


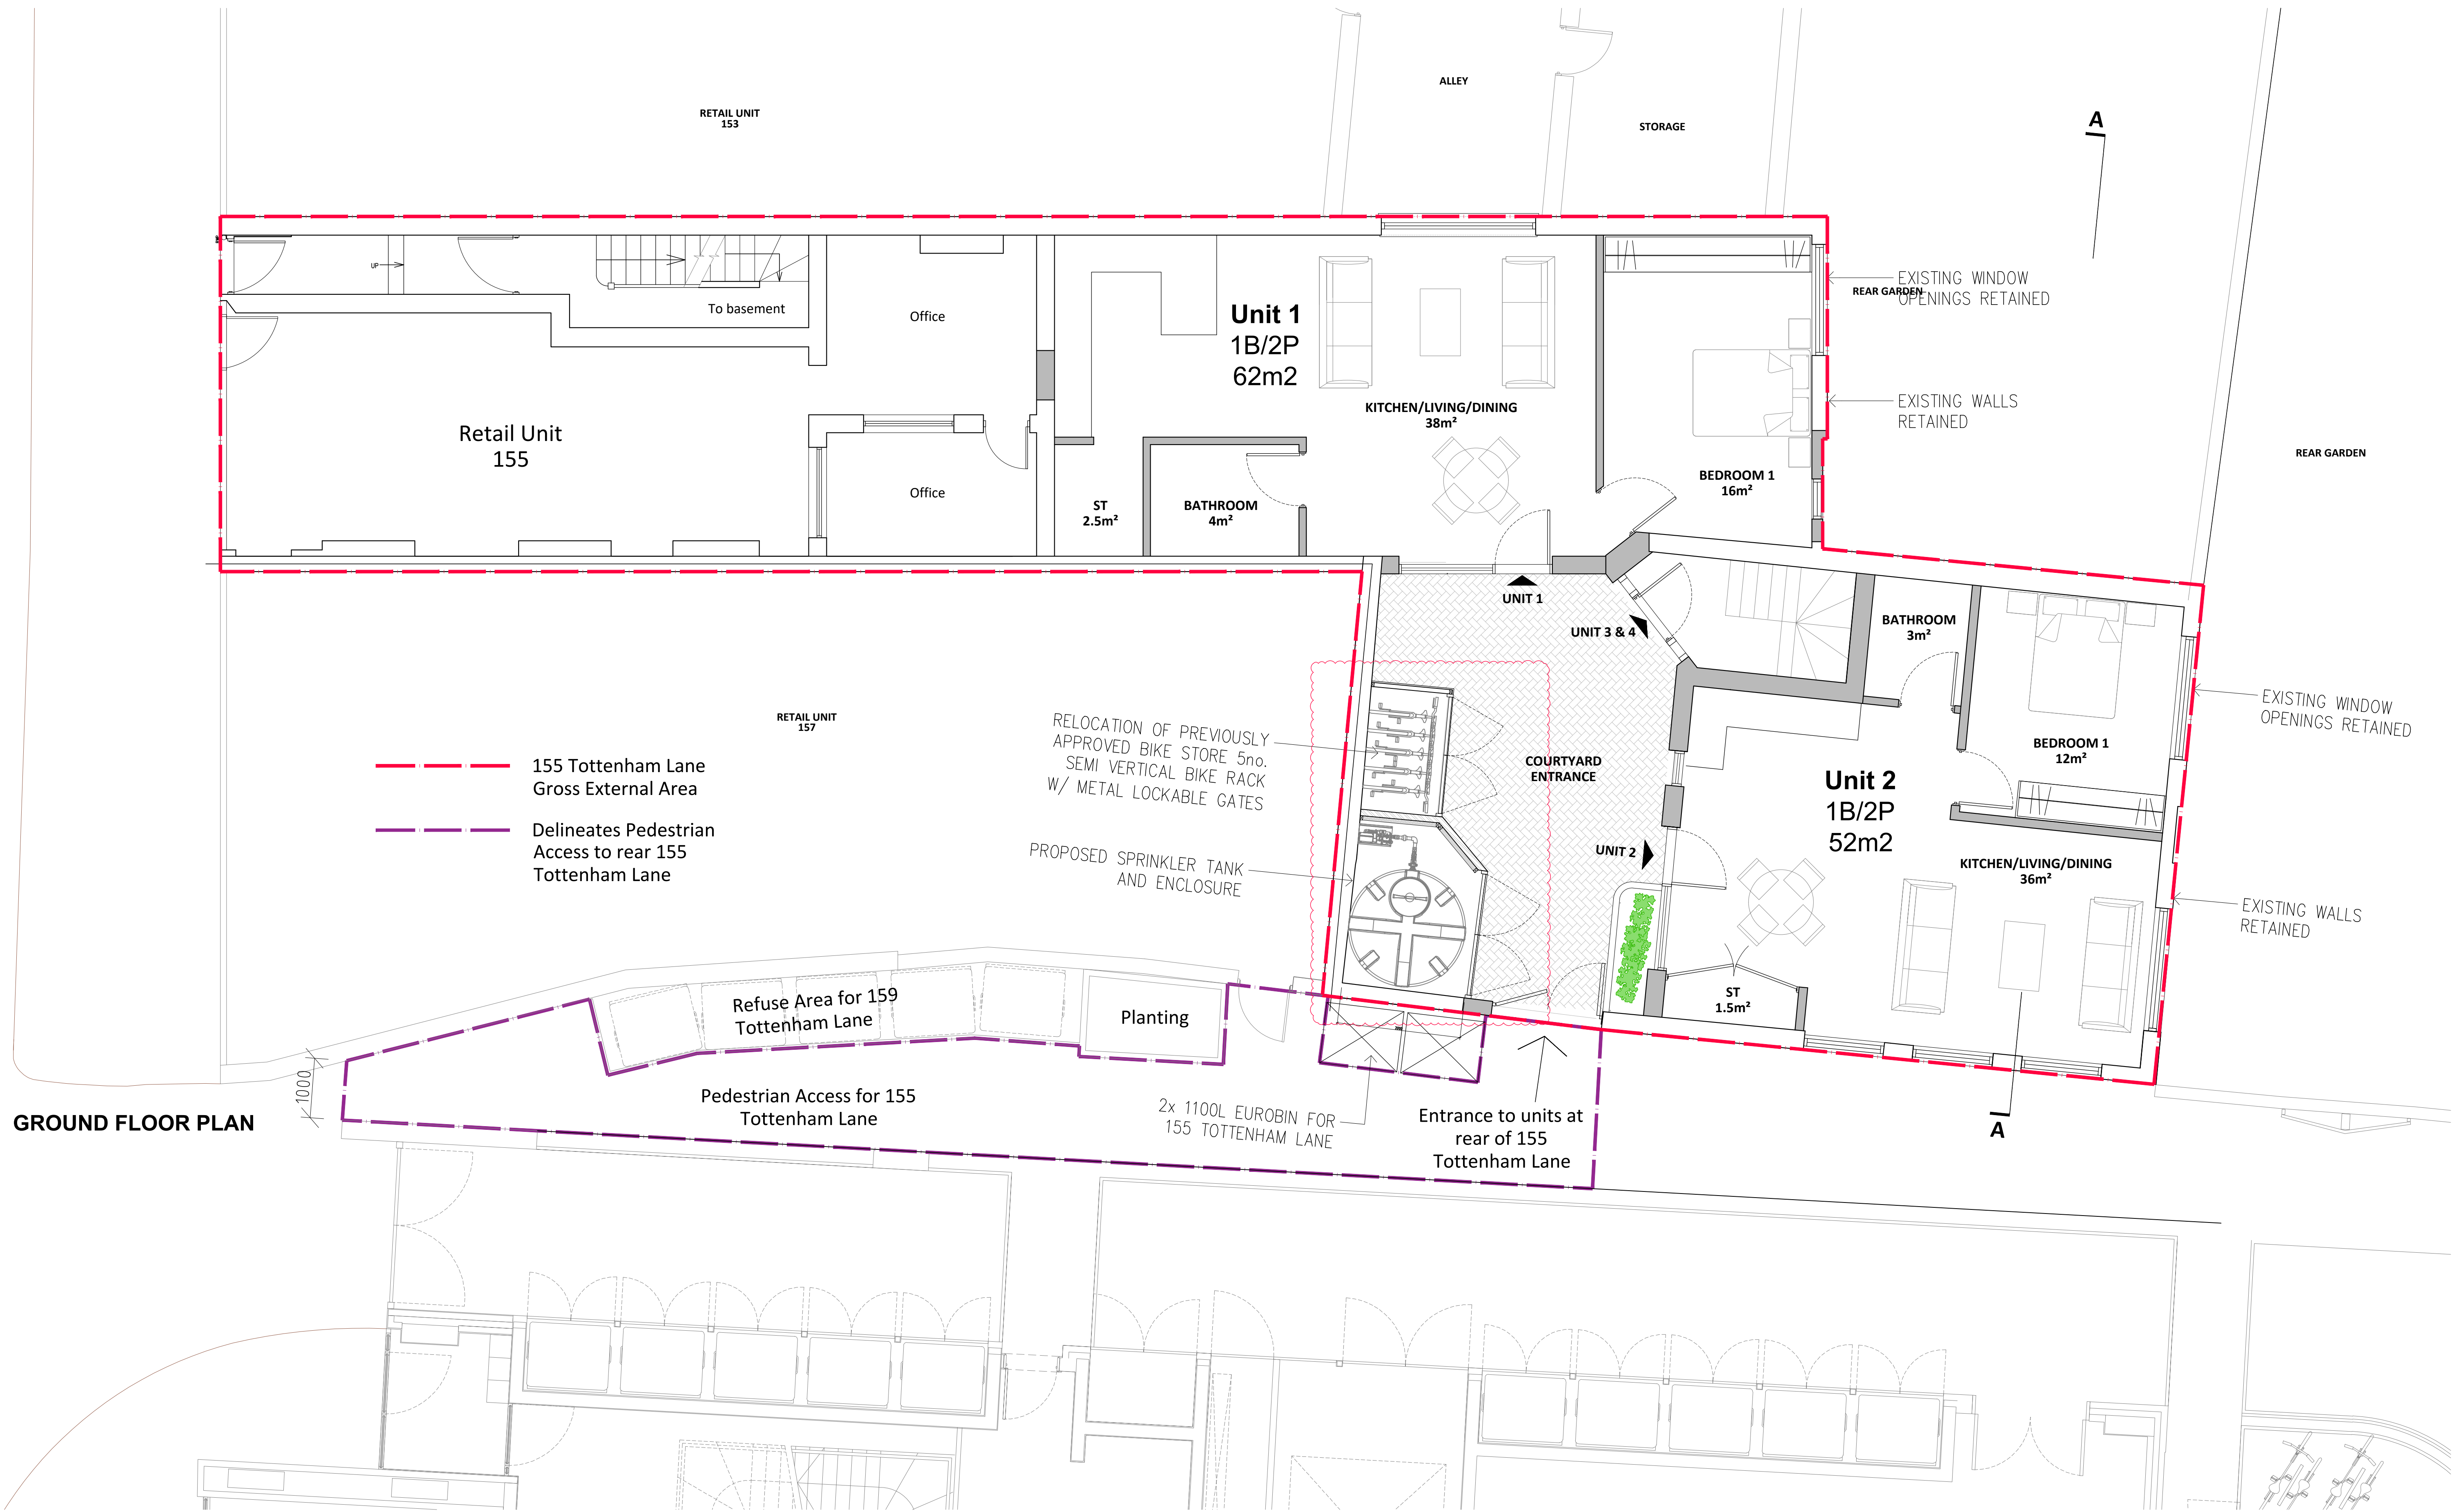

GROUND FLOOR PLAN

GENERAL NOTES: Do not scale: use given dimensions only. All setting out to be verified on site and any discrepancies notified to the Architect.				NOTES  NORTH				<table><tr><th>rev.</th><th>date</th><th>by</th><th>description</th></tr><tr><td>D</td><td></td><td></td><td></td></tr></table>				rev.	date	by	description	D				<table><tr><th>DATE</th><td>MAY 2026</td></tr><tr><th>SCALE</th><td>1:100@A3</td></tr><tr><th>DRAWN BY</th><td>JO</td></tr></table>		DATE	MAY 2026	SCALE	1:100@A3	DRAWN BY	JO	<table><tr><th>STATUS</th><td>PROPOSED</td></tr><tr><th>DRAWING</th><td>PROPOSED GROUND FLOOR PLAN</td></tr><tr><th>CLIENT</th><td>UK PROPERTIES ONE LTD</td></tr></table>		STATUS	PROPOSED	DRAWING	PROPOSED GROUND FLOOR PLAN	CLIENT	UK PROPERTIES ONE LTD	<table><tr><th>DWG NO.</th><td>100</td></tr><tr><th>REV.</th><td>D</td></tr></table>		DWG NO.	100	REV.	D	bla architec ARCHITECTURE • INTERIOR DESIGN • PROJECT MANAGEMENT Studio 6, Rosebery House, 70 Rosebery Avenue London EC1R 4RR tel: 0207 278 1945 mail@bla-architects.com www.bla-architects.com		<table><tr><th>PROJECT</th><td>155 TOTTENHAM LANE, CROUCH END, LONDON N8</td></tr><tr><th>JOB NO.</th><td>360</td></tr></table>		PROJECT	155 TOTTENHAM LANE, CROUCH END, LONDON N8	JOB NO.	360
rev.	date	by	description	
D	
DATE	MAY 2026	
SCALE	1:100@A3	
DRAWN BY	JO	
STATUS	PROPOSED	
DRAWING	PROPOSED GROUND FLOOR PLAN	
CLIENT	UK PROPERTIES ONE LTD	
DWG NO.	100	
REV.	D	
PROJECT	155 TOTTENHAM LANE, CROUCH END, LONDON N8	
JOB NO.	360	
© Copyright Reserved	