




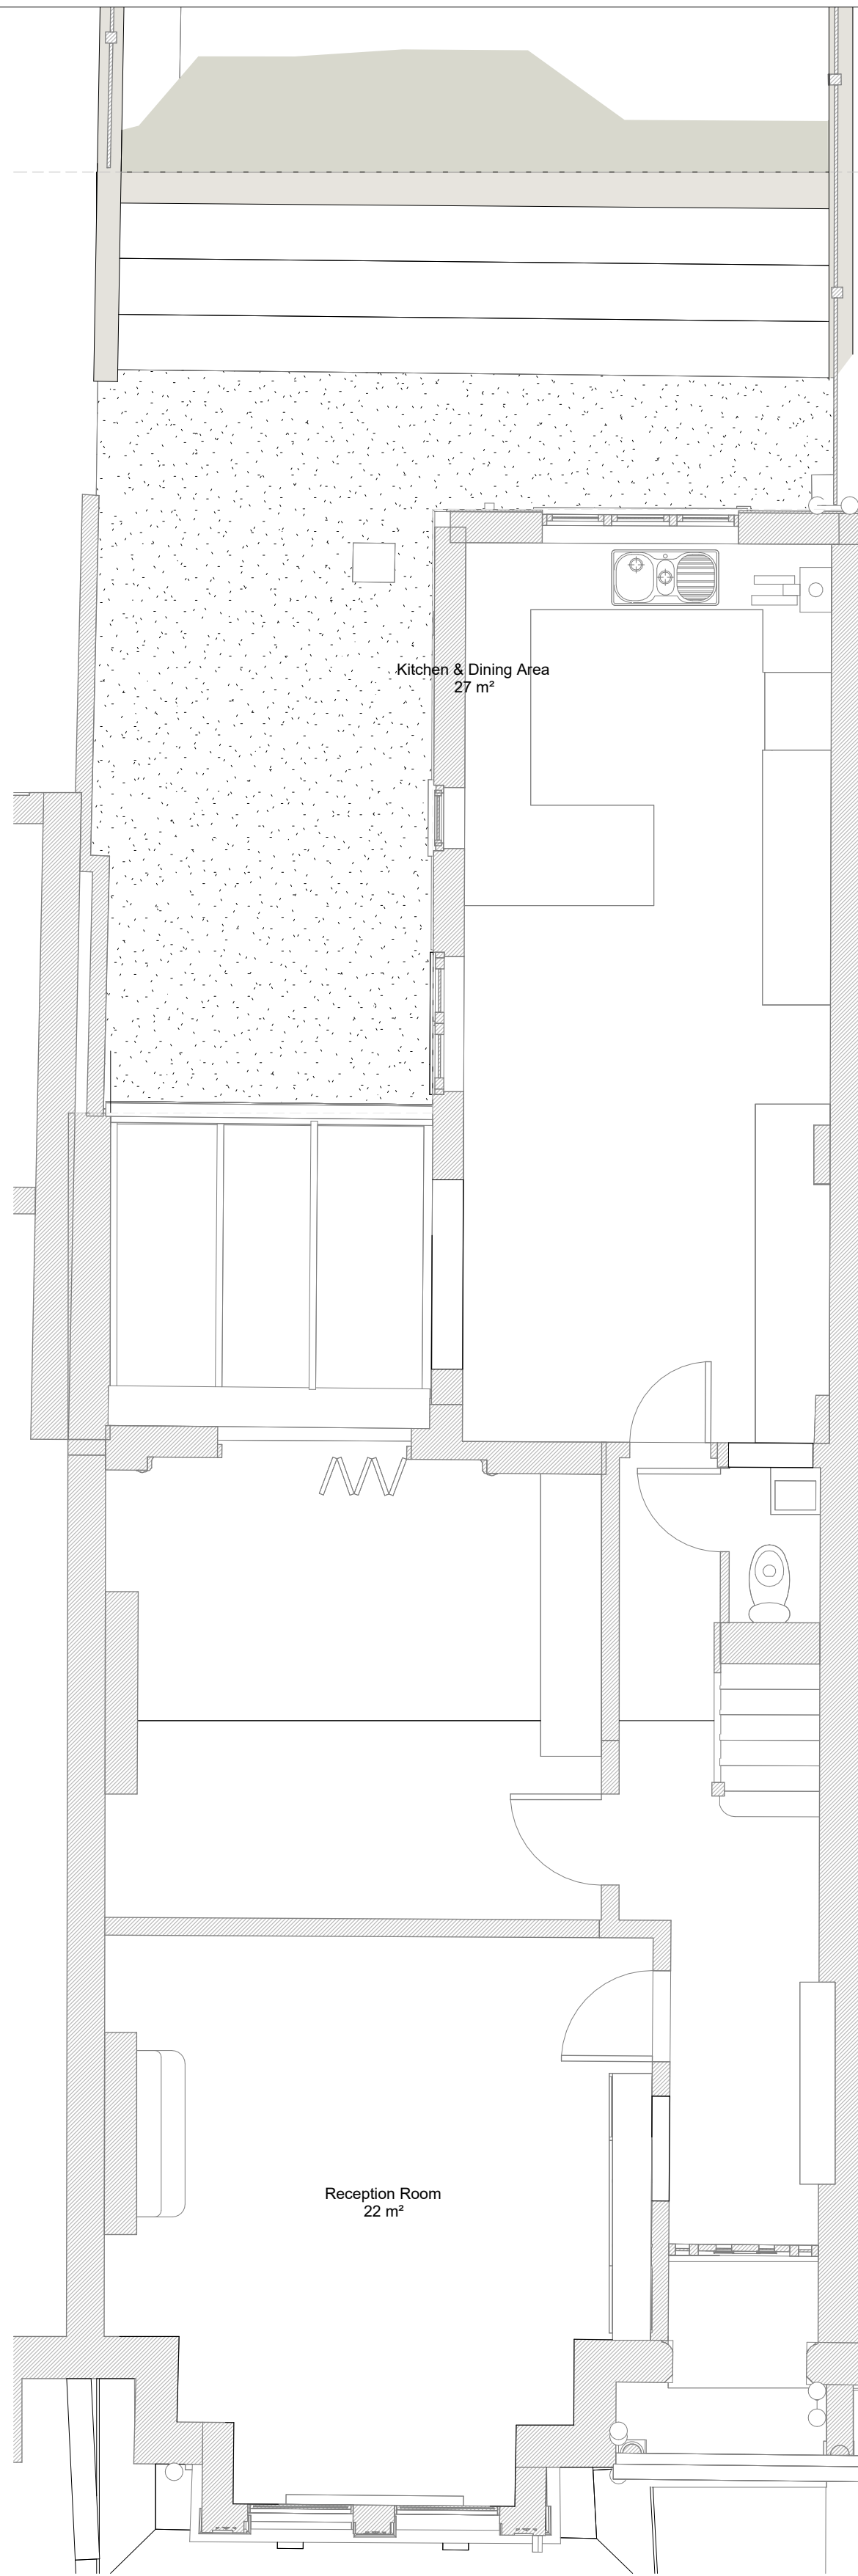

01 +00 - Proposed Ground Floor Plan
1 : 50

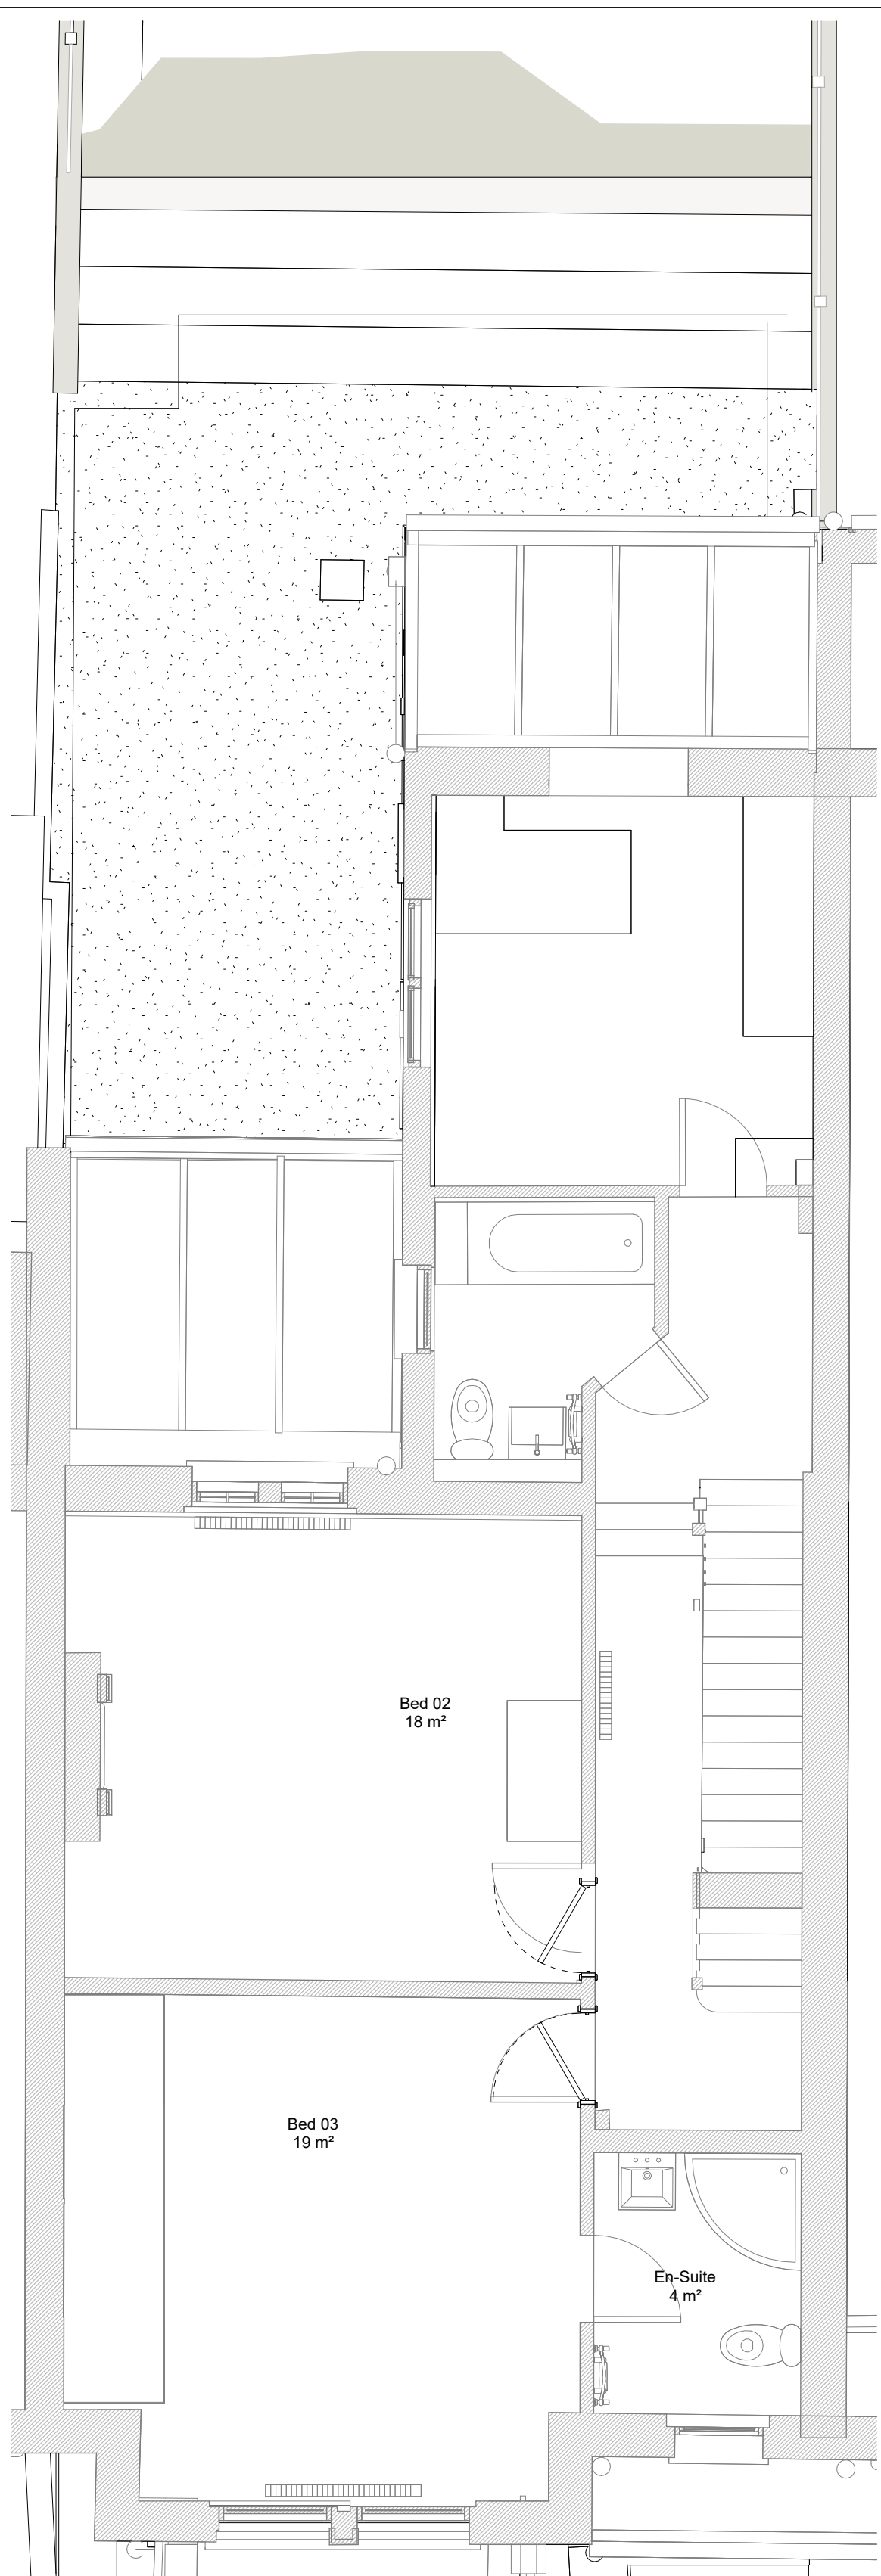


02 +01 - Proposed First Floor Plan
1 : 50

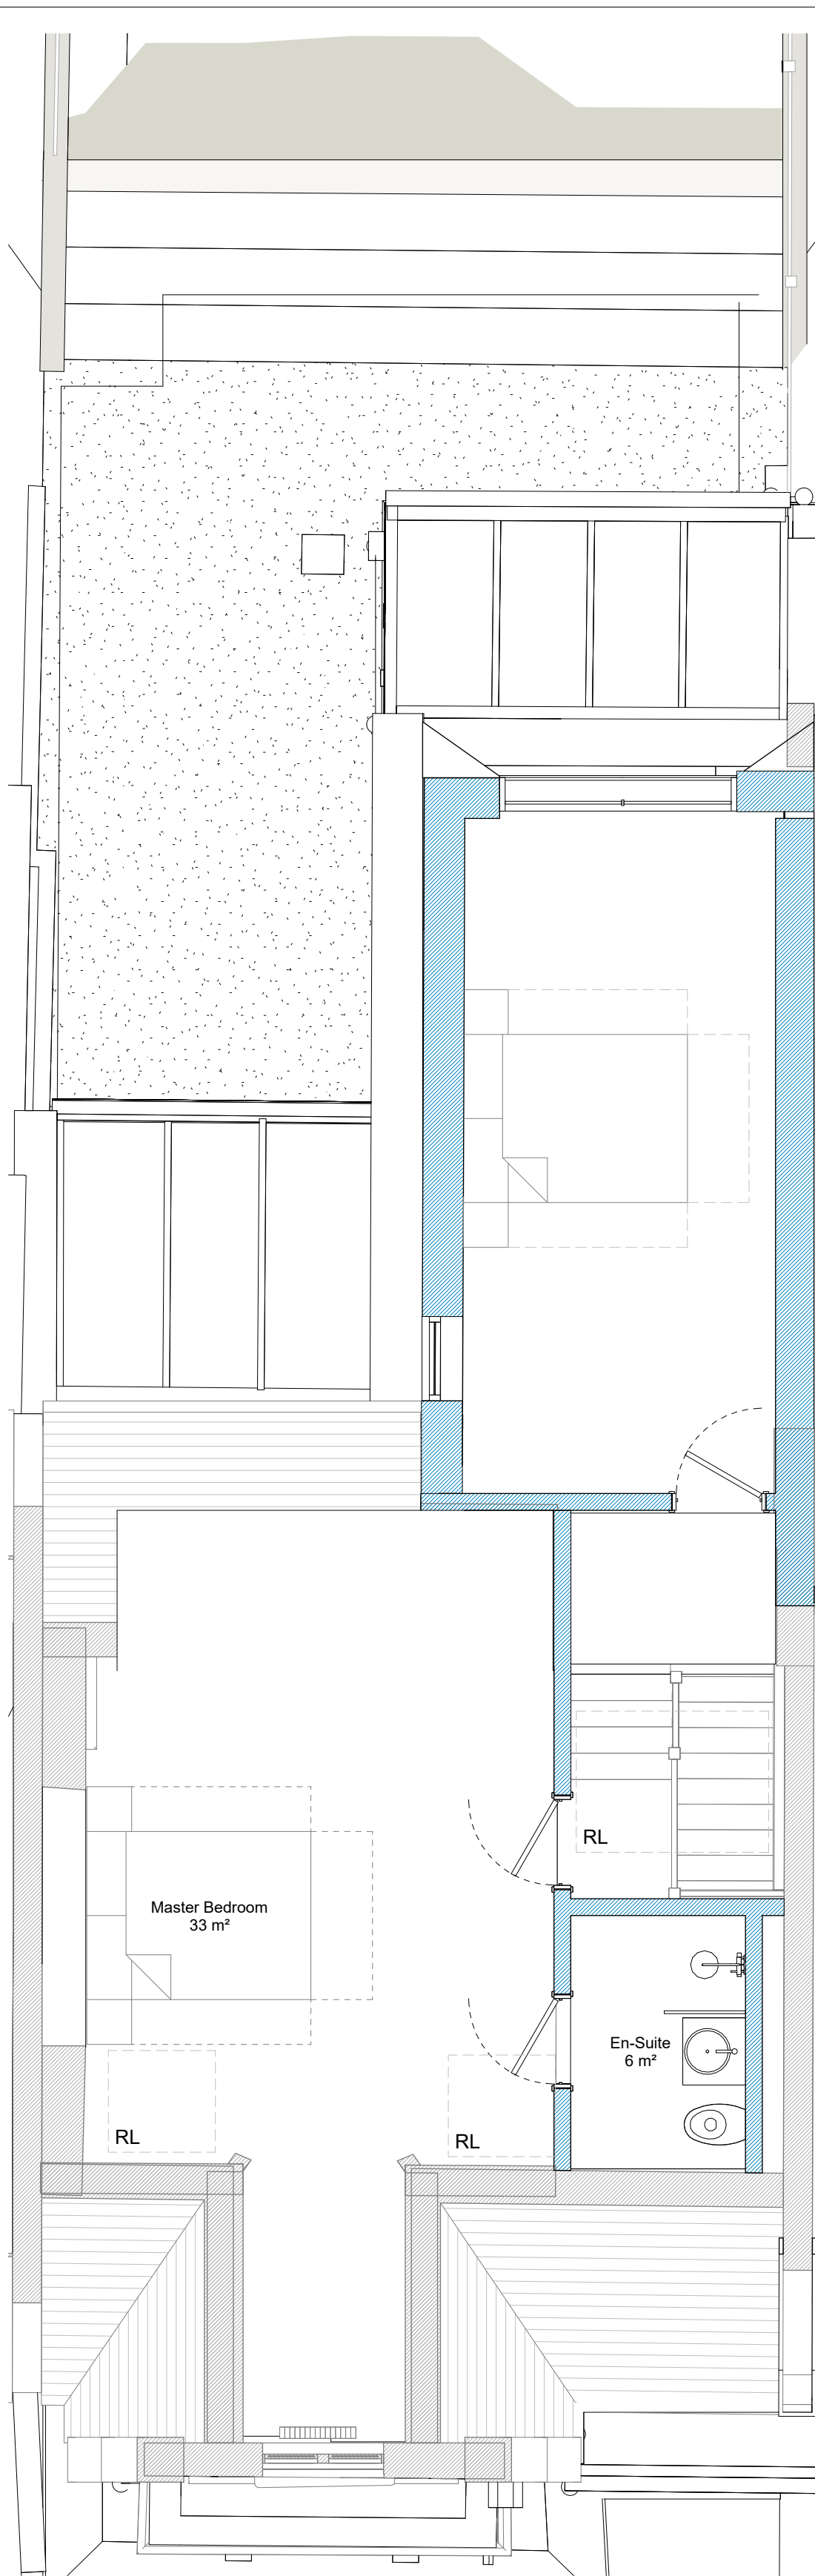

03 +02 - Proposed Loft Floor Plan
1 : 50



04 +RP - Proposed Roof Plan
1 : 50

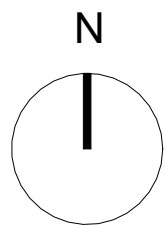

- PLEASE NOTE:
- ALL DIMENSIONS TO BE VERIFIED ON SITE BEFORE FABRICATION.
 - CONTRACTOR TO REFER TO ENGINEERS DRAWINGS BEFORE PROCEEDING WITH WORKS.
 - ALL DRAWINGS AND DESIGNS ARE THE INTELLECTUAL PROPERTY OF THE ARCHITECT AND MAY NOT BE DISTRIBUTED, COPIED OR ISSUED WITHOUT WRITTEN PERMISSION OF THE ARCHITECT.
 - THE ARCHITECT OWNS THE COPYRIGHT IN ALL ORIGINAL WORKS PRODUCED IN THE PERFORMANCE OF THIS PROJECT

ADDITIONAL NOTES:

1:50 @ A1 / 1:100 @ A3



REVISIONS

No	Date	Issued For	Issued By

Client:

Private Client

Project:

26 Onslow Gardens, London

Title:

Proposed Floor Plans

Drawn:

JZ

Scale

1 : 50

Chk:

YP

Drawing No

0110

Project Number:

Rev



I G U A N A
A R C H I T E C T S

Office Architecture: 07554 695 226

info@iguana-architects.com

WWW.IGUANA-ARCHITECTS.COM