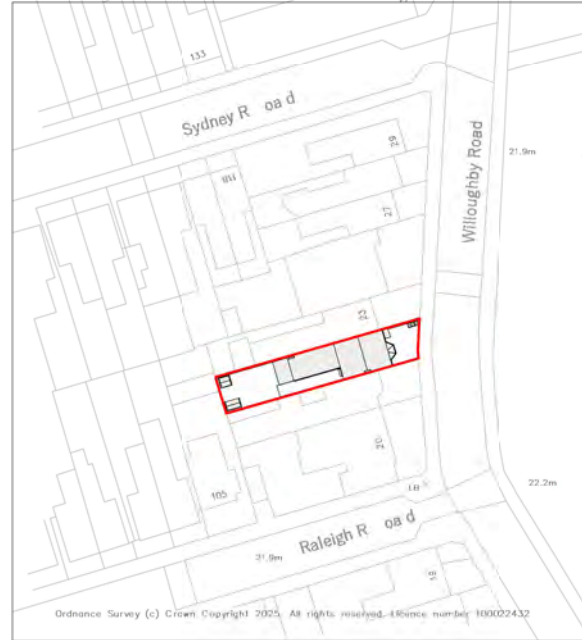


SCALE 1:1250

 Property Boundary


Property Boundary Area= 207.958 sqm

Property G.I.A= Ground Floor Flat : 75.867 sqm

First Floor Flat : 70.664 sqm



2 Location Plan
1 : 200

 

Notes.
Contractors must verify all dimensions at the site before comencing any work.
No construction work before Building Control approval and structural engineer confirmation.
Any discrepancies to be reported to Gridline.
All drawings are to be read in conjunction with all relevant drawings and specifications.

Project No.S

REV	DATE	DESCRIPTION	BY	CH
A	June 2026			

PROJECT TITLE

22 Willoughby Road First Floor Flat
Haringey
N8 0JE

DATE
December 2025

Project No.
10978


DRAWING TITLE


OS MAP/ LOCATION PLAN

DRAWING No.
PR - L001

SCALE @ A3
As Indicated

Drawn by:
Maryam

 
PLANNING SERVICES
Unit 9b, The High Cross Centre,
Fountainy Rd,
N15 4BE
TEL: 020 8802 3480
www.samplanning.co.uk

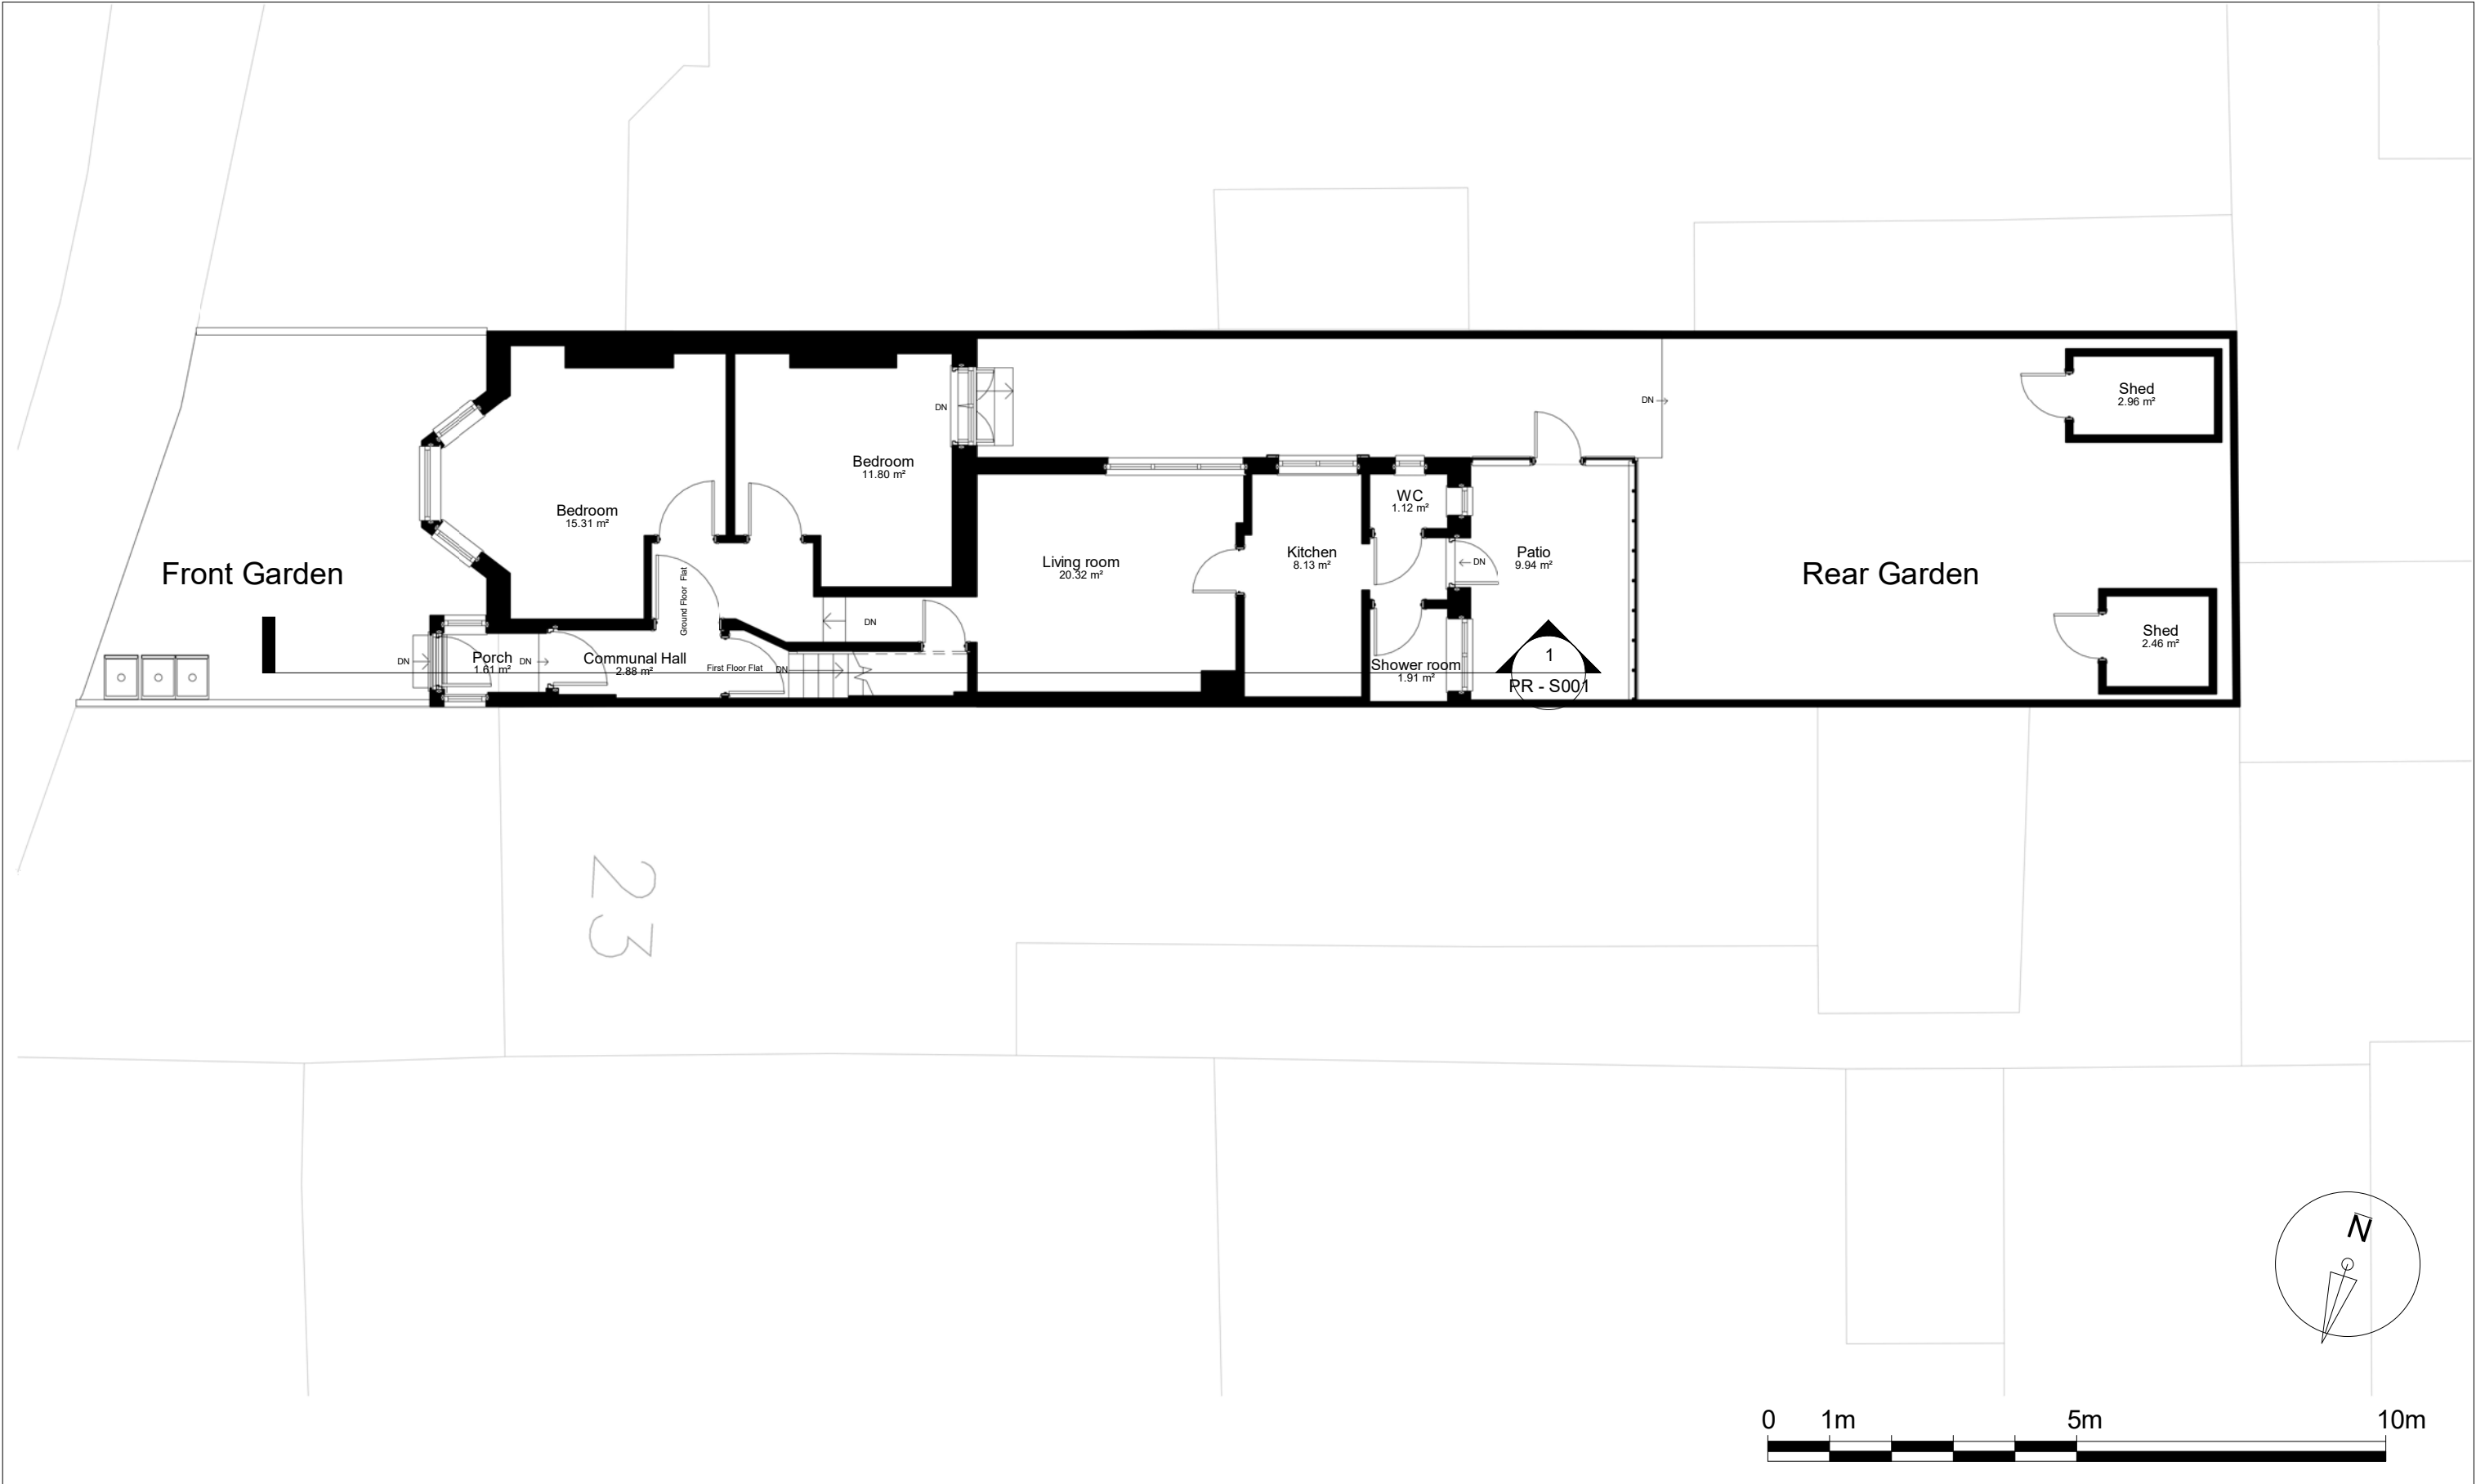


Notes.
Contractors must verify all dimensions at the site before comencing any work.
No construction work before Building Control approval and structural engineer confirmation.
Any discrepancies to be reported to Gridline.
All drawings are to be read in conjunction with all relevant drawings and specifications.


Project No.S				
REV	DATE	DESCRIPTION	BY	CH
A	June 2026			

PROJECT TITLE	
22 Willoughby Road First Floor Flat Haringey N8 0JE	
DATE	Project No.
December 2025	10978



DRAWING TITLE		
Proposed Ground Floor Plan		
DRAWING No.	SCALE @ A3	Drawn by:
PR - P001	1 : 100	Maryam

 

PLANNING SERVICES
Unit 9b, The High Cross Centre,
Fountainy Rd,
N15 4BE
TEL: 020 8802 3480
www.samplanning.co.uk

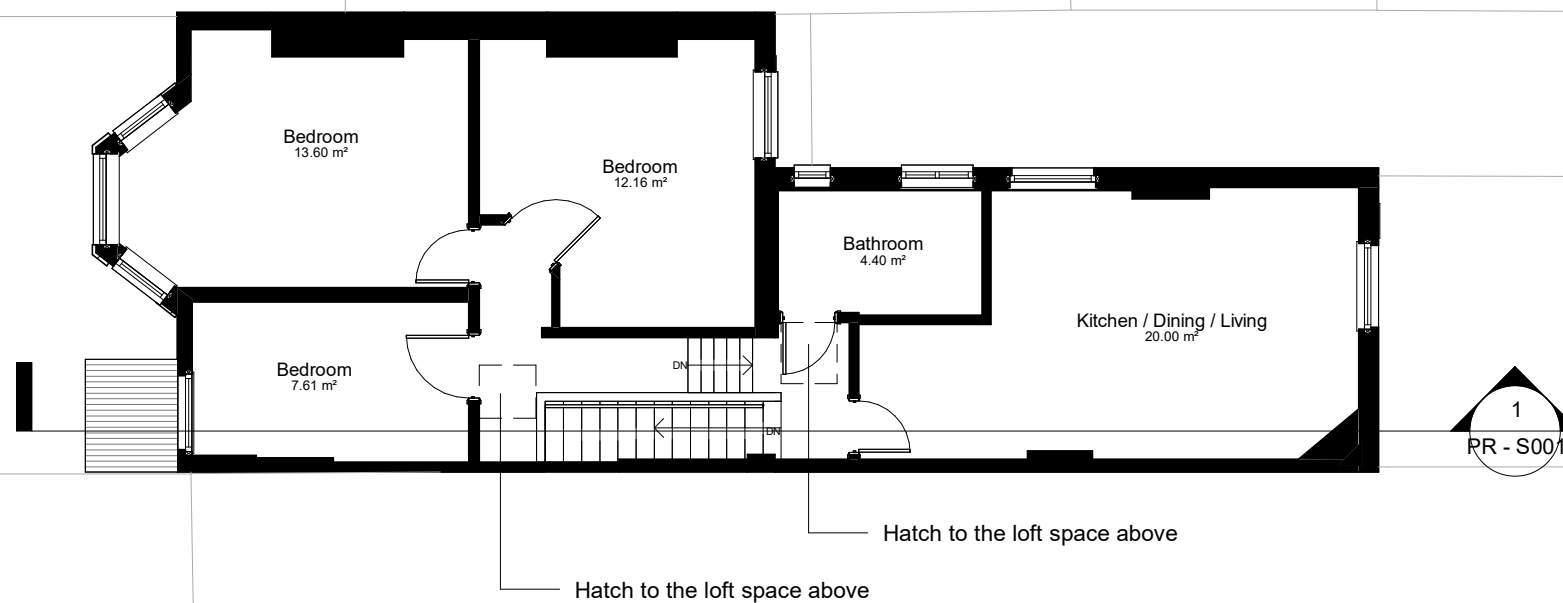

22

 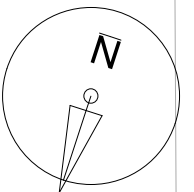

Notes.
Contractors must verify all dimensions at the site before comencing any work.
No construction work before Building Control approval and structural engineer confirmation.
Any discrepancies to be reported to Gridline.
All drawings are to be read in conjunction with all relevant drawings and specifications.


Project No.S				
REV	DATE	DESCRIPTION	BY	CH
A	June 2026			

PROJECT TITLE	
22 Willoughby Road First Floor Flat Haringey N8 0JE	
DATE	Project No.
December 2025	10978

DRAWING TITLE		
Proposed First Floor Plan		
DRAWING No.	SCALE @ A3	Drawn by:
PR - P002	1 : 100	Maryam



PLANNING SERVICES
Unit 9b, The High Cross Centre,
Fountainy Rd,
N15 4BE
TEL: 020 8802 3480
www.samplanning.co.uk

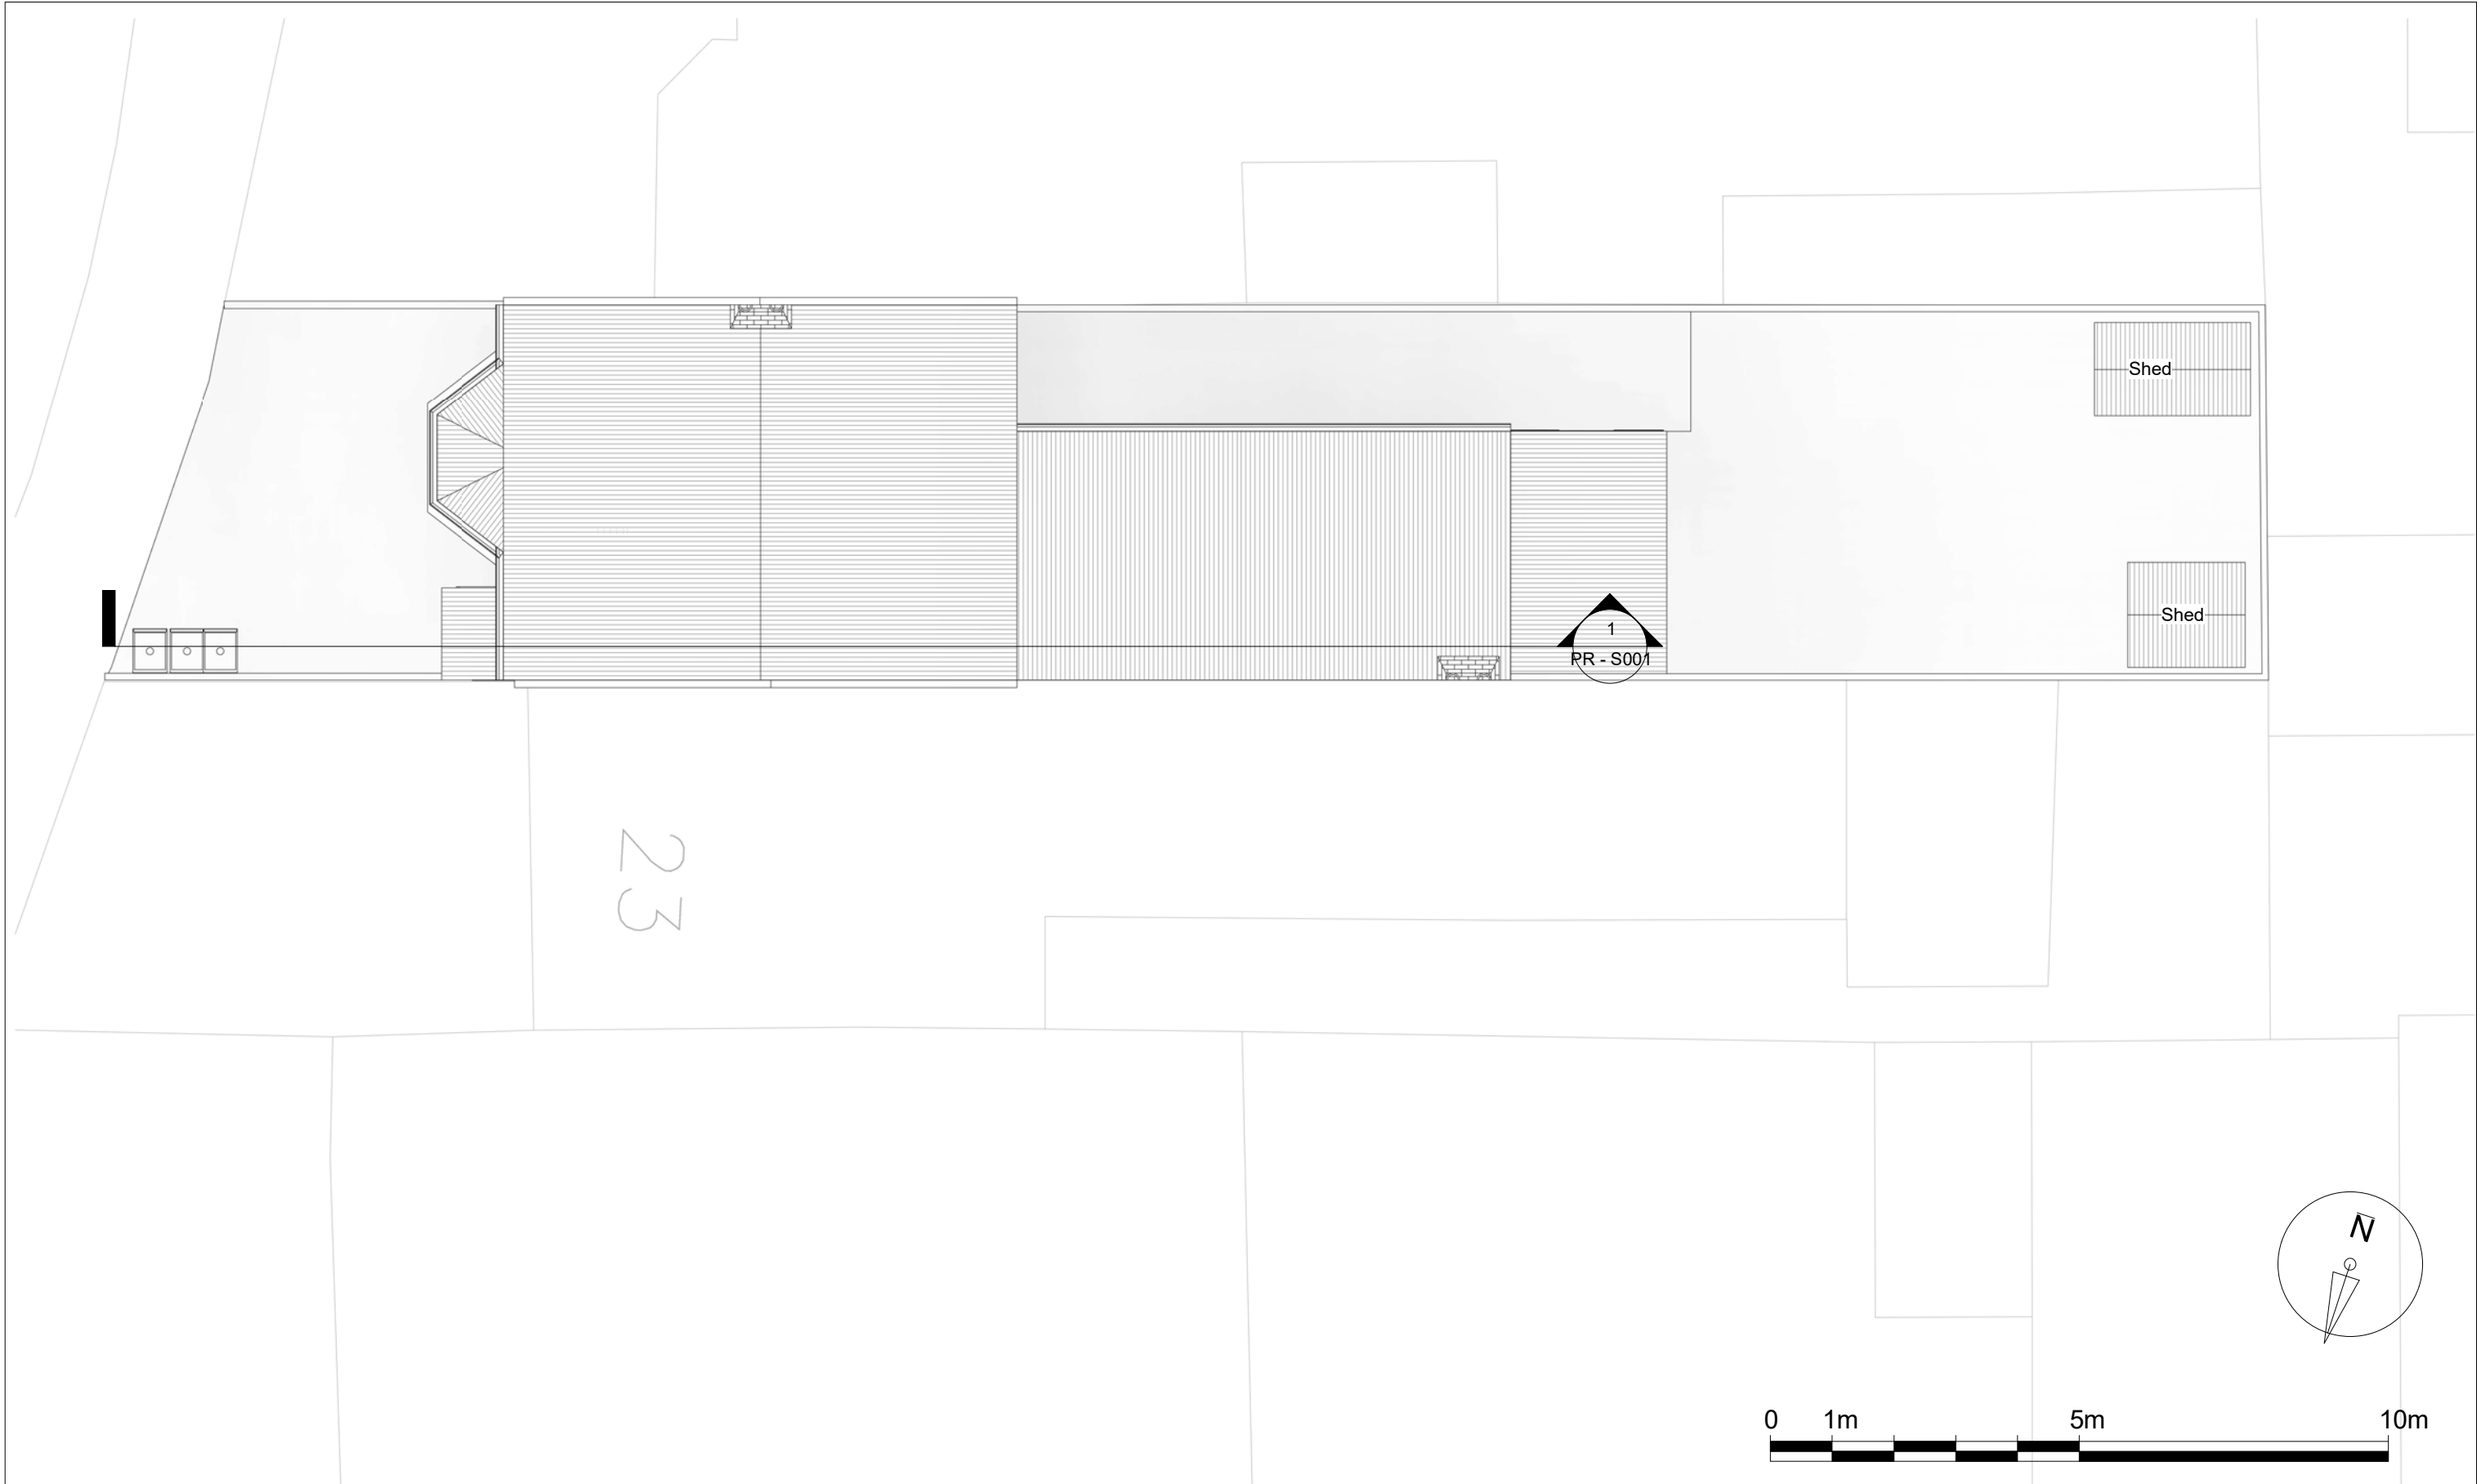


Notes.
Contractors must verify all dimensions at the site before comencing any work.
No construction work before Building Control approval and structural engineer confirmation.
Any discrepancies to be reported to Gridline.
All drawings are to be read in conjunction with all relevant drawings and specifications.

Project No.S				
REV	DATE	DESCRIPTION	BY	CH
A	June 2026			

PROJECT TITLE	
22 Willoughby Road First Floor Flat Haringey N8 0JE	
DATE	Project No.
December 2025	10978

DRAWING TITLE		
Proposed Roof Plan		
DRAWING No.	SCALE @ A3	Drawn by:
PR - P003	1 : 100	Maryam

 


PLANNING SERVICES
Unit 9b, The High Cross Centre,
Fountainne Rd,
N154BE
TEL: 020 8802 3480
www.samplanning.co.uk



1 Front Elevation
1 : 100

2 Rear Elevation
1 : 100

 

Notes.
Contractors must verify all dimensions at the site before commencing any work.
No construction work before Building Control approval and structural engineer confirmation.
Any discrepancies to be reported to Gridline.
All drawings are to be read in conjunction with all relevant drawings and specifications.
The Drawings Are For Planning Purposes only

Project No.S				
REV	DATE	DESCRIPTION	BY	CH
A	June 2026			

PROJECT TITLE	
22 Willoughby Road First Floor Flat Haringey N8 0JE	
DATE	Project No.
December 2025	10978

DRAWING TITLE		
Proposed Front and Rear Elevations		
DRAWING No.	SCALE @ A3	Drawn by:
PR - E001	1 : 100	Maryam


PLANNING SERVICES
Unit 9b, The High Cross Centre,
Fountainy Rd,
N15 4BE
TEL: 020 8802 3480
www.samplanning.co.uk



Notes.
Contractors must verify all dimensions at the site before commencing any work.
No construction work before Building Control approval and structural engineer confirmation.
Any discrepancies to be reported to Gridline.
All drawings are to be read in conjunction with all relevant drawings and specifications.
The Drawings Are For Planning Purposes only

Project No.S

REV	DATE	DESCRIPTION	BY	CH
A	June 2026			

PROJECT TITLE

22 Willoughby Road First Floor Flat
Haringey
N8 0JE

DATE
December 2025

Project No.
10978


DRAWING TITLE

Proposed Side Elevation

DRAWING No.
PR - E002

SCALE @ A3
1 : 100

Drawn by:
Maryam

 
PLANNING SERVICES
Unit 9b, The High Cross Centre,
Fountainy Rd,
N15 4BE
TEL: 020 8802 3480
www.samplanning.co.uk




Notes.
Contractors must verify all dimensions at the site before commencing any work.
No construction work before Building Control approval and structural engineer confirmation.
Any discrepancies to be reported to Gridline.
All drawings are to be read in conjunction with all relevant drawings and specifications.
The Drawings Are For Planning Purposes only

Project No.S				
REV	DATE	DESCRIPTION	BY	CH
A	June 2026			

PROJECT TITLE	
22 Willoughby Road First Floor Flat Haringey N8 0JE	
DATE	Project No.
December 2025	10978


DRAWING TITLE		
Proposed Section		
DRAWING No.	SCALE @ A3	Drawn by:
PR - S001	1 : 100	Maryam

 

PLANNING SERVICES
Unit 9b, The High Cross Centre,
Fountainy Rd,
N15 4BE
TEL: 020 8802 3480
www.samplanning.co.uk



1 Front Elevation

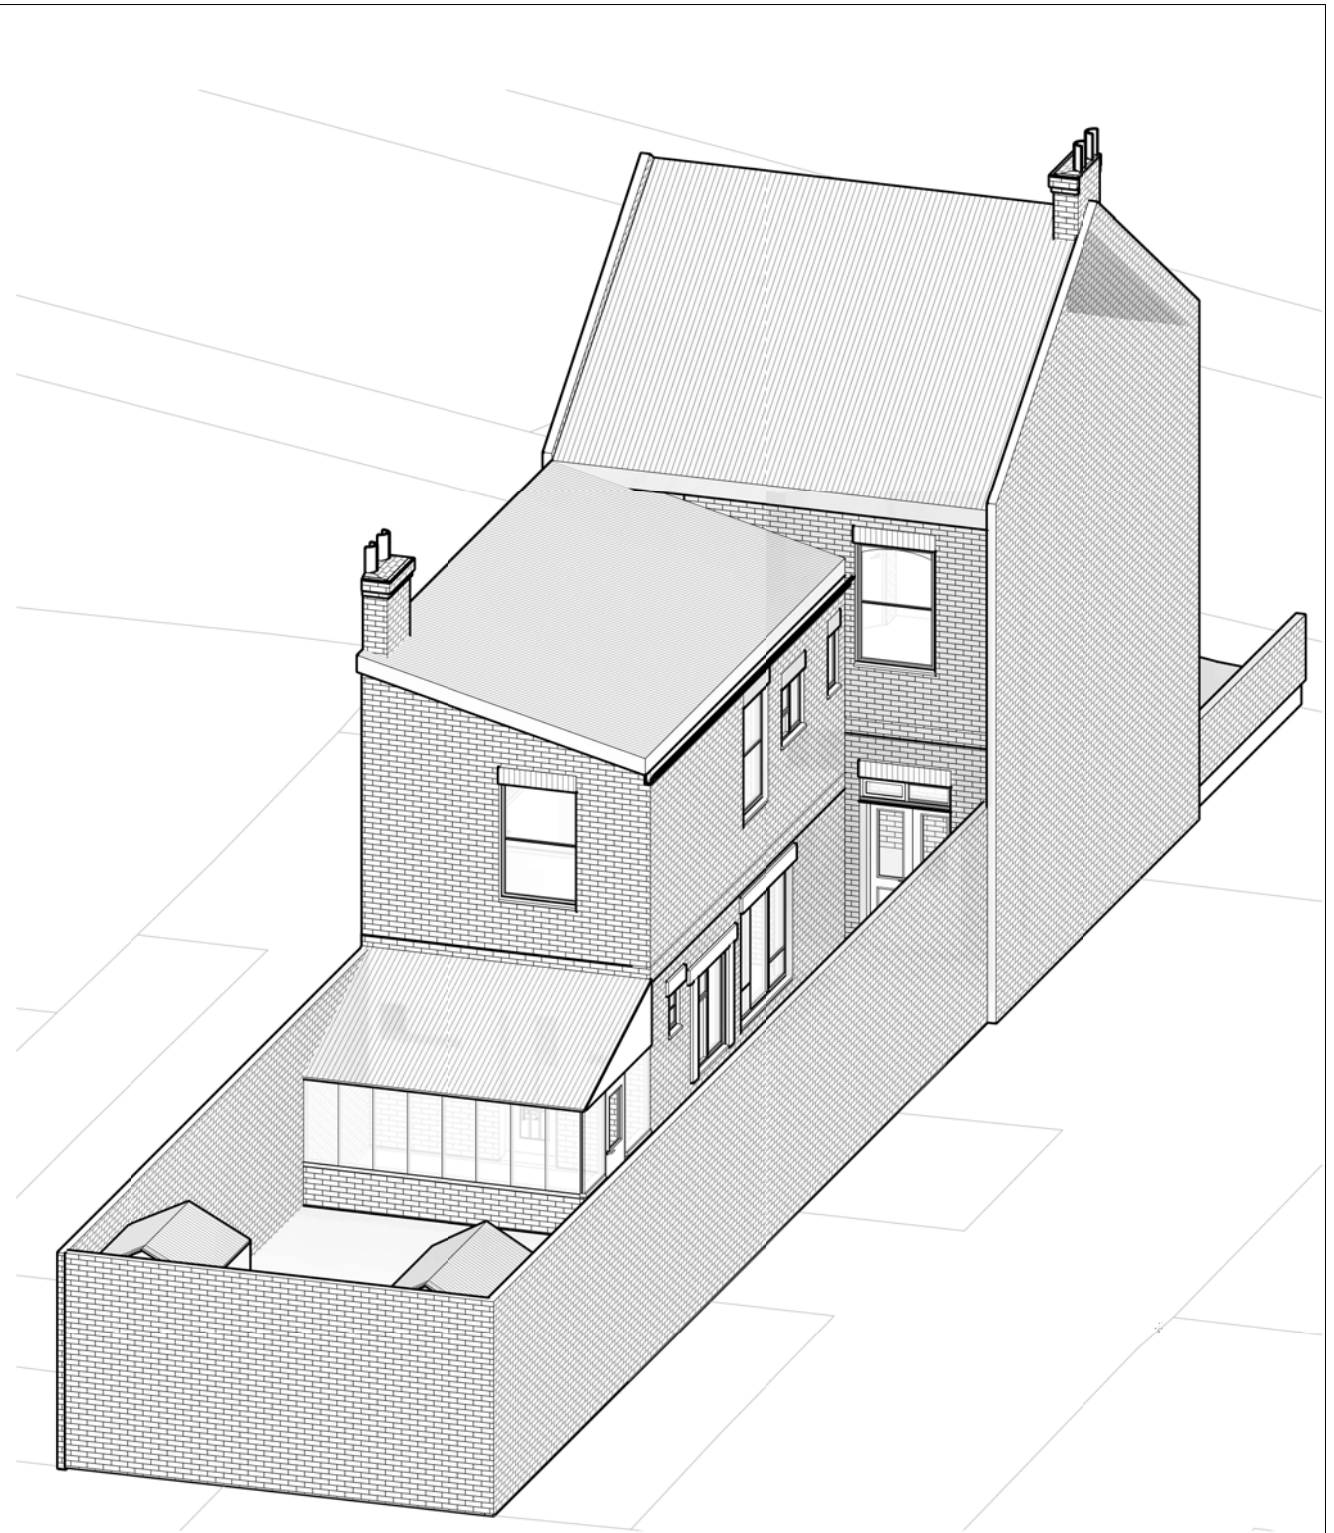


2 Rear Elevation

Notes.
Contractors must verify all dimensions at the site before commencing any work.
No construction work before Building Control approval and structural engineer confirmation.
Any discrepancies to be reported to Gridline.
All drawings are to be read in conjunction with all relevant drawings and specifications.

Project No.S				
REV	DATE	DESCRIPTION	BY	CH
A	June 2026			

PROJECT TITLE	
22 Willoughby Road First Floor Flat Haringey N8 0JE	
DATE	Project No.
December 2025	10978

DRAWING TITLE		
Proposed 3D Front and Rear Elevations		
DRAWING No.	SCALE @ A3	Drawn by:
PR - PE001		Maryam

 
PLANNING SERVICES
Unit 9b, The High Cross Centre,
Fountainy Rd,
N15 4BE
TEL: 020 8802 3480
www.samplanning.co.uk