




Site Plan, showing
path to Outbuilding
Flat (1:200)

 

Site Location Plan (1:1250)

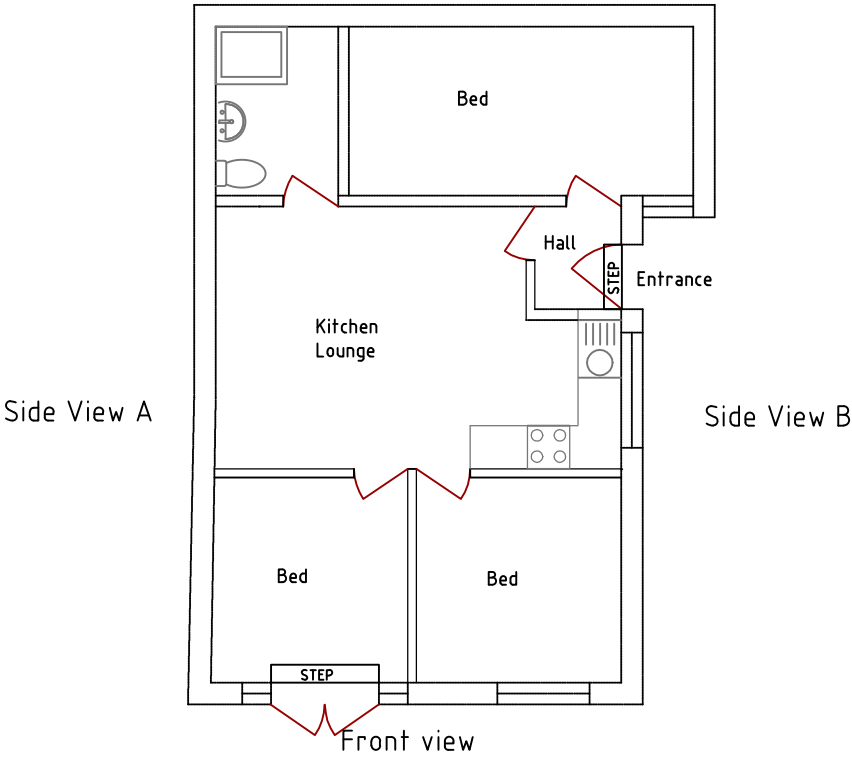


Floorplan (1:100)

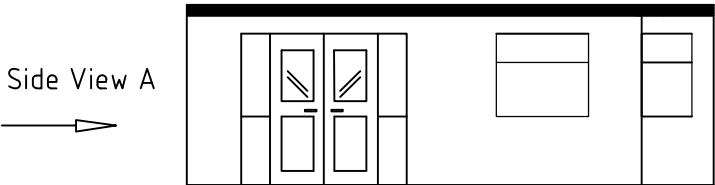

Front view (1:100)



Side view A (1:100)

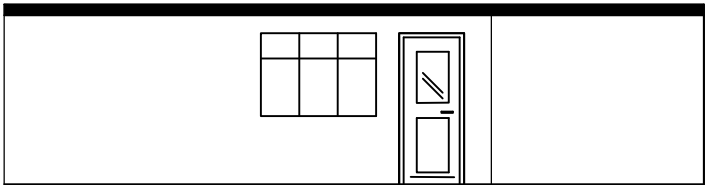

Side view B (1:100)

Project Name: Certificate of Lawful Development for Existing Use of Rear Outbuilding as Self Contained Flat	Drawing Name: Existing Plan, Front and Side Elevations & Site Plan		Date: 01.05.2026	Project Address: 3 SUMMERHILL ROAD LONDON N15 4HF
	Scale: 1:100 / 1:200/ 1:1250 @ A3	Drawing No: 9289/1	Drawn By: DD	
	Revision:			

