

HIGHGATE

GENERAL NOTES


1. THIS DRAWING MUST NOT BE SCALED.
2. FOLLOWING COMMENCEMENT OF WORK ON SITE, ISSUED DRAWINGS AND DETAILS MAY BE SUBJECT TO CHANGE DUE TO SITE CONDITIONS OR CONTRACTOR DESIGN MODIFICATIONS.
3. ALL WORKS MUST BE CARRIED OUT TO THE SATISFACTION OF LOCAL AND STATUTORY AUTHORITIES, IN ACCORDANCE WITH CURRENT BUILDING REGULATIONS AND CODES OF PRACTICE.
4. ALL DIMENSIONS ARE TO BE VERIFIED WITH THE CONTRACTOR ON SITE PRIOR TO MANUFACTURE OR INSTALLATION.
5. QUADRANT DESIGN MUST BE INFORMED OF ANY AMENDMENTS TO THE DESIGN ON SITE.

MORE INFO



SCAN ME

SCAN THIS CODE TO ACCESS:
QD WEBSITE

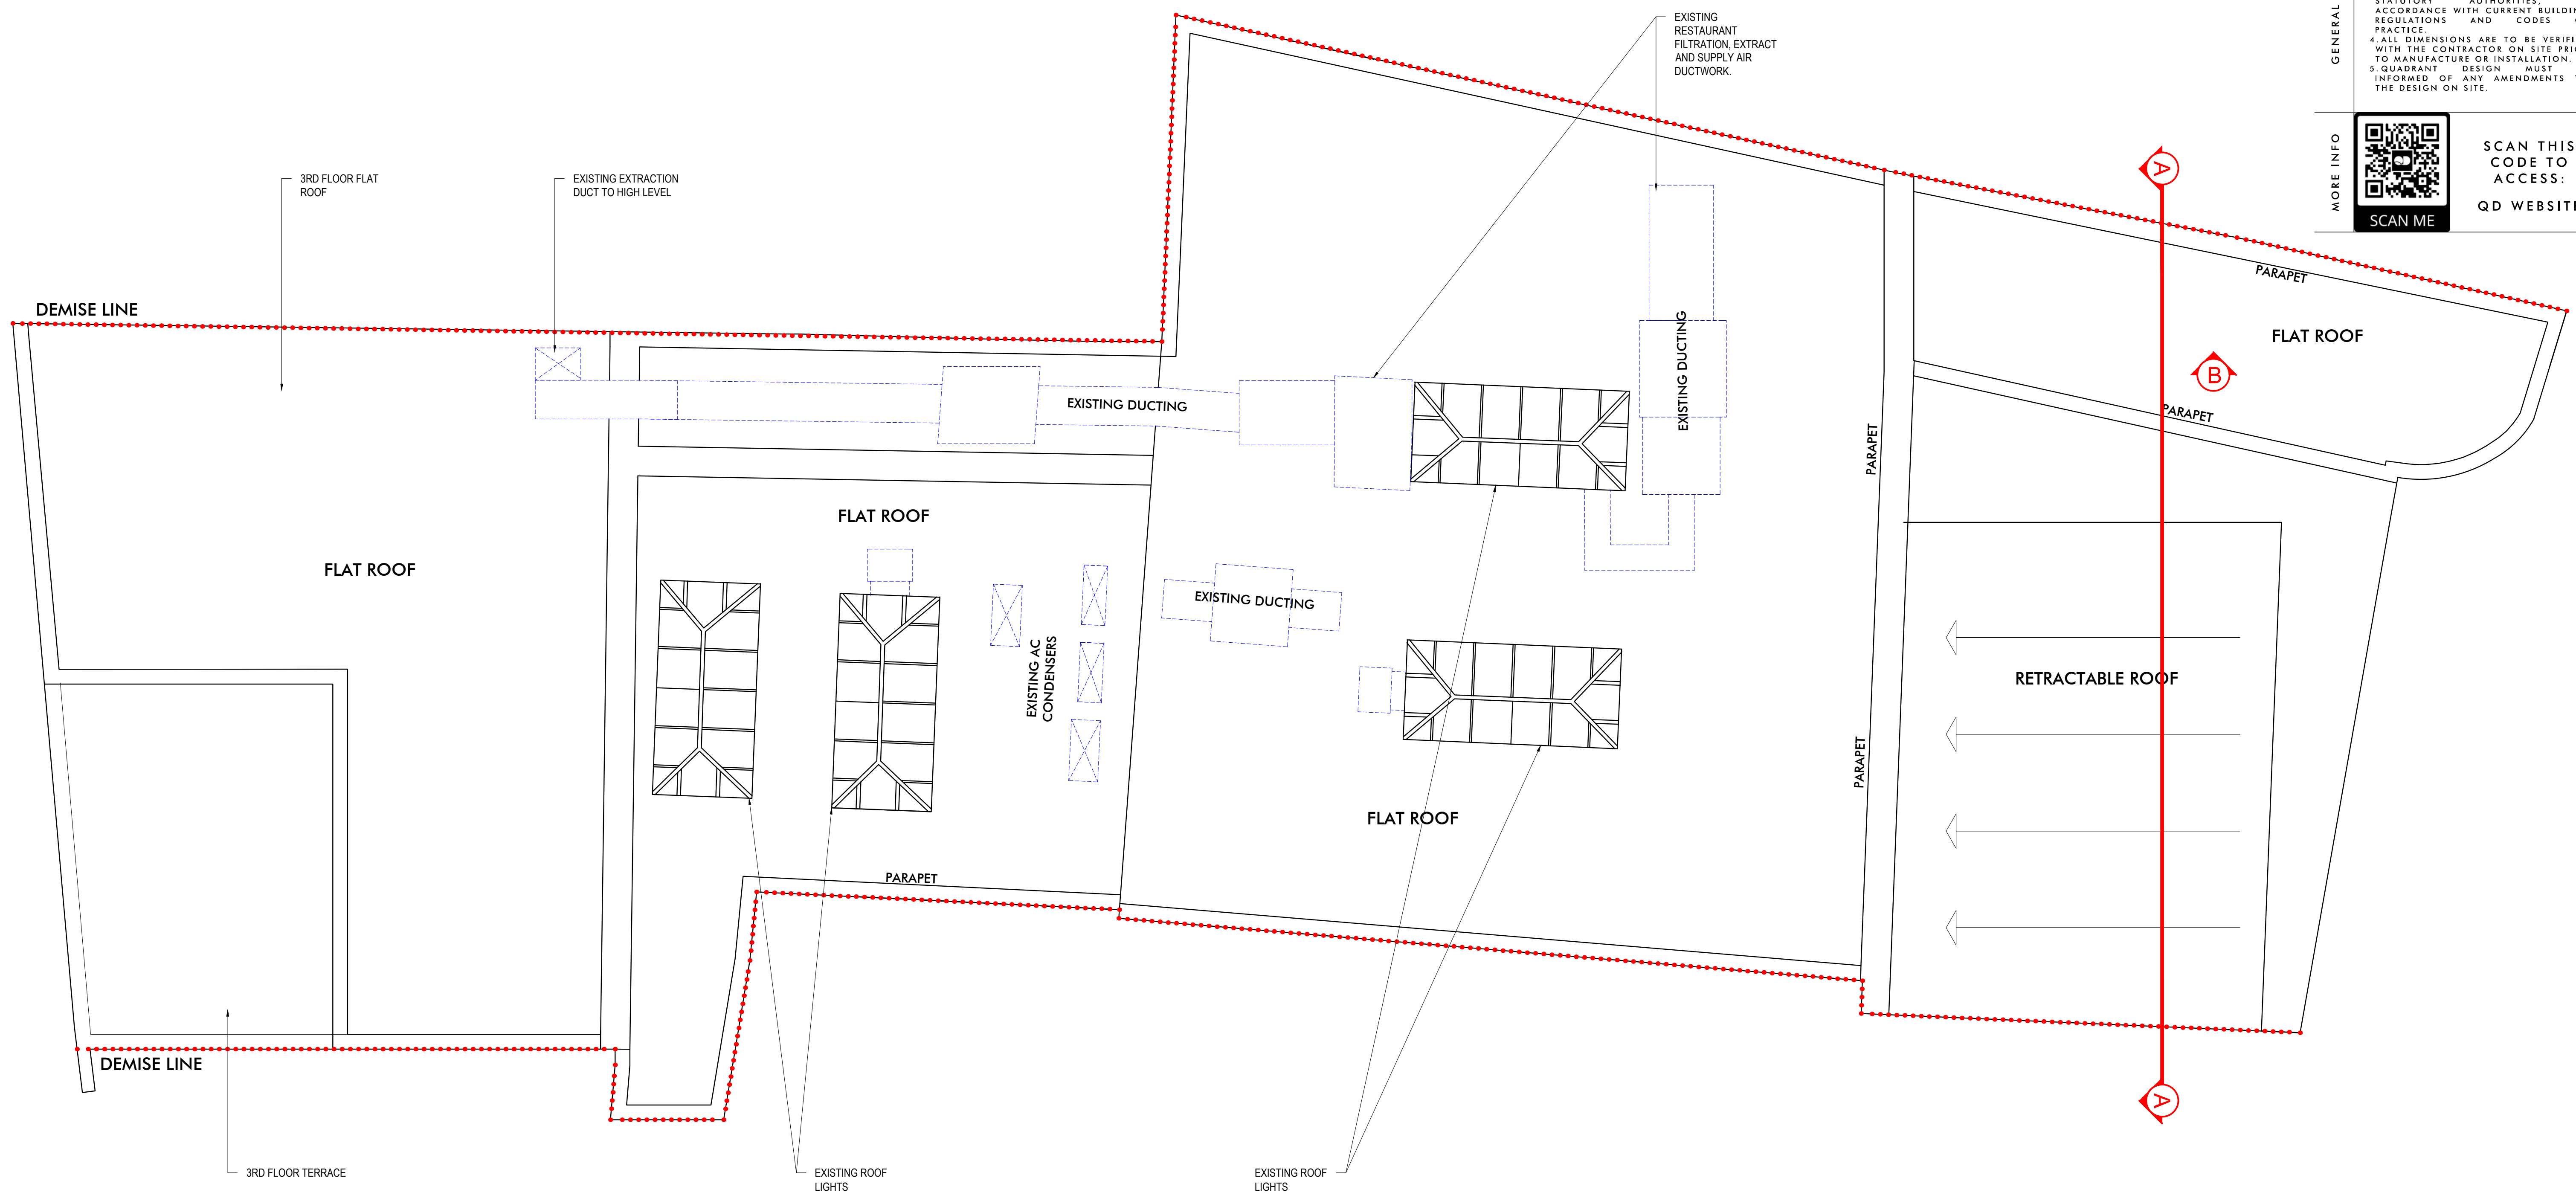

EXISTING ROOF PLAN

SCALE 1:50

0

500

1000

1500

2000

3000

4000mm



GOOGLE EARTH VIEW

WORK STAGE

CLIENT

PROJECT

2 HIGHGATE HIGH STREET
LONDON
N6 5JL

TECHNICAL DESIGN

REVISION:

AS SHOWN AT A1

ND

SHEET NO.

J002736_A1_03

SHEET TITLE

EXISTING ROOF PLAN

SCALE

AS SHOWN AT A1

QUADRANT DESIGN
23 KINGS ROAD,
READING,
RG1 3AR
73-74 BERWICK STREET,
LONDON,
W1F 8TE
(+44) 0118 9591 581
hello@quadrantdesign.co.uk
www.quadrantdesign.co.uk

INTERIORS | ARCHITECTURE | BRANDING