


Notes:

General Notes:

1.

2.

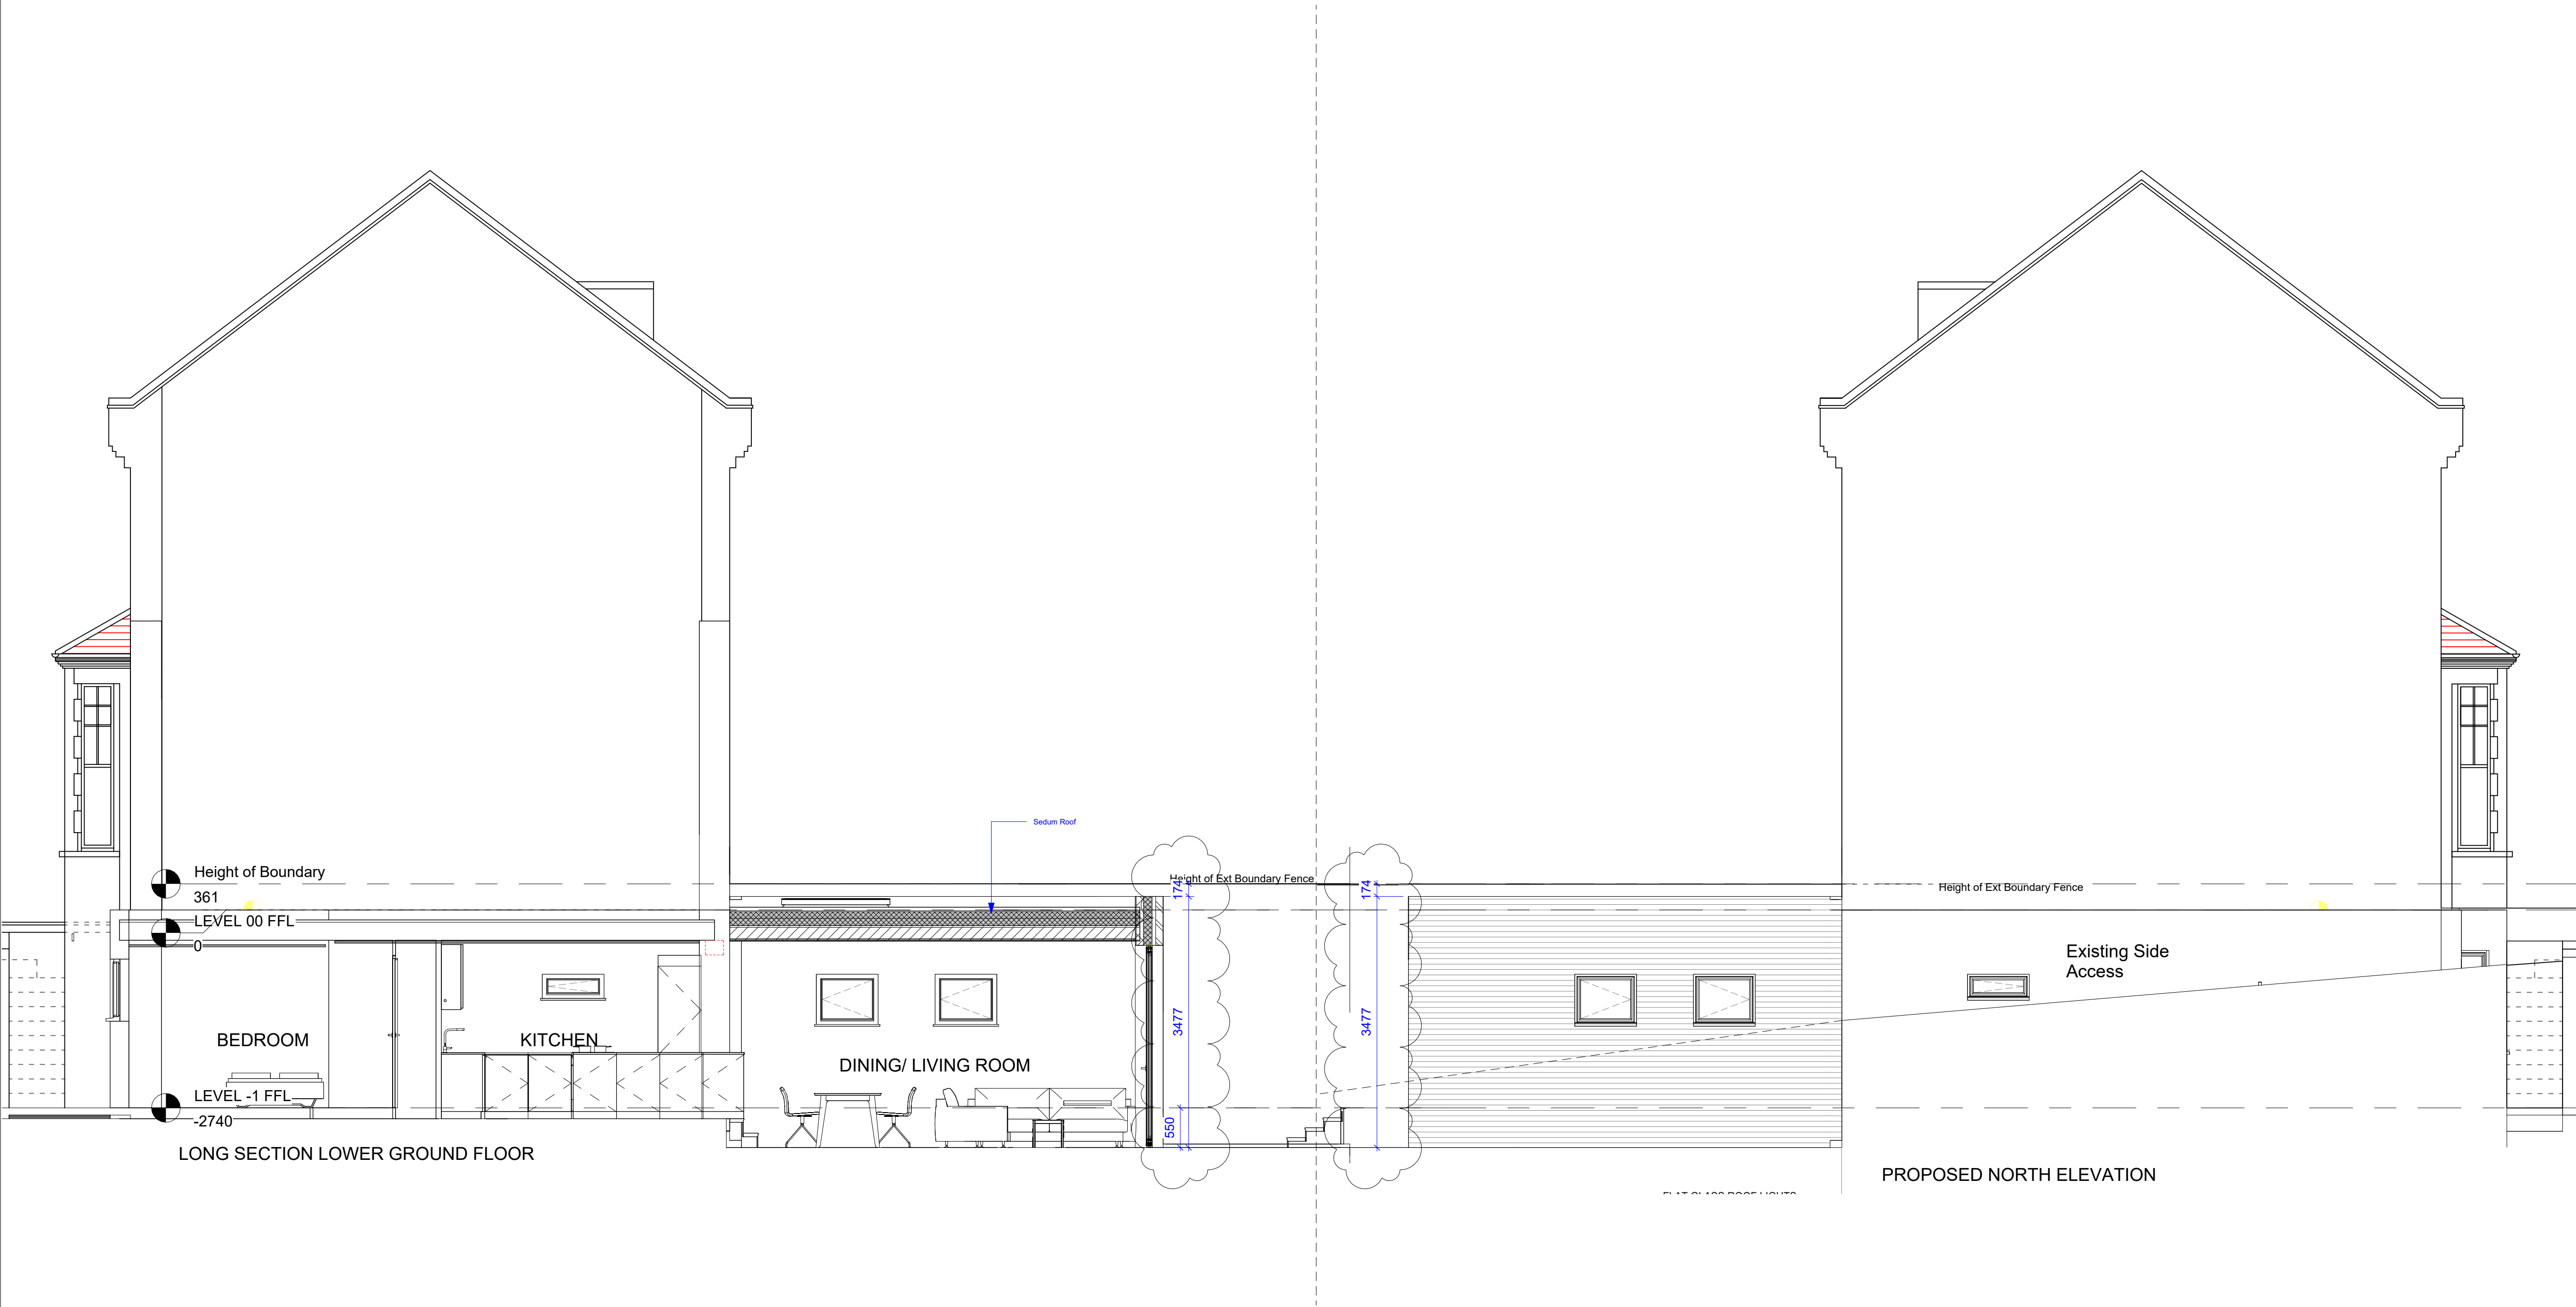

A	17.04.26	Planning Height Adjustment	JB
Rev.	Date	Details	By

Client
Owner

Project Name
5 Highgate Avenue

Drawing Title
Proposed Section (Kitchen) & North Elevation

Status
Planning

Scale 1 : 50@ A1	Drawn by Author
Date 20.01.26	Checked by Checker
Drawing Number 2602 - GA - 1011	Revision A

This drawing is copyright. Do not scale off dimensions.
All dimensions are to be checked on site by contractor.
Contractor to report any dimensional discrepancies, errors
or omissions prior to commencing in site.

