



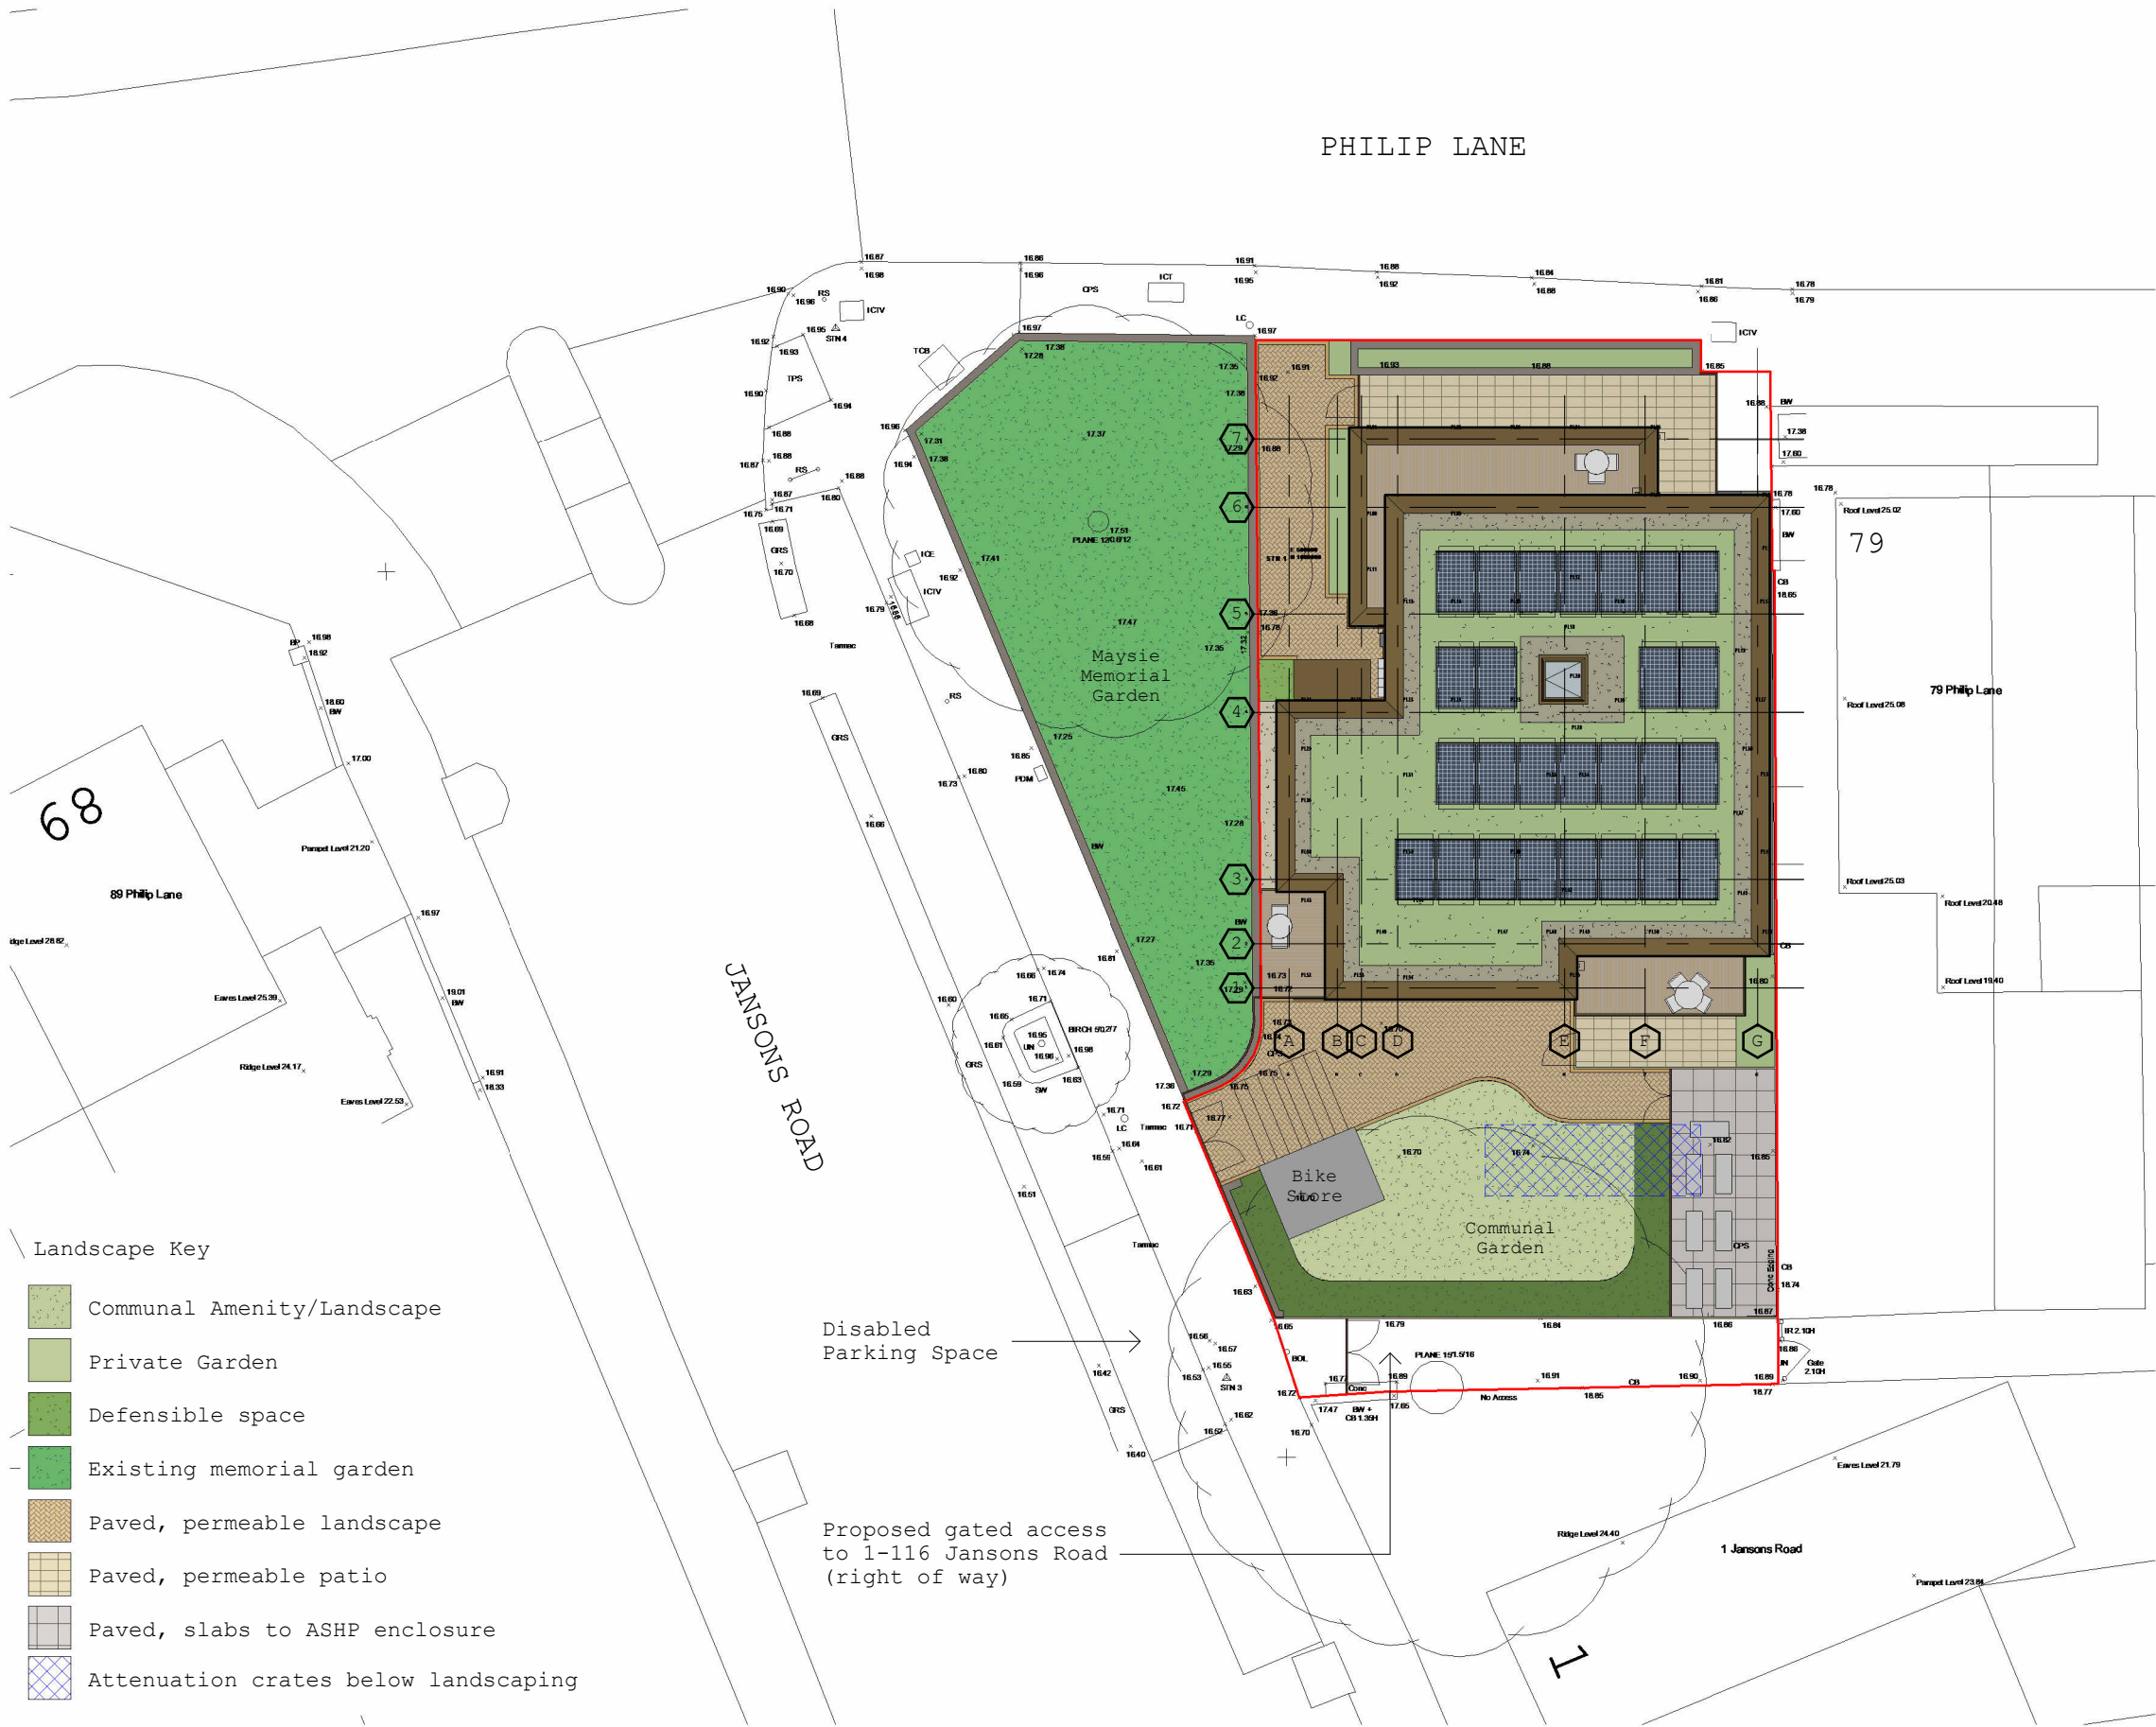

- Landscape Key
- Communal Amenity/Landscape
 - Private Garden
 - Defensible space
 - Existing memorial garden
 - Paved, permeable landscape
 - Paved, permeable patio
 - Paved, slabs to ASHP enclosure
 - Attenuation crates below landscaping

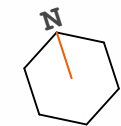

Ordnance Survey, (c) Crown Copyright 2025. All rights reserved. Licence number 100022432



C4	04/06/26	C Status Update
C3	01/04/26	Revised details
C2	16/03/26	C Status DTM Updates
C1	13/02/26	C1 First Issue

REV DATE	DESCRIPTION
Collaborating with: AJC Ltd	
Job: 1131	Drawing: 02-11
Revision: C4	
Project: Jansons Road London, N15 4JP	
Drawing: Proposed Site Plan	
Date: Feb '26	Status: Information
Drawn By: MC	Checked By: EM
  Chartered Practice	
Colony Architects Ltd. The Wine Store, Brewery Court, Theale, Reading, RG7 5AJ +44 (0)118 380 0328 hello@colonyarchitects.com colonyarchitects.com	