


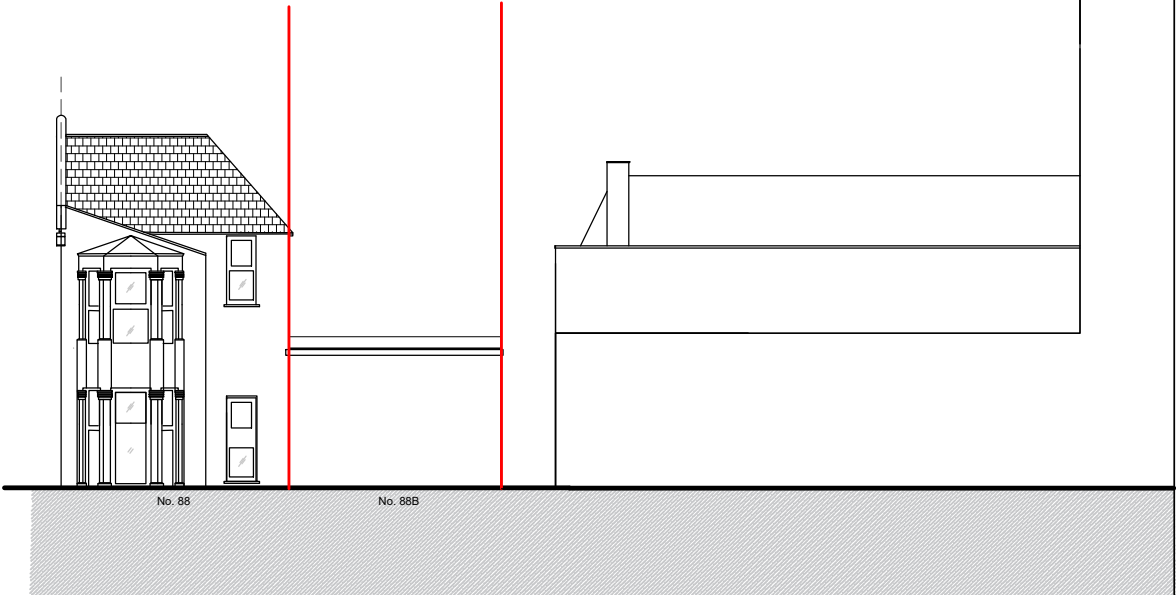


FRONT ELEVATION
EXISTING



REAR ELEVATION
EXISTING



FRONT ELEVATION
PROPOSED

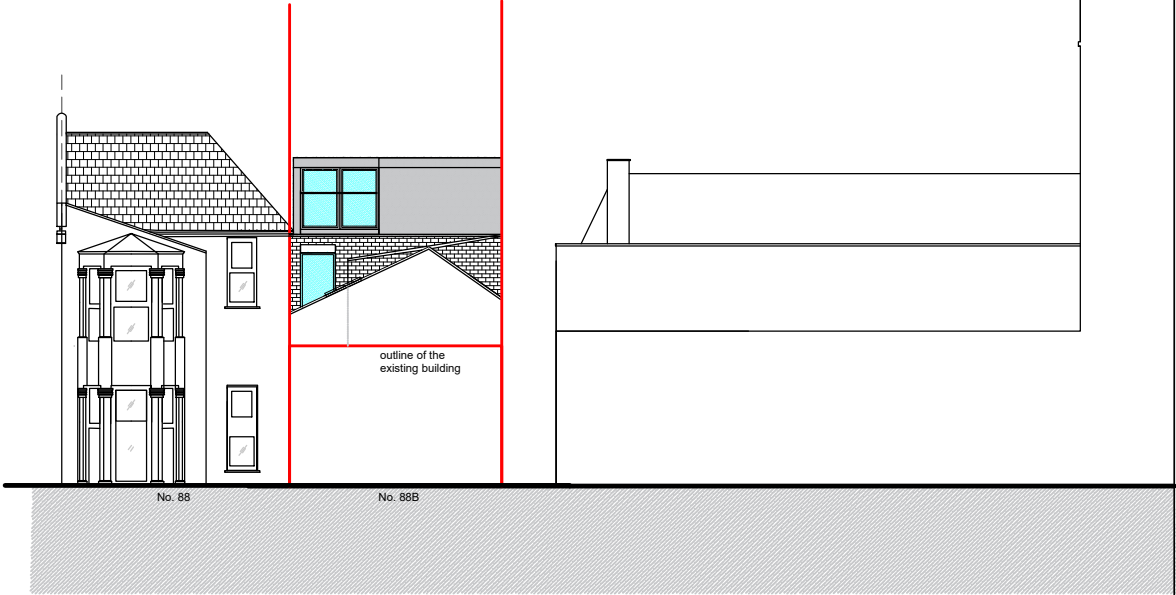

REAR ELEVATION
PROPOSED

NOTE:
THE CONTRACTOR IS TO CHECK ALL
DIMENSIONS ON SITE.
THIS DRAWING IS PROPERTY OF NEW
IMAGES ARCHITECTS LTD, AND
IS NOT TO BE REPRODUCED OR
COPIED IN WHOLE OR IN PART
WITHOUT PERMISSION

REVISION	DATE	BY

ELEVATIONS EXISTING & PROPOSED



Project: 88B Cavendish Road N4 1RS		
ELEVATIONS PROPOSED		
Drawing SE	ISSUE DATE 02.2026	SCALE 1:100 @ A3
PROJECT CODE 1054-887	DRAWING NO P-3	

NEW IMAGES ARCHITECTS
Architecture | Design | Build
Grove Lodge Unit 09
287 Regent's Park Road N3 3JY
M: 07903 399767
info@newimagesarchitects.co.uk
www.newimagesarchitects.co.uk
 RIBA Chartered Practice