

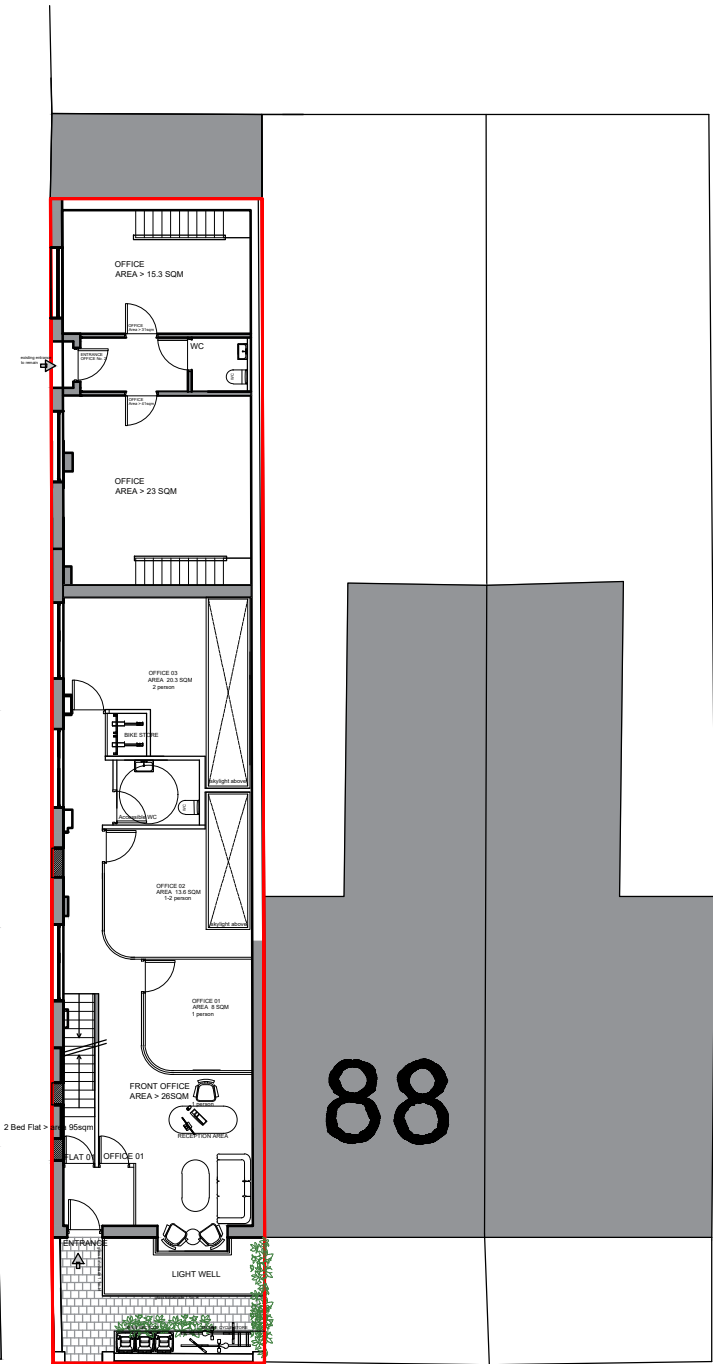
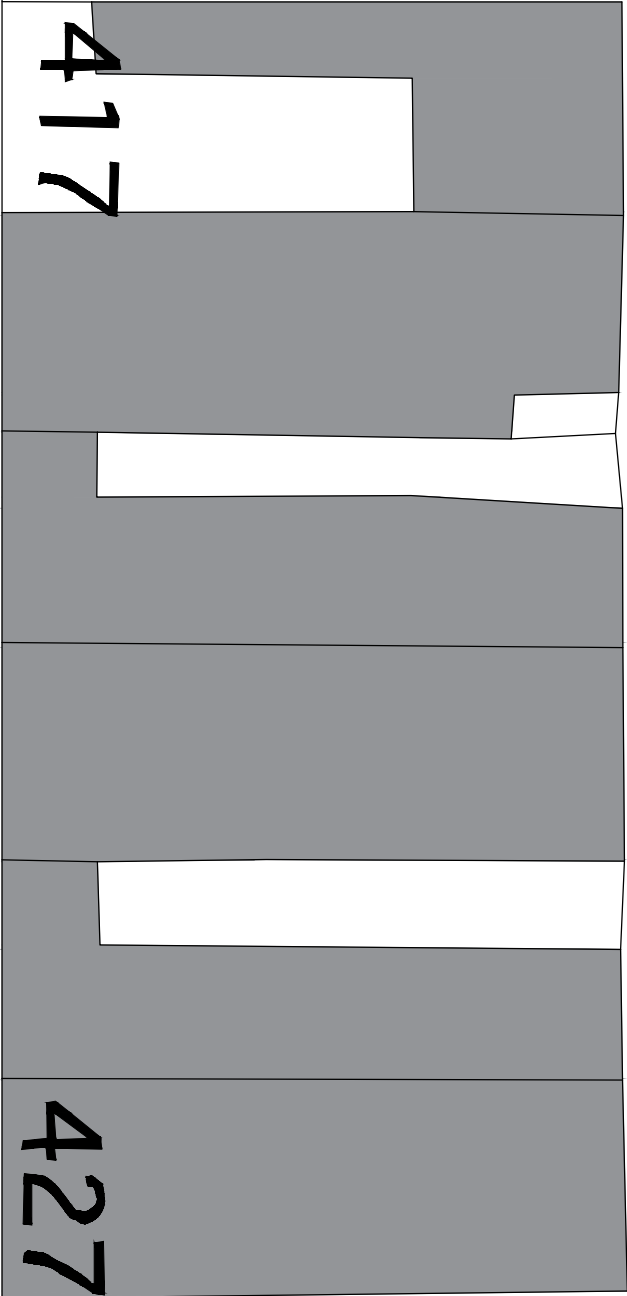
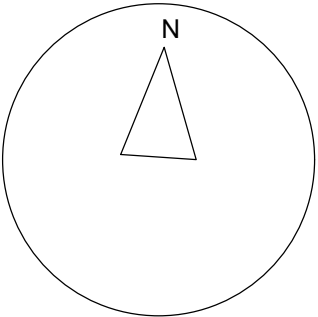
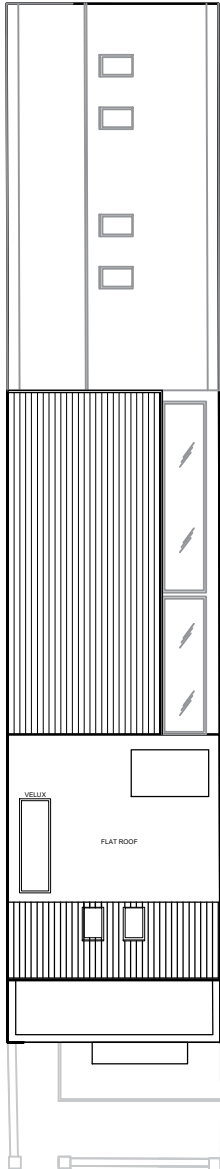
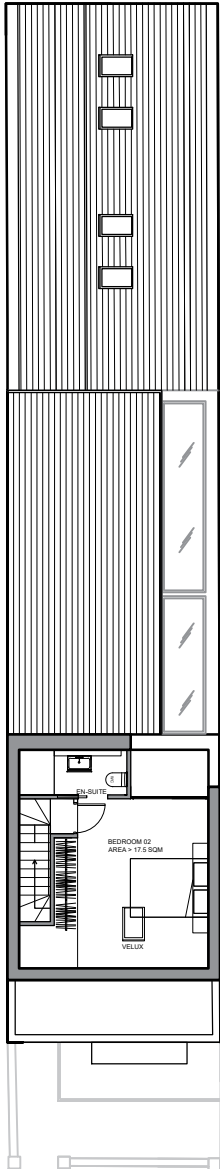


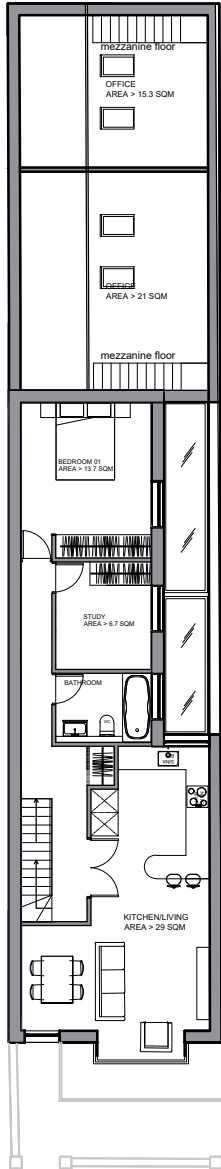

SITE AREA > 162.4 SQM

2 No. X OFFICE >
office no.1 114sqm
office no.2 72sqm

2 Bed Flat > area 95sqm

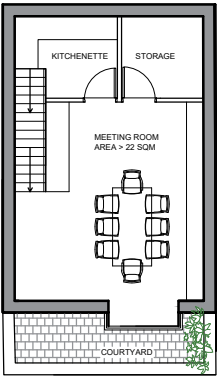

GROUND FLOOR PLAN
PROPOSED

BASEMENT
PROPOSED

FIRST FLOOR PLAN
PROPOSED

SECOND FLOOR PLAN
PROPOSED

ROOF FLOOR PLAN
PROPOSED

NOTE:
THE CONTRACTOR IS TO CHECK ALL
DIMENSIONS ON SITE.
THIS DRAWING IS PROPERTY OF NEW
IMAGES ARCHITECTS LTD, AND
IS NOT TO BE REPRODUCED OR
COPIED IN WHOLE OR IN PART
WITHOUT PERMISSION

REVISION	DATE	BY
----------	------	----

PLANS PROPOSED



Project:
88B Cavendish Road N4 1RS

PLANS
PROPOSED

Drawing SE	ISSUE DATE 02.2026	SCALE 1:100 @ A3
PROJECT CODE 1054-887	DRAWING NO P-2	

NEW IMAGES ARCHITECTS

Architecture | Design | Build

Grove Lodge Unit 09
287 Regent's Park Road N3 3JY
M:07903 399767
info@newimagesarchitects.co.uk
www.newimagesarchitects.co.uk



RIBA Chartered Practice