



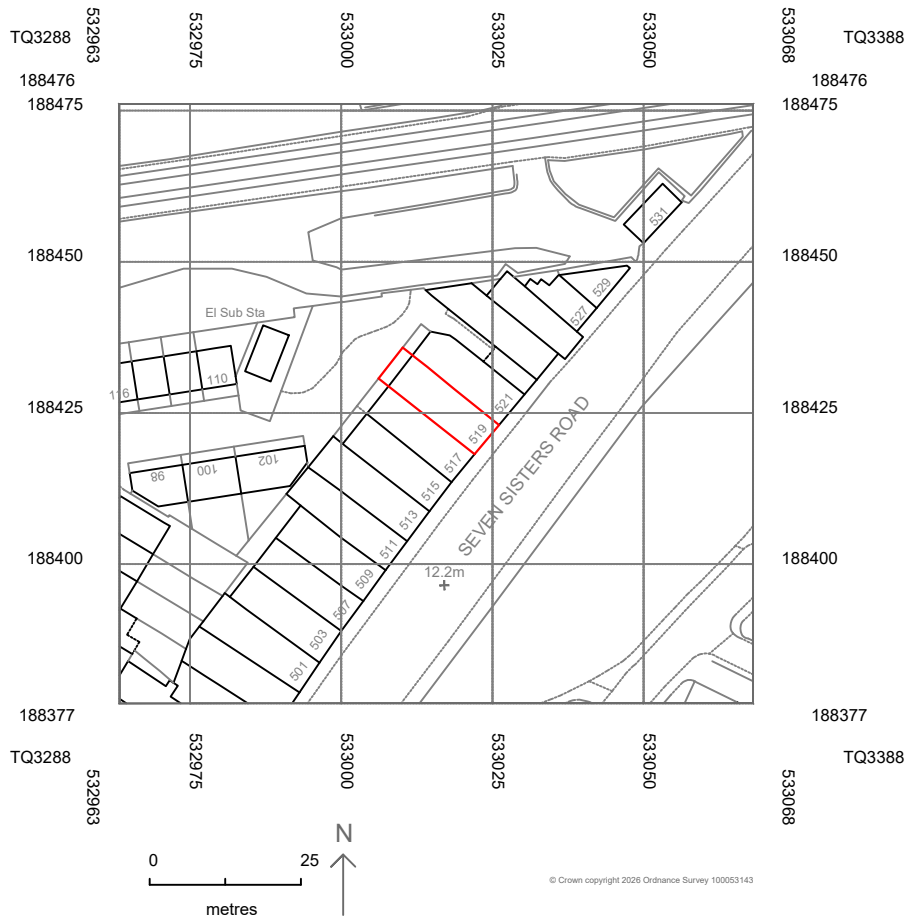

1:1250 @ A4

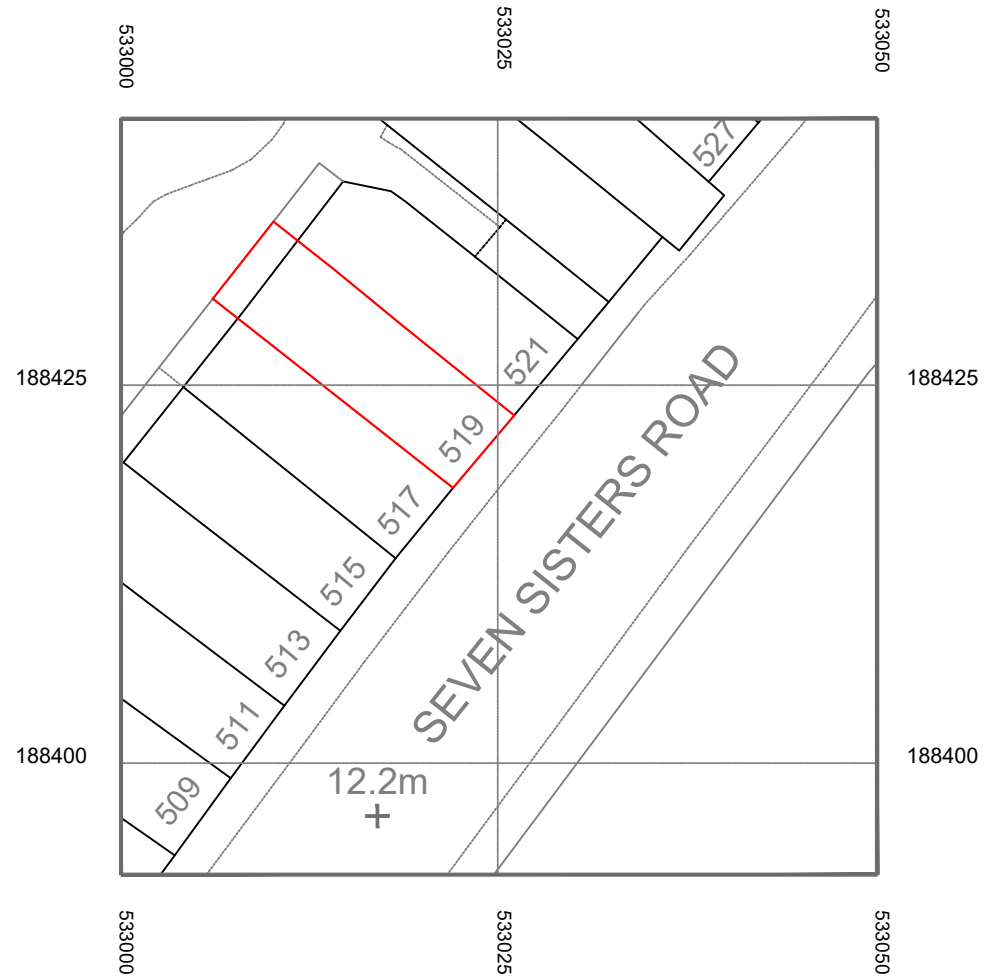

BLOCK PLAN
1:500 @ A4



Address - Unit 4, Grosvenor Way, London E5 9ND
Phone - 020 3781 8008
E-mail - office@redwoodsprojects.co.uk
Web - www.redwoodsprojects.co.uk

Any errors on Dimensions to be reported to the
Architect prior to commencement of Works.
Dimensions and areas are based on survey information.
This drawing is copyright © Redwoods Projects
All dimensions to be checked on site Prior work.

REFERENCE: 519 SEVEN SISTERS RD, LONDON N15 6EP, UK

TITLE: LOCATION AND BLOCK
PLAN

PROJECT No: 3978 DATE: 2026.05.26


SHEET No: **E 00**



NOTES:


DRAWN BY: **JM**

EDITED BY:

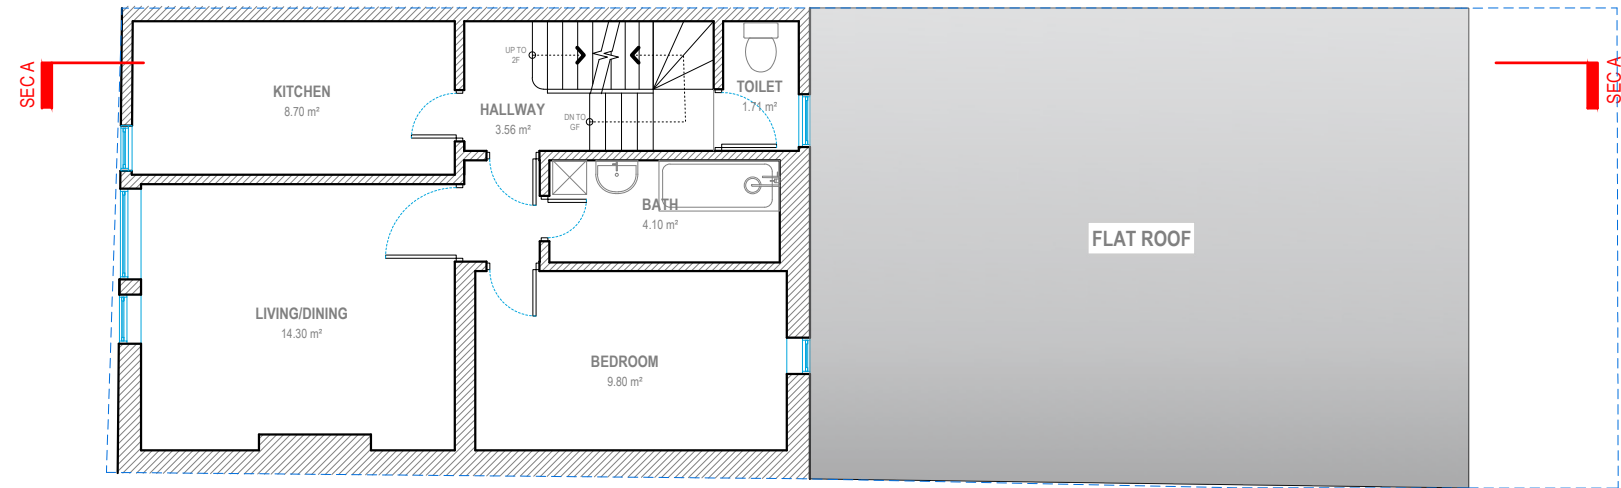

FIRST FLOOR


G.I.A. = 48.83 SQM.

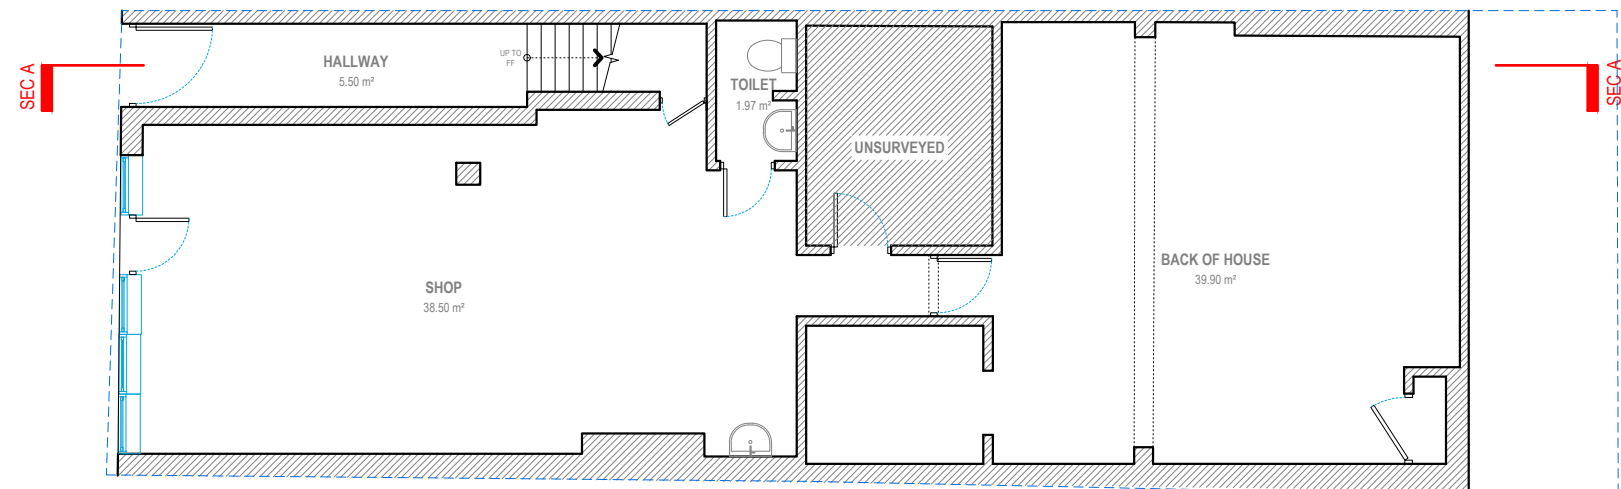


GROUND FLOOR

G.I.A. = 99.99 SQM.




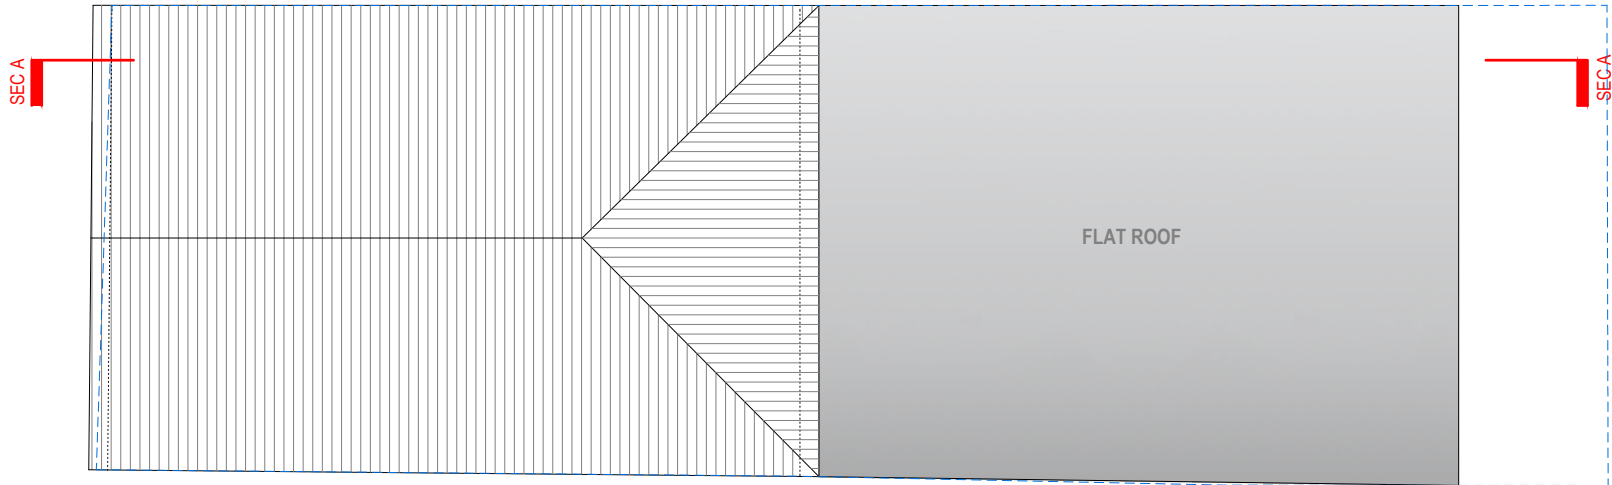

ROOF PLAN

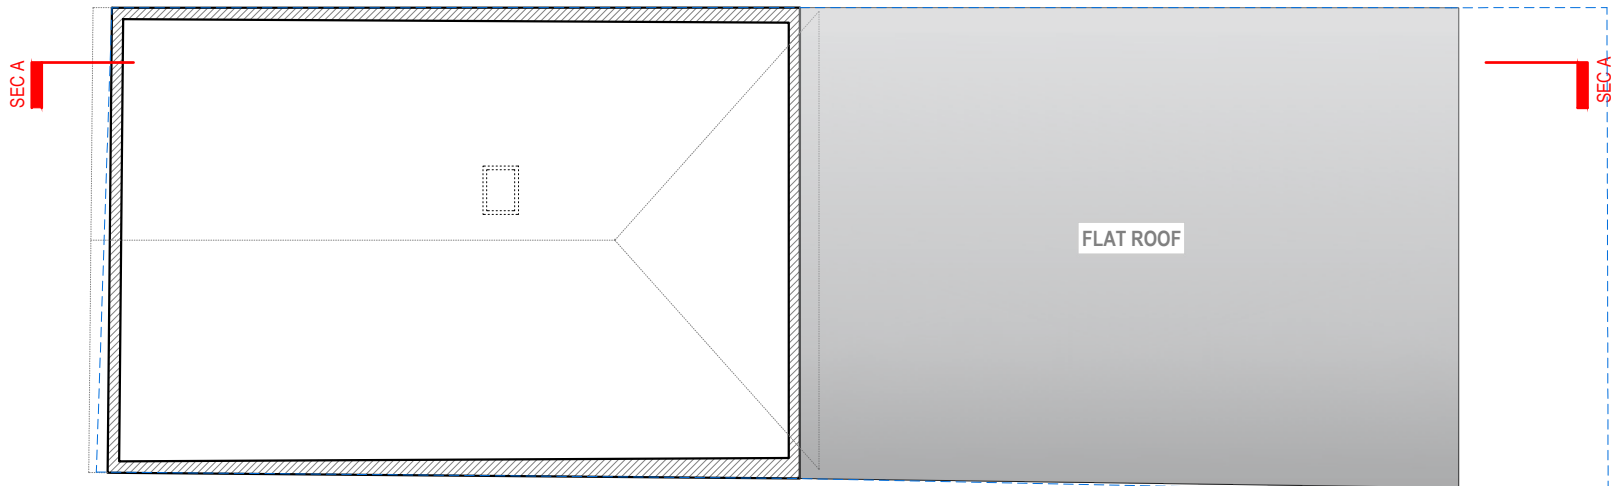

LOFT FLOOR
G.I.A. = 51.24 SQM.

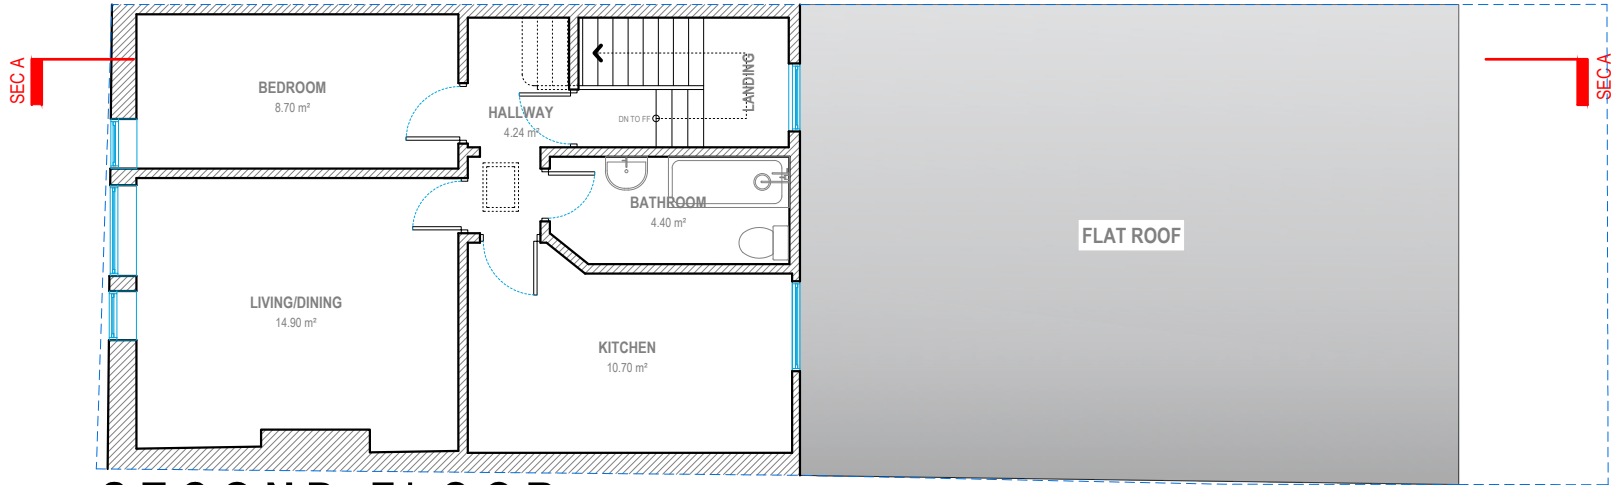


SECOND FLOOR
G.I.A. = 49.75 SQM.



Address - Unit 4, Grosvenor Way, London E5 9ND
Phone - 020 3781 8008
E-mail - office@redwoodsprojects.co.uk
Web - www.redwoodsprojects.co.uk
Any errors on Dimensions to be reported to the Architect prior to commencement of Works.
Dimensions and areas are based on survey information.
This drawing is copyright © Redwoods Projects.
All dimensions to be checked on site Prior work.


REFERENCE: 519 SEVEN SISTERS RD, LONDON N15 6EP, UK	
TITLE: EXISTING DRAWINGS FLOOR PLANS	
PROJECT No 3978	DATE: 2026.05.26
SHEET No E 02	

 


NOTES:	
DRAWN BY JM	EDITED BY



FRONT ELEVATION

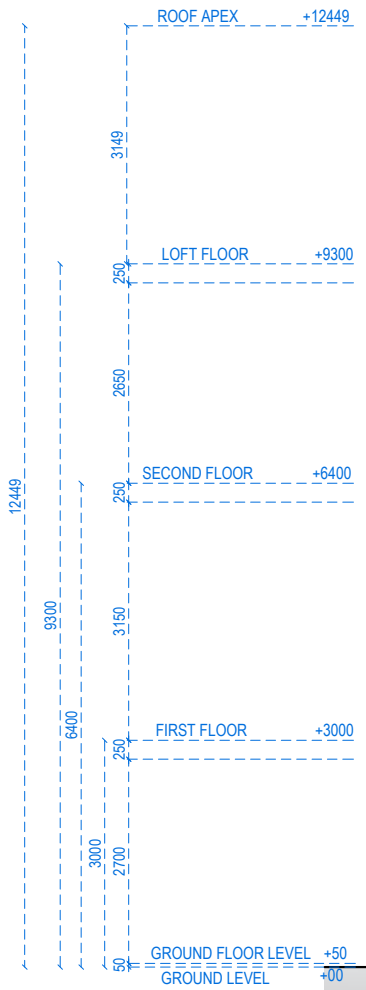


RIGHT SIDE ELEVATION

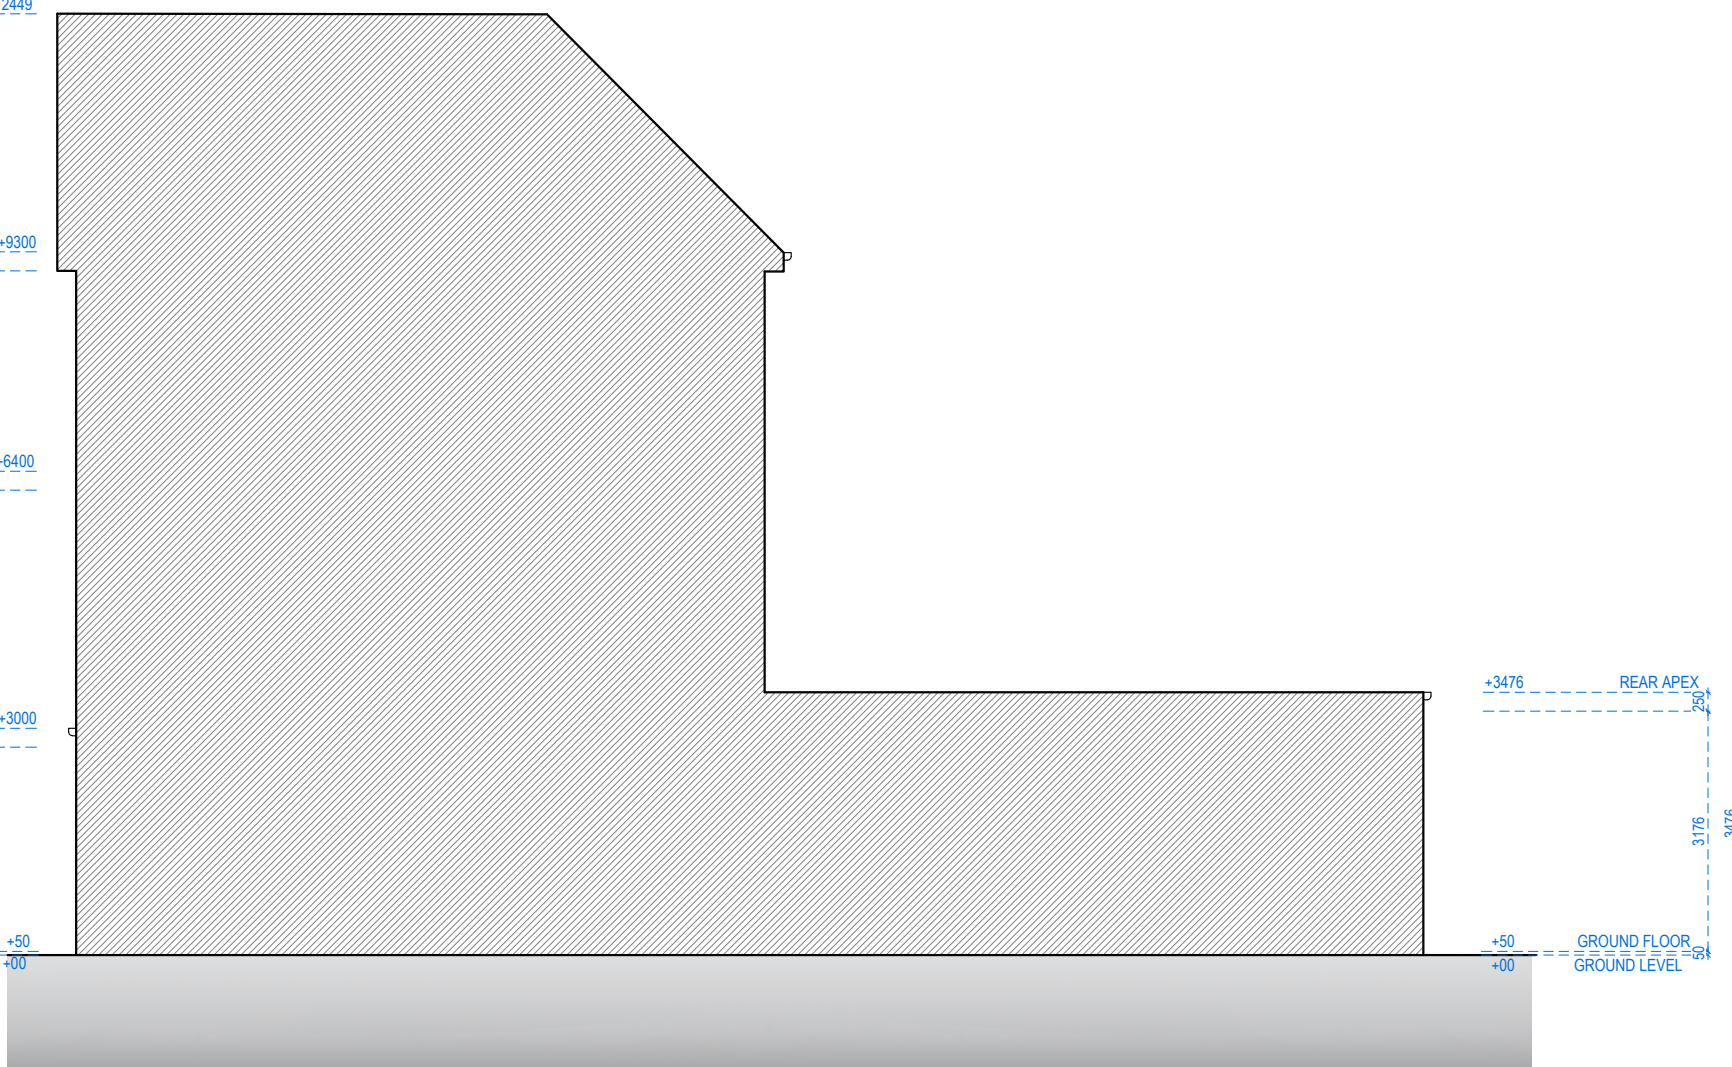


Address - Unit 4, Grosvenor Way, London E5 9ND
Phone - 020 3781 8008
E-mail - office@redwoodsprojects.co.uk
Web - www.redwoodsprojects.co.uk
Any errors on Dimensions to be reported to the Architect prior to commencement of Works.
Dimensions and areas are based on survey information.
This drawing is copyright © Redwoods Projects.
All dimensions to be checked on site Prior work.


REFERENCE: 519 SEVEN SISTERS RD, LONDON N15 6EP, UK	
TITLE: EXISTING DRAWINGS ELEVATIONS	
PROJECT No 3978	DATE: 2026.05.26
SHEET No E 03	

 

NOTES:	
DRAWN BY JM	EDITED BY

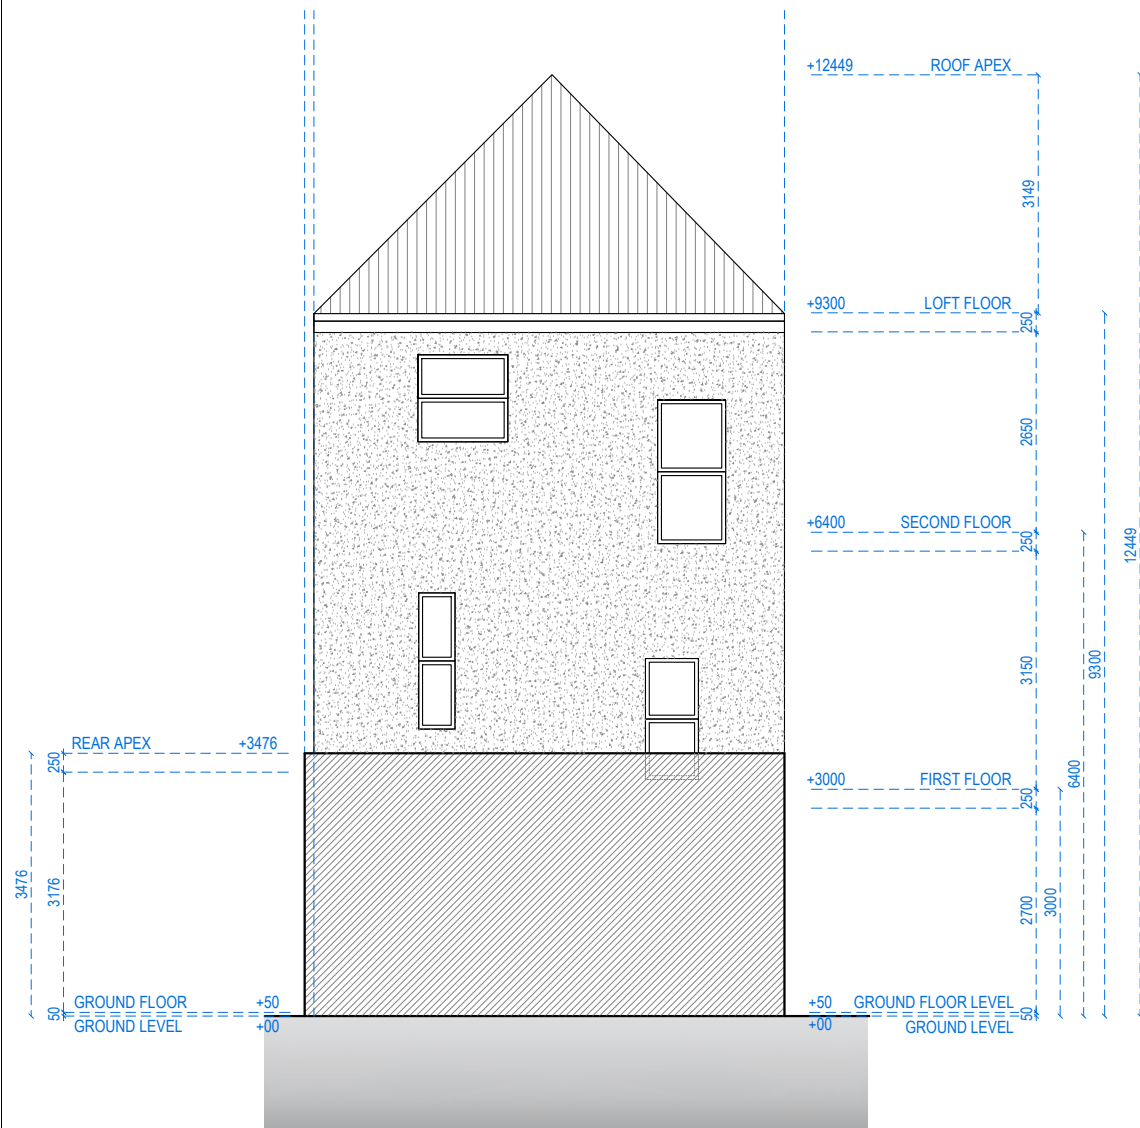

REAR ELEVATION

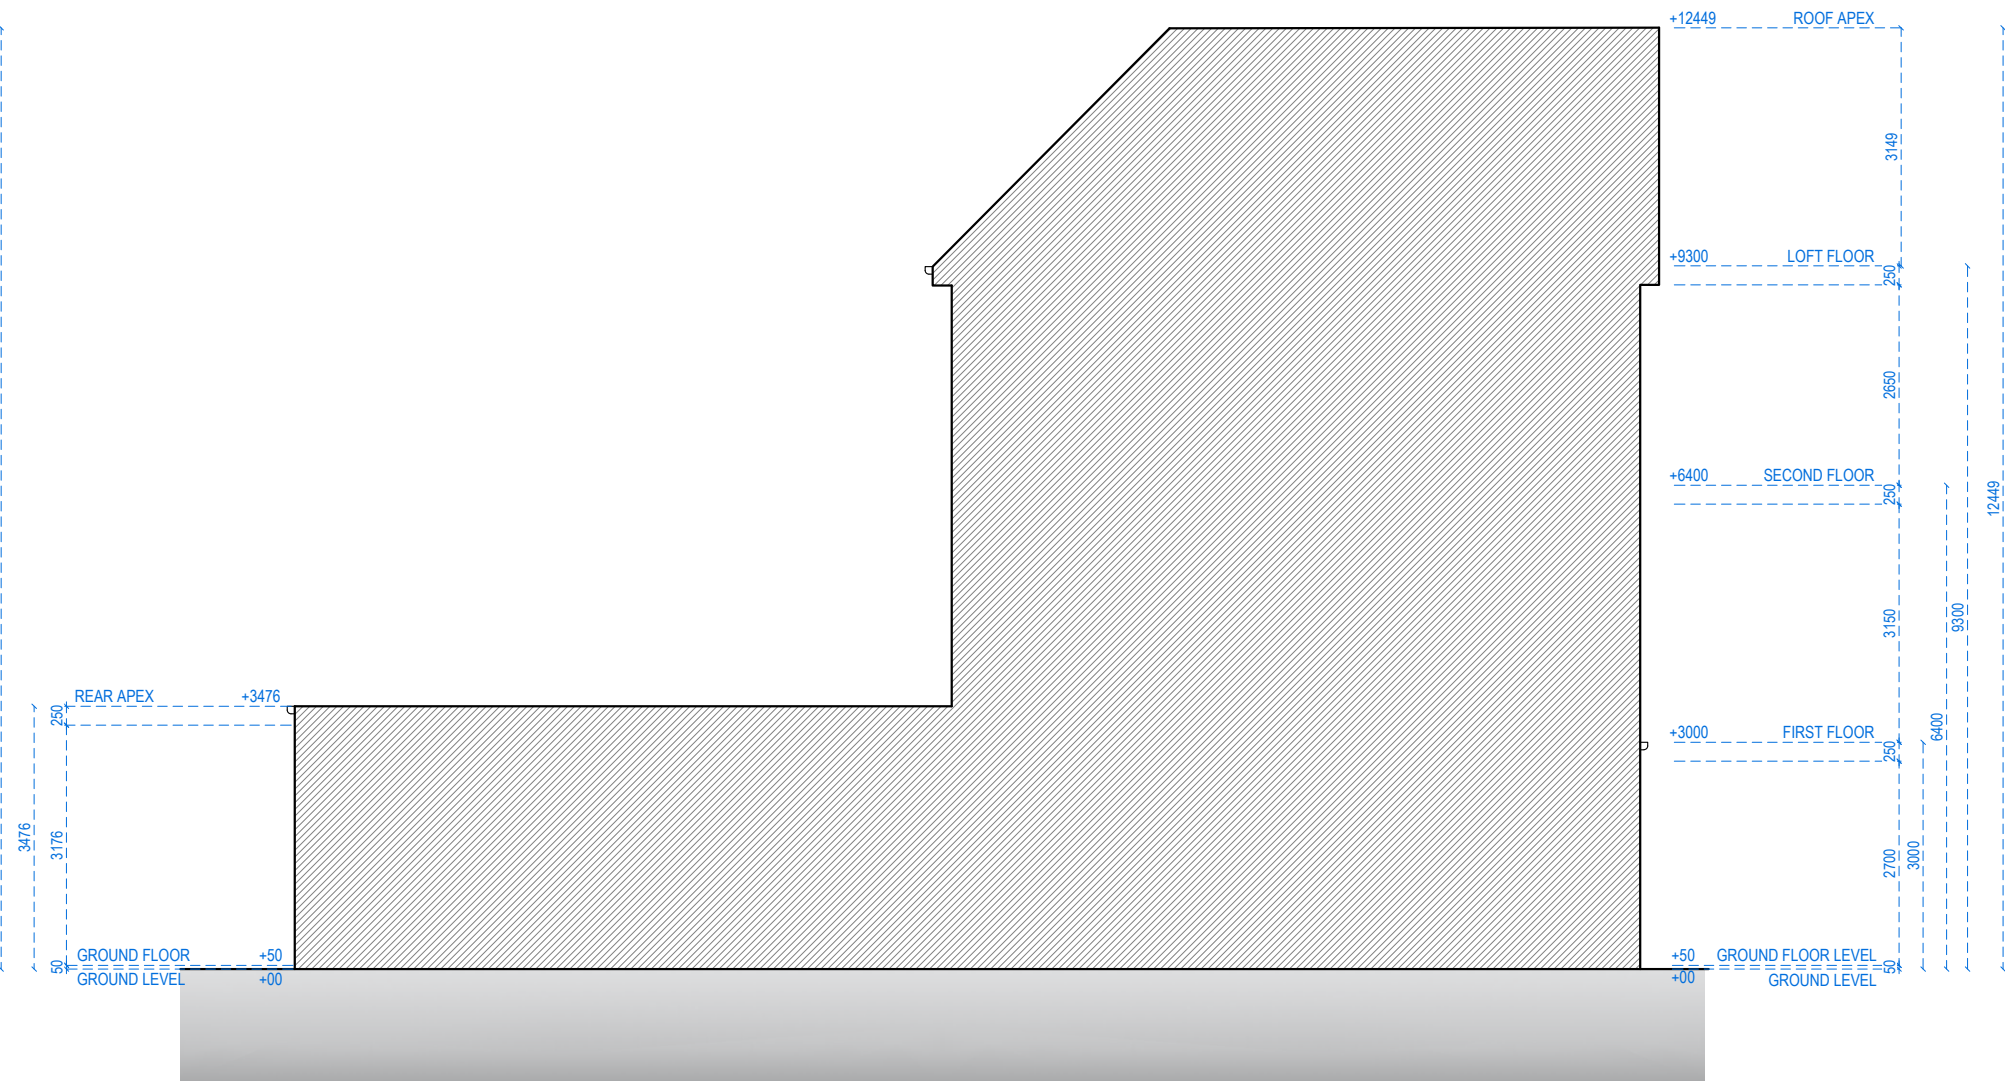

LEFT SIDE ELEVATION



Address - Unit 4, Grosvenor Way, London E5 9ND
Phone - 020 3781 8008
E-mail - office@redwoodsprojects.co.uk
Web - www.redwoodsprojects.co.uk

Any errors on Dimensions to be reported to the Architect prior to commencement of Works.
Dimensions and areas are based on survey information.
This drawing is copyright © Redwoods Projects.
All dimensions to be checked on site Prior work.

REFERENCE: 519 SEVEN SISTERS RD, LONDON N15 6EP, UK

TITLE: EXISTING DRAWINGS
ELEVATIONS

PROJECT No 3978 DATE: 2026.05.26


SHEET No E 04

0 1 2 5m scale 1:100 @A3

NOTES:

DRAWN BY JM

EDITED BY

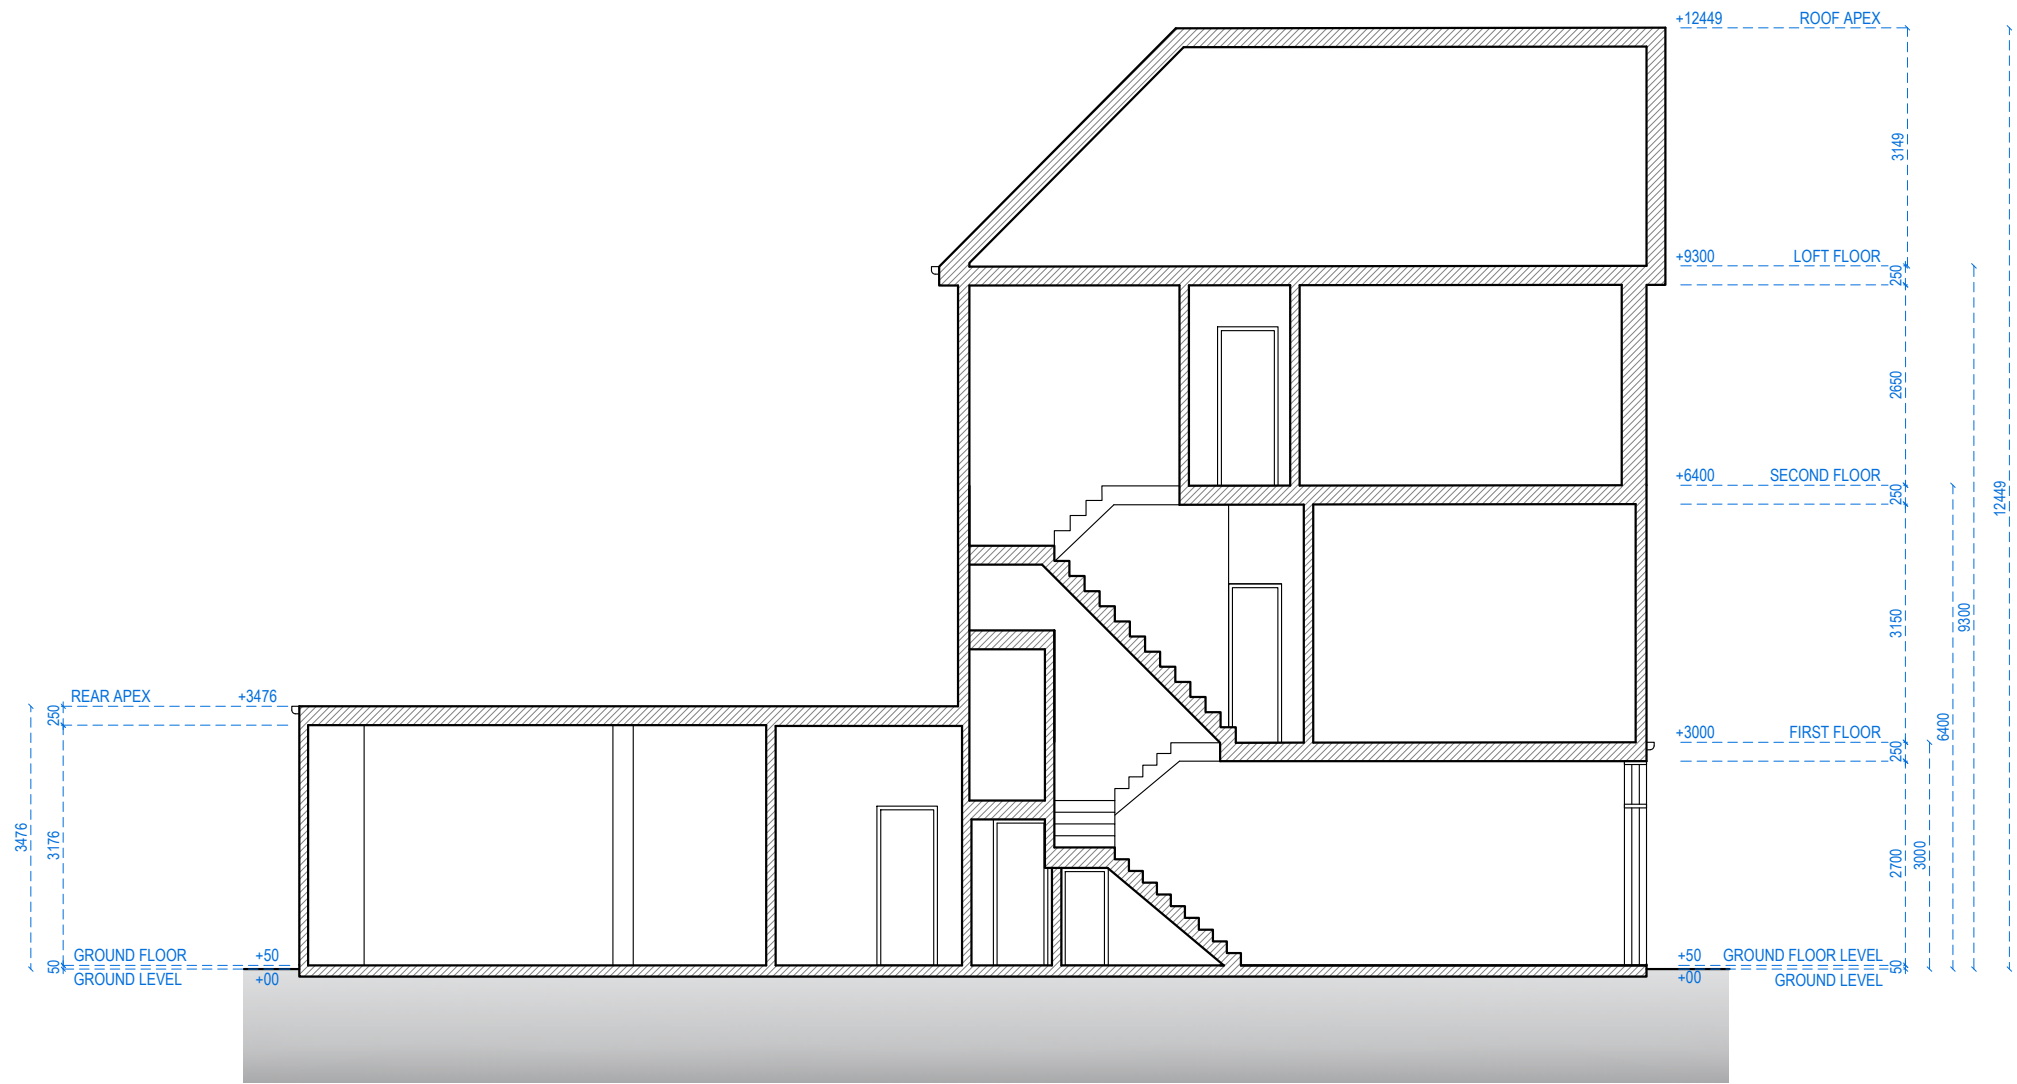

SECTION A-A



Address - Unit 4, Grosvenor Way, London E5 9ND
Phone - 020 3781 8008
E-mail - office@redwoodsprojects.co.uk
Web - www.redwoodsprojects.co.uk

Any errors on Dimensions to be reported to the
Architect prior to commencement of Works.
Dimensions and areas are based on survey information.
This drawing is copyright © Redwoods Projects.
All dimensions to be checked on site Prior work.

REFERENCE: 519 SEVEN SISTERS RD, LONDON N15 6EP, UK

TITLE: EXISTING DRAWINGS
SECTION

PROJECT No 3978 DATE: 2026.05.26

SHEET No E 05

0 1 2 5m scale 1:100 @A3


NOTES:

DRAWN BY JM

EDITED BY



1:1250 @ A4

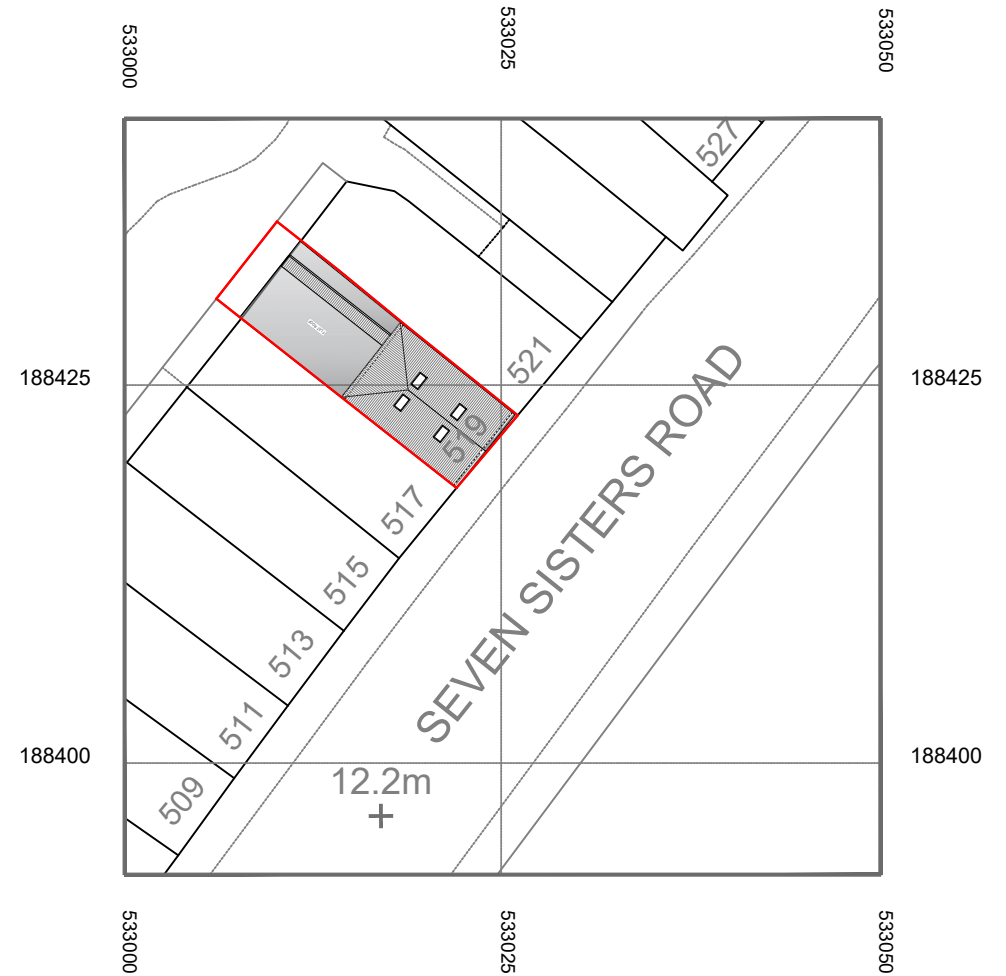

BLOCK PLAN
1:500 @ A4



Address - Unit 4, Grosvenor Way, London E5 9ND
Phone - 020 3781 8008
E-mail - office@redwoodsprojects.co.uk
Web - www.redwoodsprojects.co.uk

Any errors on Dimensions to be reported to the Architect prior to commencement of Works.
Dimensions and areas are based on survey information.
This drawing is copyright © Redwoods Projects
All dimensions to be checked on site Prior work.

REFERENCE: 519 SEVEN SISTERS RD, LONDON N15 6EP, UK

TITLE: LOCATION AND BLOCK PLAN

PROJECT No: 3978 DATE: 2026.06.12


SHEET No: P 00



NOTES:


DRAWN BY: JM

EDITED BY:

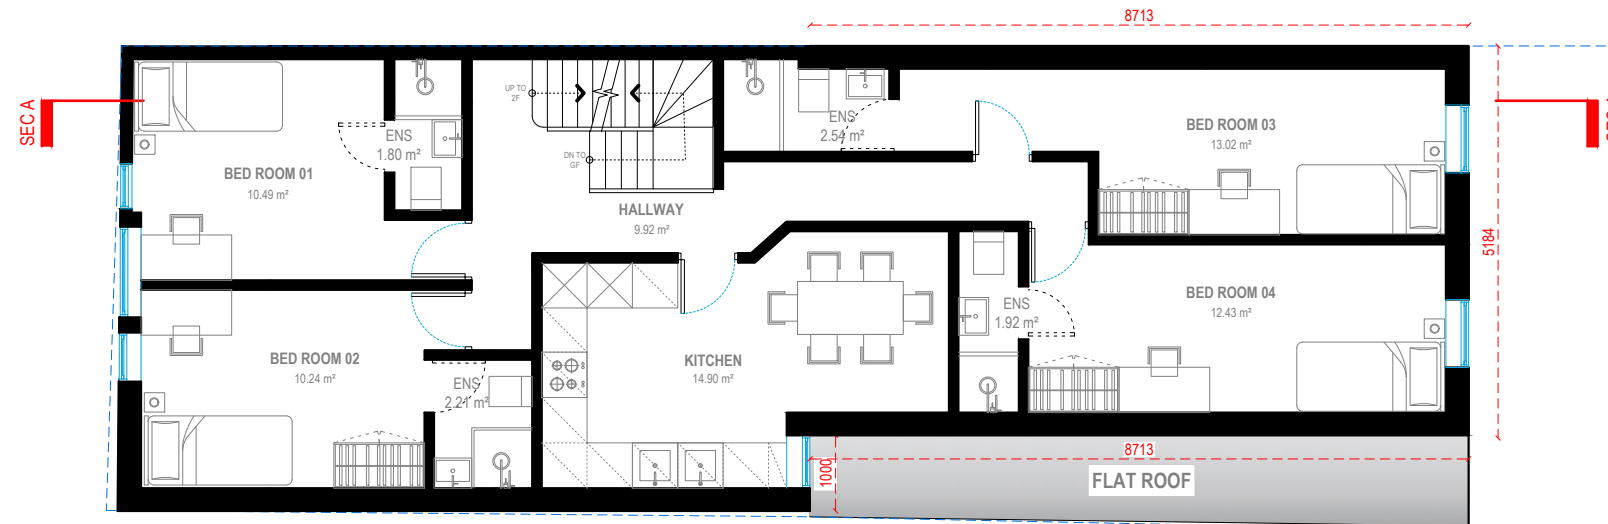


FIRST FLOOR


G.I.A. = 88.41 SQM.

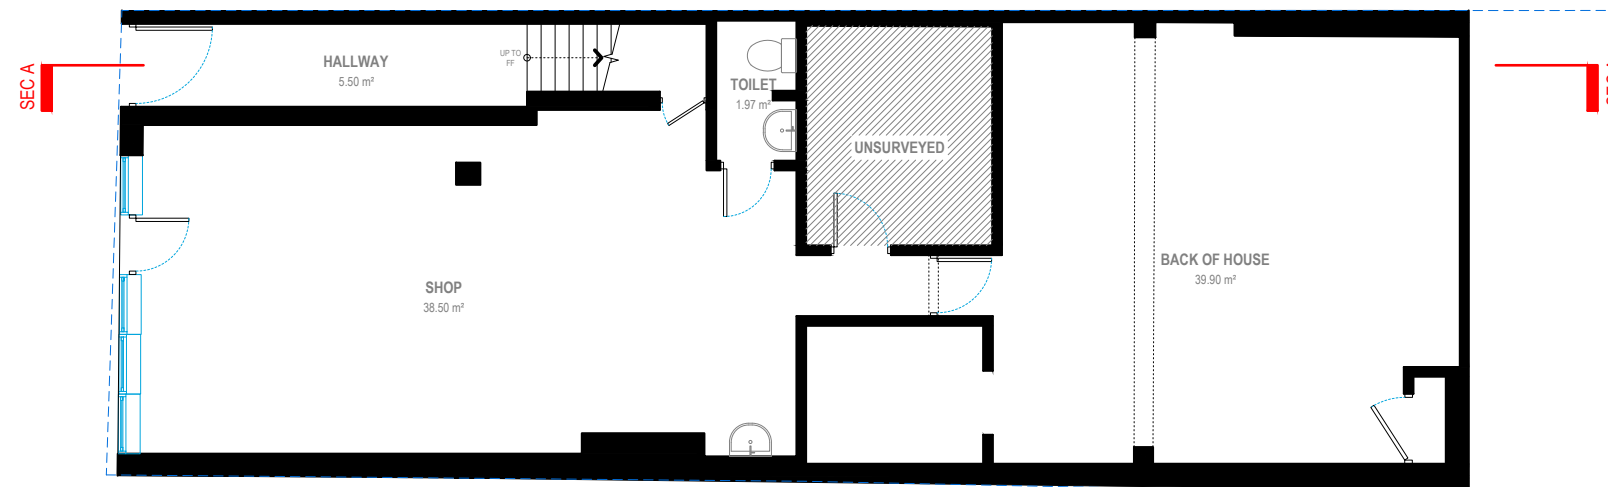


GROUND FLOOR

G.I.A. = 99.99 SQM.

 


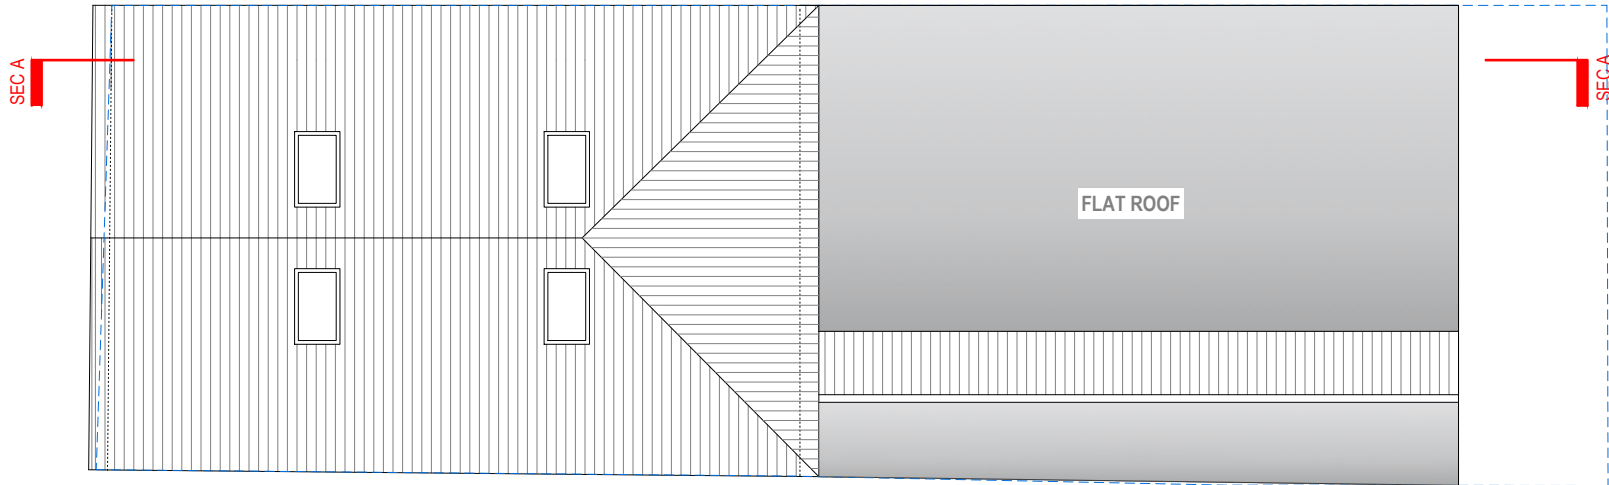

ROOF PLAN

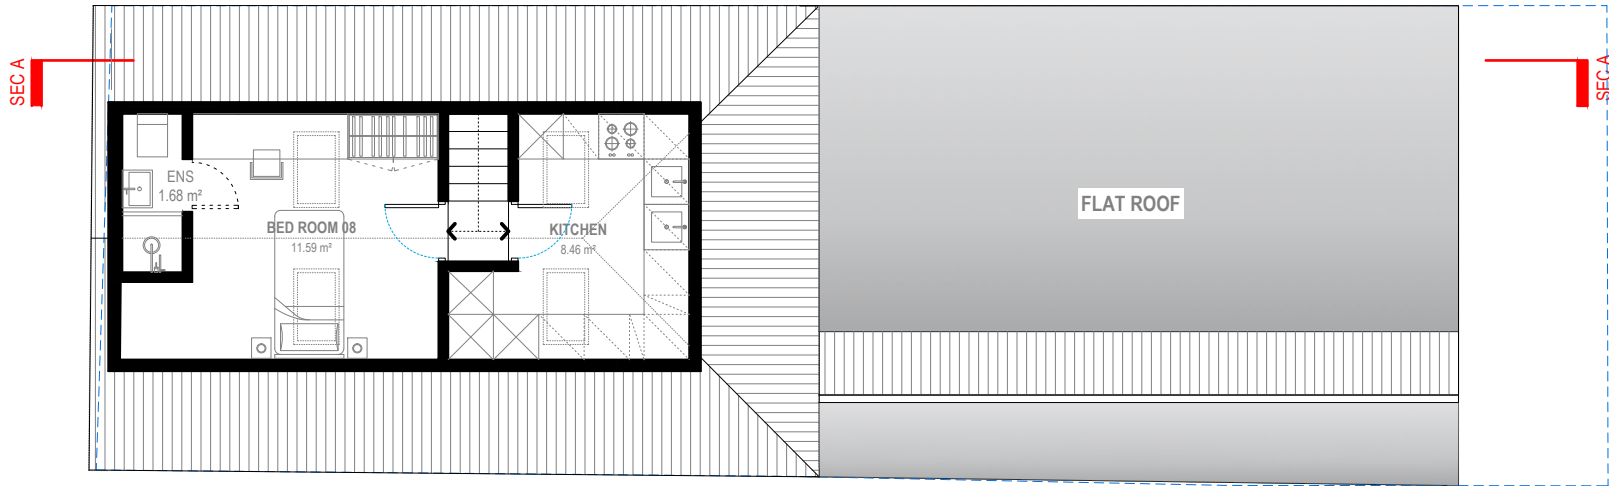

LOFT FLOOR
G.I.A. = 24.41 SQM.

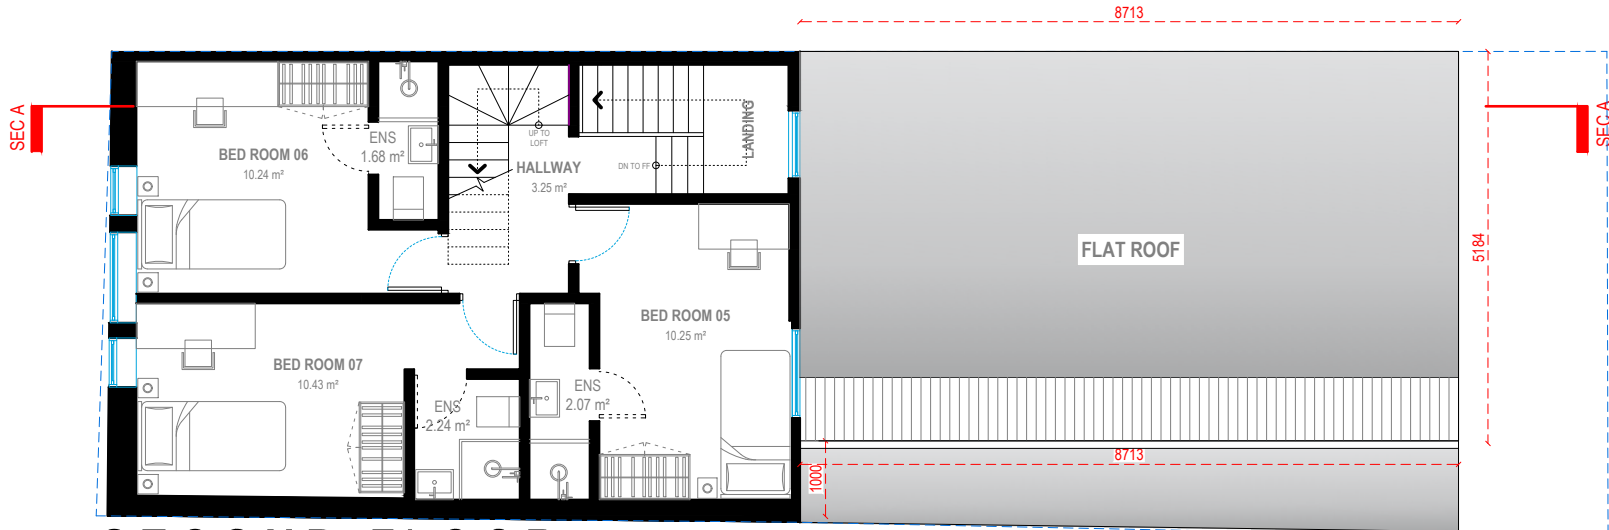


SECOND FLOOR
G.I.A. = 49.75 SQM.



Address - Unit 4, Grosvenor Way, London E5 9ND
Phone - 020 3781 8008
E-mail - office@redwoodsprojects.co.uk
Web - www.redwoodsprojects.co.uk

Any errors on Dimensions to be reported to the Architect prior to commencement of Works.
Dimensions and areas are based on survey information.
This drawing is copyright © Redwoods Projects.
All dimensions to be checked on site Prior work.

REFERENCE: 519 SEVEN SISTERS RD, LONDON N15 6EP, UK	
TITLE: PROPOSED DRAWINGS FLOOR PLANS	
PROJECT No 3978	DATE: 2026.06.12
SHEET No P 02	

 


NOTES:

DRAWN BY JM	EDITED BY
----------------	-----------



FRONT ELEVATION

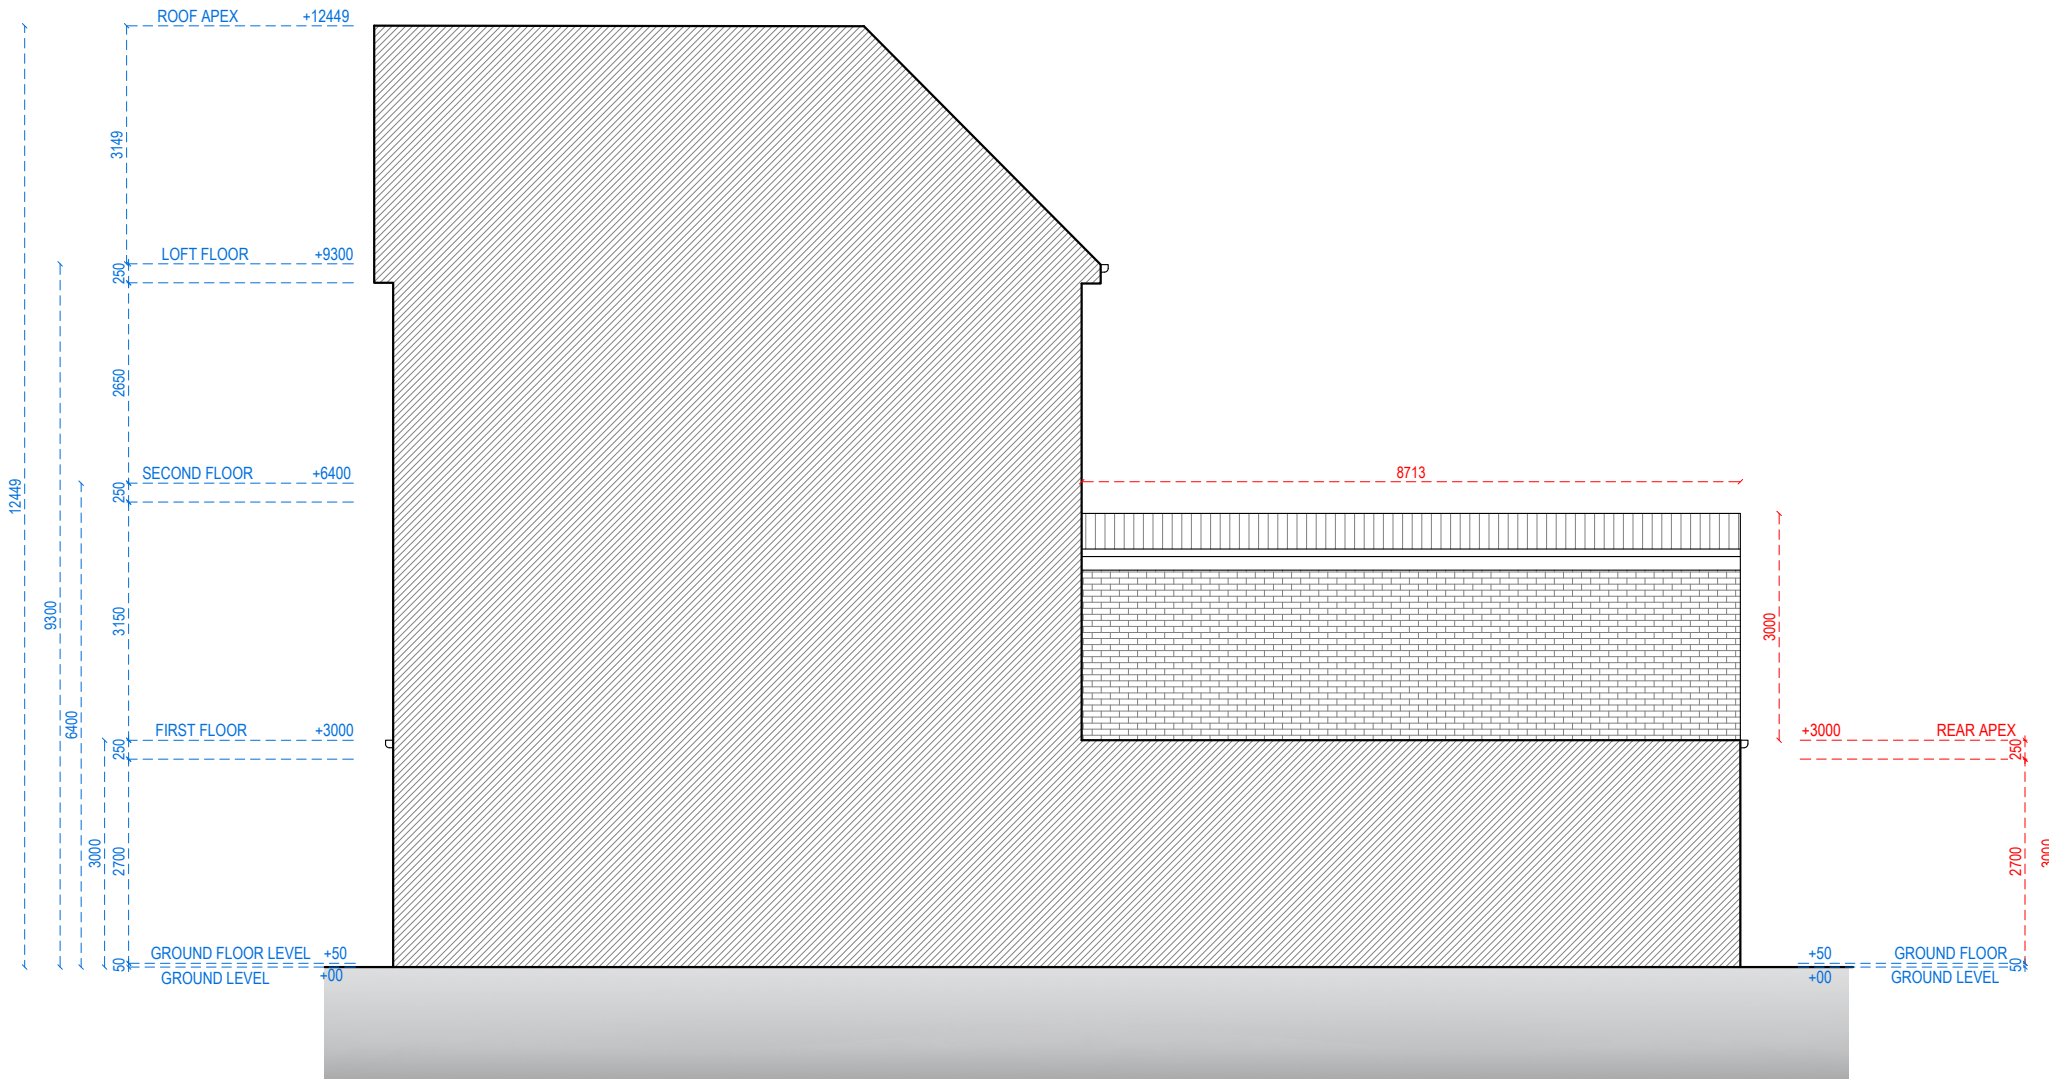


RIGHT SIDE ELEVATION




Address - Unit 4, Grosvenor Way, London E5 9ND
Phone - 020 3781 8008
E-mail - office@redwoodsprojects.co.uk
Web - www.redwoodsprojects.co.uk

Any errors on Dimensions to be reported to the Architect prior to commencement of Works.
Dimensions and areas are based on survey information.
This drawing is copyright © Redwoods Projects.
All dimensions to be checked on site Prior work.


REFERENCE: 519 SEVEN SISTERS RD, LONDON N15 6EP, UK	
TITLE: PROPOSED DRAWINGS ELEVATIONS	
PROJECT No 3978	DATE: 2026.06.12
SHEET No P 03	

 

NOTES:	
DRAWN BY JM	EDITED BY

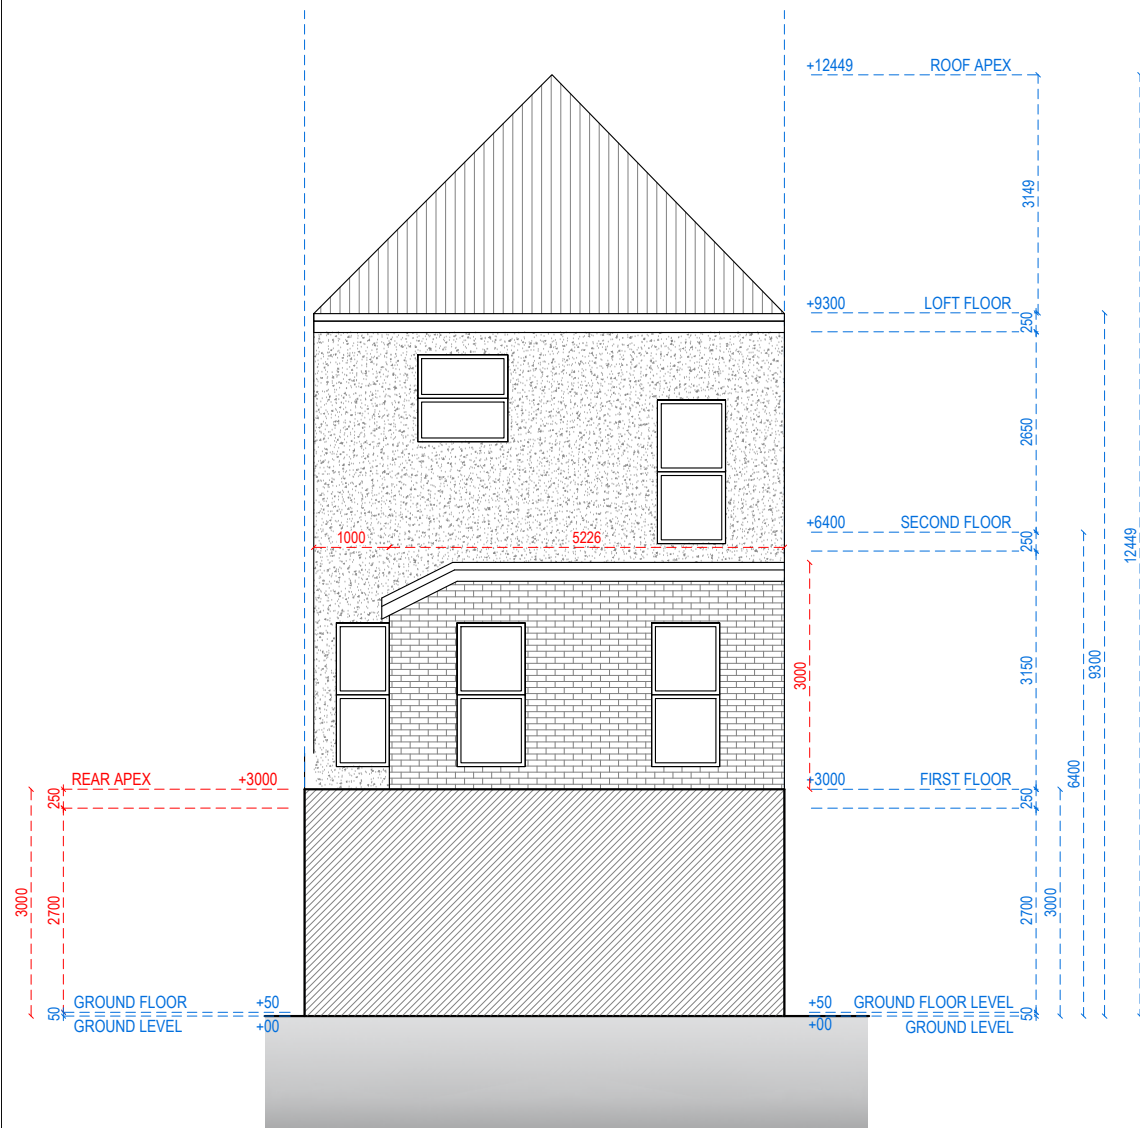

REAR ELEVATION

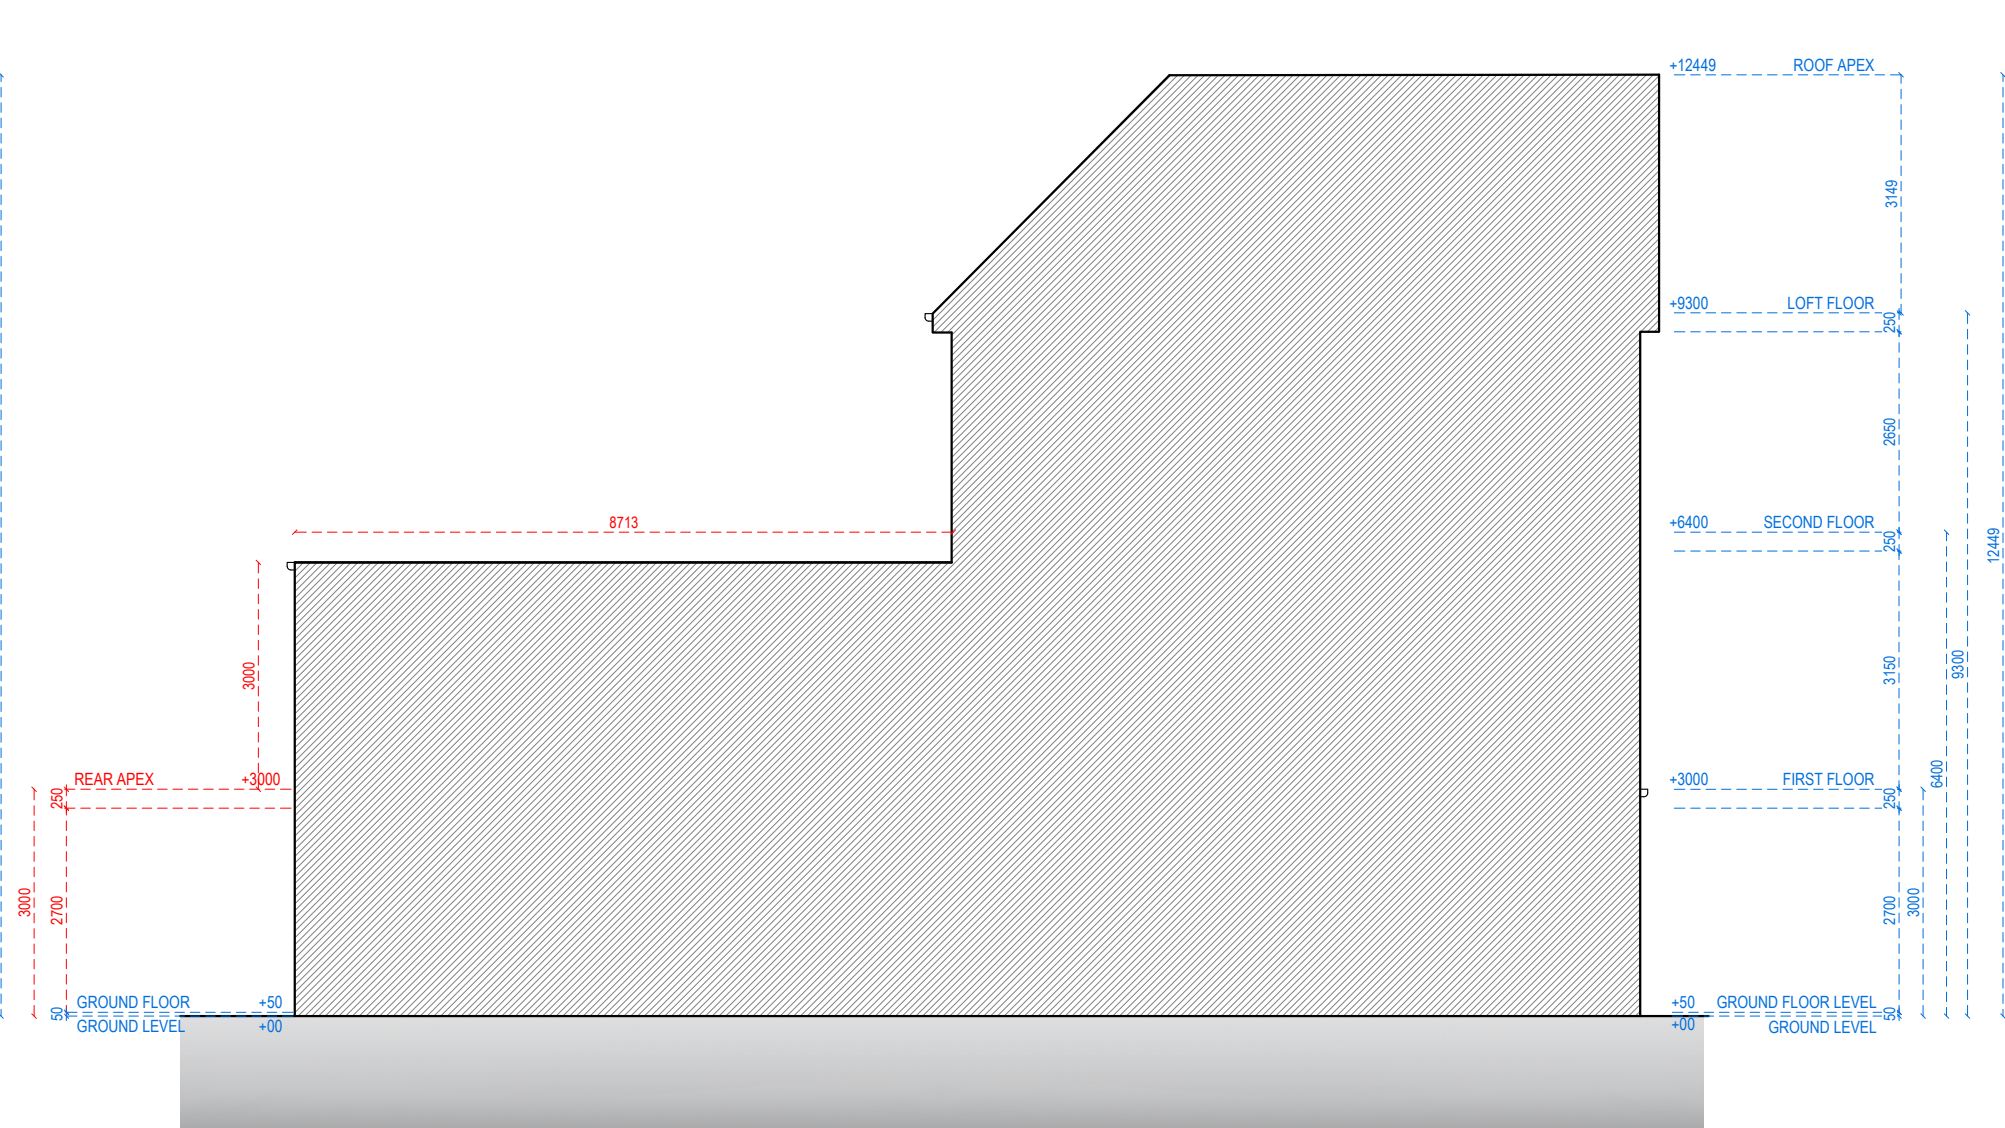

LEFT SIDE ELEVATION



Address - Unit 4, Grosvenor Way, London E5 9ND
Phone - 020 3781 8008
E-mail - office@redwoodsprojects.co.uk
Web - www.redwoodsprojects.co.uk

Any errors on Dimensions to be reported to the Architect prior to commencement of Works.
Dimensions and areas are based on survey information.
This drawing is copyright © Redwoods Projects.
All dimensions to be checked on site Prior work.

REFERENCE: 519 SEVEN SISTERS RD, LONDON N15 6EP, UK

TITLE: PROPOSED DRAWINGS
ELEVATIONS

PROJECT No 3978 DATE: 2026.06.12

SHEET No P 04

0 1 2 5m scale 1:100 @A3

NOTES:

DRAWN BY JM

EDITED BY

