






Proposed Front Elevation

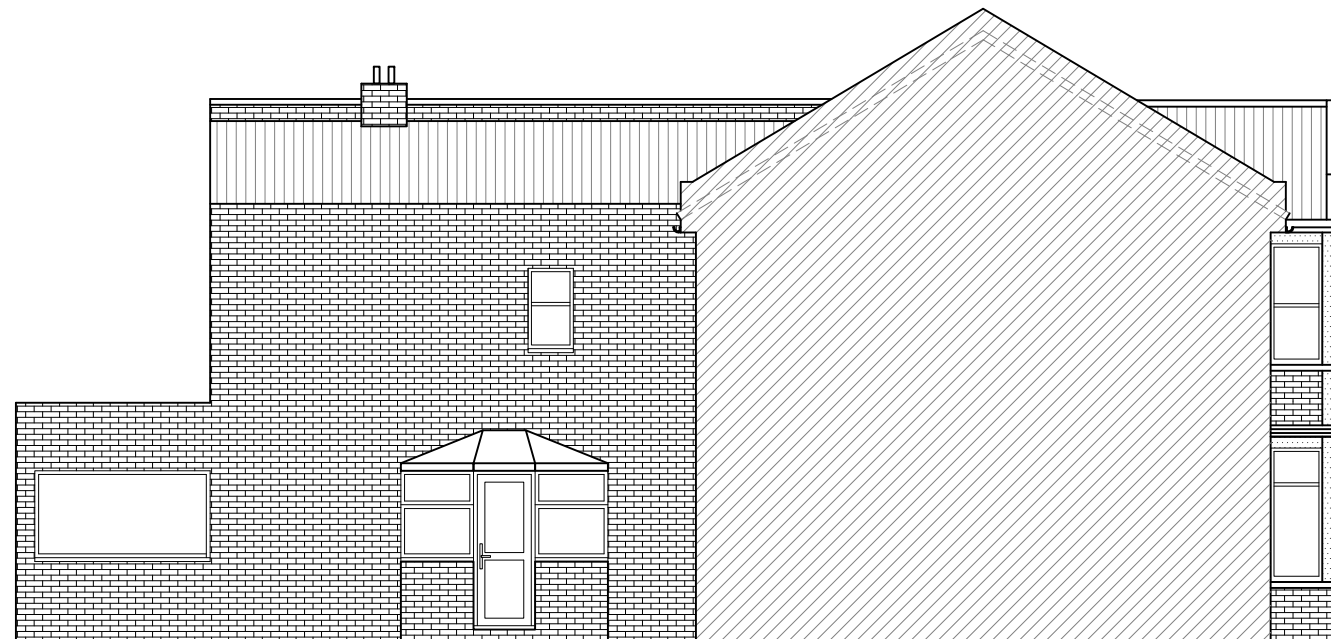

Proposed Side Elevation - A

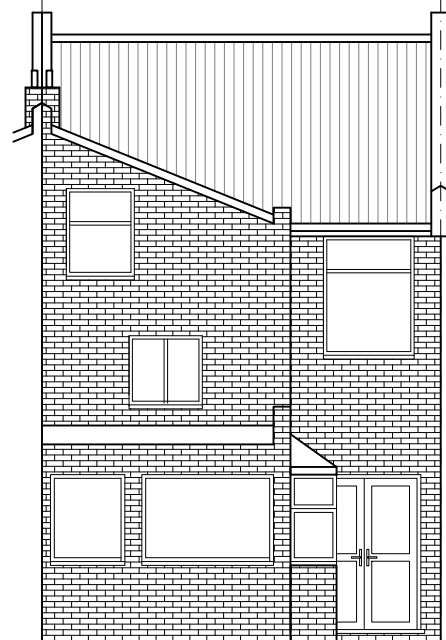

Proposed Rear Elevation

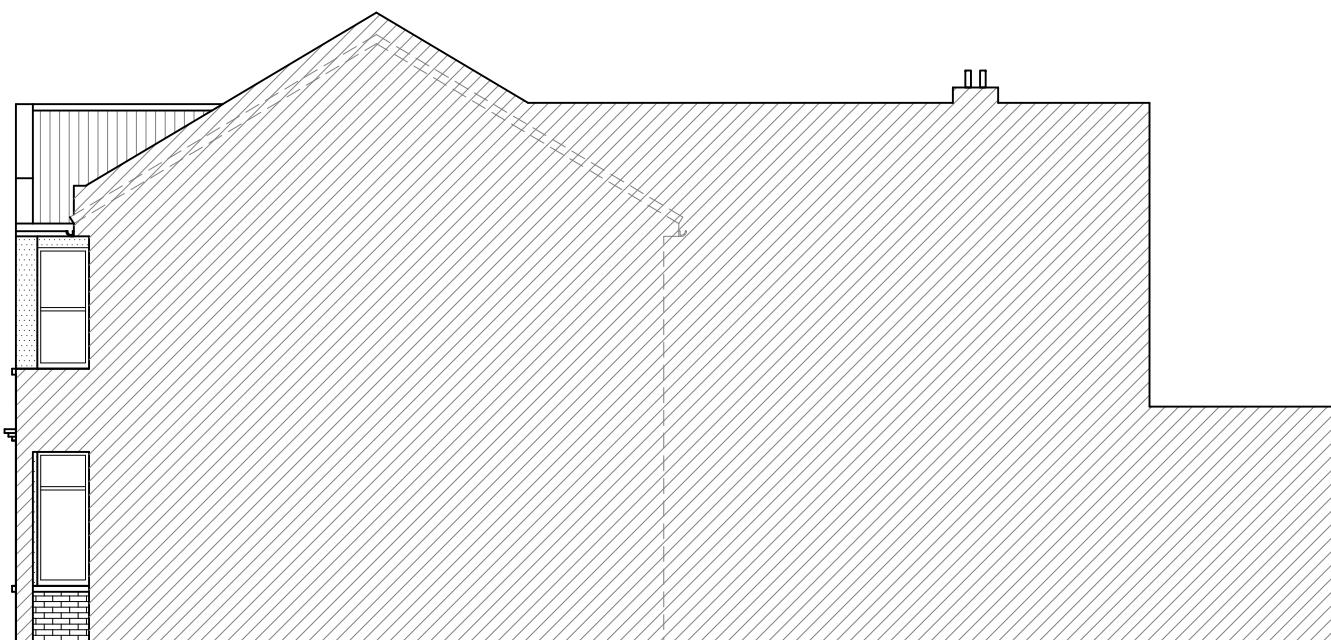

Proposed Side Elevation - B

Scale 1:100 0 1 2.5 5 10m



LONDON PLANNING LTD
Key to detail

Project

61 UMFREVILLE ROAD N4 1RZ

Drawing

PROPOSED ELEVATIONS

Dwg No.

104

Date

APRIL 2026

Scale @ A3

1:100