


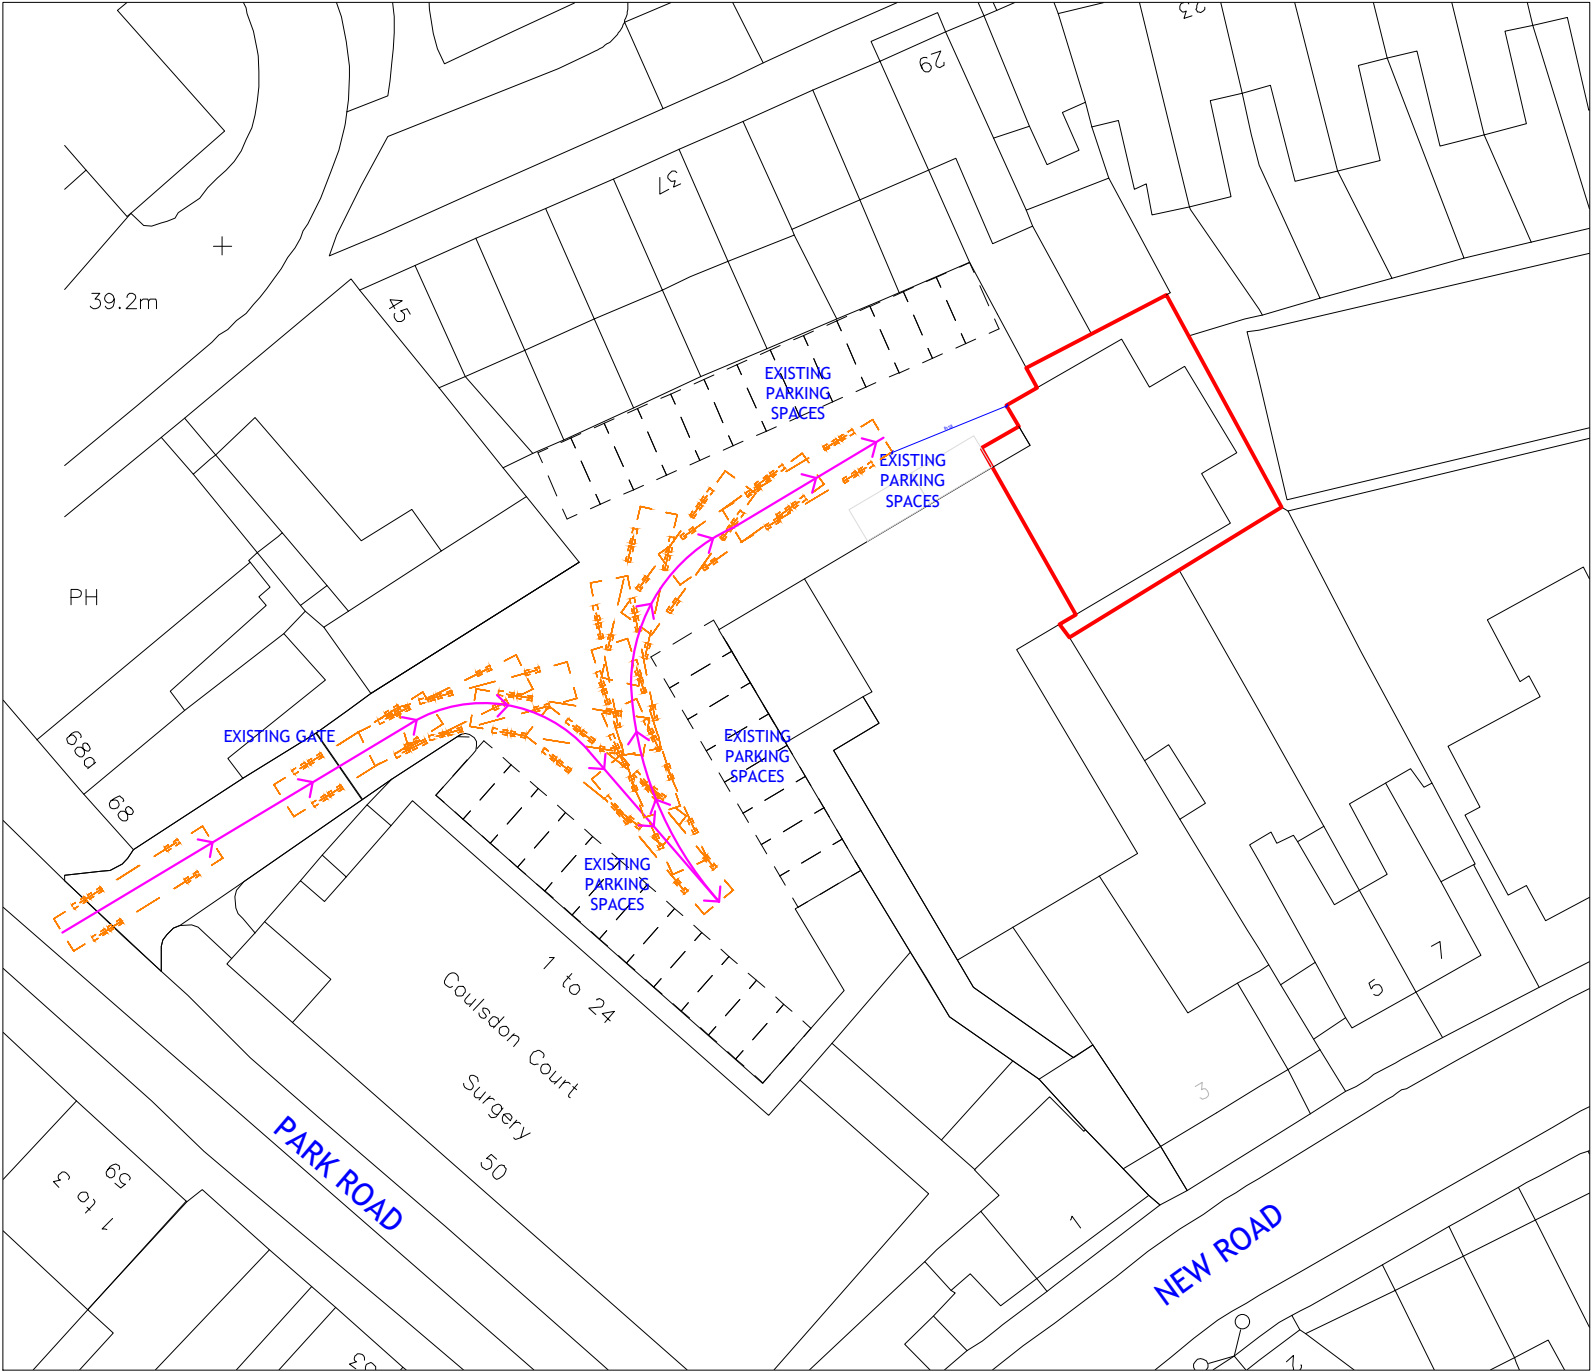


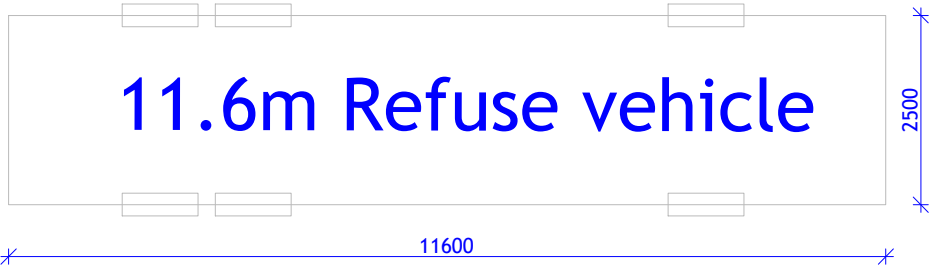



SITE PLAN
SCALE 1:500

 


REVISION		
Rev	Notes	Date
NOTES: All dimensions are to be checked and verified on site prior to construction.		
STATUS Planning		
DRAWING TITLE Condition 6 - Site plan with entrance movements of refuse vehicle		
PROJECT ADDRESS 3 New Road, London, N8 8TA		
SCALE 1:500 at A3		DRAWN BY AB
DATE June 2026		CHECKED BY DD
DRAWING NO.		3NR - 6 - 101

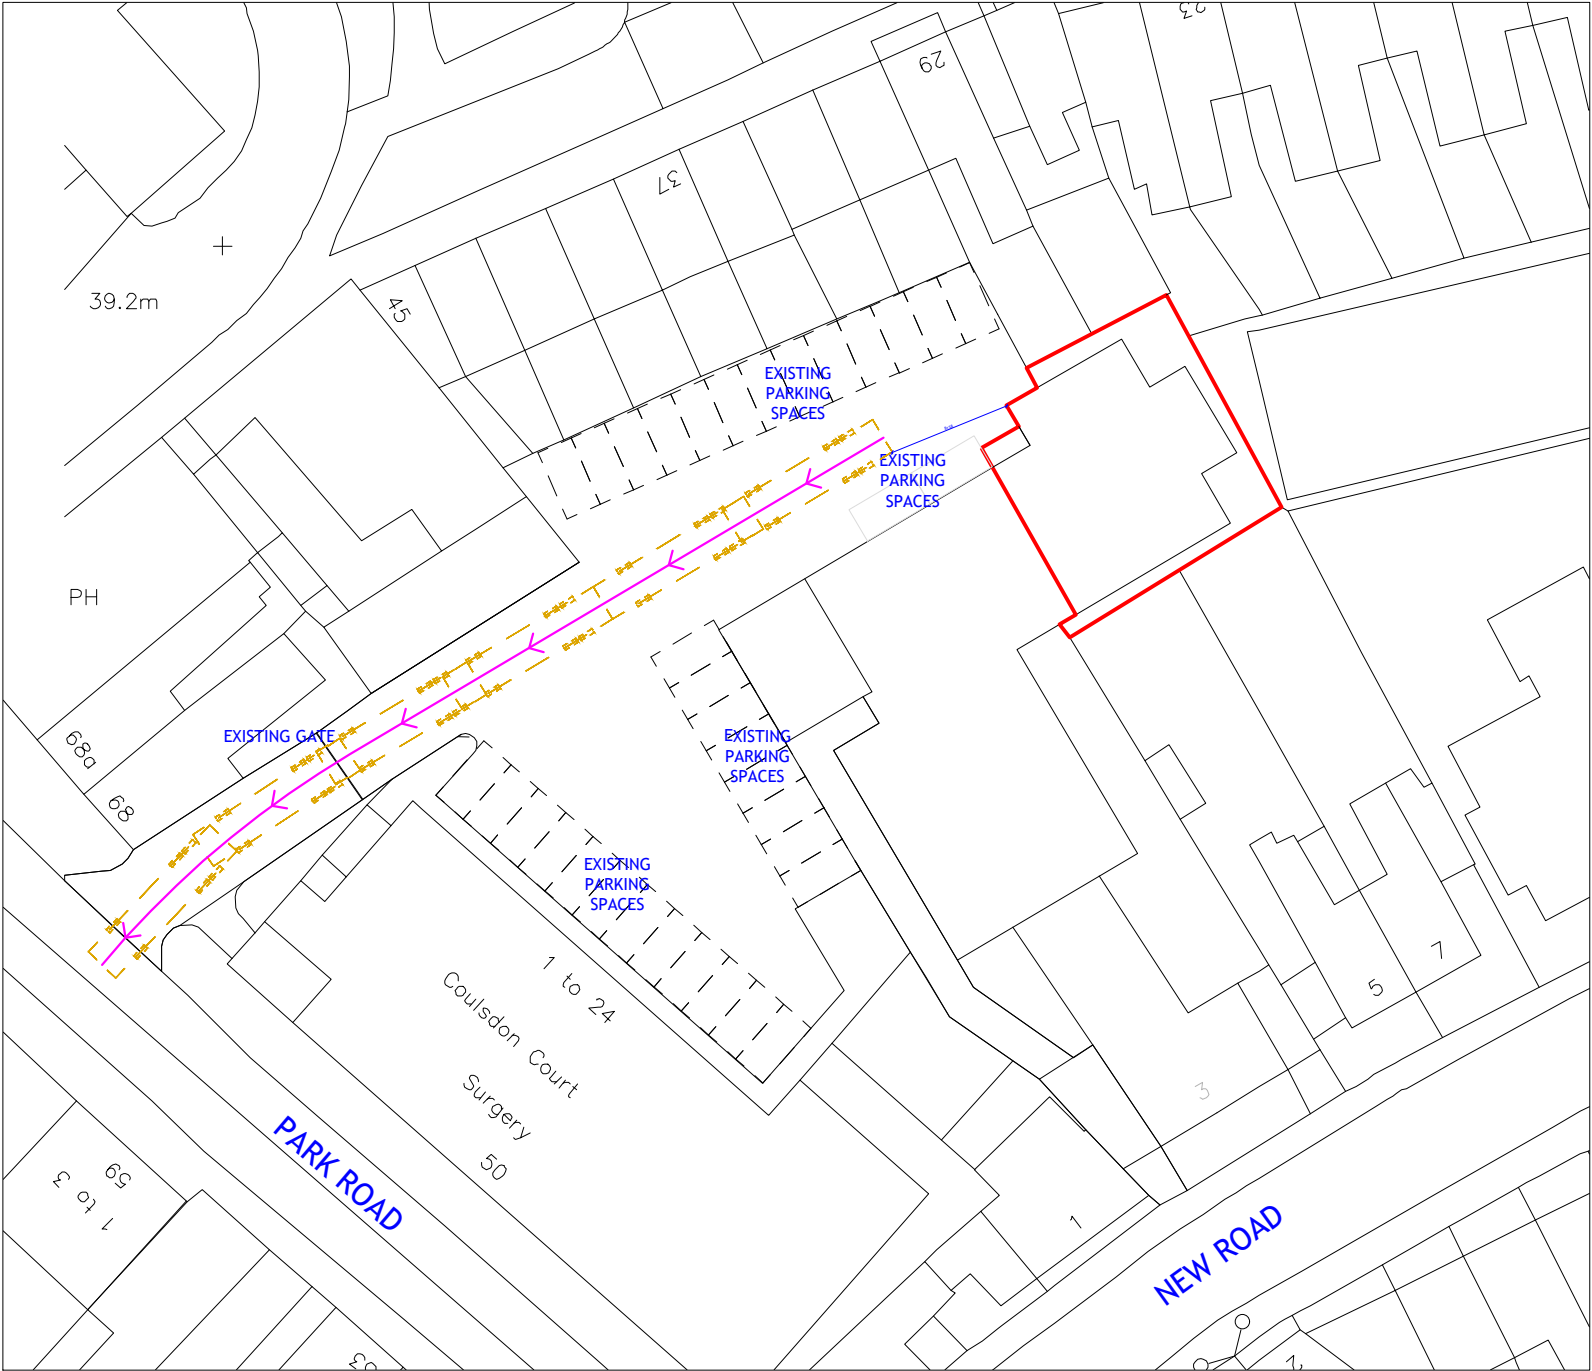

SITE PLAN
SCALE 1:500

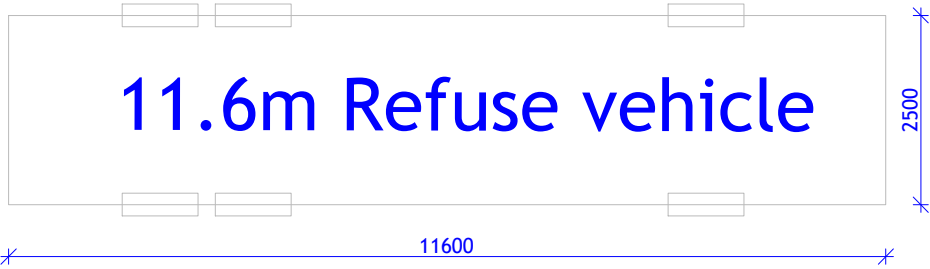 

REVISION		
Rev	Notes	Date
NOTES: All dimensions are to be checked and verified on site prior to construction.		
STATUS Planning		
DRAWING TITLE Condition 6 - Site plan with exit movements of refuse vehicle		
PROJECT ADDRESS 3 New Road, London, N8 8TA		
SCALE 1:500 at A3		DRAWN BY AB
DATE June 2026		CHECKED BY DD
DRAWING NO.		3NR - 6 - 102

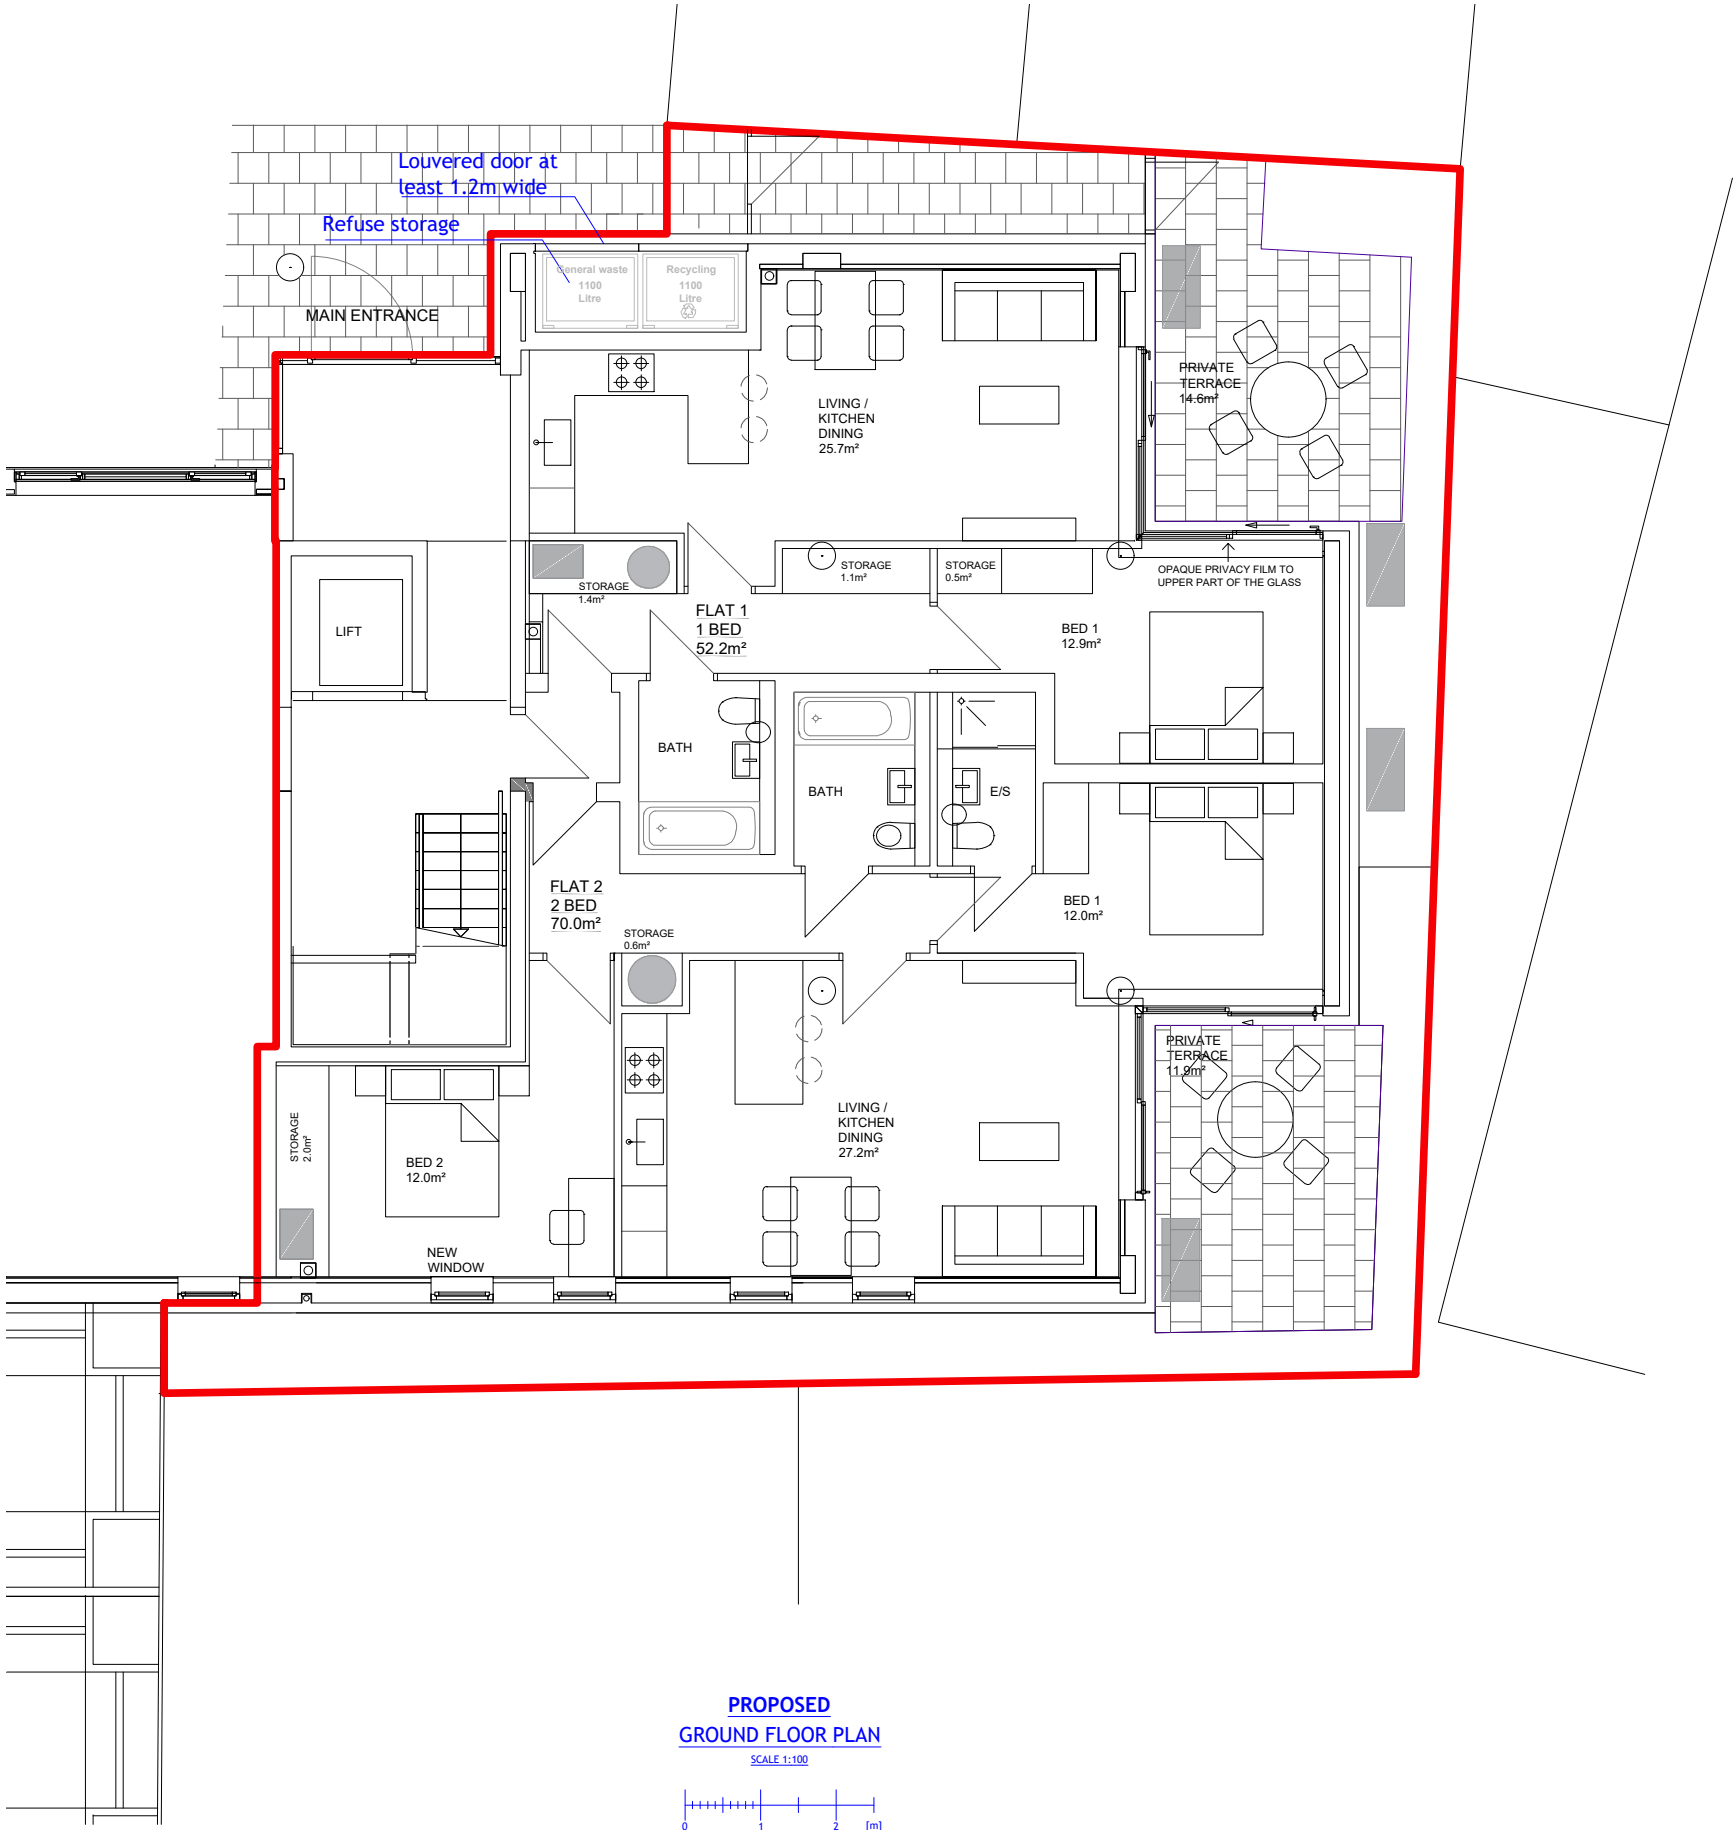

[Haringey Council's refuse storage requirements](#)

Refuse waste: 1100lt per 6 dwellings
Recycling waste: 1100lt per 10 dwellings

[Proposed refuse storage \(5 units\)](#)

Refuse waste : 1100lt
Recycling waste : 1100lt

REVISION		
Rev	Notes	Date
NOTES: All dimensions are to be checked and verified on site prior to construction.		
STATUS Planning		
DRAWING TITLE Condition 6 - Floor plan		
PROJECT ADDRESS 3 New Road, London, N8 8TA		
SCALE 1:100 at A3	DRAWN BY AB	
DATE June 2026	CHECKED BY DD	
DRAWING NO.	3NR - 6 - 103	