






01 FRONT ELEVATION - PROPOSED
PL-021 / 1:50@A1

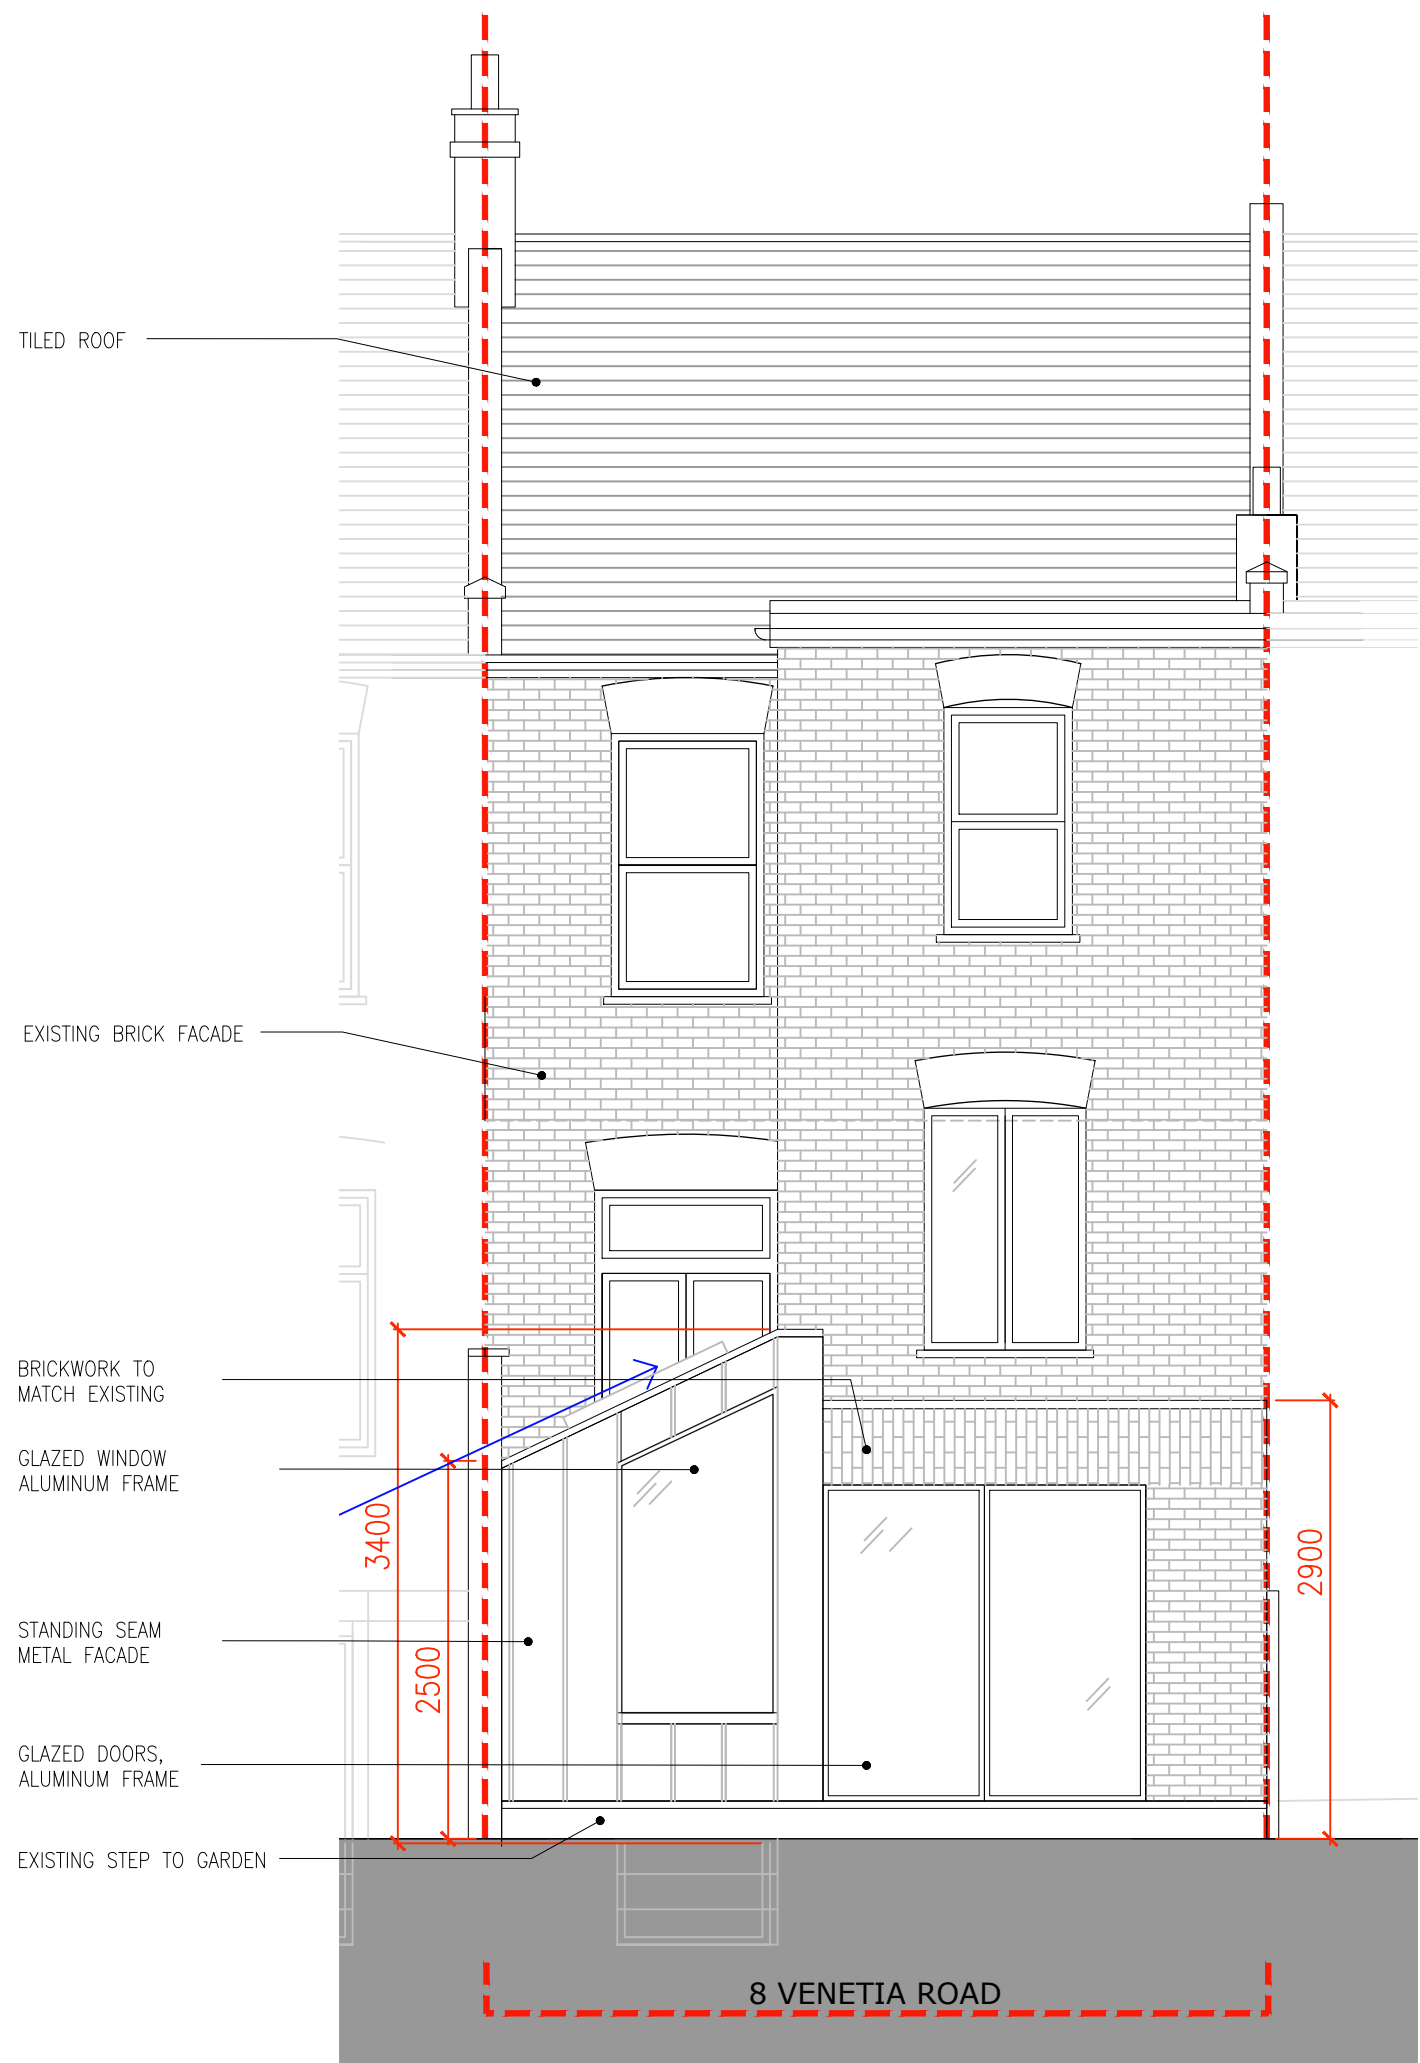


03 REAR ELEVATION - EXISTING
PL-021 / 1:50@A1

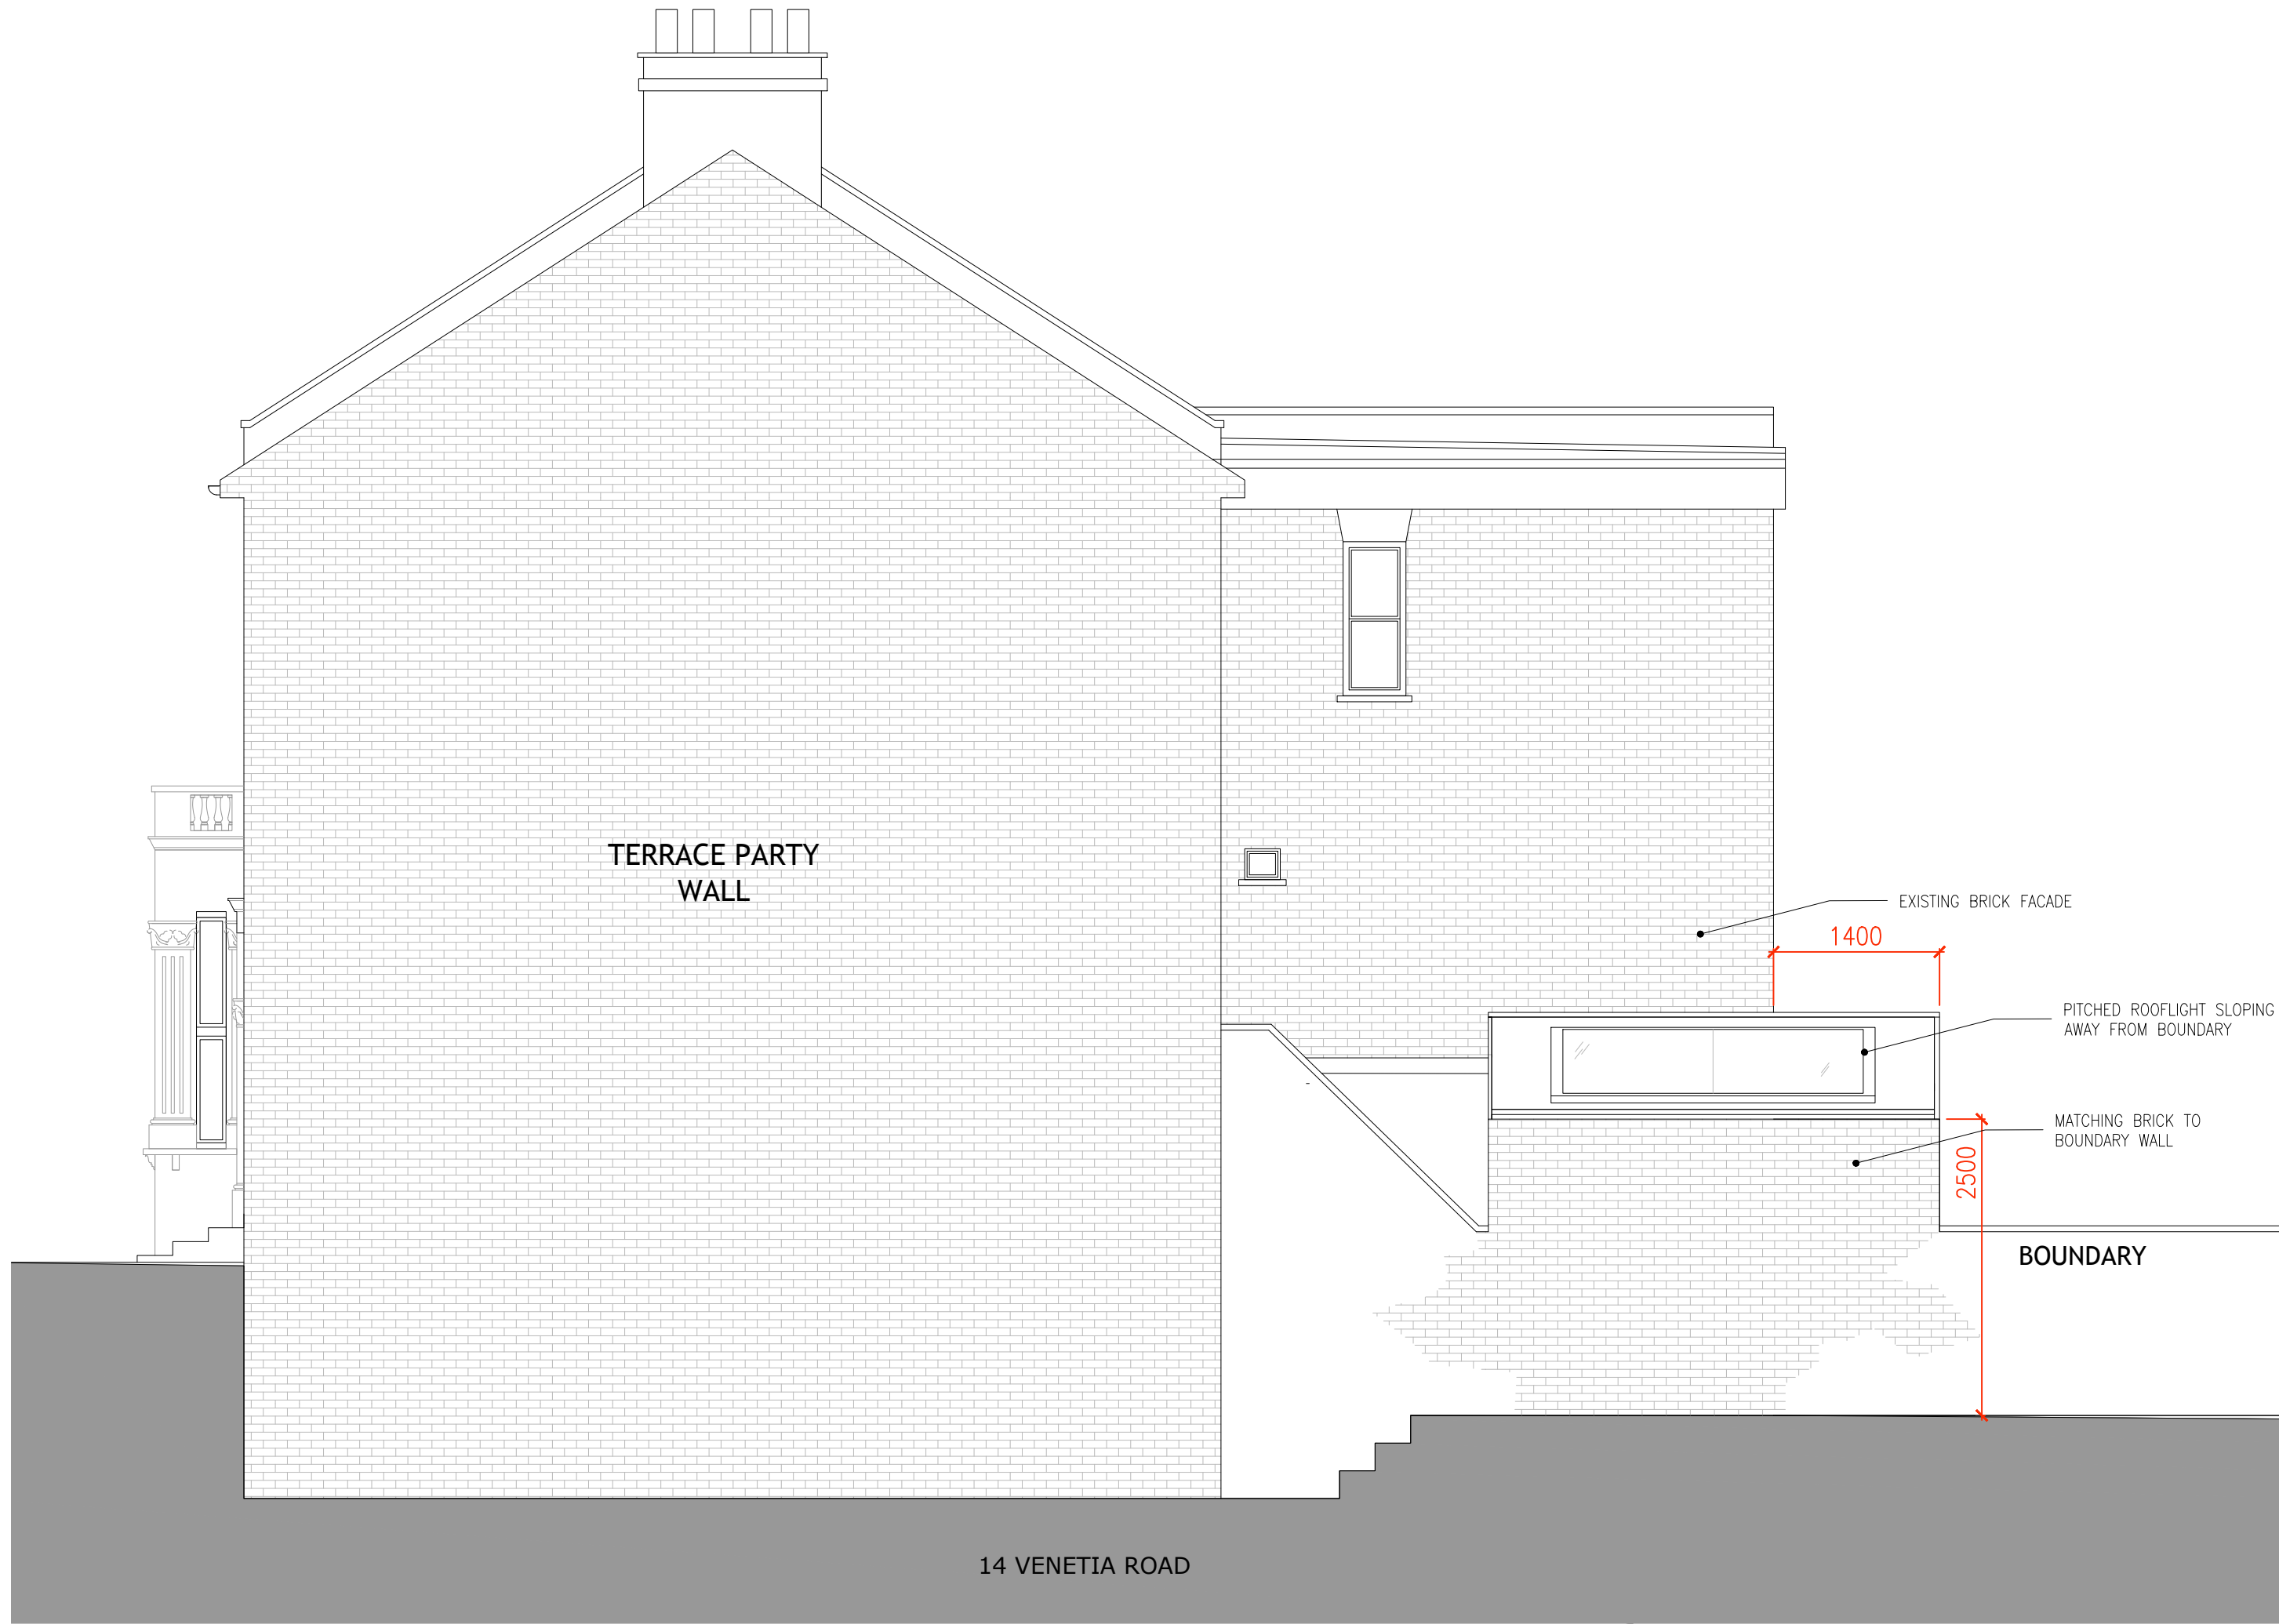

02 SIDE ELEVATION - EXISTING
PL-021 / 1:50@A1

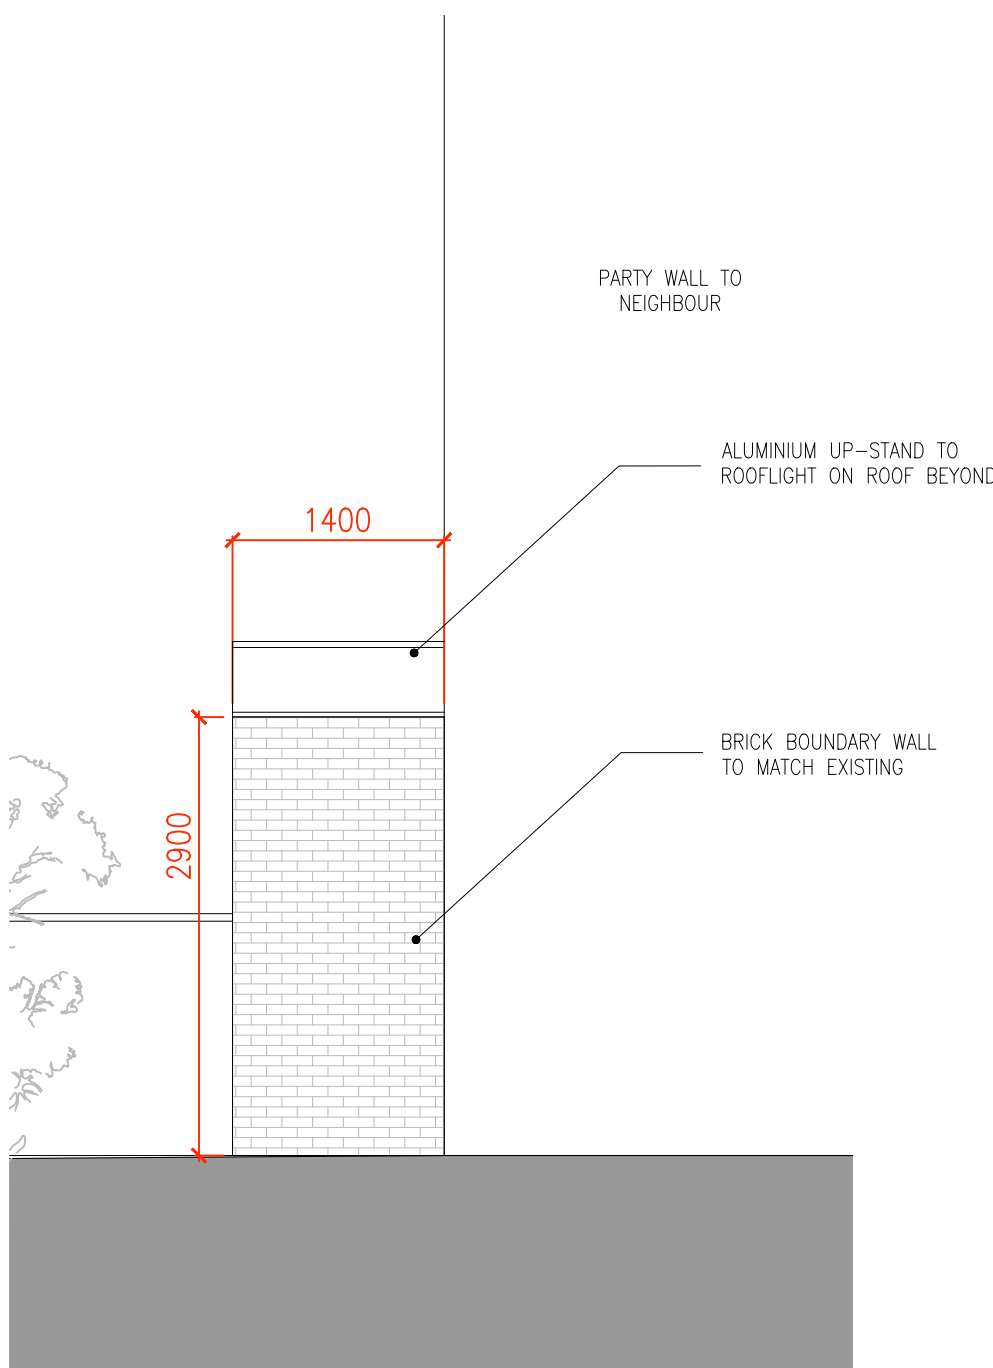


04 SIDE ELEVATION - PROPOSED
PL-021 / 1:50@A1

 

DISCLAIMER
DRAWING ISSUED FOR PLANNING
INFORM THE ARCHITECT OF ANY DISCREPANCIES

KEY PLAN

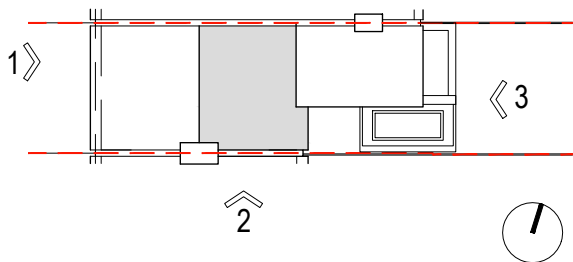

NOTES

SITE BOUNDARY

PROPOSED EXTENSION PROTRUDES 1.4m INTO GARDEN
WITH SLOPED ROOF TO BOUNDARY TO ADHERE TO THE
RIGHT TO LIGHT OF NEIGHBOURING WINDOWS.

GARDEN AREA 54sqm
EXTENSION FOOTPRINT AREA 11.5sqm
INTERNAL GIA 8sqm

PD1 120626 FOR PLANNING GJR
REV DATE DESCRIPTION DRWN CHKD

Jozef Roach Studio
Architecture and Design

garth@jozefroach.com
+44 (0) 7843 084889

Nadine + Ron Marsh-Edwards
PROJECT
8 Venetia Road
Haringey, N4 1EJ

DRAWING TITLE
Proposed Elevations

SCALE SHEET
1:50@A1 A1

STATUS
For Planning P

DRAWING NO REV
1916-PL-021 01

© 2026 Jozef Roach Studio