


PLANNING

DRAWINGS INDICATE DESIGN INTENT ONLY.
ALL DIMENSIONS IN MILLIMETERS UNLESS NOTED OTHERWISE.
THE CONTRACTOR IS RESPONSIBLE FOR TAKING AND CHECKING ALL DIMENSIONS.
DO NOT SCALE FROM THE DRAWING.
REPORT ALL CONFLICTS OF INFORMATION TO STUDIO SB ARCHITECTURE AND SEEK
ADVICE BEFORE PROCEEDING.
THIS DRAWING IS THE COPYRIGHT OF STUDIO SB ARCHITECTURE LTD.

KEY

AREAS OF THE EXISTING BUILDING TO BE REMOVED, CLEARED OR STRIPPED OUT AS SHOWN.

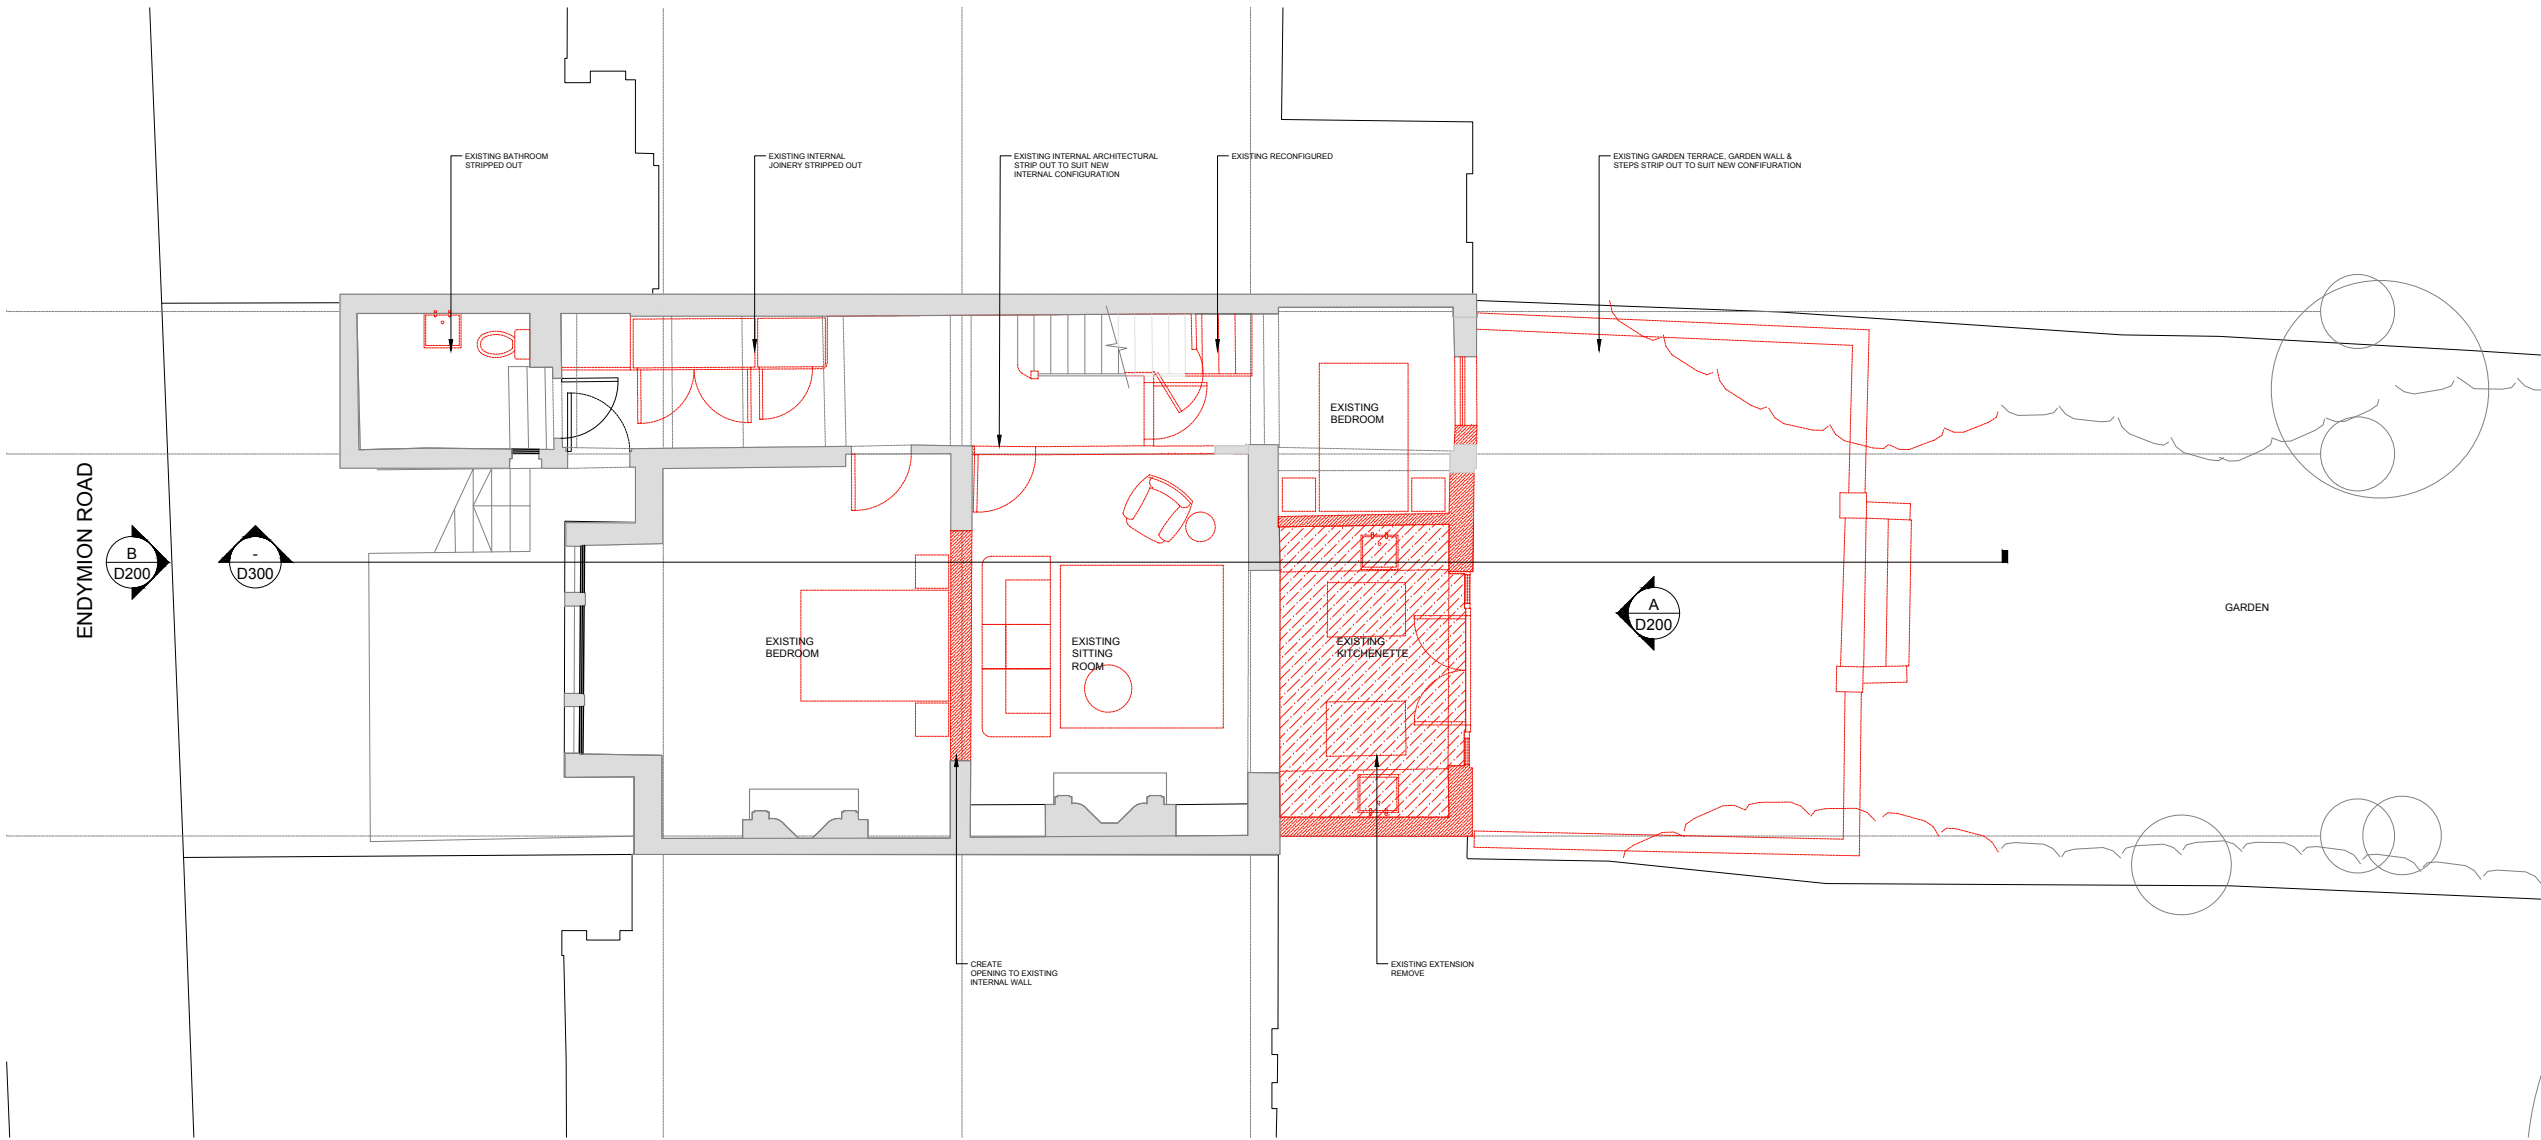

P1	22.04.26	PLANNING SUBMISSION
NO.	DATE	ISSUE/REVISION

21 ENDYMION ROAD
N4 1EE

STUDIOSB

www.studiosb.co.uk

DRAWING TITLE

EXISTING LOWER
GROUND FLOOR PLAN
STRIP OUT

DRAWN	SN	SCALE
CHECKED	—	1:50 @ A1/ 1:100 @ A3
PROJECT NO.	2503	DATE
DRAWING NO.	D_LG	01.08.25

© 2021 STUDIO SB Architecture Ltd.

SCALE BAR 1:50 @ A1

