


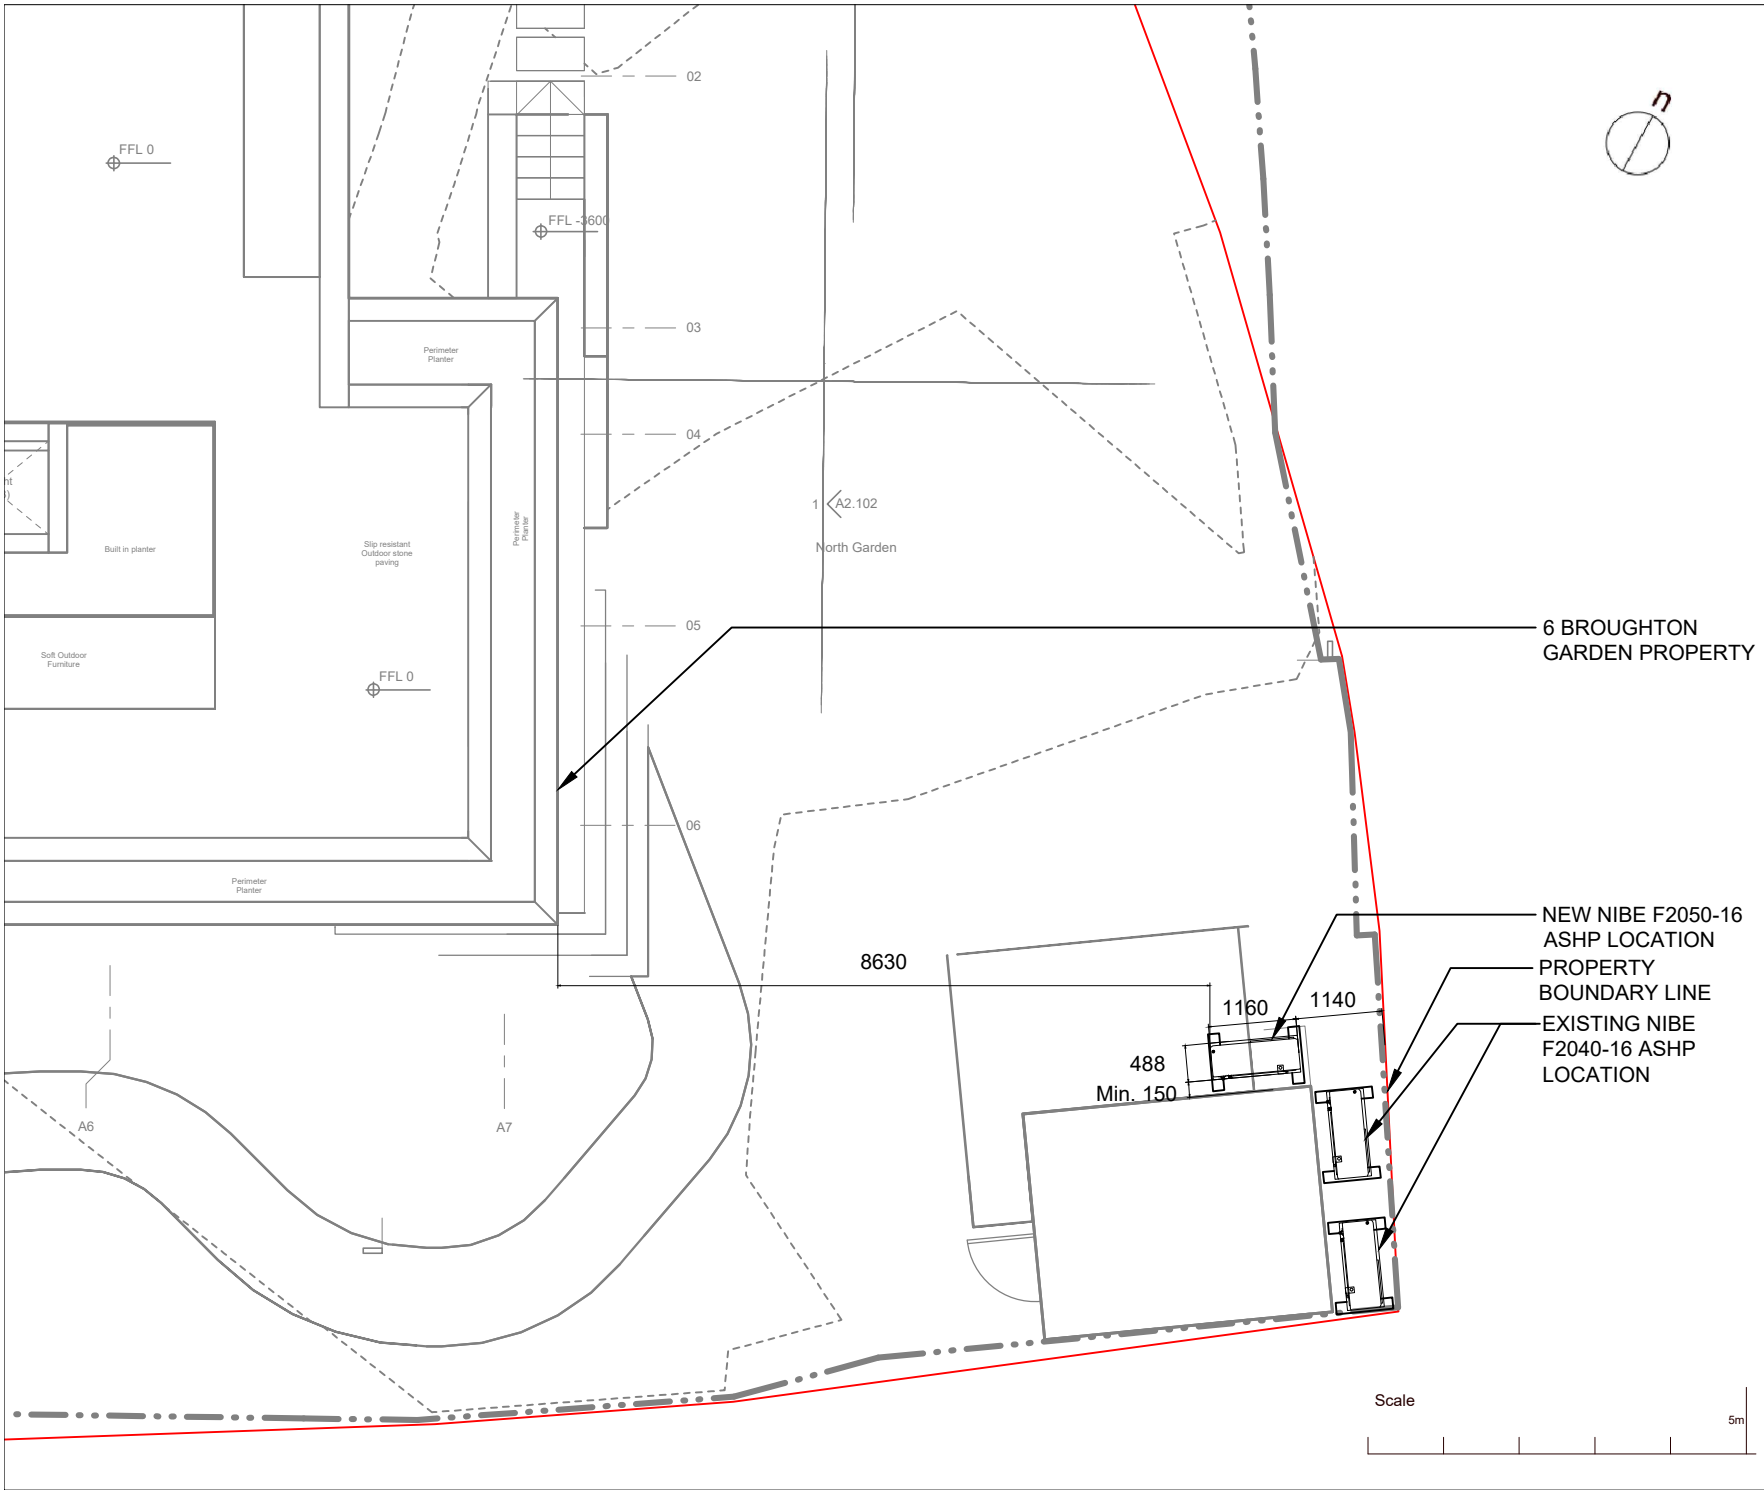

6 Northaw Place
Coopers Lane
Potters Bar
Hertfordshire
EN6 4NQ

Tel: 01707 662408

Project:		
6 Broughton Gardens		
Client:		
Jonathan Asante		
Title:		
PROPOSED G/F FLOOR PLAN FOR NEW ASHP		
Status:		
Design System		
Scale / Size:		Drawn / Checked:
1:100@A4		NT /TL
Rev	Date	Remark
1	10/06/2026	Initial Design

Drawing No. 2206/NEWASHP/01

The intellectual property rights and copyright of this drawing belongs to Better Planet UK Ltd. The content shall not be reproduced, copied or passed to any third party without the express written permission of Better Planet UK Ltd.