



NOTES:


All dimensions are to be checked on site.
This drawing is to be read in conjunction with all relevant consultants and/or specialists drawings/documents and any discrepancies or variations are to be notified to the architect before the affected work commences.
This drawing is copyright and remains the property of the Architects.

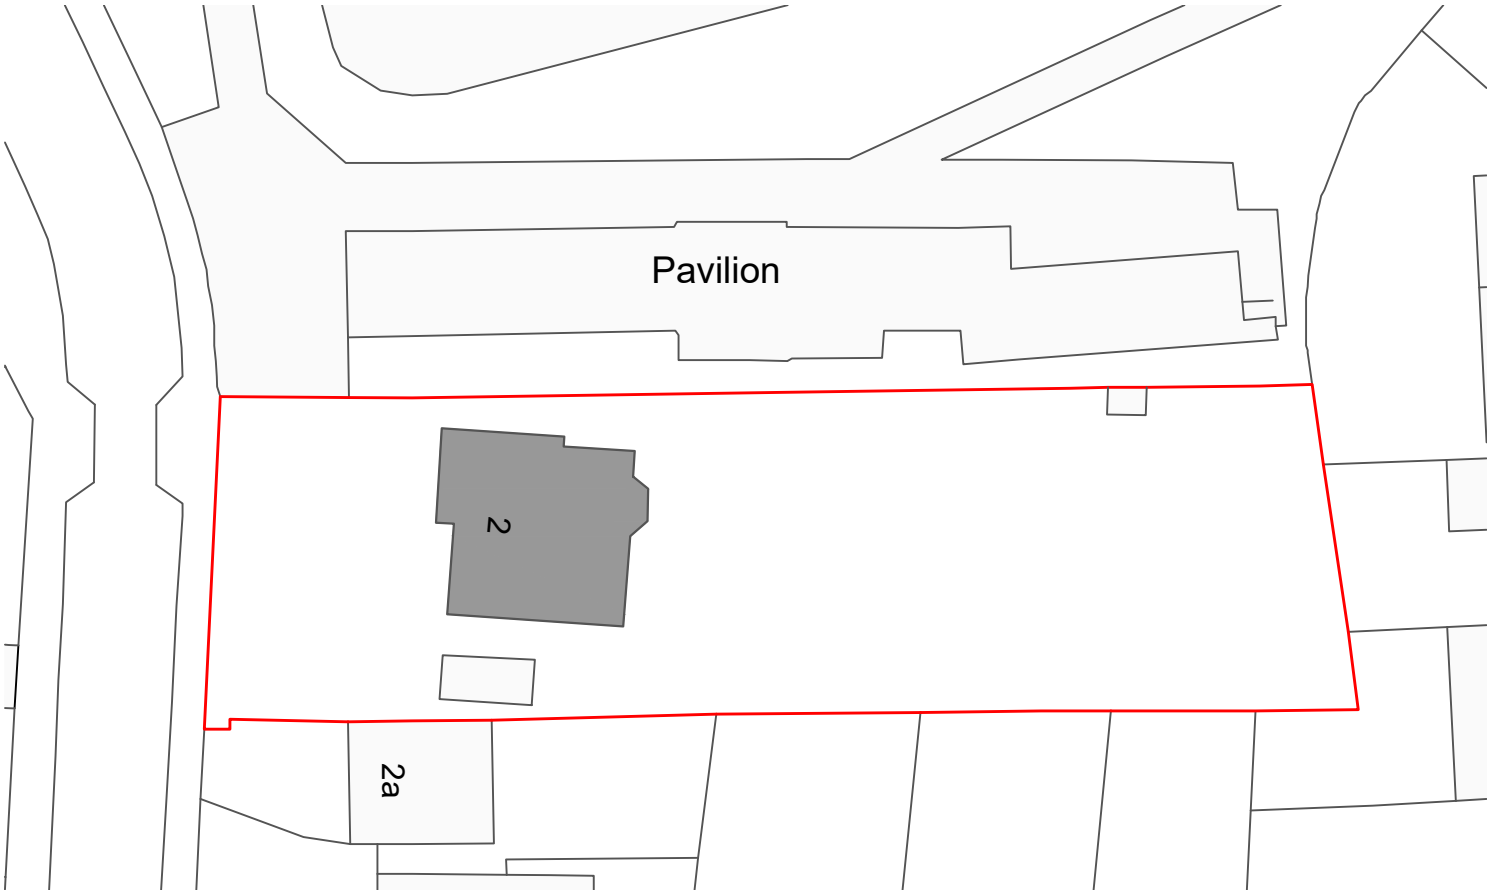

1 SITE PLAN
1 : 500

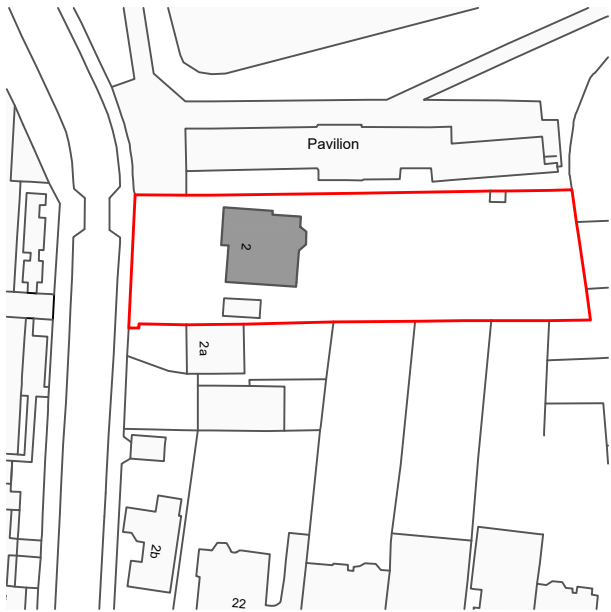


2 LOCATION PLAN
1 : 1250

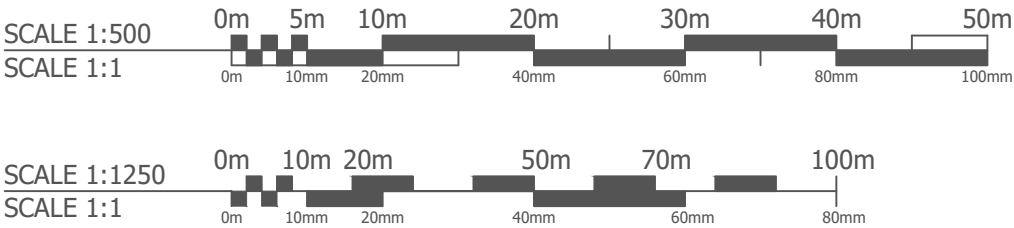

Drawing No PL01	Date May 2026	Scale @ A3
Drawing Title SITE PLAN. LOCATION PLAN		
Project Title Flat 4, 2 Bishopswood Road, London N6 4PR		

EXISTING FLOOR PLAN

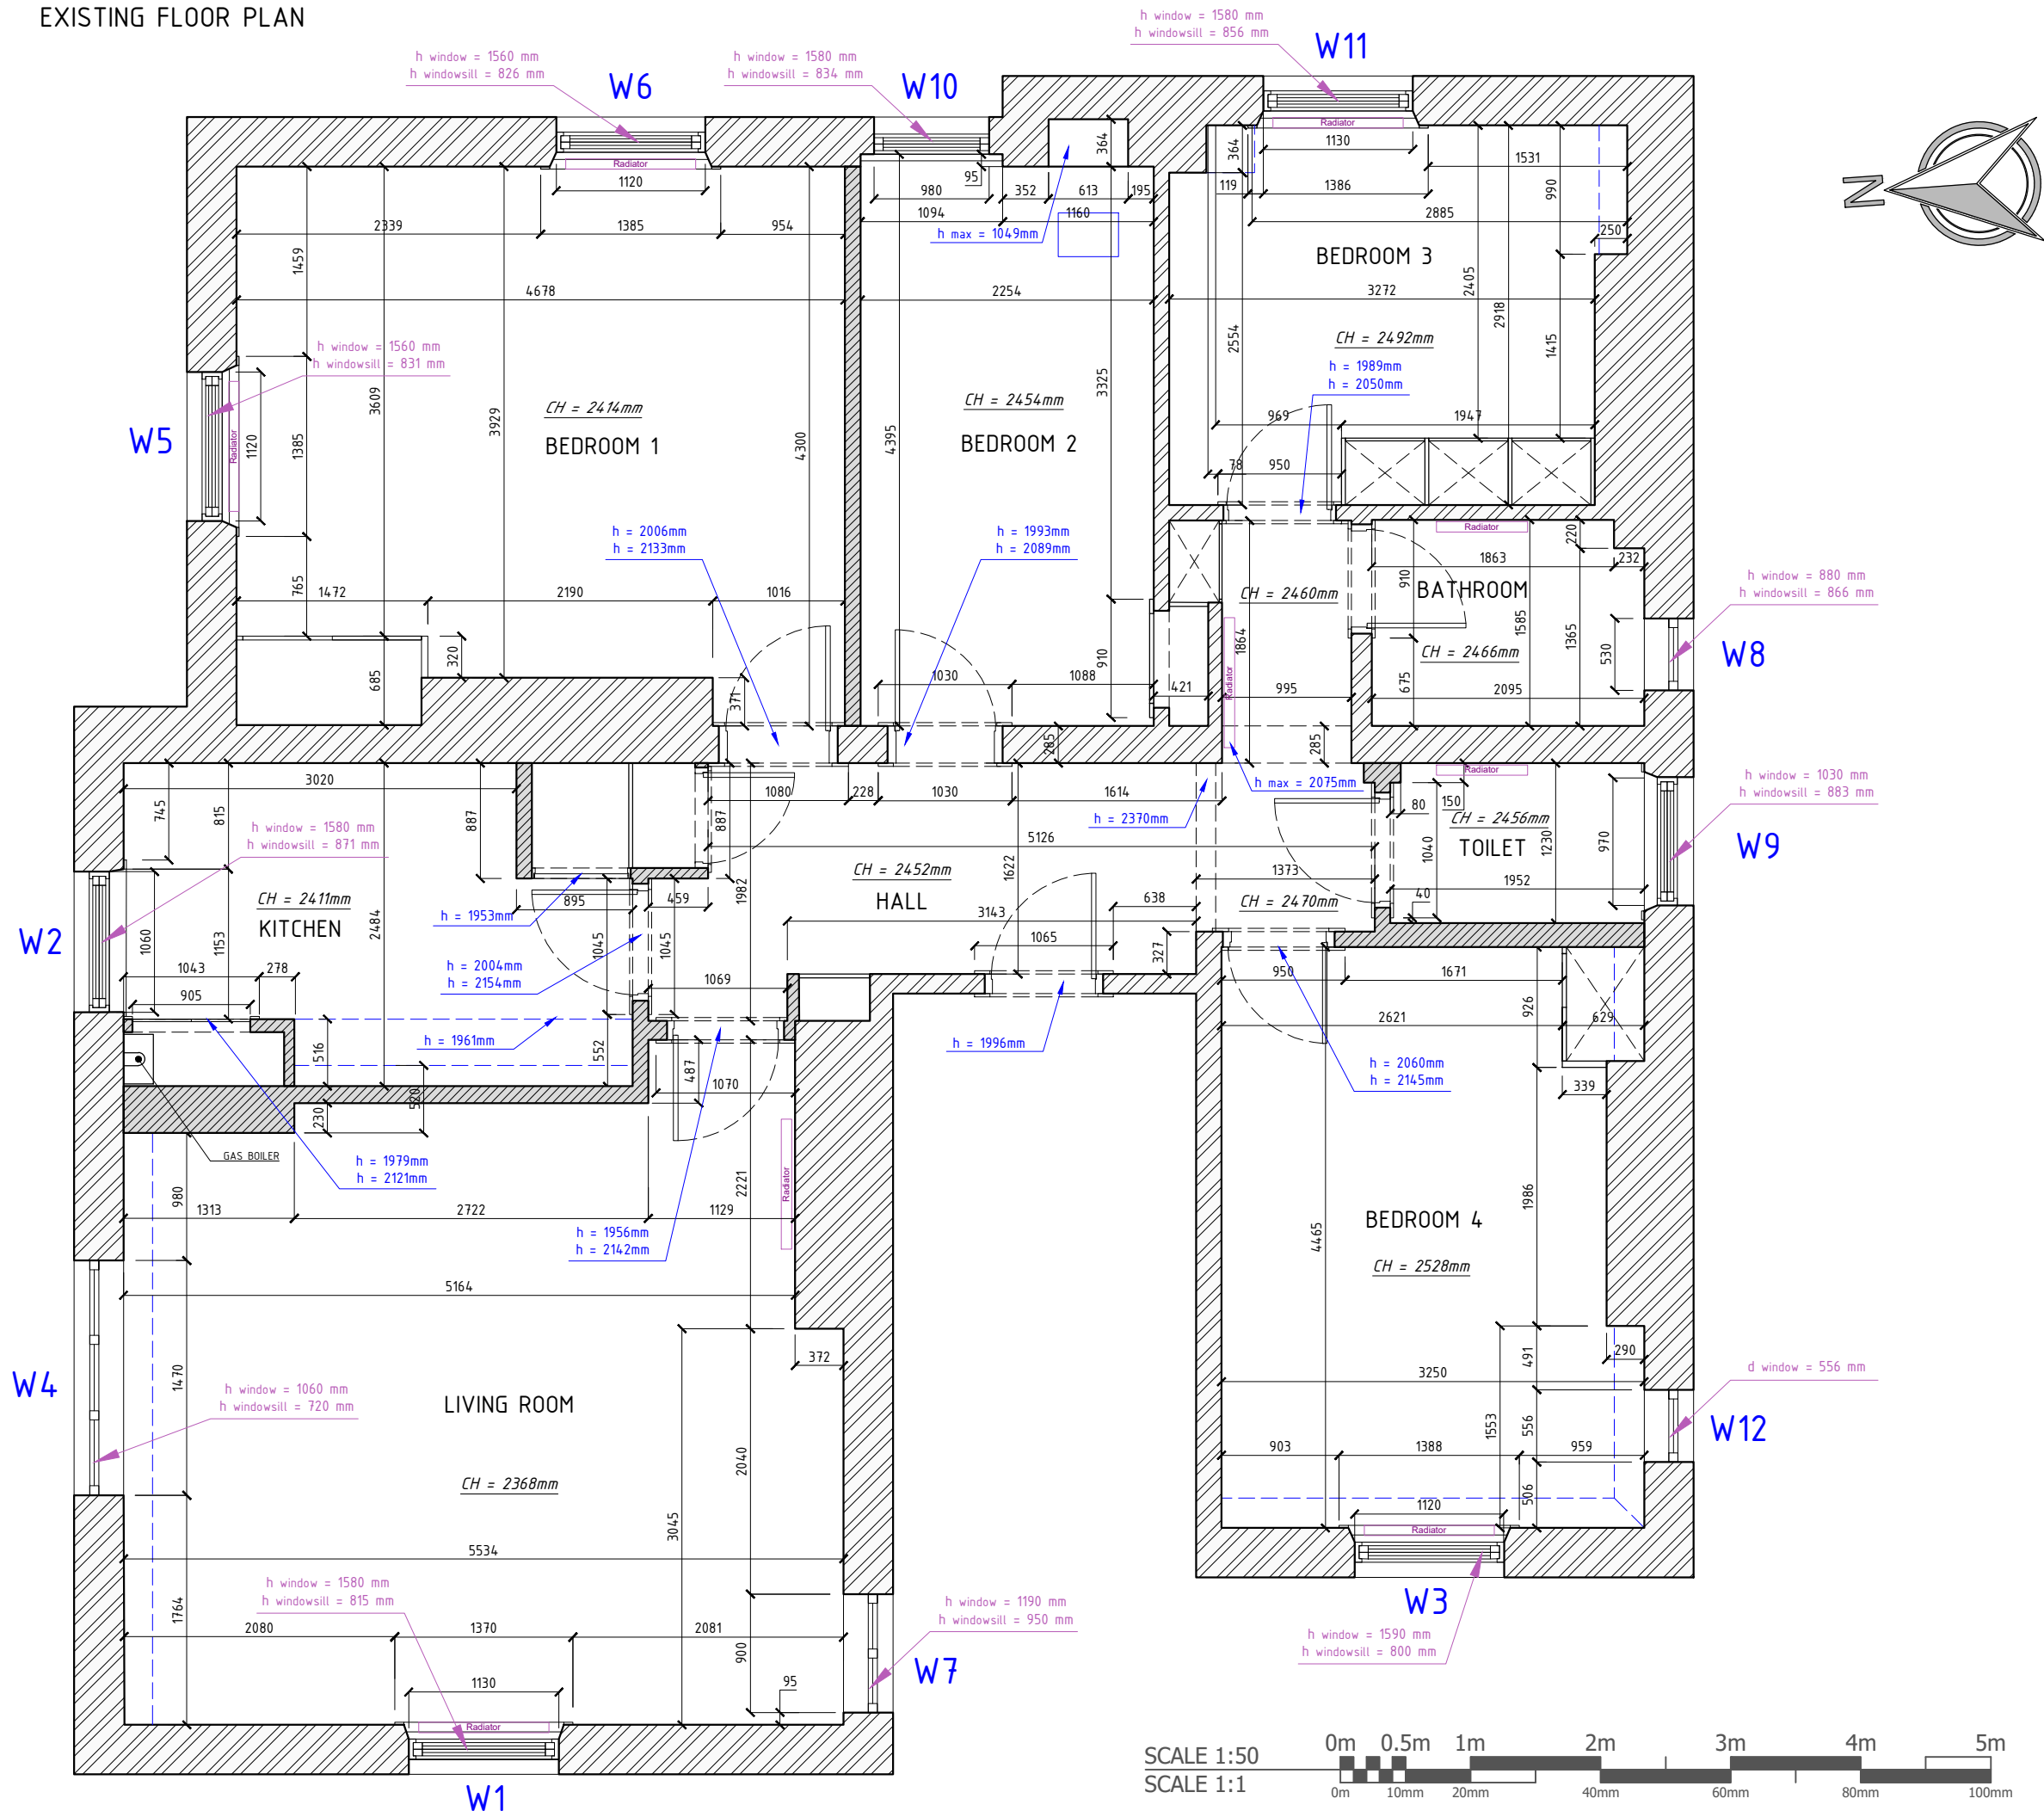

NOTES:

All dimensions are to be checked on site.
This drawing is to be read in conjunction with all relevant consultants and/or specialists drawings/documents and any discrepancies or variations are to be notified to the architect before the affected work commences.
This drawing is copyright and remains the property of the Architects.

KEY:


External and load-bearing

Partitions

TOTAL AREA: 117.2 m²

Drawing No PL02	Date May 2026	Scale 1/50 @ A3
Drawing Title EXISTING FLOOR PLAN		
Project Title Flat 4, 2 Bishopwood Road, London N6 4PR		

EXISTING FLOOR PLAN.
DISMANTLING PLAN

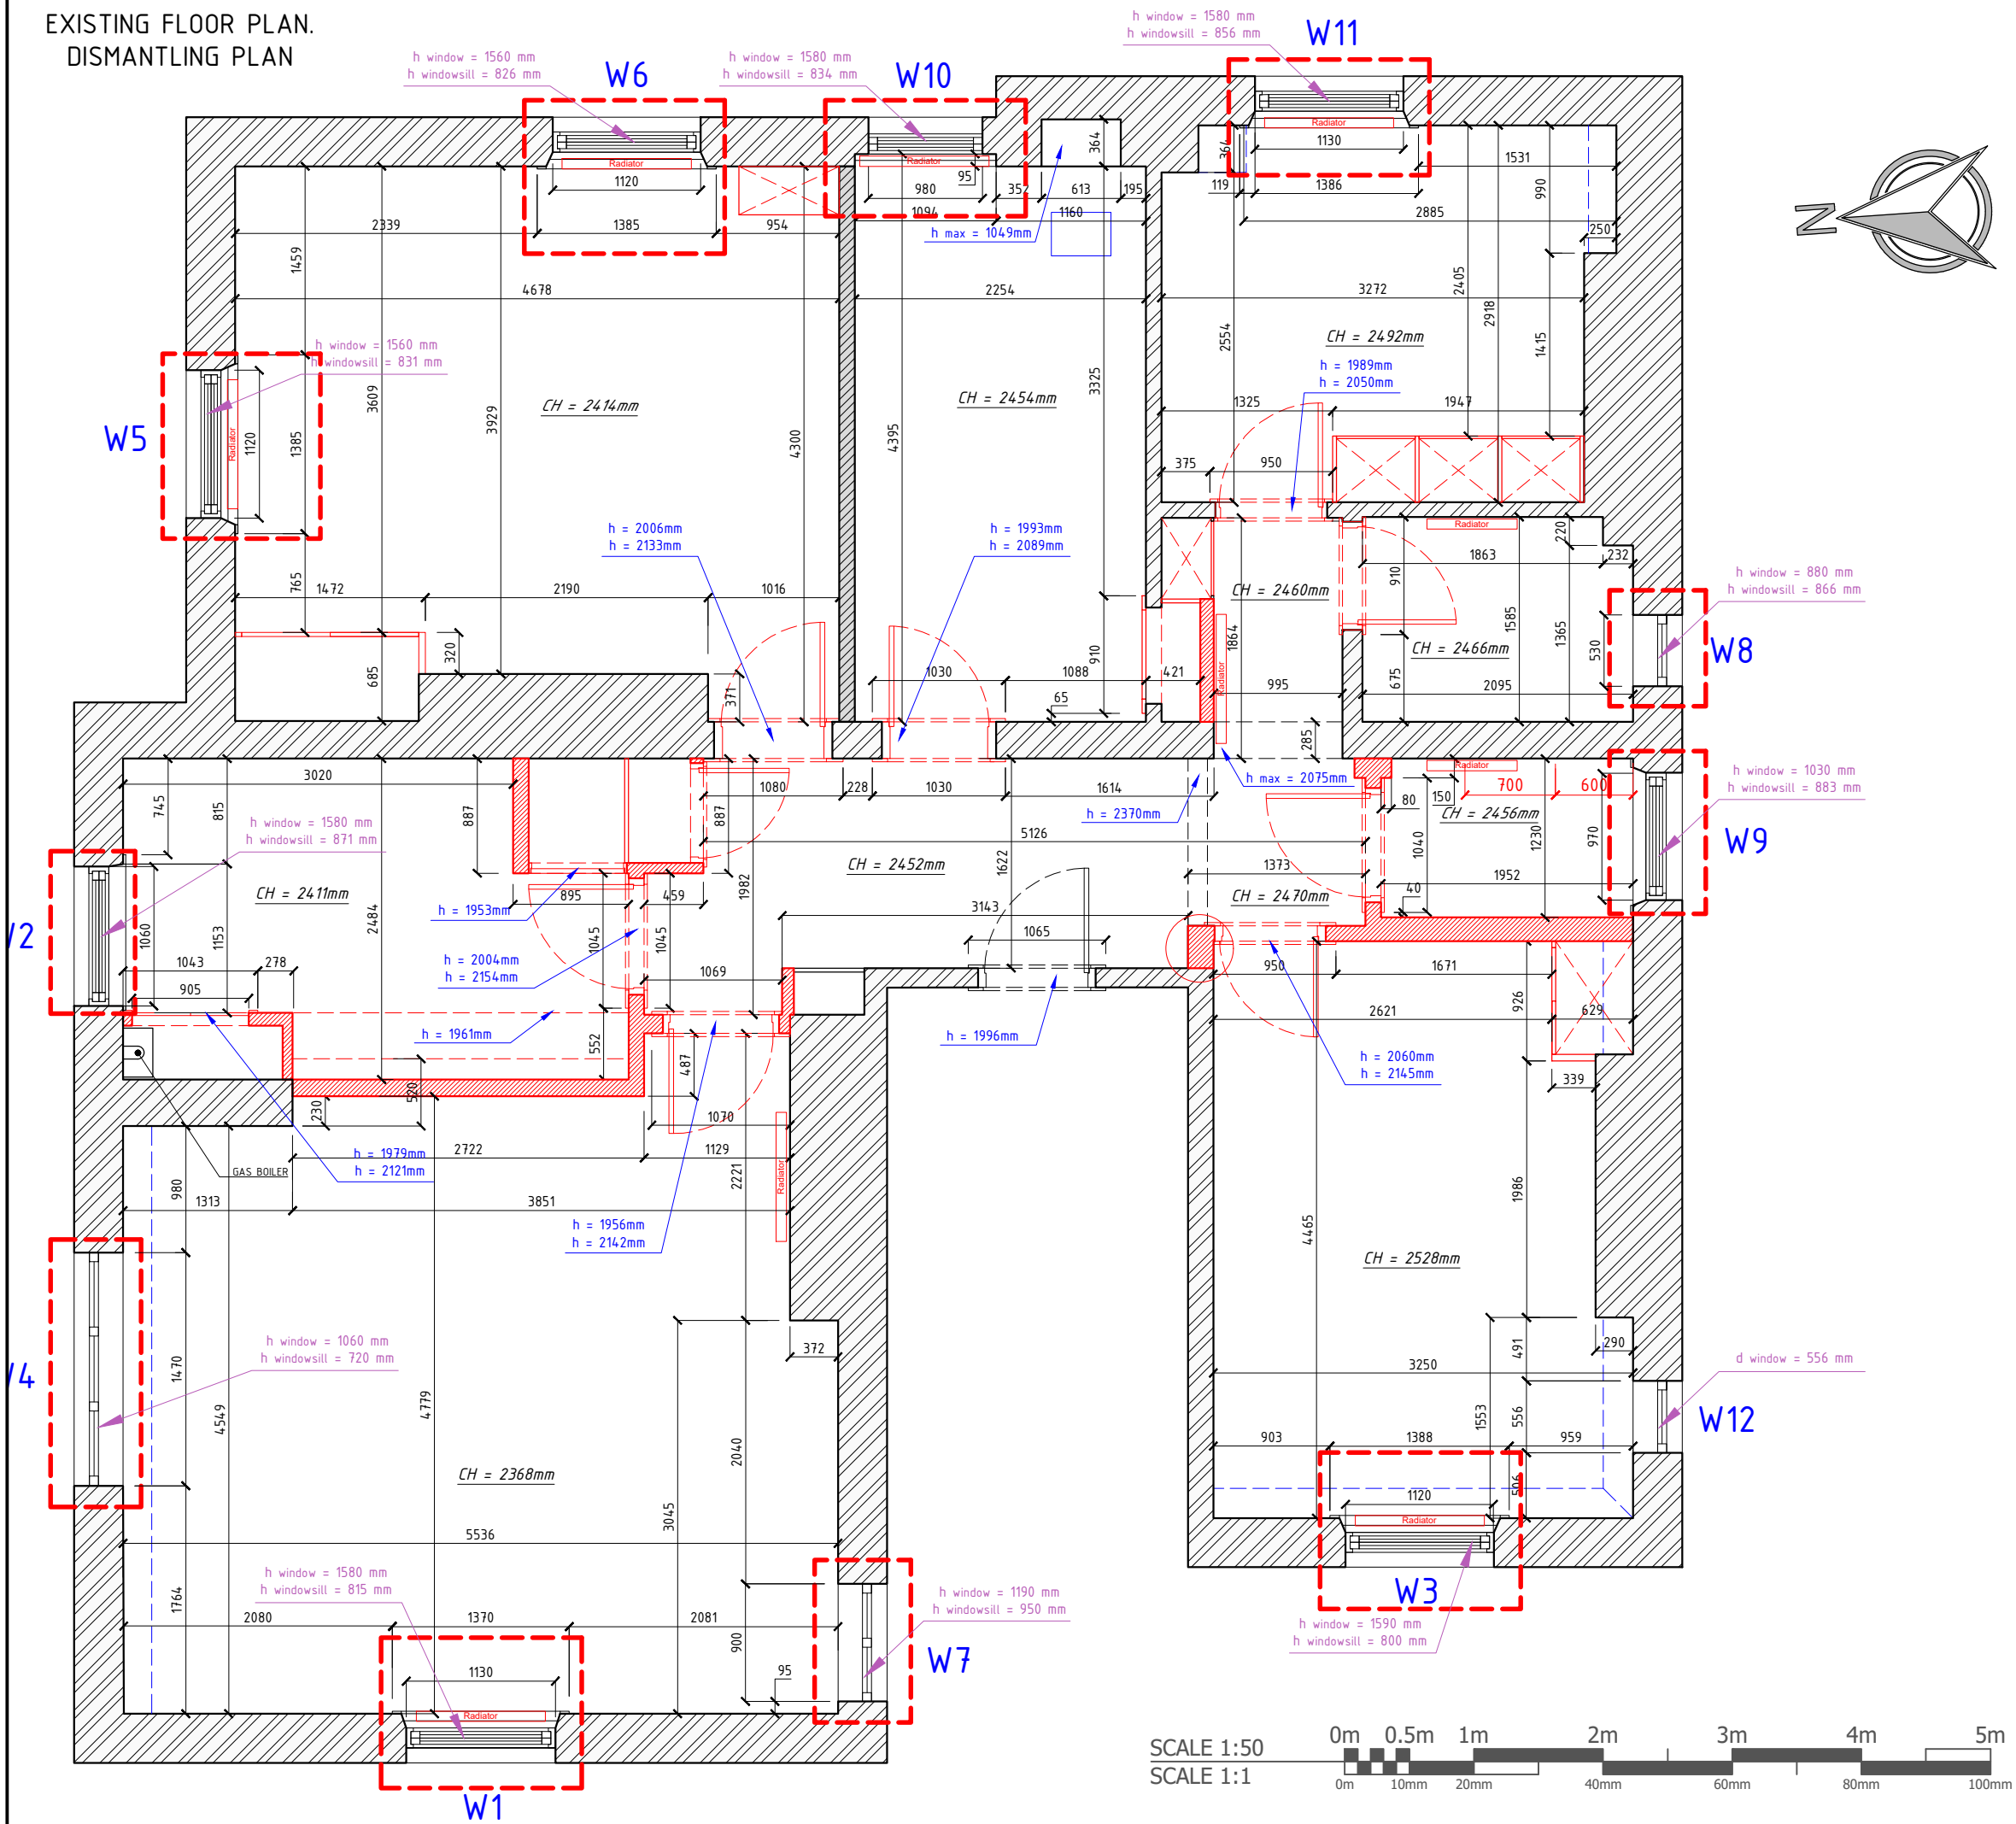

NOTES:

All dimensions are to be checked on site.
This drawing is to be read in conjunction with
all relevant consultants and/or specialists
drawings/documents and any discrepancies or
variations are to be notified to the architect
before the affected work commences.
This drawing is copyright and remains the
property of the Architects.

KEY:

- External and load-bearing
- Partitions
- Dismantling partitions

RED BOXES
INDICATE SASHES
/ JULIET DOORS,
DOORS, WINDOWS
TO BE
REPLACED




Drawing No PL03	Date May 2026	Scale 1/50 @ A3
--------------------	------------------	--------------------

Drawing Title
EXISTING FLOOR PLAN.
DISMANTLING PLAN

Project Title
Flat 4, 2 Bishopswood Road, London N6 4PR

PROPOSED FLOOR PLAN.
INSTALLATION PLAN

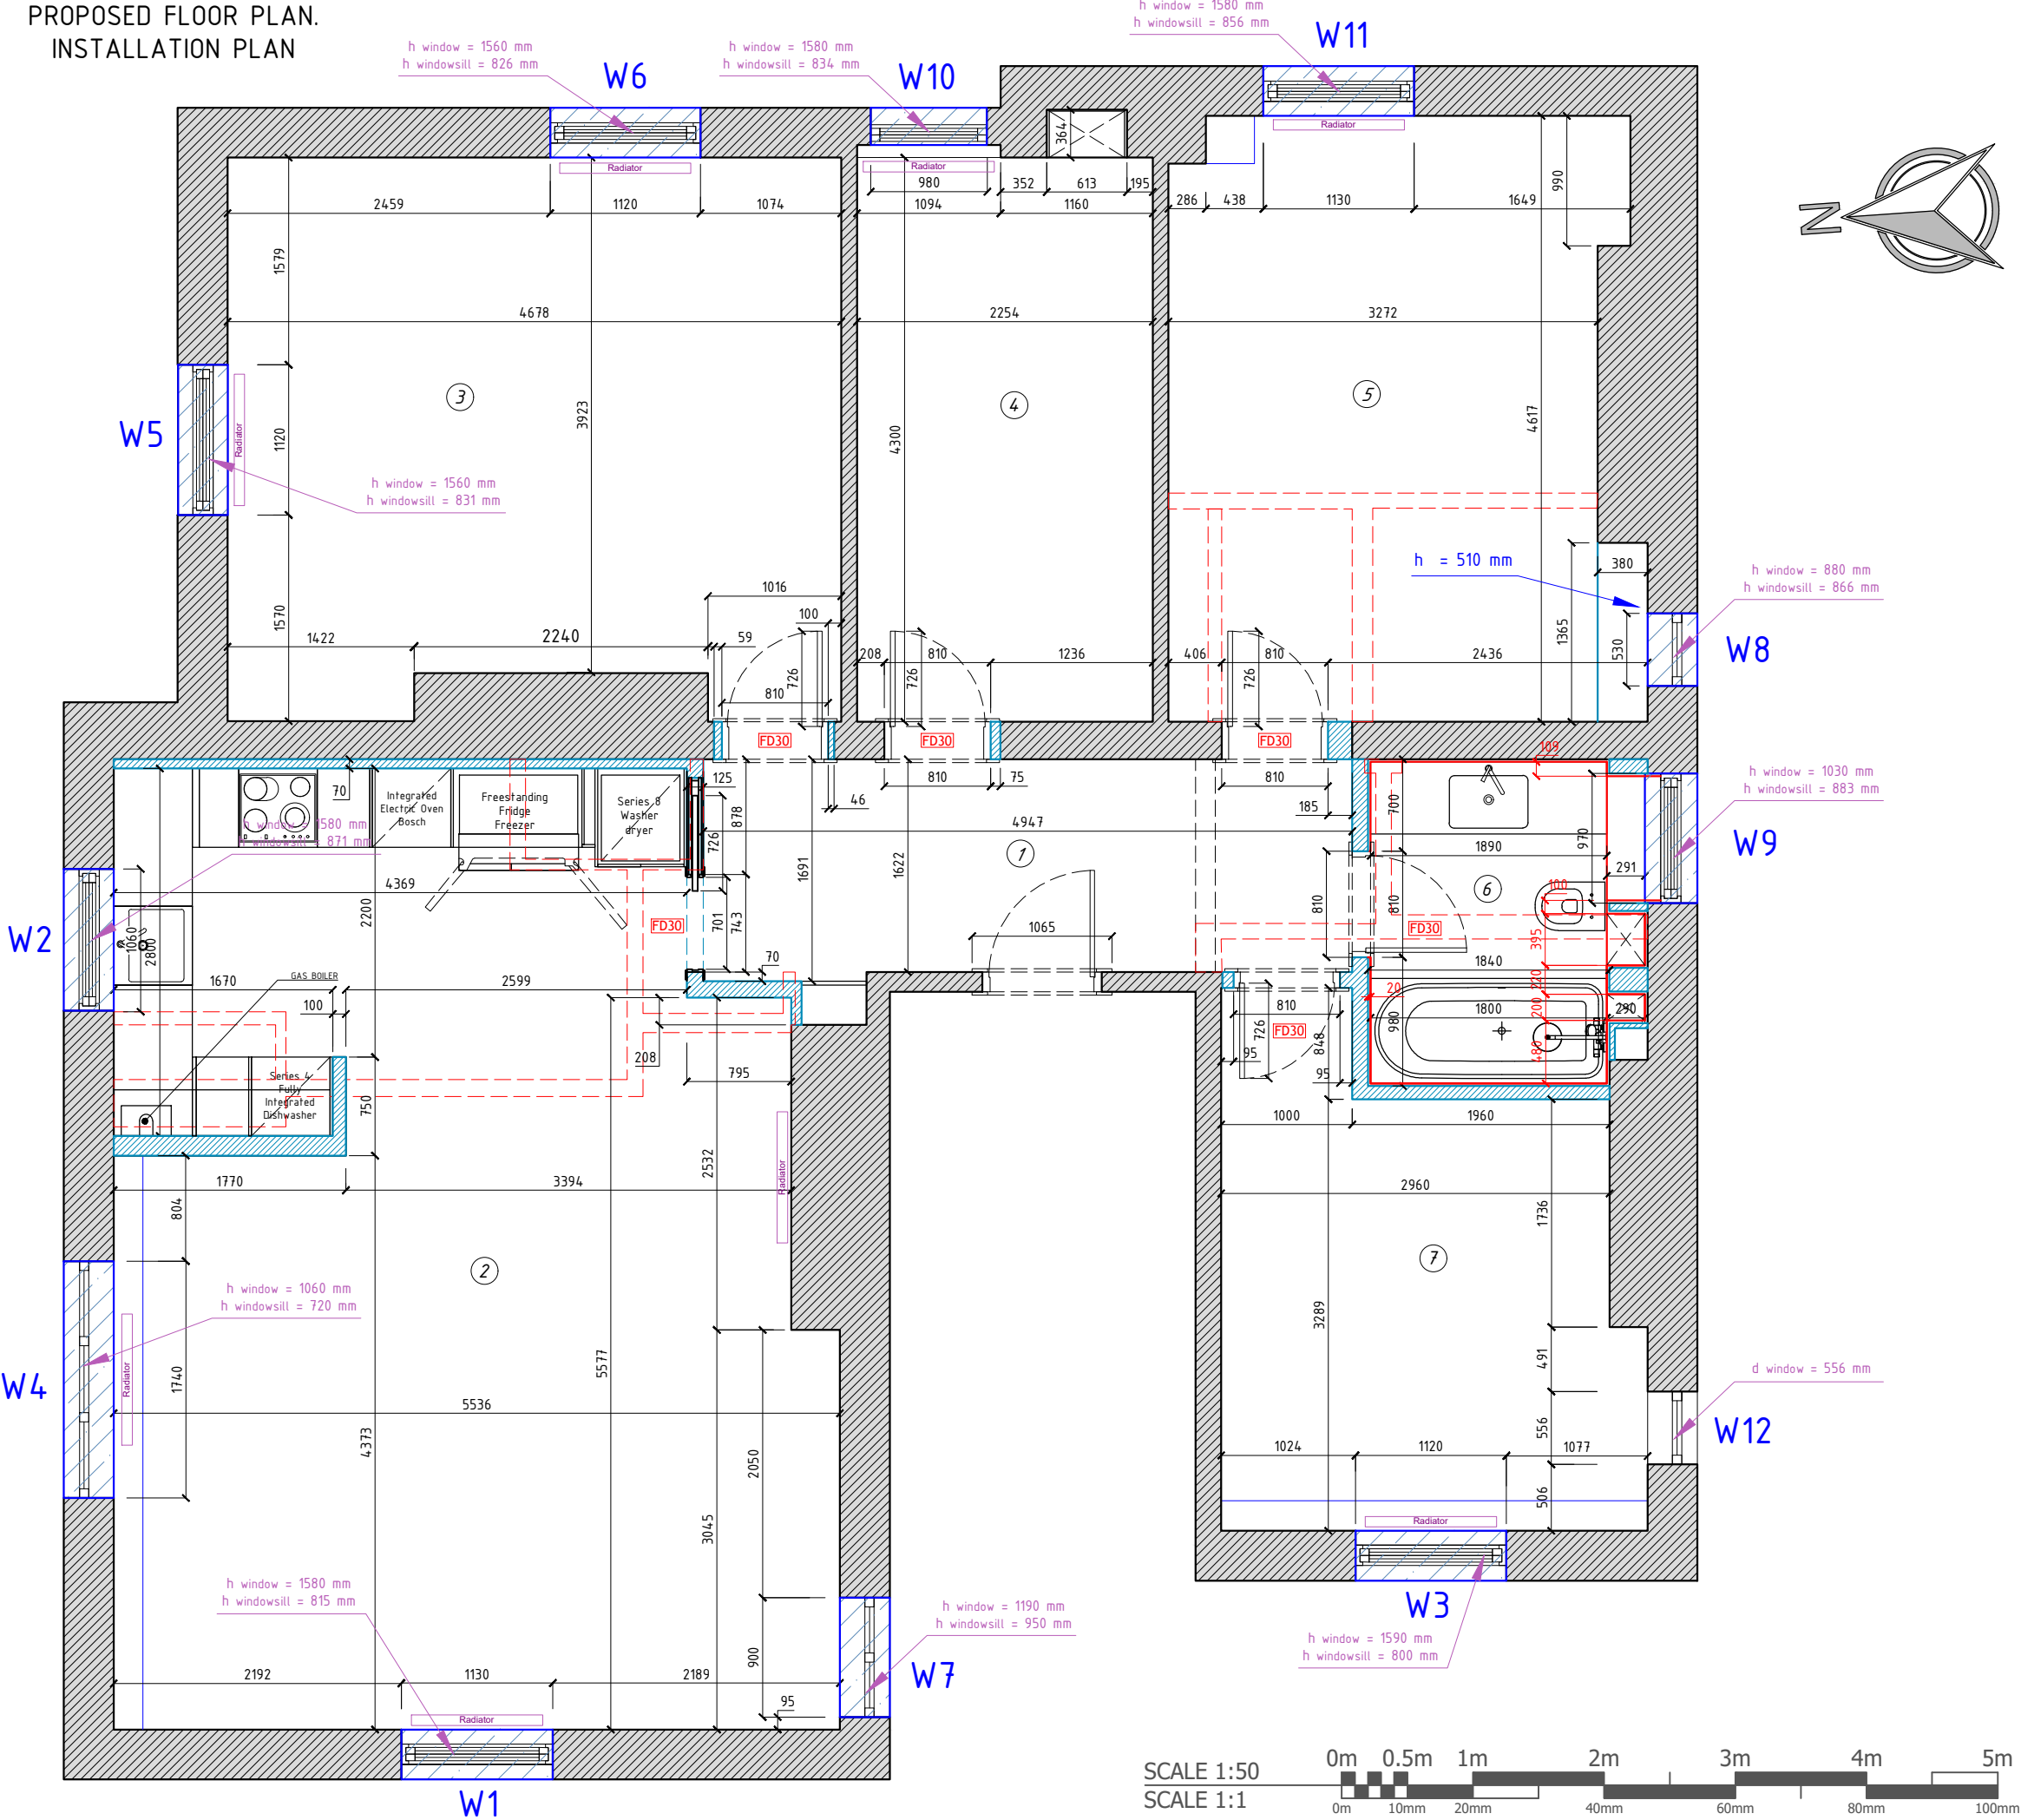


NOTES:

All dimensions are to be checked on site.
This drawing is to be read in conjunction with all relevant consultants and/or specialists drawings/documents and any discrepancies or variations are to be notified to the architect before the affected work commences.
This drawing is copyright and remains the property of the Architects.

- KEY:
- External walls, partitions
 - New Walls and structures
 - Wall tiles

changing the
windows to
like-to-like

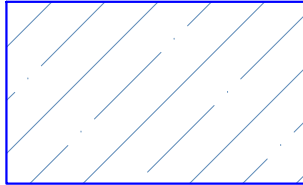


- 1 Hall
- 2 Kitchen - Living Room
- 3 Playroom
- 4 Mom's bedroom
- 5 Master bedroom
- 6 Bathroom
- 7 Children's bedroom



Drawing No PL04	Date May 2026	Scale 1/50 @ A3
--------------------	------------------	--------------------

Drawing Title
PROPOSED FLOOR PLAN.
INSTALLATION PLAN

Project Title
Flat 4, 2 Bishopswood Road, London N6 4PR

 


DIMENSIONED FURNITURE LAYOUT

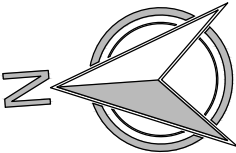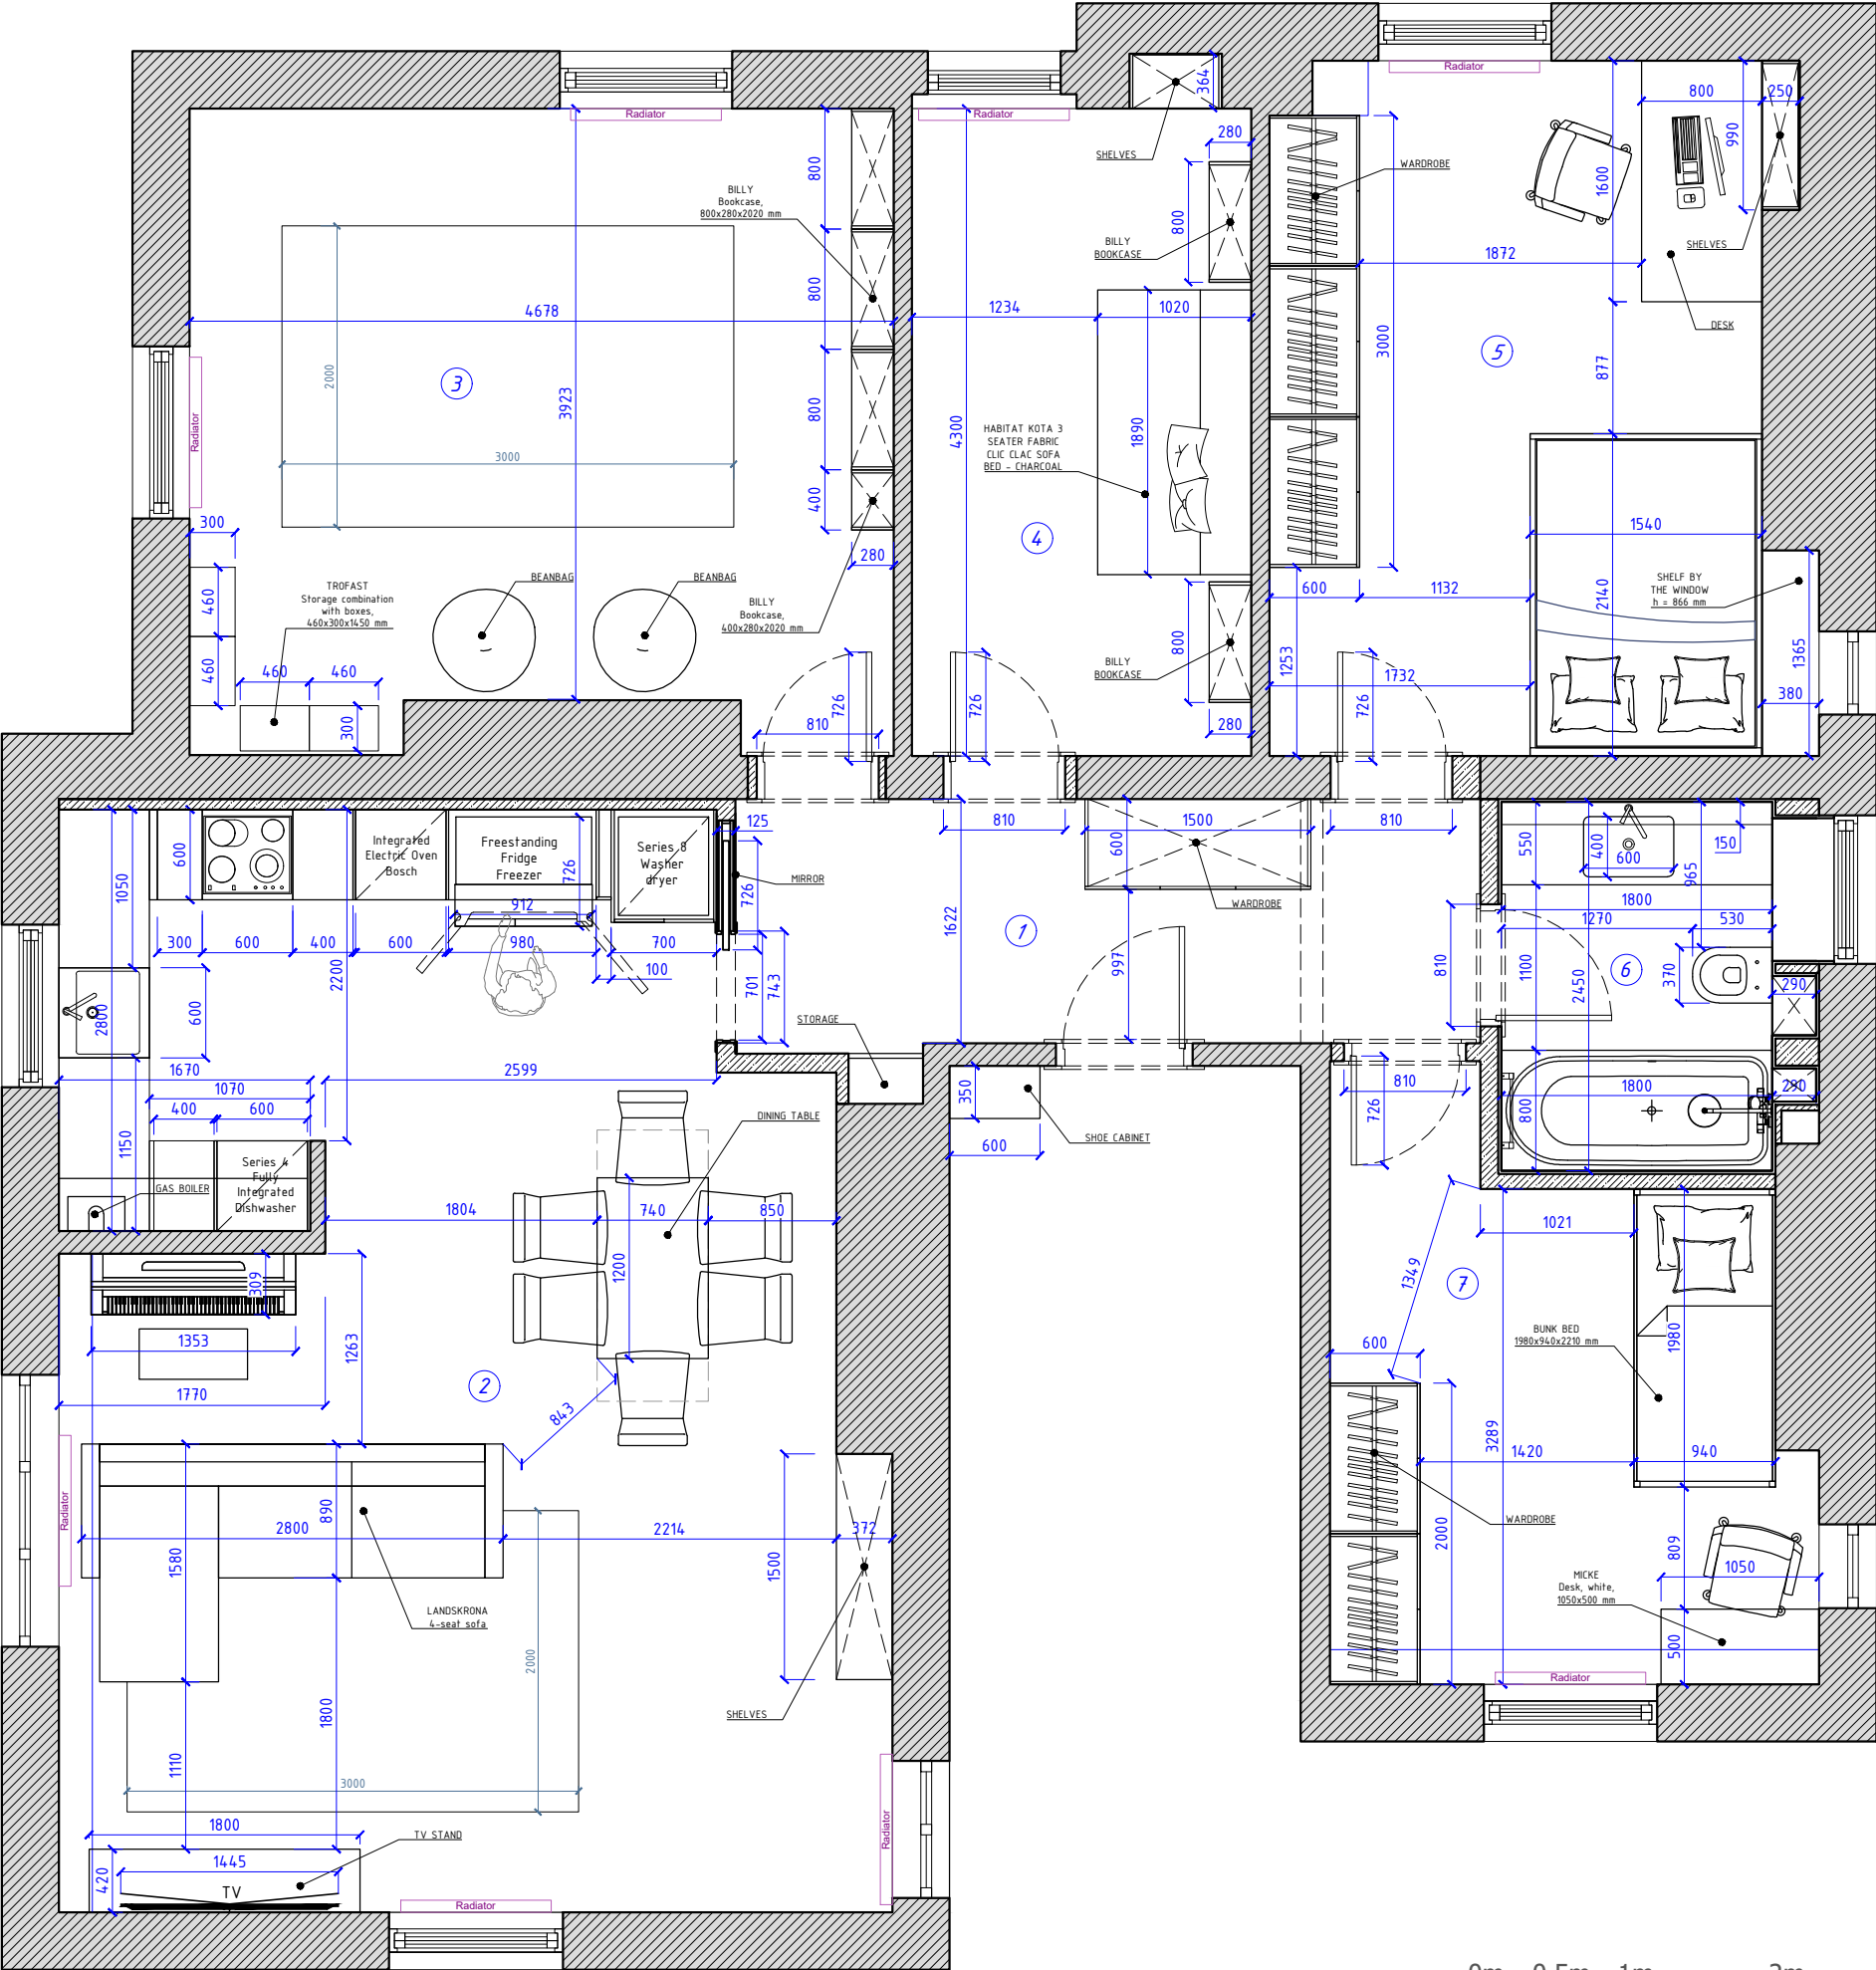

NOTES:

All dimensions are to be checked on site.
This drawing is to be read in conjunction with all relevant consultants and/or specialists drawings/documents and any discrepancies or variations are to be notified to the architect before the affected work commences.
This drawing is copyright and remains the property of the Architects.

- KEY:
- 1 Hall
 - 2 Kitchen - Living Room
 - 3 Playroom
 - 4 Mom's bedroom
 - 5 Master bedroom
 - 6 Bathroom
 - 7 Children's bedroom

 


Drawing No PL05	Date May 2026	Scale 1/50 @ A3
--------------------	------------------	--------------------


Drawing Title
DIMENSIONED FURNITURE LAYOUT

Project Title
Flat 4, 2 Bishopswood Road, London N6 4PR


EXISTING ELEVATIONS

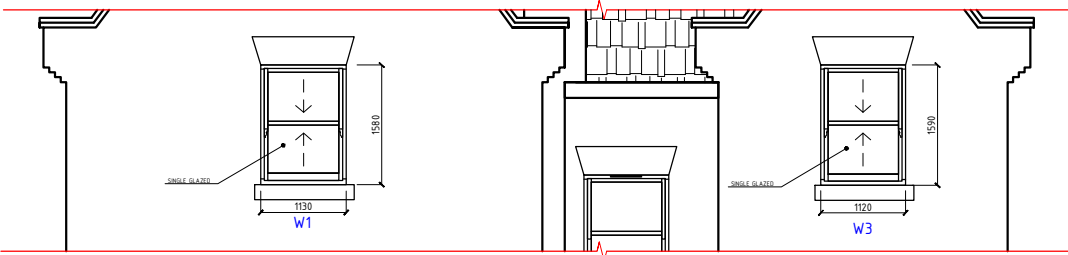


1 EXISTING ELEVATION VIEW 1
1 : 100

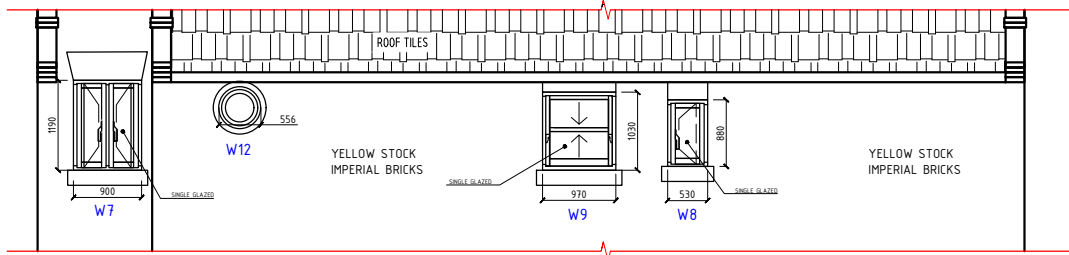


2 EXISTING ELEVATION VIEW 2
1 : 100

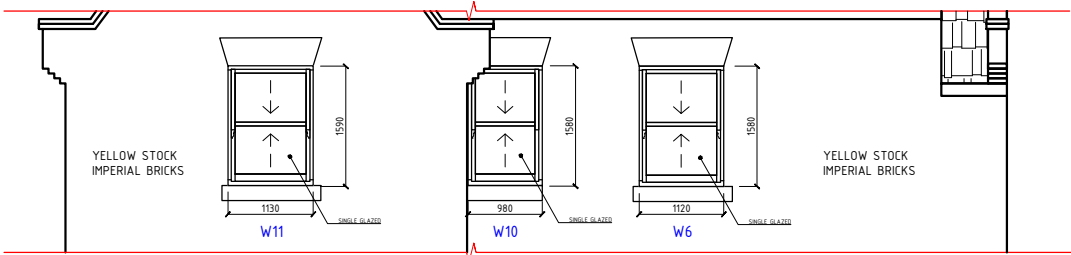



3 EXISTING ELEVATION VIEW 3
1 : 100

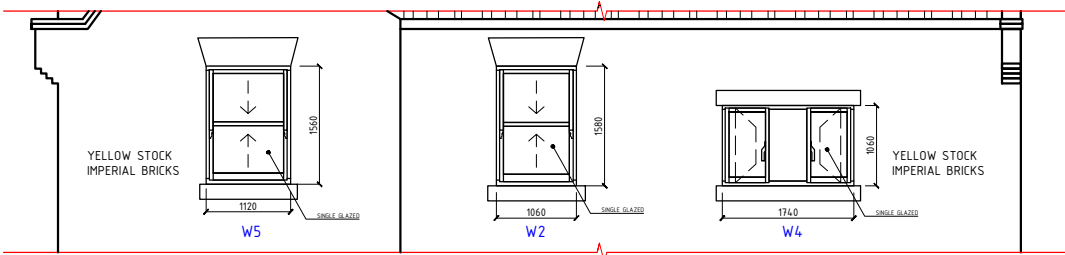

4 EXISTING ELEVATION VIEW 4
1 : 100

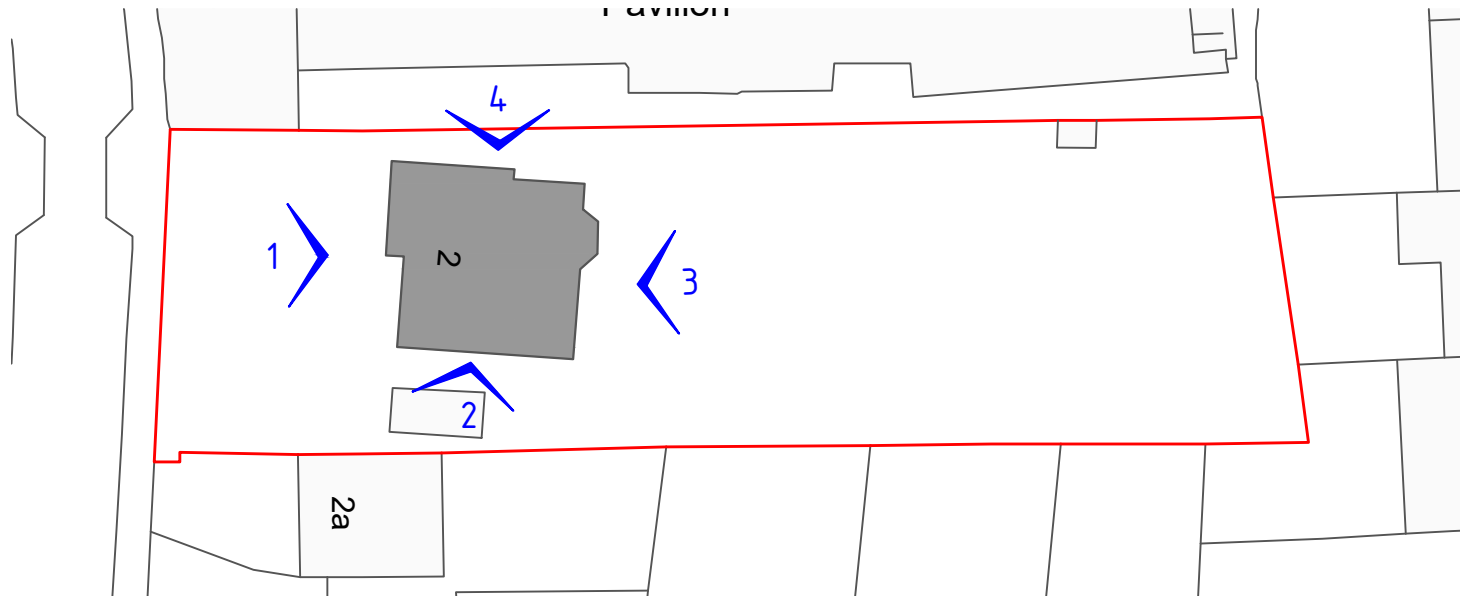

5 Key plan
1 : 500

  


NOTES:

All dimensions are to be checked on site.
This drawing is to be read in conjunction with
all relevant consultants and/or specialists
drawings/documents and any discrepancies or
variations are to be notified to the architect
before the affected work commences.
This drawing is copyright and remains the
property of the Architects.


KEY:

Drawing No PL06	Date May 2026	Scale 1/100 @ A3
Drawing Title EXISTING ELEVATIONS		
Project Title Flat 4, 2 Bishopswood Road, London N6 4PR		


PROPOSED ELEVATIONS

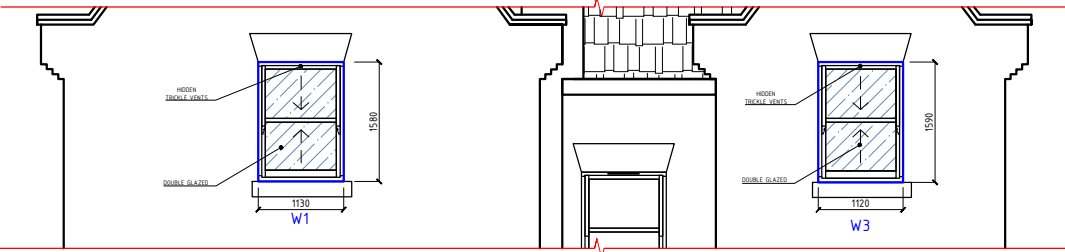


1 PROPOSED ELEVATION VIEW 1
1 : 100

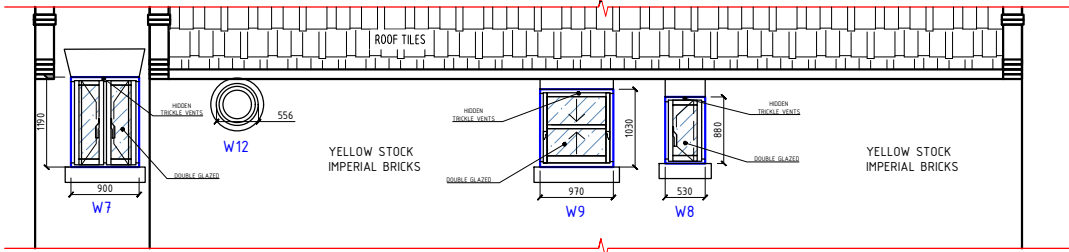


2 PROPOSED ELEVATION VIEW 2
1 : 100

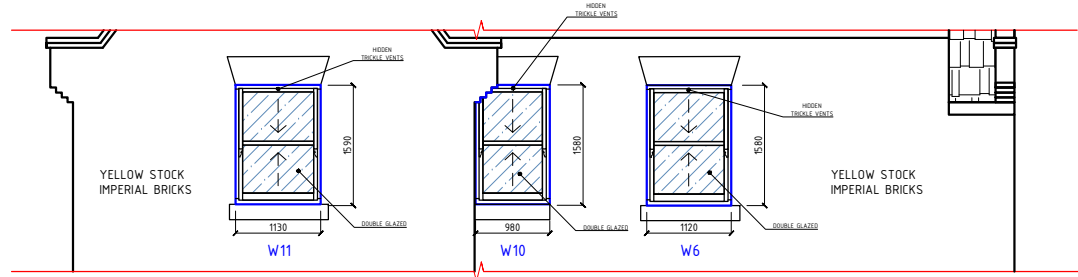



3 PROPOSED ELEVATION VIEW 3
1 : 100

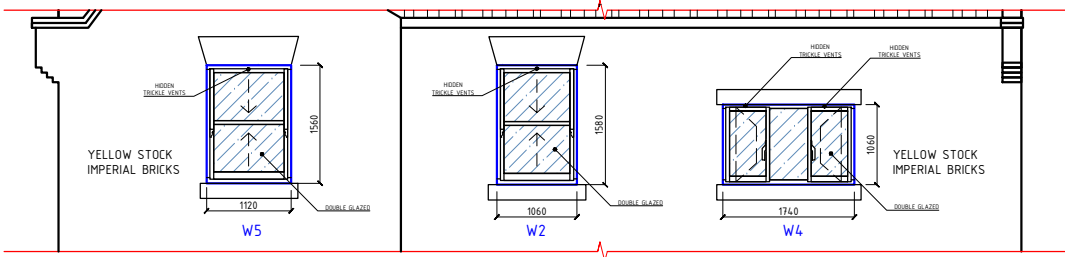

4 PROPOSED ELEVATION VIEW 4
1 : 100

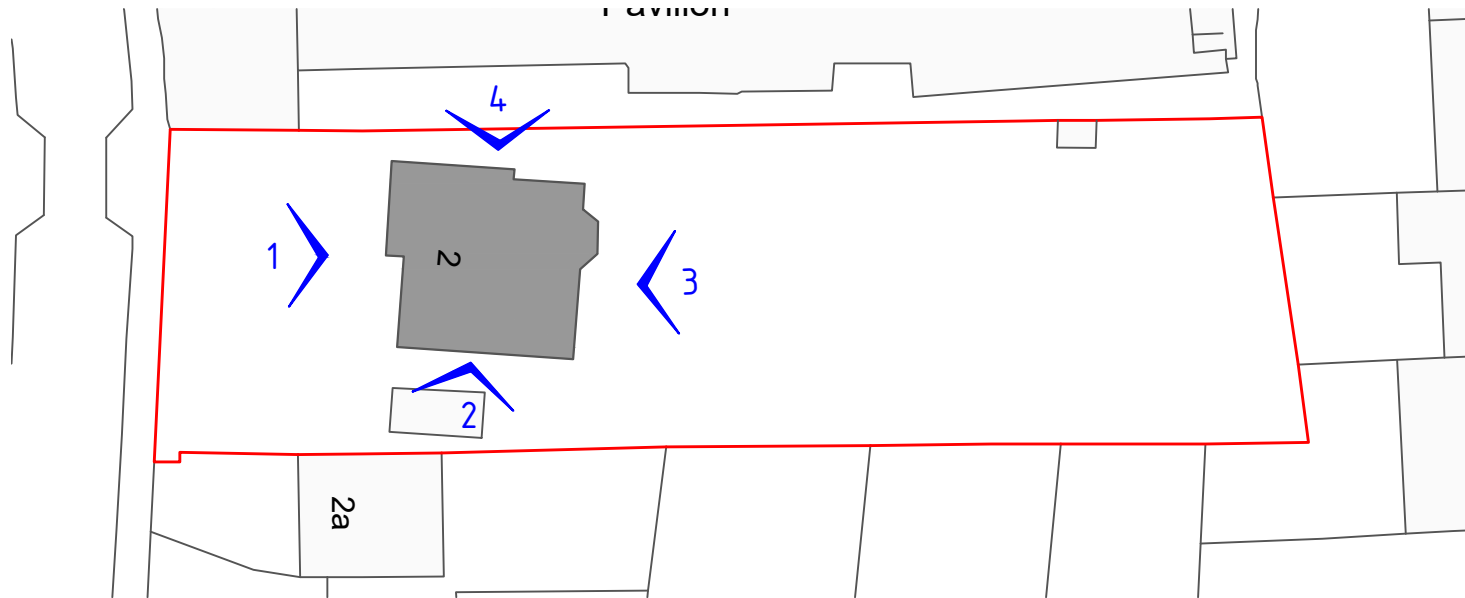

5 Key plan
1 : 500

  


NOTES:

All dimensions are to be checked on site.
This drawing is to be read in conjunction with
all relevant consultants and/or specialists
drawings/documents and any discrepancies or
variations are to be notified to the architect
before the affected work commences.
This drawing is copyright and remains the
property of the Architects.












KEY:

changing the
windows to
like-to-like

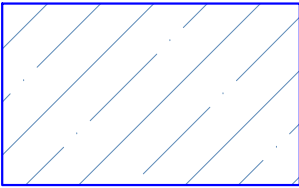


Drawing No PL07	Date May 2026	Scale 1/100 @ A3
Drawing Title PROPOSED ELEVATIONS		
Project Title Flat 4, 2 Bishopswood Road, London N6 4PR		

EXISTING ELEVATIONS FLUSH AND SASH WINDOWS
SINGLE GLAZED

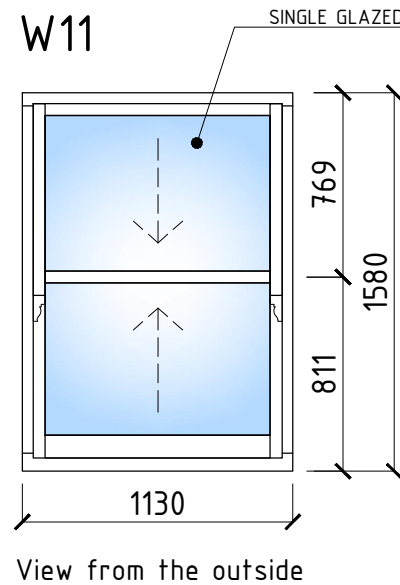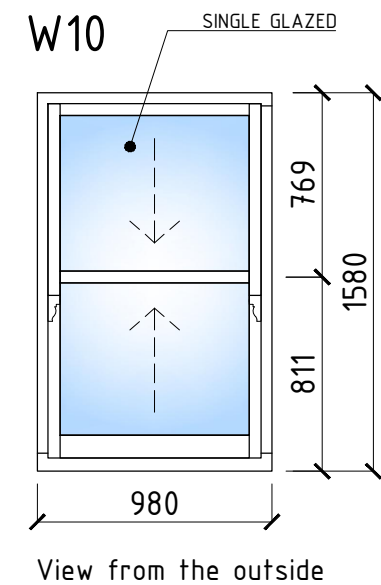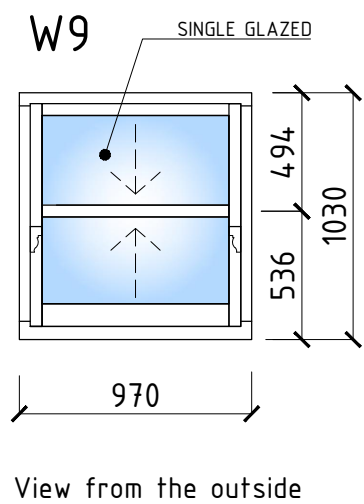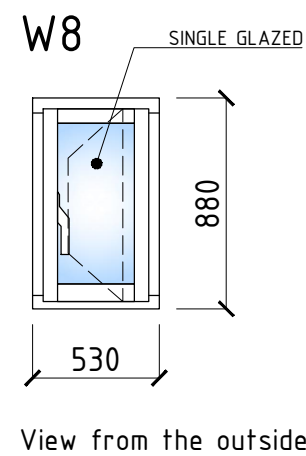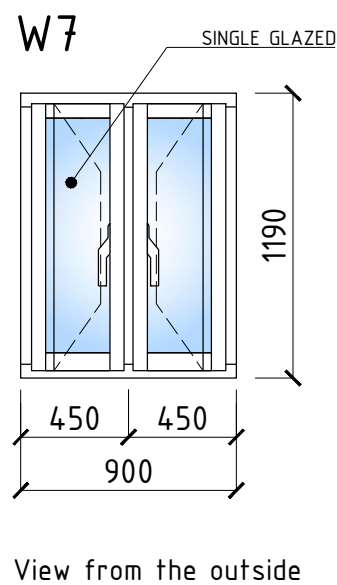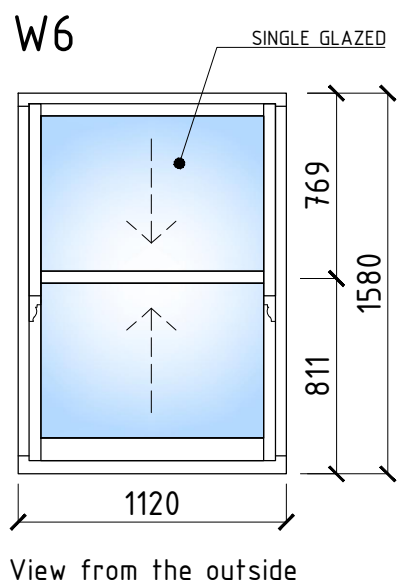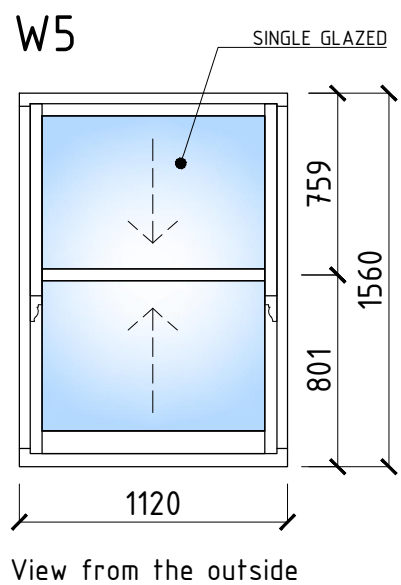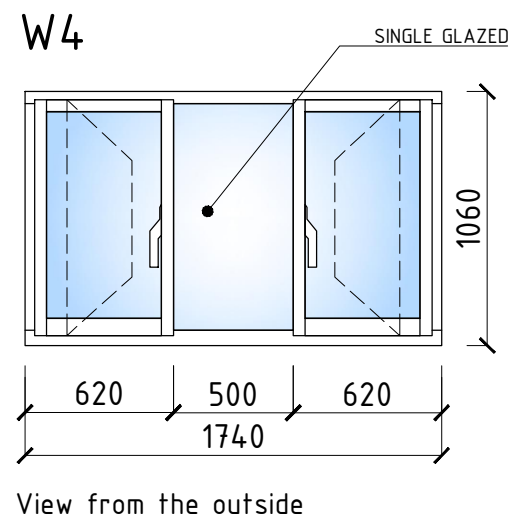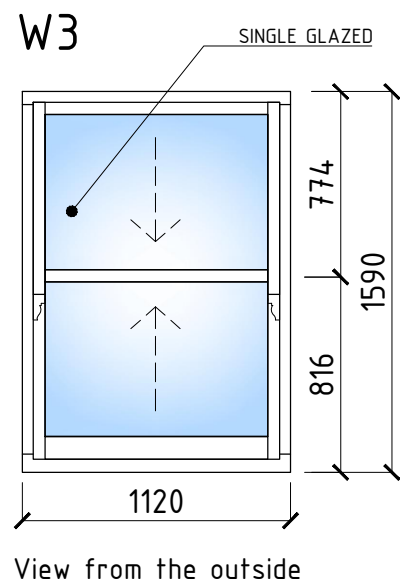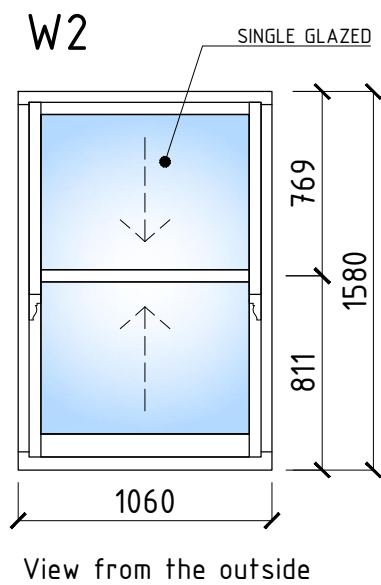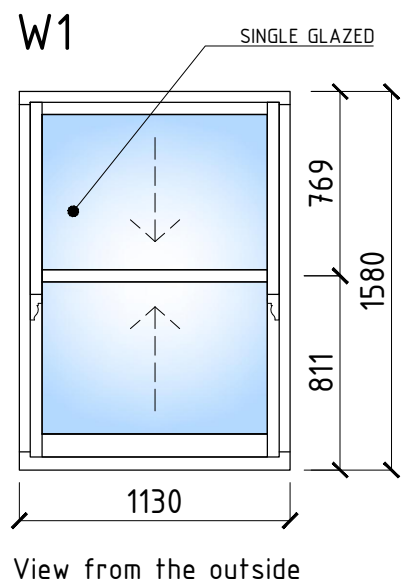




NOTES:

All dimensions are to be checked on site.
This drawing is to be read in conjunction with all relevant consultants and/or specialists drawings/documents and any discrepancies or variations are to be notified to the architect before the affected work commences.
This drawing is copyright and remains the property of the Architects.

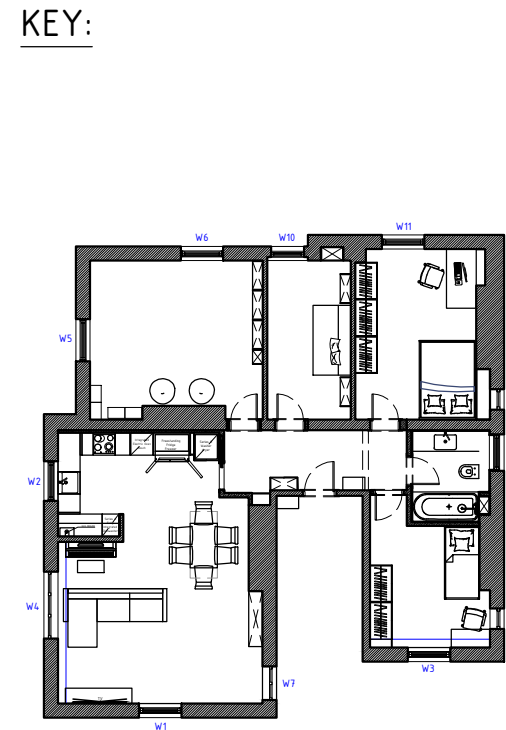

Drawing No PL08	Date May 2026	Scale @ A3
Drawing Title EXISTING ELEVATIONS FLUSH AND SASH WINDOWS		
Project Title Flat 4, 2 Bishopswood Road, London N6 4PR		

PROPOSED ELEVATIONS SASH WINDOWS - DOUBLE GLAZED

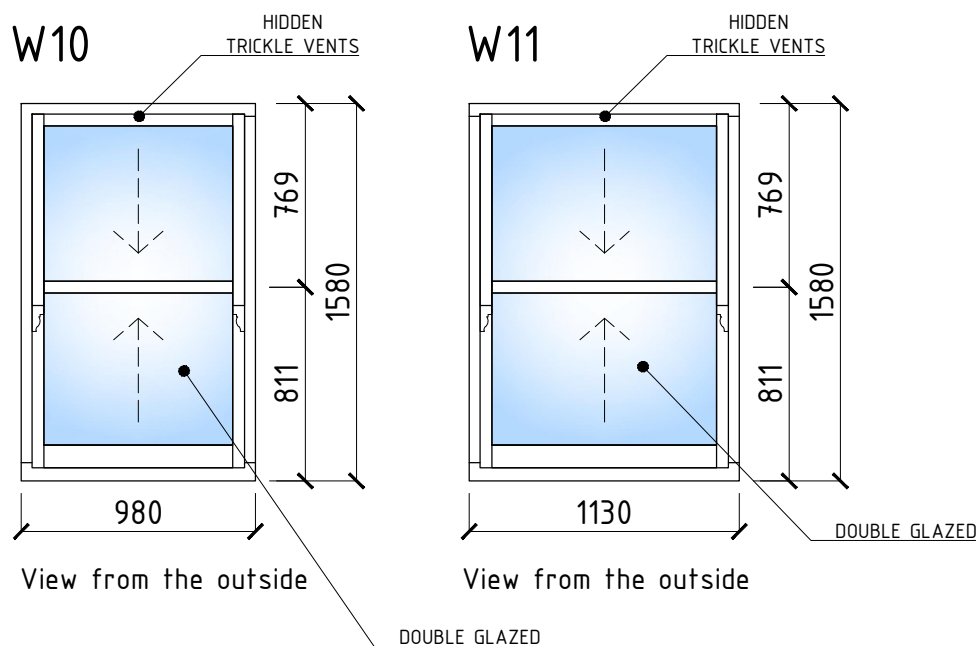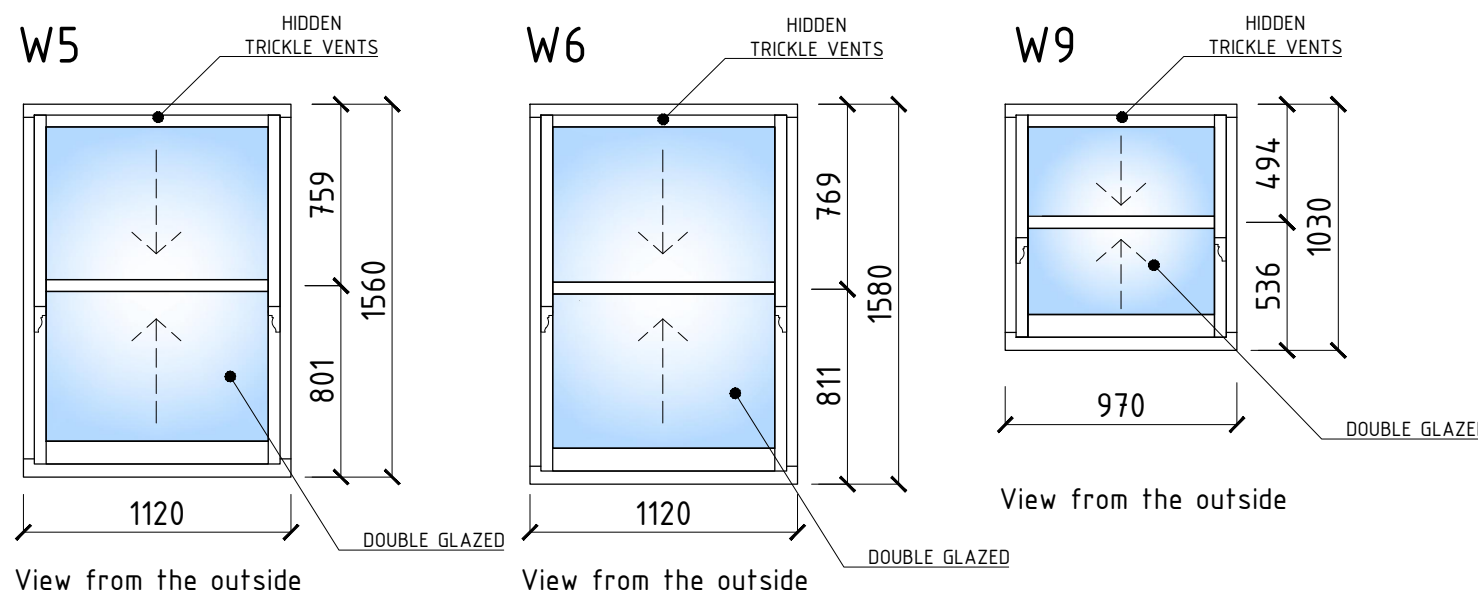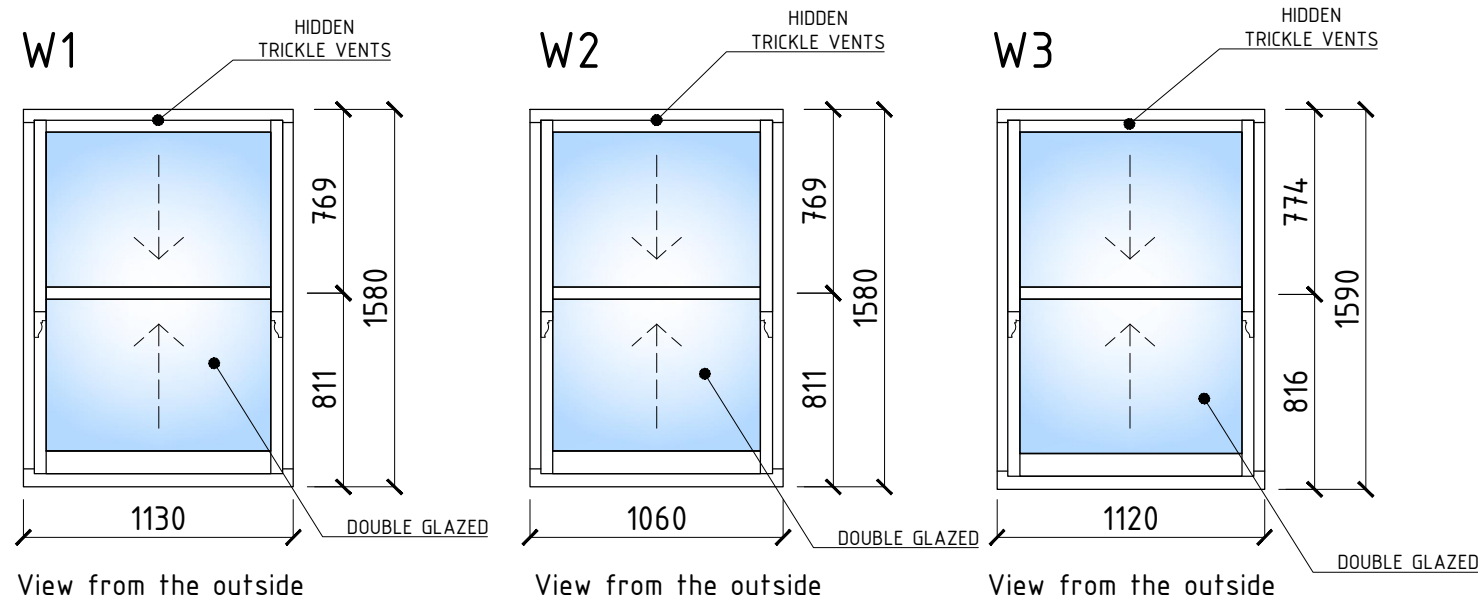


1. Type: Sash Spring 1.1 window
2. Wood: Finger-jointed pine
3. Painting (factory finished micro-porous): White paint RAL 9016
4. Glass: 4-16Ar-4GrGNP (Energy saving glass unit with toughened glass, Ug=1.1) TGI (Warm edge) white
5. Locking: Pickard Hardware Spiral sash, Polished Chrome
6. Hidden trickle vents: TITON TV90 4000EA 525VENT
7. 2 fitch fasteners, 2 sash lifts, 2 sash stops, 1 concealed trickle vent, spring balances incl.; horns on top sash No 1; left and right inside +30 mm extension; top inside and outside +30 mm extension

NOTES:


All dimensions are to be checked on site.
This drawing is to be read in conjunction with all relevant consultants and/or specialists drawings/documents and any discrepancies or variations are to be notified to the architect before the affected work commences.
This drawing is copyright and remains the property of the Architects.

KEY:

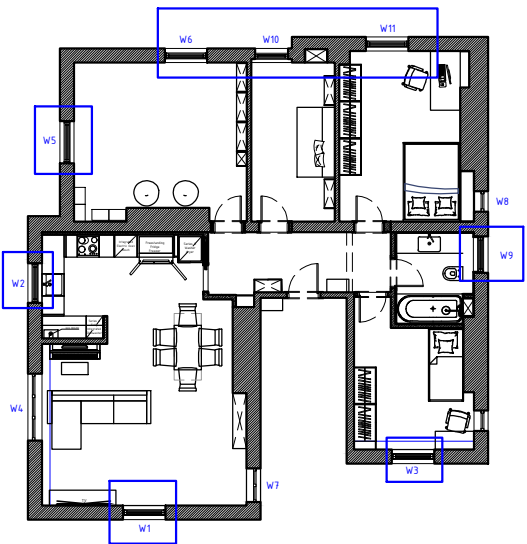


Drawing No PL09	Date May 2026	Scale @ A3
Drawing Title PROPOSED ELEVATIONS SASH WINDOWS		
Project Title Flat 4, 2 Bishopswood Road, London N6 4PR		


PROPOSED ELEVATIONS FLUSH WINDOWS - DOUBLE GLAZED

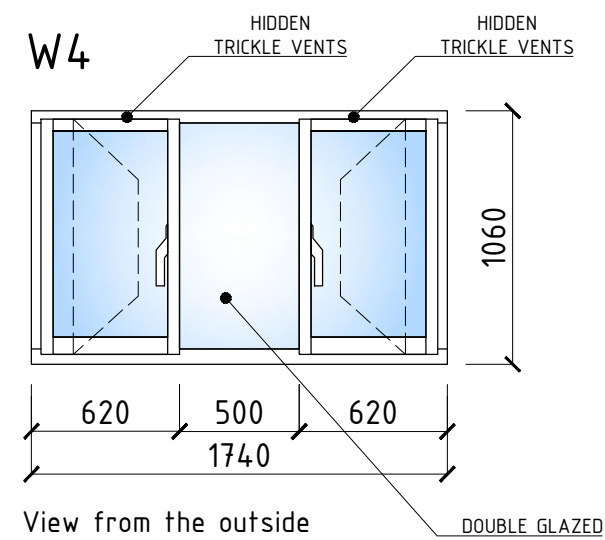

1. Type: Casement Flush 2 window
2. Wood: Finger-jointed pine
3. Painting (factory finished micro-porous): White paint RAL 9016
4. Glass: 4-16Ar-4GrGNP (Energy saving glass unit with toughened glass, Ug=1.1) TGI (Warm edge) white
5. Locking: IPA with scissors 21195
6. Hidden trickle vents: TITON 425vent 4000EA
7. 2 concealed trickle vents, easy clean friction stays, secure handles; 1840x56 mm cill extension; left and right inside +20 mm extensions.

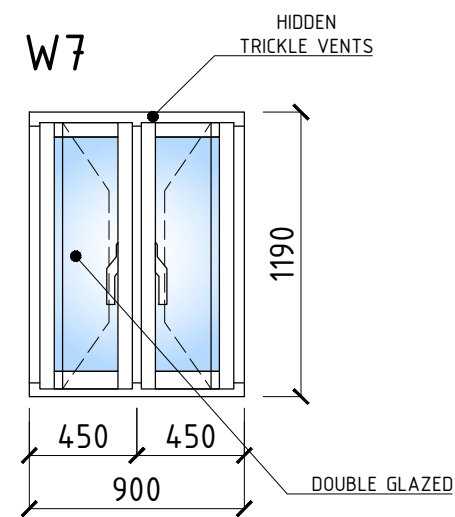

1. Type: Casement Flush 2 window
2. Wood: Finger-jointed pine
3. Painting (factory finished micro-porous): White paint RAL 9016
4. Glass: 4-16Ar-4GrGNP (Energy saving glass unit with toughened glass, Ug=1.1) TGI (Warm edge) white
5. Locking: IPA with scissors 21195
6. Hidden trickle vents: TITON 425vent 4000EA
7. 2 concealed trickle vents, easy clean friction stays, secure handles; 1000x56 mm cill extension.

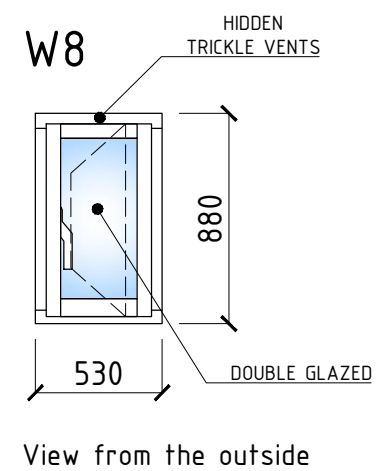


1. Type: Casement Flush 2 window
2. Wood: Finger-jointed pine
3. Painting (factory finished micro-porous): White paint RAL 9016
4. Glass: 4MAT-16Ar-4GrGNP2 (Energy saving glass unit with obscured glass, Ug=1.1) TGI (Warm edge) white
5. Locking: IPA with scissors 21195
6. Hidden trickle vents: TITON 425vent 4000EA
7. 1 concealed trickle vent, easy clean friction stays, secure handles; 630x56 mm cill extension; left and right inside +20 mm extensions.

NOTES:

All dimensions are to be checked on site.
This drawing is to be read in conjunction with all relevant consultants and/or specialists drawings/documents and any discrepancies or variations are to be notified to the architect before the affected work commences.
This drawing is copyright and remains the property of the Architects.


KEY:

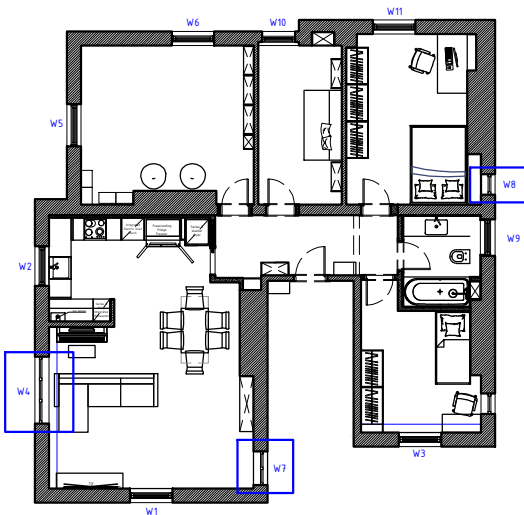

Drawing No PL10	Date May 2026	Scale @ A3
Drawing Title PROPOSED ELEVATIONS FLUSH WINDOWS		
Project Title Flat 4, 2 Bishopswood Road, London N6 4PR		

SECTION EXISTING. SASH WINDOWS
(W1, W2, W3, W5, W6, W9, W10, W11)

W1, W2, W3, W5, W6, W9, W10, W11 - SINGLE GLAZED

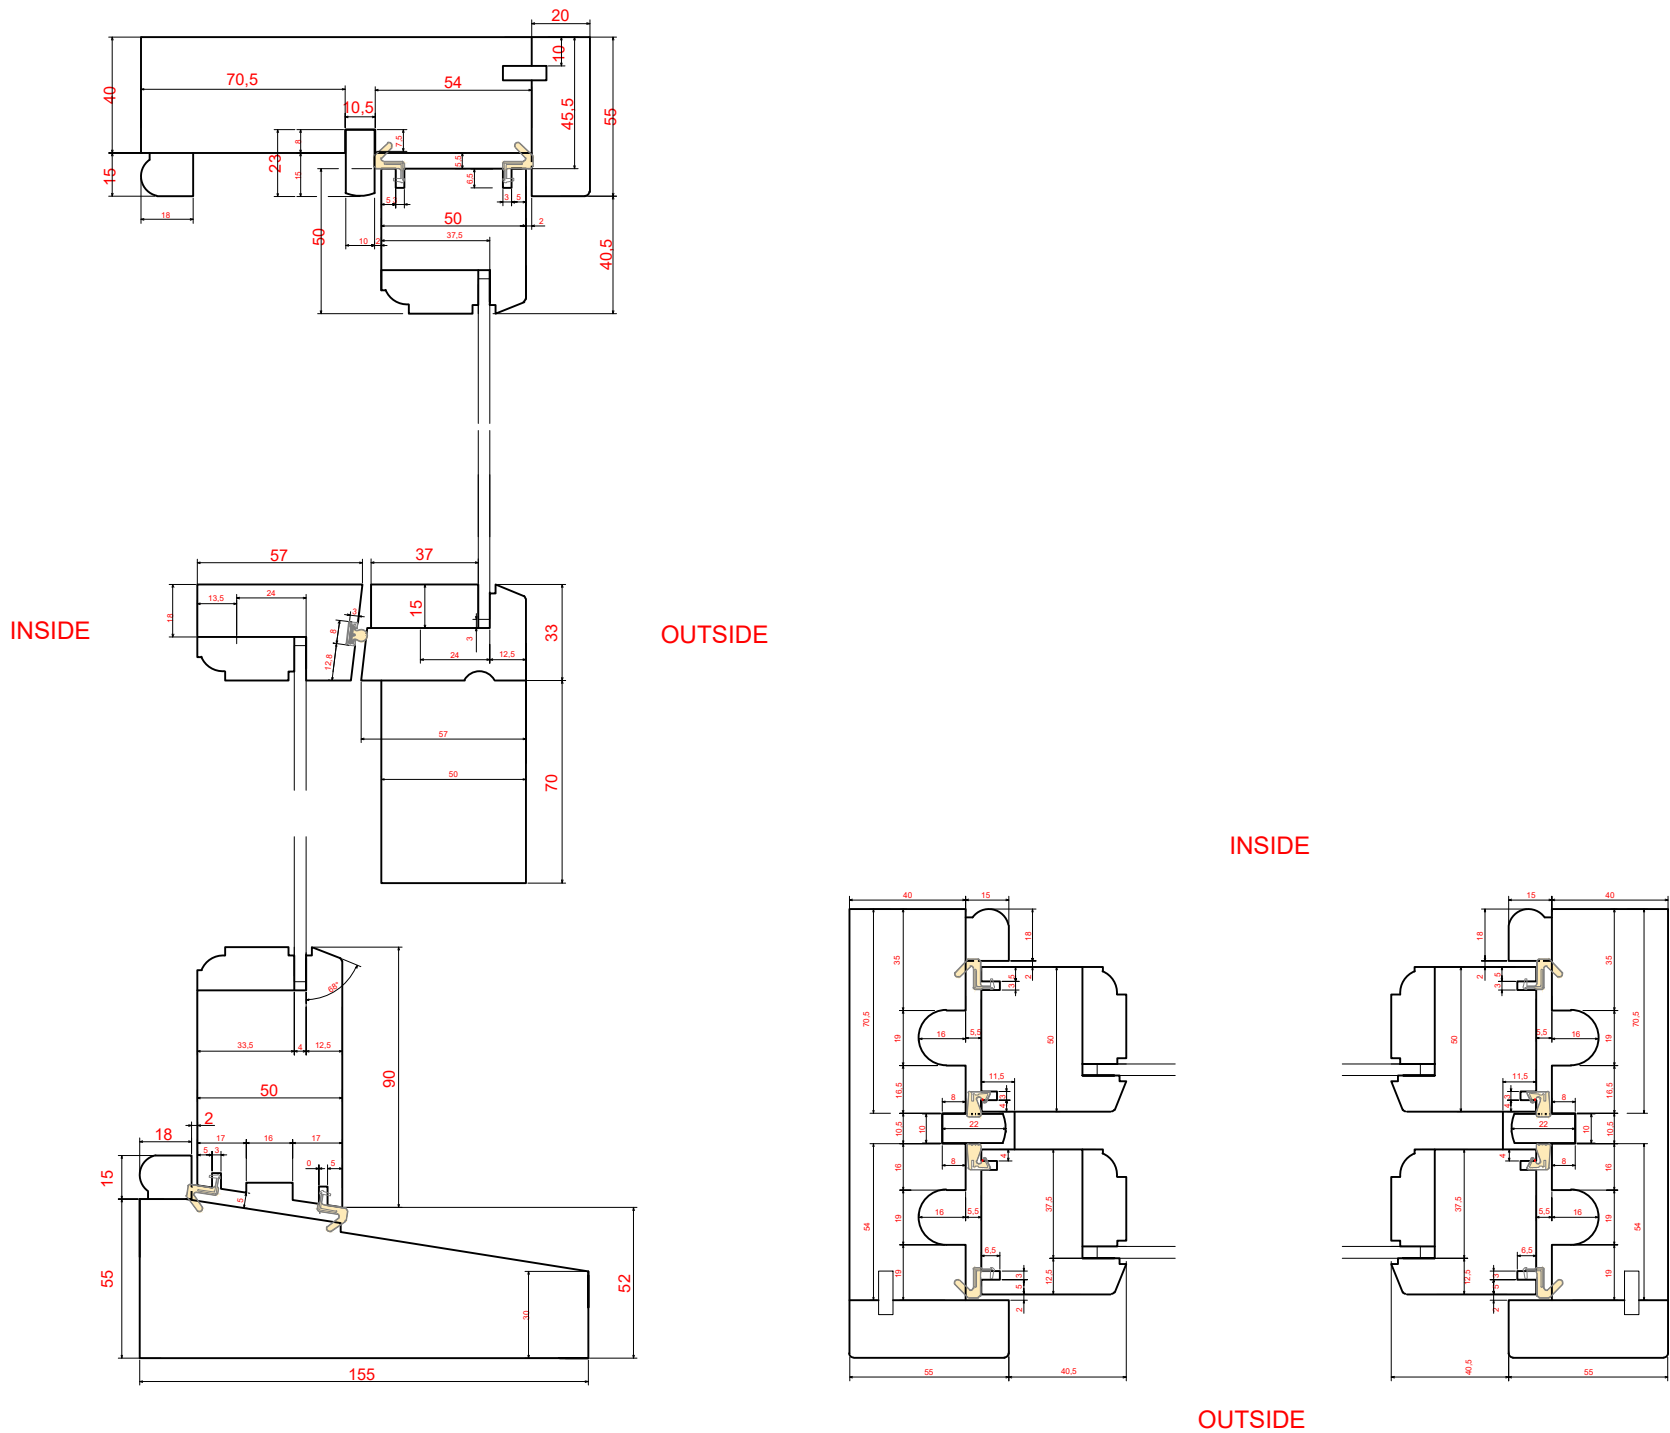


NOTES:

All dimensions are to be checked on site.
This drawing is to be read in conjunction with all relevant consultants and/or specialists drawings/documents and any discrepancies or variations are to be notified to the architect before the affected work commences.
This drawing is copyright and remains the property of the Architects.

KEY:

Drawing No PL11	Date May 2026	Scale @ A3
Drawing Title SECTION EXISTING. SASH WINDOWS (W1, W2, W3, W5, W6, W9, W10, W11)		
Project Title Flat 4, 2 Bishopswood Road, London N6 4PR		

W4 - SINGLE GLAZED

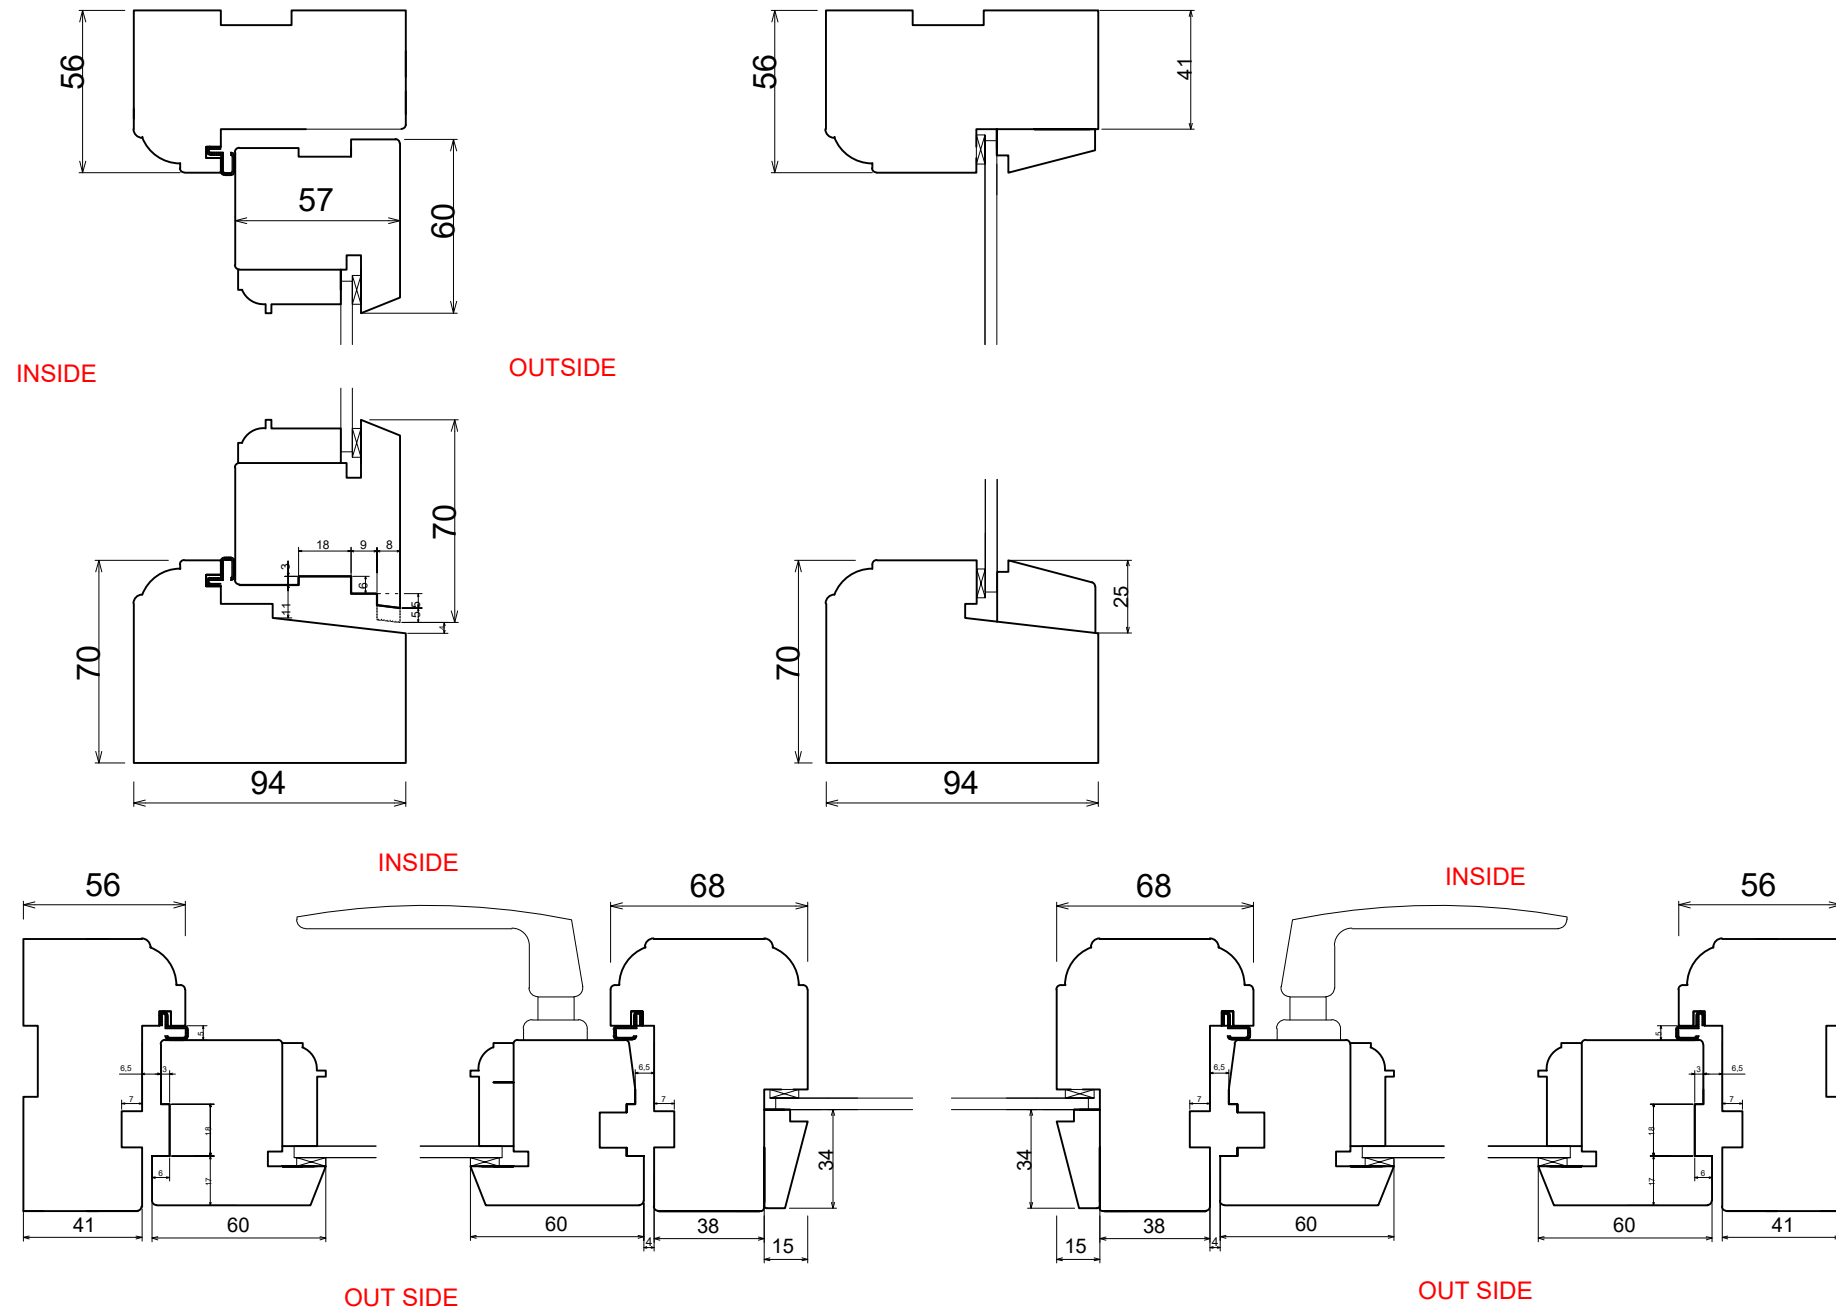

NOTES:

All dimensions are to be checked on site.
This drawing is to be read in conjunction with
all relevant consultants and/or specialists
drawings/documents and any discrepancies or
variations are to be notified to the architect
before the affected work commences.
This drawing is copyright and remains the
property of the Architects.


KEY:

Drawing No PL12	Date May 2026	Scale @ A3
Drawing Title SECTION EXISTING. WINDOWS 4		
Project Title Flat 4, 2 Bishopswood Road, London N6 4PR		

NOTES:

All dimensions are to be checked on site.
This drawing is to be read in conjunction with all relevant consultants and/or specialists drawings/documents and any discrepancies or variations are to be notified to the architect before the affected work commences.
This drawing is copyright and remains the property of the Architects.


W7 - SINGLE GLAZED

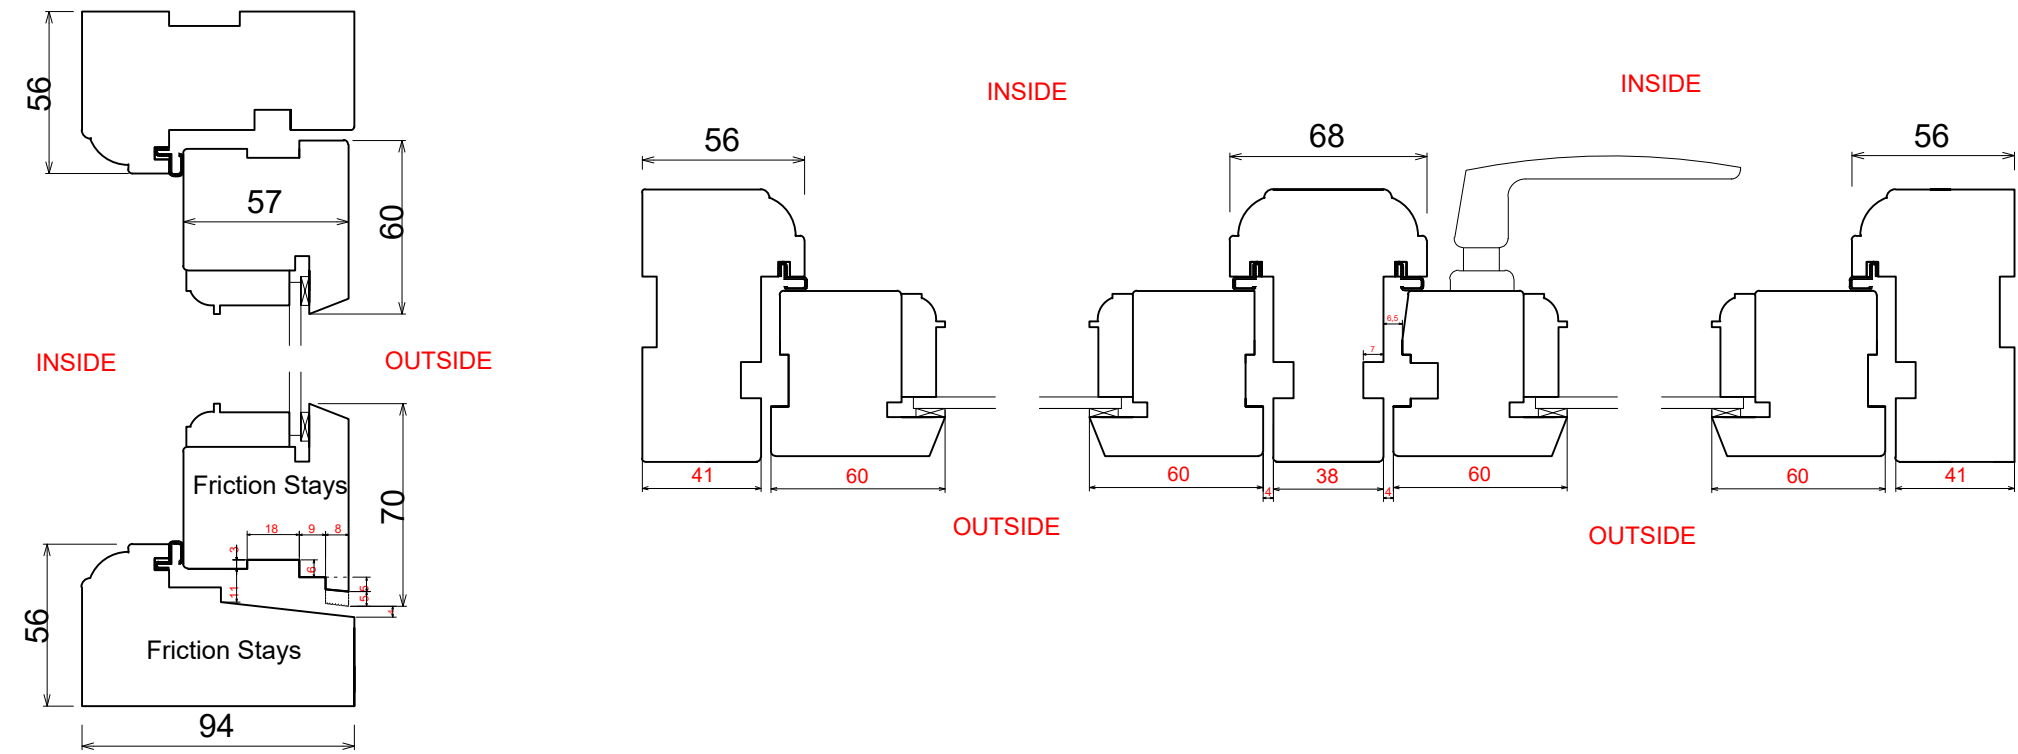

KEY:

Drawing No PL13	Date May 2026	Scale @ A3
Drawing Title SECTION EXISTING. WINDOWS 7		
Project Title Flat 4, 2 Bishopswood Road, London N6 4PR		

W8 - SINGLE GLAZED

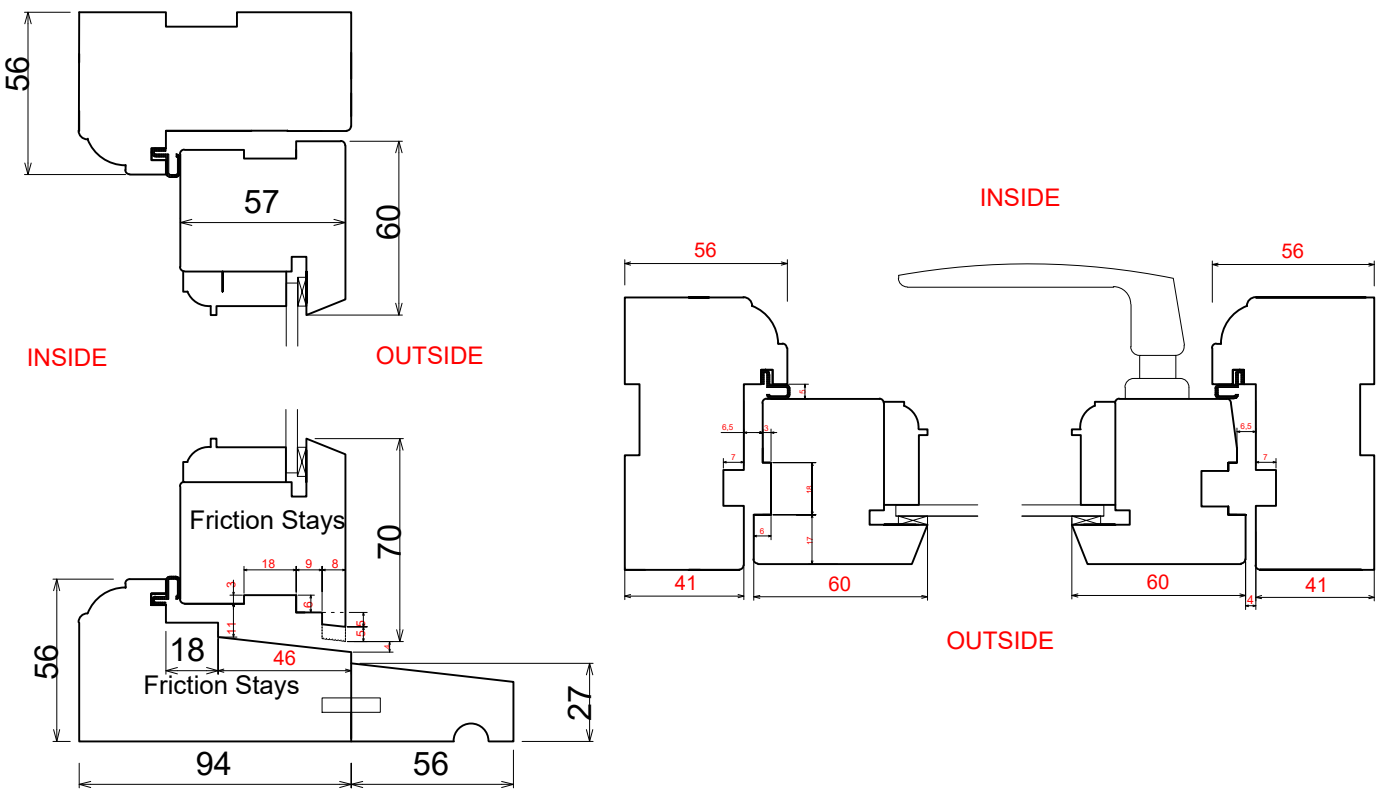

NOTES:

All dimensions are to be checked on site.
This drawing is to be read in conjunction with all relevant consultants and/or specialists drawings/documents and any discrepancies or variations are to be notified to the architect before the affected work commences.
This drawing is copyright and remains the property of the Architects.

KEY:

Drawing No PL14	Date May 2026	Scale @ A3
Drawing Title SECTIONS EXISTING. WINDOWS 8		
Project Title Flat 4, 2 Bishopswood Road, London N6 4PR		


SECTION PROPOSED. SASH WINDOWS
(W1, W2, W3, W5, W6, W9, W10, W11)

W1, W2, W3, W5, W6, W9, W10, W11 - DOUBLE GLAZED

NOTES:

All dimensions are to be checked on site.
This drawing is to be read in conjunction with all relevant consultants and/or specialists drawings/documents and any discrepancies or variations are to be notified to the architect before the affected work commences.
This drawing is copyright and remains the property of the Architects.

KEY:

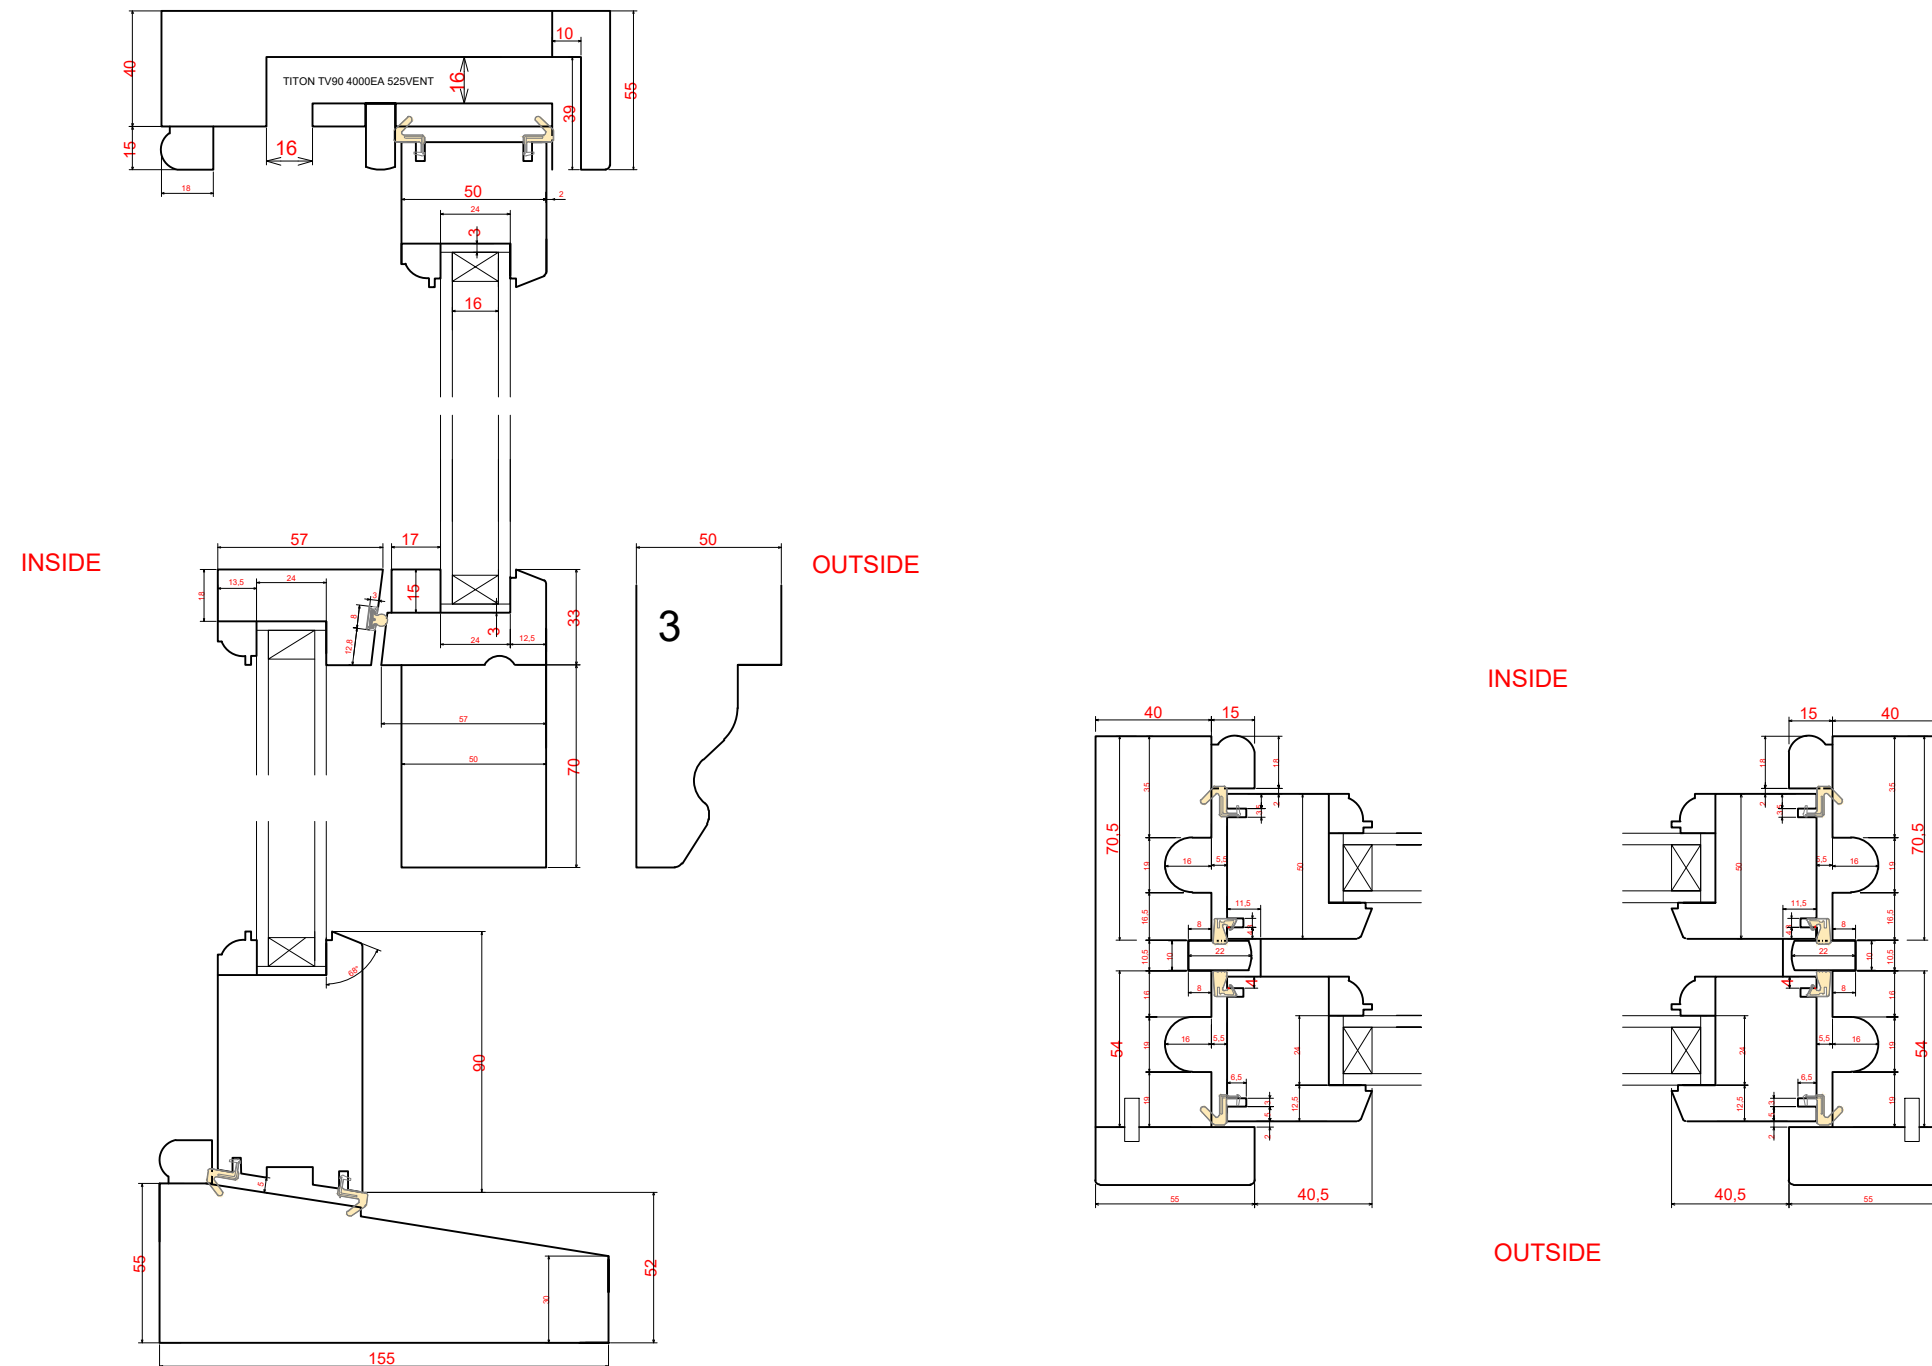

Drawing No
PL15


Date
May 2026

Scale @ A3

Drawing Title	SECTION PROPOSED. SASH WINDOWS (W1, W2, W3, W5, W6, W9, W10, W11)
---------------	--

Project Title	Flat 4, 2 Bishopswood Road, London N6 4PR
---------------	---

W4 - DOUBLE GLAZED

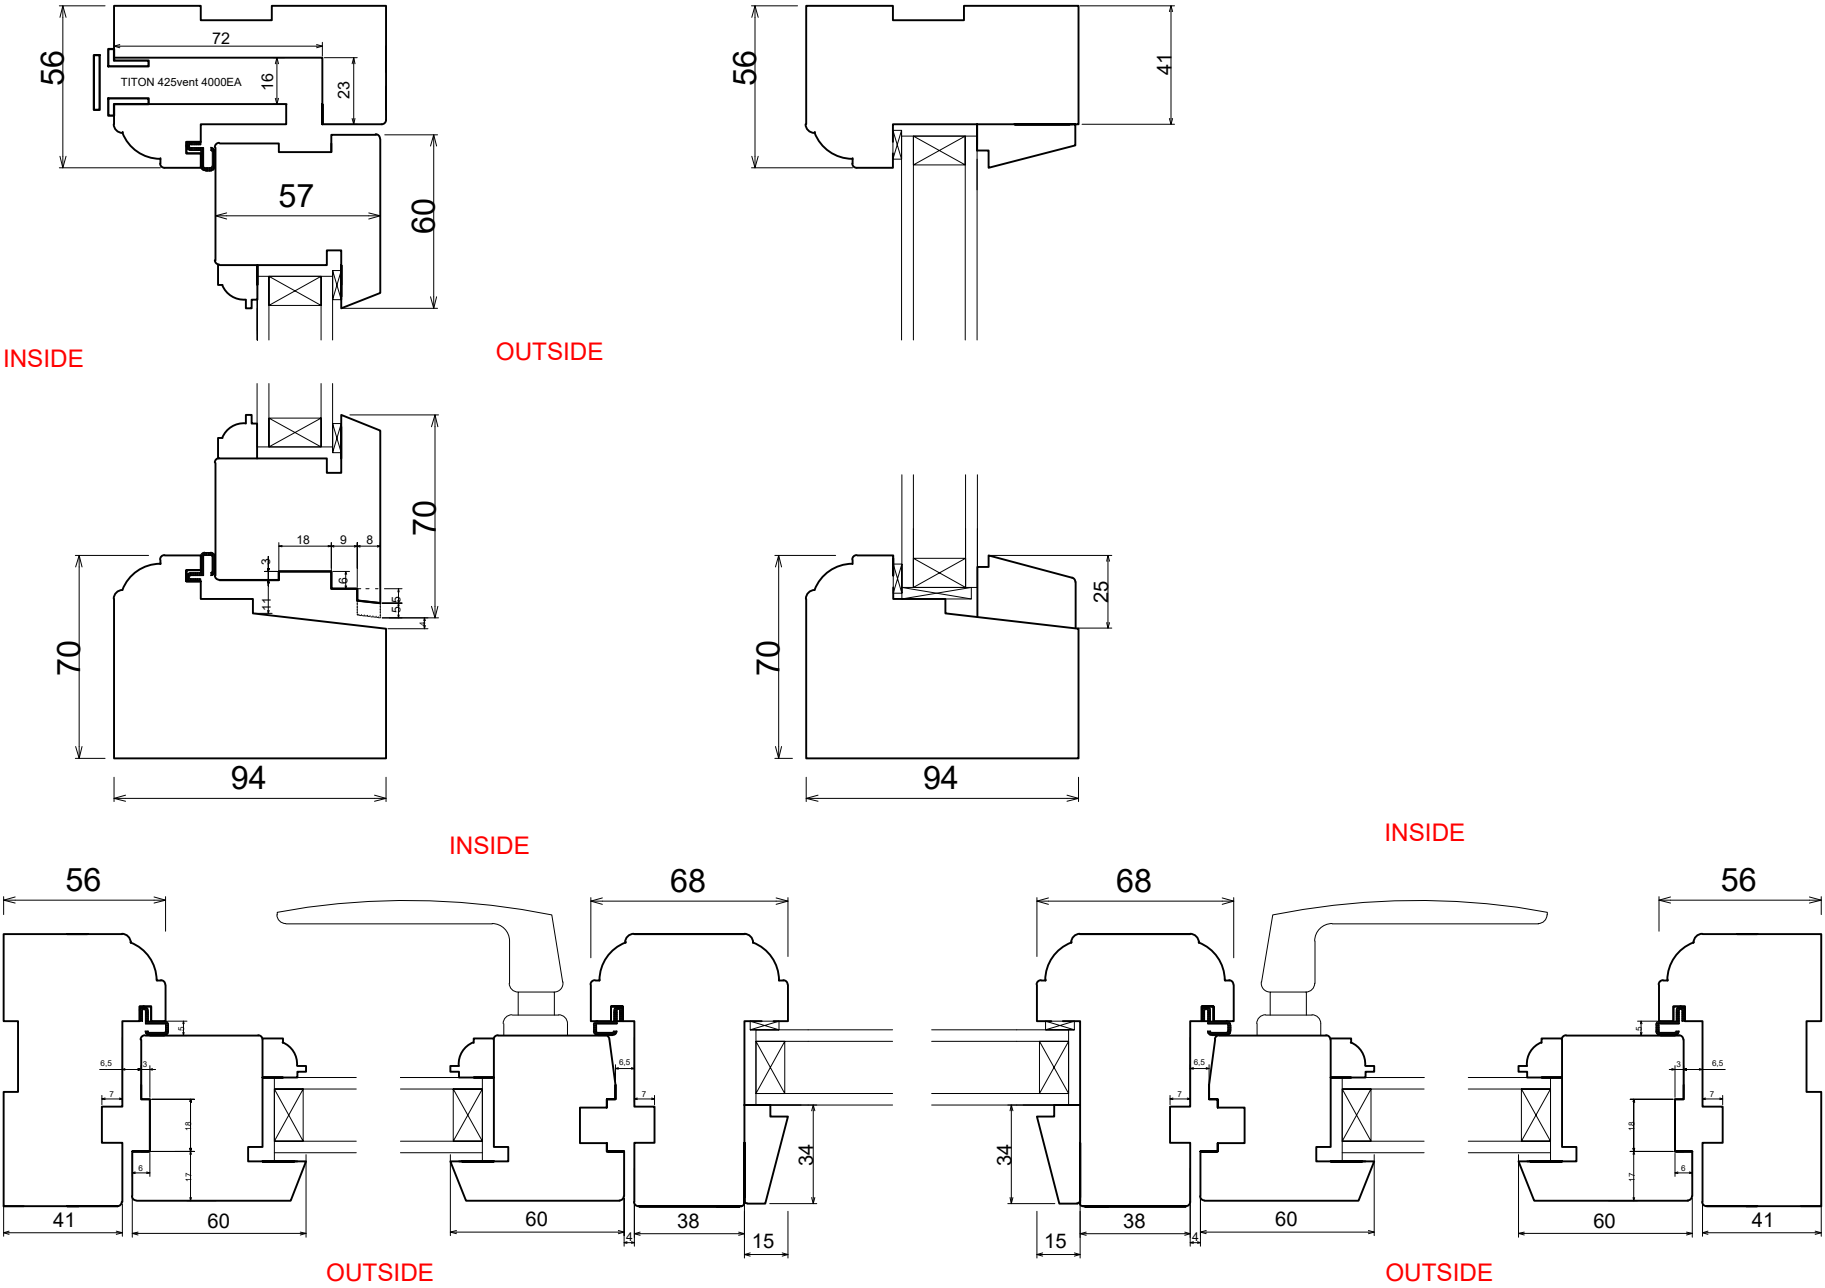


NOTES:

All dimensions are to be checked on site.
This drawing is to be read in conjunction with all relevant consultants and/or specialists drawings/documents and any discrepancies or variations are to be notified to the architect before the affected work commences.
This drawing is copyright and remains the property of the Architects.

KEY:



Drawing No PL16	Date May 2026	Scale @ A3
Drawing Title SECTION PROPOSED. WINDOWS 4		
Project Title Flat 4, 2 Bishopswood Road, London N6 4PR		

W7 - DOUBLE GLAZED

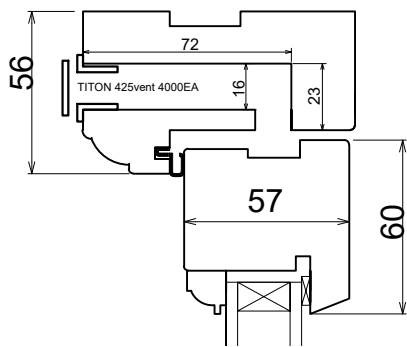

INSIDE

OUTSIDE

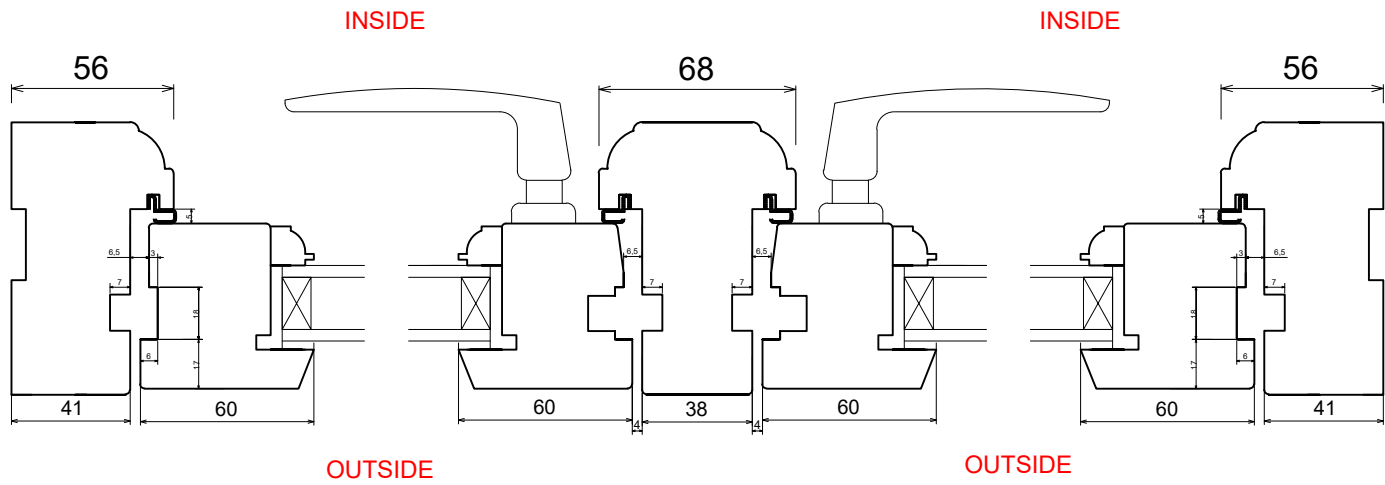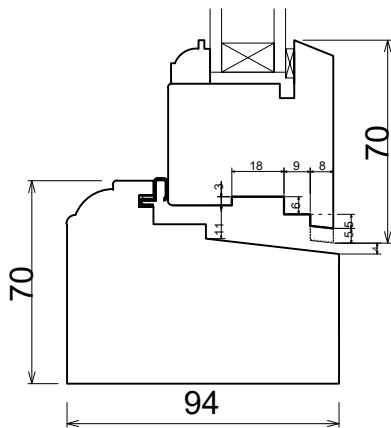


NOTES:

All dimensions are to be checked on site.
This drawing is to be read in conjunction with
all relevant consultants and/or specialists
drawings/documents and any discrepancies or
variations are to be notified to the architect
before the affected work commences.
This drawing is copyright and remains the
property of the Architects.

KEY:

Drawing No PL17	Date May 2026	Scale @ A3
Drawing Title SECTIONAS PROPOSED. WINDOWS 7		
Project Title Flat 4, 2 Bishopswood Road, London N6 4PR		

W8 - DOUBLE GLAZED

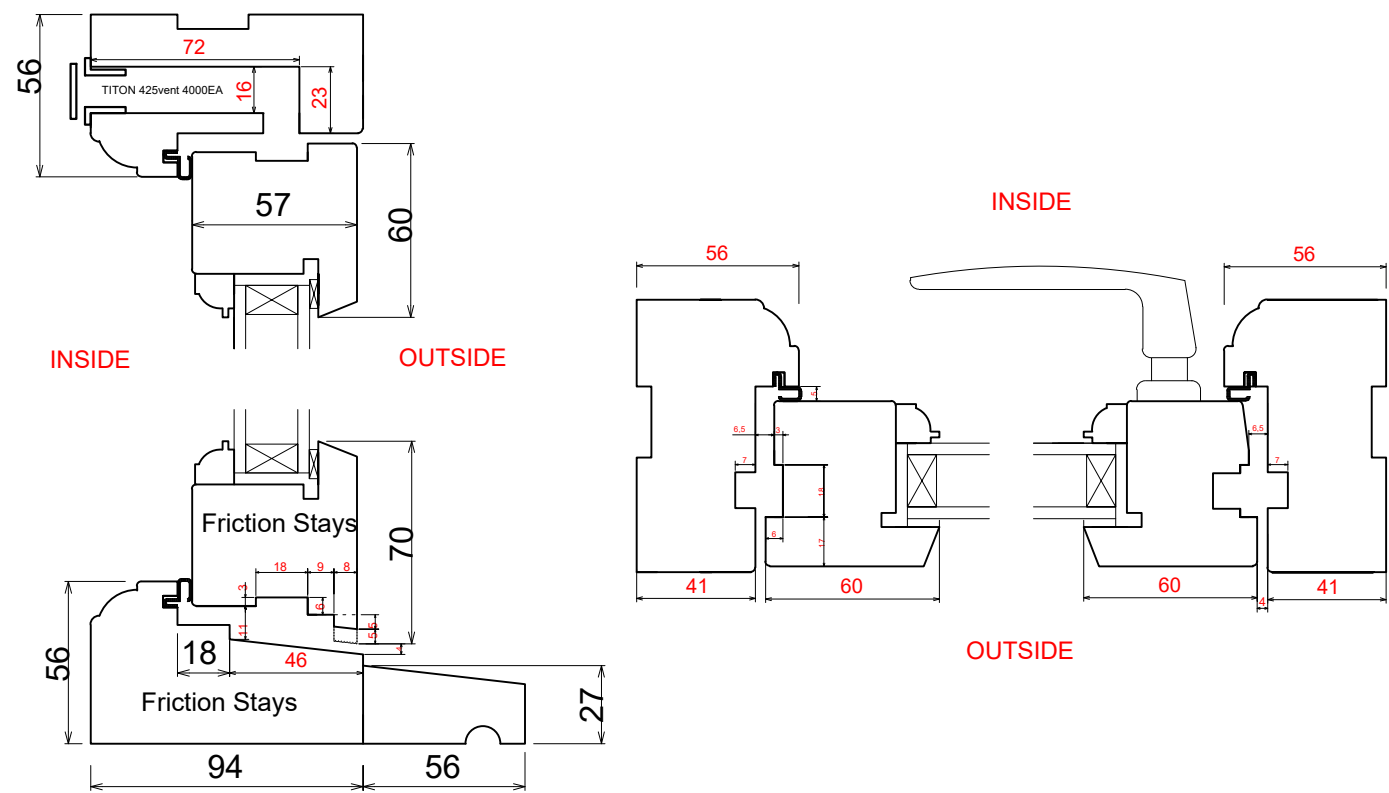

NOTES:

All dimensions are to be checked on site.
This drawing is to be read in conjunction with all relevant consultants and/or specialists drawings/documents and any discrepancies or variations are to be notified to the architect before the affected work commences.
This drawing is copyright and remains the property of the Architects.

KEY:

Drawing No PL18	Date May 2026	Scale @ A3
Drawing Title SECTIONAS PROPOSED. WINDOWS 8		
Project Title Flat 4, 2 Bishopswood Road, London N6 4PR		



INSIDE



INSIDE



OUTSIDE

NOTES:

All dimensions are to be checked on site.
This drawing is to be read in conjunction with all relevant consultants and/or specialists drawings/documents and any discrepancies or variations are to be notified to the architect before the affected work commences.
This drawing is copyright and remains the property of the Architects.

Drawing No PL19	Date May 2026	Scale @ A3
Drawing Title HIDDEN TRICKLE VENTS. FOTO		
Project Title Flat 4, 2 Bishopswood Road, London N6 4PR		


VIEW 1 AND VIEW 2



1 View 1



2 View 2

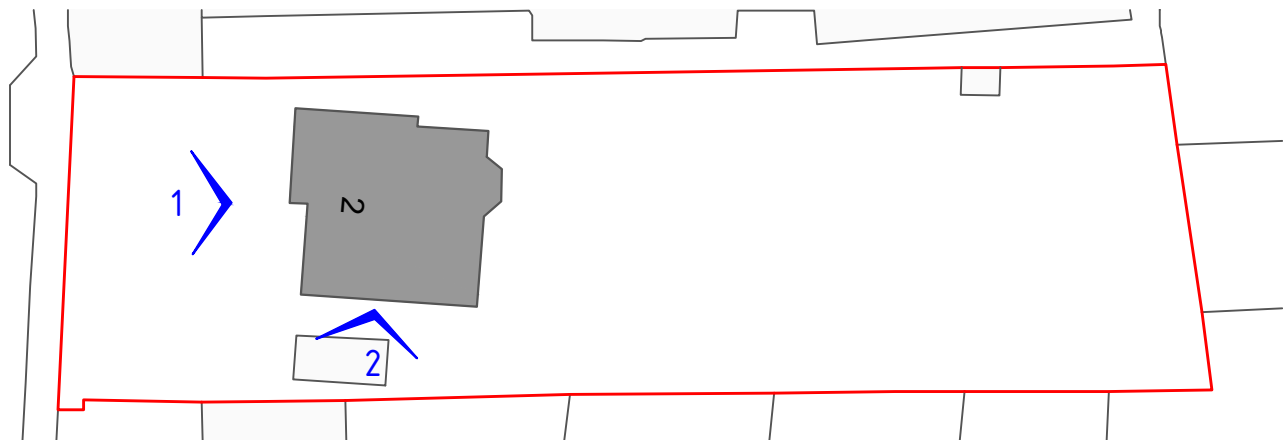

3 Key plan
1 : 500

NOTES:

All dimensions are to be checked on site.
This drawing is to be read in conjunction with
all relevant consultants and/or specialists
drawings/documents and any discrepancies or
variations are to be notified to the architect
before the affected work commences.
This drawing is copyright and remains the
property of the Architects.

KEY:

Drawing No PL20	Date May 2026	Scale @ A3
Drawing Title VIEW 1 AND VIEW 2		
Project Title Flat 4, 2 Bishopswood Road, London N6 4PR		


VIEW 3 AND VIEW 4



1 View 3



2 View 4

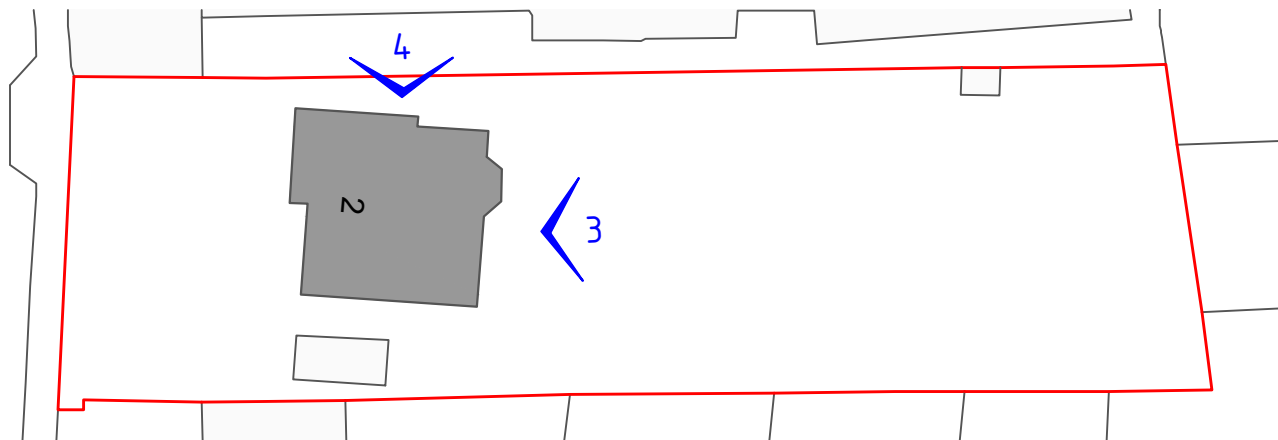

3 Key plan
1 : 500

NOTES:

All dimensions are to be checked on site.
This drawing is to be read in conjunction with
all relevant consultants and/or specialists
drawings/documents and any discrepancies or
variations are to be notified to the architect
before the affected work commences.
This drawing is copyright and remains the
property of the Architects.

KEY:

Drawing No PL21	Date May 2026	Scale @ A3
Drawing Title VIEW 3 AND VIEW 4		
Project Title Flat 4, 2 Bishopswood Road, London N6 4PR		