




A AS EXISTING SECTION
Scale: 1:50 SECTION

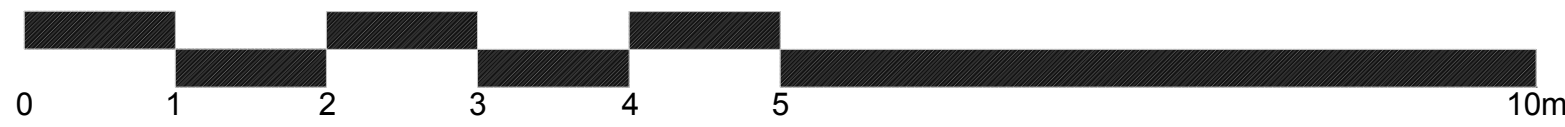

PLANNING

DRAWINGS INDICATE DESIGN INTENT ONLY.
ALL DIMENSIONS IN MILLIMETERS UNLESS NOTED OTHERWISE.
THE CONTRACTOR IS RESPONSIBLE FOR TAKING AND CHECKING ALL DIMENSIONS.
DO NOT SCALE FROM THE DRAWING.
REPORT ALL CONFLICTS OF INFORMATION TO STUDIO SB ARCHITECTURE AND SEEK ADVICE BEFORE PROCEEDING.
THIS DRAWING IS THE COPYRIGHT OF STUDIO SB ARCHITECTURE LTD.

KEY

AREAS OF THE EXISTING BUILDING TO BE REMOVED,
CLEARED OR STRIPPED OUT AS SHOWN.

P1 22.04.26 PLANNING SUBMISSION
NO. DATE ISSUE/REVISION

21 ENDYMION ROAD

STUDIOSB

www.studiosb.co.uk

DRAWING TITLE

EXISTING
GROUND FLOOR PLAN
DEMOLITION

DRAWN SN SCALE 1:50 @ A1
CHECKED DATE 01.12.21

PROJECT NO. 2503 DRAWING NO. D010

© 2021 STUDIO SB Architecture Ltd.