



PLANNING

DRAWINGS INDICATE DESIGN INTENT ONLY.
ALL DIMENSIONS IN MILLIMETERS UNLESS NOTED OTHERWISE.
THE CONTRACTOR IS RESPONSIBLE FOR TAKING AND CHECKING ALL DIMENSIONS.
DO NOT SCALE FROM THE DRAWING.
REPORT ALL CONFLICTS OF INFORMATION TO STUDIO SB ARCHITECTURE AND SEEK ADVICE BEFORE PROCEEDING.
THIS DRAWING IS THE COPYRIGHT OF STUDIO SB ARCHITECTURE LTD.

KEY
AREAS OF THE EXISTING BUILDING TO BE REMOVED, CLEARED OR STRIPPED OUT AS SHOWN.

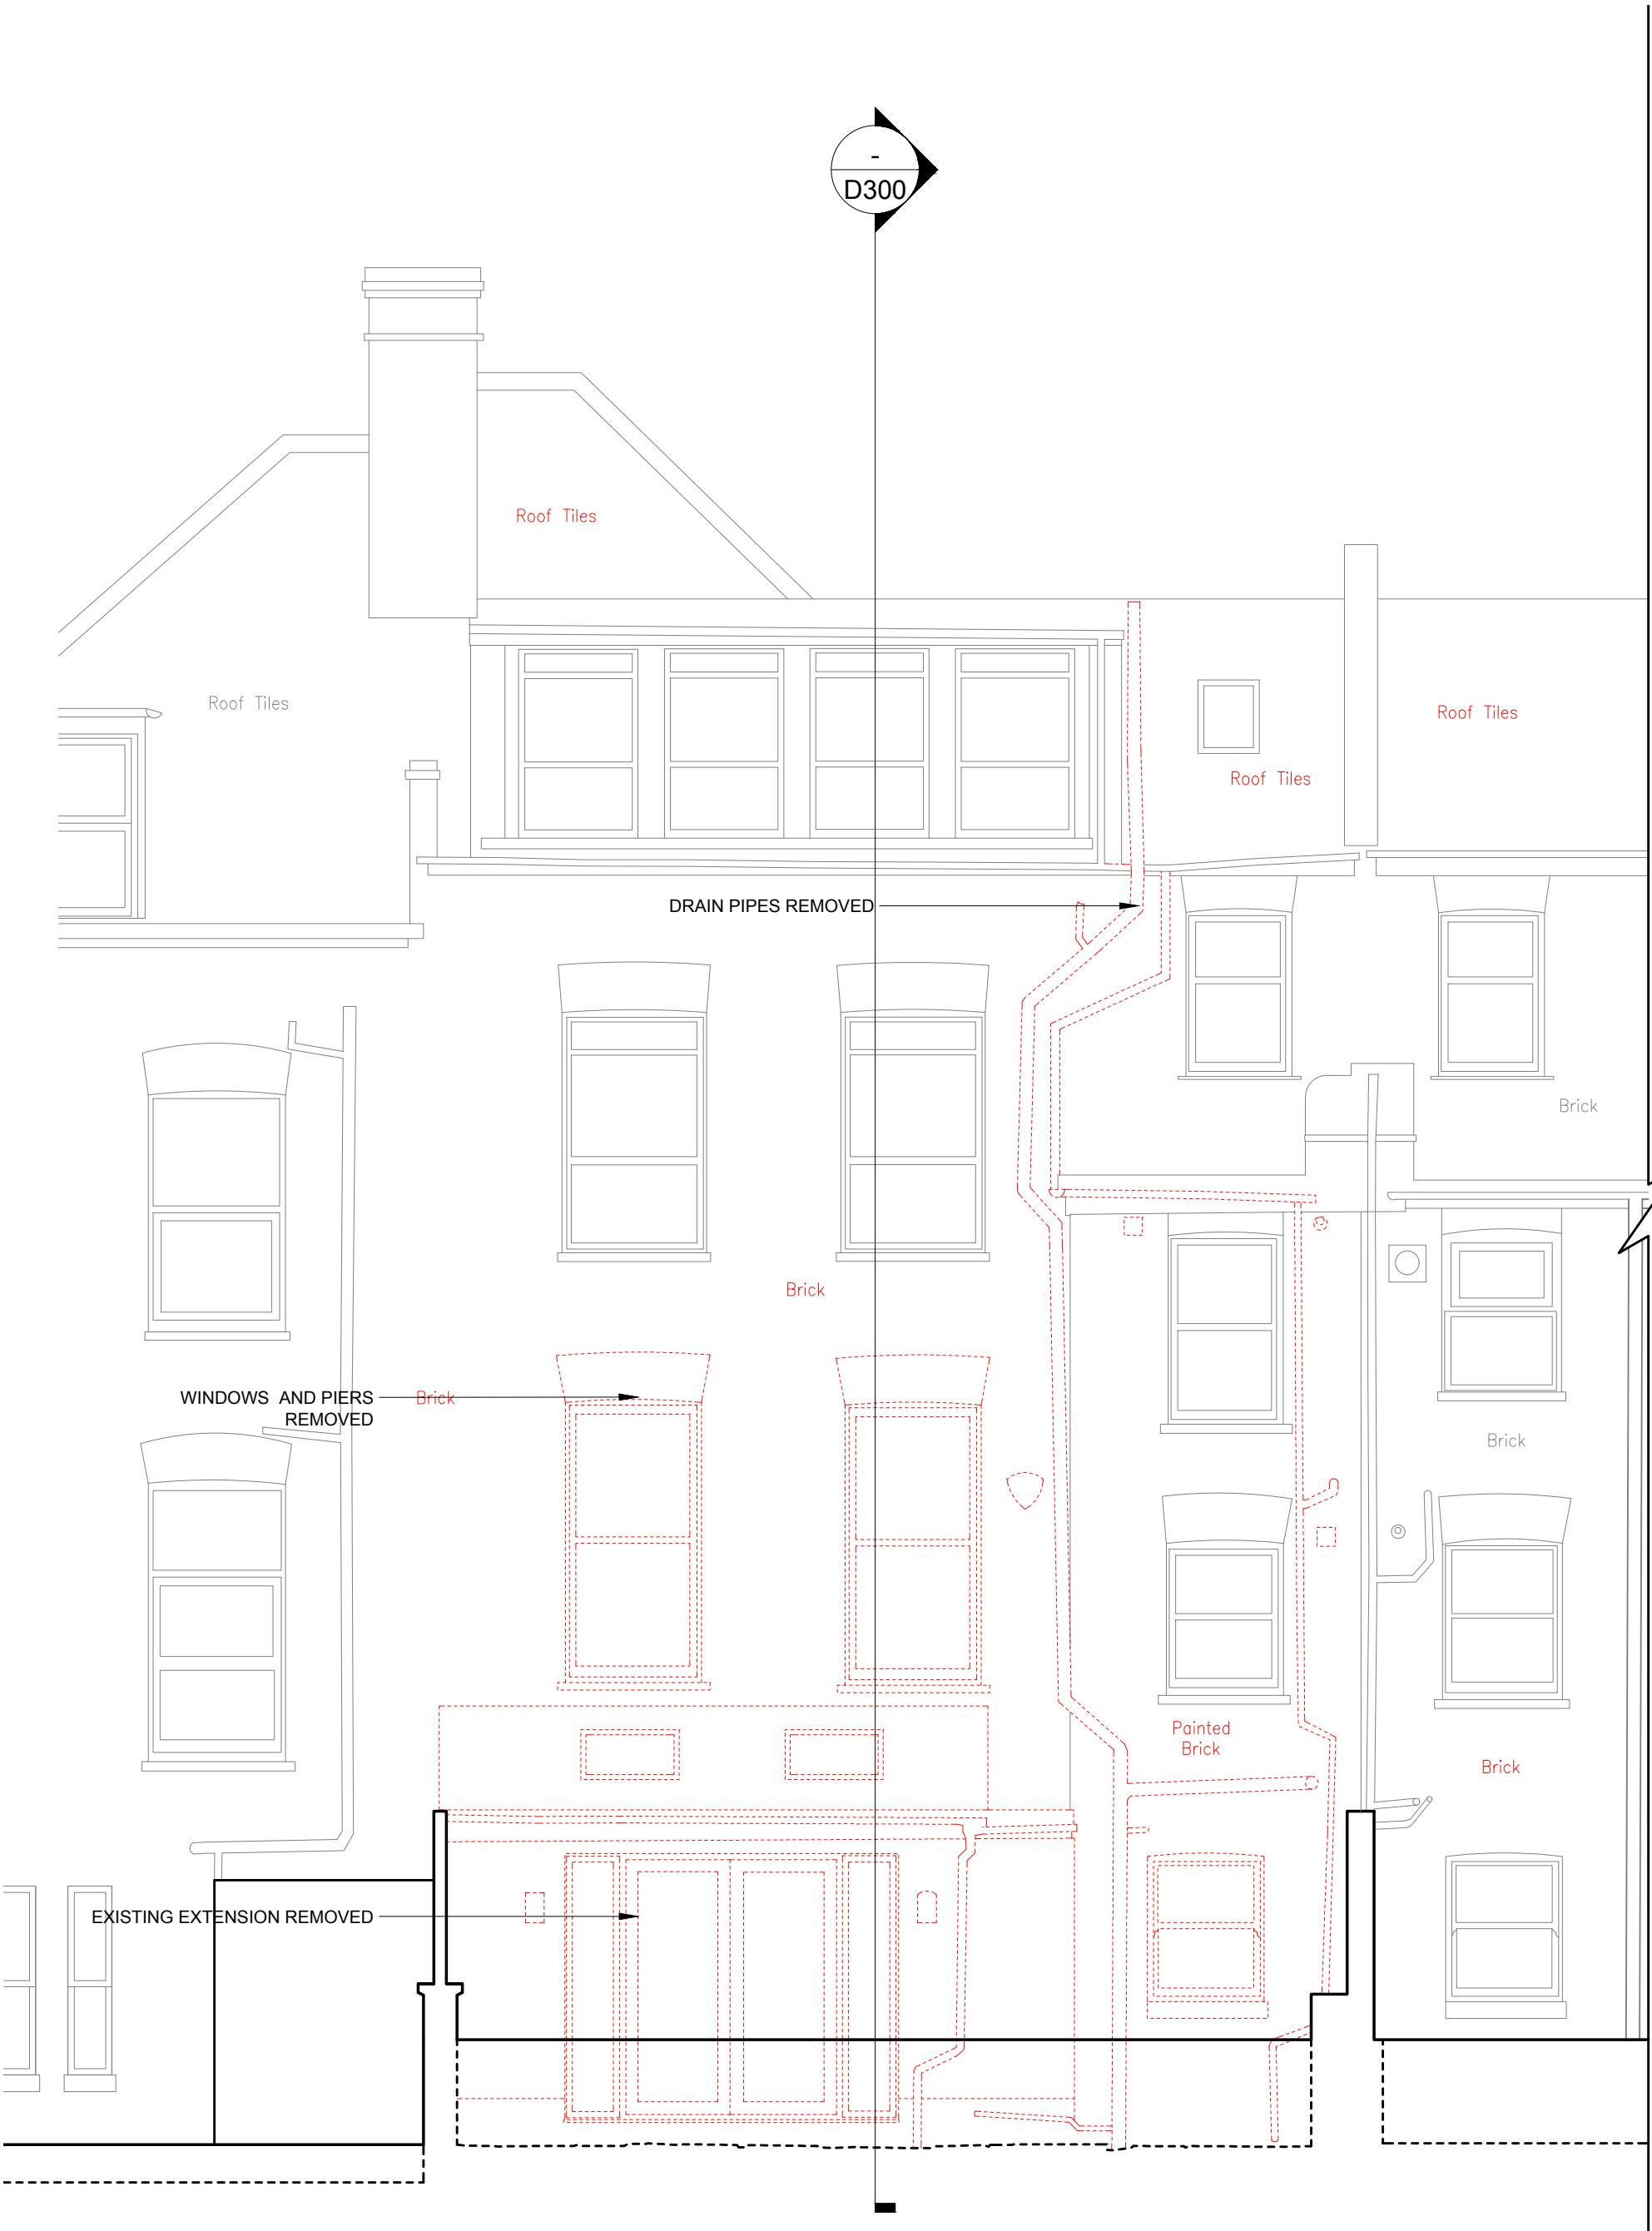

A EXISTING REAR ELEVATION
Scale: 1:50 | ELEVATION

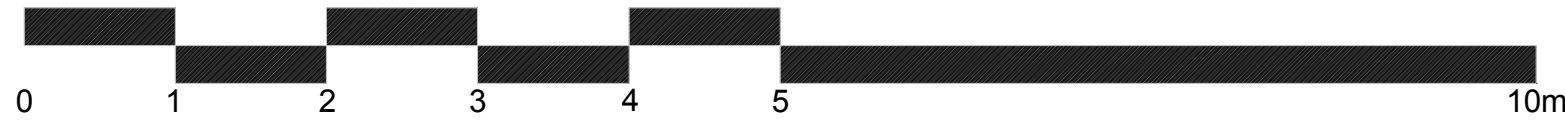

B EXISTING FRONT ELEVATION (NO PROPOSED ALTERNATION)
Scale: 1:50 | ELEVATION

P1 22.04.26 PLANNING SUBMISSION
NO. DATE ISSUE/REVISION

21 ENDYMION ROAD
N4 1EE

STUDIOSB

www.studiosb.co.uk

DRAWING TITLE
EXISTING ELEVATIONS
STRIP OUT

DRAWN SN SCALE 1:50 @ A1/ 1:100 @ A3
CHECKED DATE 01.08.25

PROJECT NO. DRAWING NO.
2503 D 200