
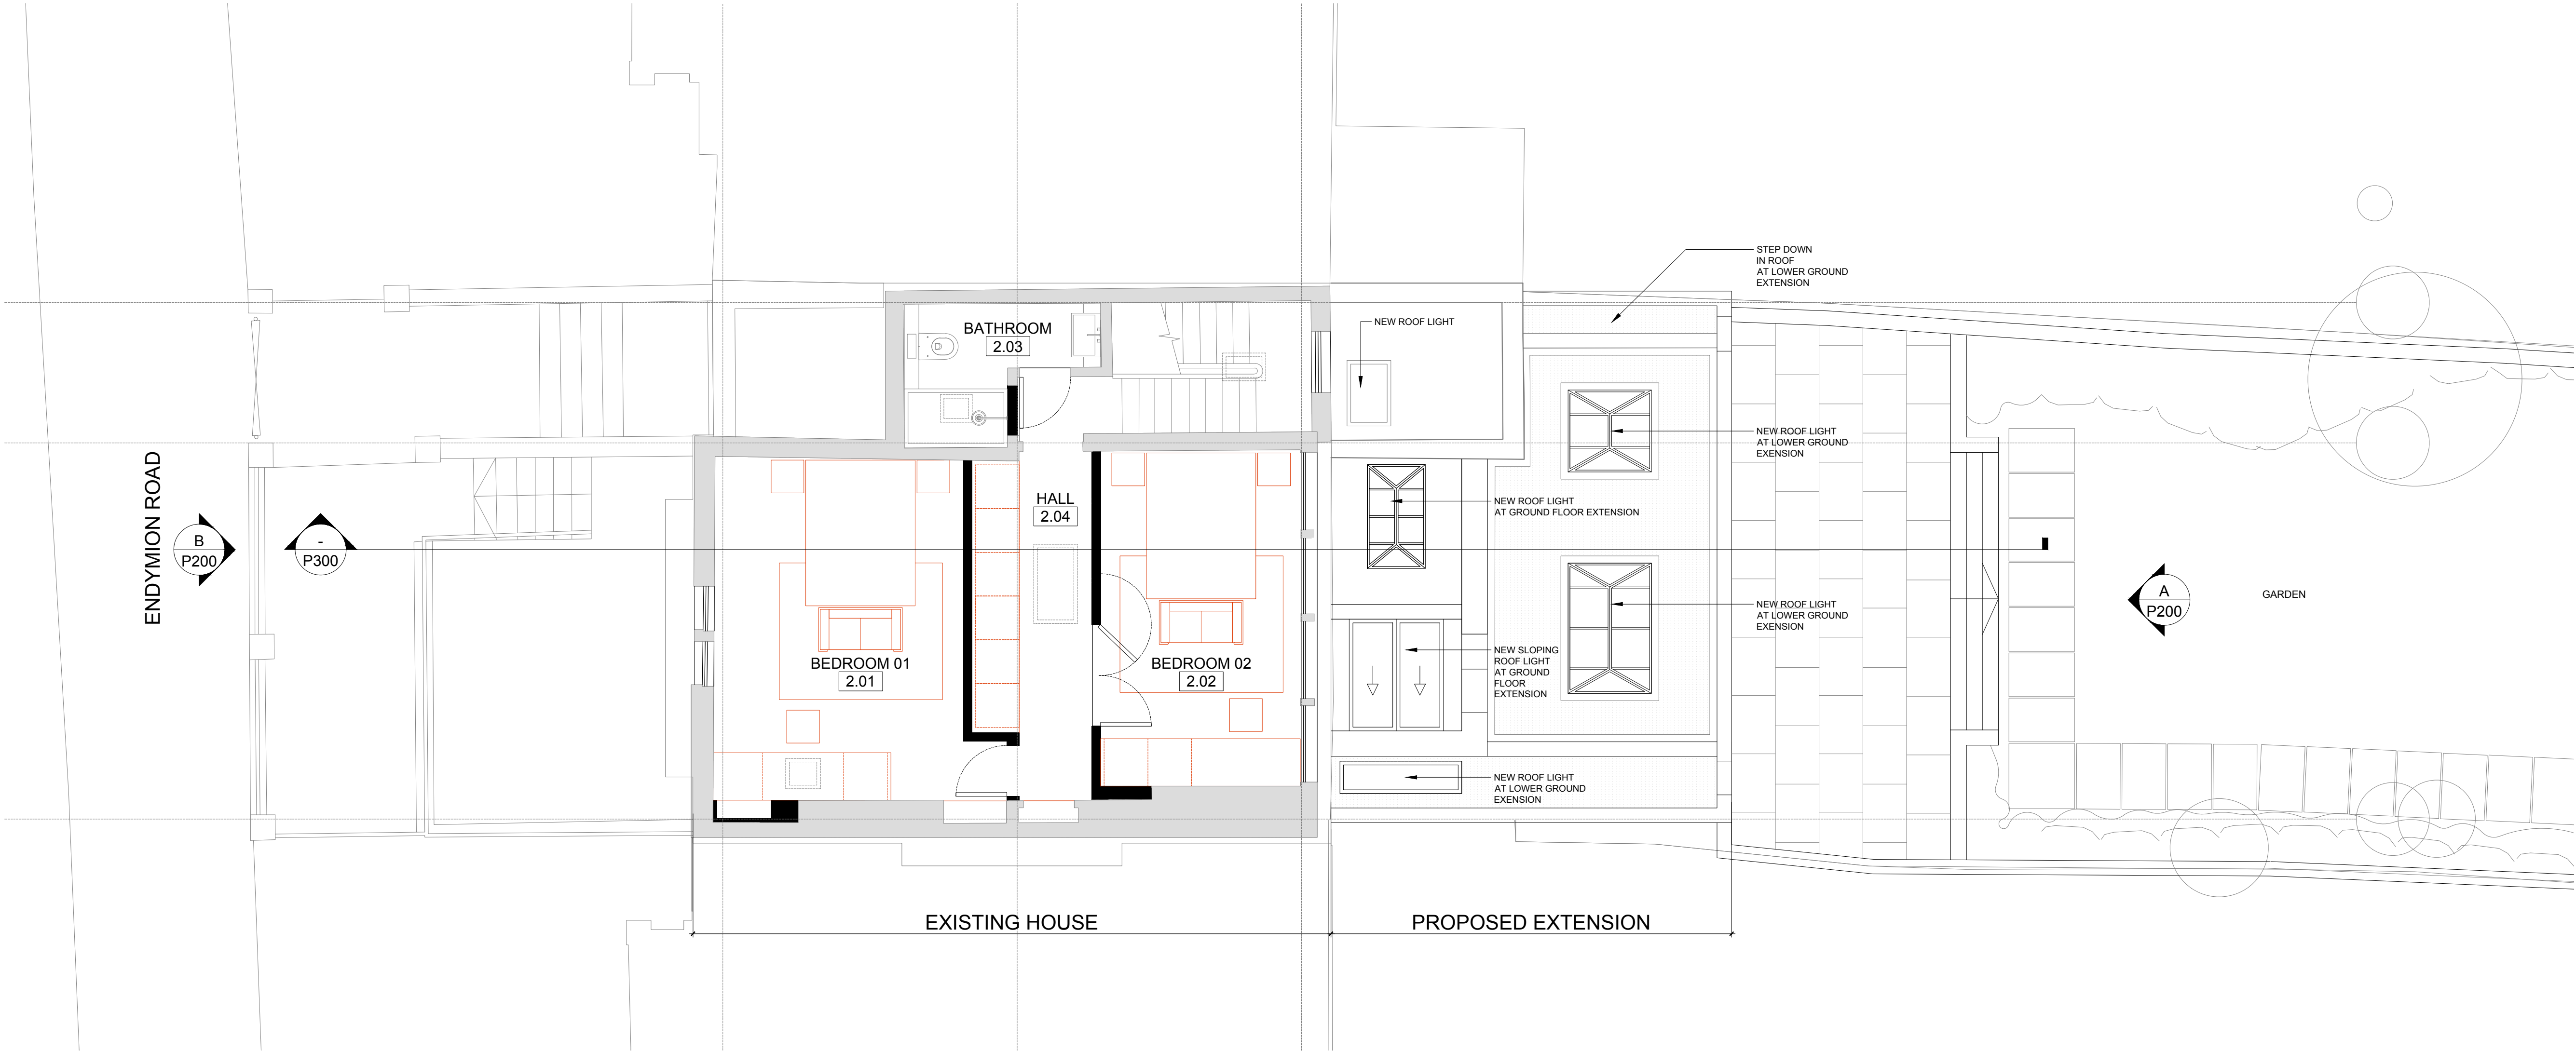


PLANNING

DRAWINGS INDICATE DESIGN INTENT ONLY.  
ALL DIMENSIONS IN MILLIMETERS UNLESS NOTED OTHERWISE.  
THE CONTRACTOR IS RESPONSIBLE FOR TAKING AND CHECKING ALL DIMENSIONS.  
DO NOT SCALE FROM THE DRAWING.  
REPORT ALL CONFLICTS OF INFORMATION TO STUDIO SB ARCHITECTURE AND SEEK ADVICE BEFORE PROCEEDING.  
THIS DRAWING IS THE COPYRIGHT OF STUDIO SB ARCHITECTURE LTD.

 

|     |          |                                  |
|-----|----------|----------------------------------|
| P1  | 22.04.26 | PLANNING SUBMISSION              |
| -   | 13.03.26 | DRAFT ISSUED FOR CLIENT COMMENTS |
| -   | 26.08.25 | PRELIMINARY ISSUE                |
| NO. | DATE     | ISSUE/REVISION                   |

21 ENDYMION ROAD  
N4 1EE

STUDIOSB

www.studiosb.co.uk

DRAWING TITLE

PROPOSED  
SECOND FLOOR PLAN

|         |    |       |                       |
|---------|----|-------|-----------------------|
| DRAWN   | SN | SCALE | 1:50 @ A1/ 1:100 @ A3 |
| CHECKED | —  | DATE  | 01.08.25              |

|             |             |
|-------------|-------------|
| PROJECT NO. | DRAWING NO. |
| 2503        | P_102       |

© 2021 STUDIO SB Architecture Ltd.

SCALE BAR 1:50 @ A1

