



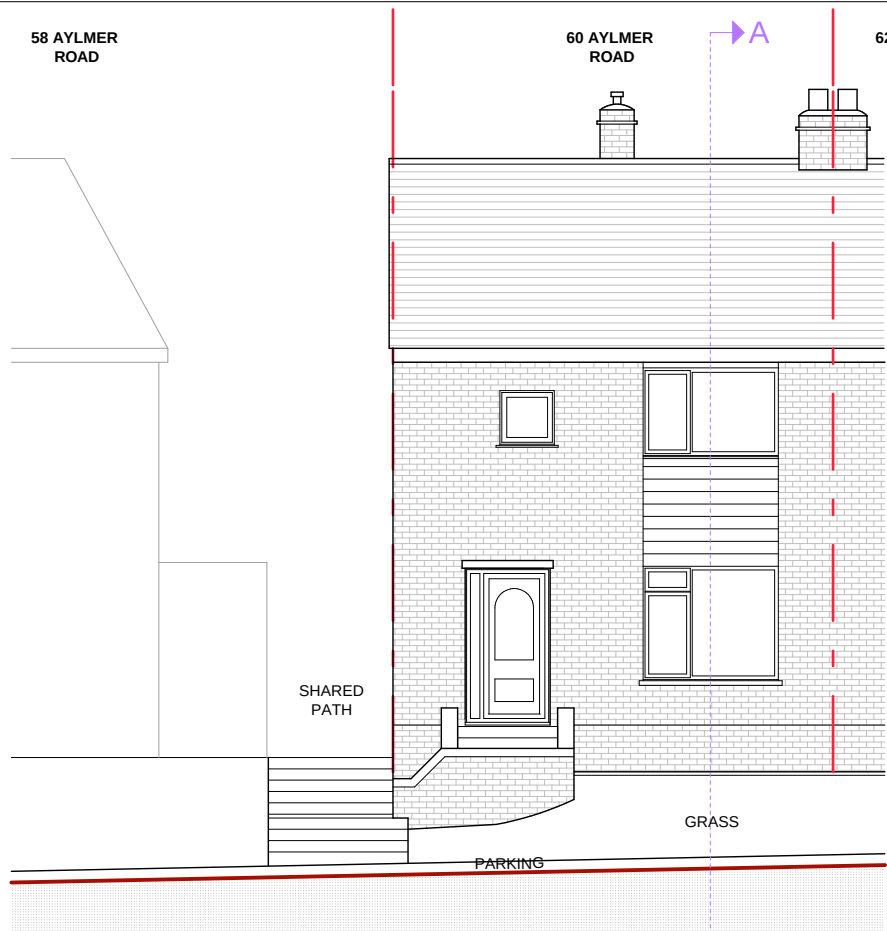


EXISTING SOUTH ELEVATION

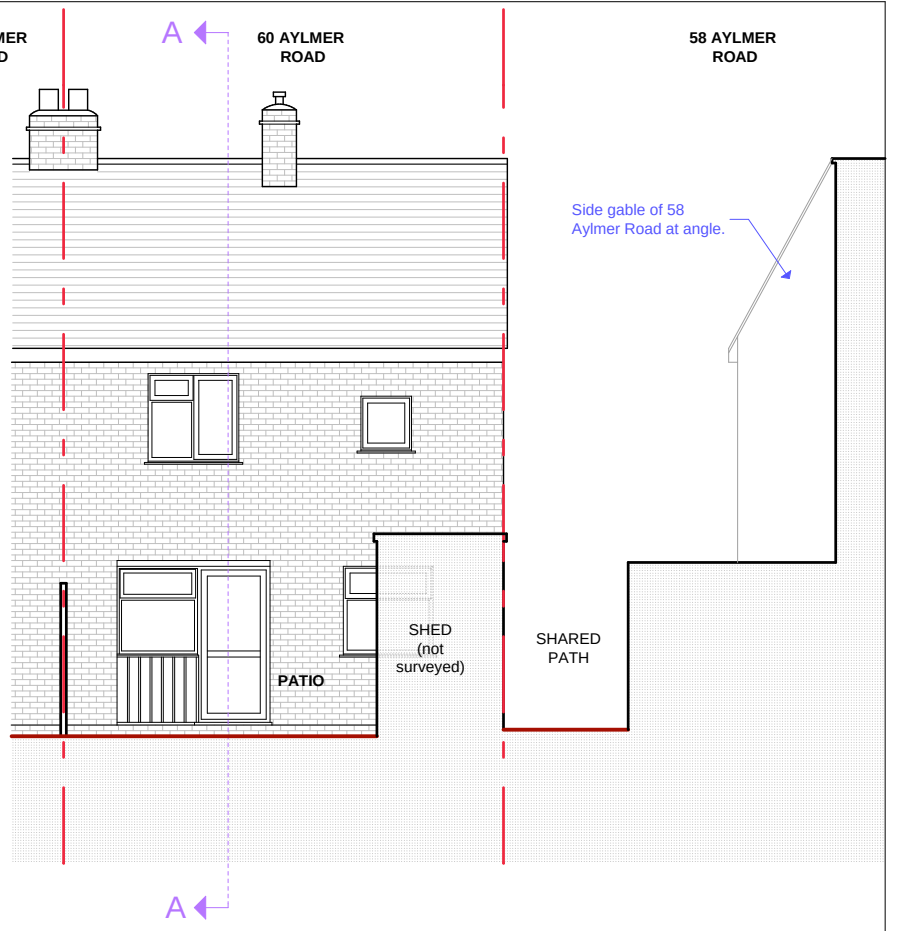


EXISTING NORTH ELEVATION



EXISTING WEST ELEVATION

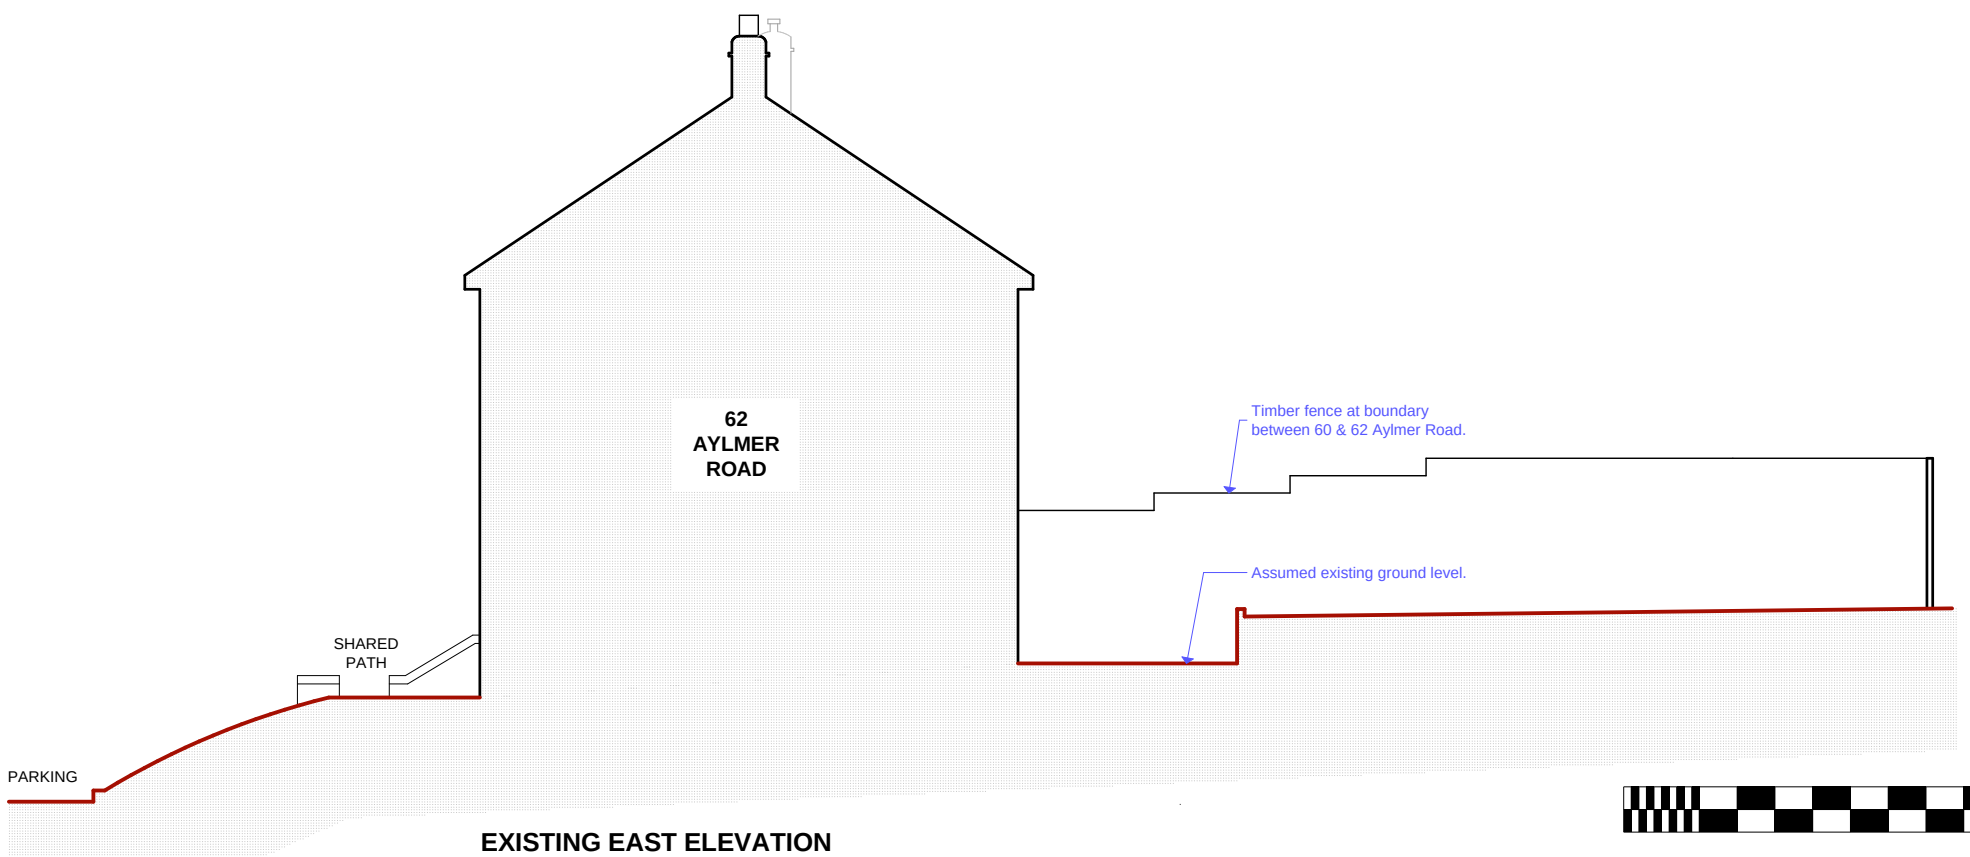

EXISTING EAST ELEVATION

 

Project 60 Aylmer Road		Reference Number 1784-BA-104		Preliminary		Rev	Date	File Ref: 1784 - BA - Plans 1.pln © Copyright	
Client Mr & Mrs Demetriou	Date June 26	Scale 1:100	Drawing Size A3	Planning				ARCHITECTS DONALD SHEARER CHARTERED ARCHITECTS Scholar's House, Shotton Brook Office Park, Timothy's Bridge Road, Stratford-upon-Avon, Warwickshire, CV37 9NR Tel: 01789 294 560 ds-architects@hotmail.co.uk	
Drawing Existing North, East, South and West Elevations				Building Regs					
				Tender					
				Construction					
				As Built					