





EXISTING FRONT ELEVATION
SCALE: 1/100@A1




EXISTING REAR ELEVATION
SCALE: 1/100@A1

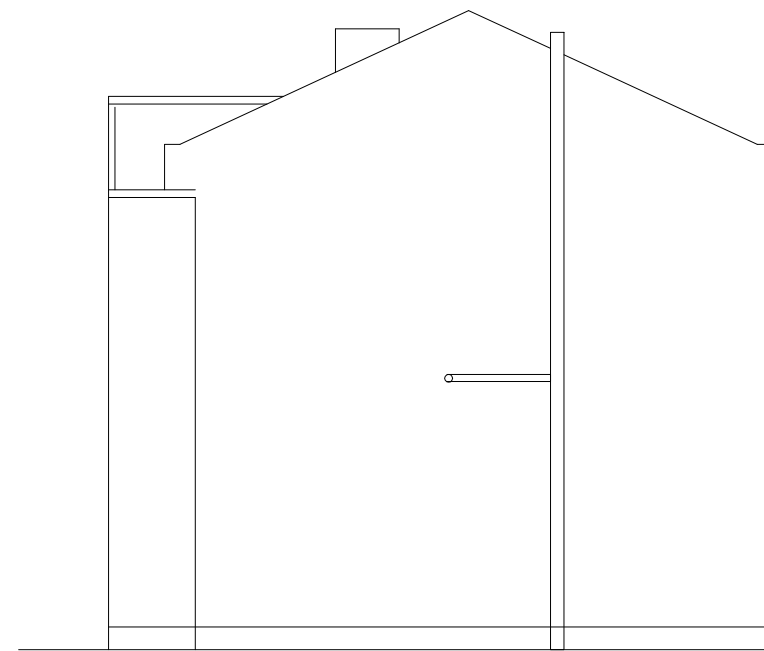

EXISTING EAST ELEVATION
SCALE: 1/100@A1

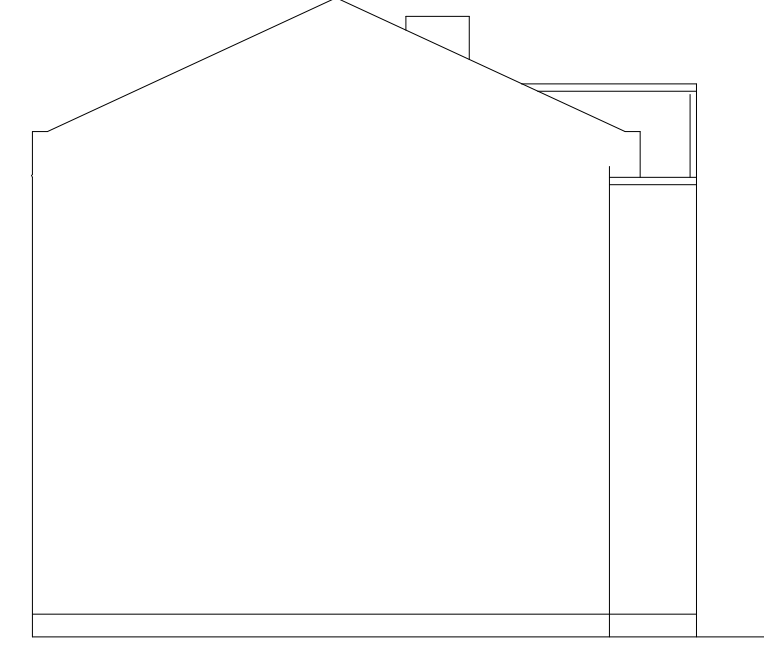


EXISTING WEST ELEVATION
SCALE: 1/100@A1


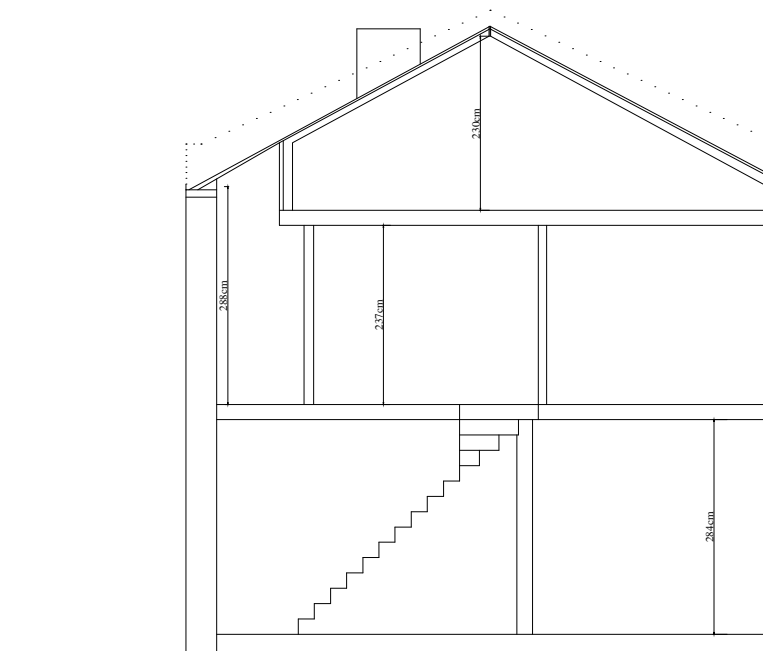


EXISTING SECTION A-A
SCALE: 1/100@A1


EXISTING PICTURES

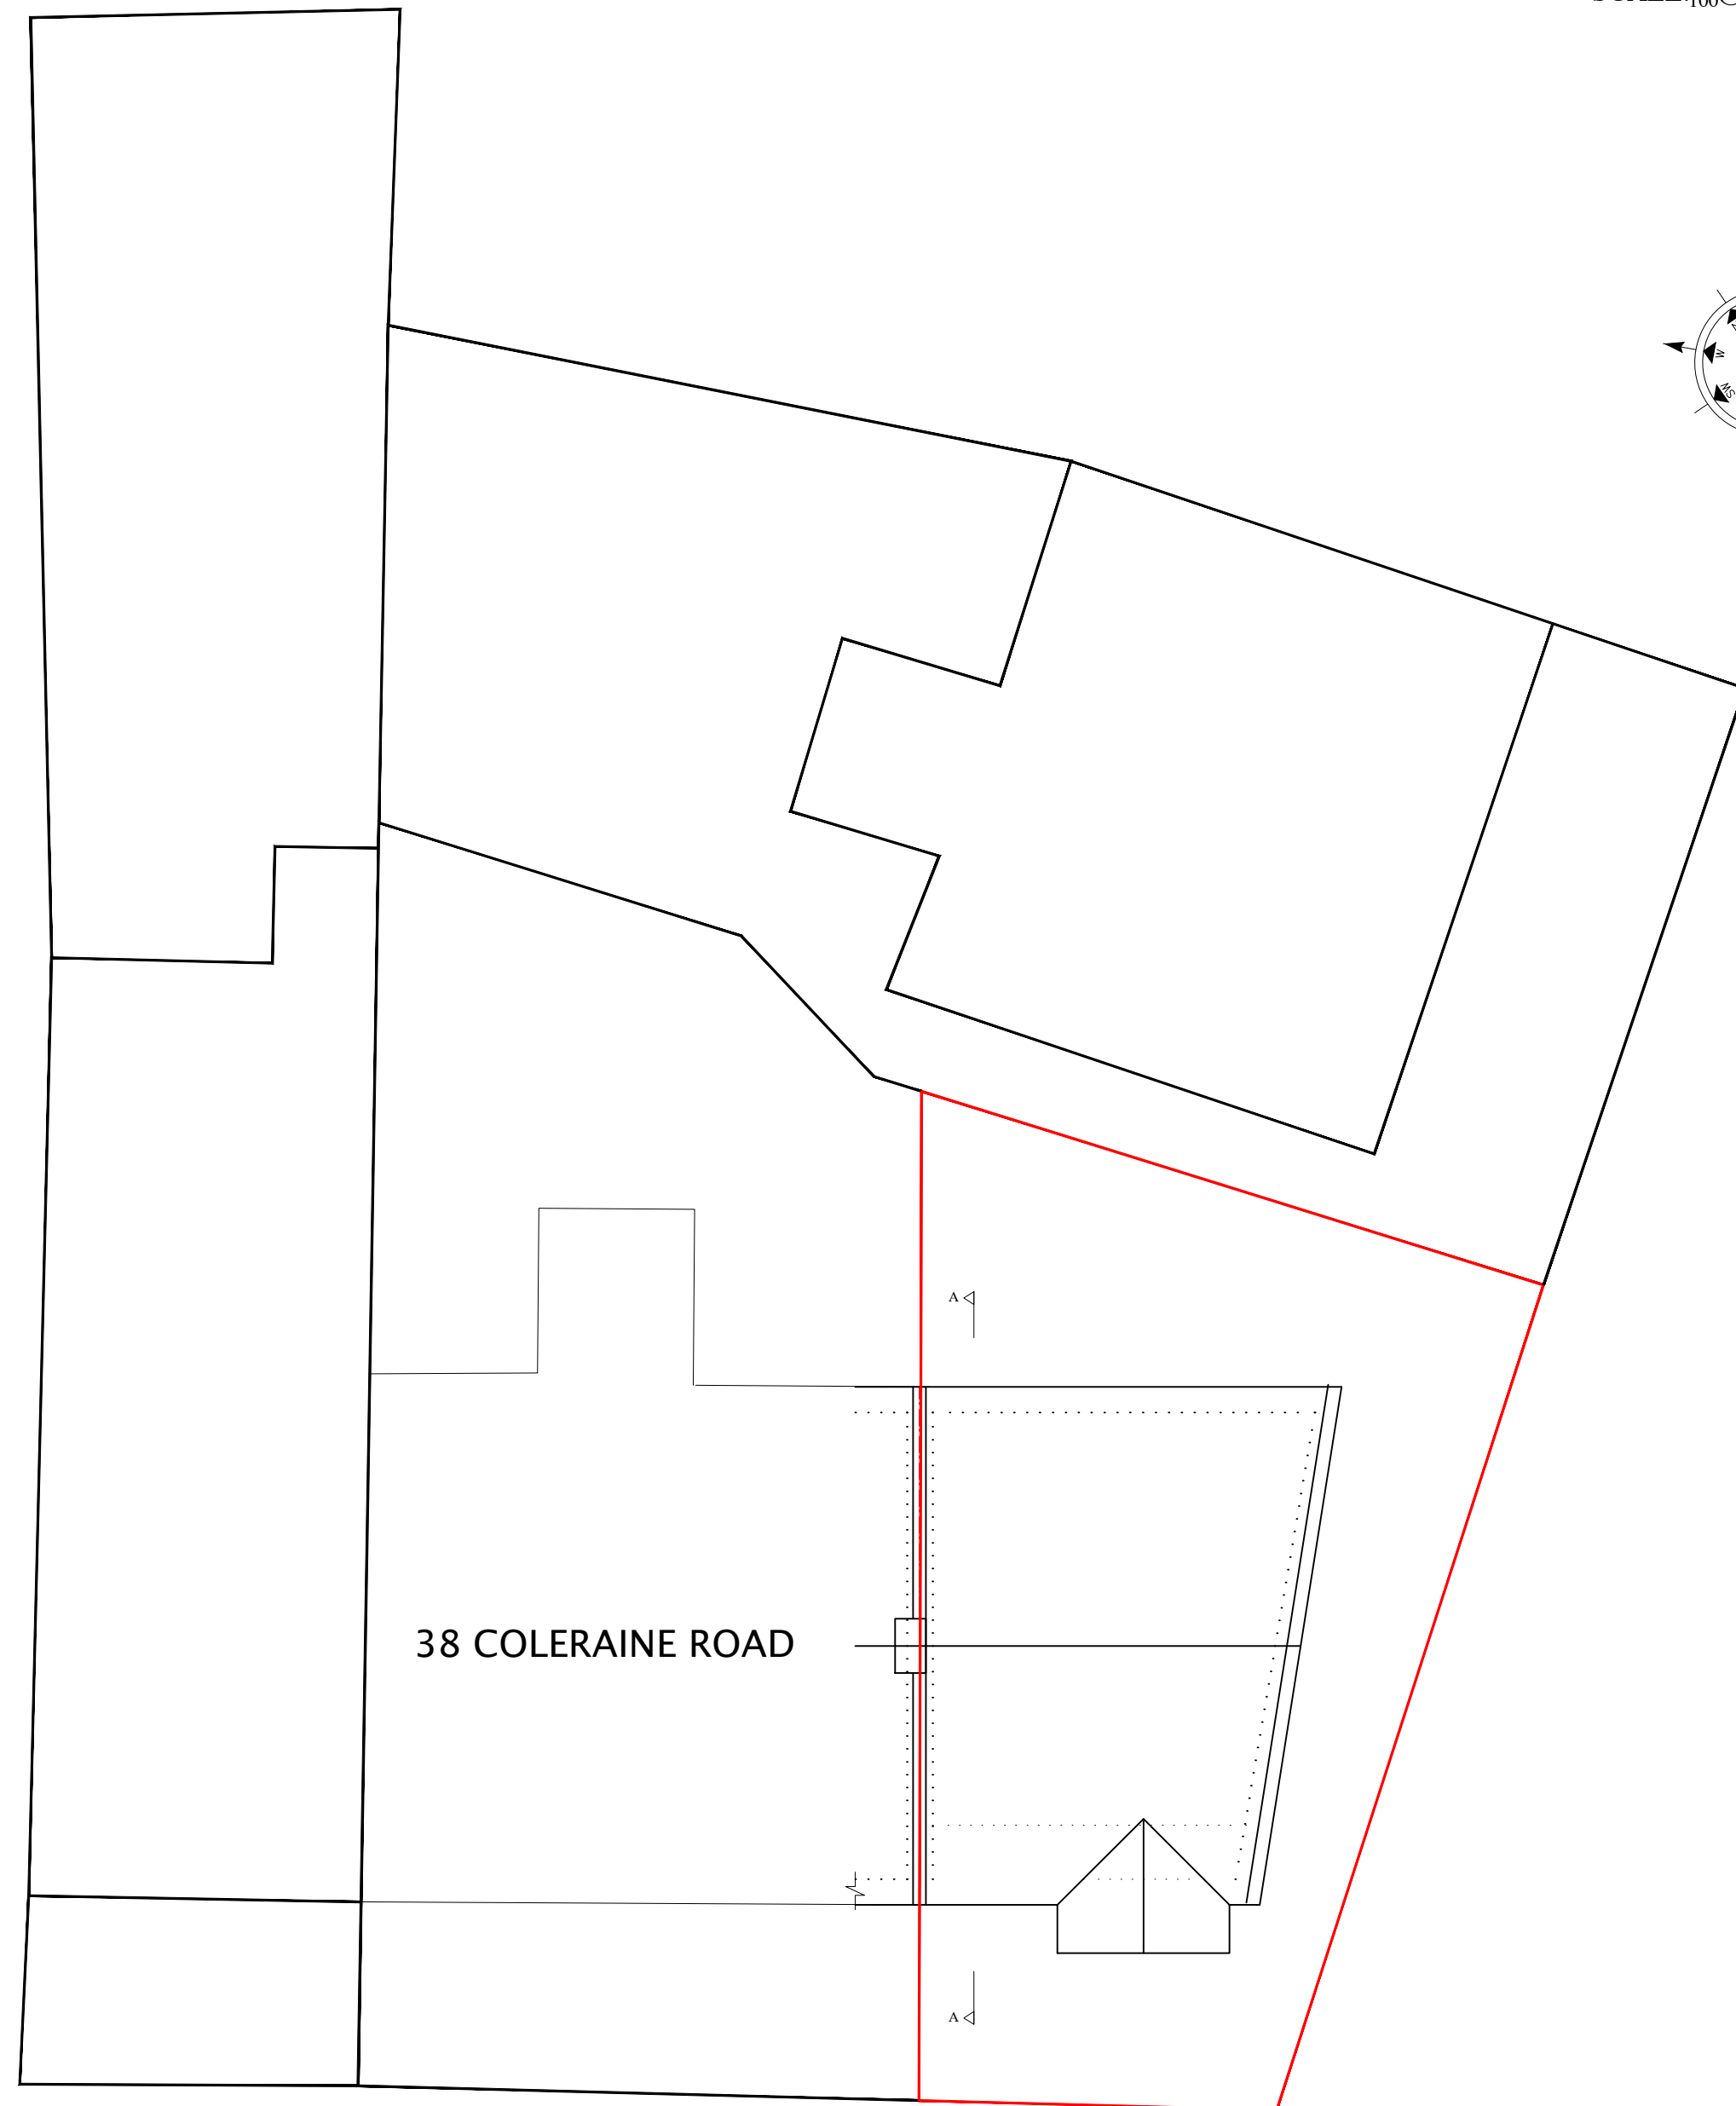



EXISTING ROOF PLAN
SCALE: 1/100@A1

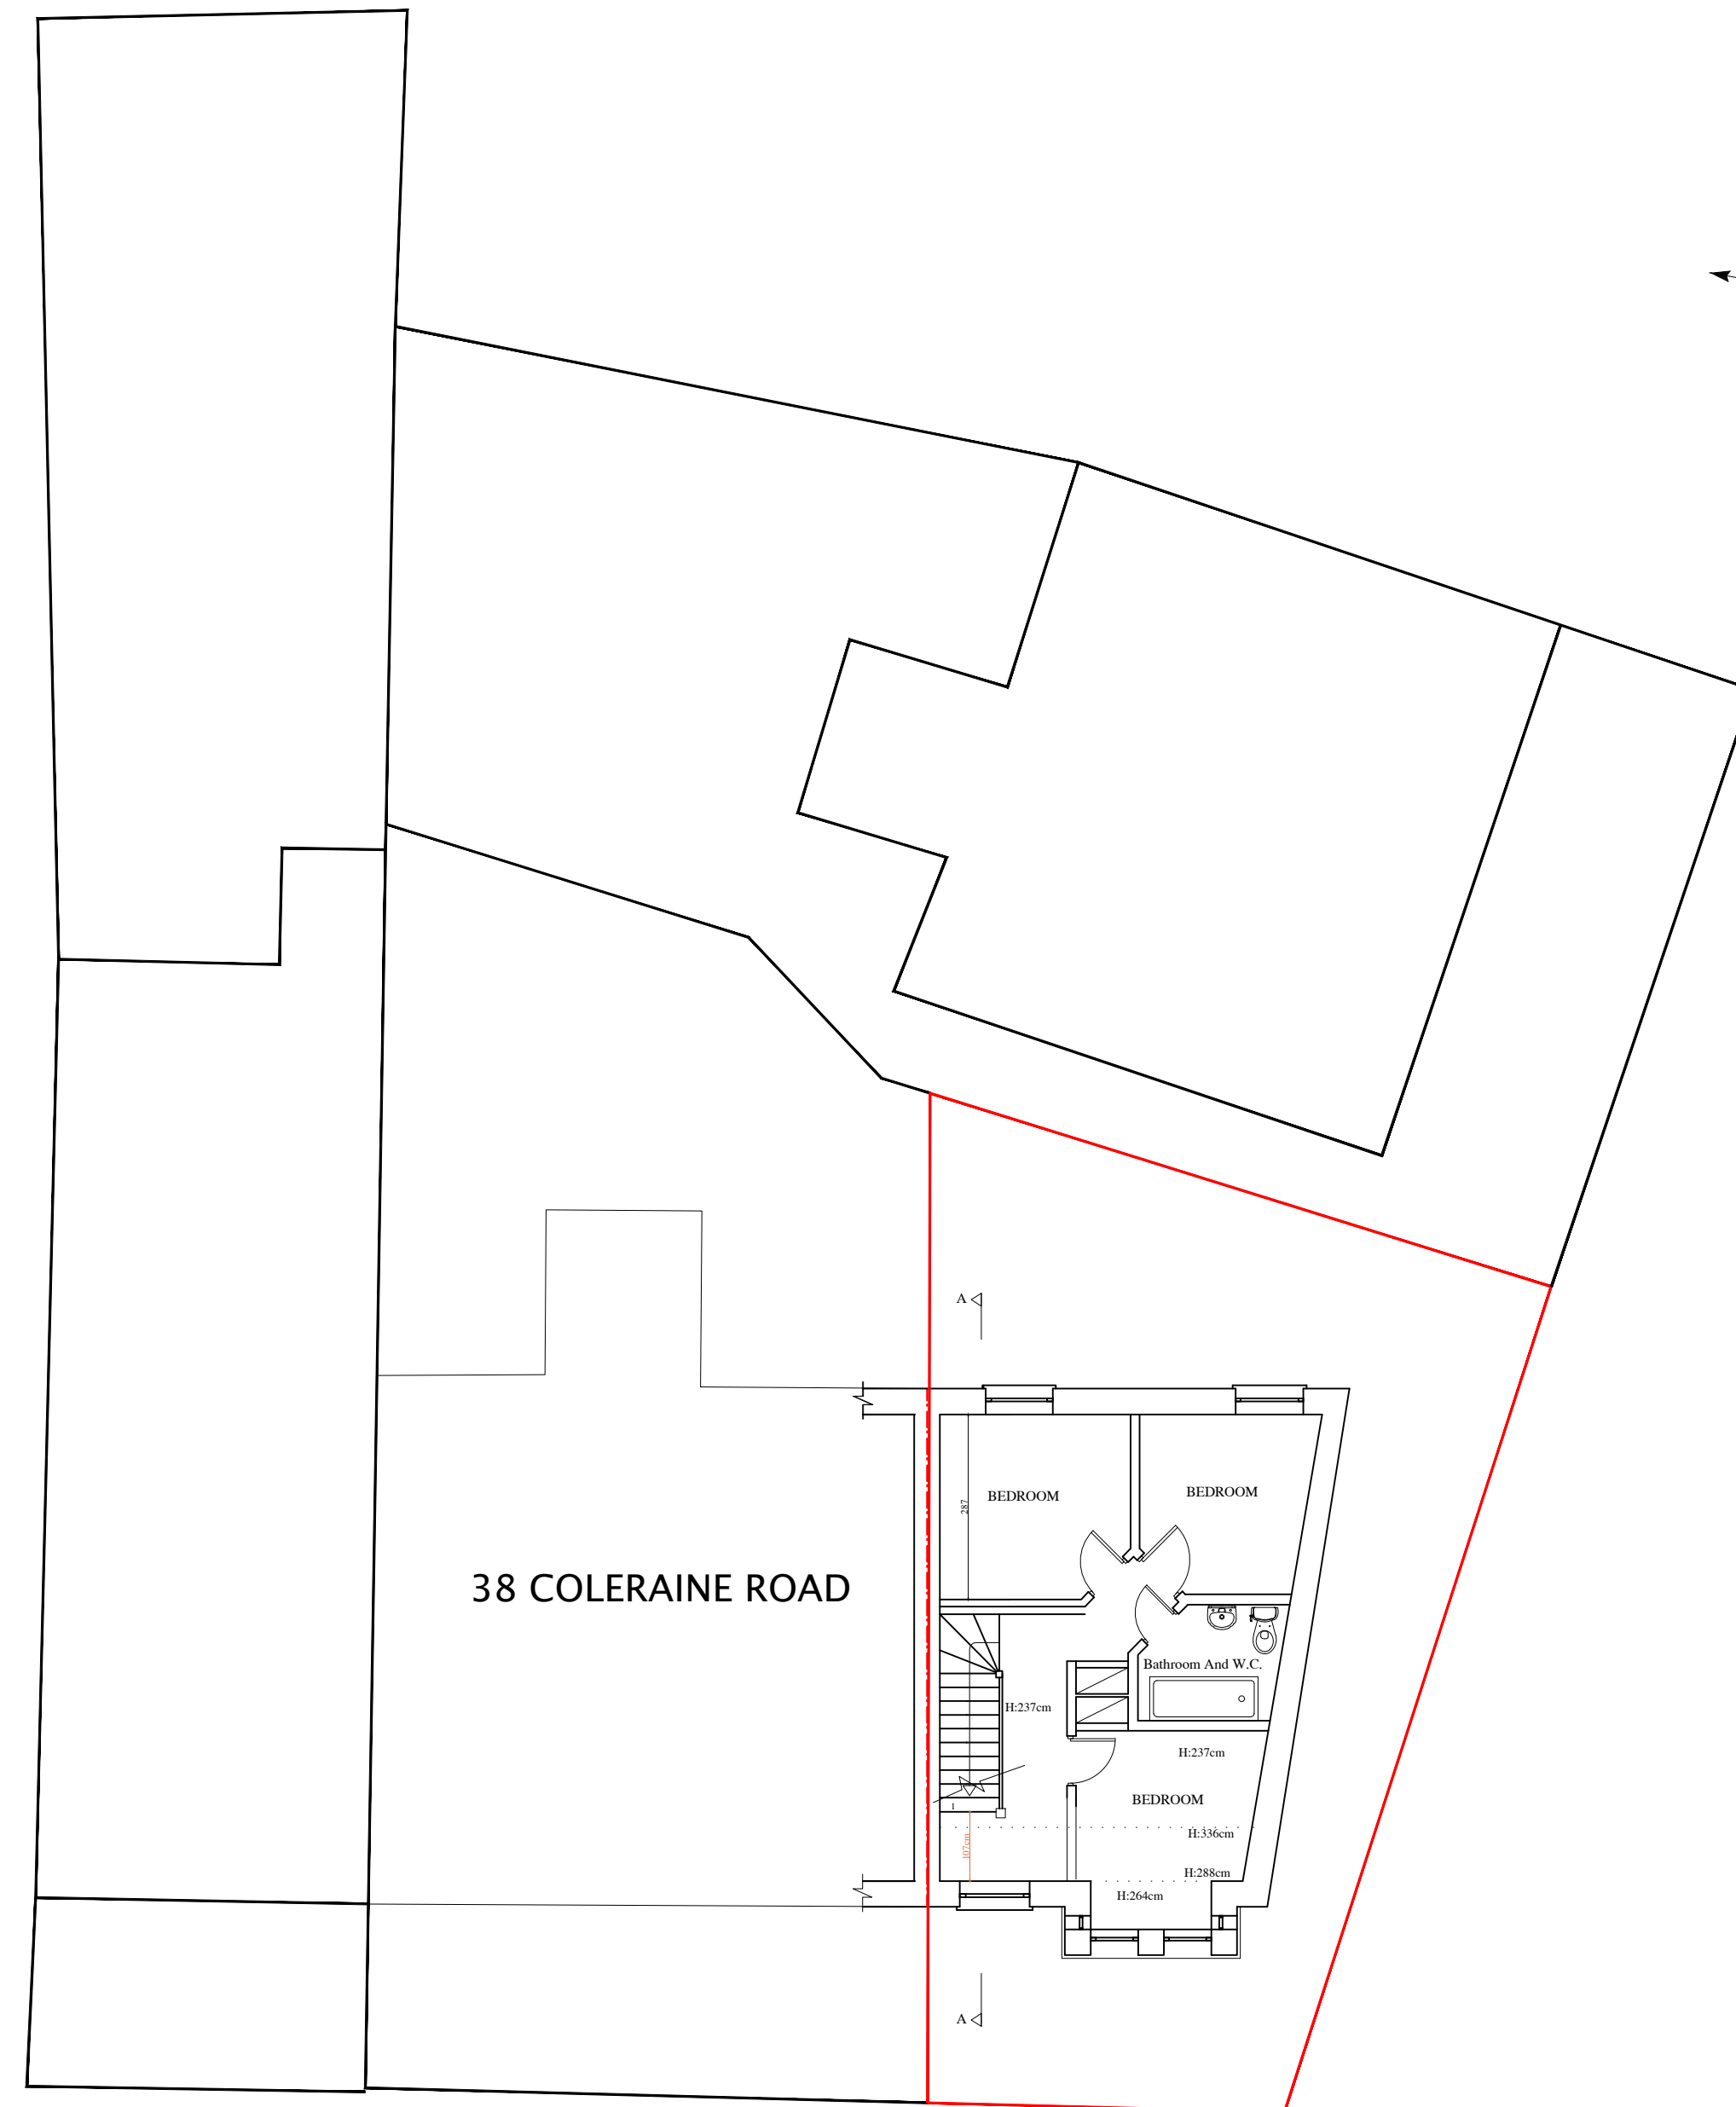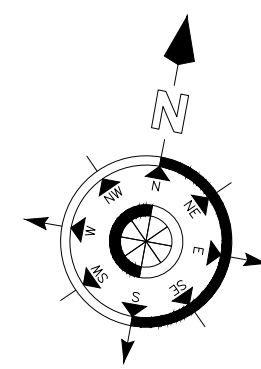

PROPOSED FIRST FLOOR PLAN
SCALE: 1/100@A1

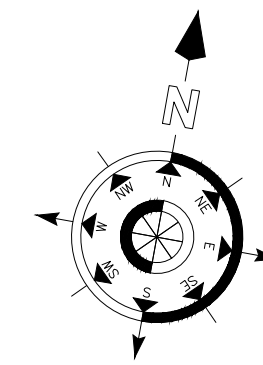

ALL UNITS ARE IN
CENTIMETERS

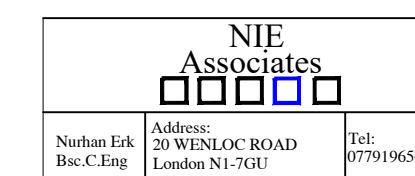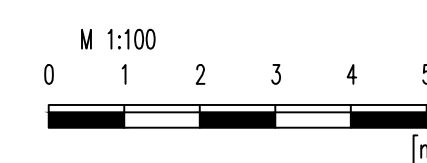

PLANNING USE ONLY. STRUCTURAL
SURVEY IS STILL REQUIRED

© NIE ASSOCIATES LTD

no	revision	date	control
project	40 COLERAINE ROAD WOOD GREEN, LONDON N8 0QL		
drawing title	EXISTING AND PROPOSED FLOOR PLANS AND ELEVATIONS		
scale	1/100@A1		
date	12/06/2026		
drw.no	AHH/06/PL02		