





PROPOSED FRONT ELEVATION
SCALE: 1/100 @ A1




PROPOSED REAR ELEVATION
SCALE: 1/100 @ A1

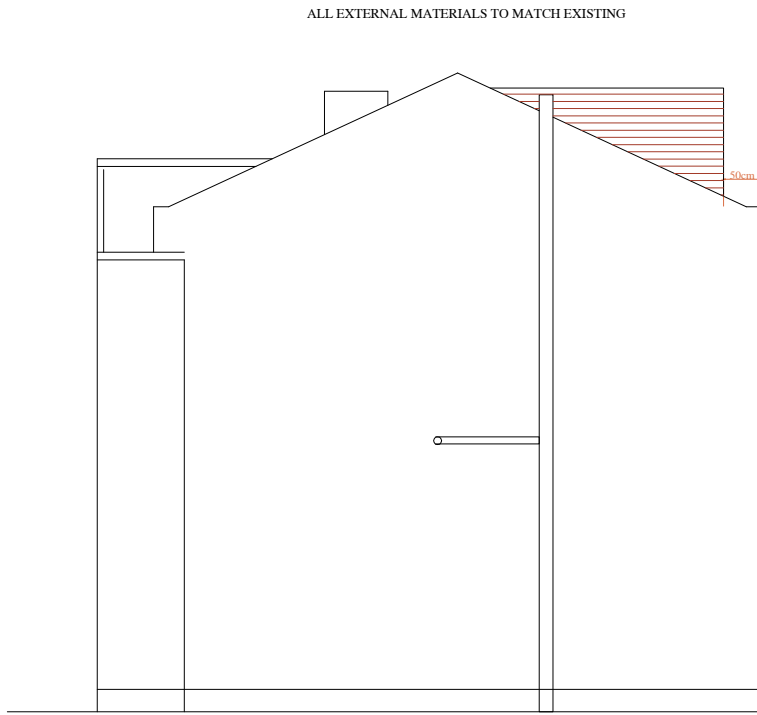


PROPOSED EAST ELEVATION
SCALE: 1/100 @ A1

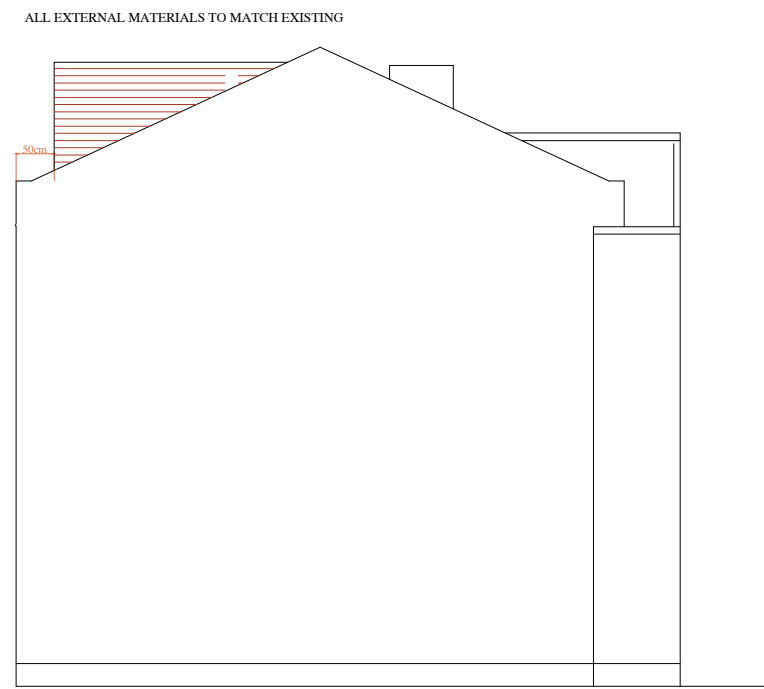


PROPOSED WEST ELEVATION
SCALE: 1/100 @ A1

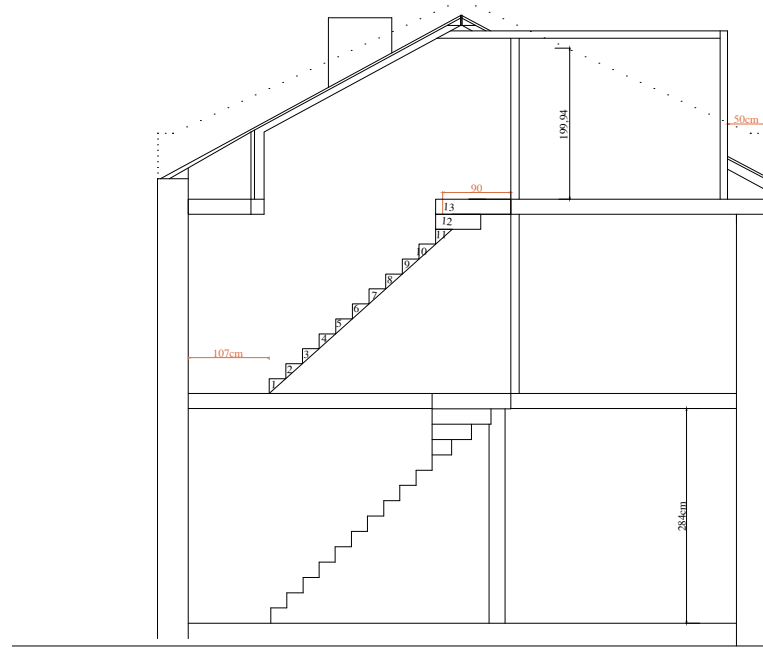


PROPOSED SECTION A-A
SCALE: 1/100 @ A1

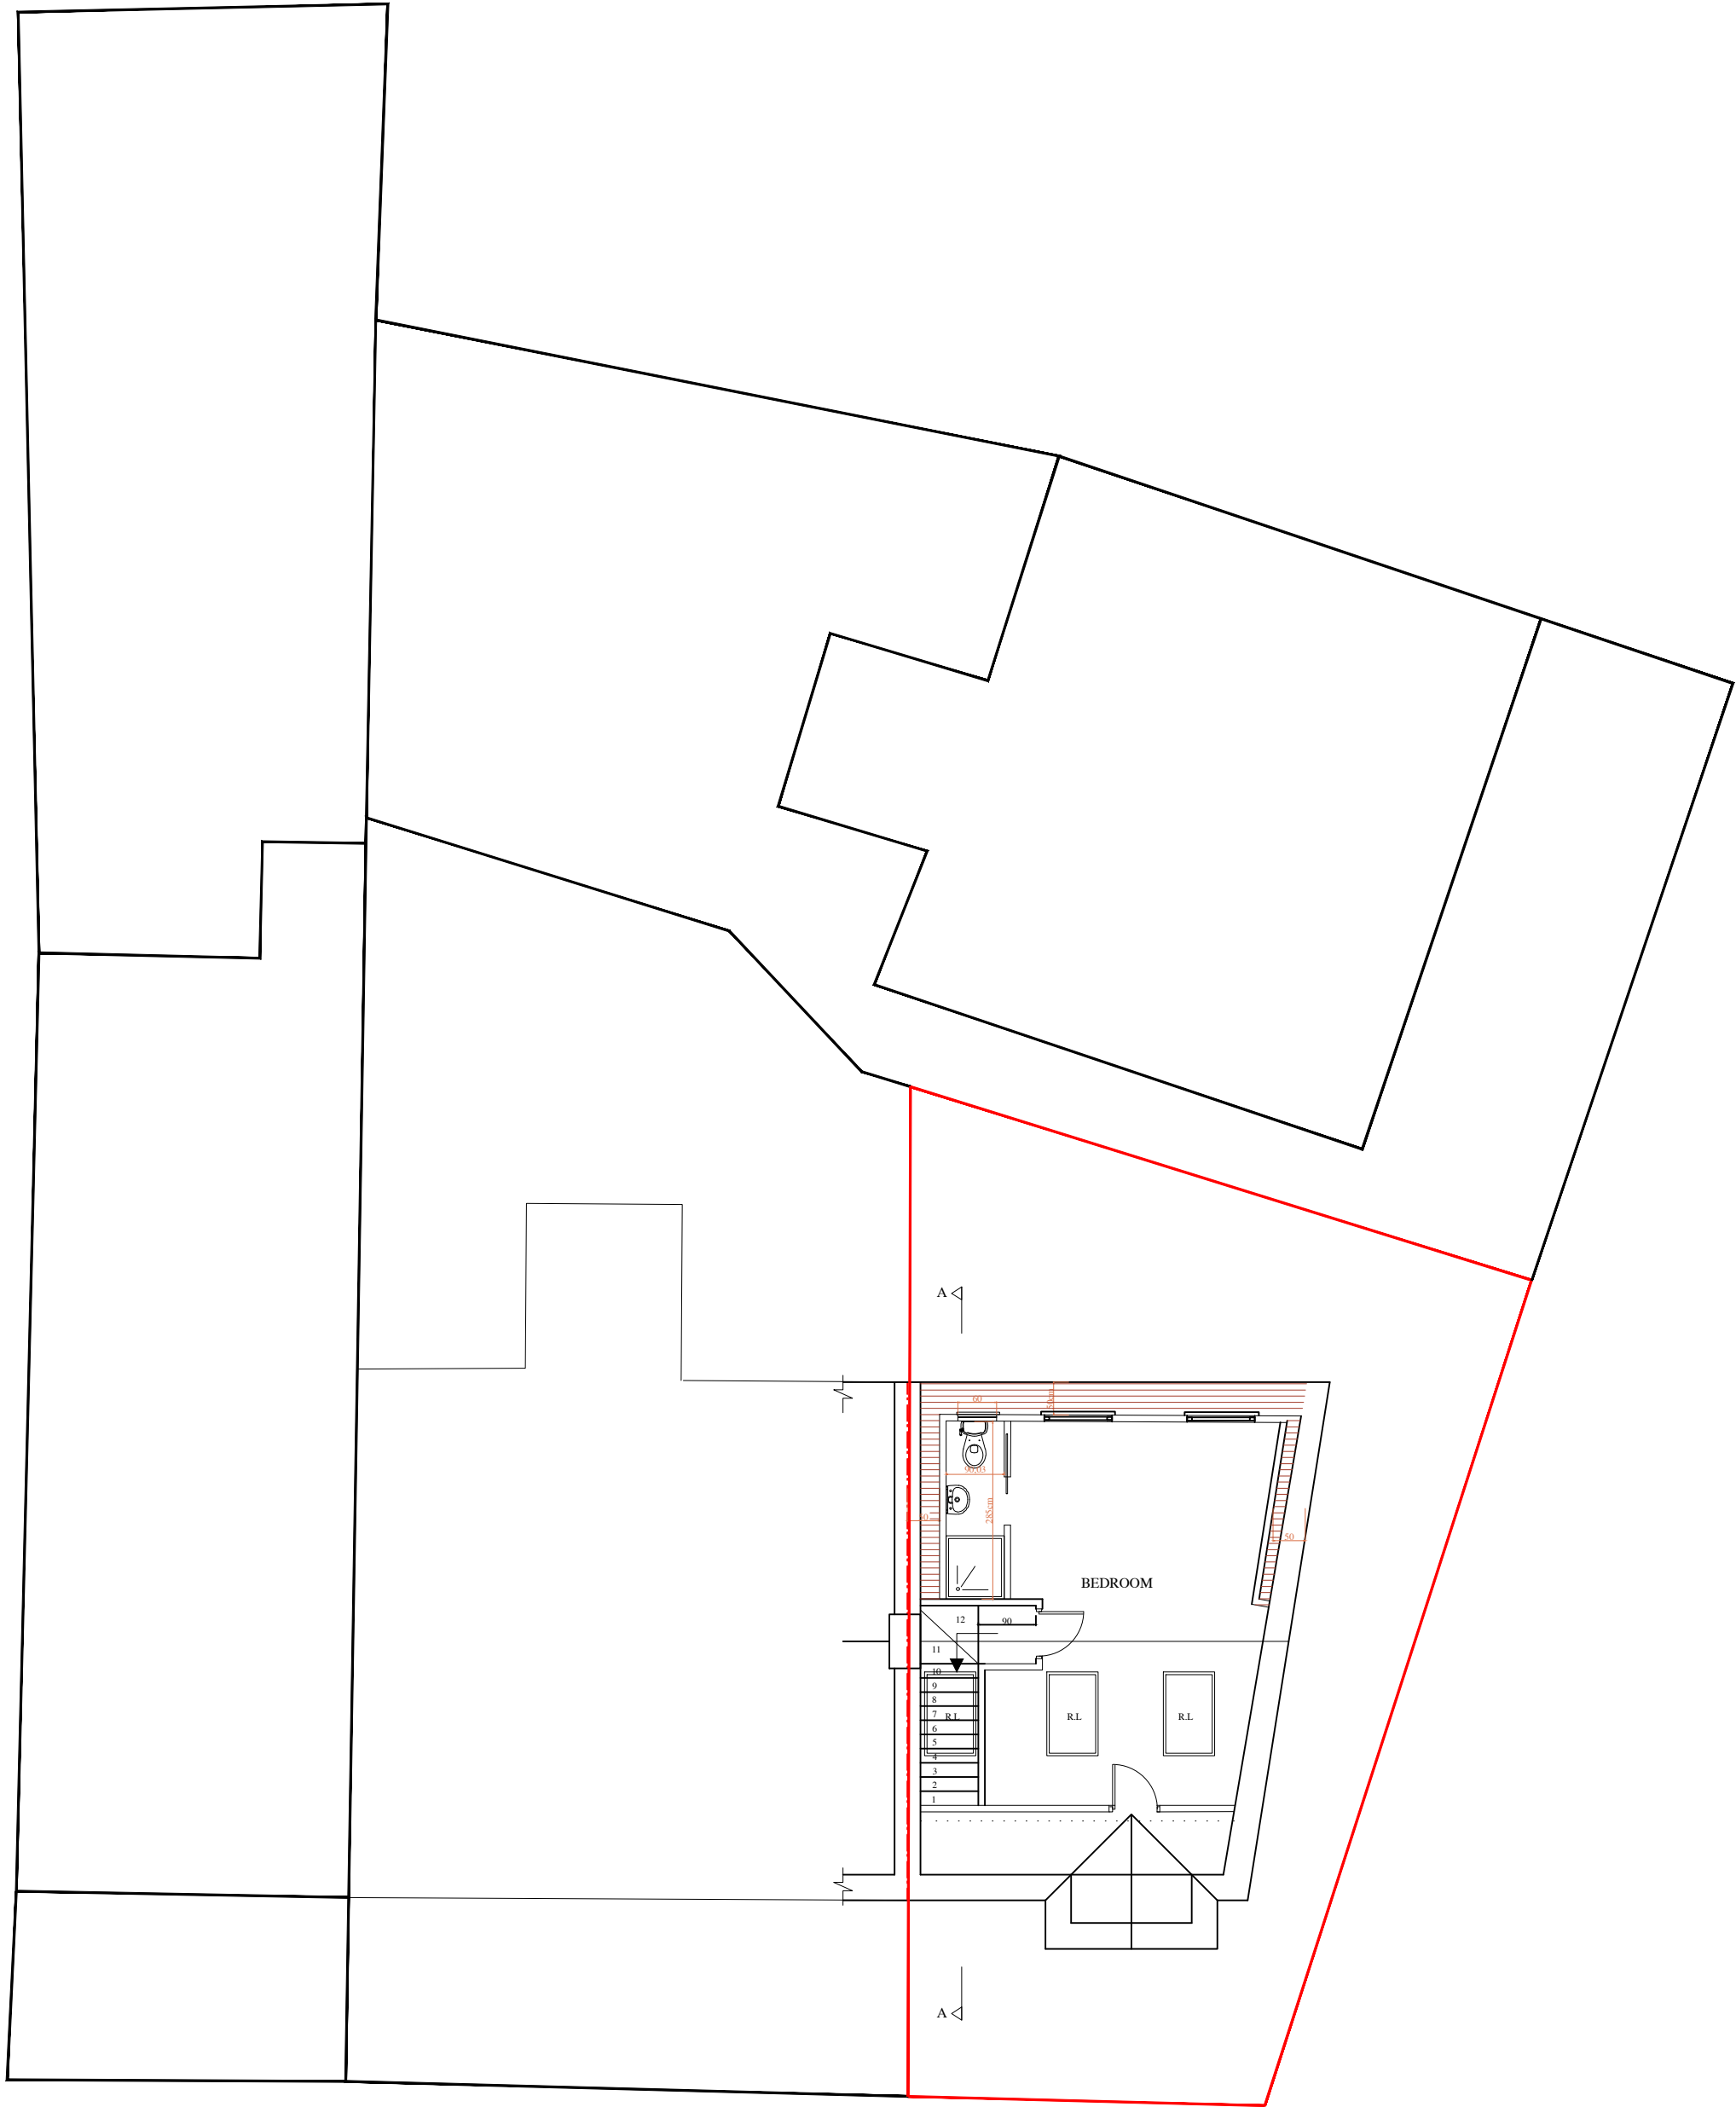

PROPOSED LOFT FLOOR PLAN
SCALE: 1/100 @ A1

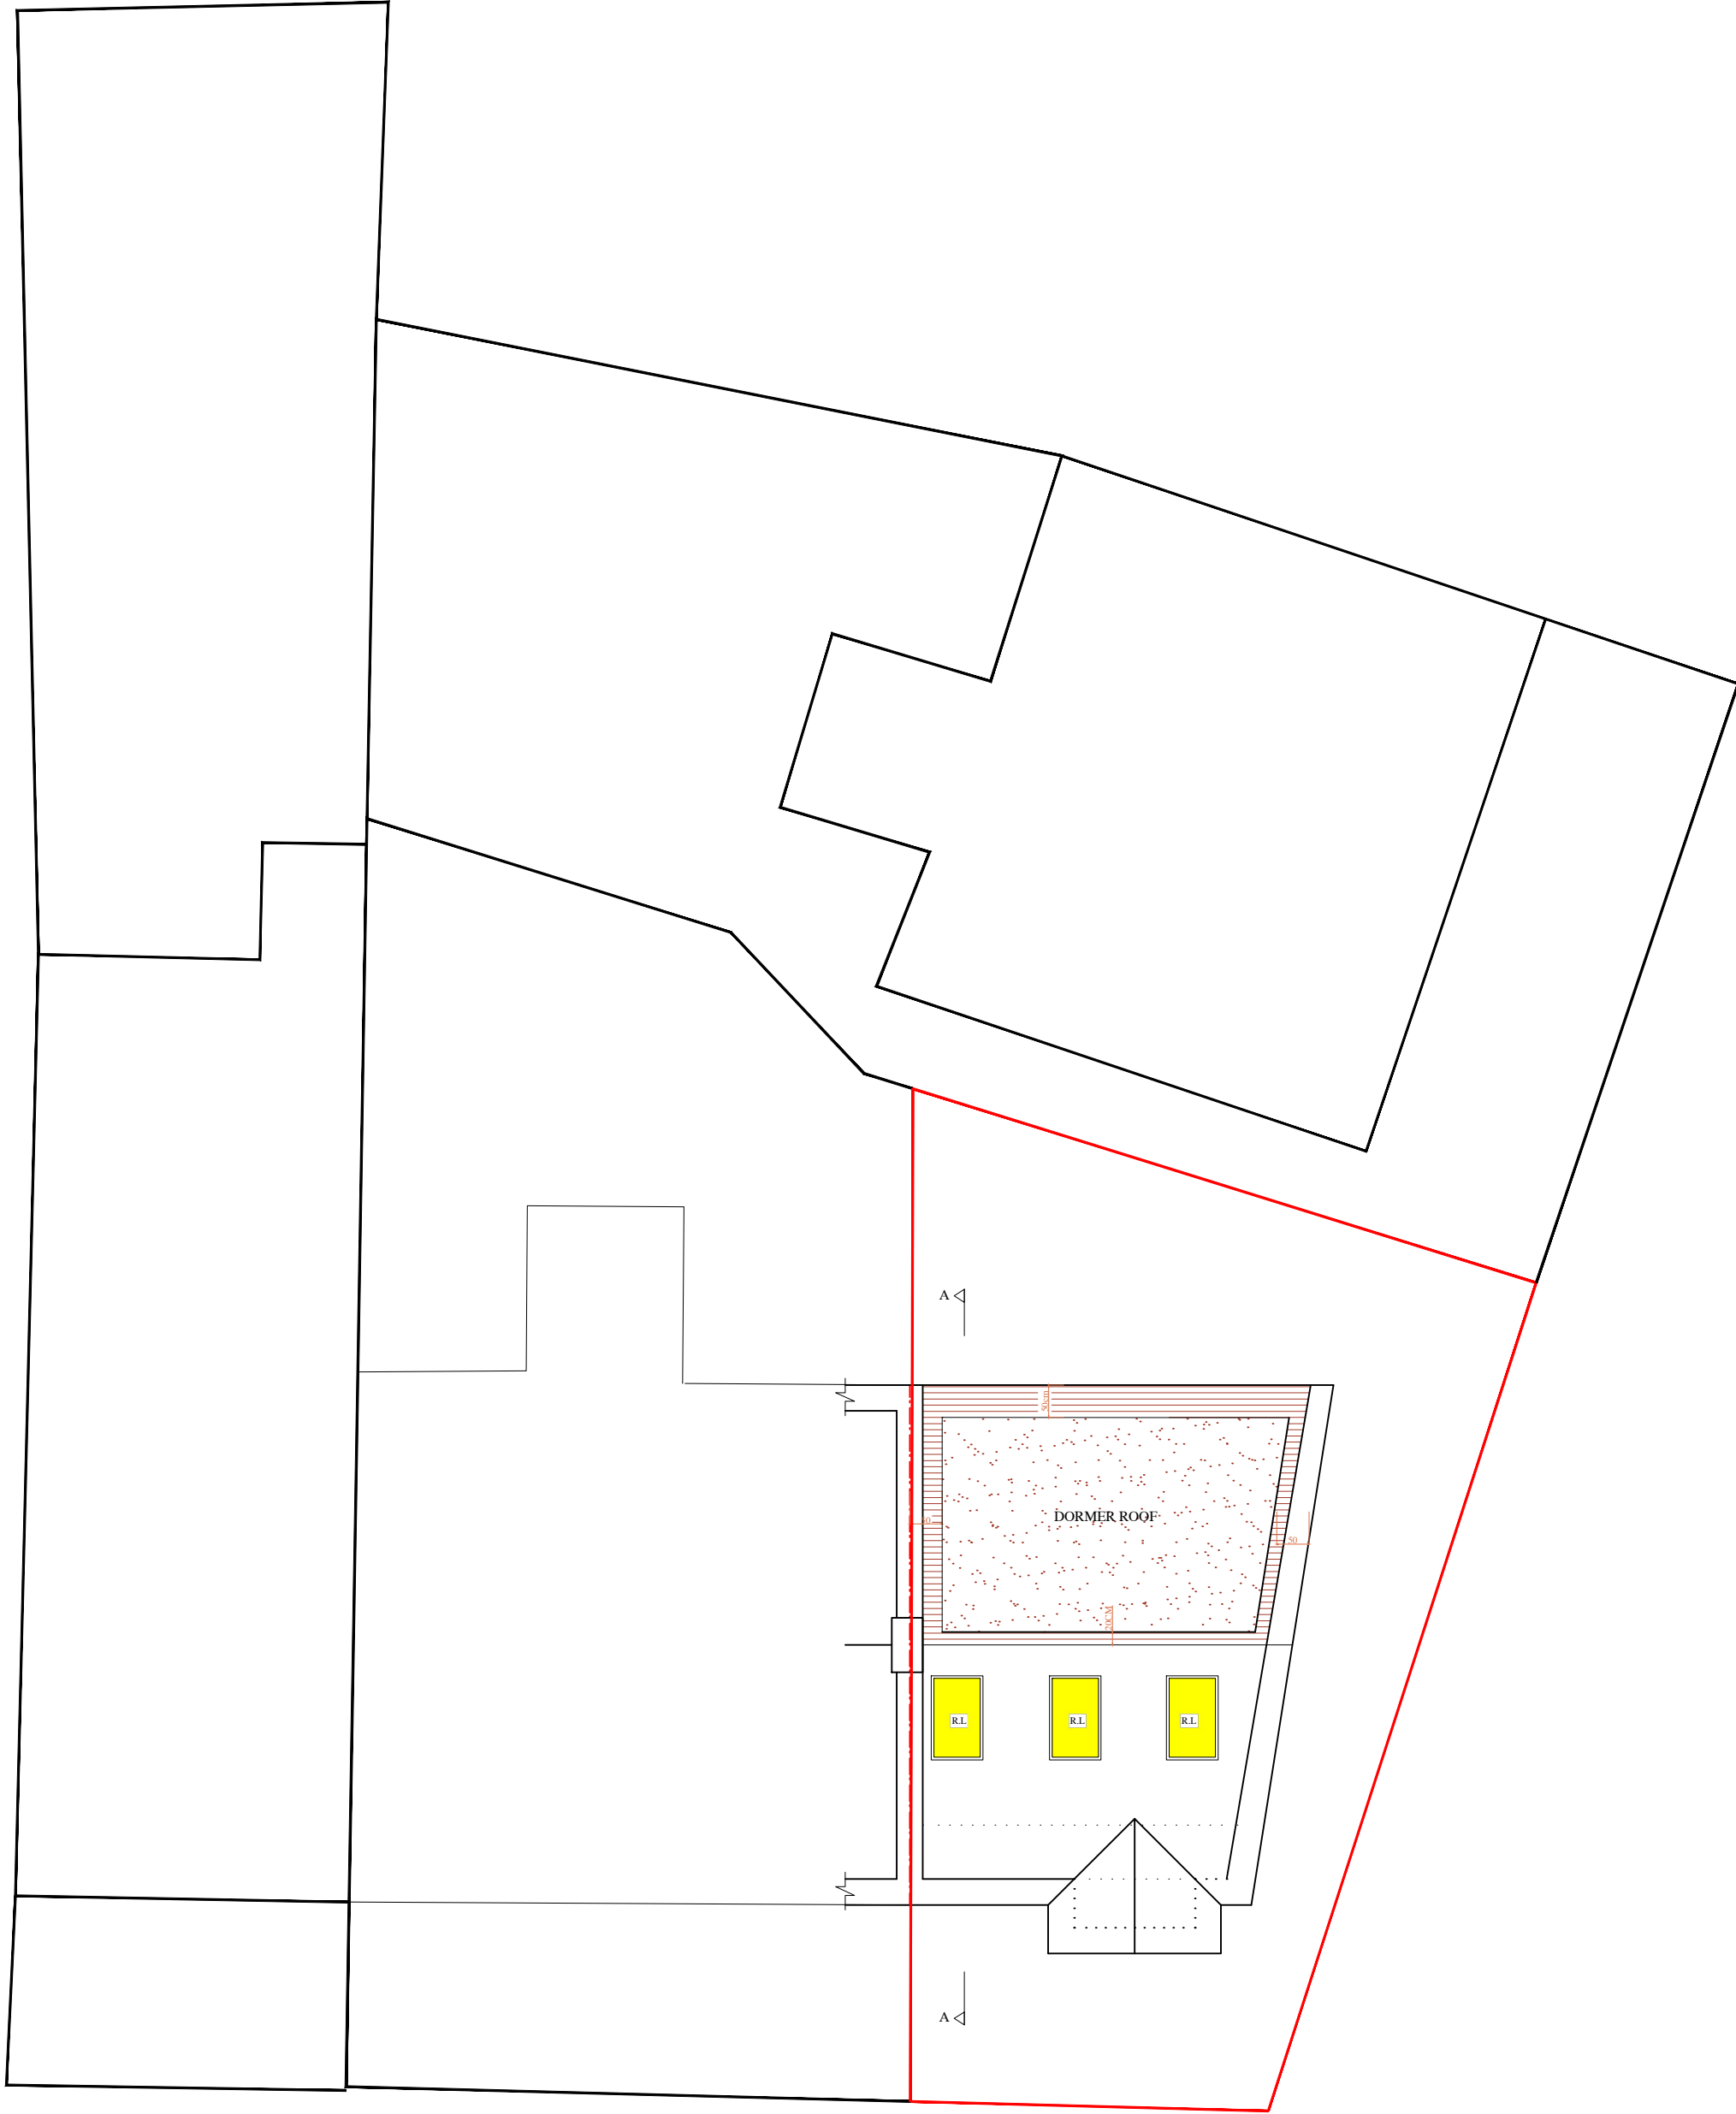

PROPOSED ROOF PLAN
SCALE: 1/100 @ A1

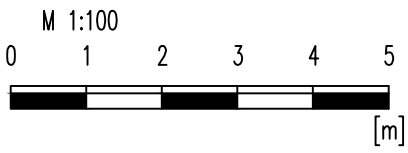

ALL UNITS ARE IN
CENTIMETERS

NIE Associates		
Nathan Erik	Address: 20 WENLOCK ROAD	Tel: 07791965601
Bsc.C.Eng	London N1 7GU	

PLANNING USE ONLY. STRUCTURAL
SURVEY IS STILL REQUIRED

© NIE ASSOCIATES LTD

no	revision	date	control
project	40 COLERAINE ROAD WOOD GREEN, LONDON N8 0QL		
drawing title	EXISTING AND PROPOSED FLOOR PLANS AND ELEVATIONS		
scale	1/100 @ A1		
date	12/06/2026		
drw.no	AHH/06/PL03		