




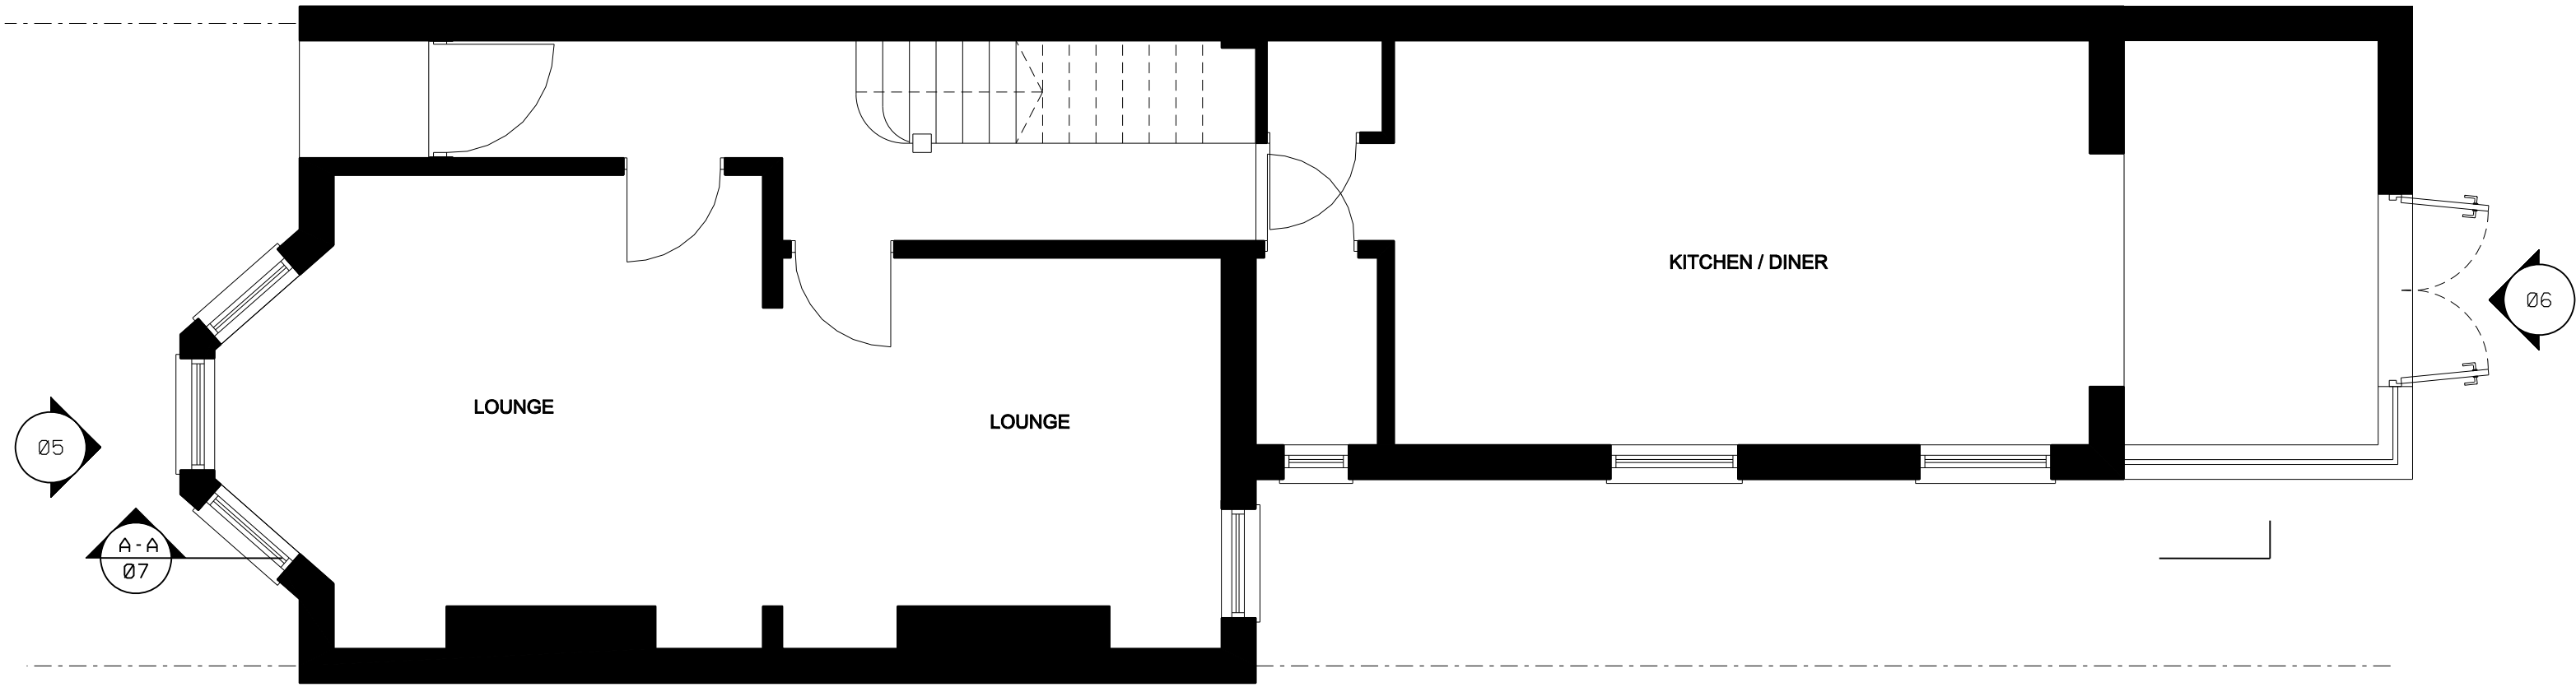


01 Existing Ground Floor Plan
1:50@A1, 1:100@A3

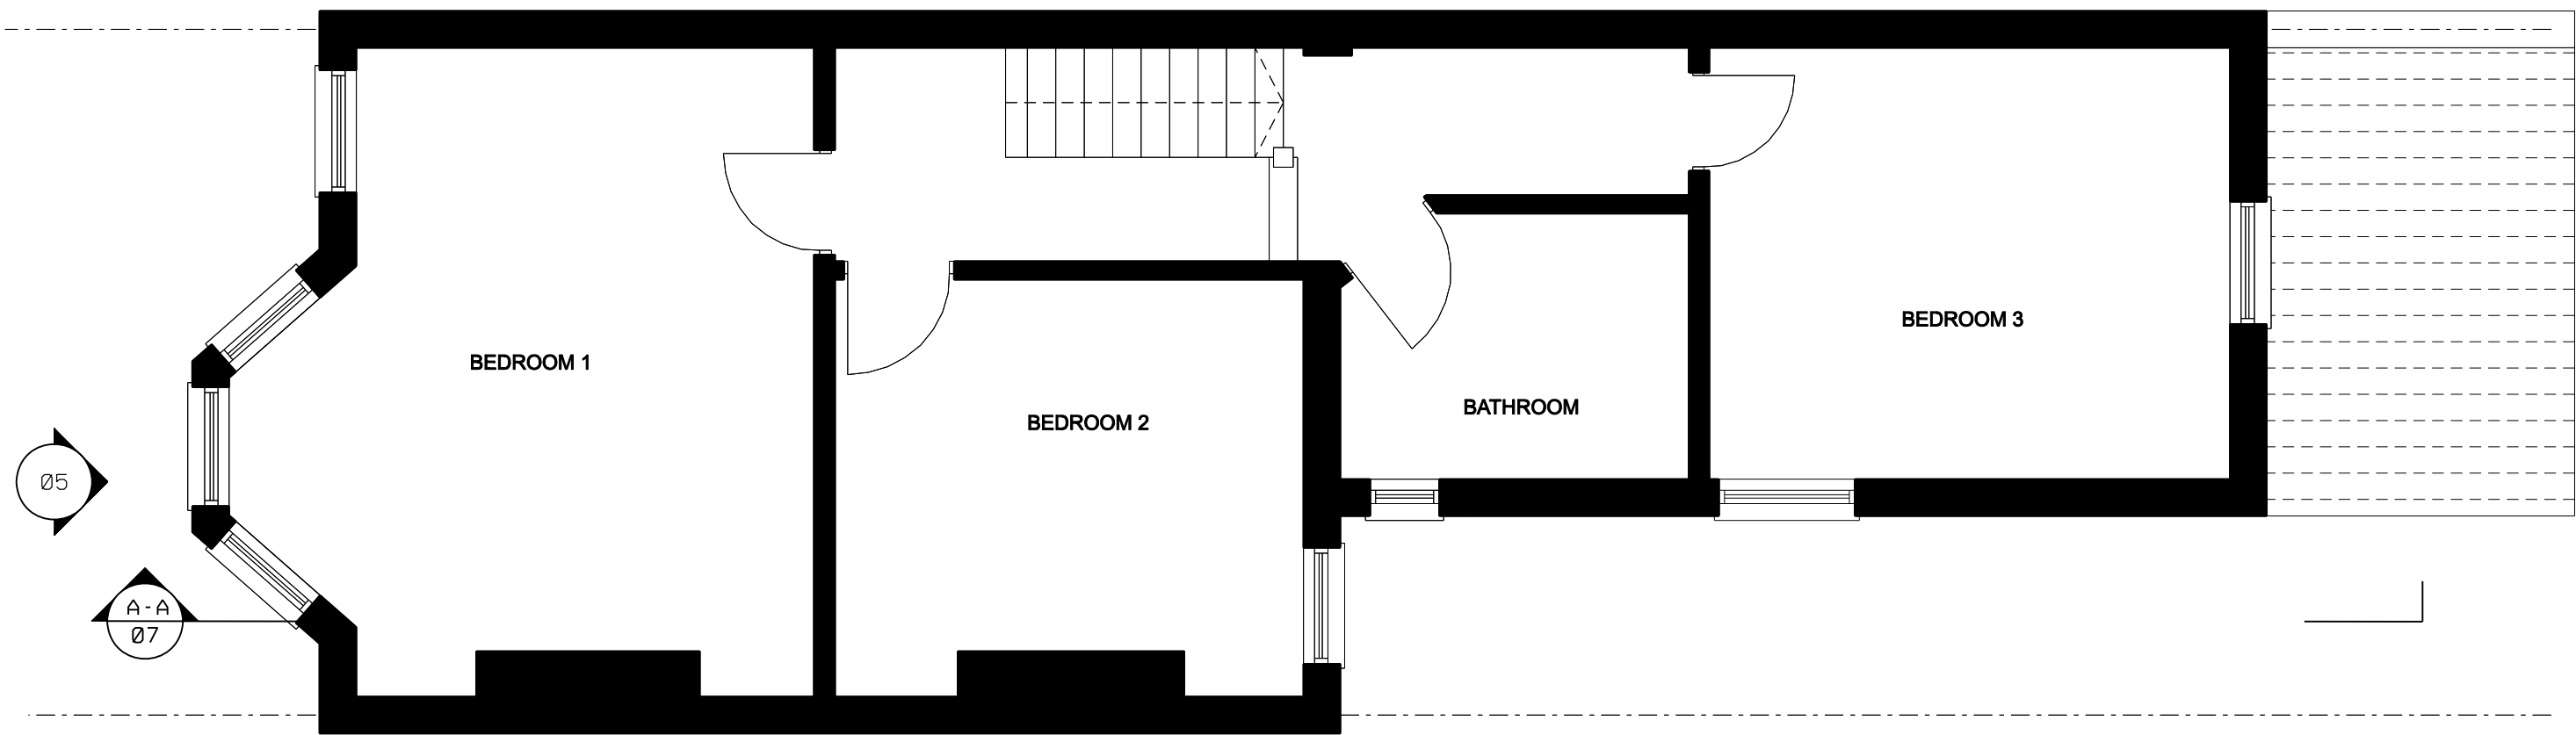


02 Existing First Floor Plan
1:50@A1, 1:100@A3

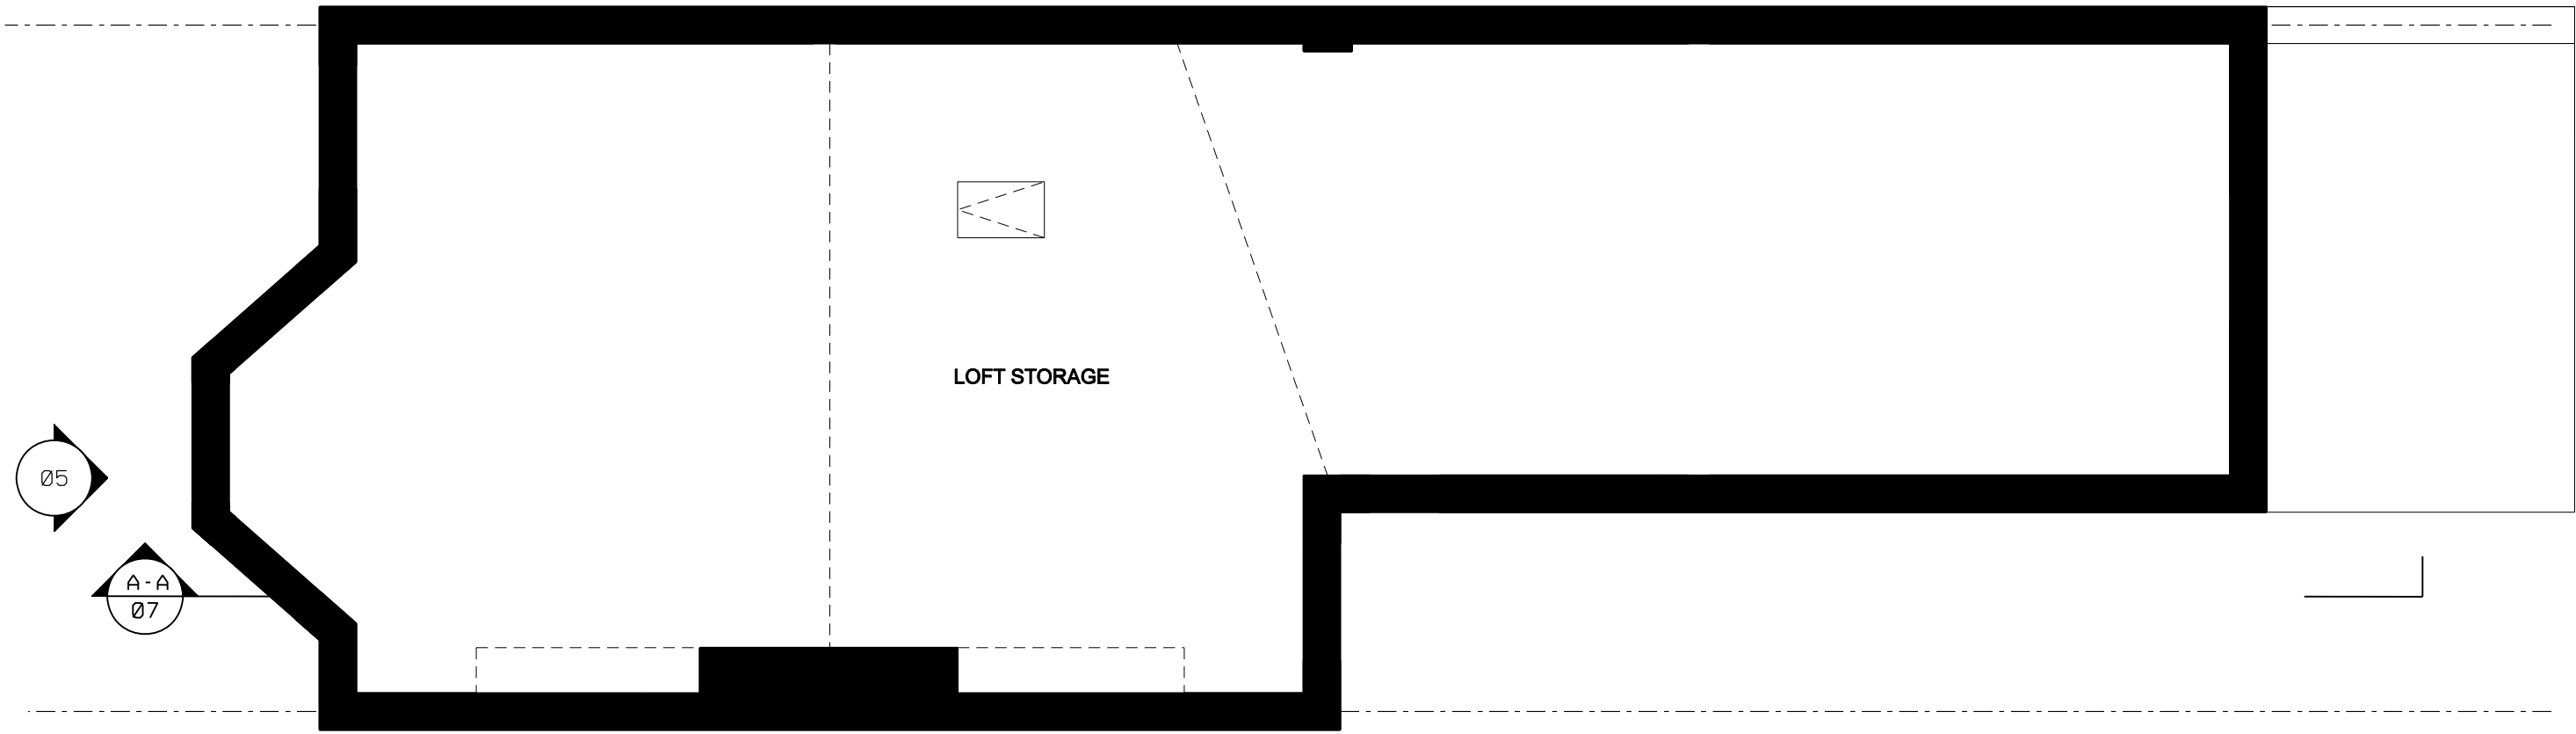


03 Existing Loft Floor Plan
1:50@A1, 1:100@A3

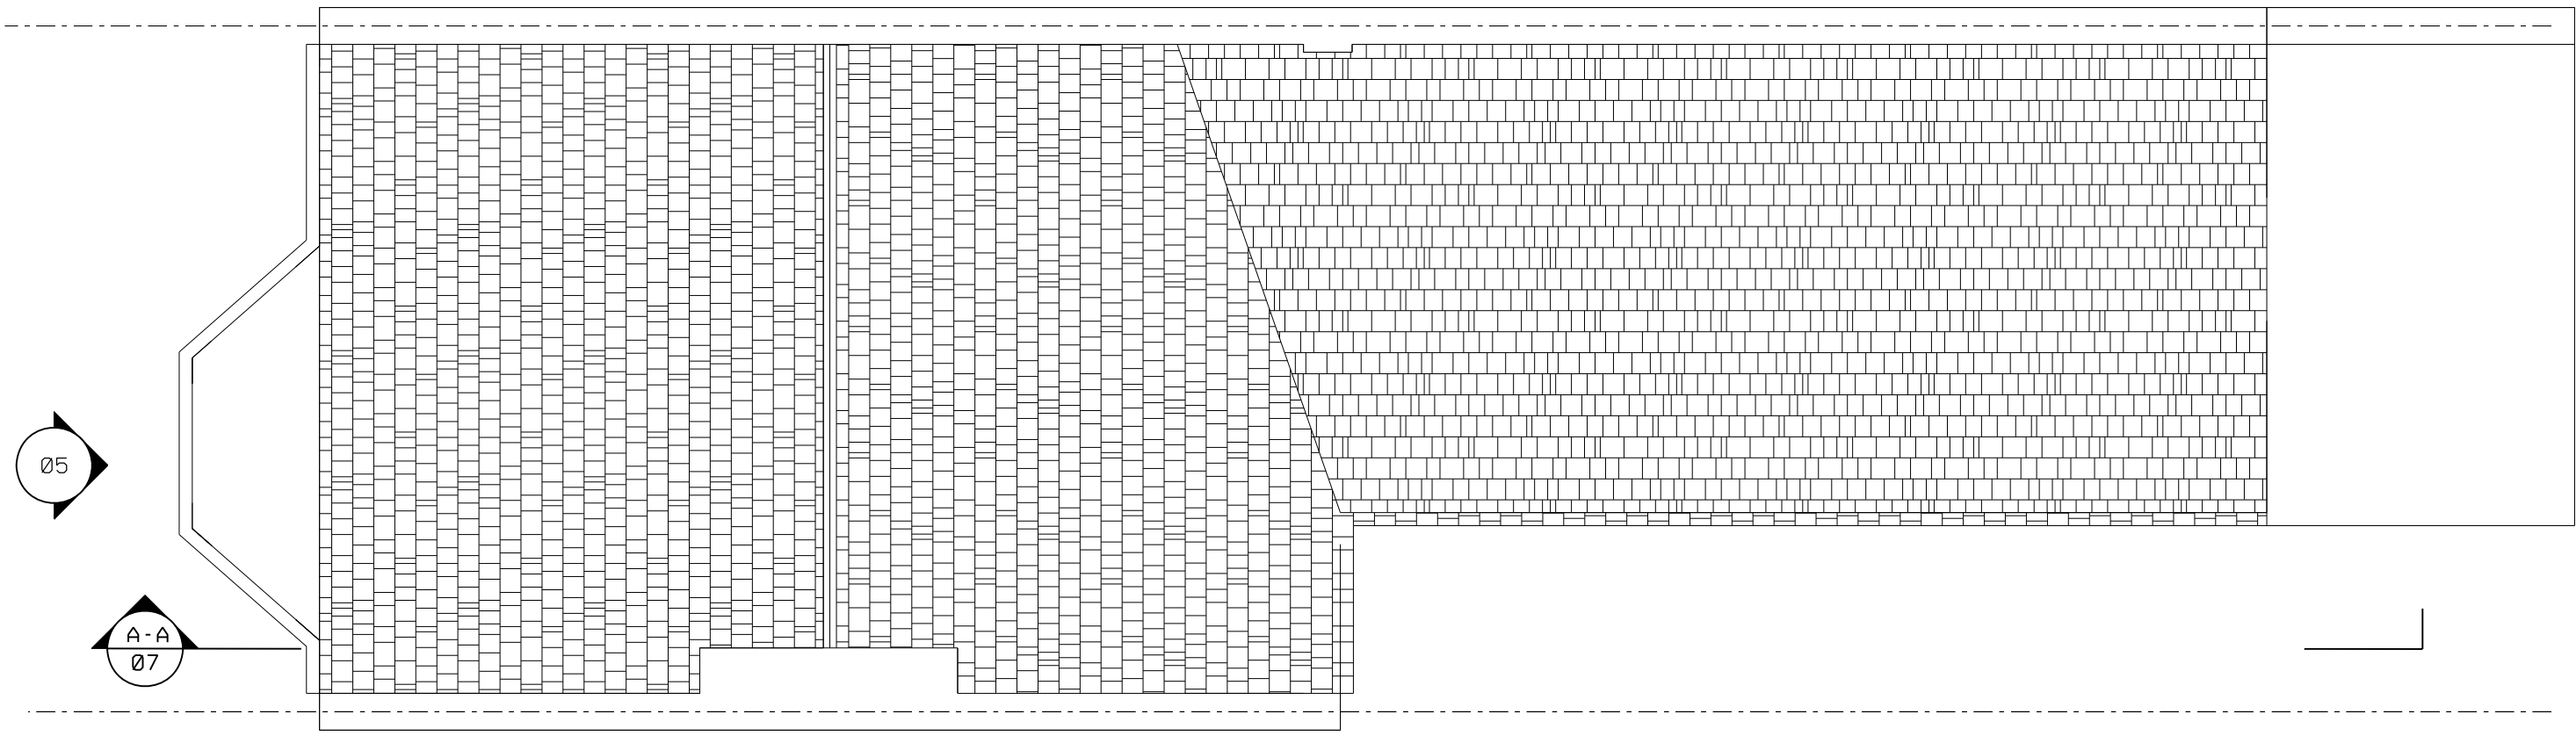

04 Existing Roof Plan
1:50@A1, 1:100@A3

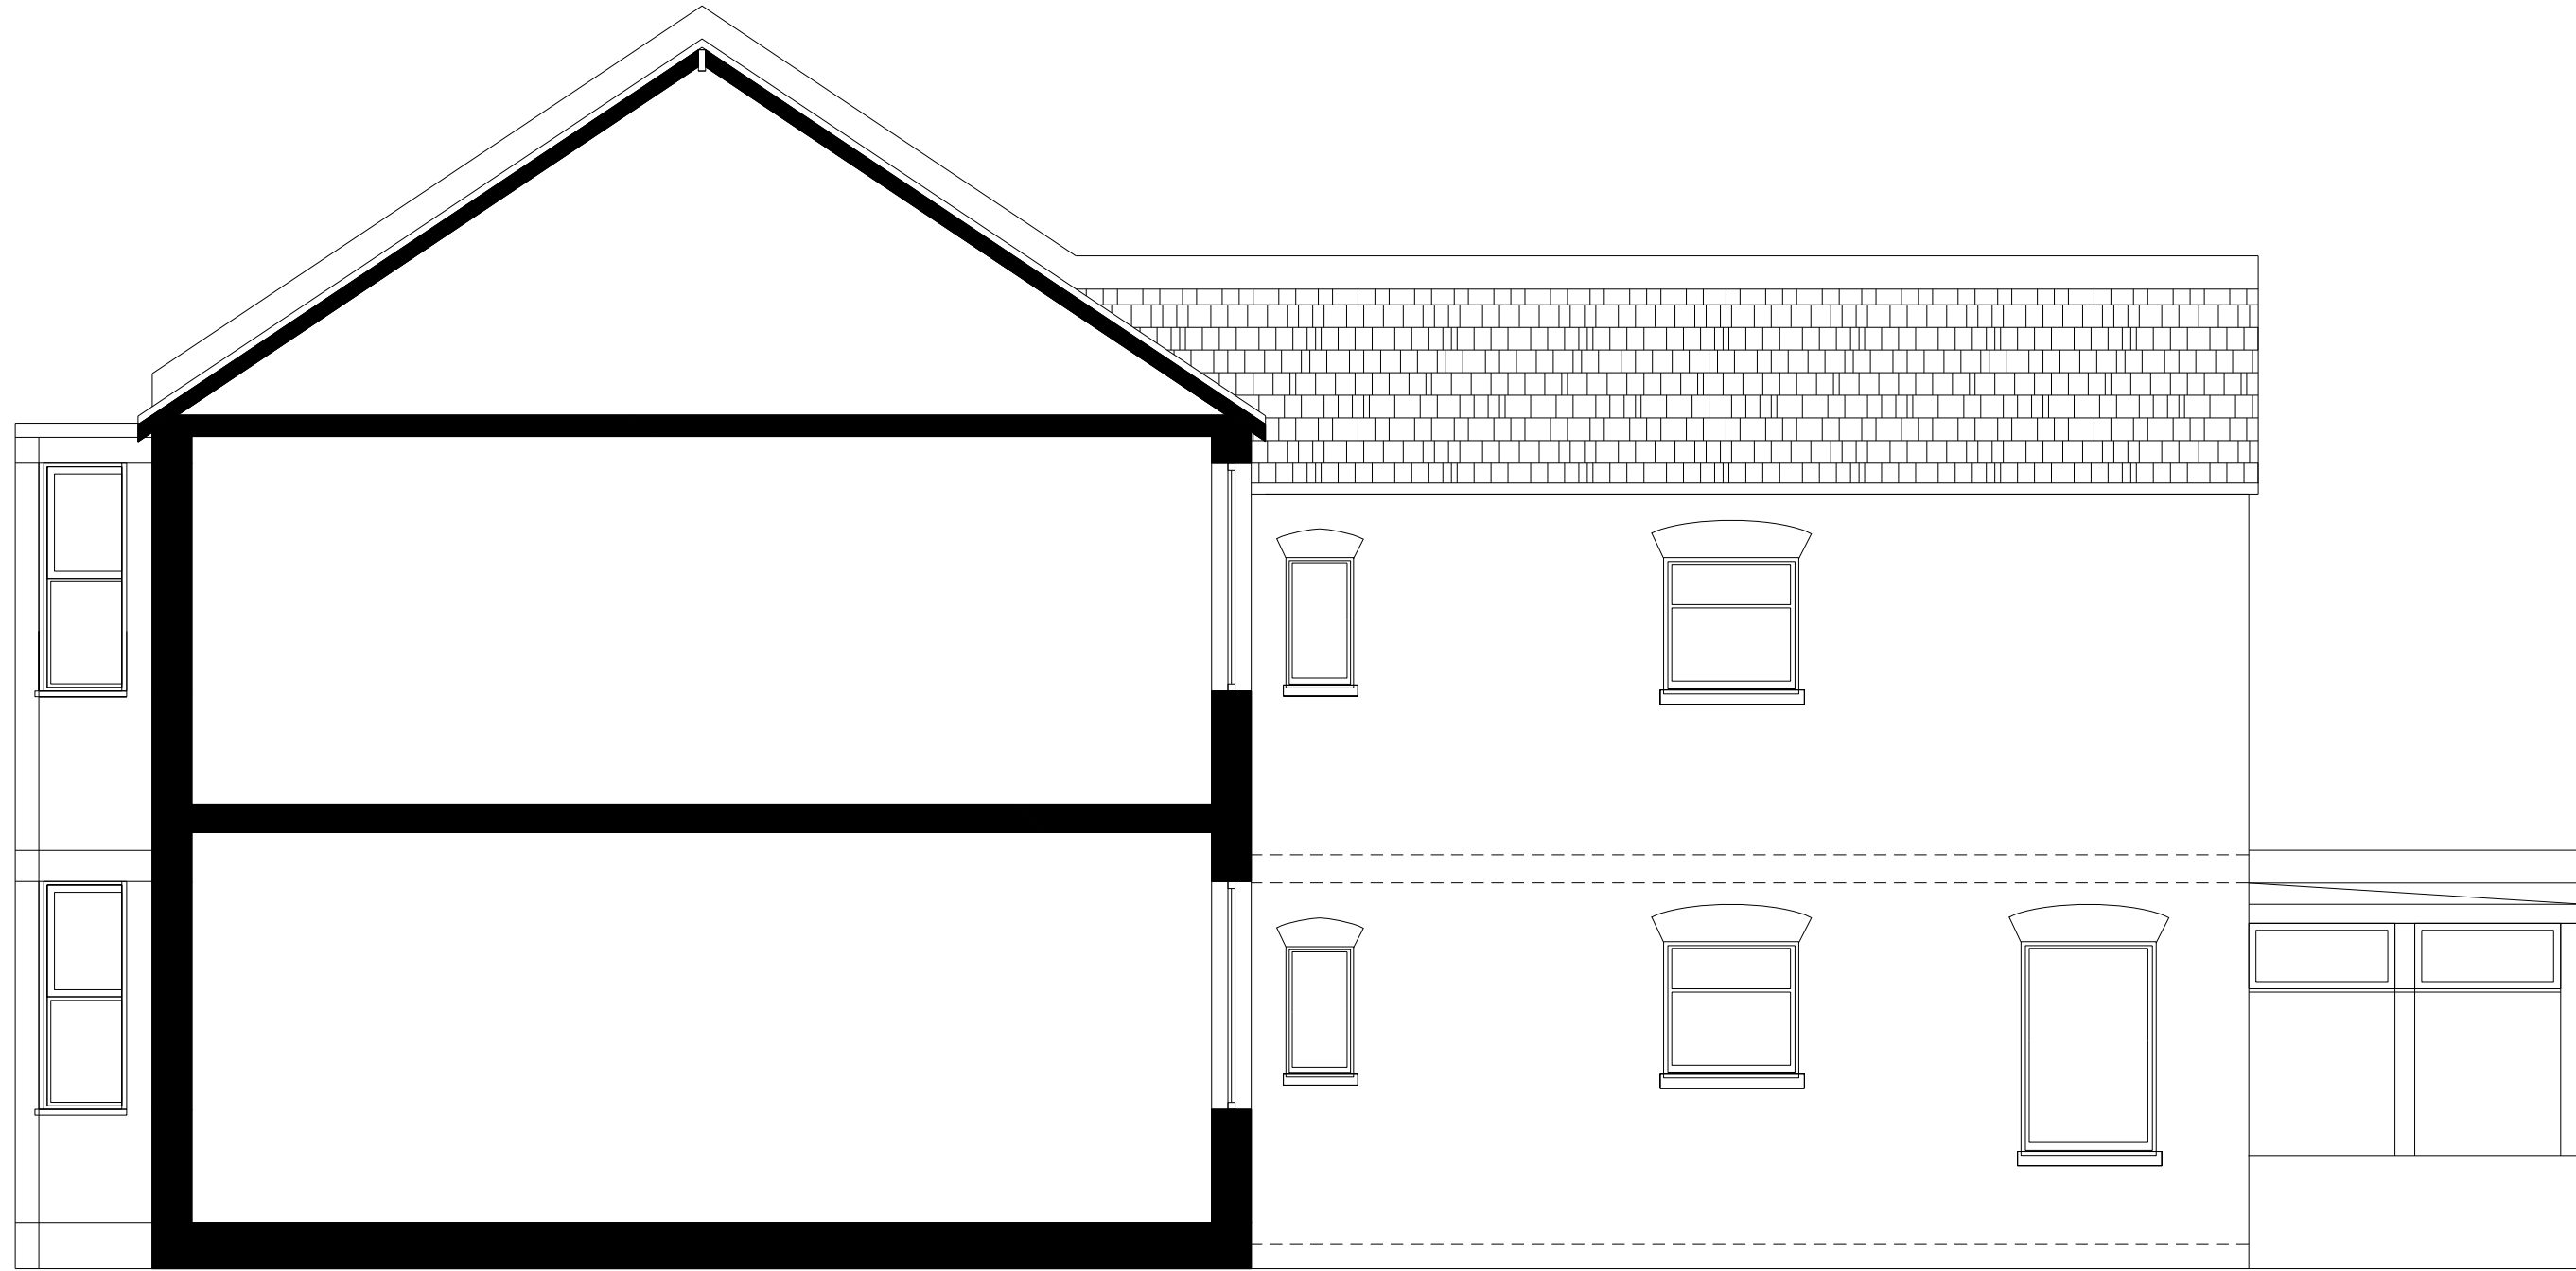

07 Existing Section A-A
1:50@A1, 1:100@A3

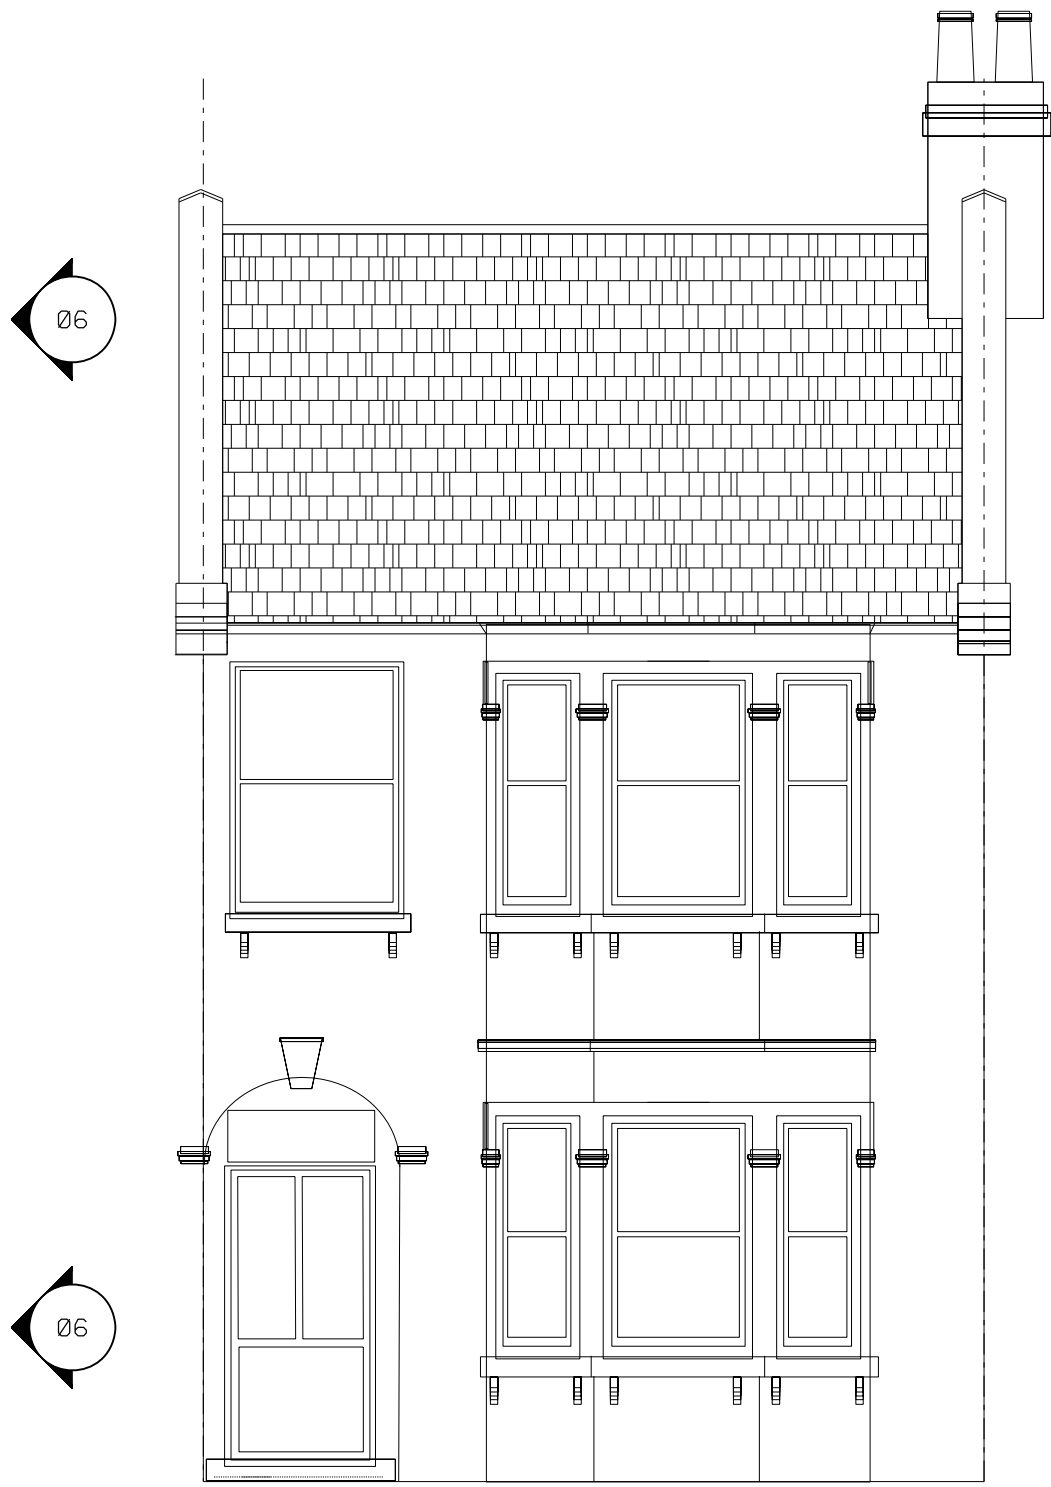

05 Existing Front Elevation
1:50@A1, 1:100@A3



06 Existing Rear Elevation
1:50@A1, 1:100@A3

Notes
Do not scale from this drawing.
All dimensions are to be checked on site and any discrepancies noted in writing to the Contract Administrator. All dimensions are in millimetres unless noted otherwise.
If in doubt ask the Contract Administrator.

Rev.	Date	Description	Drawn	Checked
00	00	00	00	00

do:a
don orke architects

Don Orke Architects
59, Blagdens Lane
London N14 6DB
Tel : 0796 8778 635
Email : info@do-a.co.uk

Client:

Rishi Banerjee & Cedric Souday

Job Title:

10 IMPERIAL ROAD
N22 8DE

Drawing Title:

EXISTING DRAWINGS

Scale: @ A1, @ A3 Date: 15/06/2026

Discipline: ARCHITECTURE

Drawing Status: INFORMATION

Job No:	Drawing No:	Revision:
0160b	TSO1	