




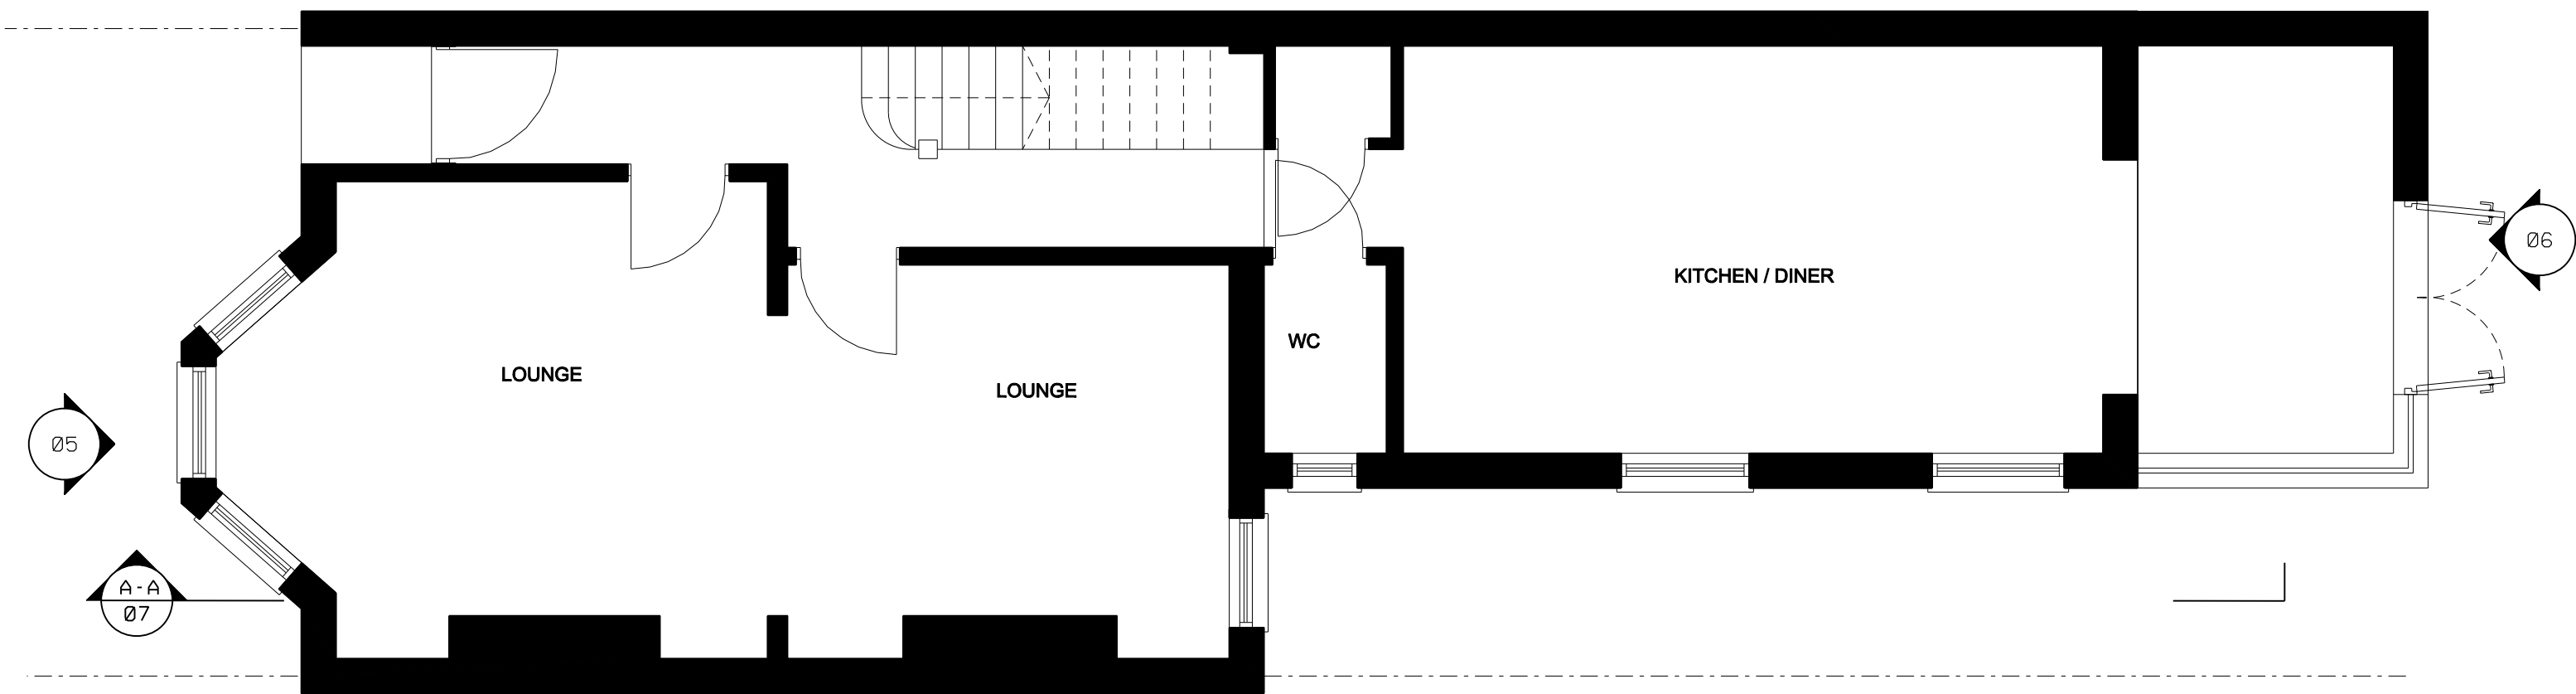


01 Proposed Ground Floor Plan
1:50@A1, 1:100@A3

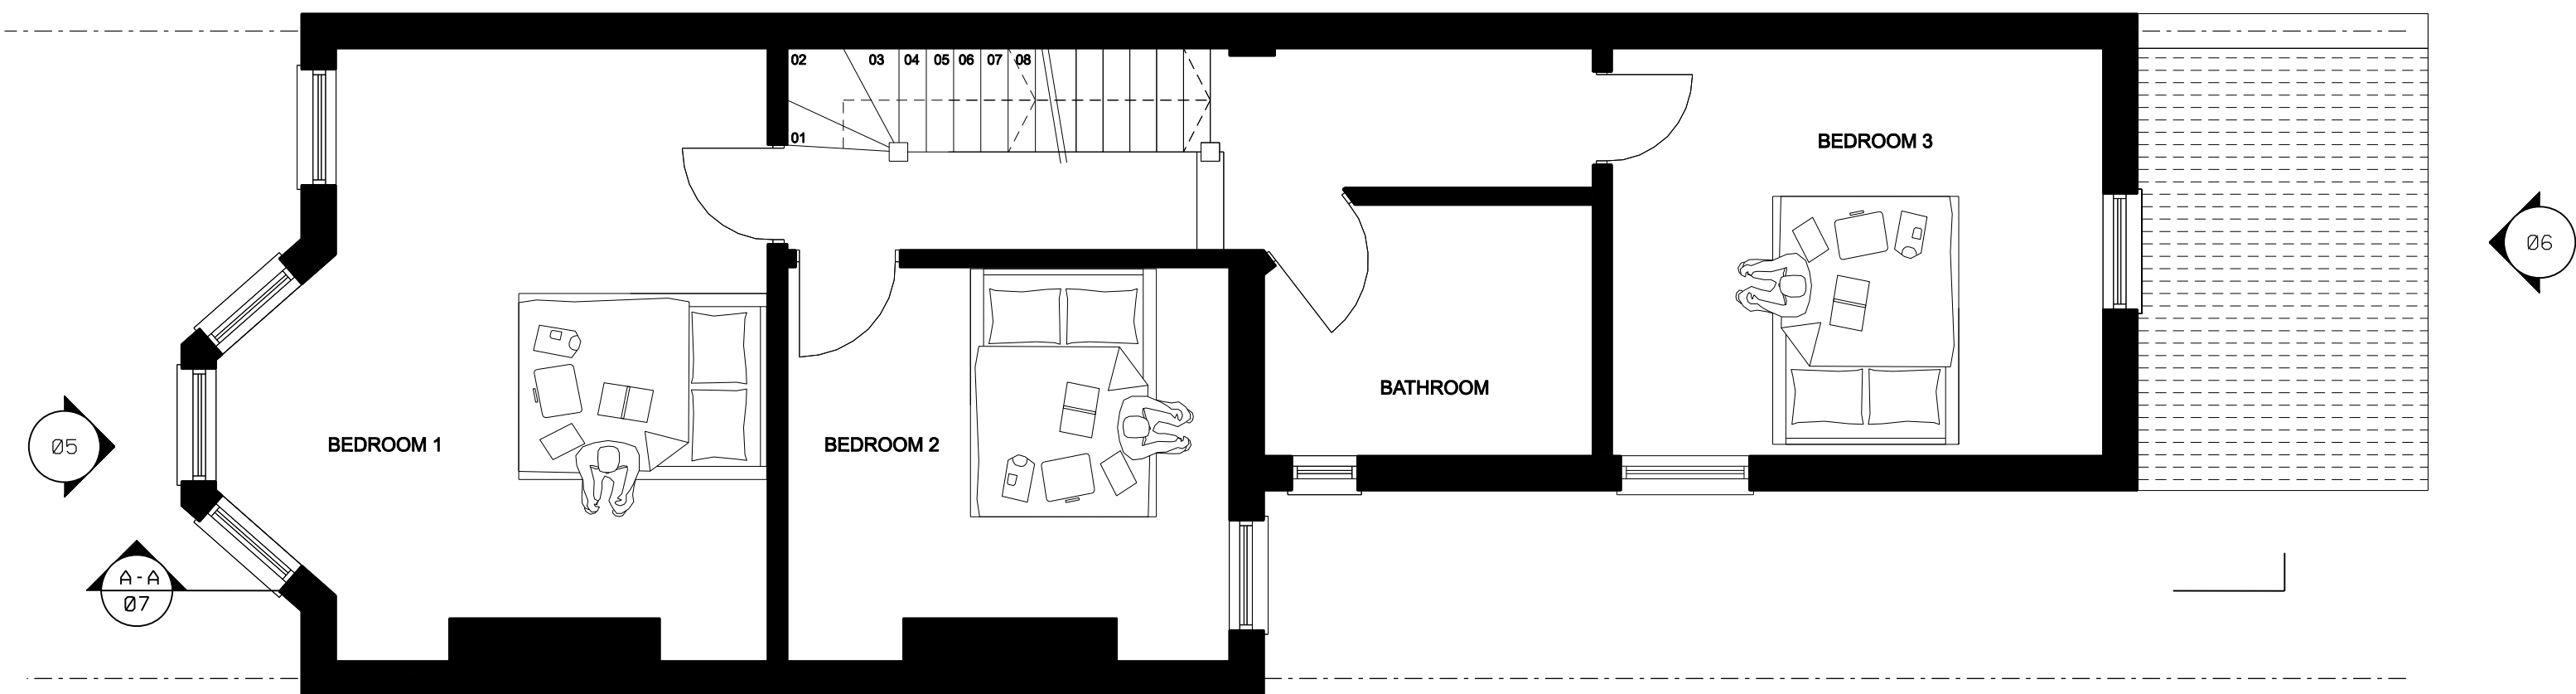


02 Proposed First Floor Plan
1:50@A1, 1:100@A3

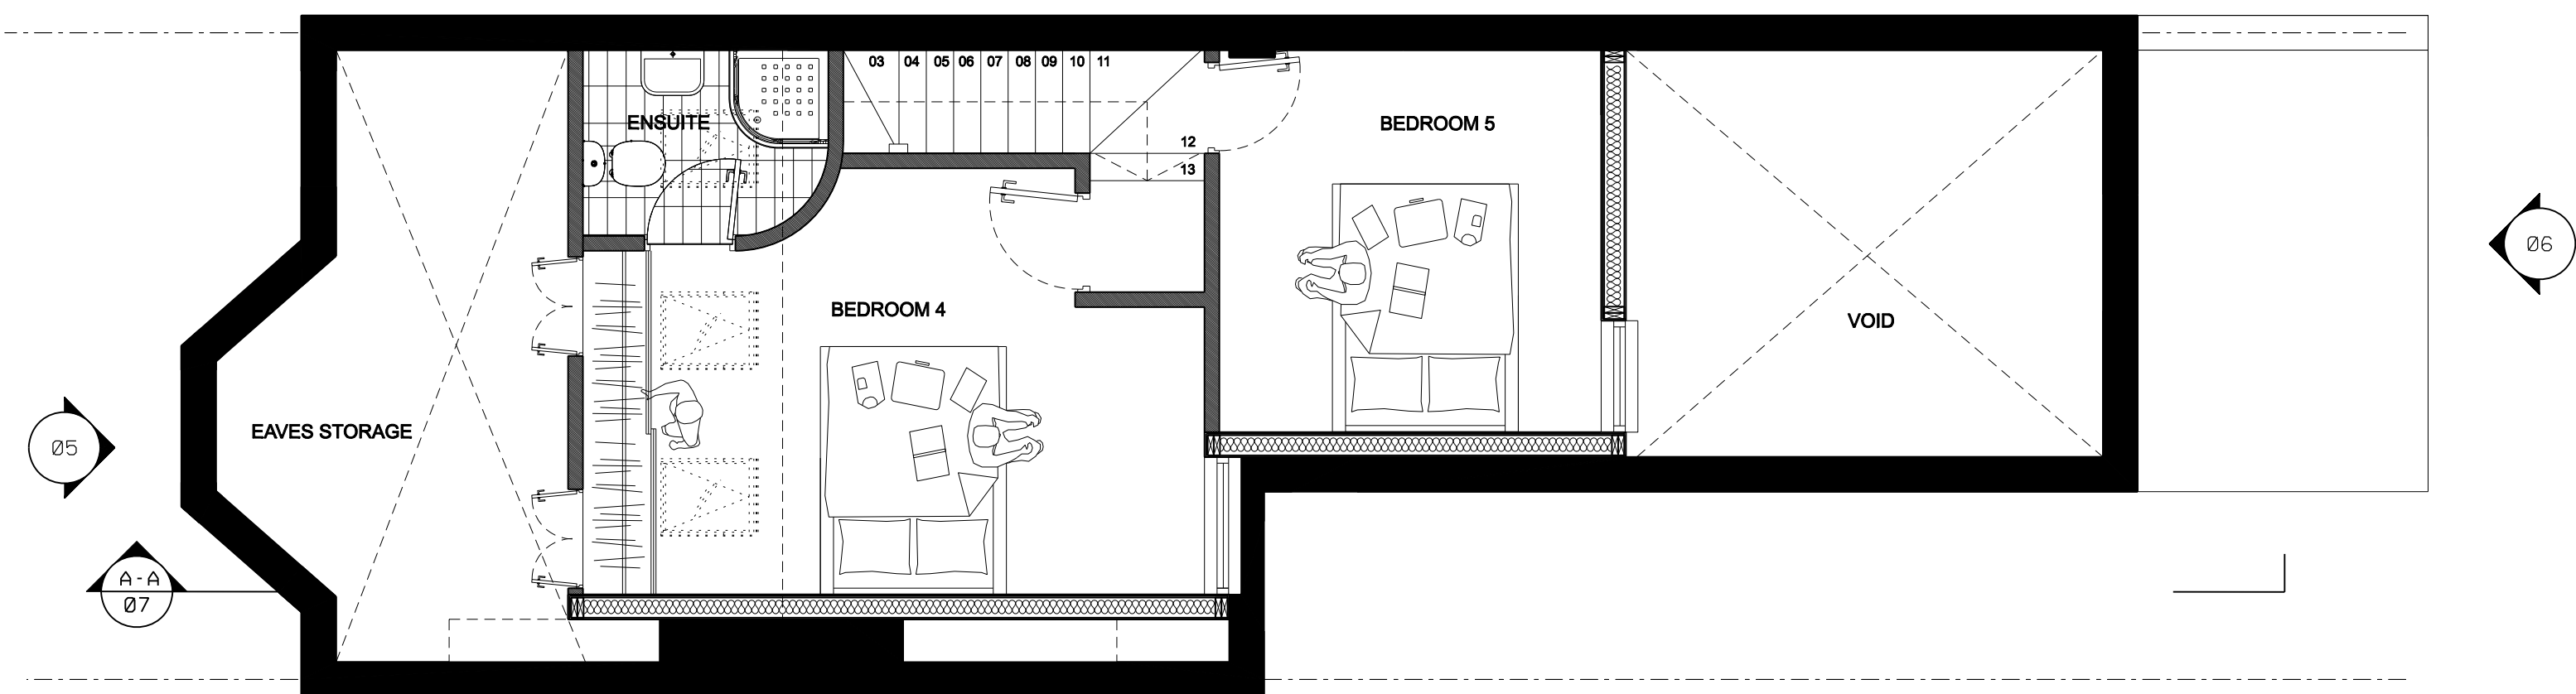


03 Proposed Loft Floor Plan
1:50@A1, 1:100@A3

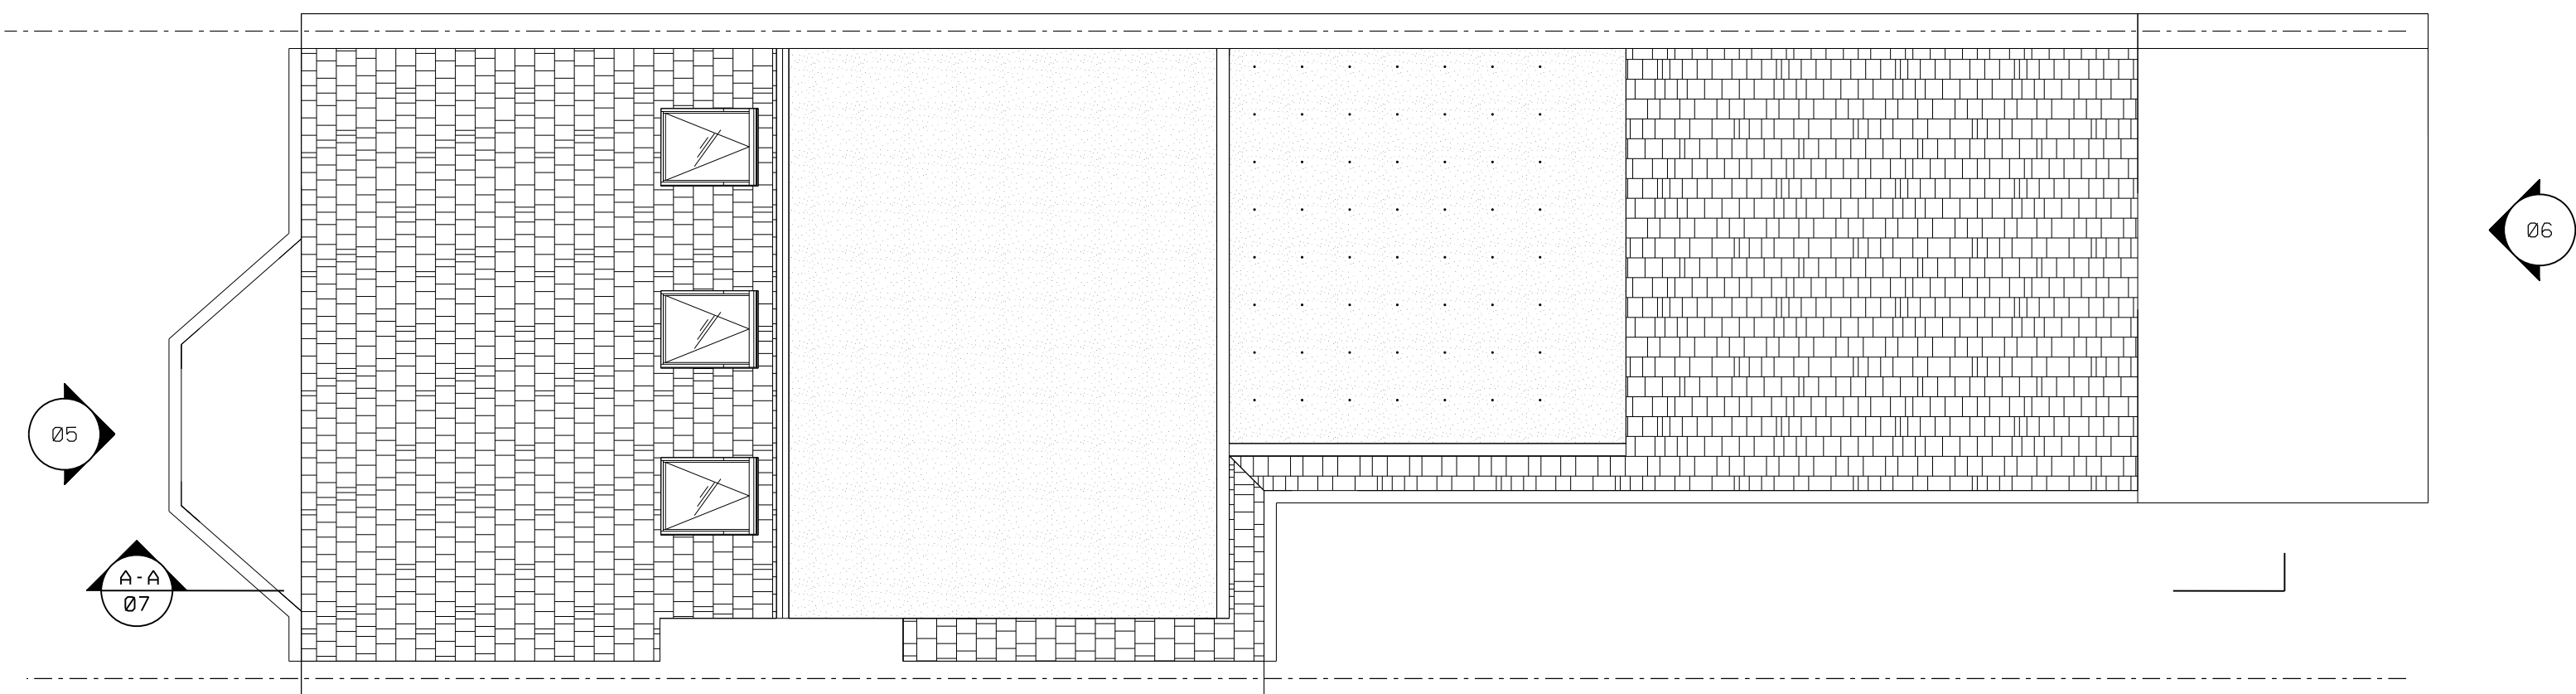


04 Proposed Roof Plan
1:50@A1, 1:100@A3

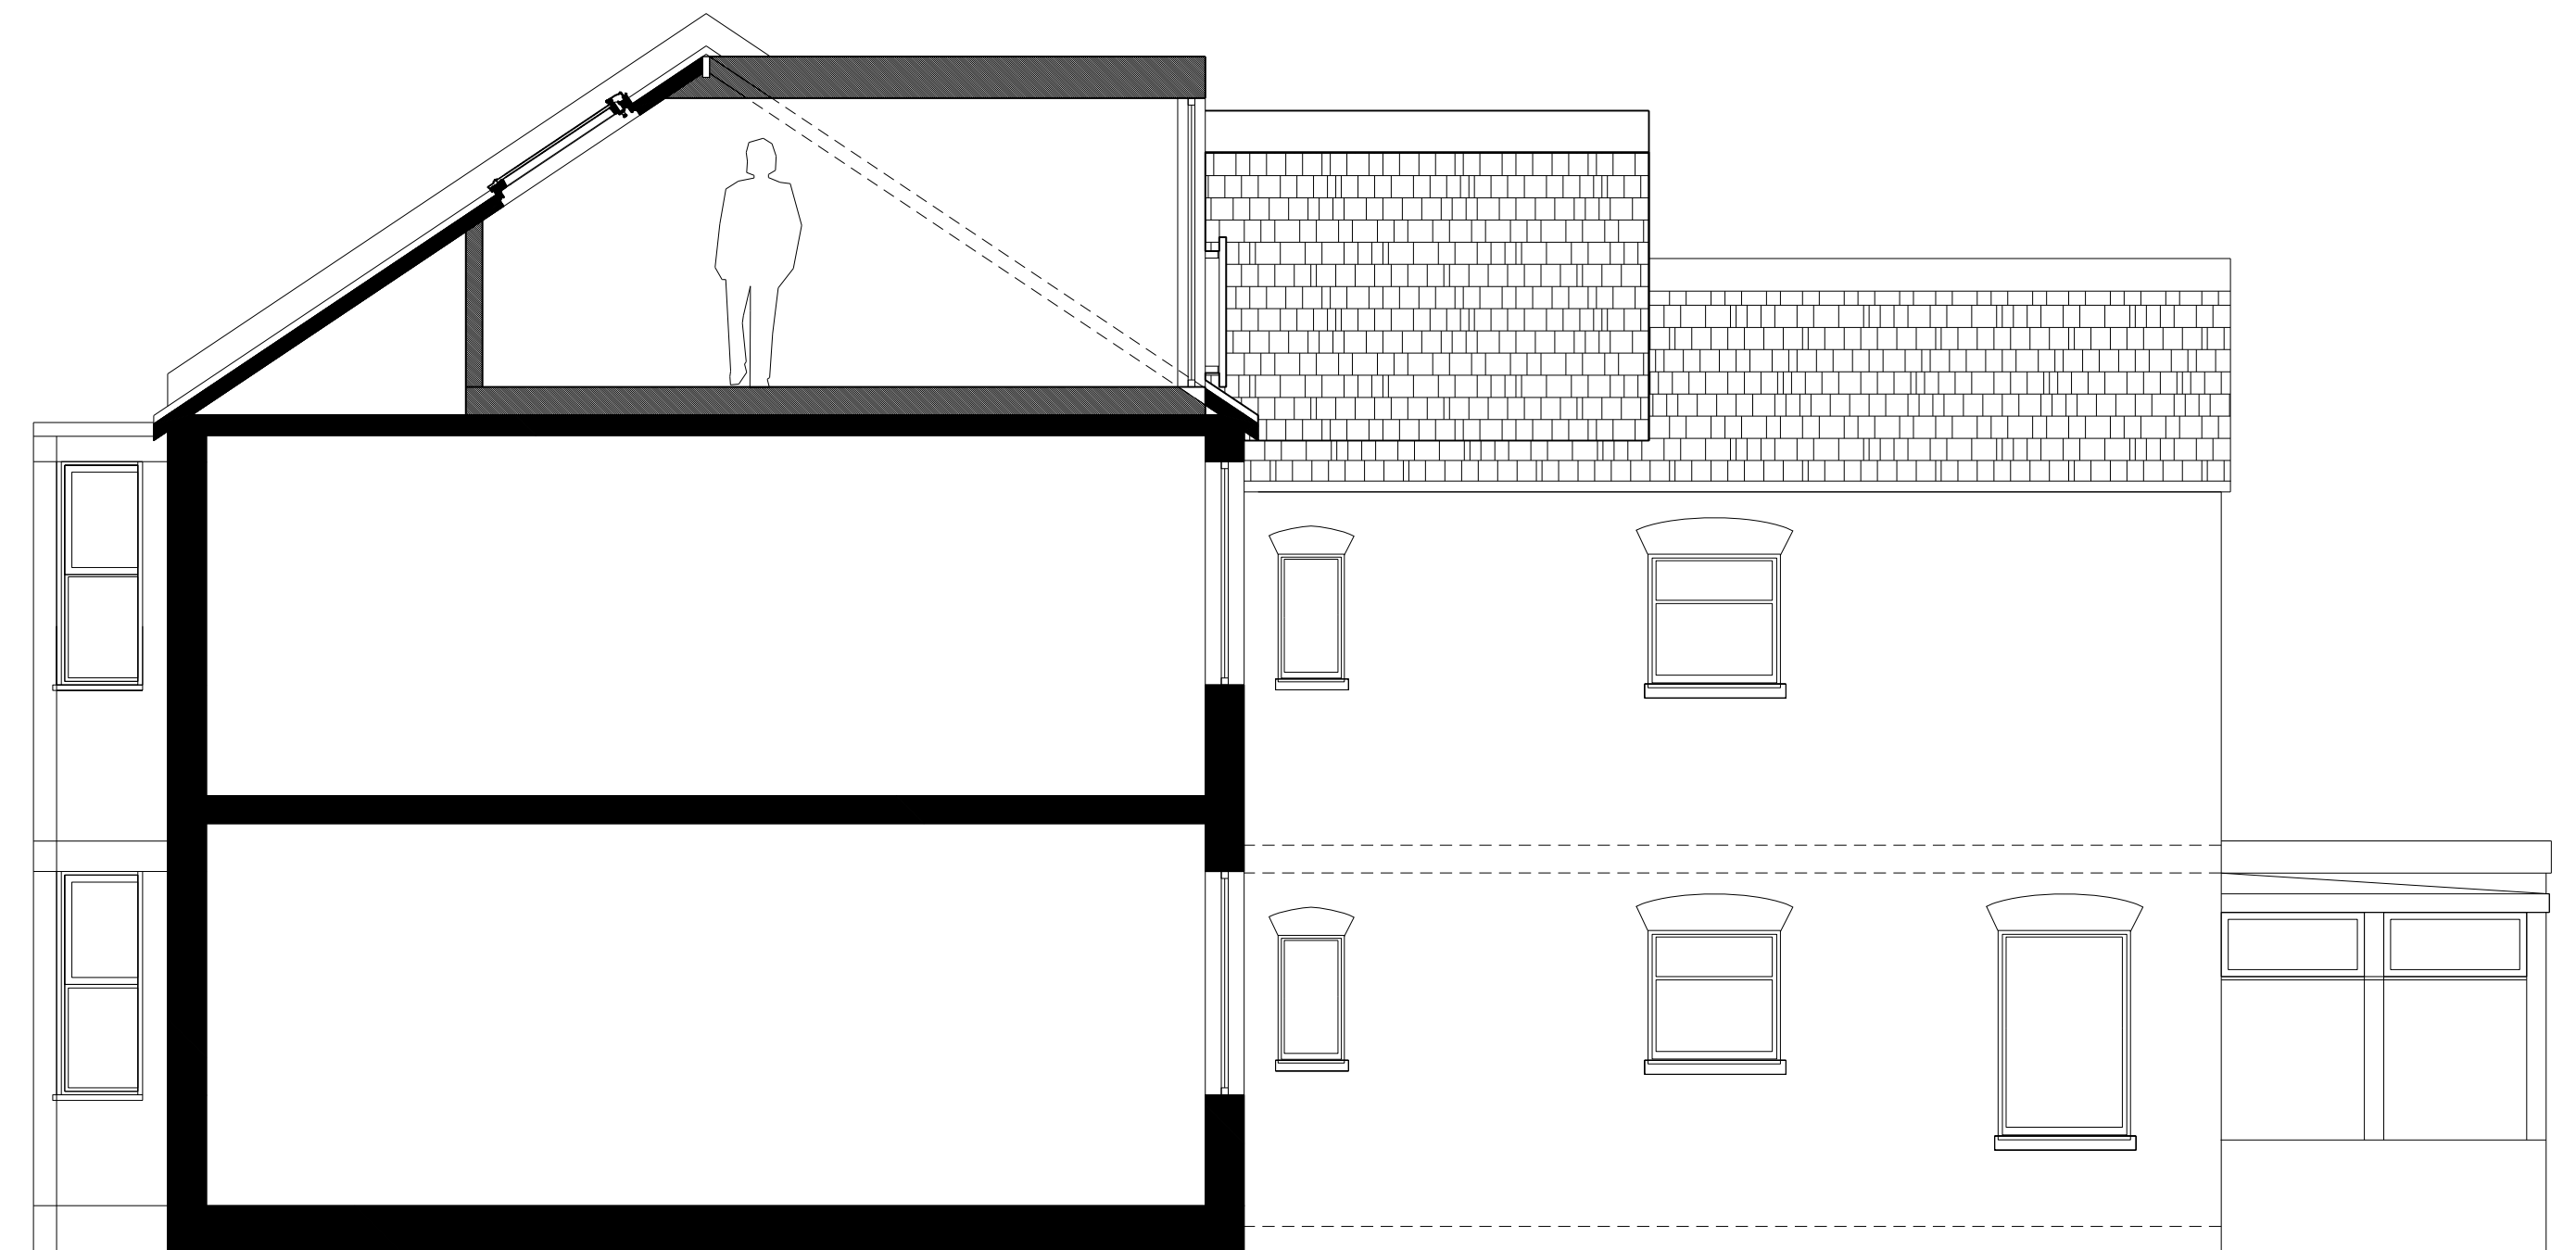

07 Proposed Section A-A
1:50@A1, 1:100@A3

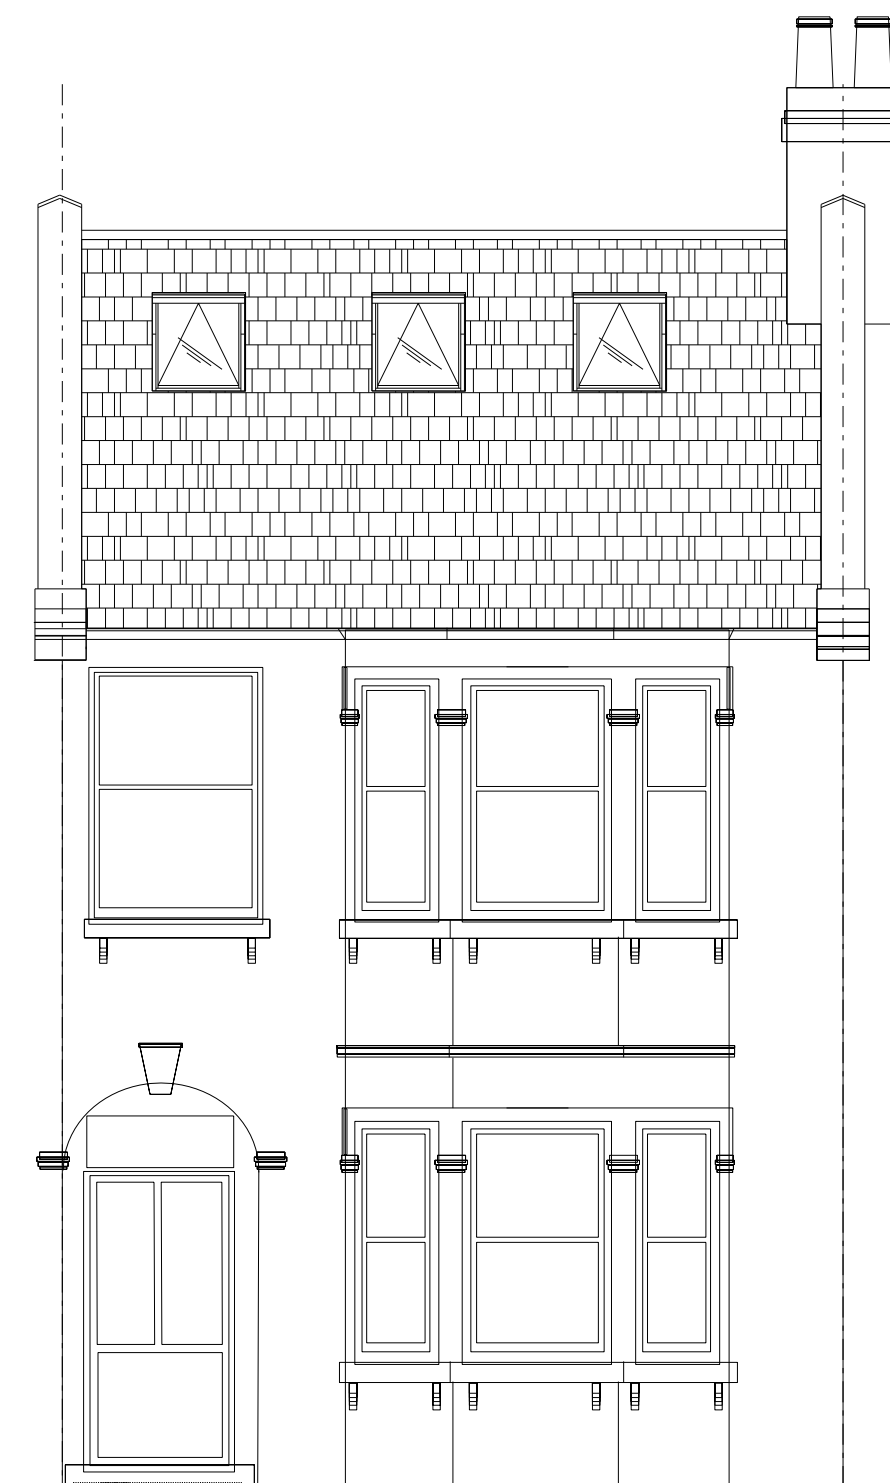

05 Proposed Front Elevation
1:50@A1, 1:100@A3

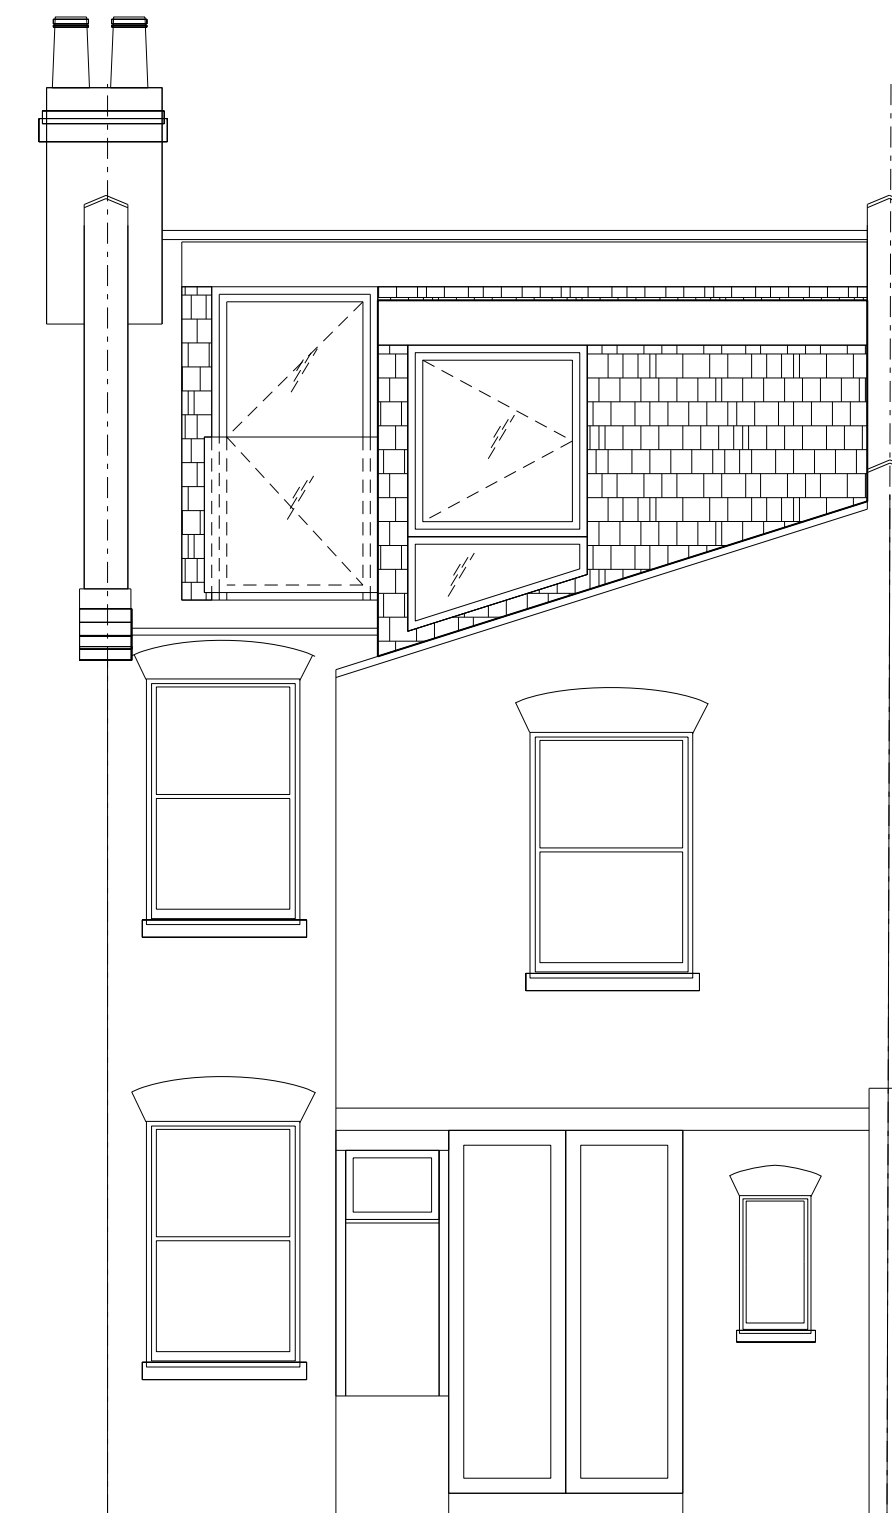

06 Proposed Rear Elevation
1:50@A1, 1:100@A3

6.09 sqm (area) x 3.2m (length) = 19.48cubic metres

4.26 sqm (area) x 4.59m (length) = 19.55 cubic metres

TOTAL = 39.03 cubic metres

Notes

Do not scale from this drawing.
All dimensions are to be checked on site and any discrepancies noted in writing to the Contract Administrator. All dimensions are in millimetres unless noted otherwise.
If in doubt ask the Contract Administrator.

Rev.	Date	Description	Drawn	Checked
00	00	00	00	00

do:a
don orike architects

Don Orike Architects
59, Blagdens Lane
London N14 6DB
Tel : 0796 8778 635
Email : info@do-a.co.uk

Client:

Rishi Banerjee & Cedric Souday

Job Title:

10 IMPERIAL ROAD
N22 8DE

Drawing Title:

Proposed Drawings

Scale: 1:50 @ A1, 1:100 @ A3 Date: 15/06/2026

Discipline: ARCHITECTURE

Drawing Status: INFORMATION

Job No:	Drawing No:	Revision:
0160b	TS02	