

PROJECT:

Ms Juila Gale  
6 Topsfield Road,  
London N8 8SN

[illegible]

**STRUCTURAL ENGINEER:**

**APPROVED INSPECTOR:**

**CONTRACTOR:**

GENERAL NOTES:

- ~~1. DO NOT SCALE FROM DRAWINGS.~~
2. ALL DRAWINGS TO READ IN CONJUNCTION WITH ALL OTHER DOCUMENTATION.
3. DISCREPENCIES TO BE HIGHLIGHTED TO THE ARCHITECT.

## PLANNING

frank-architecture

email: [info@frank-architecture.com](mailto:info@frank-architecture.com)      mobile: 07815 502051

DRAWING TITLE:

### Proposed Section CC and Rear Elevation

SCALE: 1:100 @ A3

DATE: June 2026

DRAWN BY:  
FS

PROJECT NO.:  
TR/02/26

DRAWING NO.:


AL- 23



PROPOSED SECTION CC  
Scale 1:100 @ A3

- ## Notes

1. London stock brick cavity wall  
[yellow]
2. Slate Roof [black]
3. Gutter and rwp [black]
4. Velux roof light [grey]
5. Lead flashing
6. Alum Sliding Glazed door  
[ black frames]
7. Concrete coping
8. Sedum roof on Grp membrane
9. Boundary fence reinstated
10. Flat roof metal edge profile  
[grey]
11. Brick soldier course coping

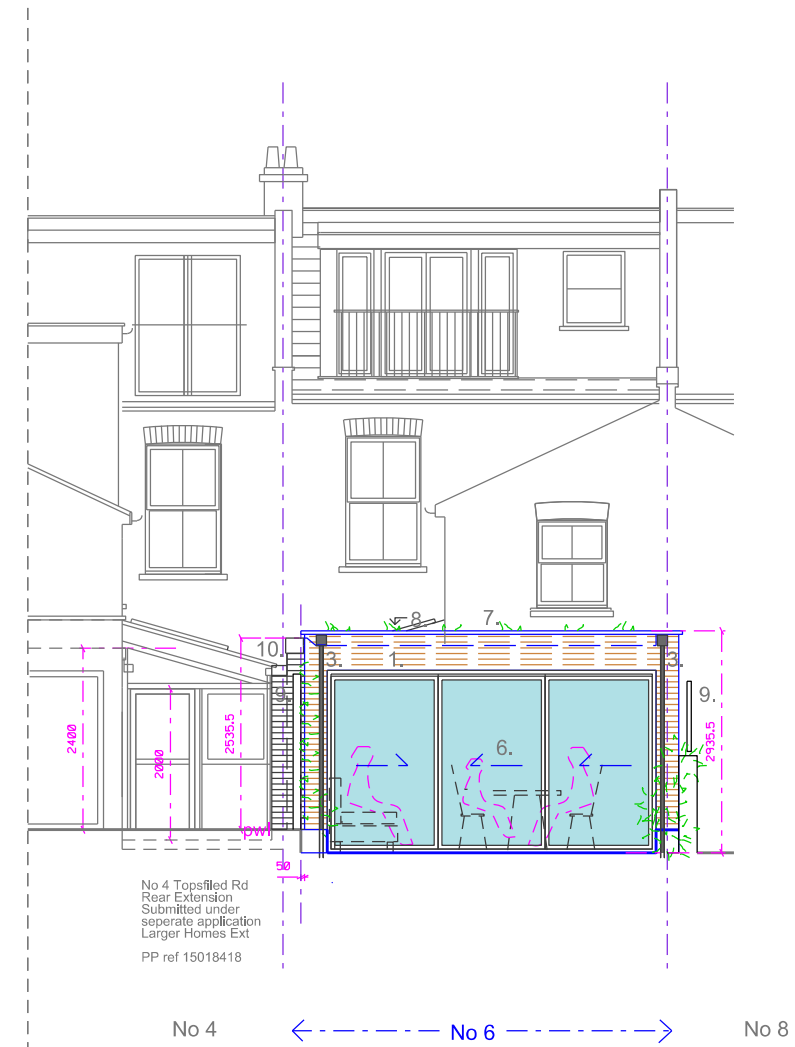

PROPOSED REAR ELEVATION  
Scale 1:100 @ A3

