




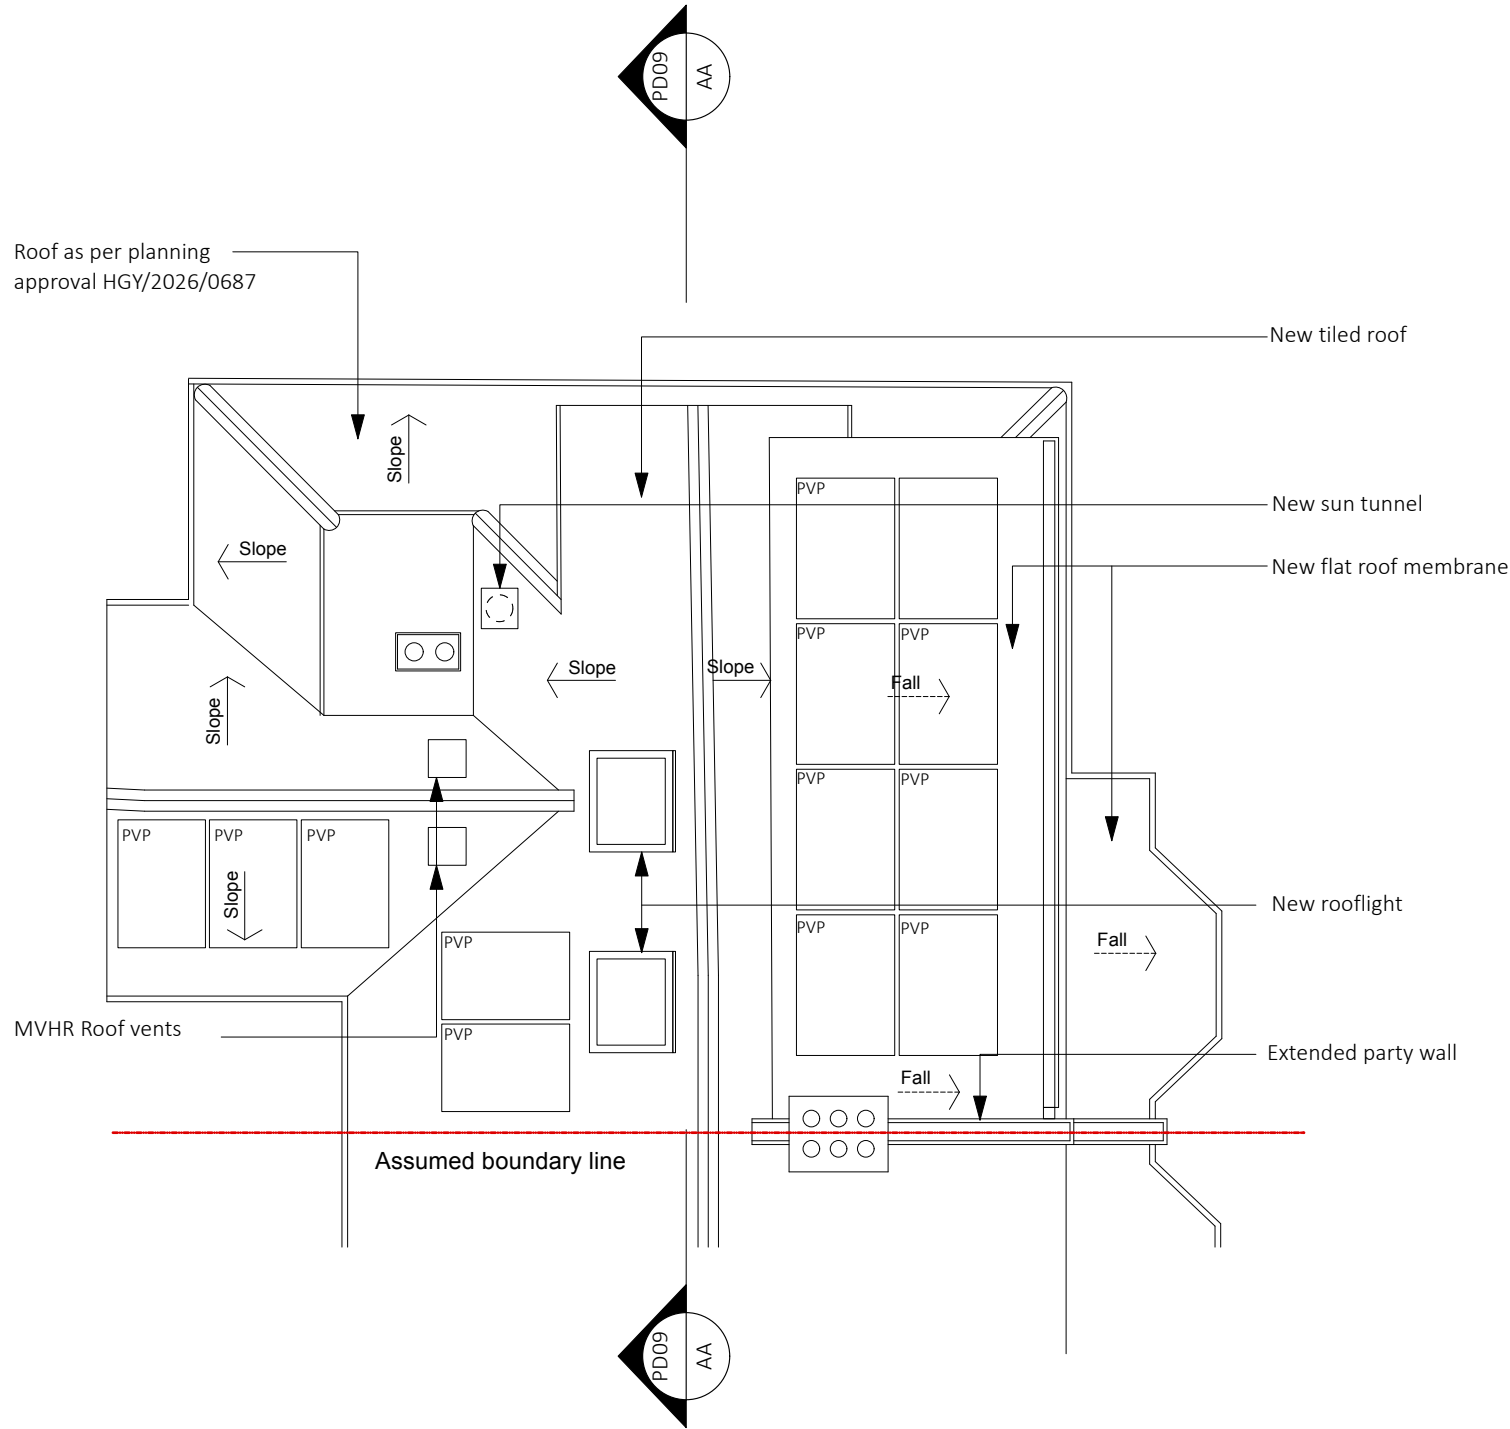

ROOF PLAN

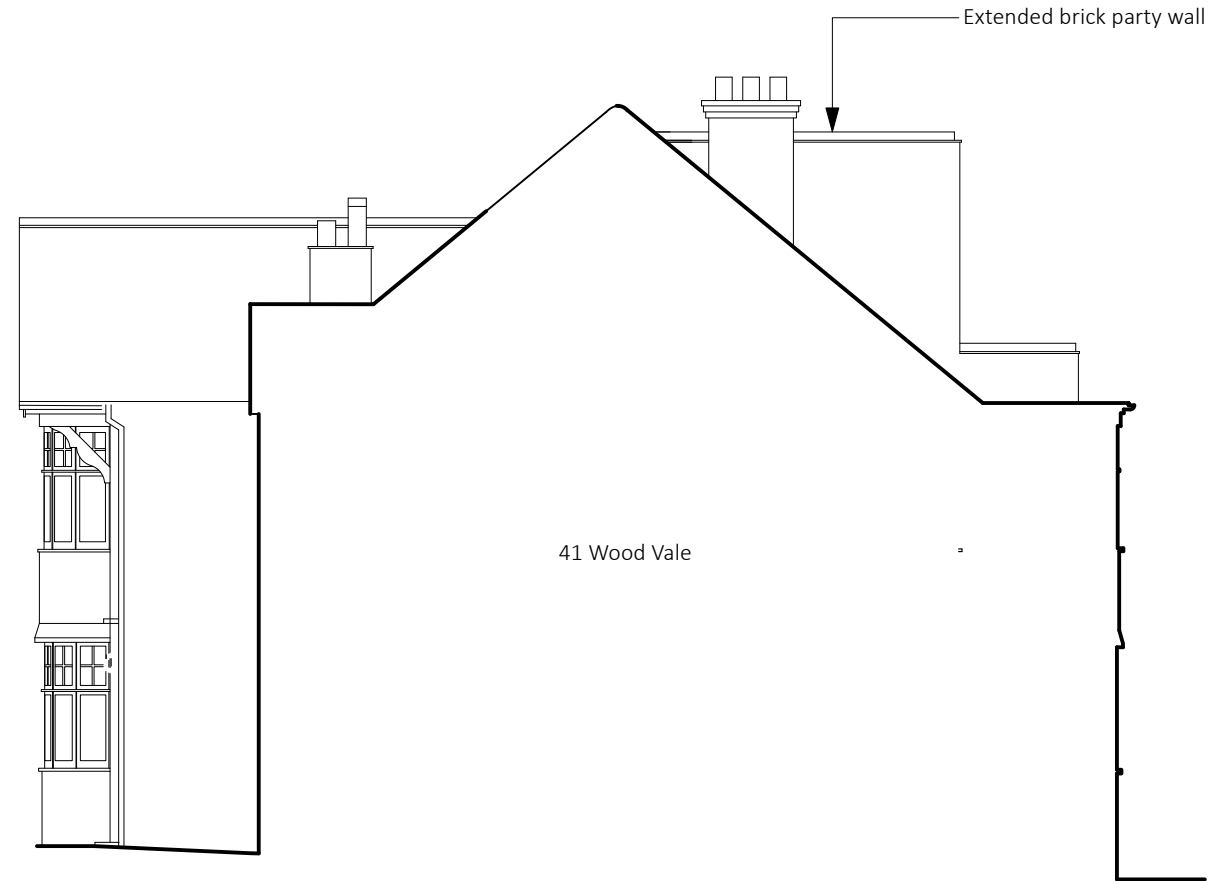

PARTY WALL ELEVATION

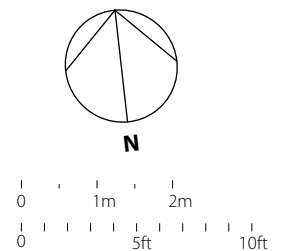

Notes

Important note
Where dimensions are not given, drawings must not be scaled and the matter referred to the architect.

In the event of any detail or dimensional conflict between the architectural drawings, the matter must be referred to the architect for clarification.

© Copyright 2024 - Ciarcelluti Mathers Architecture Ltd.

Revisions

By Authorised

CMA
Ciarcelluti Mathers Architecture

Unit 1, 1 Ghent Way
London E8 2PE
Tel: +44 (0)20 7254 7470
Email: mail@studiocma.co.uk

Client
Mr and Mrs Wiley

Project
39 Wood Vale
N10 3DJ

Title
PROPOSED
Roof Plan and Party Wall elevation

Scale
1:100@ A3

Drawn	Checked	Authorised
DC	-	

Date	Issuing Discipline
22/06/2026	ARCHITECTURE

Issue status

Planning - Stage 3

Drawing number	Rev
P168 / PD / 10	-