



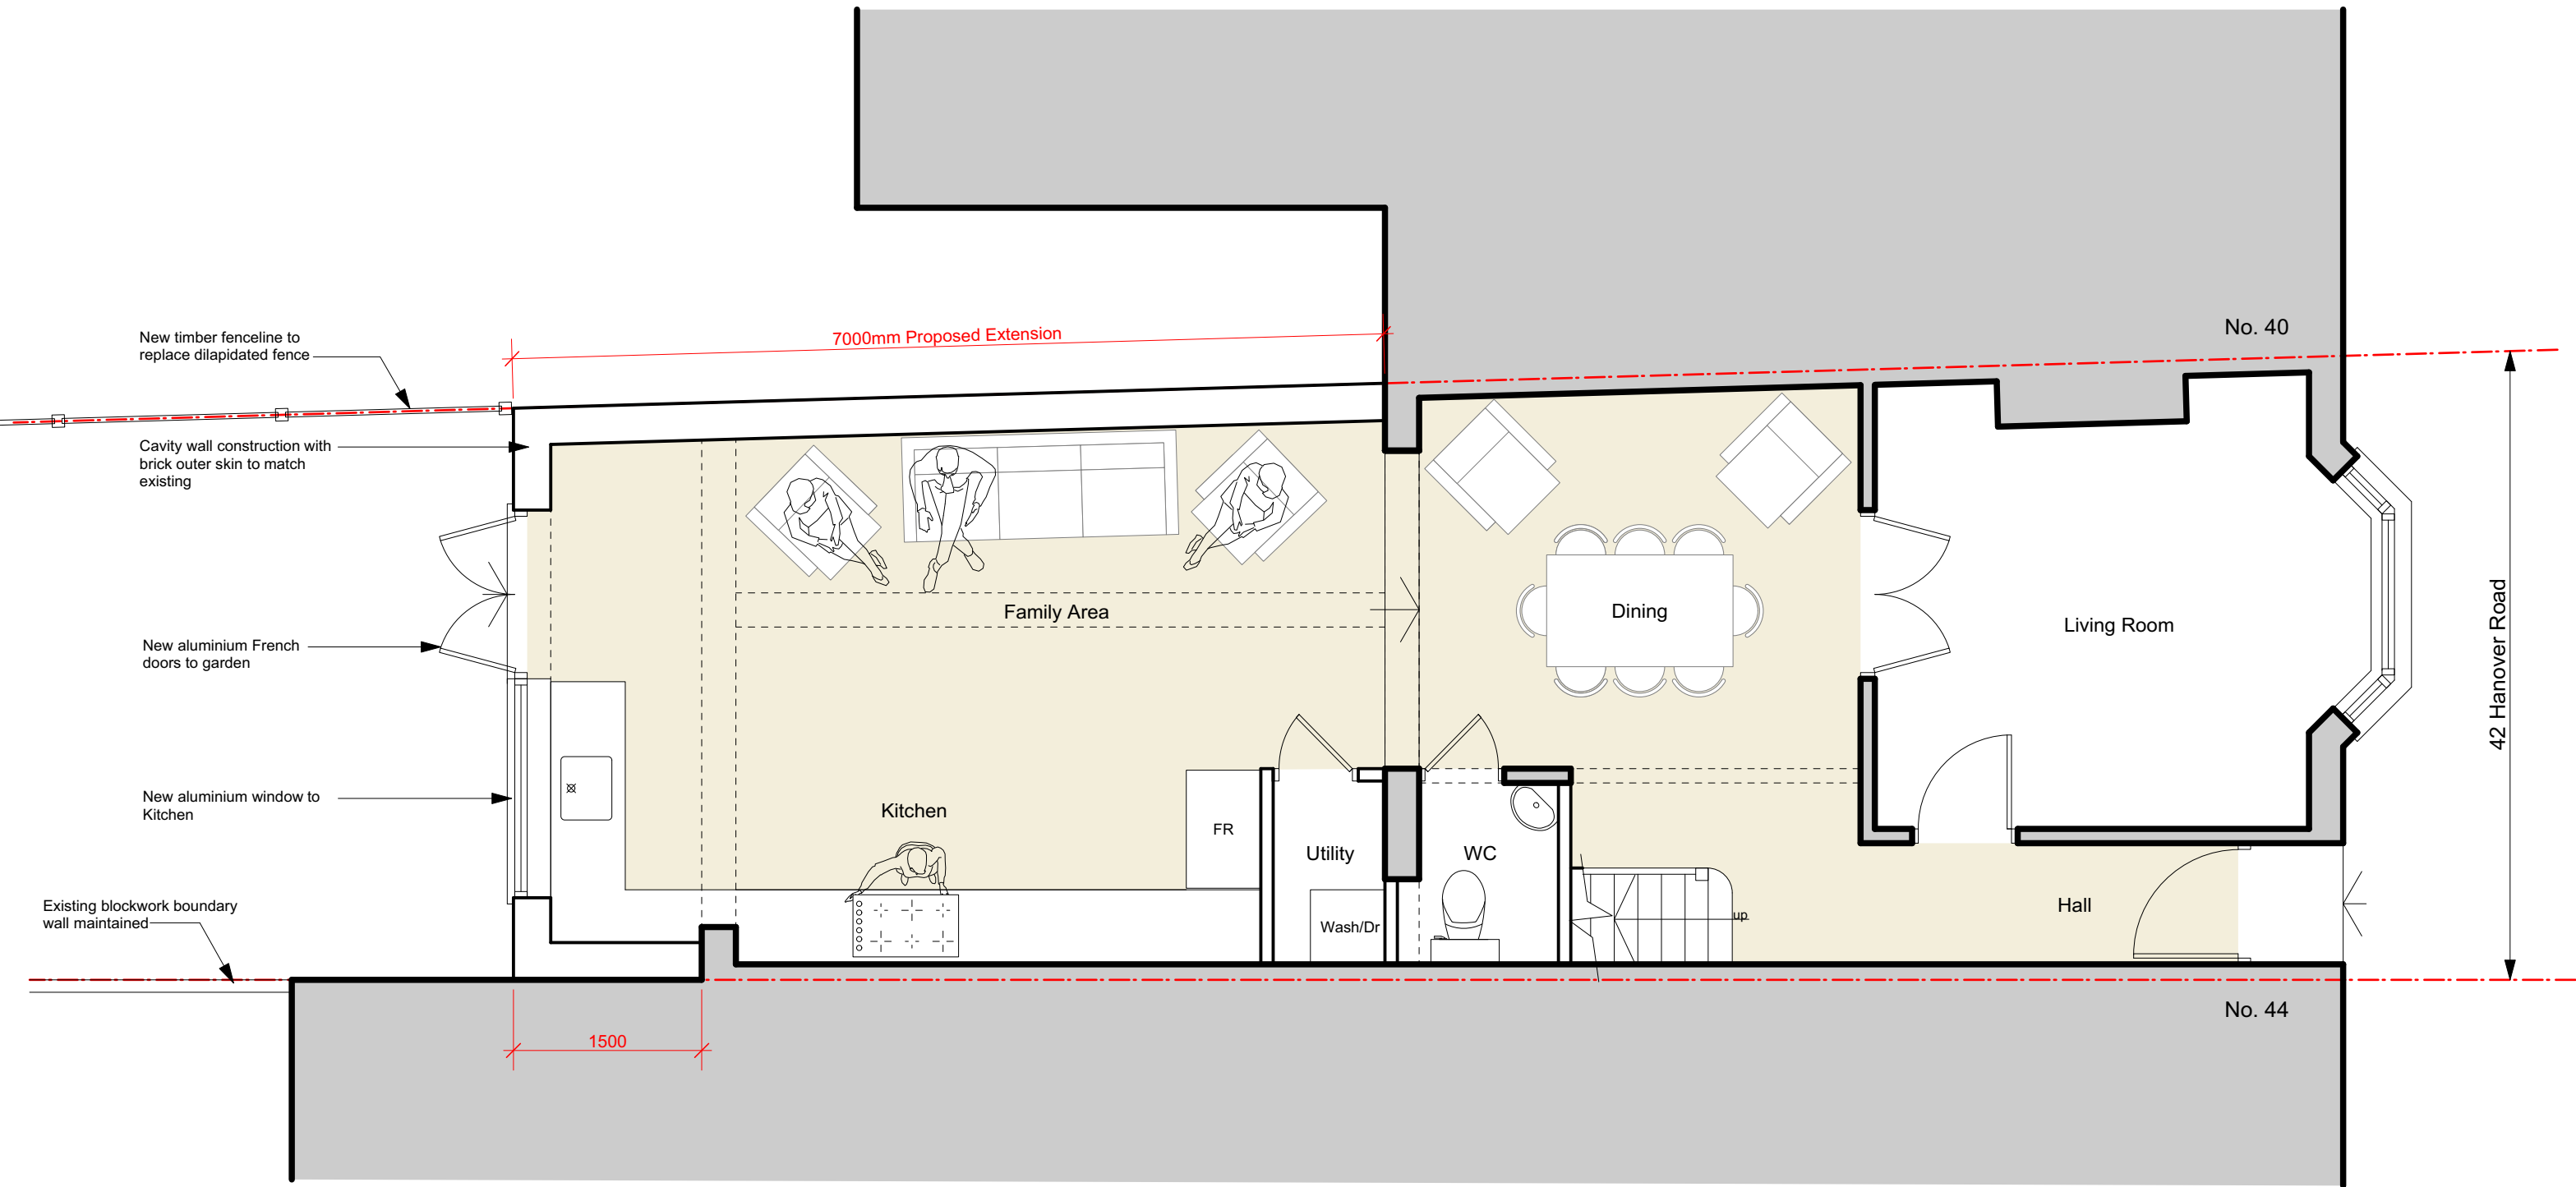

NOTES		SCALE		REVISIONS		Job name		SPACE 120	
This drawing was prepared for the purposes indicated below and is to be read as preliminary unless otherwise stated. Copyright: This drawing is copyright of Space 120 Architects and is issued on the terms that it will not be reproduced or copied in whole or any part nor will any information be furnished from it without their consent. Space 120 Architects accepts no liability for the unauthorised use of drawings and should be notified of drawings developed from this source. Scaling: This drawing is representative of the building or site and the intended works. Contractors should refer to the figured dimensions and should not scale off any part of printed or electronically issued		versions of this drawing. Contractors should carry out site surveys to confirm dimensions and details of existing structure required for the setting out of their works prior to making shop drawings or otherwise setting-out the works. Electronic issue: Space 120 Architects accepts no responsibility for omissions from or discrepancies in appearance of the drawings arising from transfer in electronic format. Contractors must refer to the printed issue of this drawing for verification of the Architects intentions and ensure that all information contained for use is current and should not rely on printed scales if the drawing has been issued in PDF format..				42 Hanover Road, N15 4DL		architects 120 Winchester Road Highams Park London E4 9JP Tel: 07843 759 427 space120architects@gmail.com www.space120architects.com	
						Drawing title			
						Drawing Number			
						Date of issue			
						Scale			
						Householder Planning App			

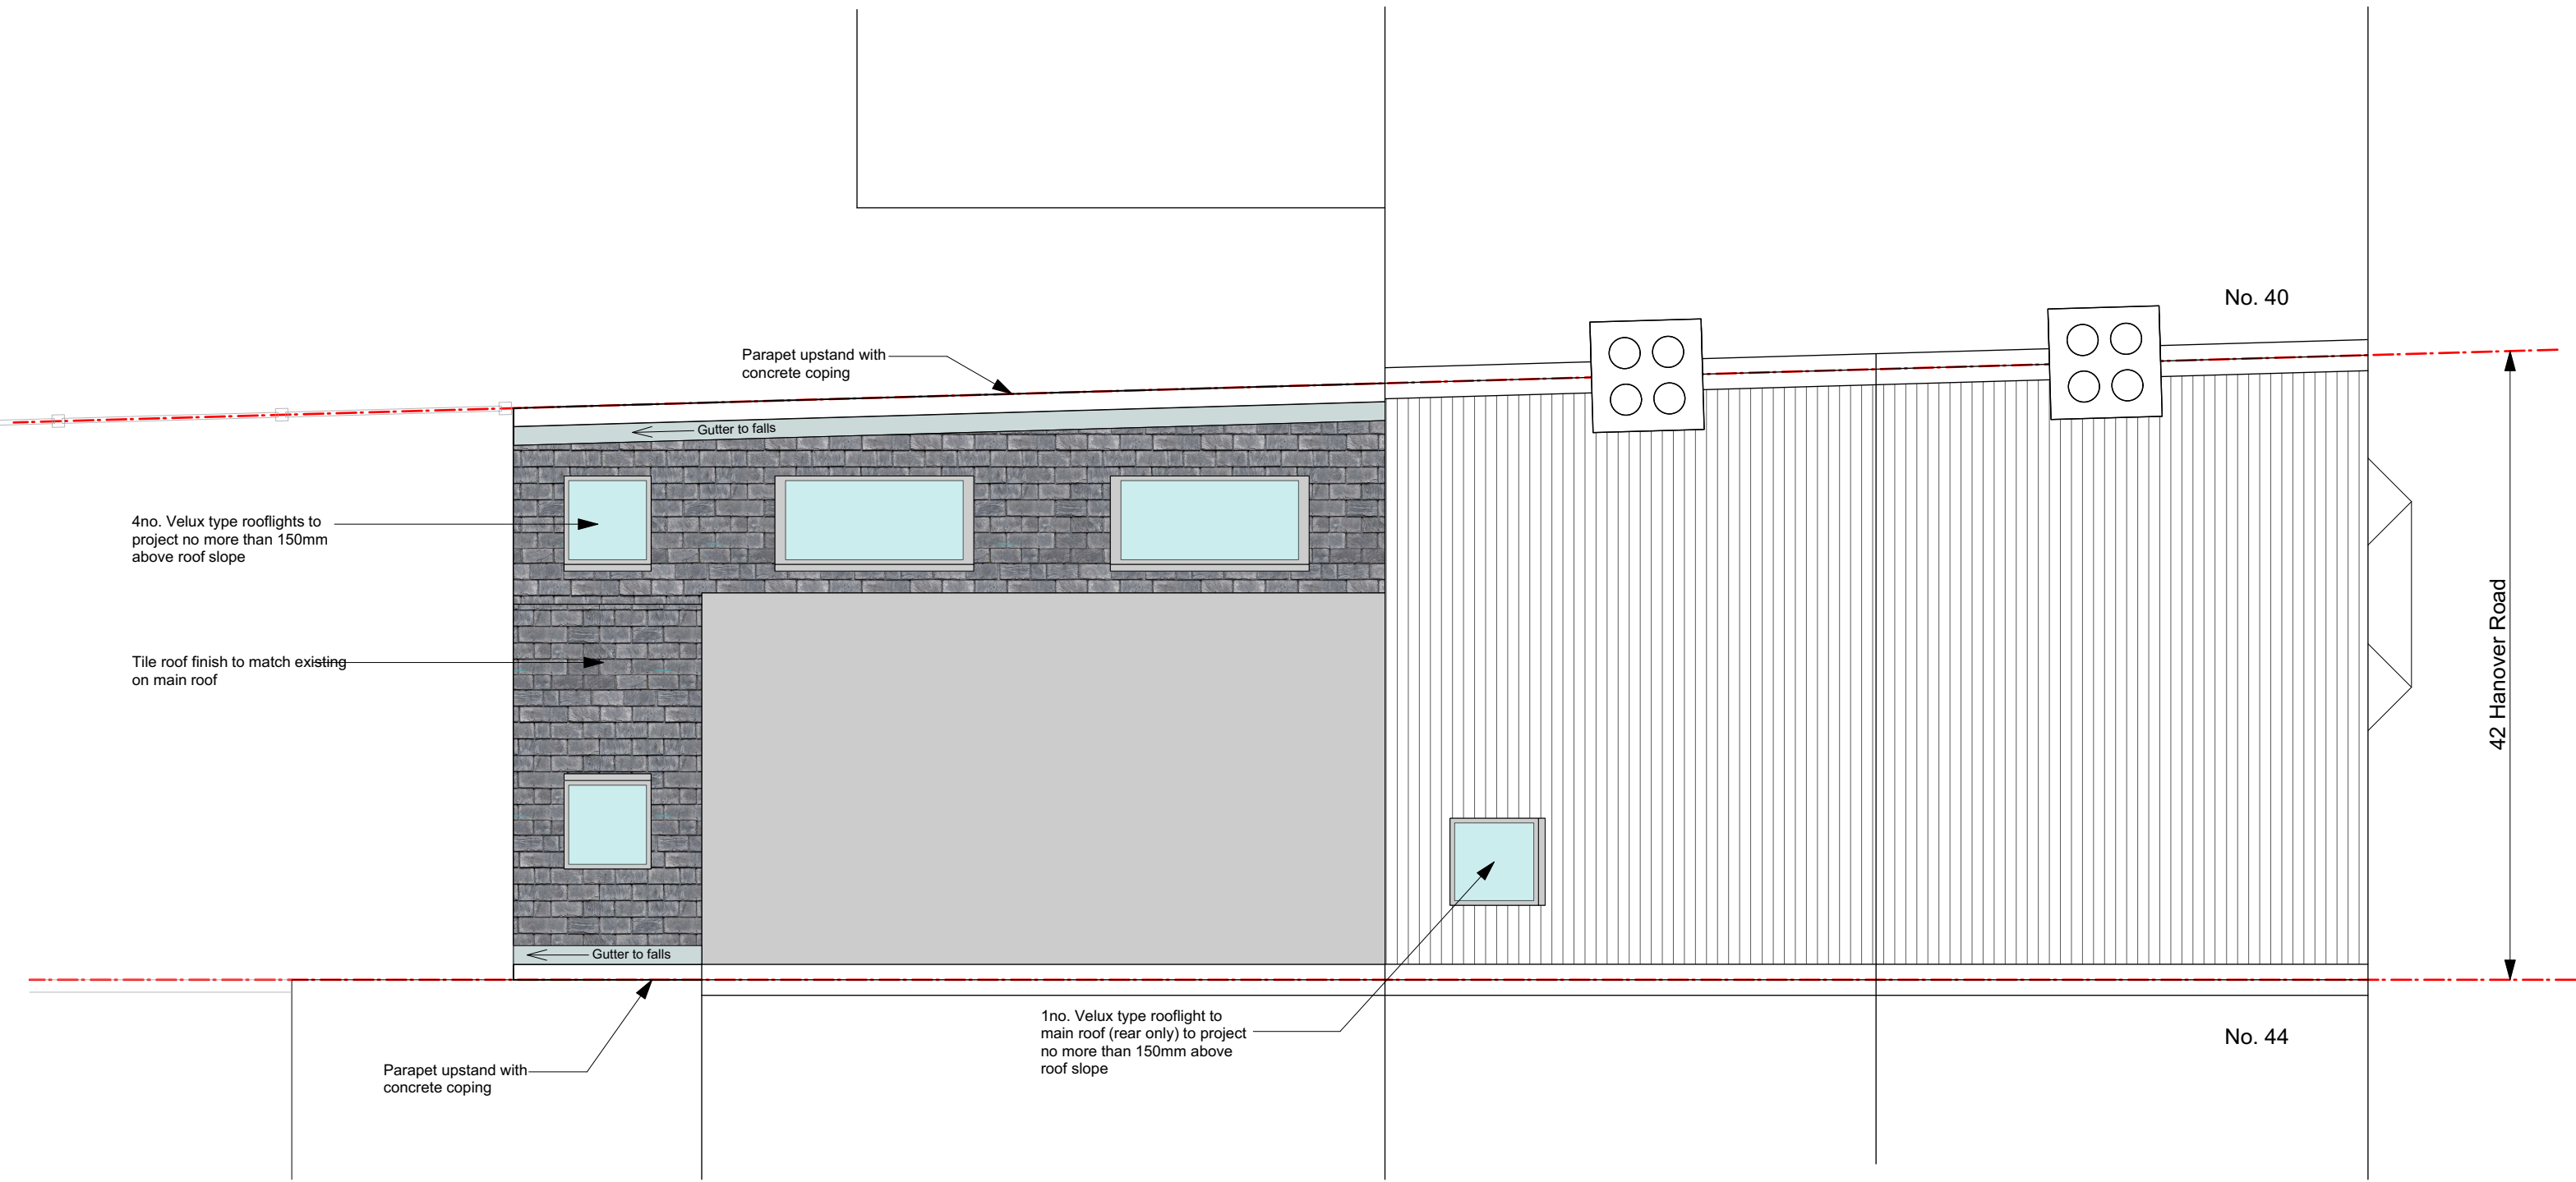


NOTES		SCALE		0m0.5m1m1.5m2m2.5m3m3.5m4m4.5m5m		REVISIONS			Job name42 Hanover Road, N15 4DL			SPACE 120 architects		
This drawing was prepared for the purposes indicated below and is to be read as preliminary unless otherwise stated. Copyright: This drawing is copyright of Space 120 Architects and is issued on the terms that it will not be reproduced or copied in whole or any part nor will any information be furnished from it without their consent. Space 120 Architects accepts no liability for the unauthorised use of drawings and should be notified of drawings developed from this source. Scaling: This drawing is representative of the building or site and the intended works. Contractors should refer to the figured dimensions and should not scale off any part of printed or electronically issued		versions of this drawing. Contractors should carry out site surveys to confirm dimensions and details of existing structure required for the setting out of their works prior to making shop drawings or otherwise setting-out the works. Electronic issue: Space 120 Architects accepts no responsibility for omissions from or discrepancies in appearance of the drawings arising from transfer in electronic format. Contractors must refer to the printed issue of this drawing for verification of the Architects intentions and ensure that all information contained for use is current and should not rely on printed scales if the drawing has been issued in PDF format..				A		22.6.26	As suggested by Haringey, fence treatment on both sides added to all drawings (Existing & Proposed)	Drawing titleProposed Roof Plan			120 Winchester Road Highams Park London E4 9JP	
										Drawing Number2305H04RevA			Tel: 07843 759 427	
										Date of issue03.03.26			space120architects@gmail.com www.space120architects.com	
										Scale1:50@A3				
										Purpose of issueHouseholder Planning App				
				PLANNING OFFICERS MAY SCALE FROM THIS DRAWING BUT SHOULD NOTE THAT PDF FILES DO NOT ALWAYS PRINT ACCURATELY										




NOTE FOR PLANNERS:
NO CHANGES ARE PROPOSED
FOR THE FRONT/STREET ELEVATION


NOTES		SCALE		<
-------	--	-------	--	---

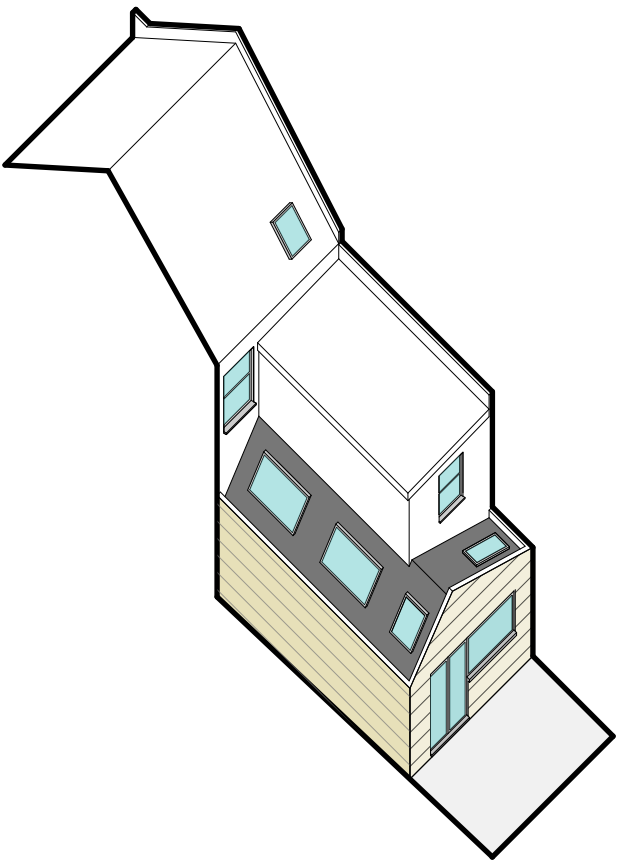


42 Hanover Rd: Proposed Axonometric Rear View

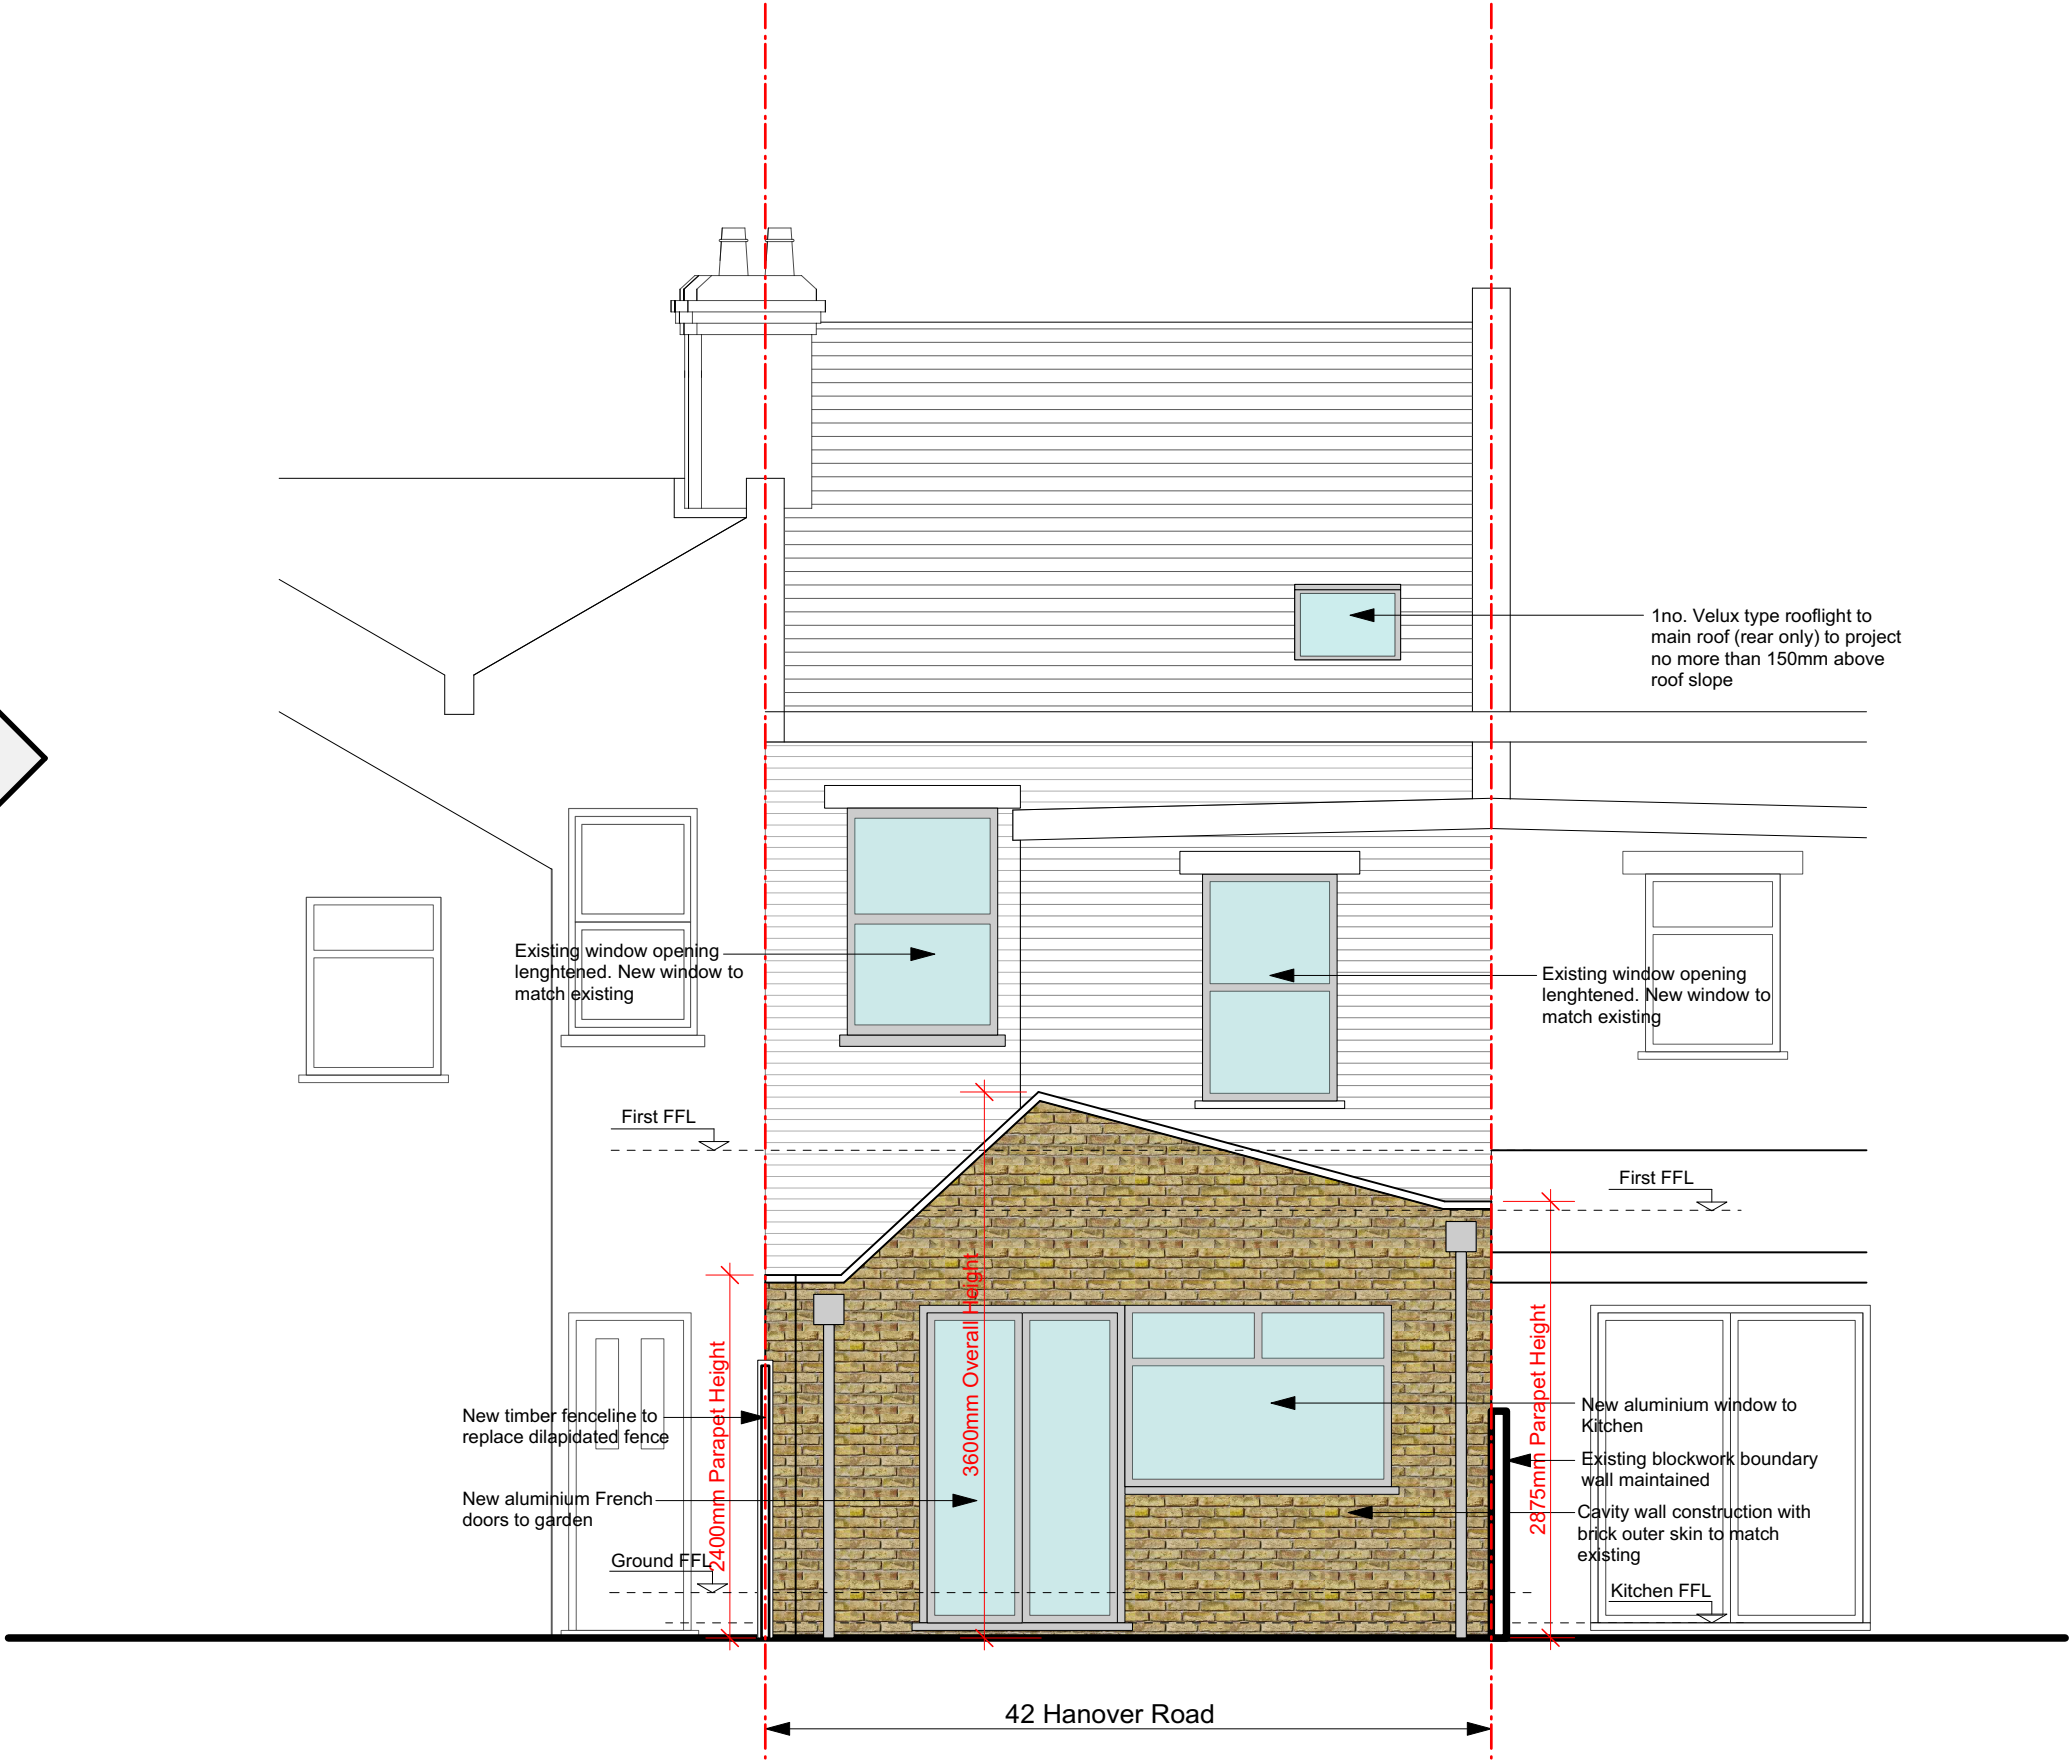

NOTES		SCALE		REVISIONS			Job name			SPACE 120	
This drawing was prepared for the purposes indicated below and is to be read as preliminary unless otherwise stated. Copyright: This drawing is copyright of Space 120 Architects and is issued on the terms that it will not be reproduced or copied in whole or any part nor will any information be furnished from it without their consent. Space 120 Architects accepts no liability for the unauthorised use of drawings and should be notified of drawings developed from this source. Scaling: This drawing is representative of the building or site and the intended works. Contractors should refer to the figured dimensions and should not scale off any part of printed or electronically issued versions of this drawing. Contractors should carry out site surveys to confirm dimensions and details of existing structure required for the setting out of their works prior to making shop drawings or otherwise setting-out the works. Electronic issue: Space 120 Architects accepts no responsibility for omissions from or discrepancies in appearance of the drawings arising from transfer in electronic format. Contractors must refer to the printed issue of this drawing for verification of the Architects intentions and ensure that all information contained for use is current and should not rely on printed scales if the drawing has been issued in PDF format..							42 Hanover Road, N15 4DL			architects 120 Winchester Road Highams Park London E4 9JP Tel: 07843 759 427 space120architects@gmail.com www.space120architects.com	
							Proposed Rear Elevation				
							Drawing Number 2305 H06 Rev A				
							Date of issue 03.03.26				
							Scale 1:50@A3				
							Purpose of issue Householder Planning App				
</											

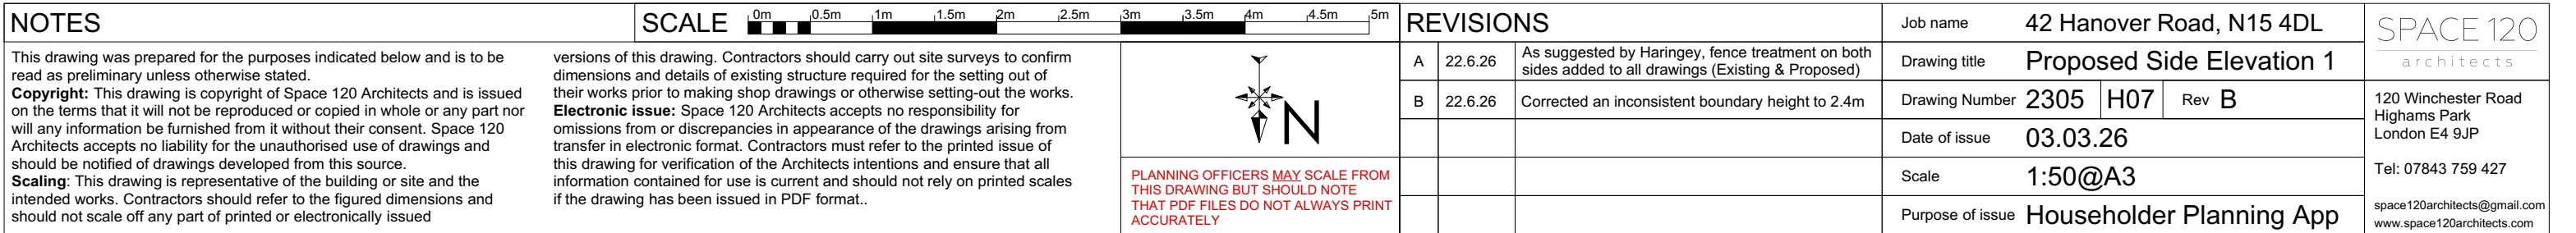

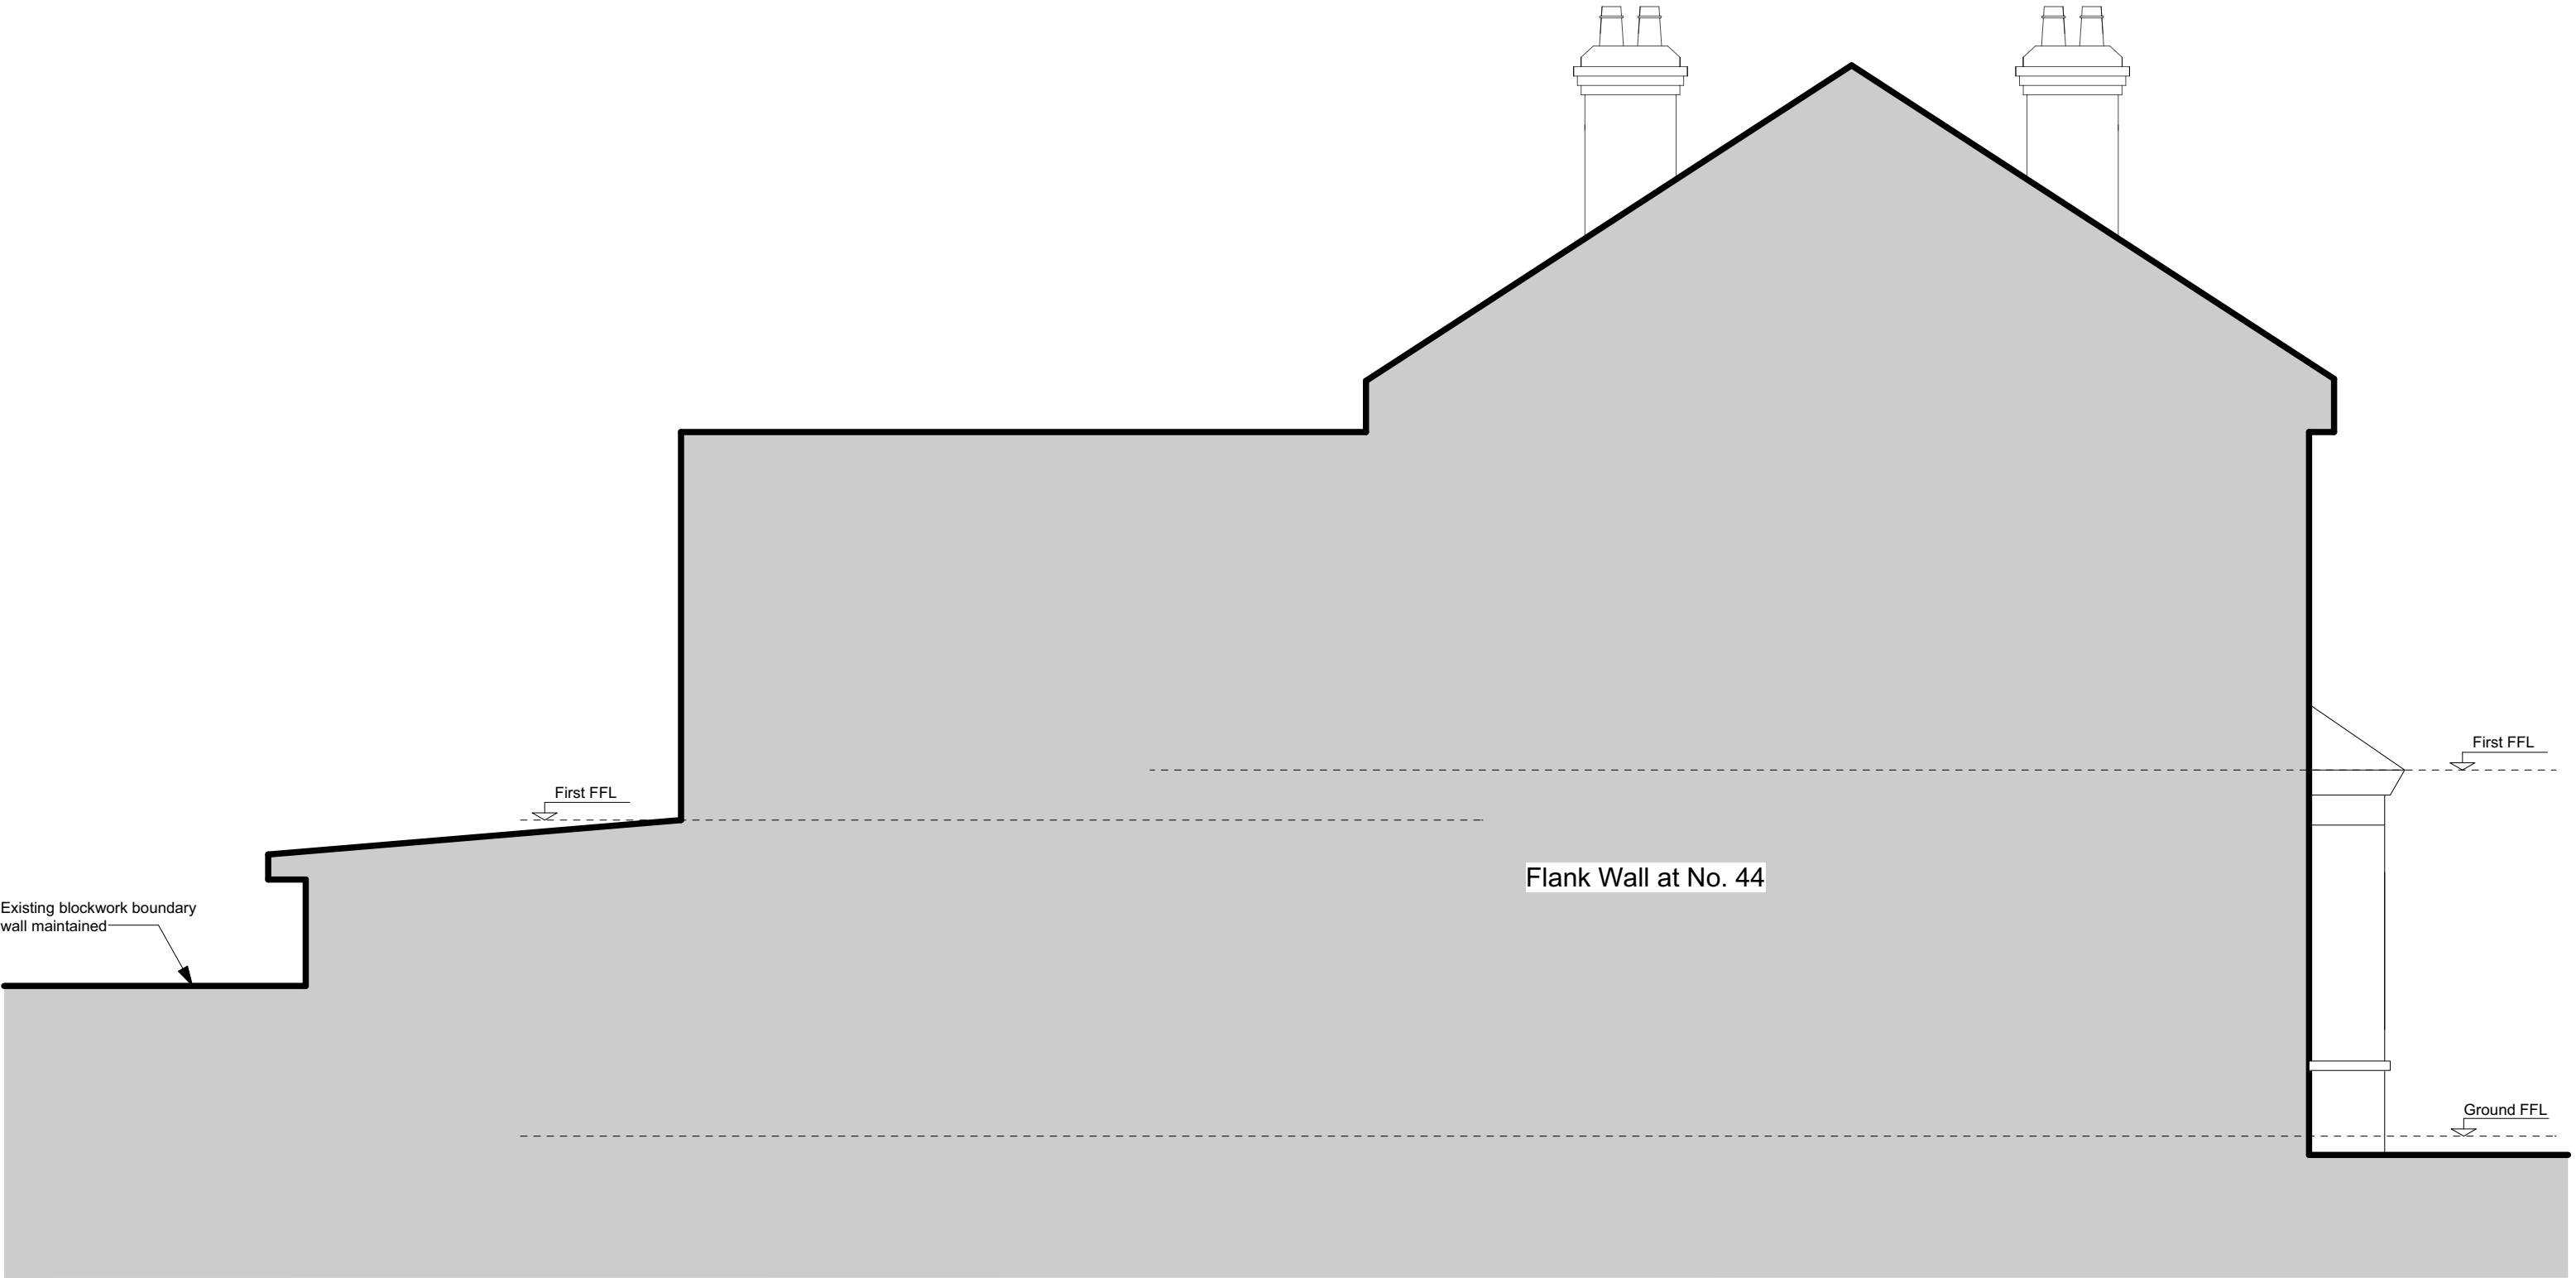

NOTES		SCALE		0m 0.5m 1m 1.5m 2m 2.5m 3m 3.5m 4m 4.5m 5m		REVISIONS			Job name 42 Hanover Road, N15 4DL			SPACE 120 architects	
This drawing was prepared for the purposes indicated below and is to be read as preliminary unless otherwise stated. Copyright: This drawing is copyright of Space 120 Architects and is issued on the terms that it will not be reproduced or copied in whole or any part nor will any information be furnished from it without their consent. Space 120 Architects accepts no liability for the unauthorised use of drawings and should be notified of drawings developed from this source. Scaling: This drawing is representative of the building or site and the intended works. Contractors should refer to the figured dimensions and should not scale off any part of printed or electronically issued		versions of this drawing. Contractors should carry out site surveys to confirm dimensions and details of existing structure required for the setting out of their works prior to making shop drawings or otherwise setting-out the works. Electronic issue: Space 120 Architects accepts no responsibility for omissions from or discrepancies in appearance of the drawings arising from transfer in electronic format. Contractors must refer to the printed issue of this drawing for verification of the Architects intentions and ensure that all information contained for use is current and should not rely on printed scales if the drawing has been issued in PDF format..				A	22.6.26	As suggested by Haringey, fence treatment on both sides added to all drawings (Existing & Proposed)	Drawing title Proposed Side Elevation 2			120 Winchester Road Highams Park London E4 9JP	
									Drawing Number 2305	H08	Rev A		
									Date of issue 03.03.26	Tel: 07843 759 427			
									Scale 1:50@A3				
									Purpose of issue Householder Planning App	space120architects@gmail.com www.space120architects.com			
				PLANNING OFFICERS MAY SCALE FROM THIS DRAWING BUT SHOULD NOTE THAT PDF FILES DO NOT ALWAYS PRINT ACCURATELY									



NOTES		SCALE				REVISIONS			Job name 42 Hanover Road, N15 4DL			SPACE 120 architects	
This drawing was prepared for the purposes indicated below and is to be read as preliminary unless otherwise stated. Copyright: This drawing is copyright of Space 120 Architects and is issued on the terms that it will not be reproduced or copied in whole or any part nor will any information be furnished from it without their consent. Space 120 Architects accepts no liability for the unauthorised use of drawings and should be notified of drawings developed from this source. Scaling: This drawing is representative of the building or site and the intended works. Contractors should refer to the figured dimensions and should not scale off any part of printed or electronically issued		versions of this drawing. Contractors should carry out site surveys to confirm dimensions and details of existing structure required for the setting out of their works prior to making shop drawings or otherwise setting-out the works. Electronic issue: Space 120 Architects accepts no responsibility for omissions from or discrepancies in appearance of the drawings arising from transfer in electronic format. Contractors must refer to the printed issue of this drawing for verification of the Architects intentions and ensure that all information contained for use is current and should not rely on printed scales if the drawing has been issued in PDF format..				A	22.6.26	As suggested by Haringey, fence treatment on both sides added to all drawings (Existing & Proposed)	Drawing title Proposed Section A				
									Drawing Number 2305 H09 Rev A				
									Date of issue 03.03.26				
									Scale 1:50@A3				
									Purpose of issue Householder Planning App				