
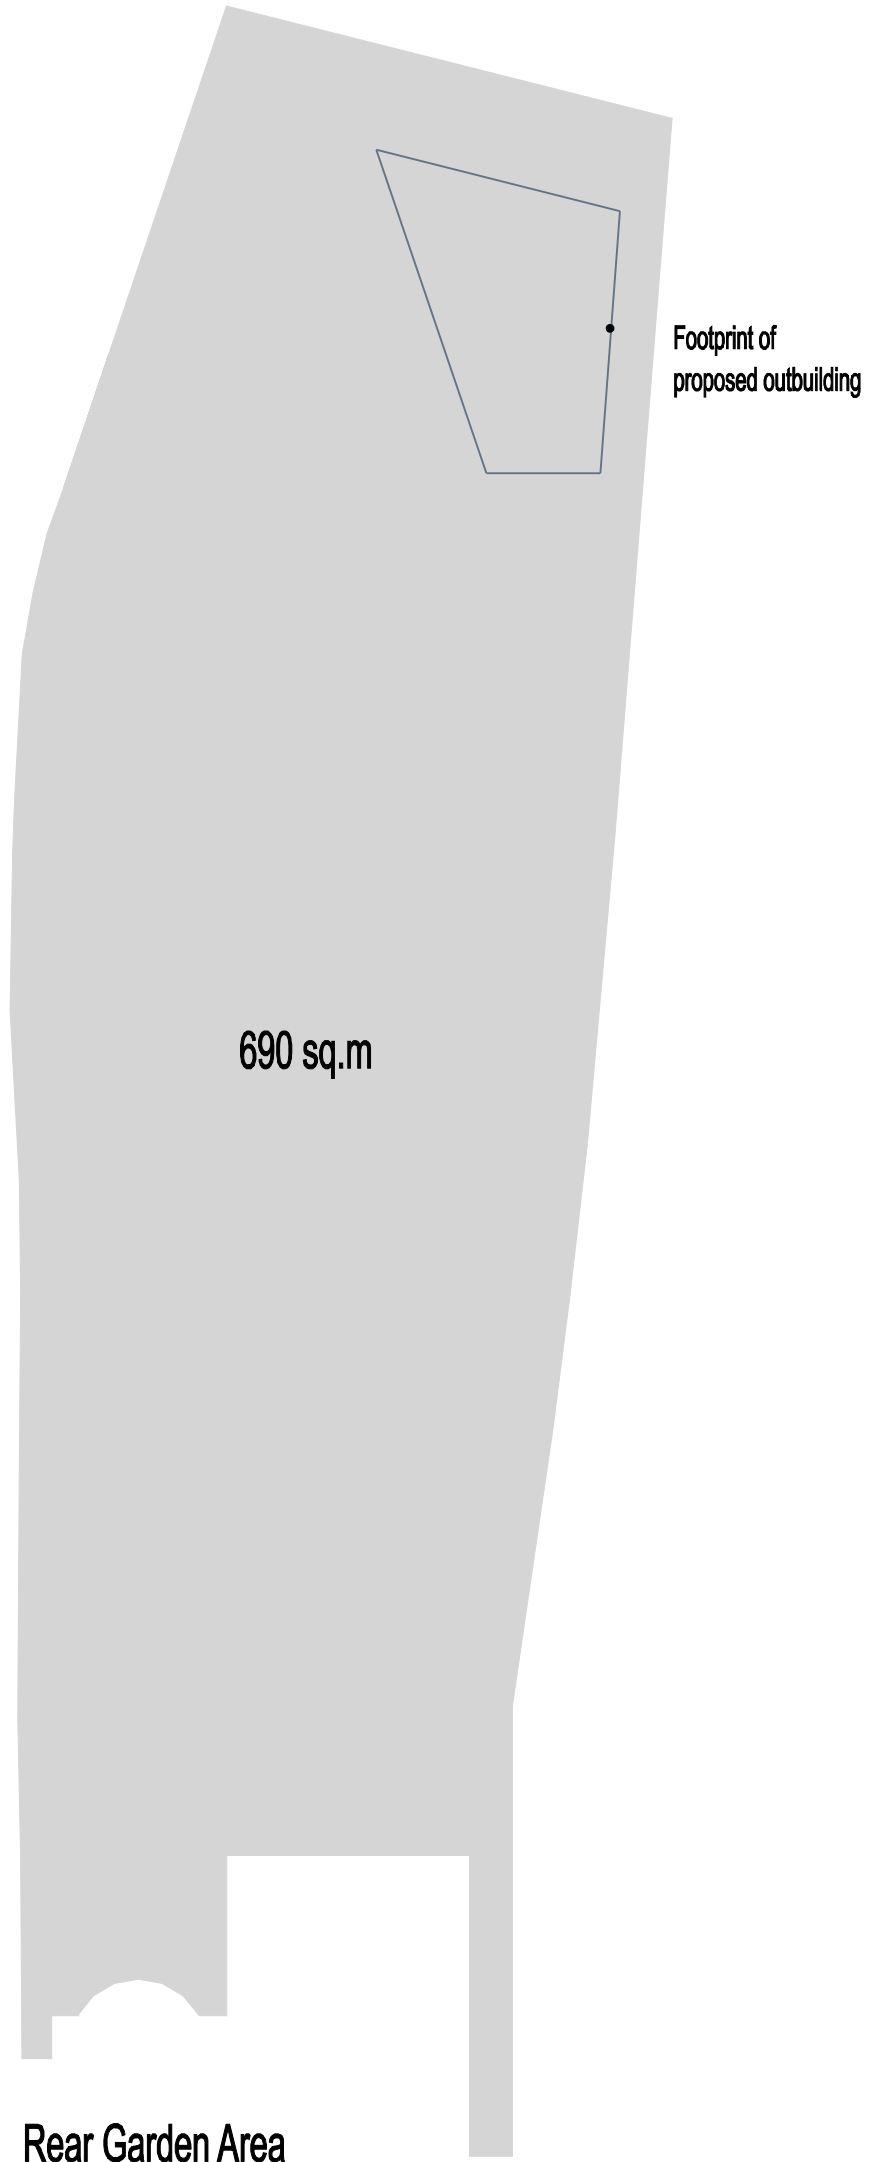


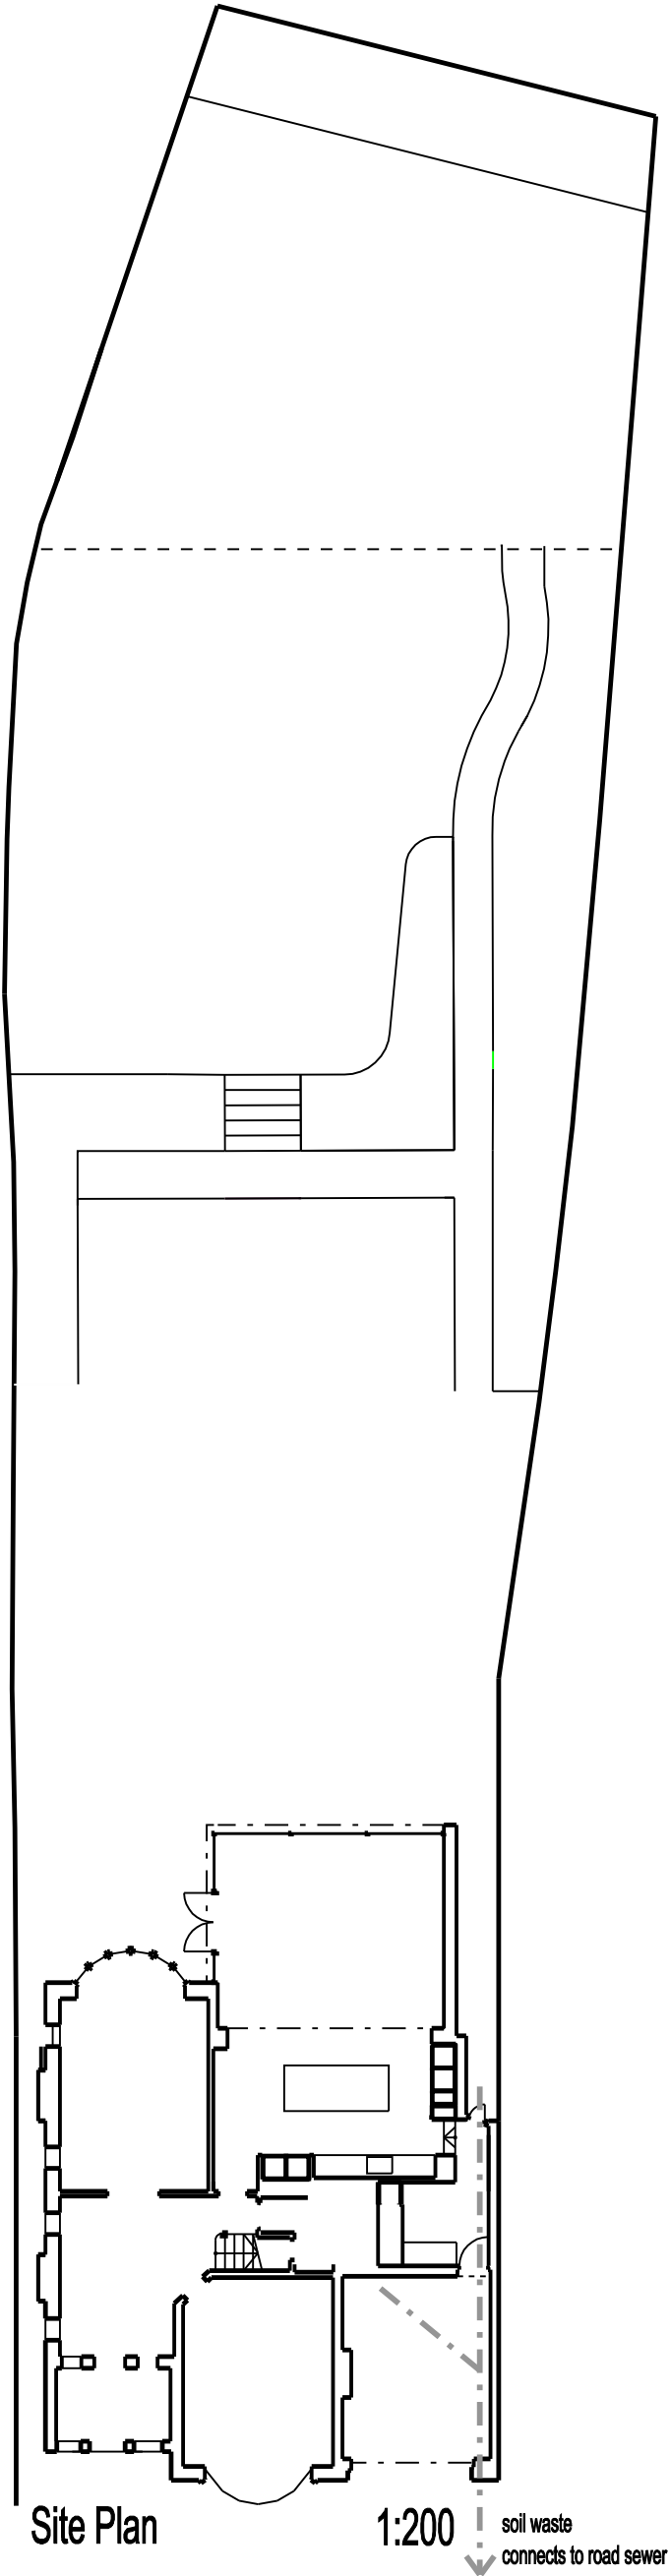

job 38 Bancroft Avenue N2 0AS	notes				revisions A 18.03.26. RG B 22.06.26. RG		Goldsmith architects 77 Bartholomew Rd London NW5 2AH tel 07970 064141	drawing name Site Plan	
								drawing no. 38 Su02	revision B
								status for approval	
for Tamara and Malcolm Weir	scale 1:200	10m @ 1:20				paper size A3	date Feb 2026	dwn by RG	'north' ↖