

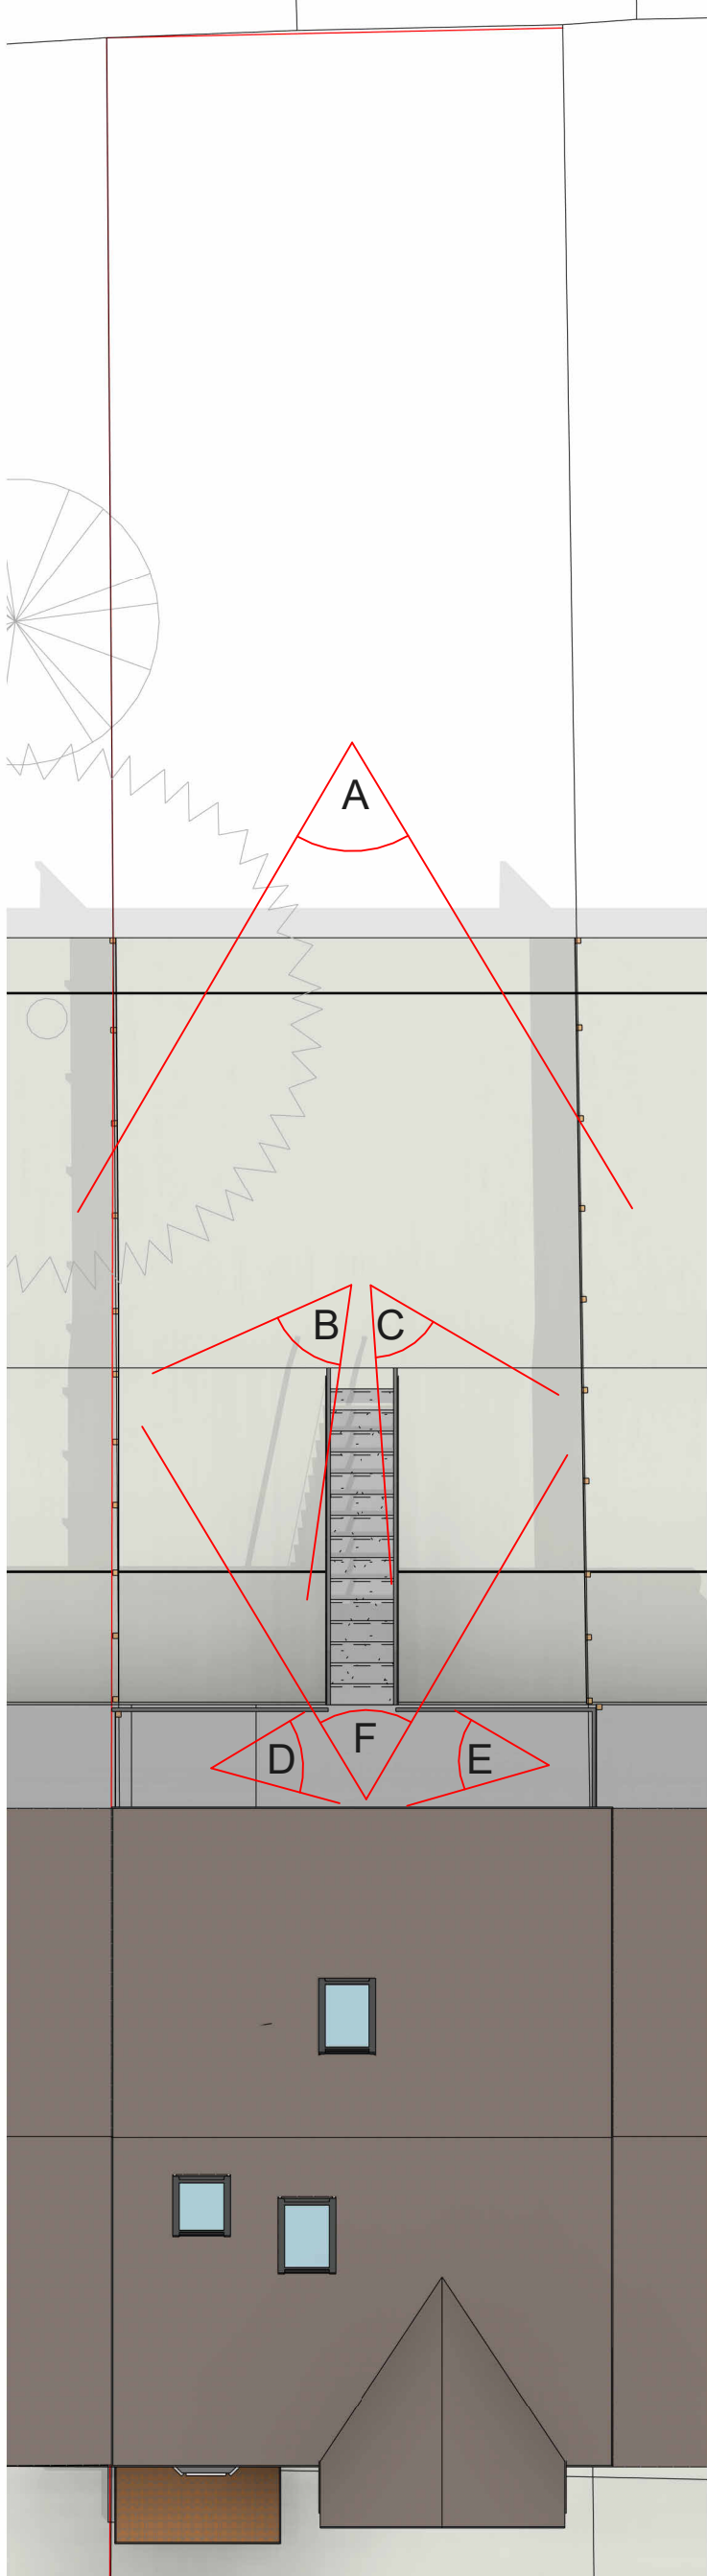


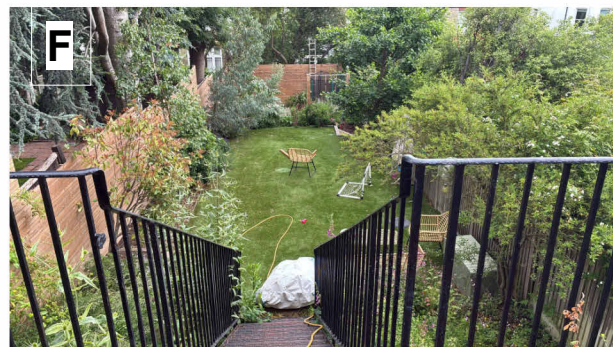

05-Roof Plan - Existing Copy 1

1 : 100

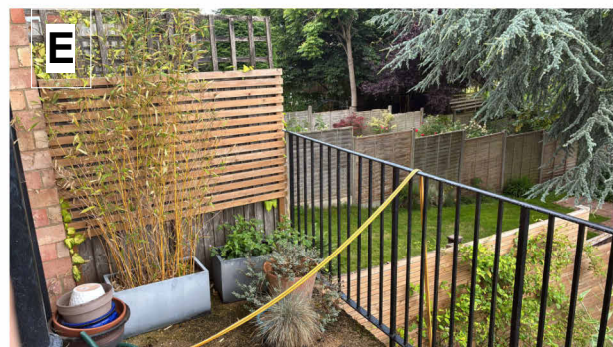

R&J ARCHITECTURE

247 Philip Lane N15 4AE

TEL: 07984587345

Do not scale the drawing.
Use figured dimensions in all cases.
Check all dimensions on site.
Report any discrepancies in writing before
proceeding.

Project name
Rear conservatory extension at ground floor level,

Address
197 Alexandra Park Rd, London N22 7BJ

Drawn by
Author

Checked by
Checker

Scale (@ A3)
1 : 100

Title
Photos of the existing

Client
Jono Oldershaw

Date
18/06/2026

DRAWING NUMBER
A101

REV