

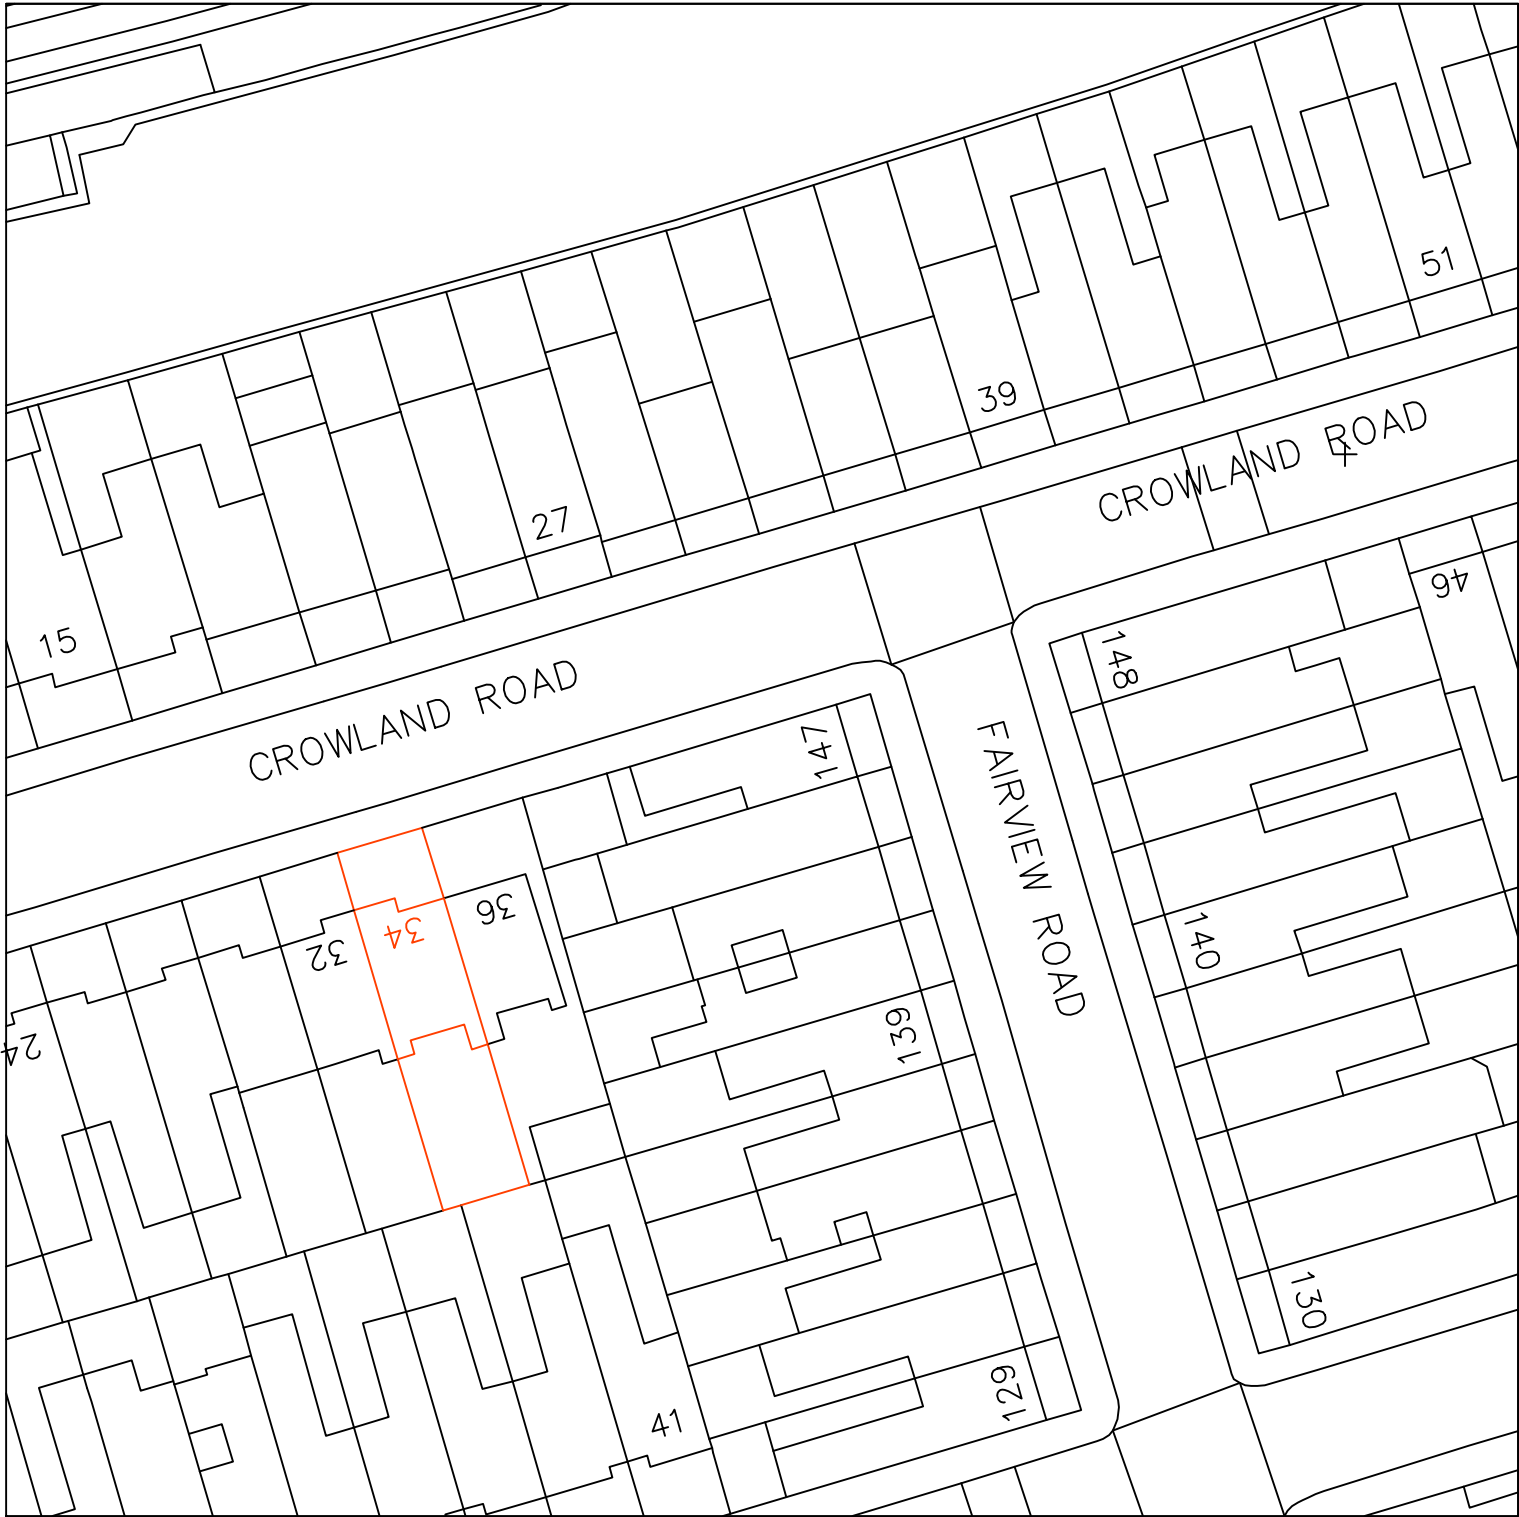


Location Plan 1:500 at A3

 

-  Site
-  Proposed Area

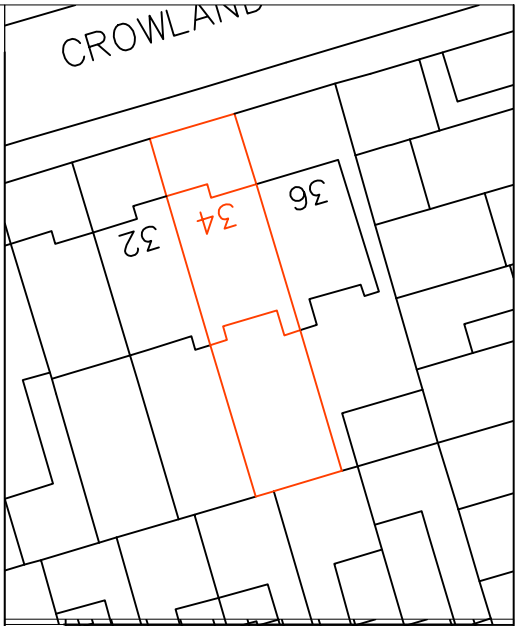

Location Plan 1:500 at A3



ADDRESS:


34 Crowland Rd,
London N15 6UT

TITLE:


**Proposed Type 3 Loft
Extensions**

DATE:


17/06/2026

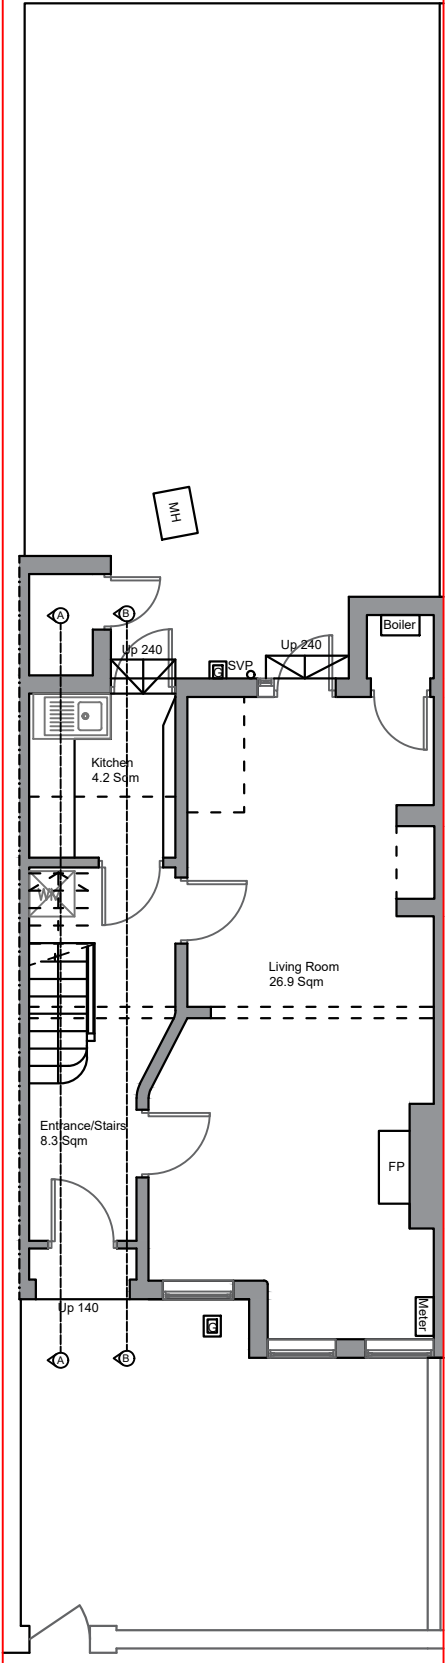

Existing ground Floor Layout

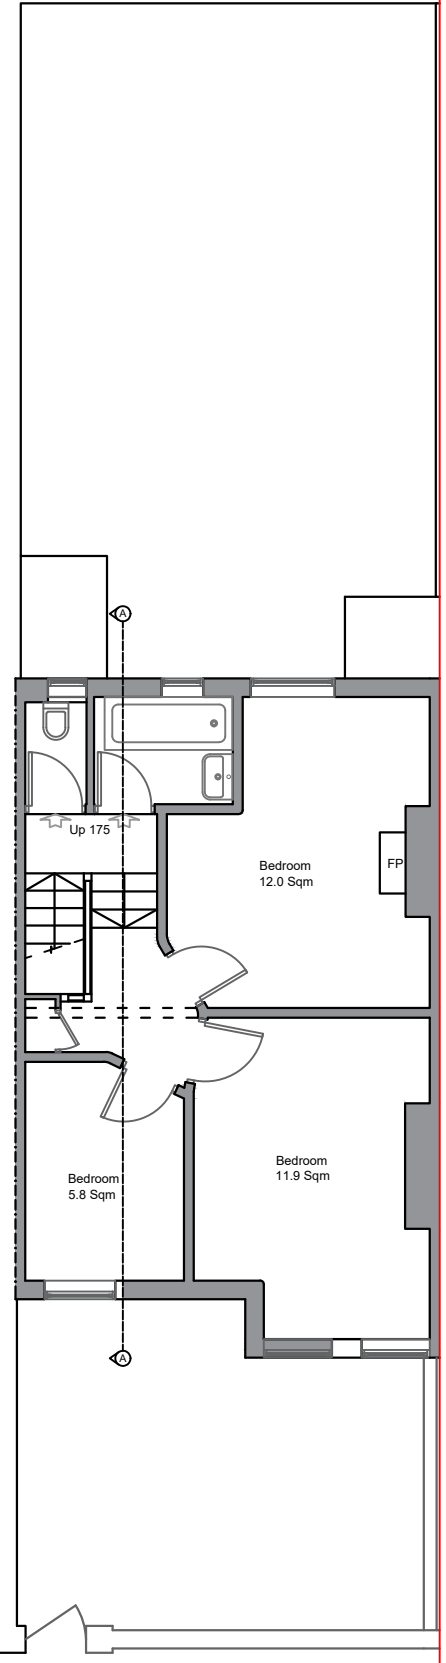

Existing First Floor Layout

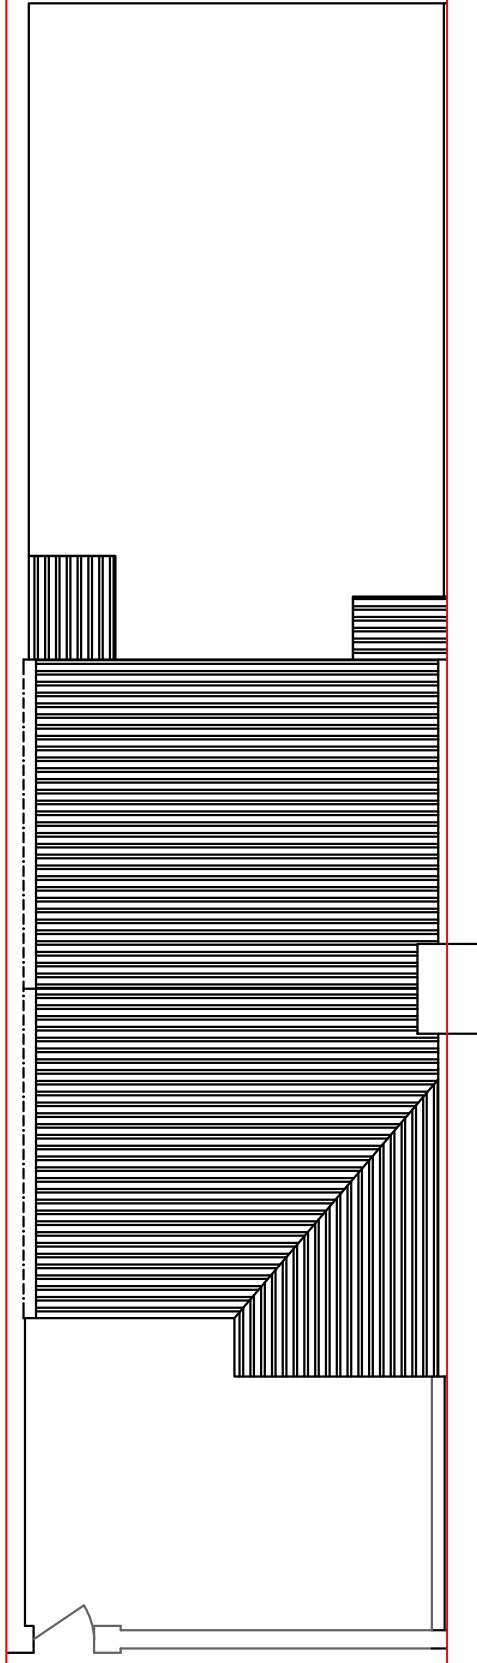

Existing Roof Plan

Total Existing GIA:86.3m2 each property



21 Lewston Place London N16 6RJ
020 35149817 M: 07506924401
E: info@vitcoplanning.co.uk

PROJECT:
34 Crowland Rd,
London N15 6UT

TITLE:
Existing floor plans

DATE:
17/06/2026

DWG NO:	REV:	Drawn by:
01		-


NOTE: The drawings are for idea or planning purposes only. professional knowledge is required to be approved before any kind of work. All dimensions to be checked on site.

SCALE: 1:100 at A3




Existing Front Elevation


34 Crowland Road

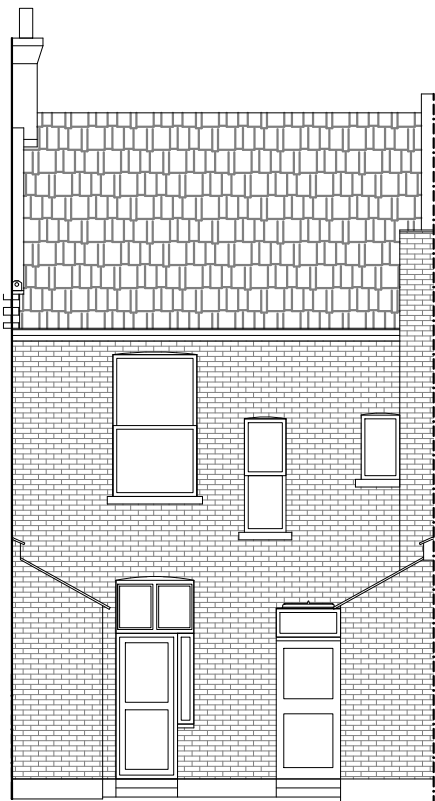

34 Crowland Road

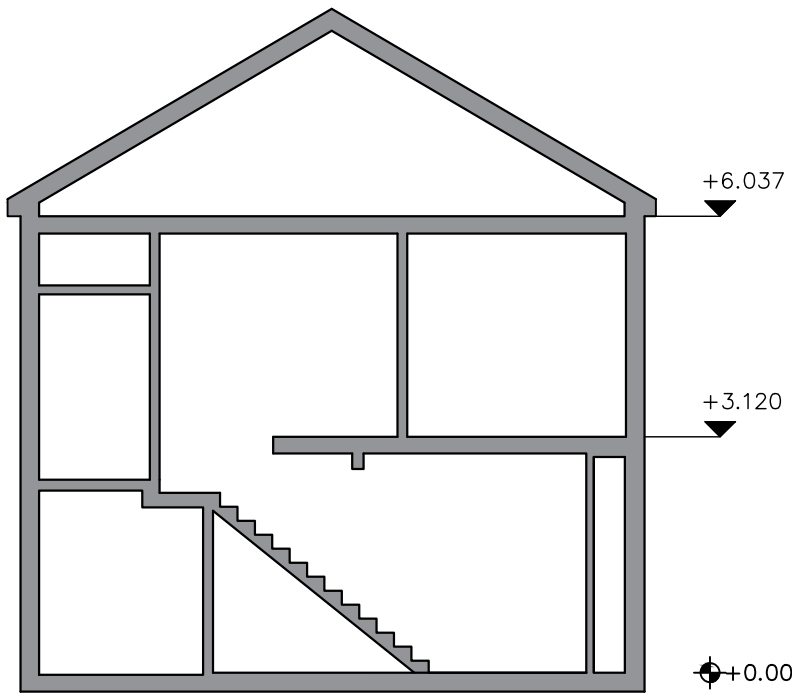

Existing Section A-A

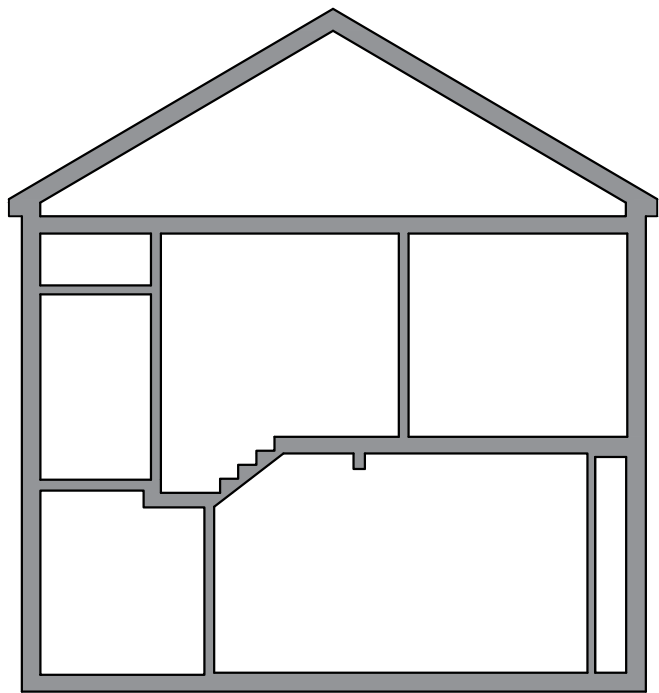

Existing Section B-B



21 Lewston Place London N16 6RJ
020 35149817 M: 07506924401
E: info@vitcoplanning.co.uk

PROJECT:

34 Crowland Rd,
London N15 6UT

TITLE:

Existing Elevations & Sections


DATE:

17/06/2026


DWG NO:	REV:	Drawn by:
02		-

NOTE: The drawings are for idea or planning purposes only. professional knowledge is required to be approved before any kind of work. All dimensions to be checked on site.


SCALE: 1:100 at A3

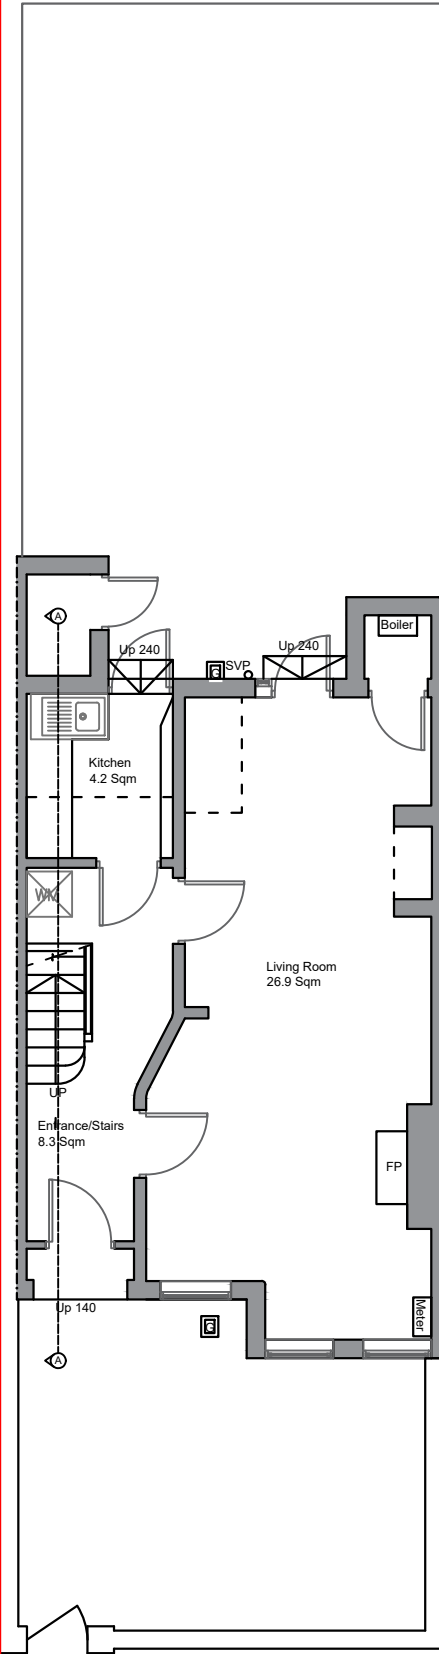

Proposed Ground Floor Layout

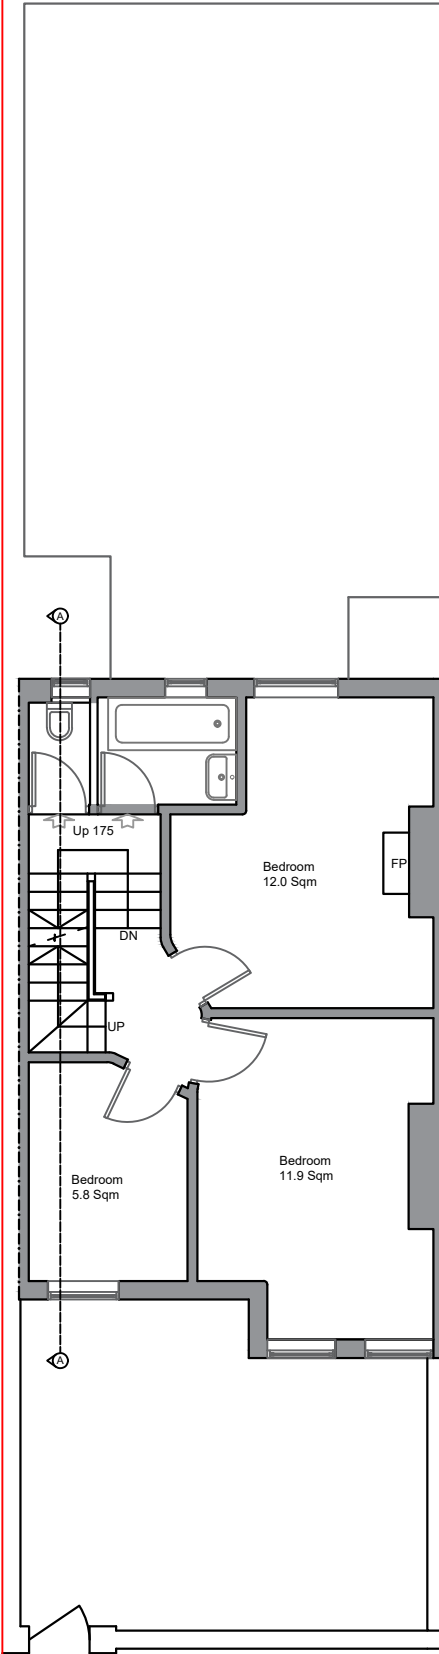

Proposed First Floor Layout

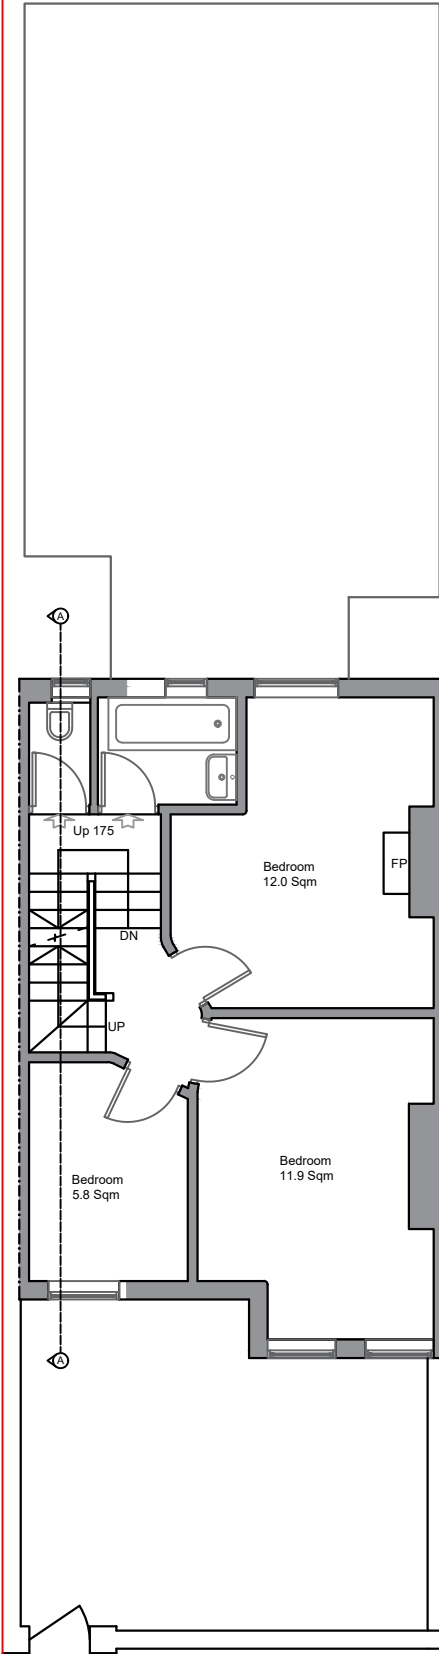

Proposed Second Floor Layout

Total Existing GIA:86.3m2 each property



21 Lewston Place London N16 6RJ
020 35149817 M: 07506924401
E: info@vitcoplanning.co.uk

PROJECT:
34 Crowland Rd,
London N15 6UT


TITLE:
Proposed Floor Plans

DATE:
17/06/2026


DWG NO: 03	REV:	Drawn by: -
---------------	------	----------------

NOTE: The drawings are for idea or planning purposes only. professional knowledge is required to be approved before any kind of work. All dimensions to be checked on site.

SCALE: 1:100 at A3

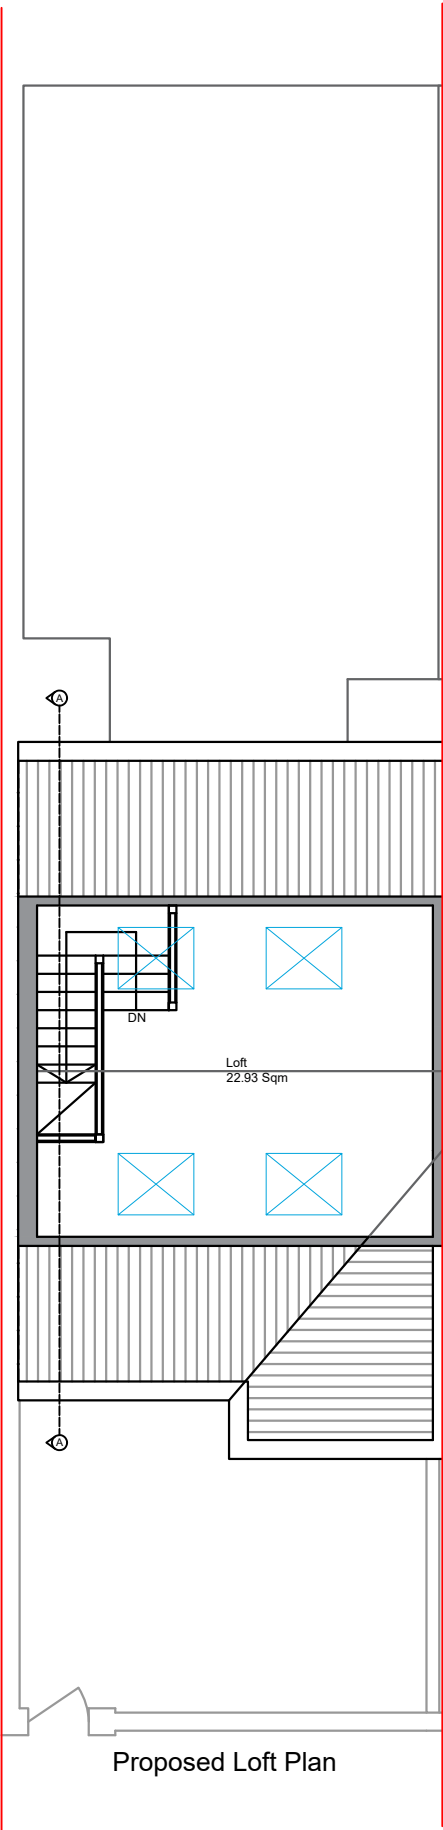

Proposed Loft Plan

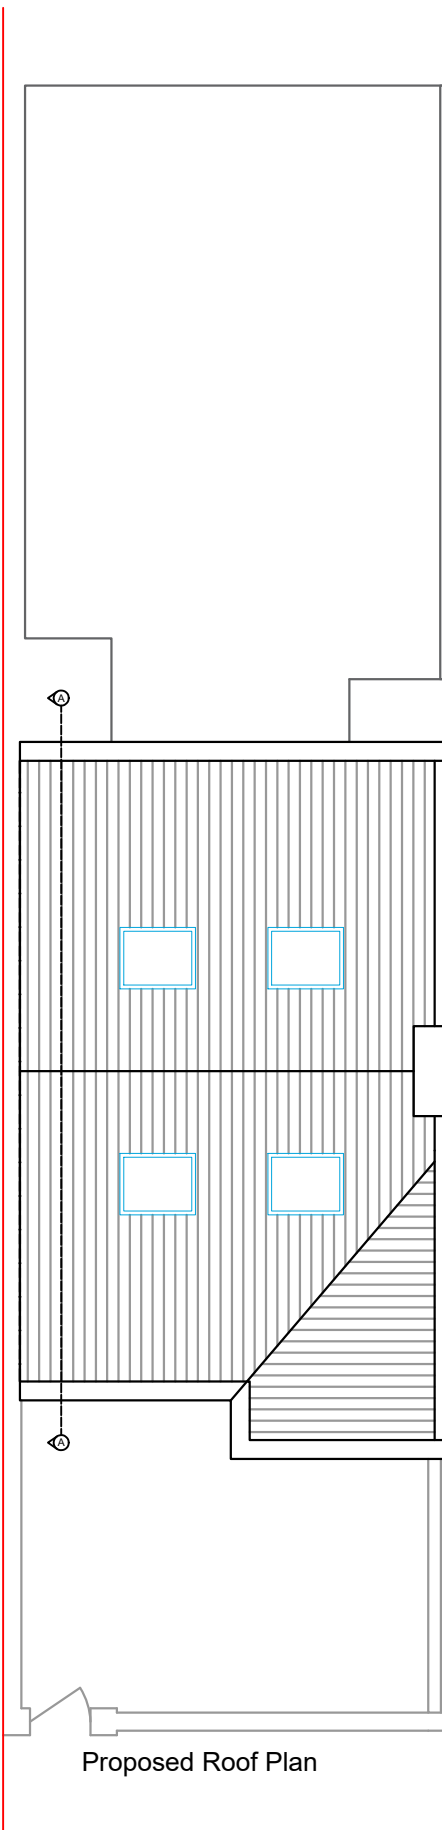

Proposed Roof Plan



21 Lewston Place London N16 6RJ
020 35149817 M: 07506924401
E: info@vitcoplanning.co.uk

PROJECT:

34 Crowland Rd,
London N15 6UT

TITLE:

Proposed Floor Plans



DATE:

17/06/2026

DWG NO:	REV:	Drawn by:
03		-

NOTE: The drawings are for idea or planning purposes only. professional knowledge is required to be approved before any kind of work. All dimensions to be checked on site.

SCALE: 1:100 at A3

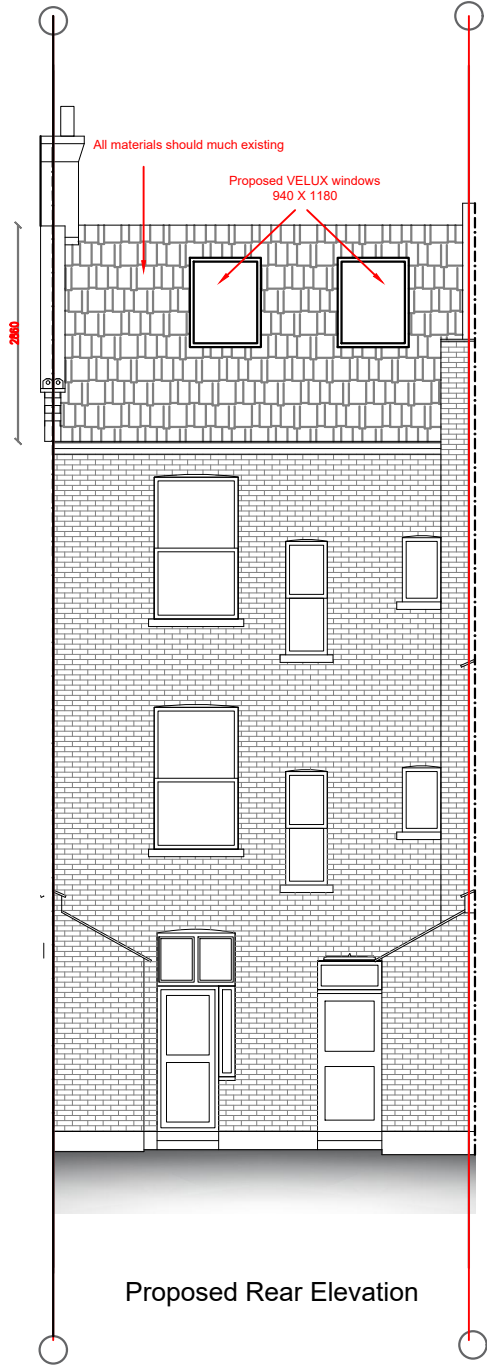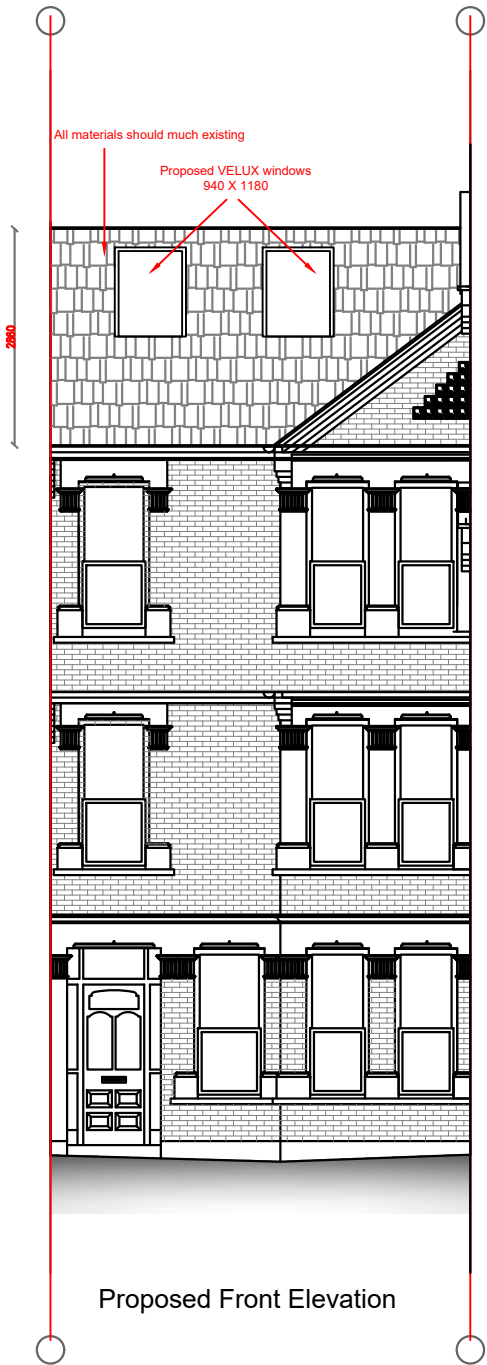

21 Lewston Place London N16 6RJ
020 35149817 M: 07506924401
E: info@vitcoplanning.co.uk

PROJECT:

34 Crowland Rd,
London N15 6UT

TITLE:

Proposed Elevations


DATE:

17/06/2026

DWG NO:	REV:	Drawn by:
04	B	Joil

NOTE: The drawings are for idea or planning purposes only. professional knowledge is required to be approved before any kind of work. All dimensions to be checked on site.

SCALE: 1:100 at A3

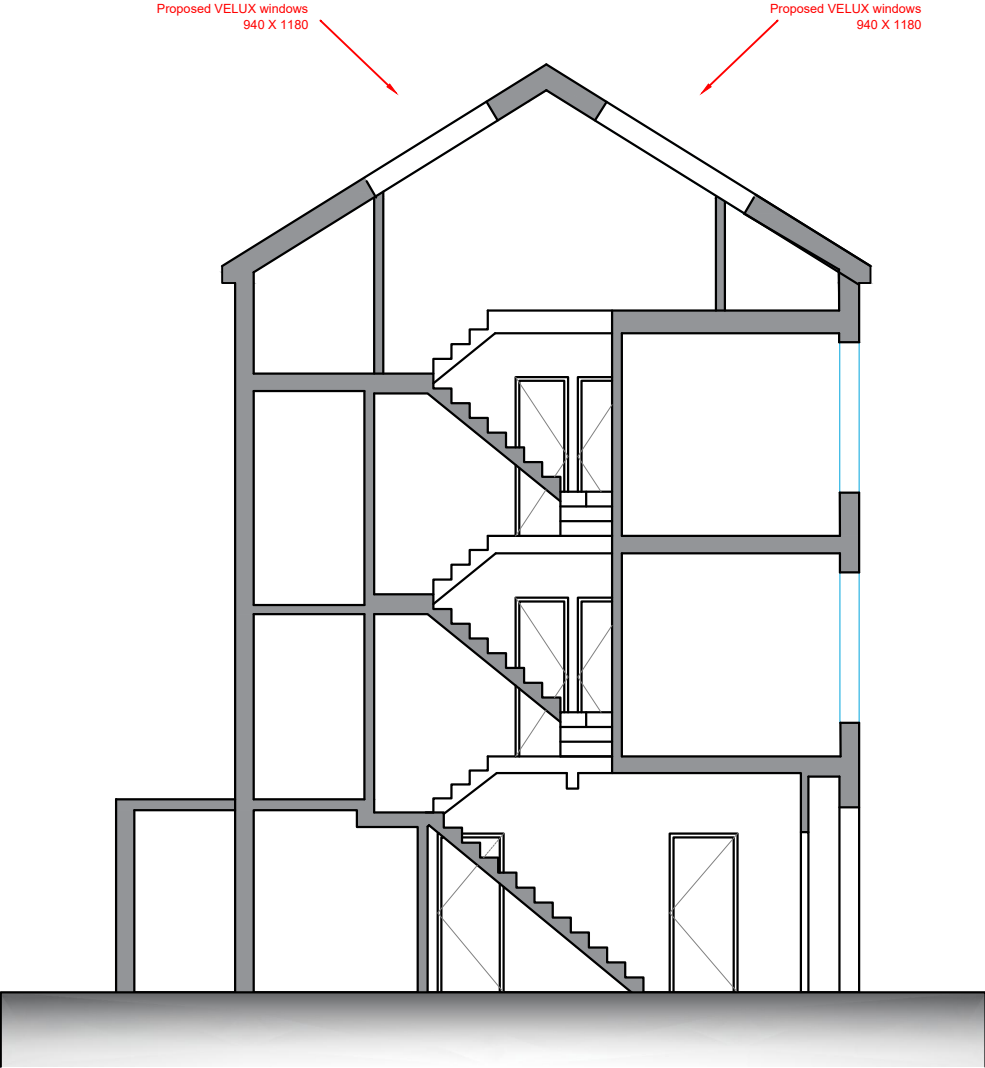

Proposed Section A-A



21 Lewston Place London N16 6RJ
020 35149817 M: 07506924401
E: info@vitcoplanning.co.uk

PROJECT:
34 Crowland Rd,
London N15 6UT

TITLE:
Proposed Section AA

DATE:
17/06/2026

DWG NO:	REV:	Drawn by:
05		-

NOTE: The drawings are for idea or planning purposes only. professional knowledge is required to be approved before any kind of work. All dimensions to be checked on site.

SCALE: 1:100 at A3