


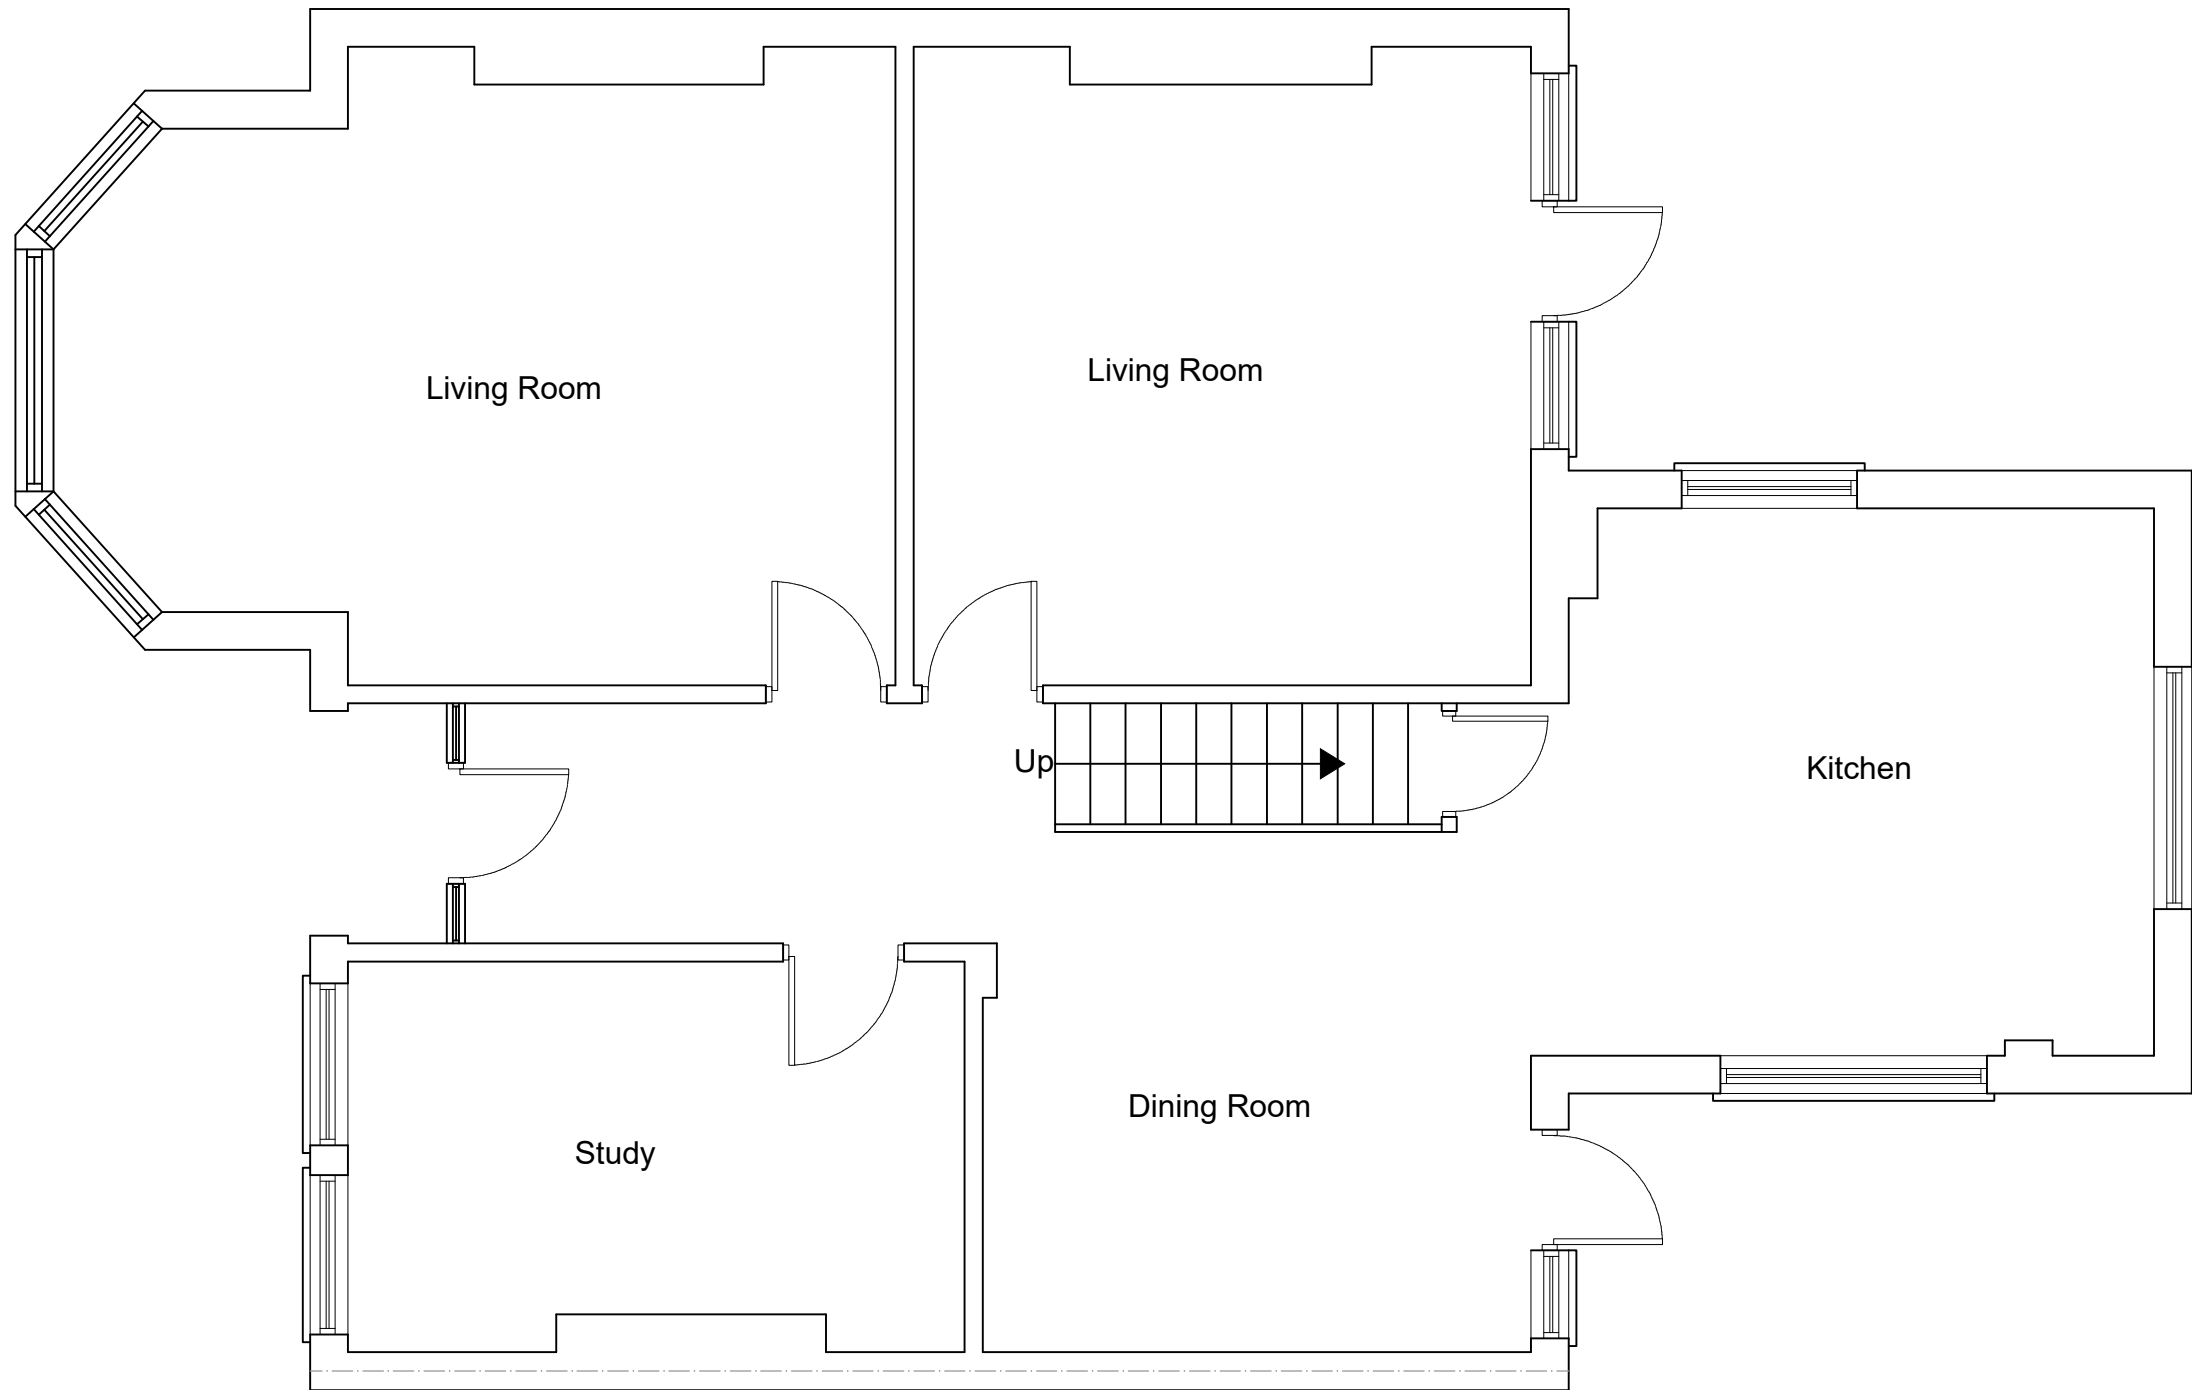

EXISTING GROUND FLOOR PLAN
SCALE 1:50

5m 1:50
10m 1:100

0 1 2 3 4 5 6 7 8 9



www.FastPlansUK.co.uk


Project: EXTENSION

Address: 125 STAPLETON HALL RD, N4 4RB

Scale: 1:50 @ A3	Dwg. no: A01
Drawn by: O.B.S	Date Drawn: 08-JUNE-2026

For Drawings Tel: 0208 154 5569

E-mail: plans@FastPlansUK.co.uk

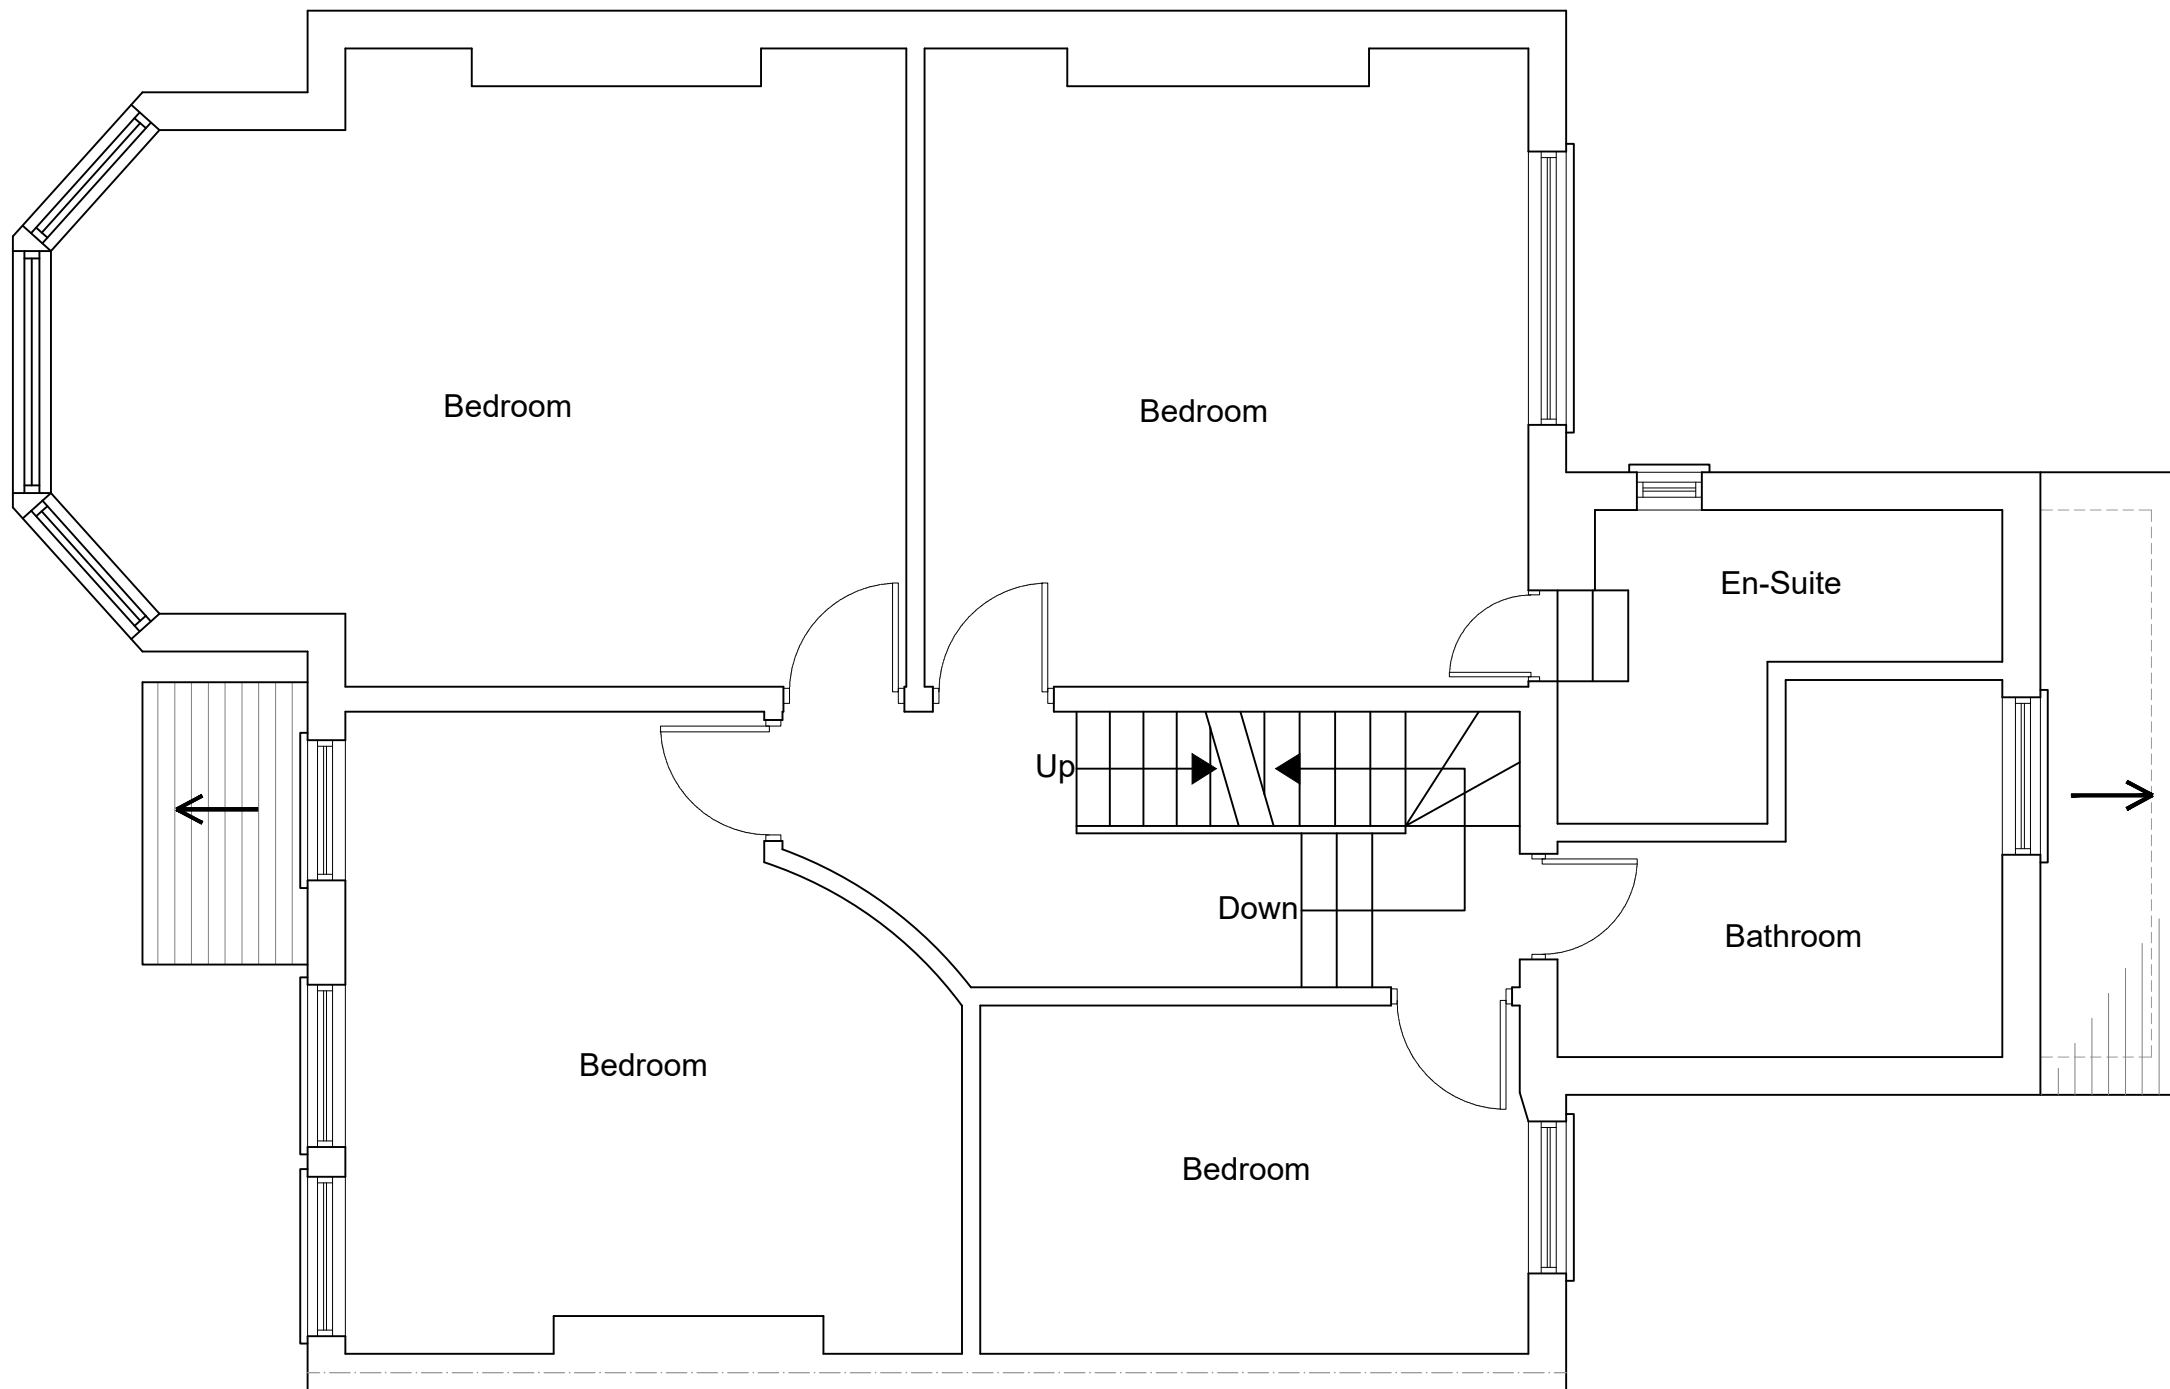

EXISTING FIRST FLOOR PLAN
SCALE 1:50



www.FastPlansUK.co.uk


Project: EXTENSION

Address: 125 STAPLETON HALL RD, N4 4RB

Scale: 1:50 @ A3	Dwg. no: A02
Drawn by: O.B.S	Date Drawn: 08-JUNE-2026

For Drawings Tel: 0208 154 5569

E-mail: plans@FastPlansUK.co.uk

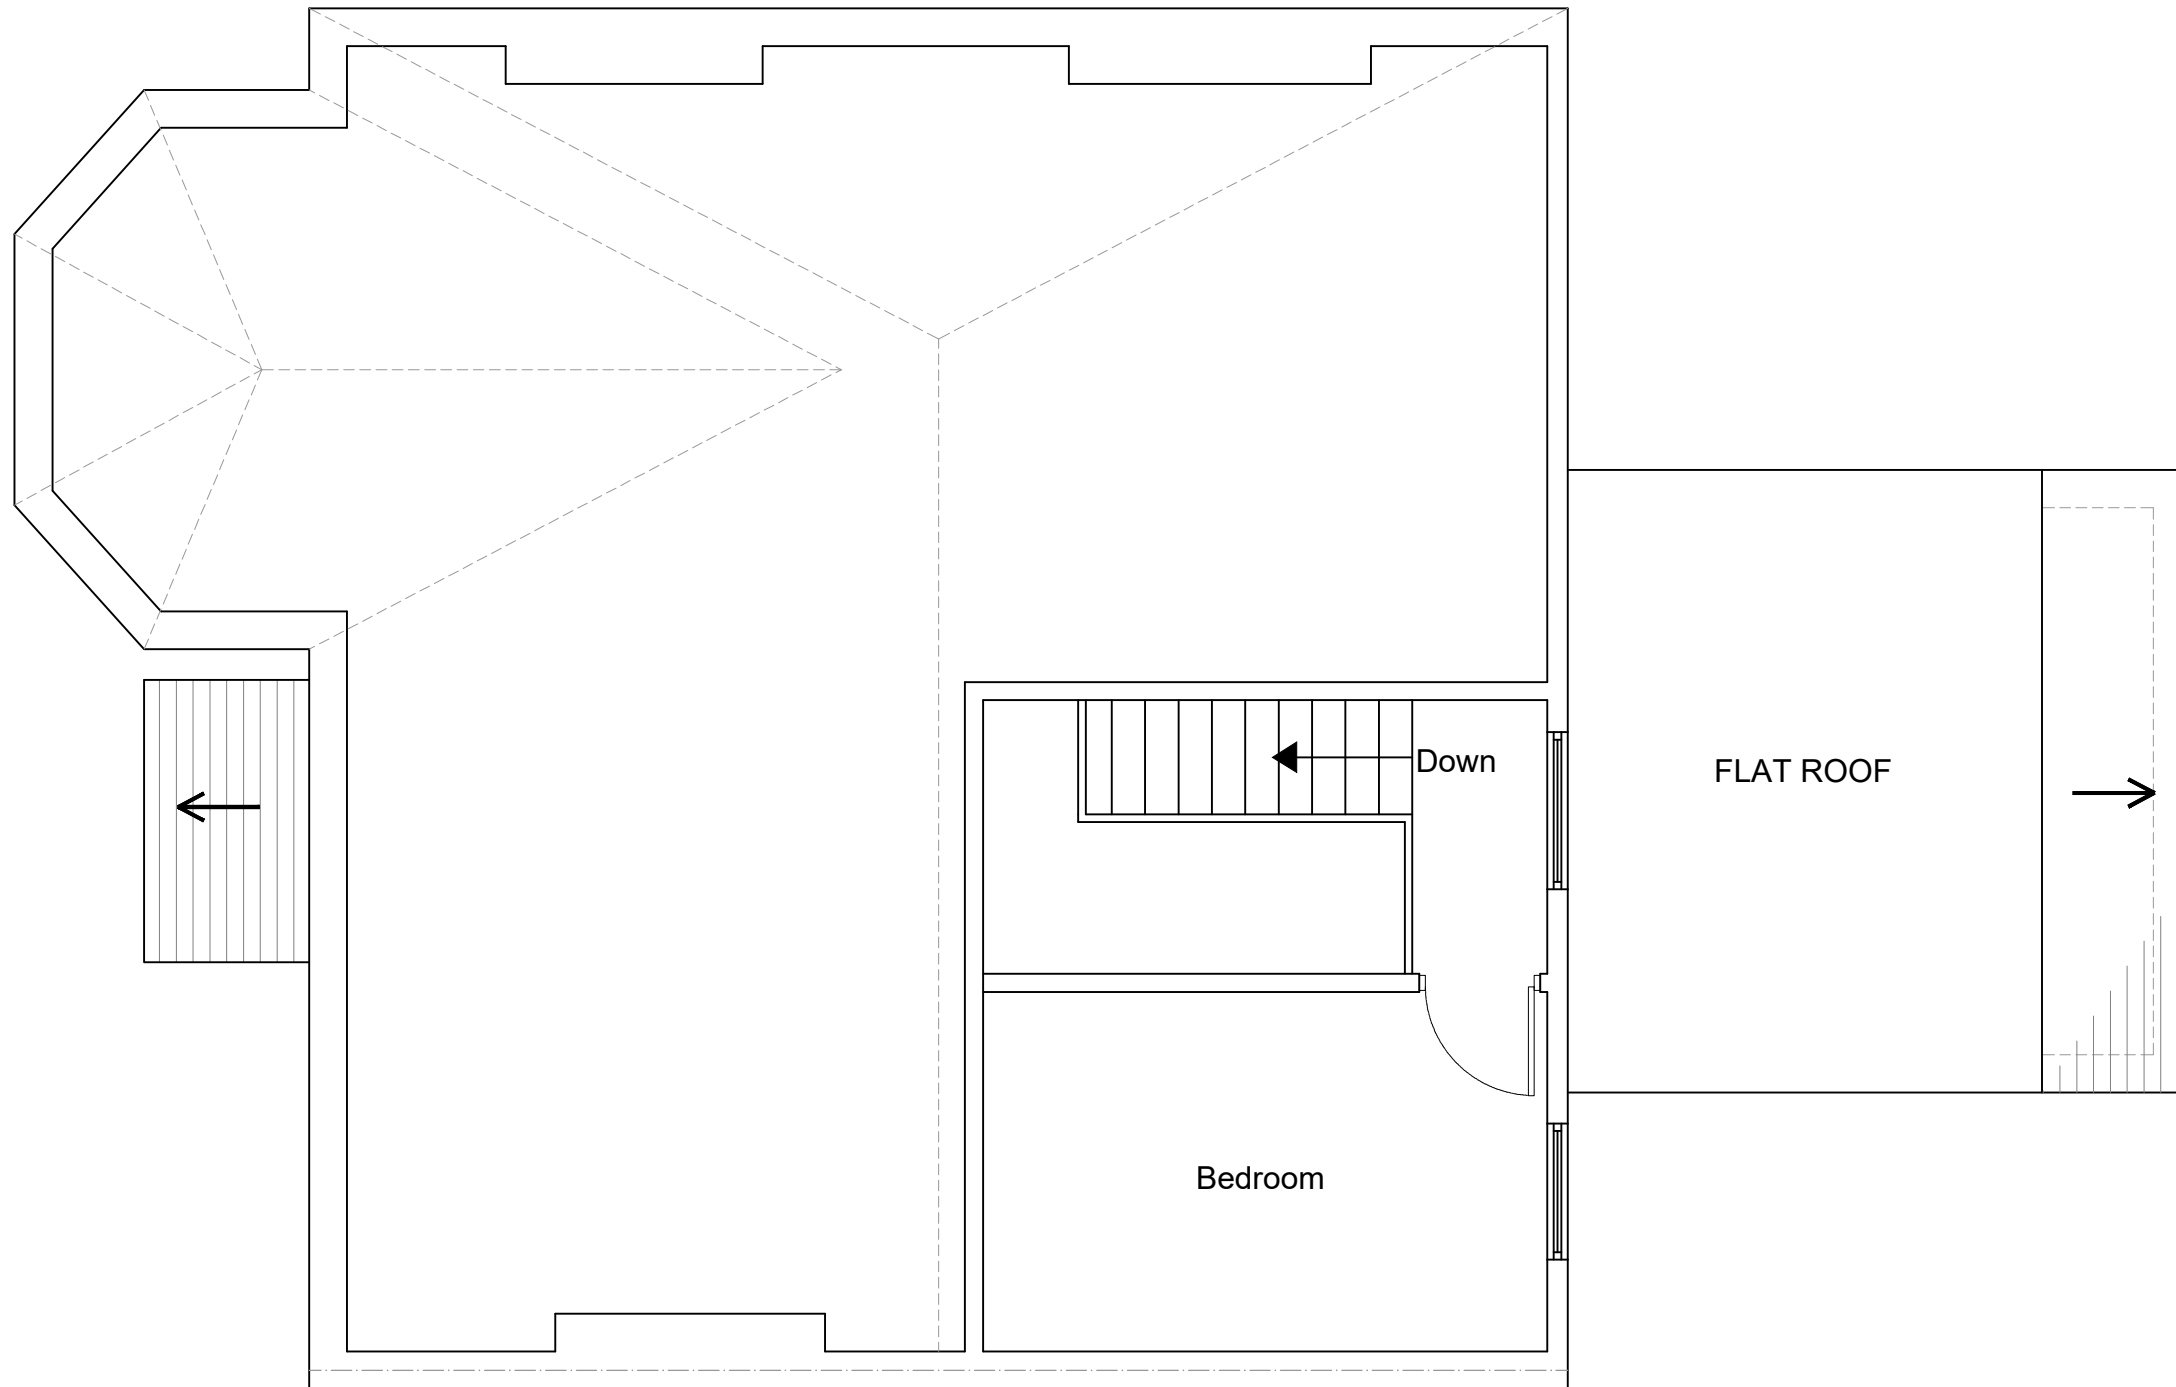

EXISTING SECOND FLOOR PLAN
SCALE 1:50

5m 1:50
10m 1:100



www.FastPlansUK.co.uk


Project: EXTENSION

Address: 125 STAPLETON HALL RD, N4 4RB

Scale: 1:50 @ A3	Dwg. no: A03
Drawn by: O.B.S	Date Drawn: 08-JUNE-2026

For Drawings Tel: 0208 154 5569

E-mail: plans@FastPlansUK.co.uk

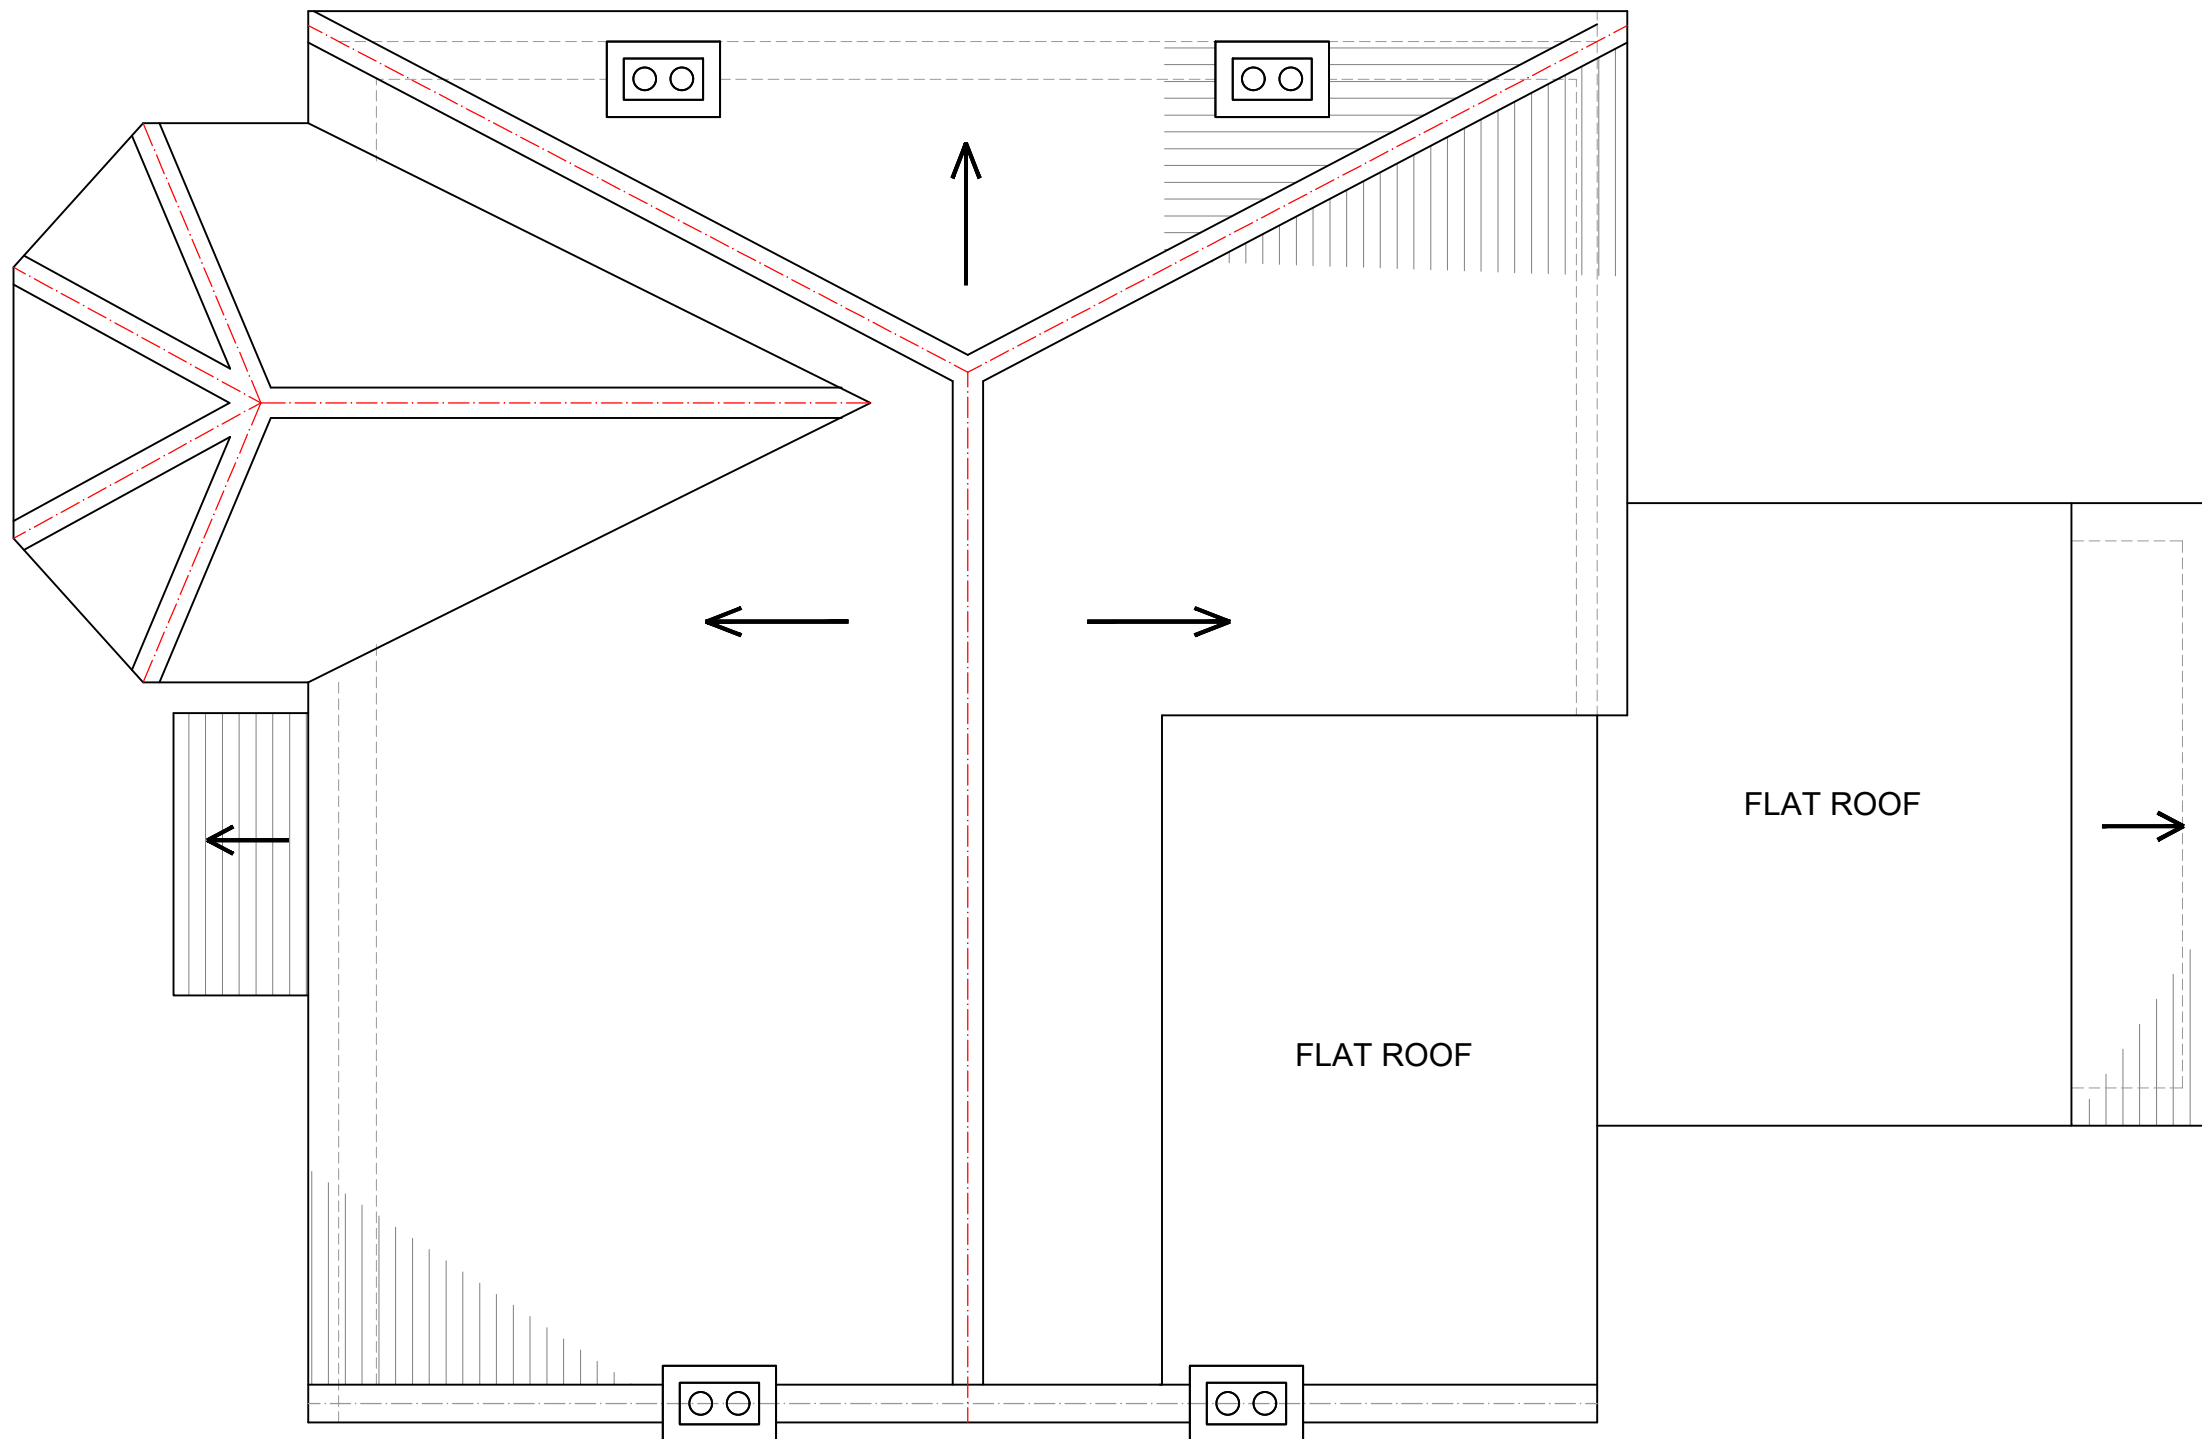

EXISTING ROOF PLAN
SCALE 1:50



www.FastPlansUK.co.uk


Project: EXTENSION

Address: 125 STAPLETON HALL RD, N4 4RB

Scale: 1:50 @ A3	Dwg. no: A04
Drawn by: O.B.S	Date Drawn: 08-JUNE-2026


For Drawings Tel: 0208 154 5569

E-mail: plans@FastPlansUK.co.uk

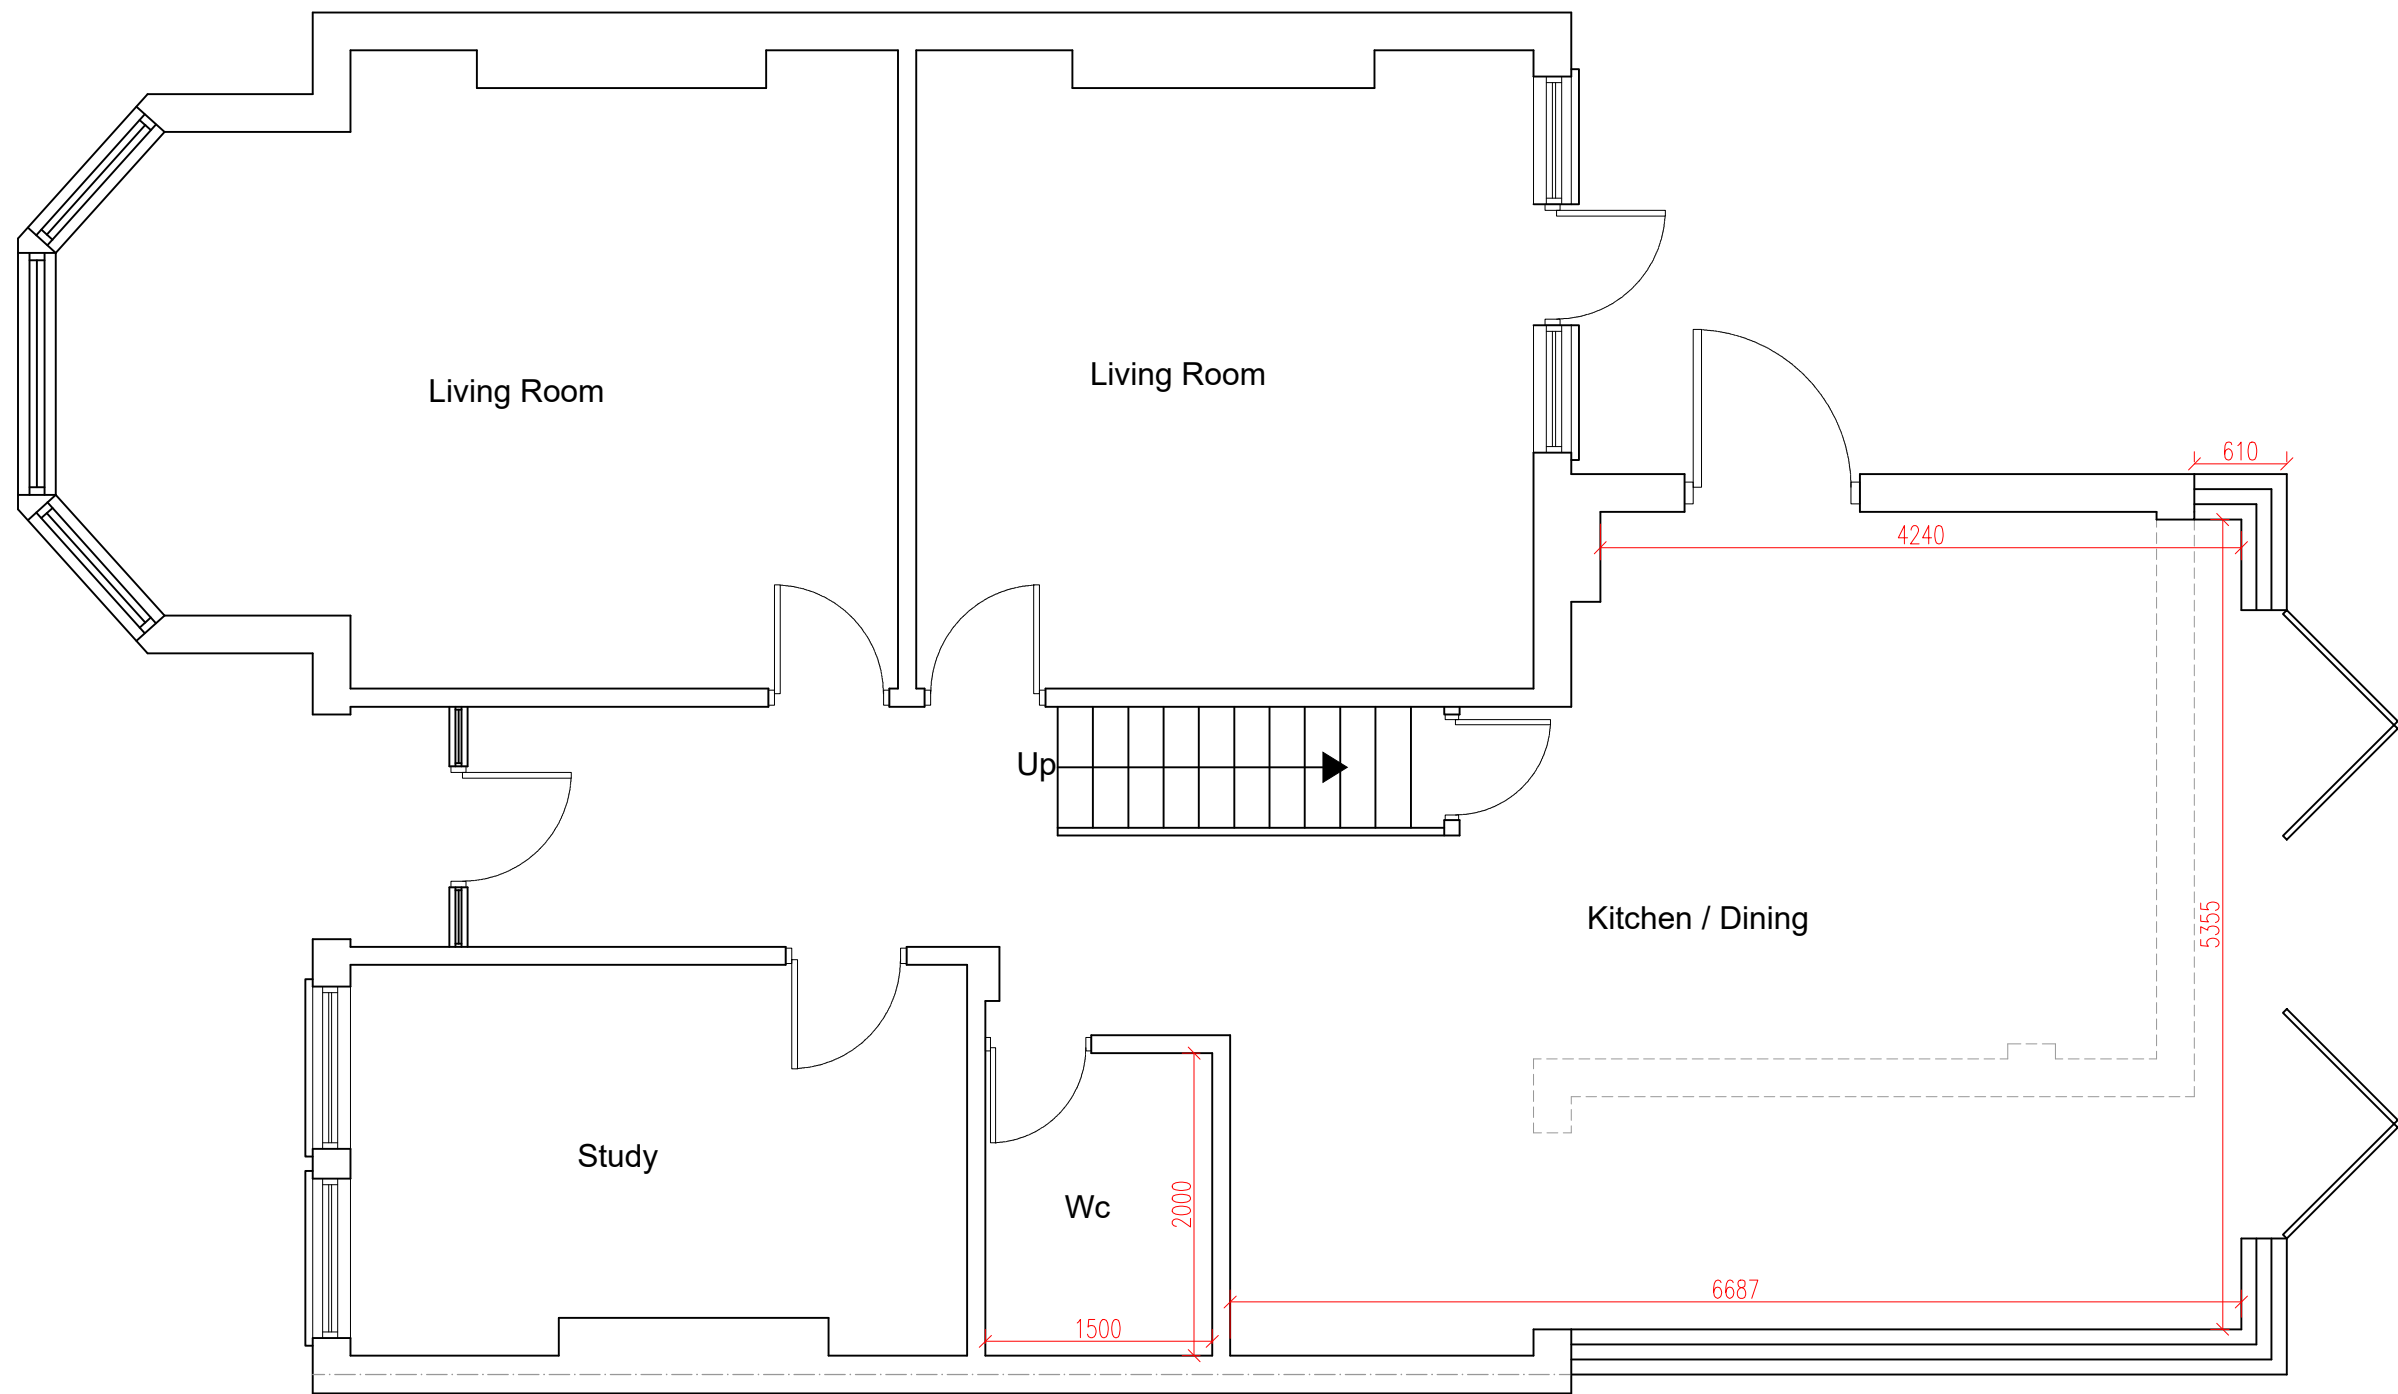

PROPOSED GROUND FLOOR PLAN
SCALE 1:50

www.FastPlansUK.co.uk	
Project:	EXTENSION
Address:	125 STAPLETON HALL RD, N4 4RB
Scale:	Dwg. no:
1:50 @ A3	A05
Drawn by:	Date Drawn:
O.B.S	08-JUNE-2026
For Drawings Tel: 0208 154 5569	
E-mail: plans@FastPlansUK.co.uk	

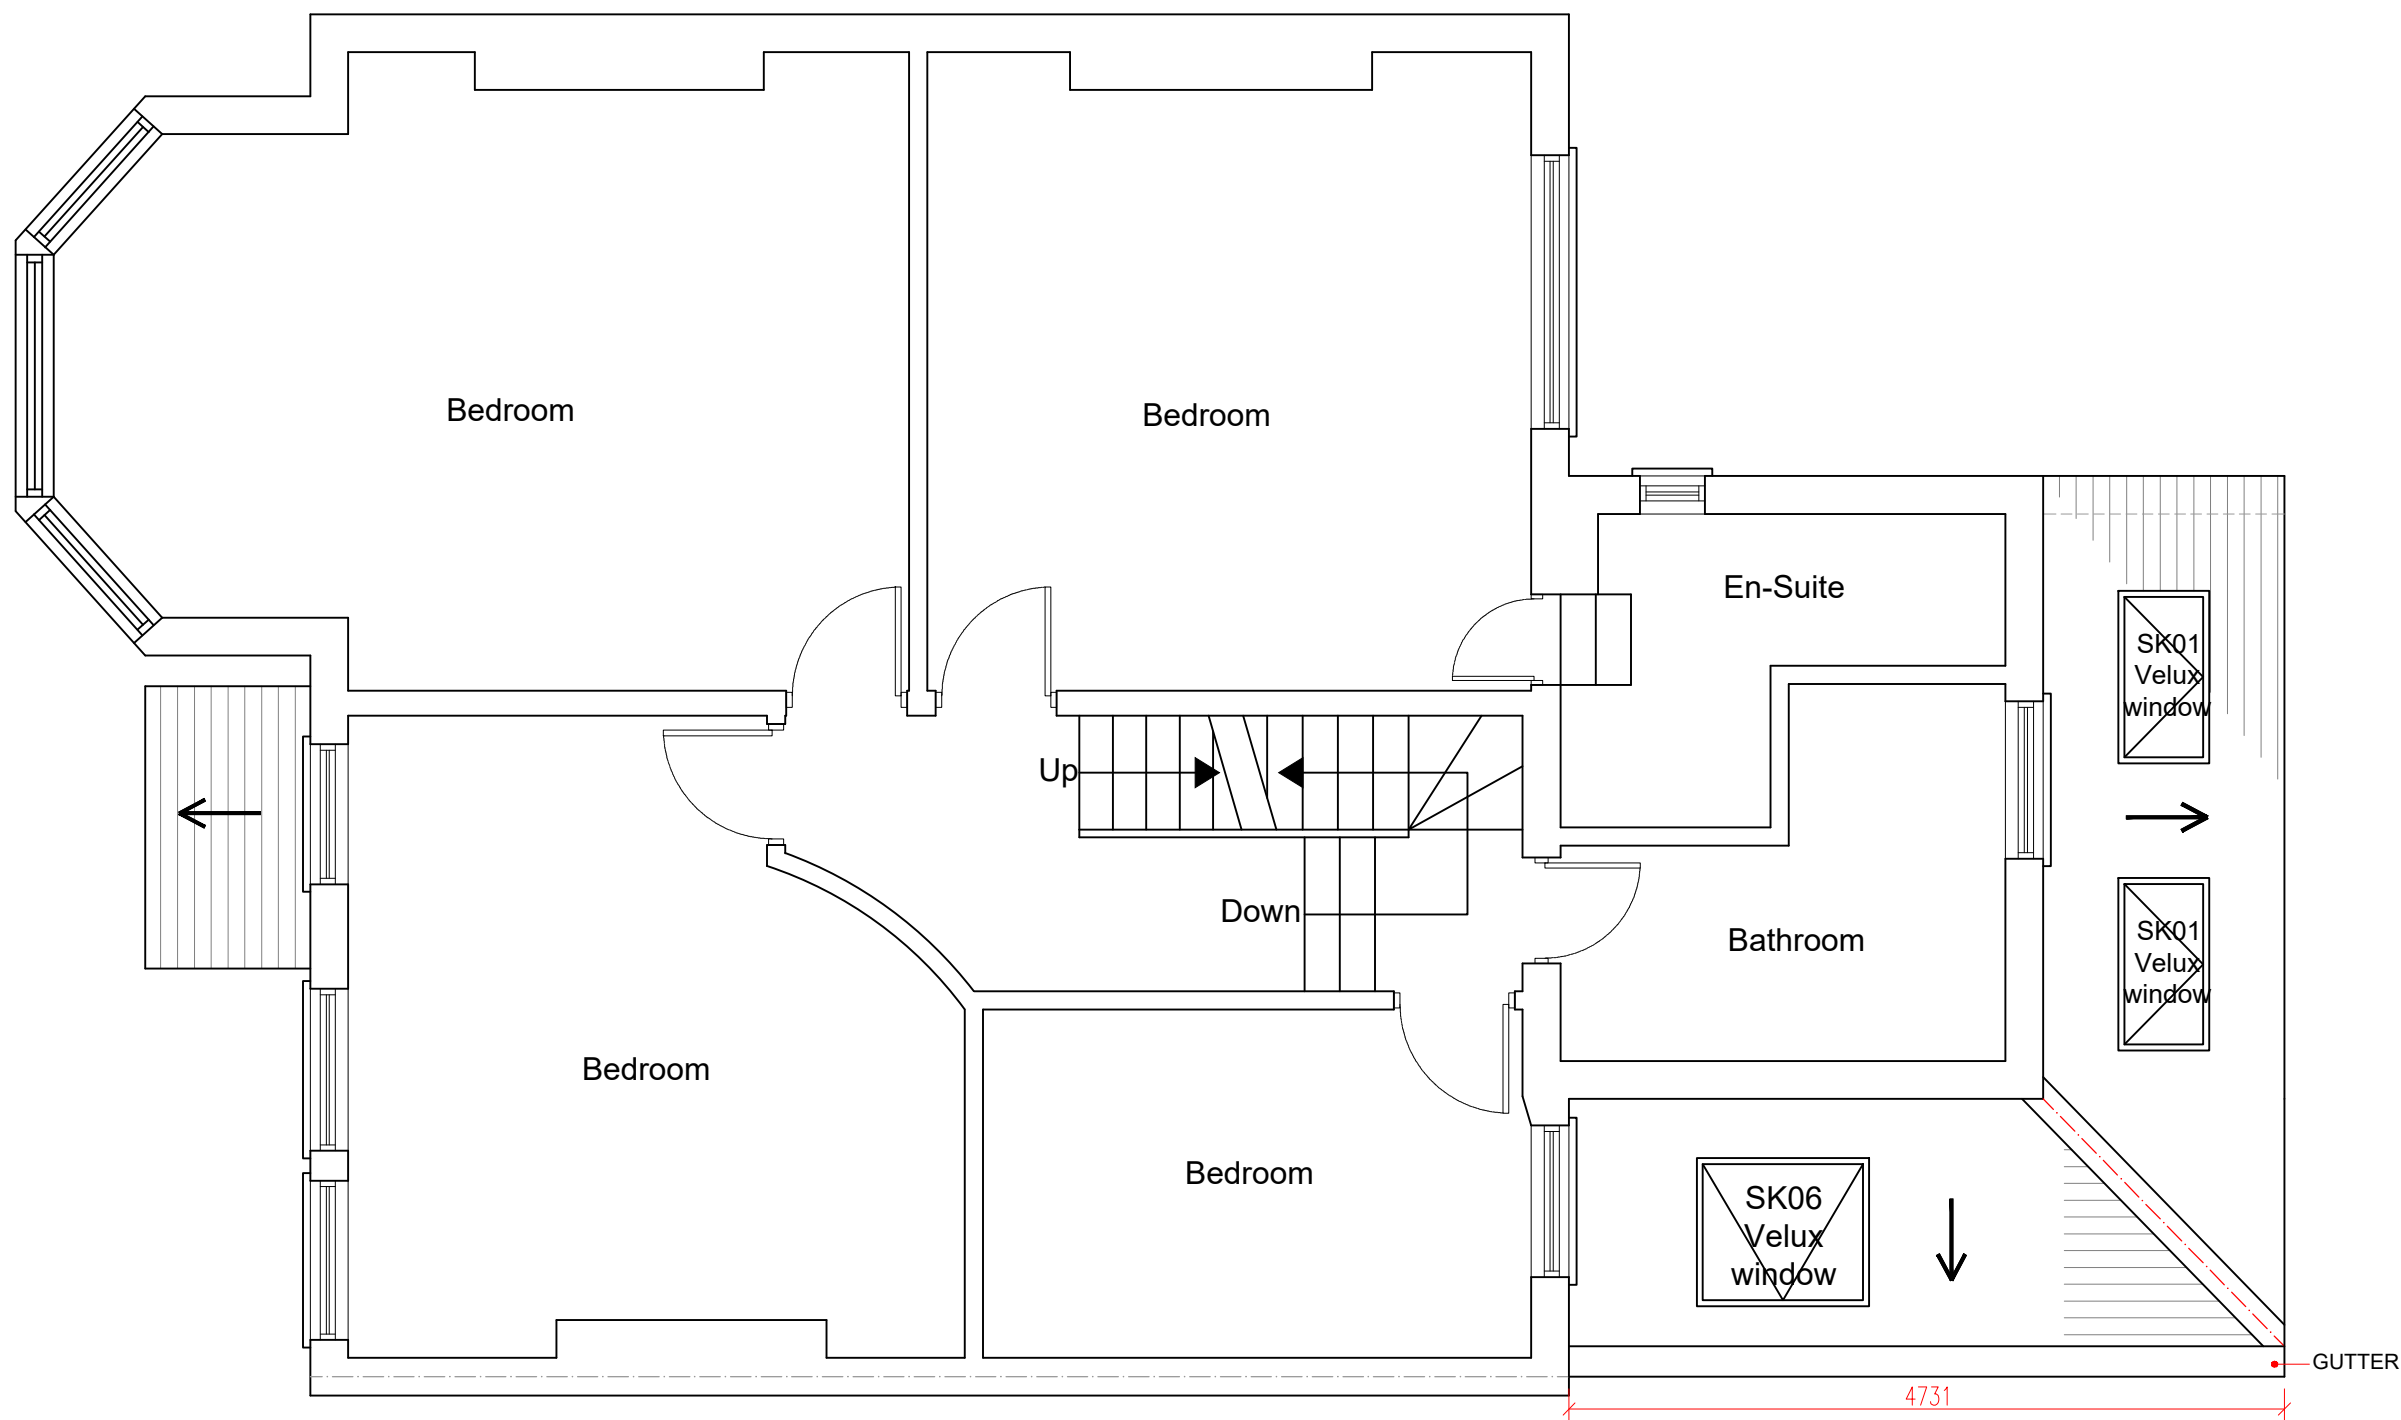

PROPOSED FIRST FLOOR PLAN
SCALE 1:50



www.FastPlansUK.co.uk


Project: EXTENSION

Address: 125 STAPLETON HALL RD, N4 4RB


Scale: 1:50 @ A3	Dwg. no: A06
Drawn by: O.B.S	Date Drawn: 08-JUNE-2026

For Drawings Tel: 0208 154 5569

E-mail: plans@FastPlansUK.co.uk

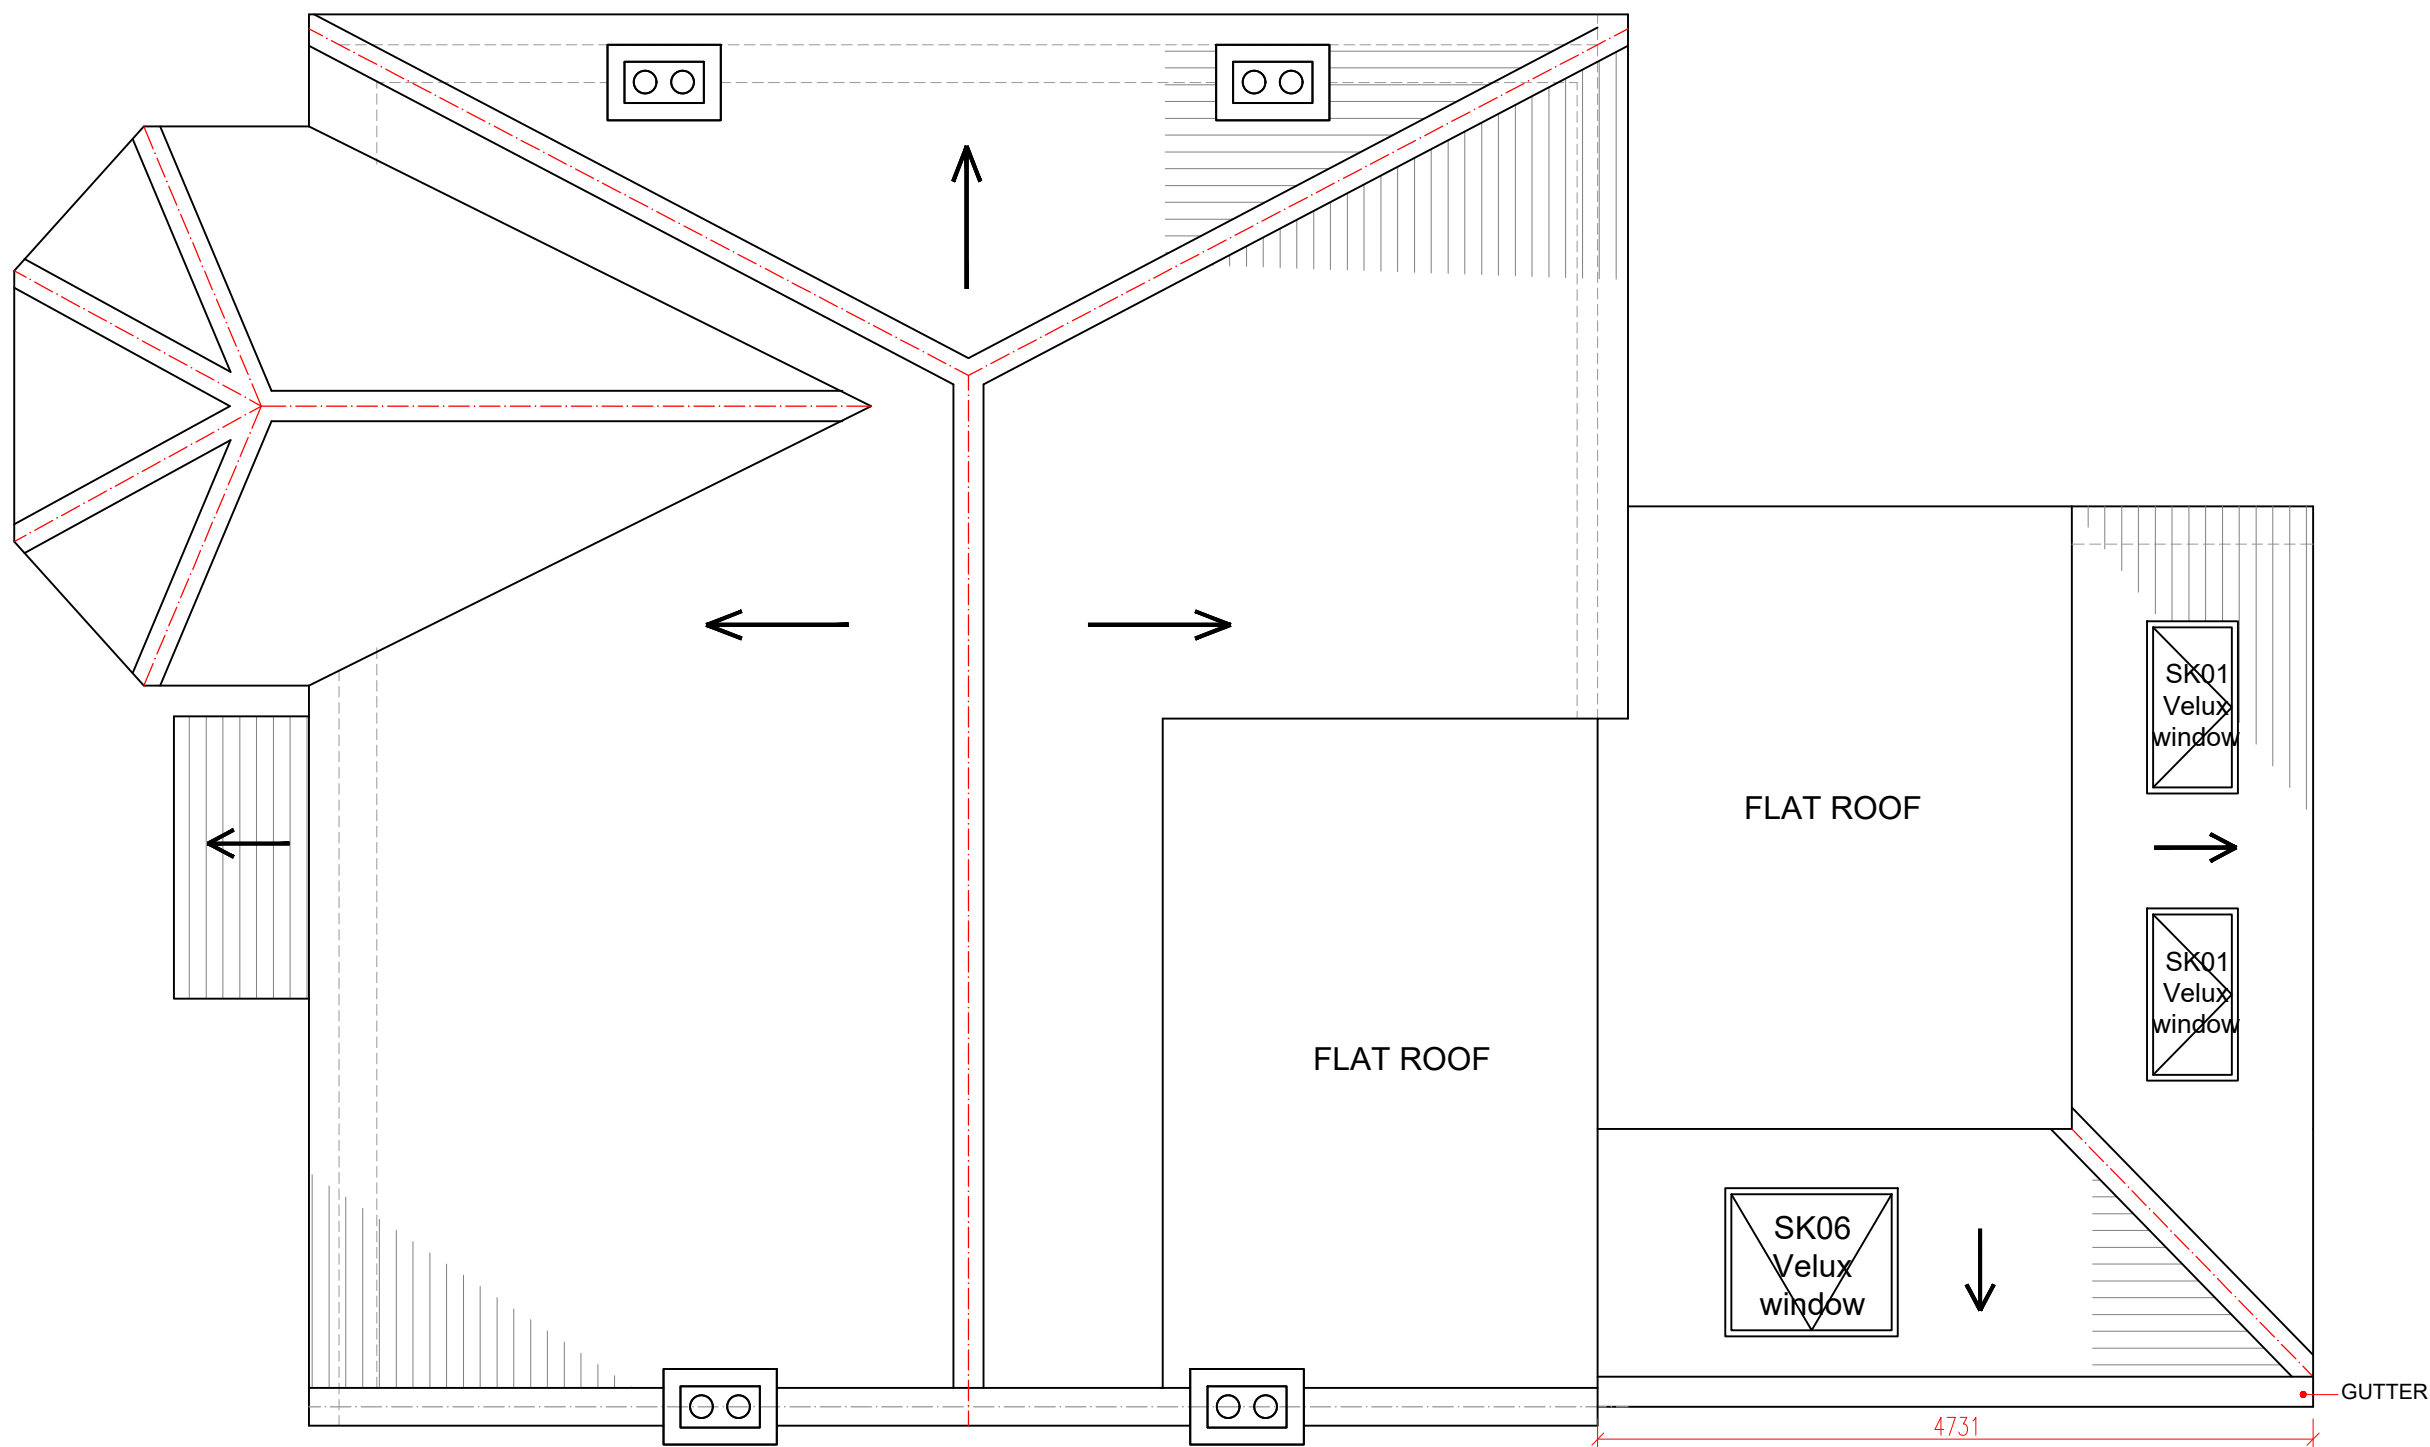

PROPOSED ROOF PLAN
SCALE 1:50

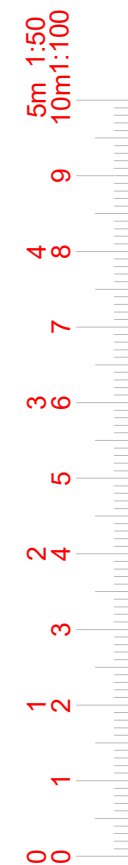

www.FastPlansUK.co.uk

Project: EXTENSION

Address: 125 STAPLETON HALL RD, N4 4RB

Scale: 1:50 @ A3 Dwg. no: A07

Drawn by: O.B.S Date Drawn: 08-JUNE-2026

For Drawings Tel: 0208 154 5569


E-mail: plans@FastPlansUK.co.uk



EXISTING FRONT ELEVATION
SCALE 1:100




EXISTING REAR ELEVATION
SCALE 1:100

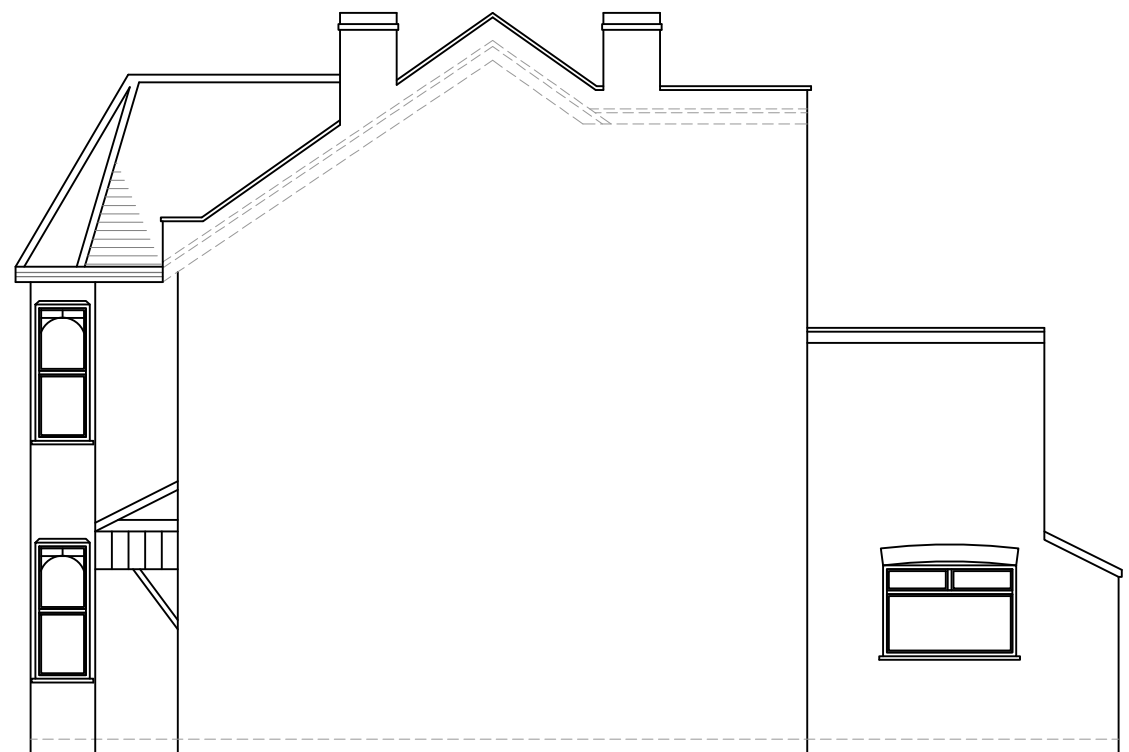

EXISTING ELEVATION SIDE A
SCALE 1:100



EXISTING ELEVATION SIDE B
SCALE 1:100

 

www.FastPlansUK.co.uk

Project:
EXTENSION

Address:
125 STAPLETON HALL RD, N4 4RB

Scale: 1:100 @ A3	Dwg. no: A08
Drawn by: O.B.S	Date Drawn: 08-JUNE-2026

For Drawings Tel: 0208 154 5569


E-mail: plans@FastPlansUK.co.uk




PROPOSED FRONT ELEVATION
SCALE 1:100




PROPOSED REAR ELEVATION
SCALE 1:100

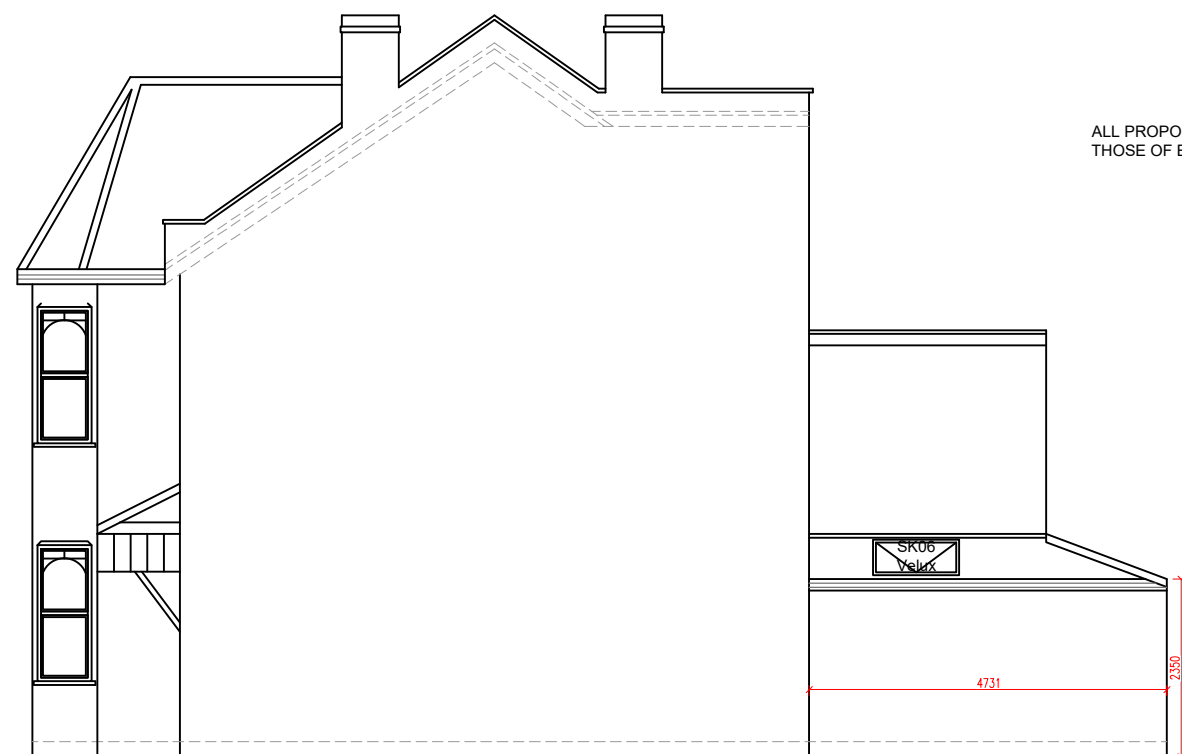

PROPOSED ELEVATION SIDE A
SCALE 1:100

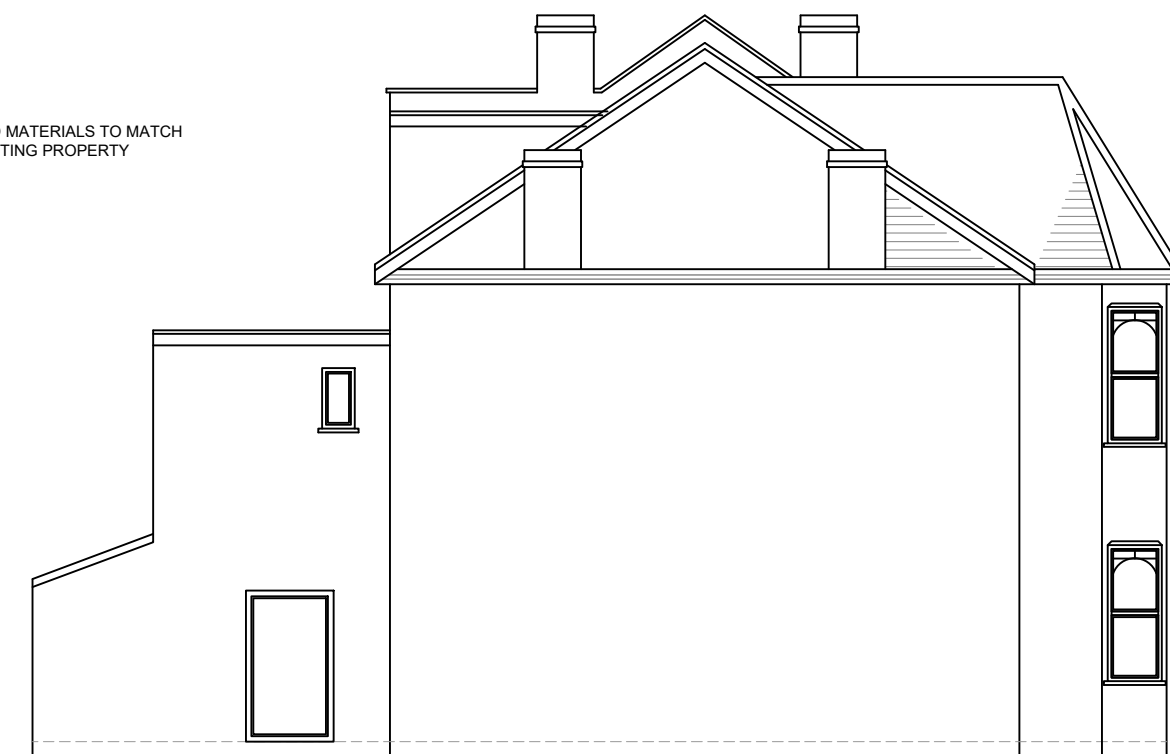

PROPOSED ELEVATION SIDE B
SCALE 1:100

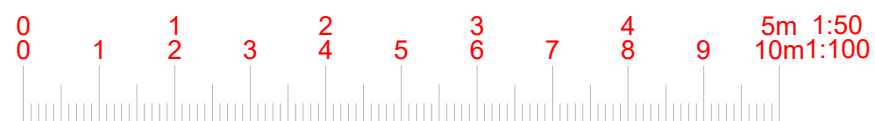

www.FastPlansUK.co.uk

Project: EXTENSION

Address: 125 STAPLETON HALL RD, N4 4RB

Scale: 1:100 @ A3


Dwg. no: A09

Drawn by: O.B.S

Date Drawn: 08-JUNE-2026

For Drawings Tel: 0208 154 5569

E-mail: plans@FastPlansUK.co.uk

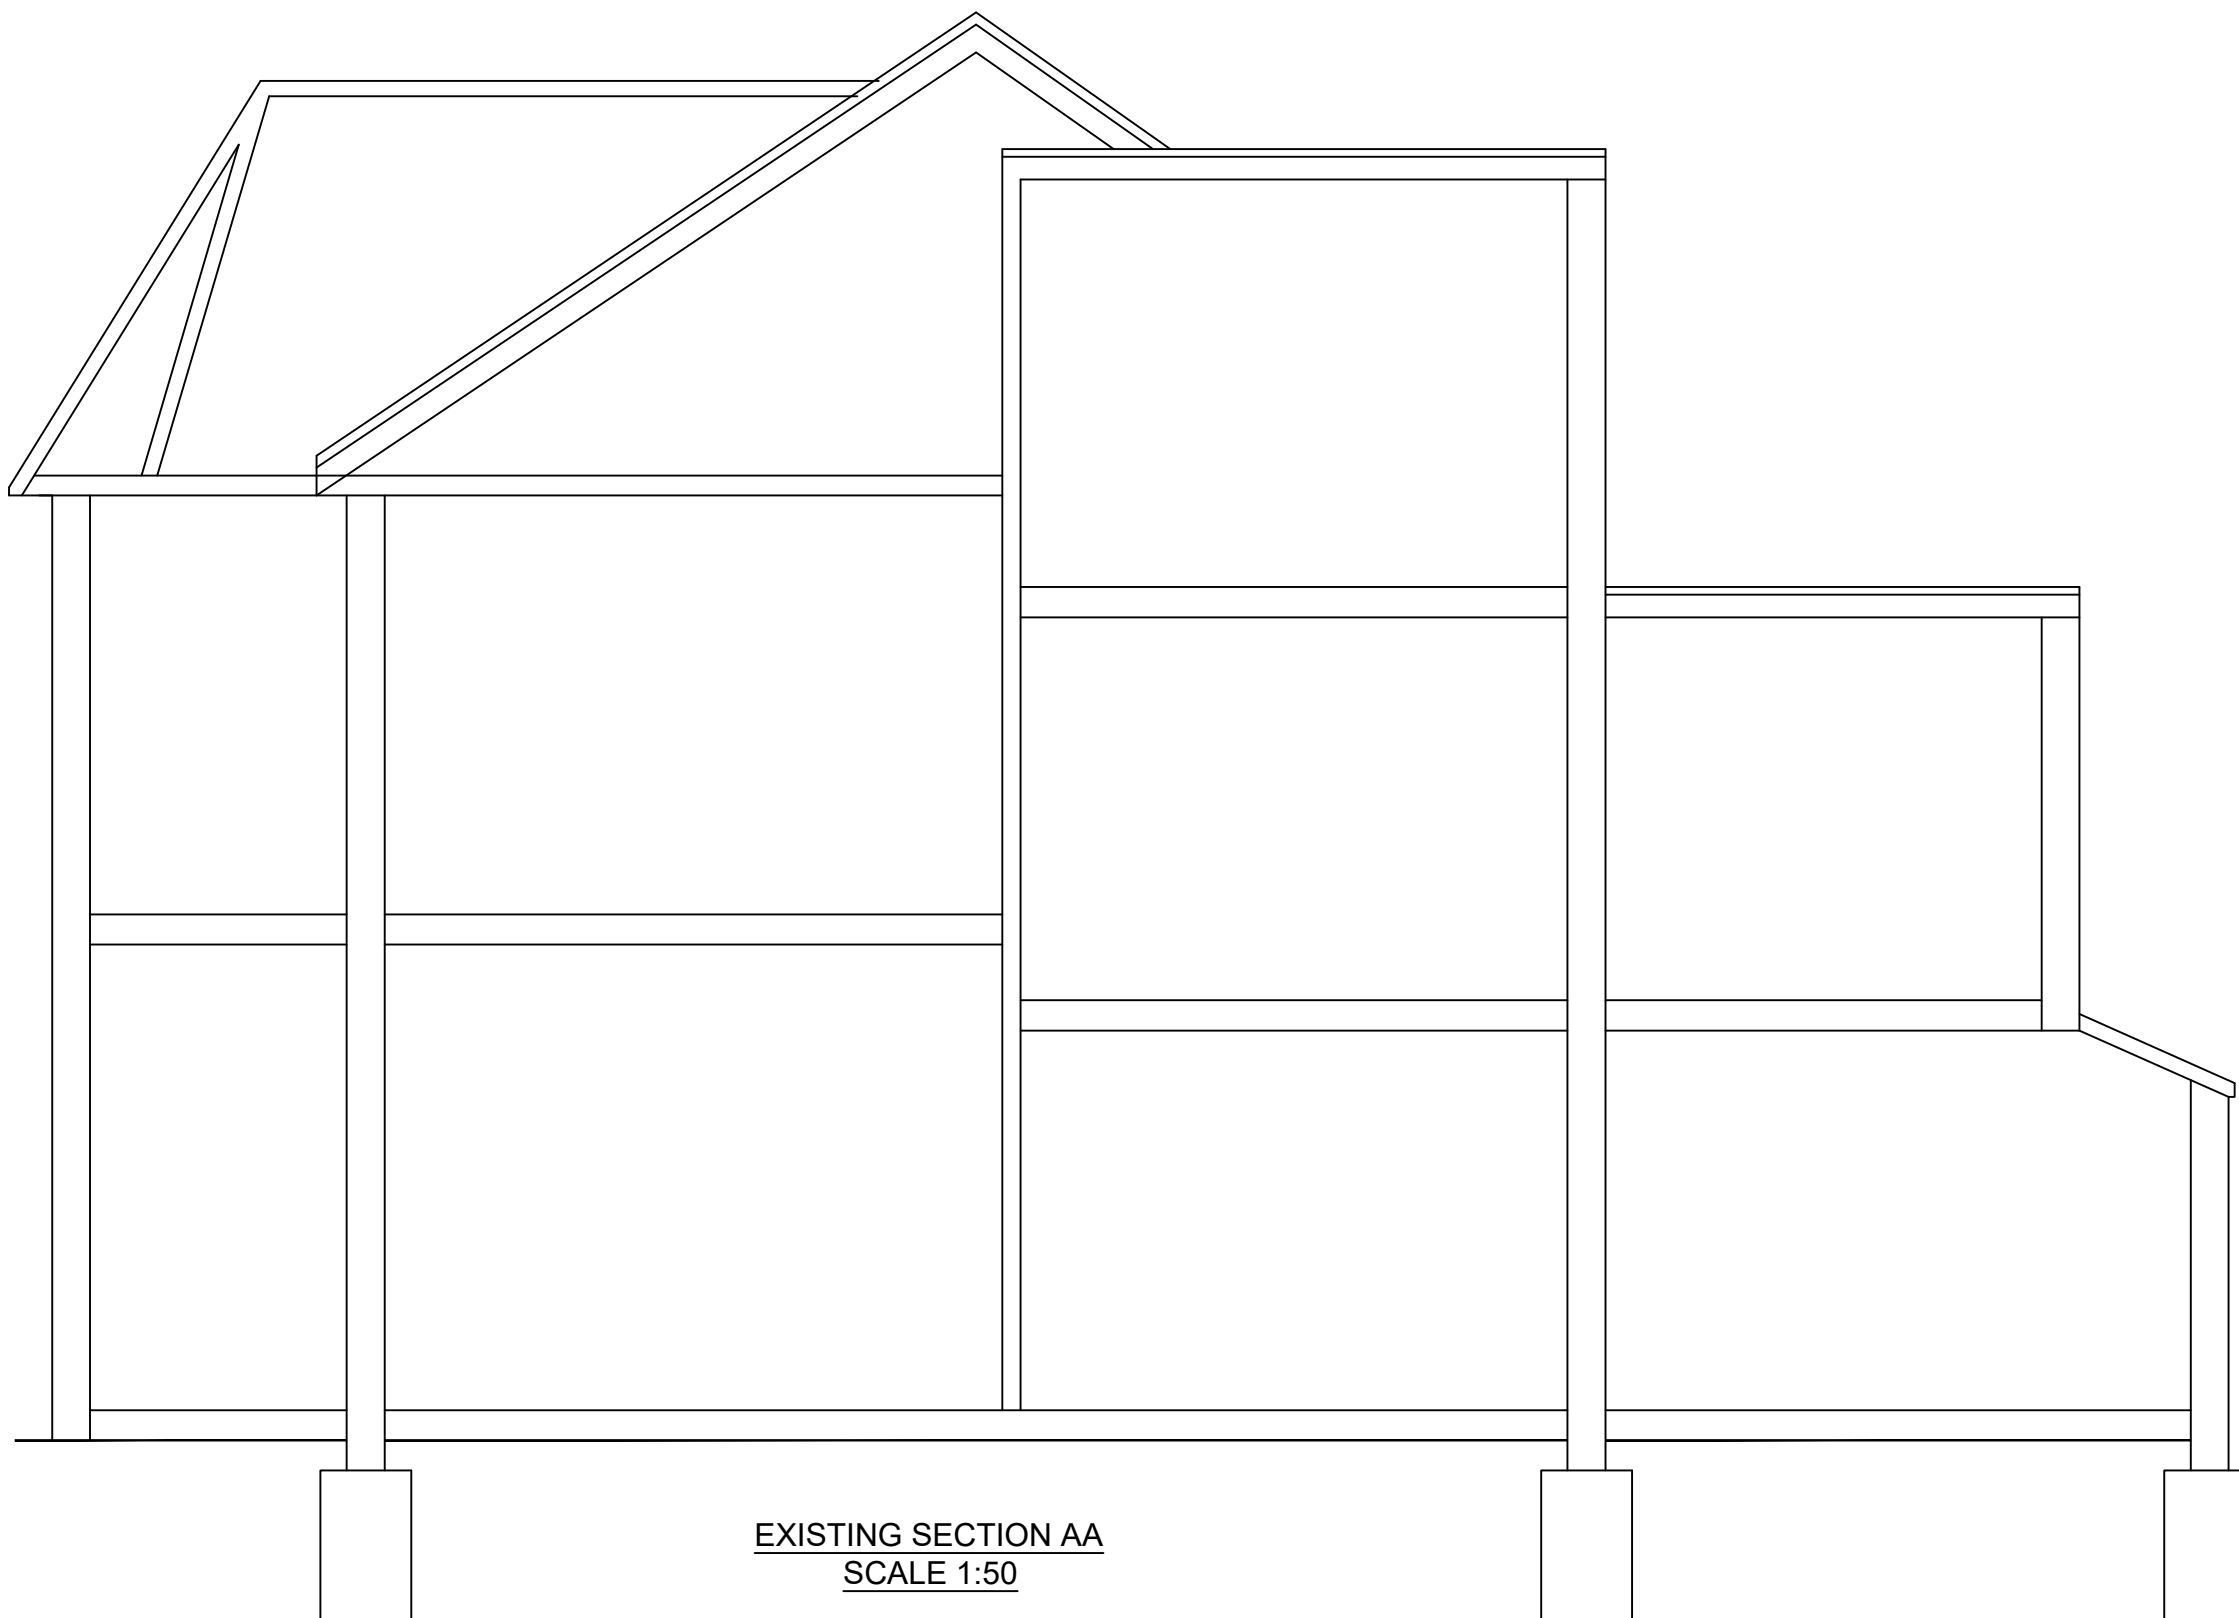

EXISTING SECTION AA
SCALE 1:50



www.FastPlansUK.co.uk

Project: EXTENSION


Address: 125 STAPLETON HALL RD, N4 4RB

Scale: 1:50 @ A3	Dwg. no: A10
------------------	--------------


Drawn by: O.B.S	Date Drawn: 08-JUNE-2026
-----------------	--------------------------

For Drawings Tel: 0208 154 5569

E-mail: plans@FastPlansUK.co.uk

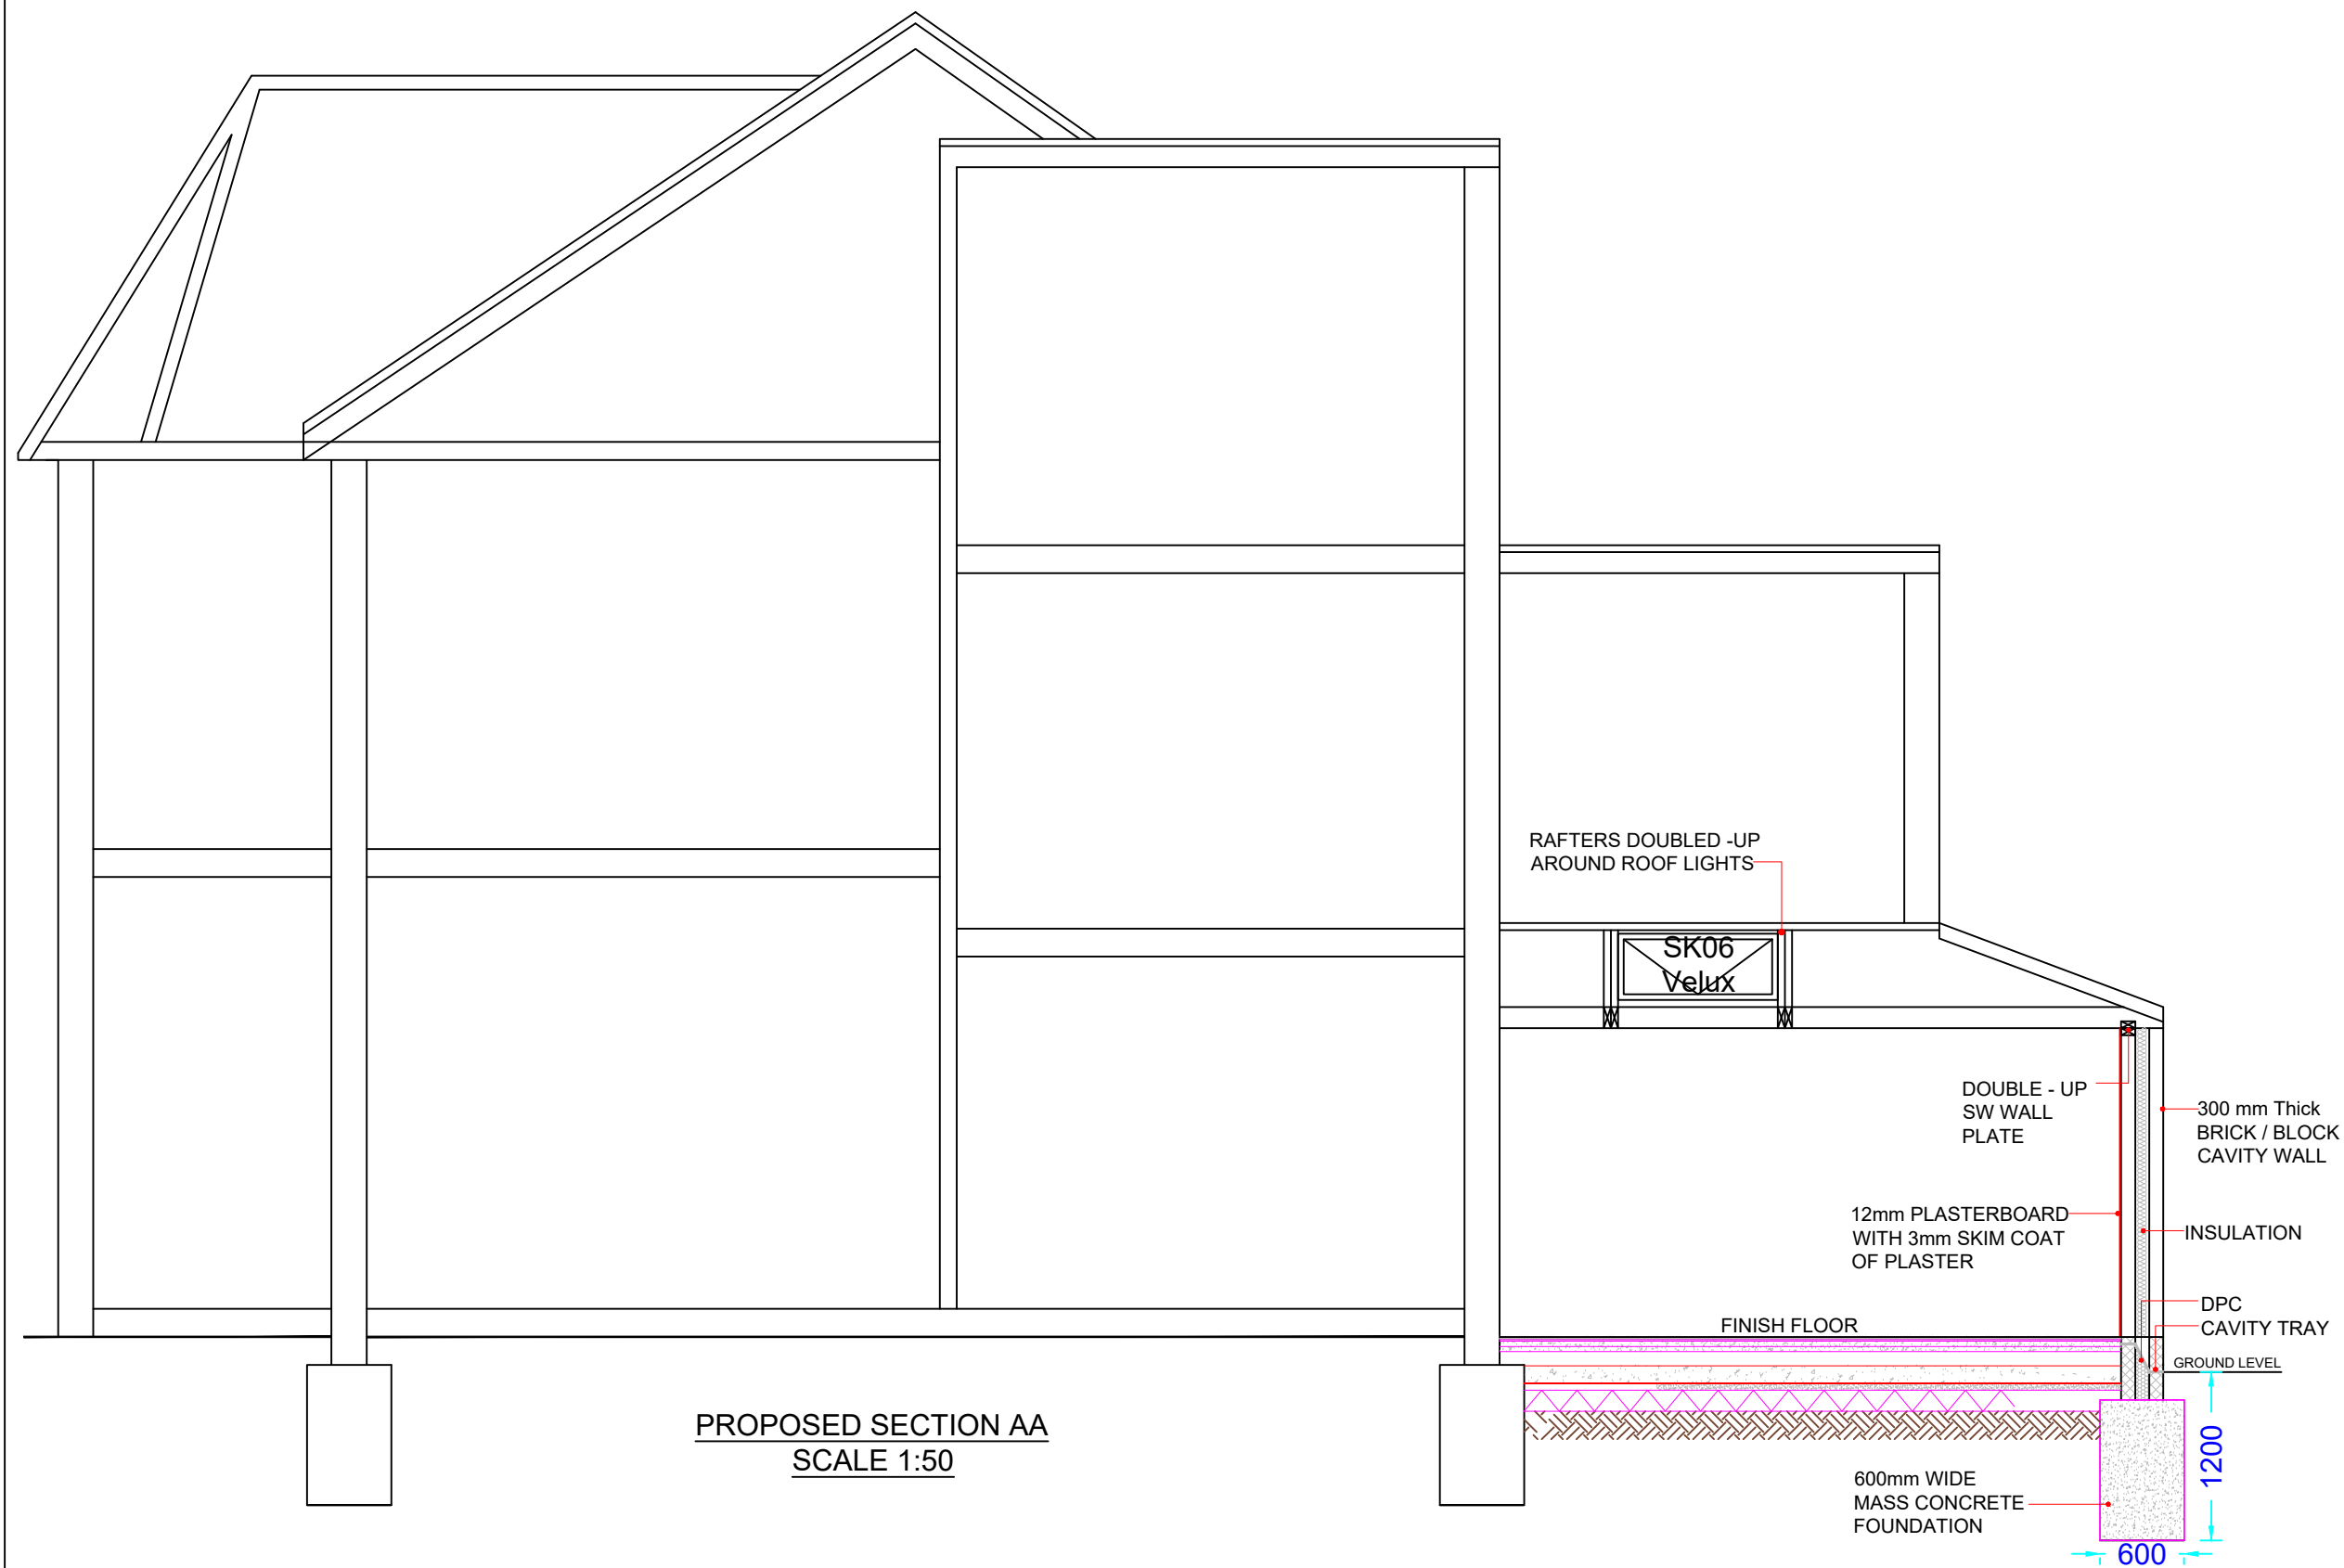

PROPOSED SECTION AA
SCALE 1:50

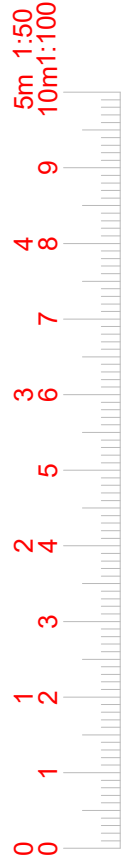

www.FastPlansUK.co.uk

Project: EXTENSION

Address: 125 STAPLETON HALL RD, N4 4RB


Scale: 1:50 @ A3 Dwg. no: A11

Drawn by: O.B.S Date Drawn: 08-JUNE-2026



For Drawings Tel: 0208 154 5569
E-mail: plans@FastPlansUK.co.uk



BLOCK PLAN
SCALE 1:500

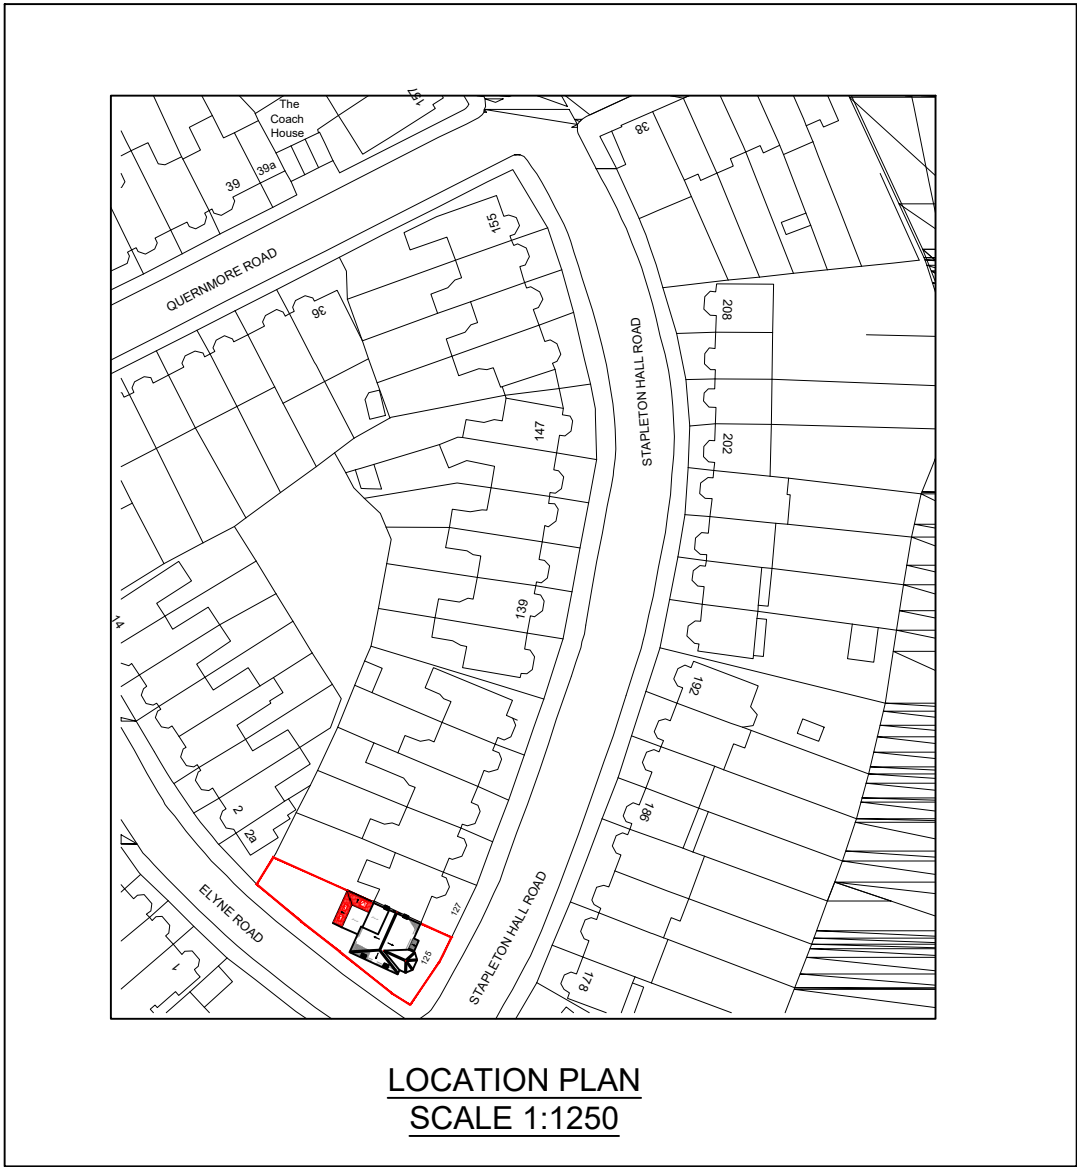

LOCATION PLAN
SCALE 1:1250

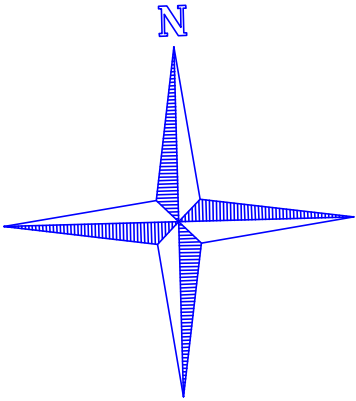 

	
www.FastPlansUK.co.uk	
Project:	EXTENSION
Address:	125 STAPLETON HALL RD, N4 4RB
Scale:	Dwg. no:
1:500 @ A3	A12
Drawn by:	Date Drawn:
O.B.S	08-JUNE-2026
For Drawings Tel: 0208 154 5569	
E-mail: plans@FastPlansUK.co.uk	