



COST OPTION: ALLOW TO REPAINT HIGH LEVEL BRICK FINISH TO PAINT EXISTING. TBC

RECOVER EXISTING CANOPIES YELLOW WITH NEW BLACK SIGN WRITING

NEW BLACK BUILT UP LETTERING WITH HALO ILLUMINATION

NEW WALL LIGHT TO EXISTING LOCATIONS

REMOVE EXISTING MENU BOX AND MAKE GOOD OF SHOPFRONT. REPAINT PF-05 YELLOW

NEW TIMBER PANELING TO MATCH EXISTING.

MAKE GOOD AND REPAINT ENTRANCE PORTAL AND NEIGHBOURING DOOR PF-05 YELLOW. RETAIN COMMUNITY NOTICE BOARD

REHANG, MAKE GOOD AND REPAINT ENTRANCE DOOR PF-04 DARK STONE

NEW TILED FLOOR TO STEPPED ENTRANCE

NEW HIGH LEVEL PROJECTING SIGN (YELLOW BACKGROUND WITH BLACK TEXT) ON EXISTING EXTERNALLY ILLUMINATED BRACKET. TO BE RELAMPED. 600x600mm

REMOVE EXISTING PROJECTING LIGHT FITTINGS

MAKE GOOD AN REPAINT EXISTING FASCIA PF-05 YELLOW

NEW INTERNALLY ILLUMINATED LOZENGE SIGN BEHIND GLAZING

NEW WALL LIGHTS TO EXISTING LOCATIONS

NEW TIMBER PANELING TO MATCH EXISTING.


MAKE GOOD AN REPAINT EXISTING SHOPFRONT PF-05 YELLOW

MAKE GOOD AN REPAINT EXISTING RAILINGS PF-05 YELLOW

MAKE GOOD AN REPAINT EXISTING STALL RISER PF-04

PROPOSED SHOPFRONT ELEVATION

SCALE 1:25
0 250 500 750 1000 1500 2000mm

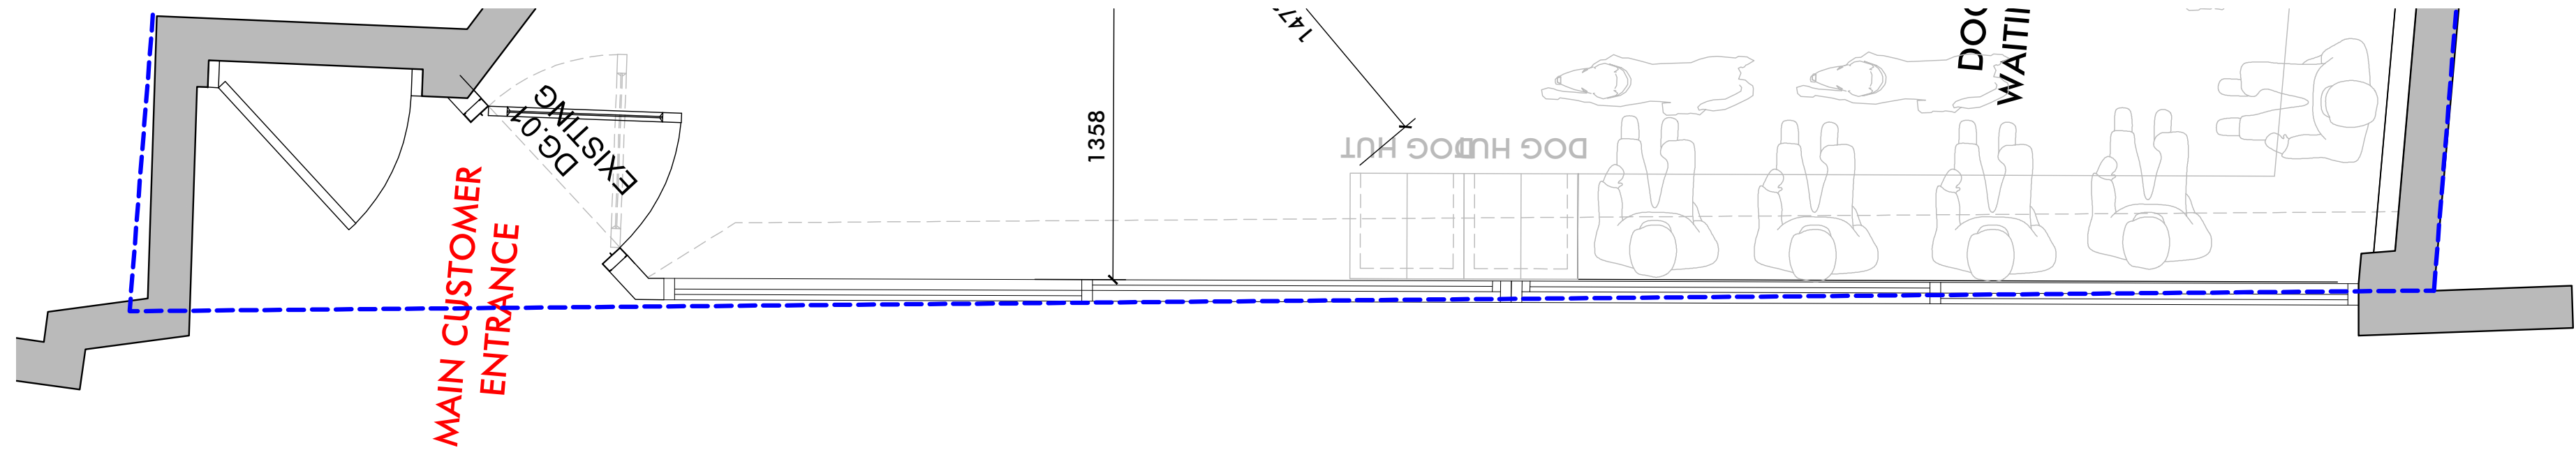

PROPOSED SHOPFRONT PLAN

SCALE 1:25
0 250 500 750 1000 1500 2000mm

HIGHGATE

- GENERAL NOTES**
1. THIS DRAWING MUST NOT BE SCALED.
 2. FOLLOWING COMMENCEMENT OF WORK ON SITE, ISSUED DRAWINGS AND DETAILS MAY BE SUBJECT TO CHANGE DUE TO SITE CONDITIONS OR CONTRACTOR DESIGN MODIFICATIONS.
 3. ALL WORKS MUST BE CARRIED OUT TO THE SATISFACTION OF LOCAL AND STATUTORY AUTHORITIES, IN ACCORDANCE WITH CURRENT BUILDING REGULATIONS AND CODES OF PRACTICE.
 4. ALL DIMENSIONS ARE TO BE VERIFIED WITH THE CONTRACTOR ON SITE PRIOR TO MANUFACTURE OR INSTALLATION.
 5. QUADRANT DESIGN MUST BE INFORMED OF ANY AMENDMENTS TO THE DESIGN ON SITE.



SCAN THIS CODE TO ACCESS:
QD WEBSITE



PROPOSED REFERENCE VISUAL

NTS

SHOPFRONT KEY

PF-04	TO MATCH DULUX 6219 22/051 EXTERNAL SHOPFRONT PAINT
PF-05	TO MATCH DULUX PRABIE GRASS, 35Y 61/431 EXTERNAL SHOPFRONT PAINT

PROPOSED SHOPFRONT

A 05.06.26 NEW TIMBER PANELING TO MATCH EXISTING ND

TECHNICAL DESIGN

hello vet

HELLO VET
2 HIGHGATE HIGH STREET
LONDON
N6 5JL



INTERIORS | ARCHITECTURE | BRANDING

QUADRANT DESIGN
23 KINGS ROAD,
READING,
RG1 3AR
73-74 BERWICK
STREET,
LONDON,
W1F 8TE
(+44) 0118 9591 581
hello@quadrantdesign.co.uk
www.quadrantdesign.co.uk