



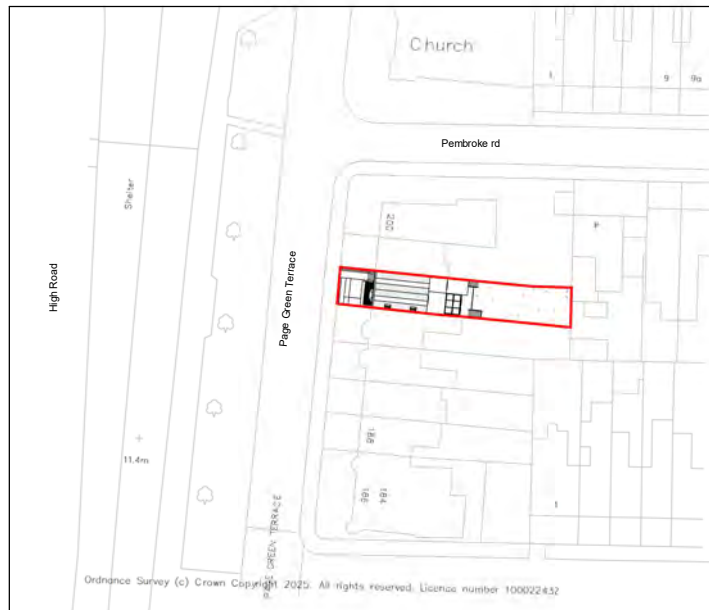

1 OS MAP


1 : 1250

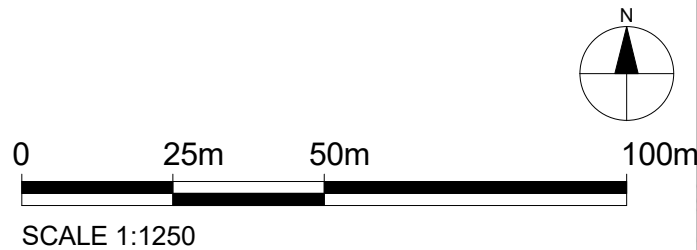

 Property Boundary

Property Boundary Area= 237.10 sqm

Property G.I.A= 270.15 sqm

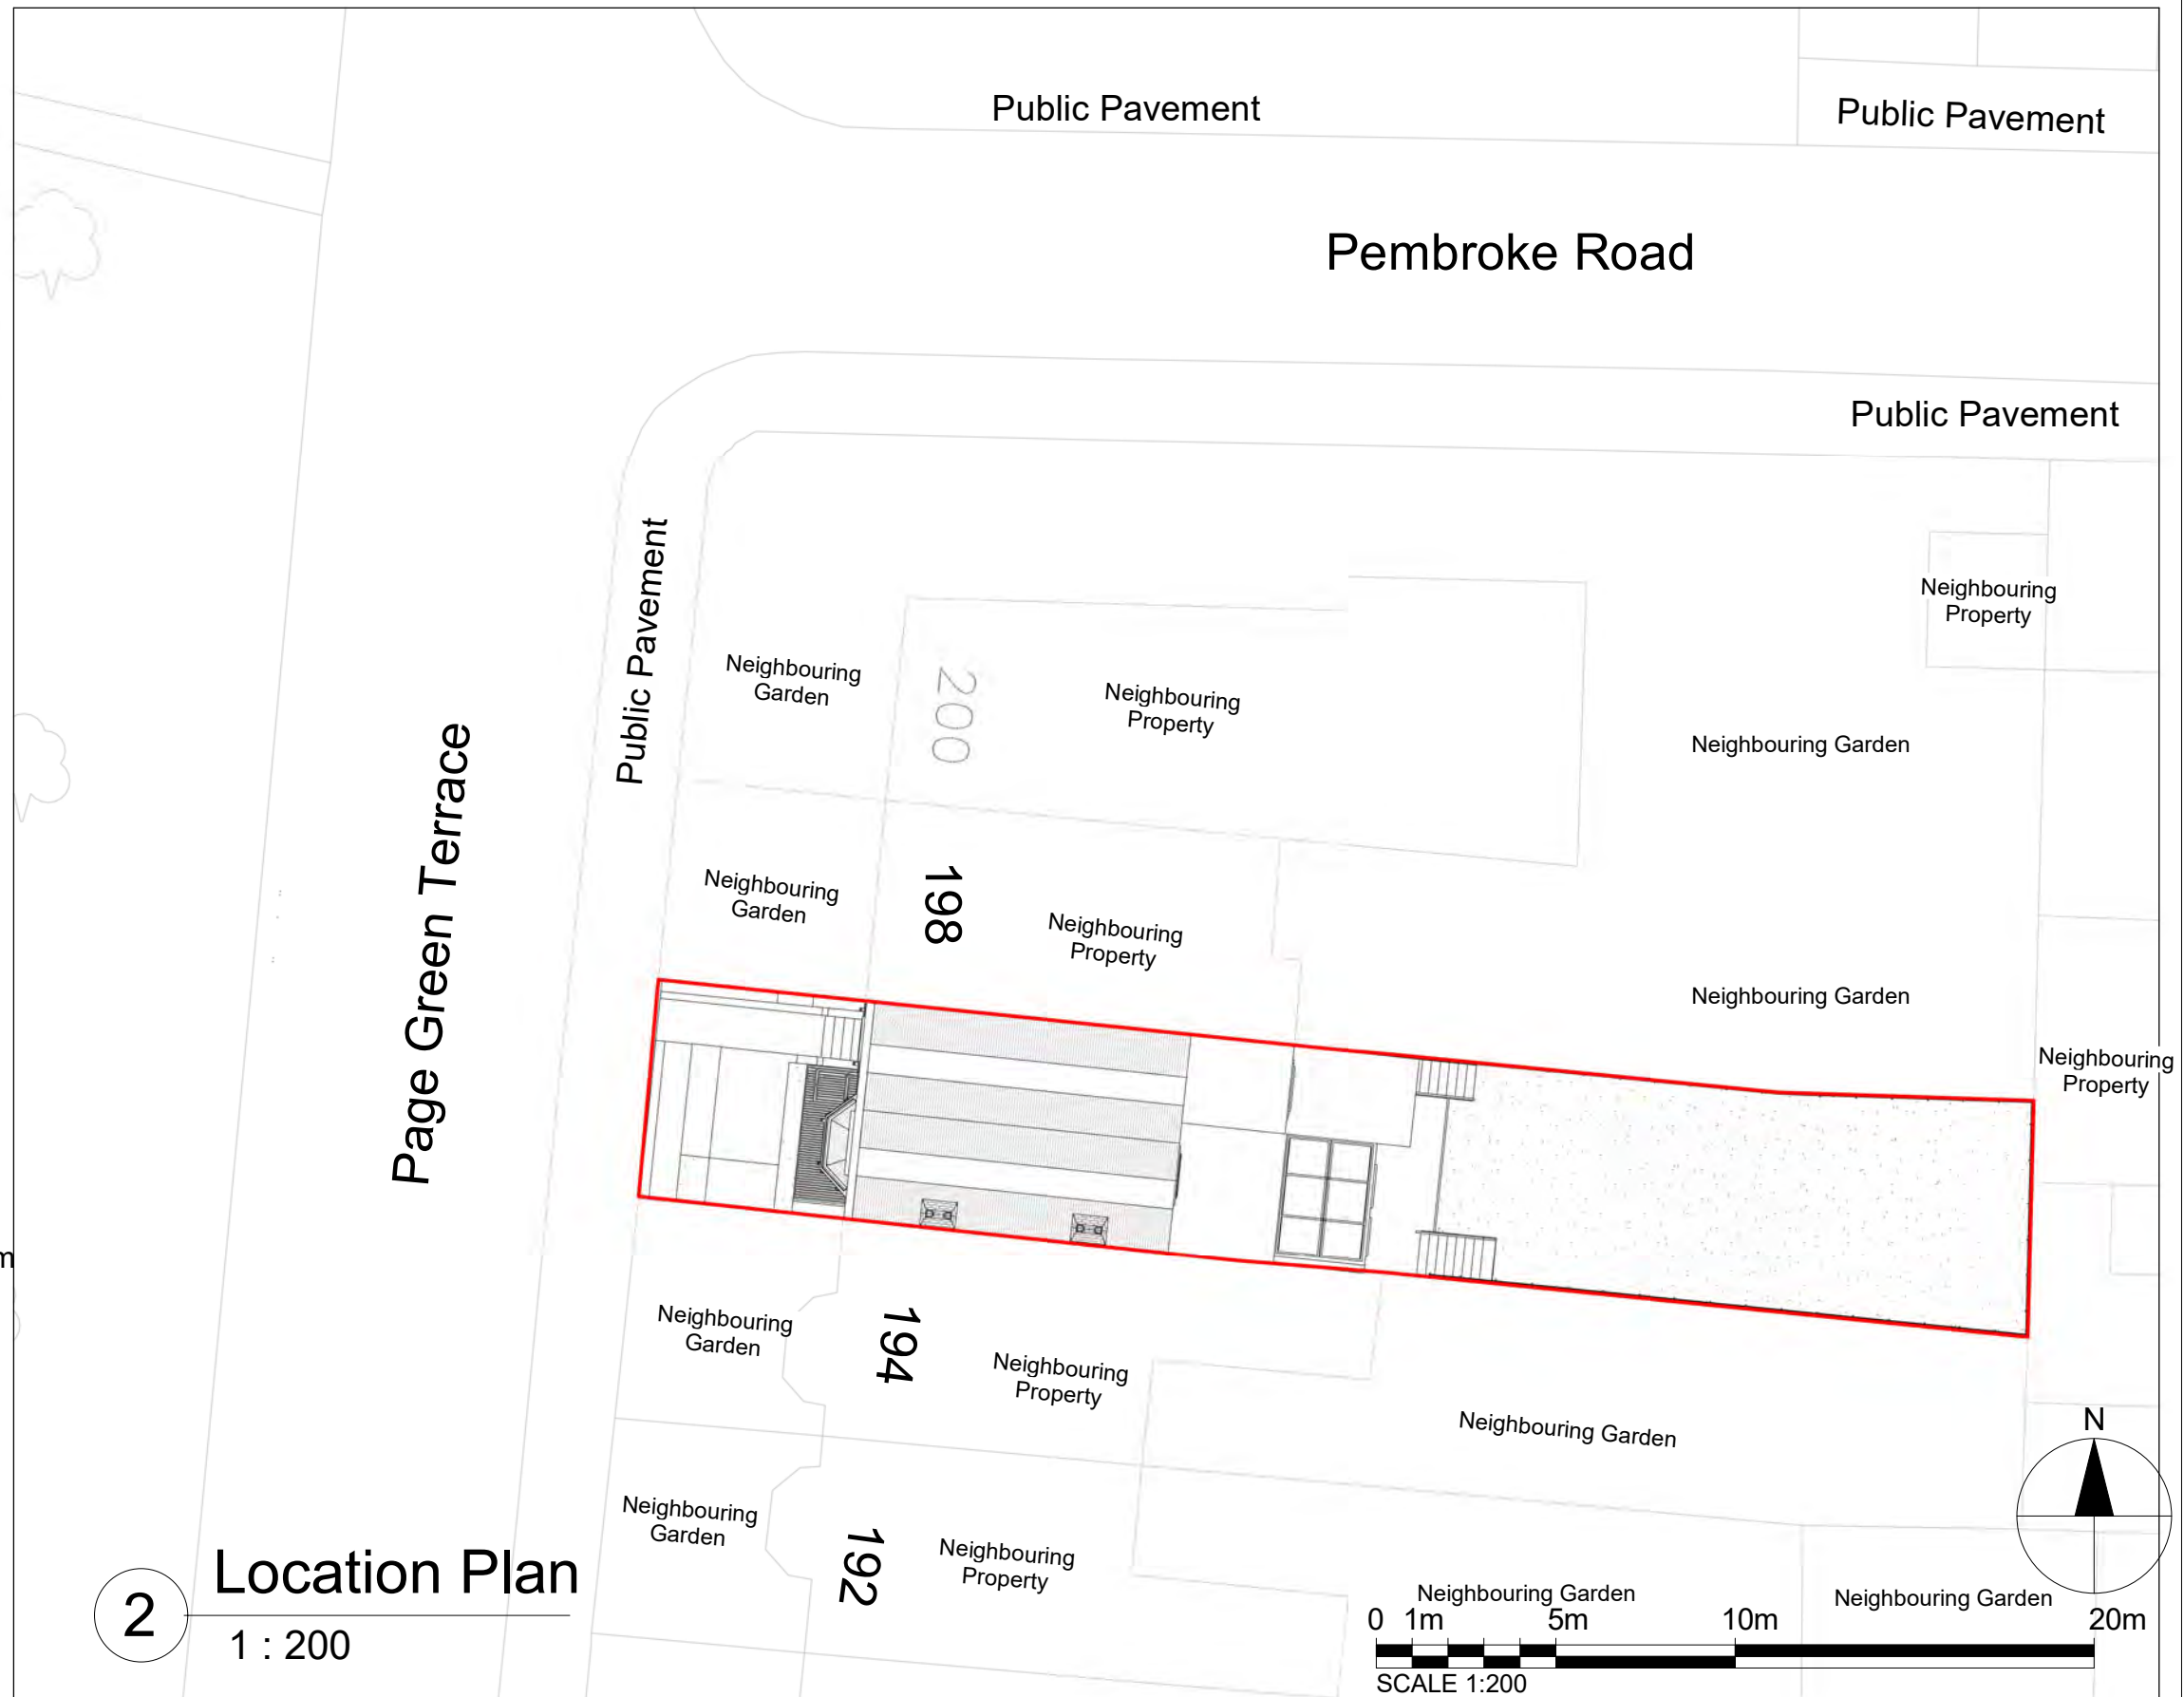

2 Location Plan

1 : 200

Notes.
Contractors must verify all dimensions at the site before comencing any work.
No construction work before Building Control approval and structural engineer confirmation.
Any discrepancies to be reported to Gridline.
All drawings are to be read in conjunction with all relevant drawings and specifications.

Project No.S				
REV	DATE	DESCRIPTION	BY	CH

PROJECT TITLE	
196 High Road, Haringey, N15 4NP	
DATE	Project No.
June 2026	11651

DRAWING TITLE		
Proposed OS Map & Location Plan		
DRAWING No.	SCALE @ A3	Drawn by:
PR-L001	As Indicated	Sara



PLANNING SERVICES
Unit 9b, The High Cross Centre,
Fountainy Rd,
N15 4BE
TEL: 020 8802 3480
www.samplanning.co.uk



Proposed Flats Key Map

- Flat-1 (3 Bed / 6 Persons) Shown in colour
Flat-1 Floor area =146.69 m²
- Flat-2 (1 Bed / 1 Persons) Shown in colour
Flat-2 Floor area =46.55 m²
- Flat-3 (1 Bed / 1 Persons) Shown in colour
Flat-3 Floor area =47.16 m²

Notes.
Contractors must verify all dimensions at the site before comencing any work.
No construction work before Building Control approval and structural engineer confirmation.
Any discrepancies to be reported to Gridline.
All drawings are to be read in conjunction with all relevant drawings and specifications.

Project No.S				
REV	DATE	DESCRIPTION	BY	CH

PROJECT TITLE	
196 High Road, Haringey, N15 4NP	
DATE	Project No.
June 2026	11651

DRAWING TITLE		
Proposed Basement Floor Plan		
DRAWING No.	SCALE @ A3	Drawn by:
PR-P000	1 : 100	Sara



PLANNING SERVICES
Unit 9b, The High Cross Centre,
Fountainy Rd,
N15 4BE
TEL: 020 8802 3480
www.samplanning.co.uk



Notes.
Contractors must verify all dimensions at the site before comencing any work.
No construction work before Building Control approval and structural engineer confirmation.
Any discrepancies to be reported to Gridline.
All drawings are to be read in conjunction with all relevant drawings and specifications.

Project No.S				
REV	DATE	DESCRIPTION	BY	CH

PROJECT TITLE	
196 High Road, Haringey, N15 4NP	
DATE	Project No.
June 2026	11651

DRAWING TITLE		
Proposed Ground Floor Plan		
DRAWING No.	SCALE @ A3	Drawn by:
PR-P001	1 : 100	Sara

PLANNING SERVICES
Unit 9b, The High Cross Centre,
Fountainy Rd,
N15 4BE
TEL: 020 8802 3480
www.samplanning.co.uk



Proposed Flats Key Map

- Flat-1 (3 Bed / 6 Persons) Shown in colour
Flat-1 Floor area =146.69 m²
- Flat-2 (1 Bed / 1 Persons) Shown in colour
Flat-2 Floor area =46.55 m²
- Flat-3 (1 Bed / 1 Persons) Shown in colour
Flat-3 Floor area =47.16 m²

Notes.
Contractors must verify all dimensions at the site before comencing any work.
No construction work before Building Control approval and structural engineer confirmation.
Any discrepancies to be reported to Gridline.
All drawings are to be read in conjunction with all relevant drawings and specifications.

Project No.S				
REV	DATE	DESCRIPTION	BY	CH

PROJECT TITLE	
196 High Road, Haringey, N15 4NP	
DATE	Project No.
June 2026	11651

DRAWING TITLE		
Proposed First Floor Plan		
DRAWING No.	SCALE @ A3	Drawn by:
PR-P002	1 : 100	Sara



PLANNING SERVICES
Unit 9b, The High Cross Centre,
Fountainy Rd,
N15 4BE
TEL: 020 8802 3480
www.samplanning.co.uk



Proposed Flats Key Map

- Flat-1 (3 Bed / 6 Persons) Shown in colour
Flat-1 Floor area =146.69 m²
- Flat-2 (1 Bed / 1 Persons) Shown in colour
Flat-2 Floor area =46.55 m²
- Flat-3 (1 Bed / 1 Persons) Shown in colour
Flat-3 Floor area =47.16 m²

Notes.
Contractors must verify all dimensions at the site before comencing any work.
No construction work before Building Control approval and structural engineer confirmation.
Any discrepancies to be reported to Gridline.
All drawings are to be read in conjunction with all relevant drawings and specifications.


Project No.S				
REV	DATE	DESCRIPTION	BY	CH

PROJECT TITLE	
196 High Road, Haringey, N15 4NP	
DATE	Project No.
June 2026	11651

DRAWING TITLE		
Proposed Second Floor Plan		
DRAWING No.	SCALE @ A3	Drawn by:
PR-P004	1 : 100	Sara



PLANNING SERVICES
Unit 9b, The High Cross Centre,
Fountainy Rd,
N15 4BE
TEL: 020 8802 3480
www.samplanning.co.uk

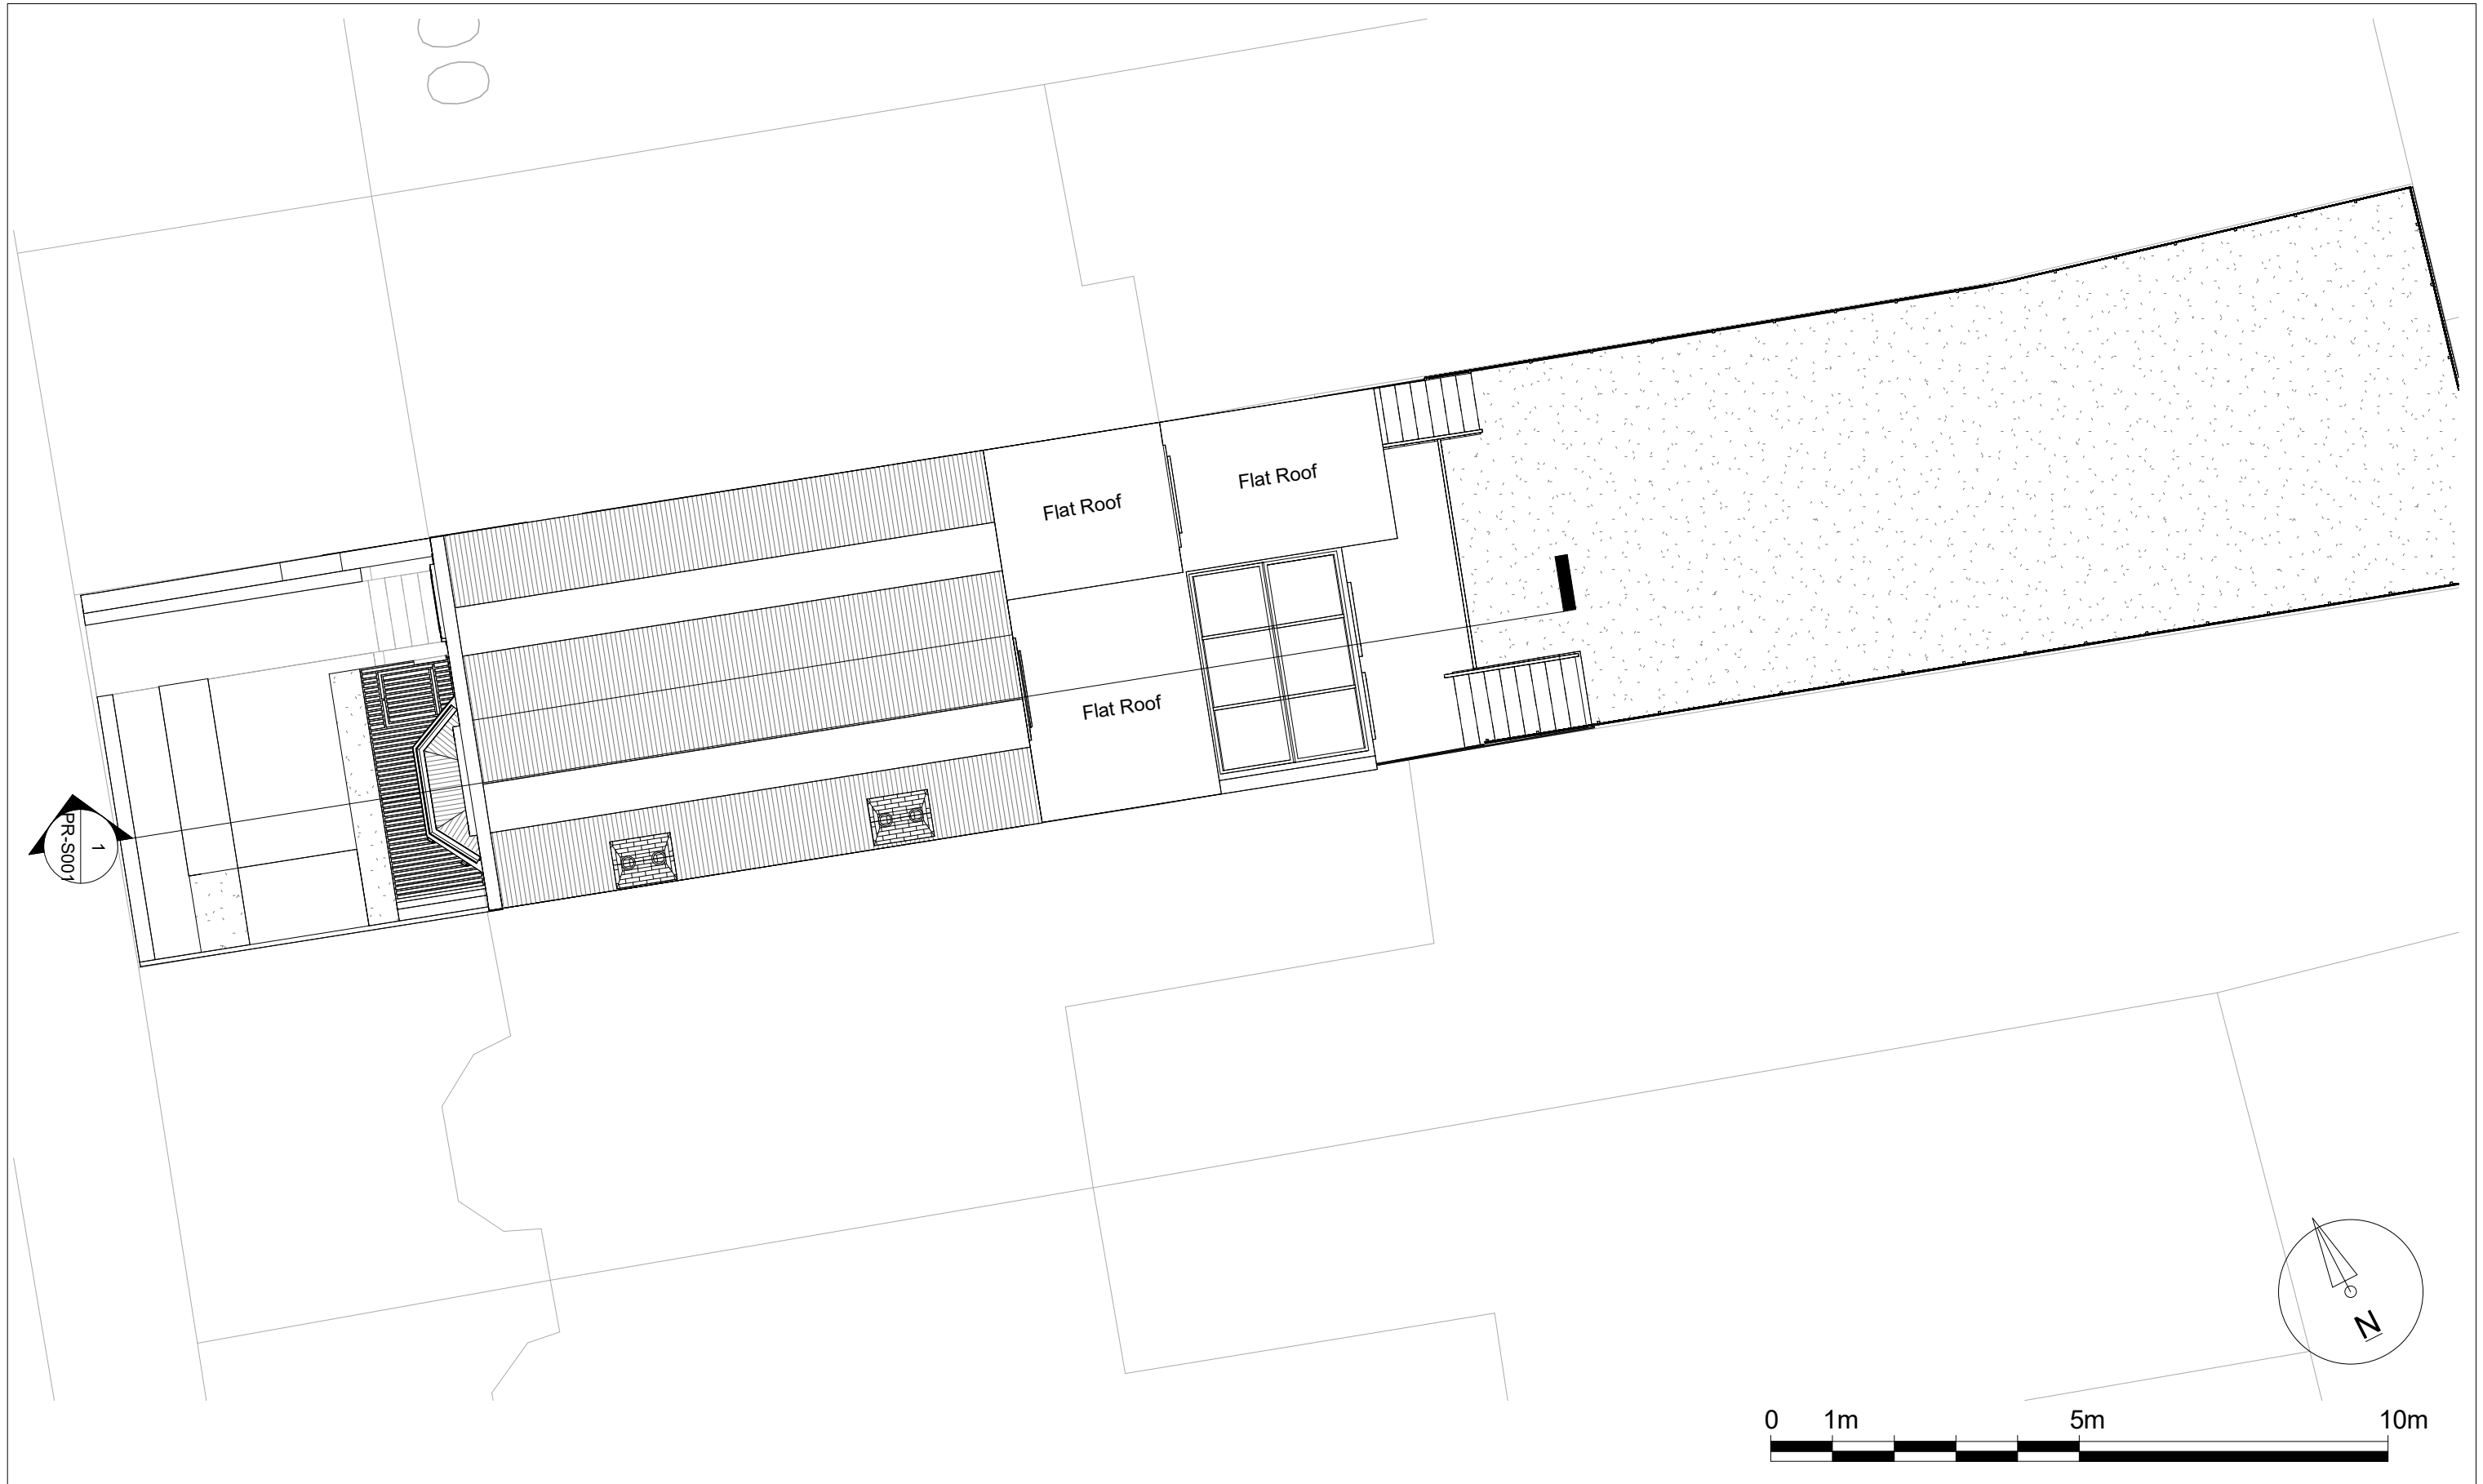


Notes.
Contractors must verify all dimensions at the site before comencing any work.
No construction work before Building Control approval and structural engineer confirmation.
Any discrepancies to be reported to Gridline.
All drawings are to be read in conjunction with all relevant drawings and specifications.

Project No.S				
REV	DATE	DESCRIPTION	BY	CH

PROJECT TITLE	
196 High Road, Haringey, N15 4NP	
DATE	Project No.
June 2026	11651

DRAWING TITLE		
Proposed Ridge Level		
DRAWING No.	SCALE @ A3	Drawn by:
PR-P006	1 : 100	Sara

 


PLANNING SERVICES
Unit 9b, The High Cross Centre,
Fountainy Rd,
N15 4BE
TEL: 020 8802 3480
www.samplanning.co.uk



1 Front Elevation
1 : 100

2 Rear Elevation
1 : 100

 


Notes:
Contractors must verify all dimensions at the site before commencing any work.
No construction work before Building Control approval and structural engineer confirmation.
Any discrepancies to be reported to Gridline.
All drawings are to be read in conjunction with all relevant drawings and specifications.
The Drawings Are For Planning Purposes only

Project No.S				
REV	DATE	DESCRIPTION	BY	CH

PROJECT TITLE	
196 High Road, Haringey, N15 4NP	
DATE	Project No.
June 2026	11651

DRAWING TITLE		
Proposed Front & Rear Elevations		
DRAWING No.	SCALE @ A3	Drawn by:
PR-E001	1 : 100	Sara



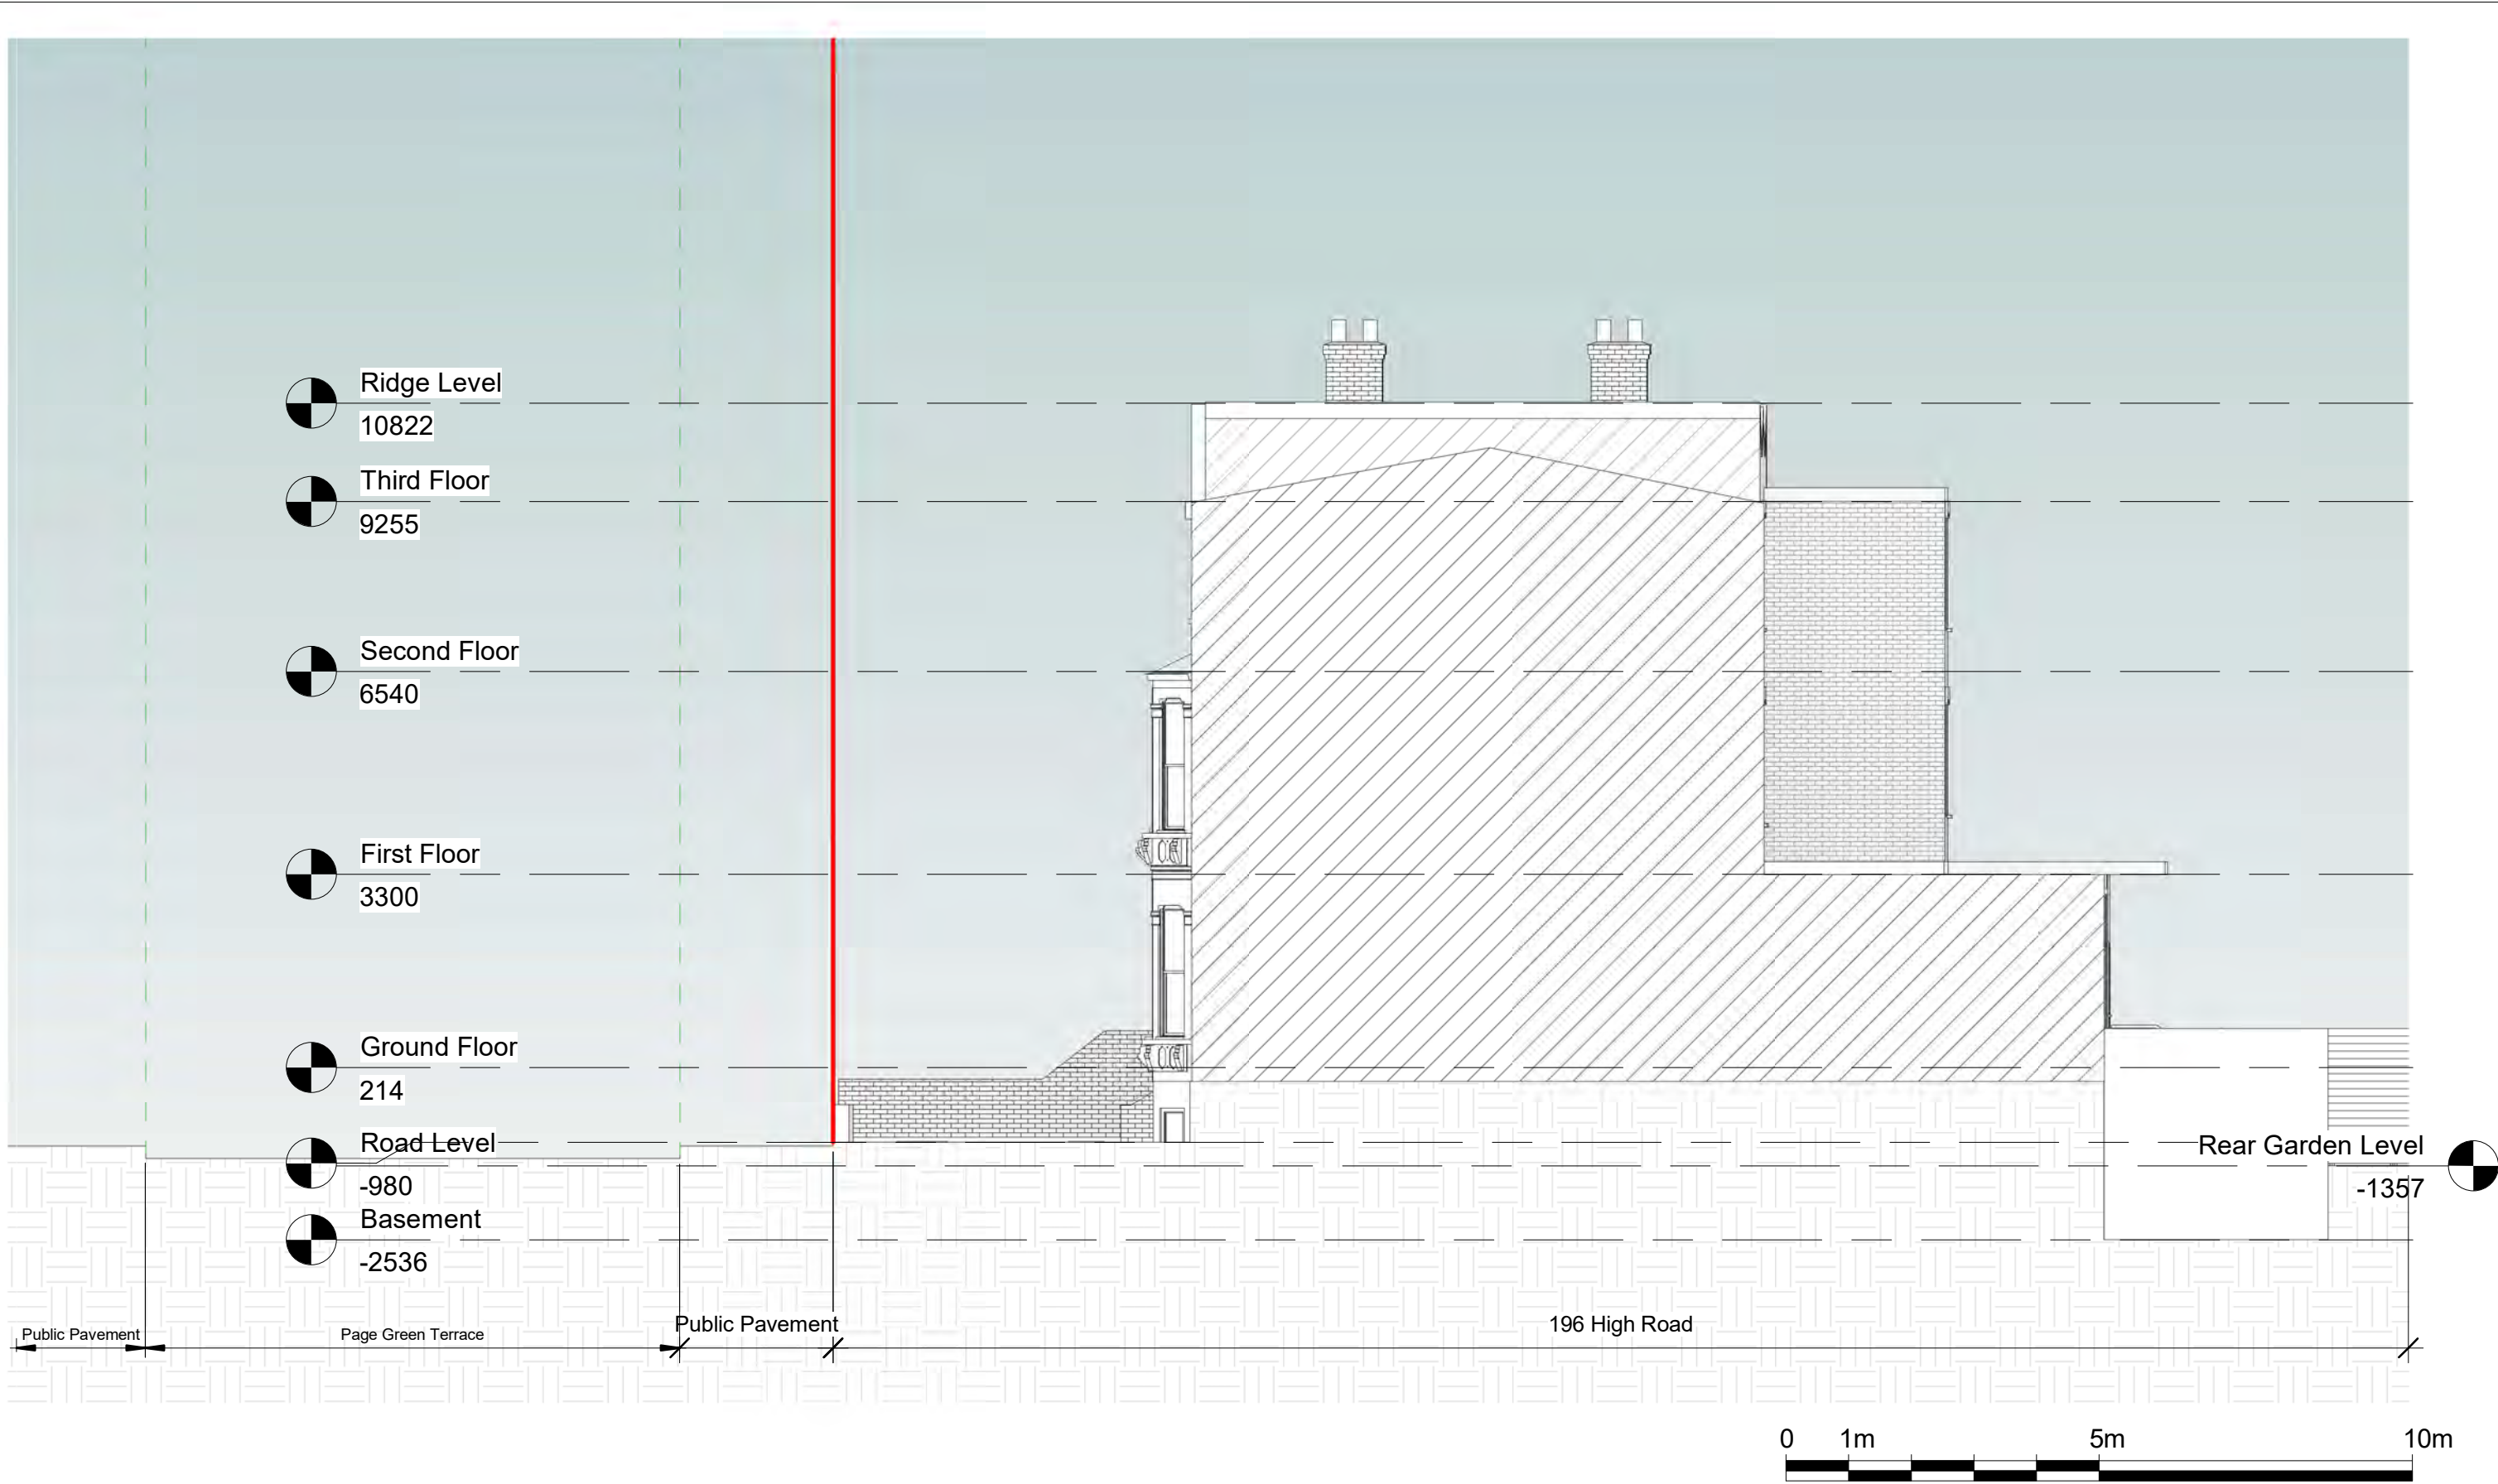

Notes:
Contractors must verify all dimensions at the site before commencing any work.
No construction work before Building Control approval and structural engineer confirmation.
Any discrepancies to be reported to Gridline.
All drawings are to be read in conjunction with all relevant drawings and specifications.
The Drawings Are For Planning Purposes only


Project No.S				
REV	DATE	DESCRIPTION	BY	CH

PROJECT TITLE	
196 High Road, Haringey, N15 4NP	
DATE	Project No.
June 2026	11651

DRAWING TITLE		
Proposed Side Elevation 1		
DRAWING No.	SCALE @ A3	Drawn by:
PR-E002	1 : 100	Sara



PLANNING SERVICES
Unit 9b, The High Cross Centre,
Fountainy Rd,
N15 4BE
TEL: 020 8802 3480
www.sampling.co.uk

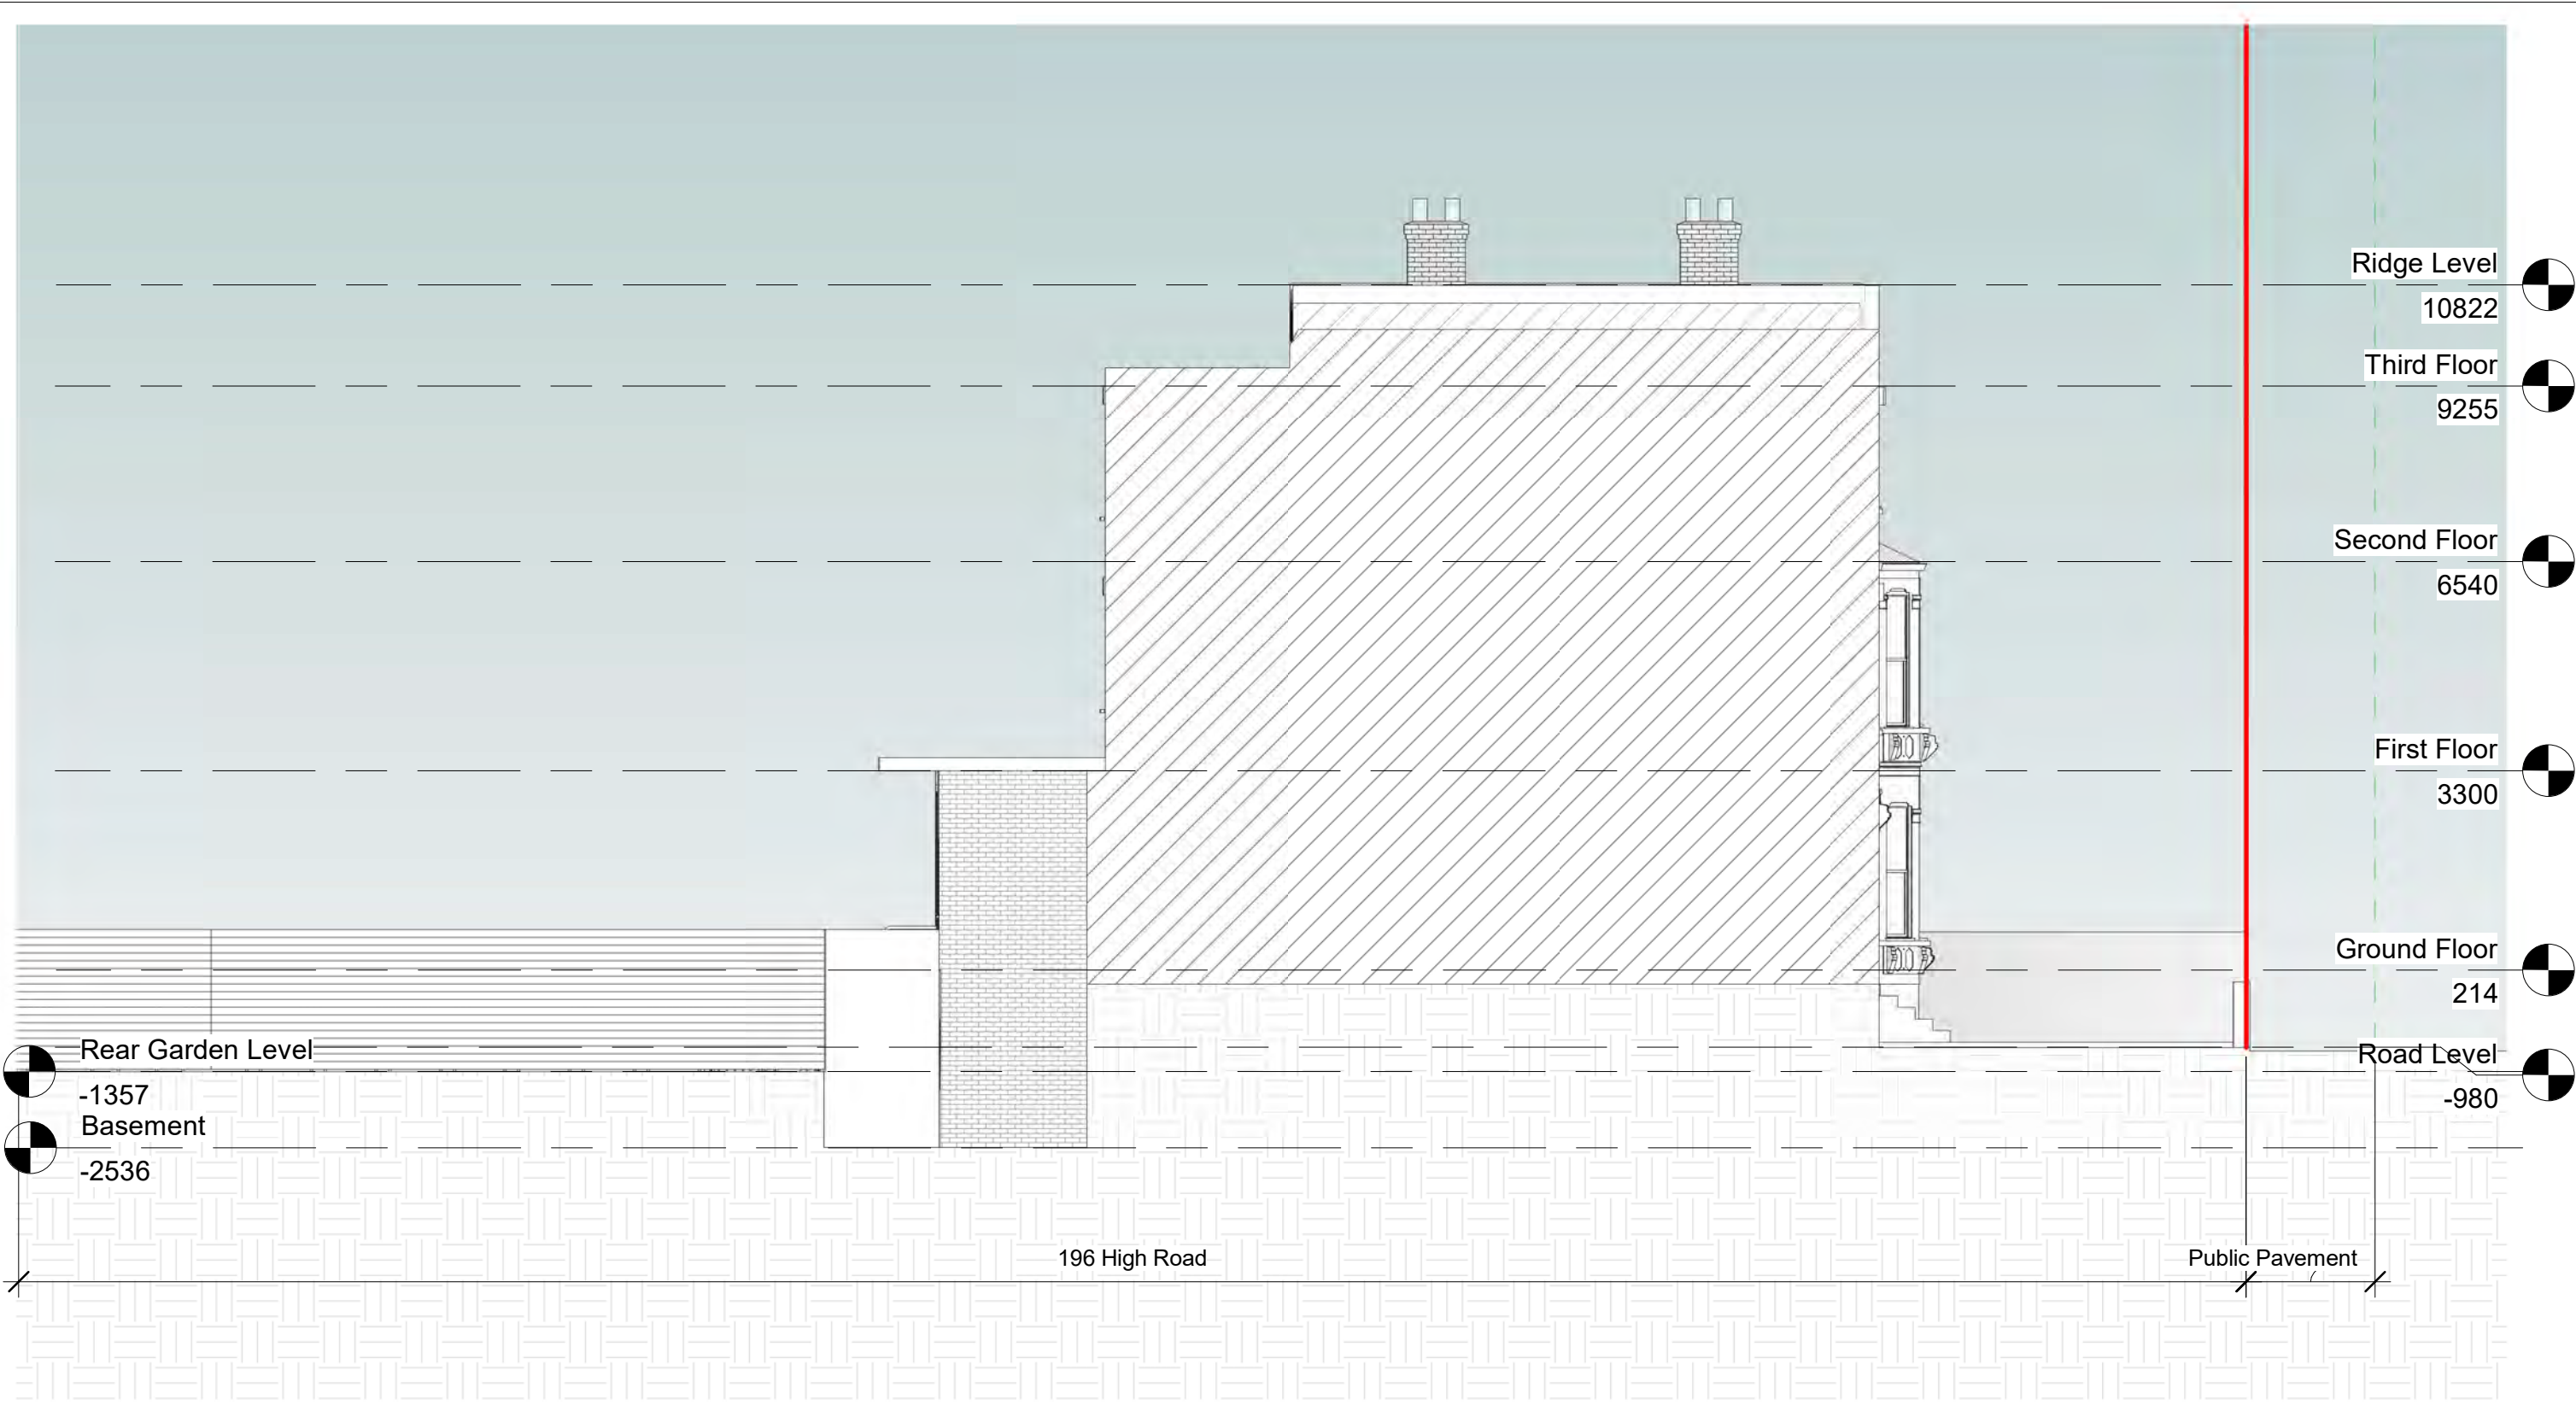

Notes:
Contractors must verify all dimensions at the site before commencing any work.
No construction work before Building Control approval and structural engineer confirmation.
Any discrepancies to be reported to Gridline.
All drawings are to be read in conjunction with all relevant drawings and specifications.
The Drawings Are For Planning Purposes only


Project No.S				
REV	DATE	DESCRIPTION	BY	CH

PROJECT TITLE	
196 High Road, Haringey, N15 4NP	
DATE	Project No.
June 2026	11651

DRAWING TITLE		
Proposed Side Elevation 2		
DRAWING No.	SCALE @ A3	Drawn by:
PR-E003	1 : 100	Sara



PLANNING SERVICES
Unit 9b, The High Cross Centre,
Fountainy Rd,
N15 4BE
TEL: 020 8802 3480
www.samplanning.co.uk

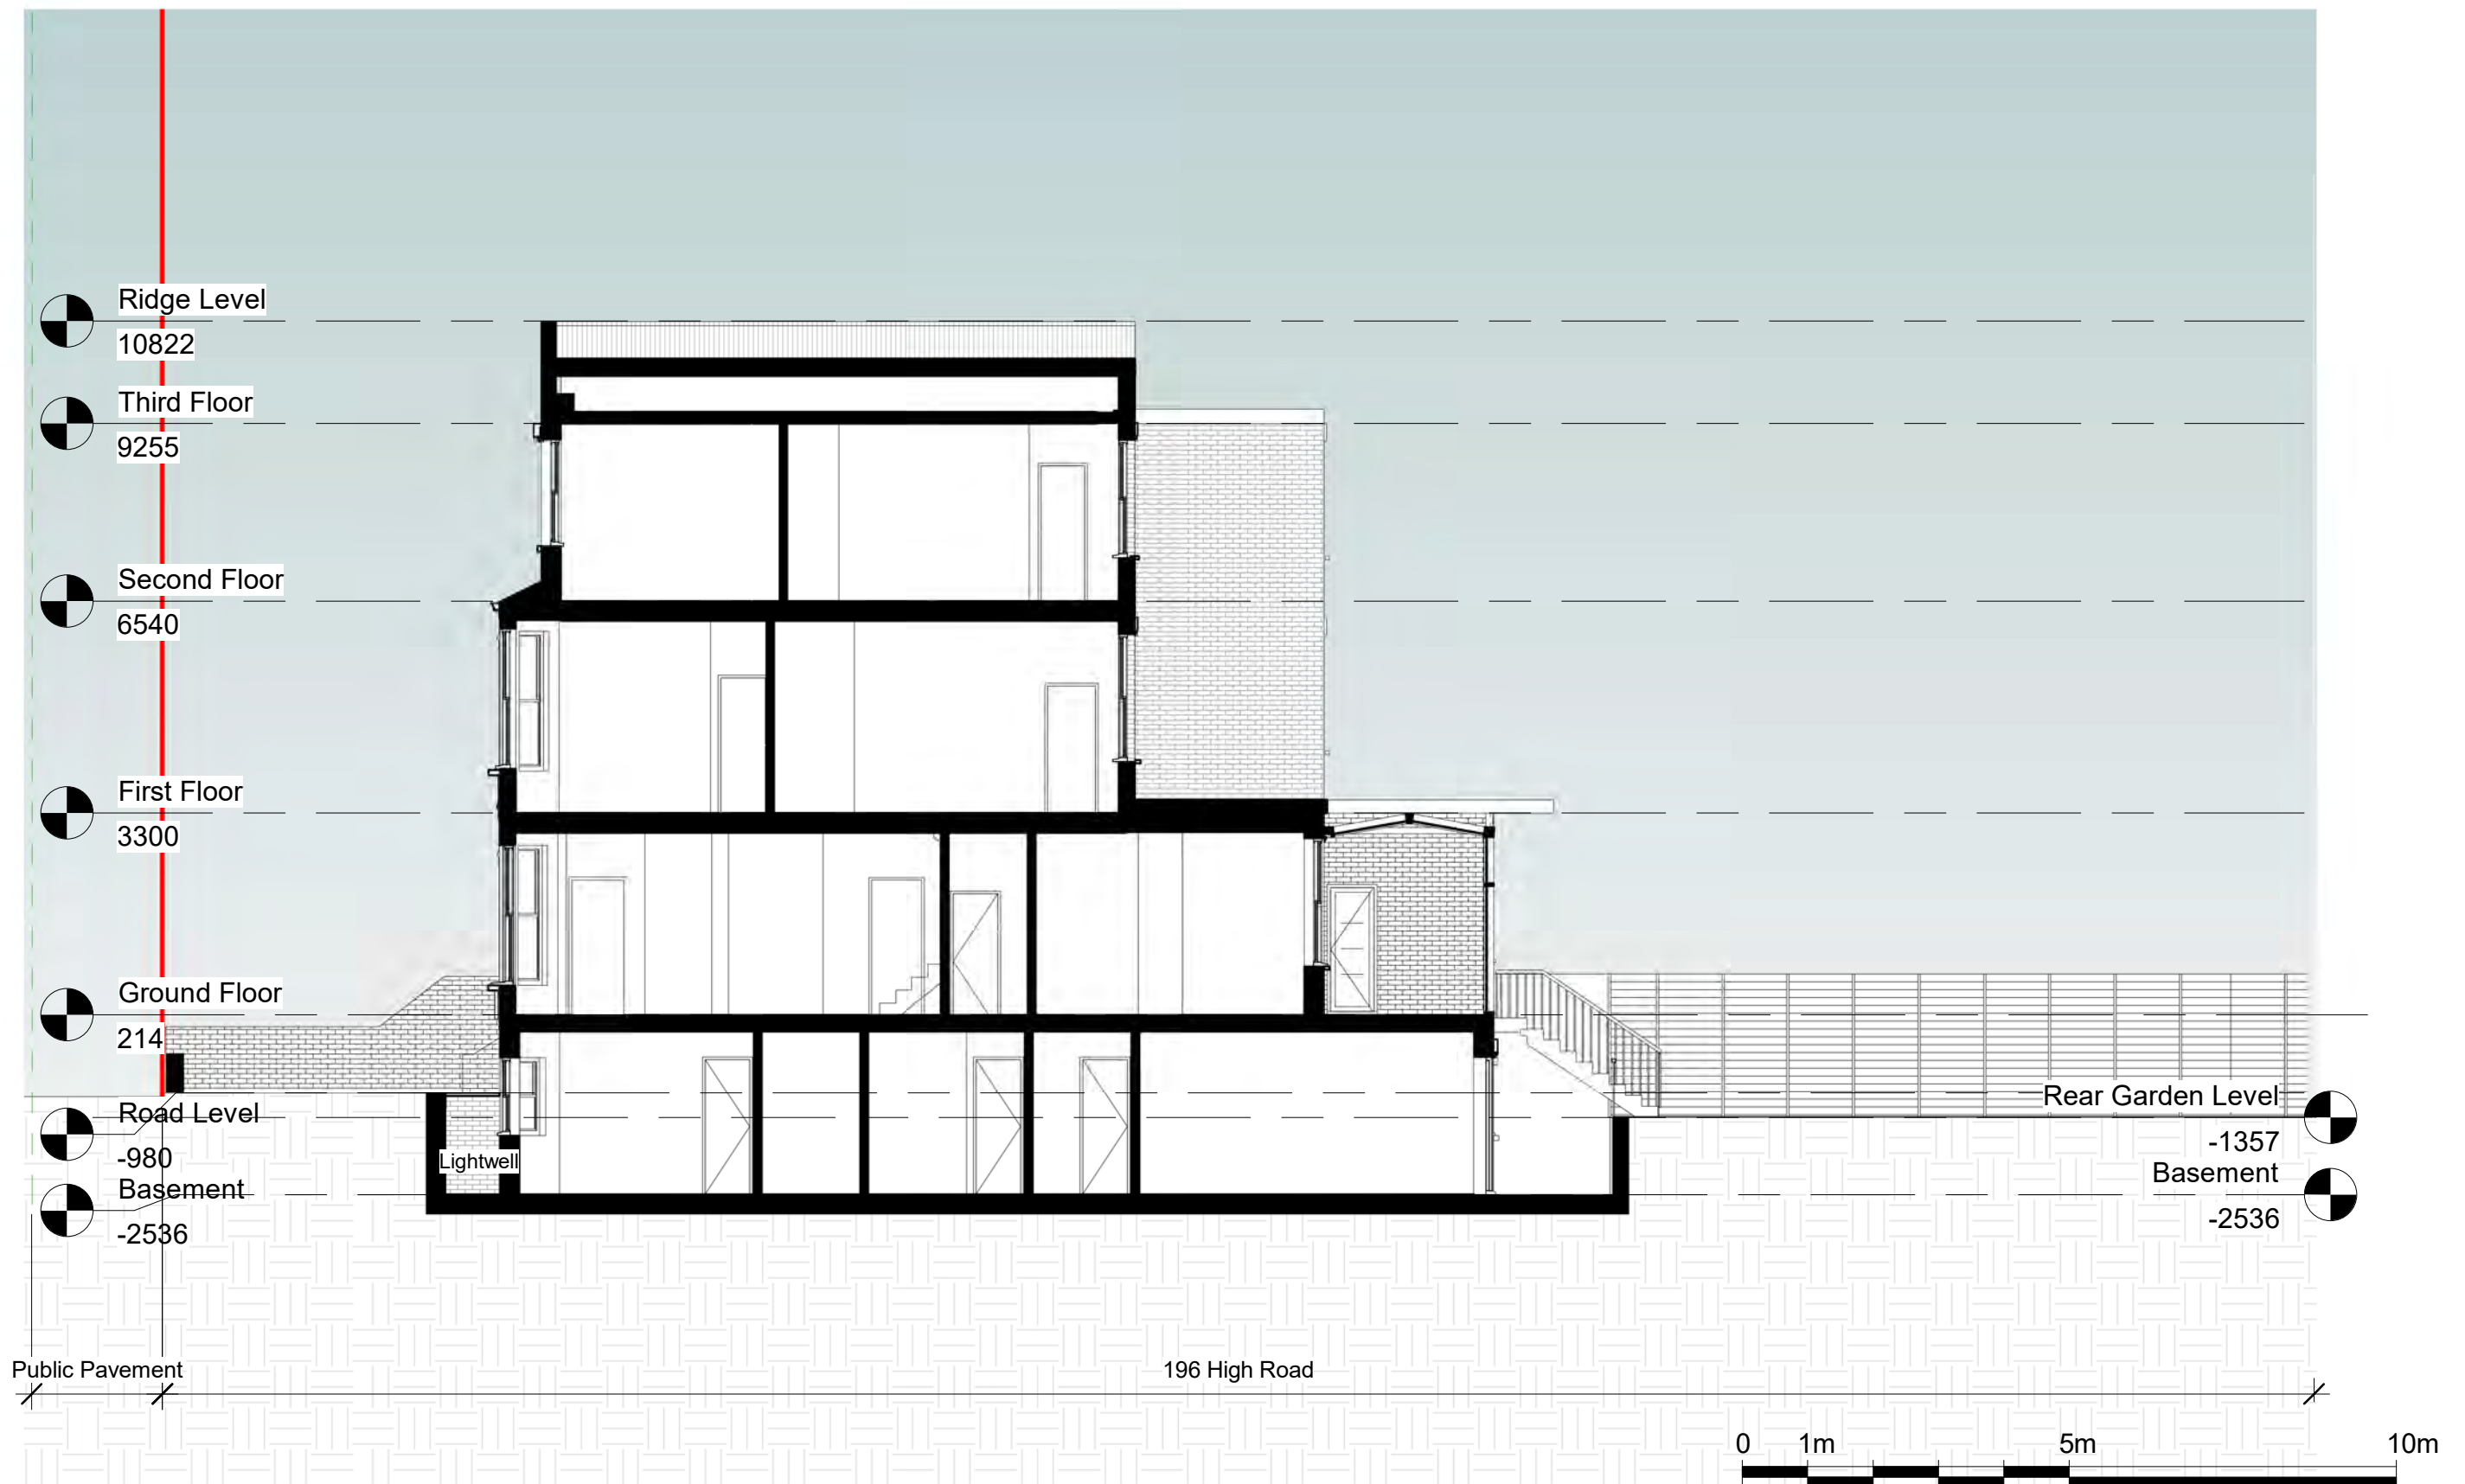

Notes:
Contractors must verify all dimensions at the site before commencing any work.
No construction work before Building Control approval and structural engineer confirmation.
Any discrepancies to be reported to Gridline.
All drawings are to be read in conjunction with all relevant drawings and specifications.
The Drawings Are For Planning Purposes only

Project No.S

REV	DATE	DESCRIPTION	BY	CH

PROJECT TITLE

196 High Road, Haringey,
N15 4NP

DATE
June 2026

Project No.
11651

DRAWING TITLE


Proposed Section AA

DRAWING No.
PR-S001

SCALE @ A3
1 : 100

Drawn by:
Sara



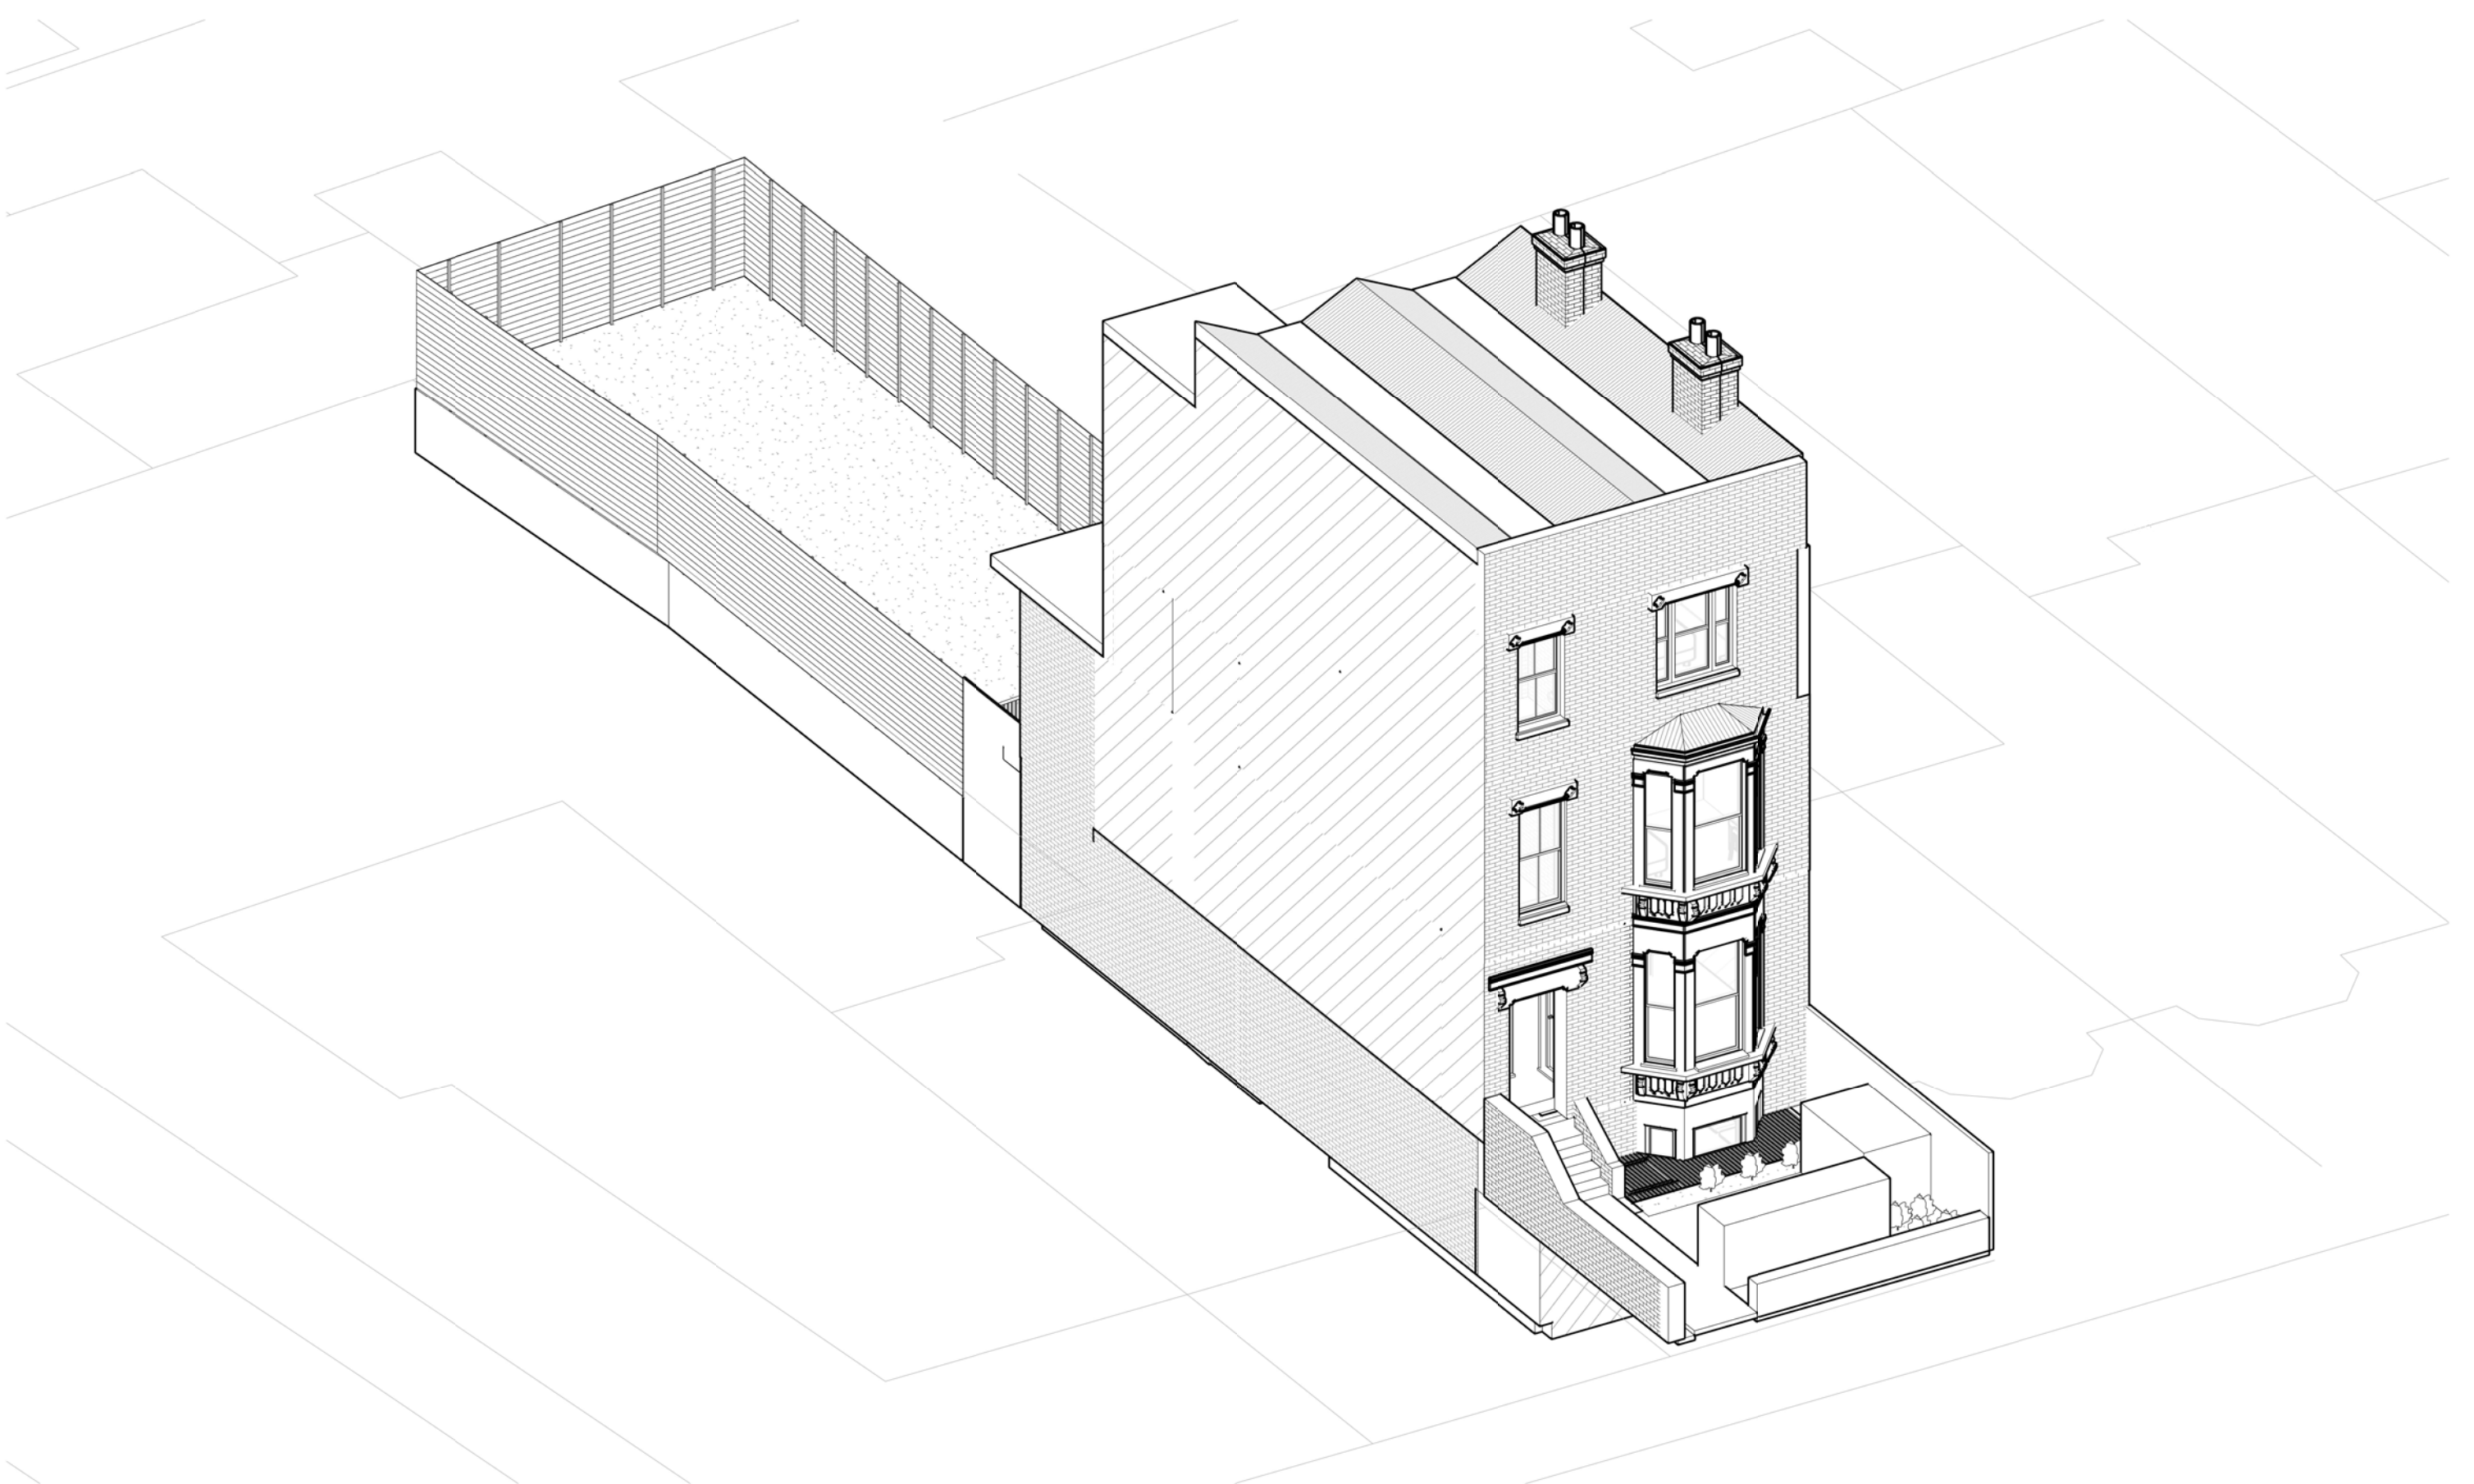

Notes.
Contractors must verify all dimensions at the site before comencing any work.
No construction work before Building Control approval and structural engineer confirmation.
Any discrepancies to be reported to Gridline.
All drawings are to be read in conjunction with all relevant drawings and specifications.


Project No.S				
REV	DATE	DESCRIPTION	BY	CH

PROJECT TITLE	
196 High Road, Haringey, N15 4NP	
DATE	Project No.
June 2026	11651

DRAWING TITLE		
Proposed Front Perspective View		
DRAWING No.	SCALE @ A3	Drawn by:
PR-PE001		Sara



PLANNING SERVICES
Unit 9b, The High Cross Centre,
Fountainy Rd,
N15 4BE
TEL: 020 8802 3480
www.samplanning.co.uk

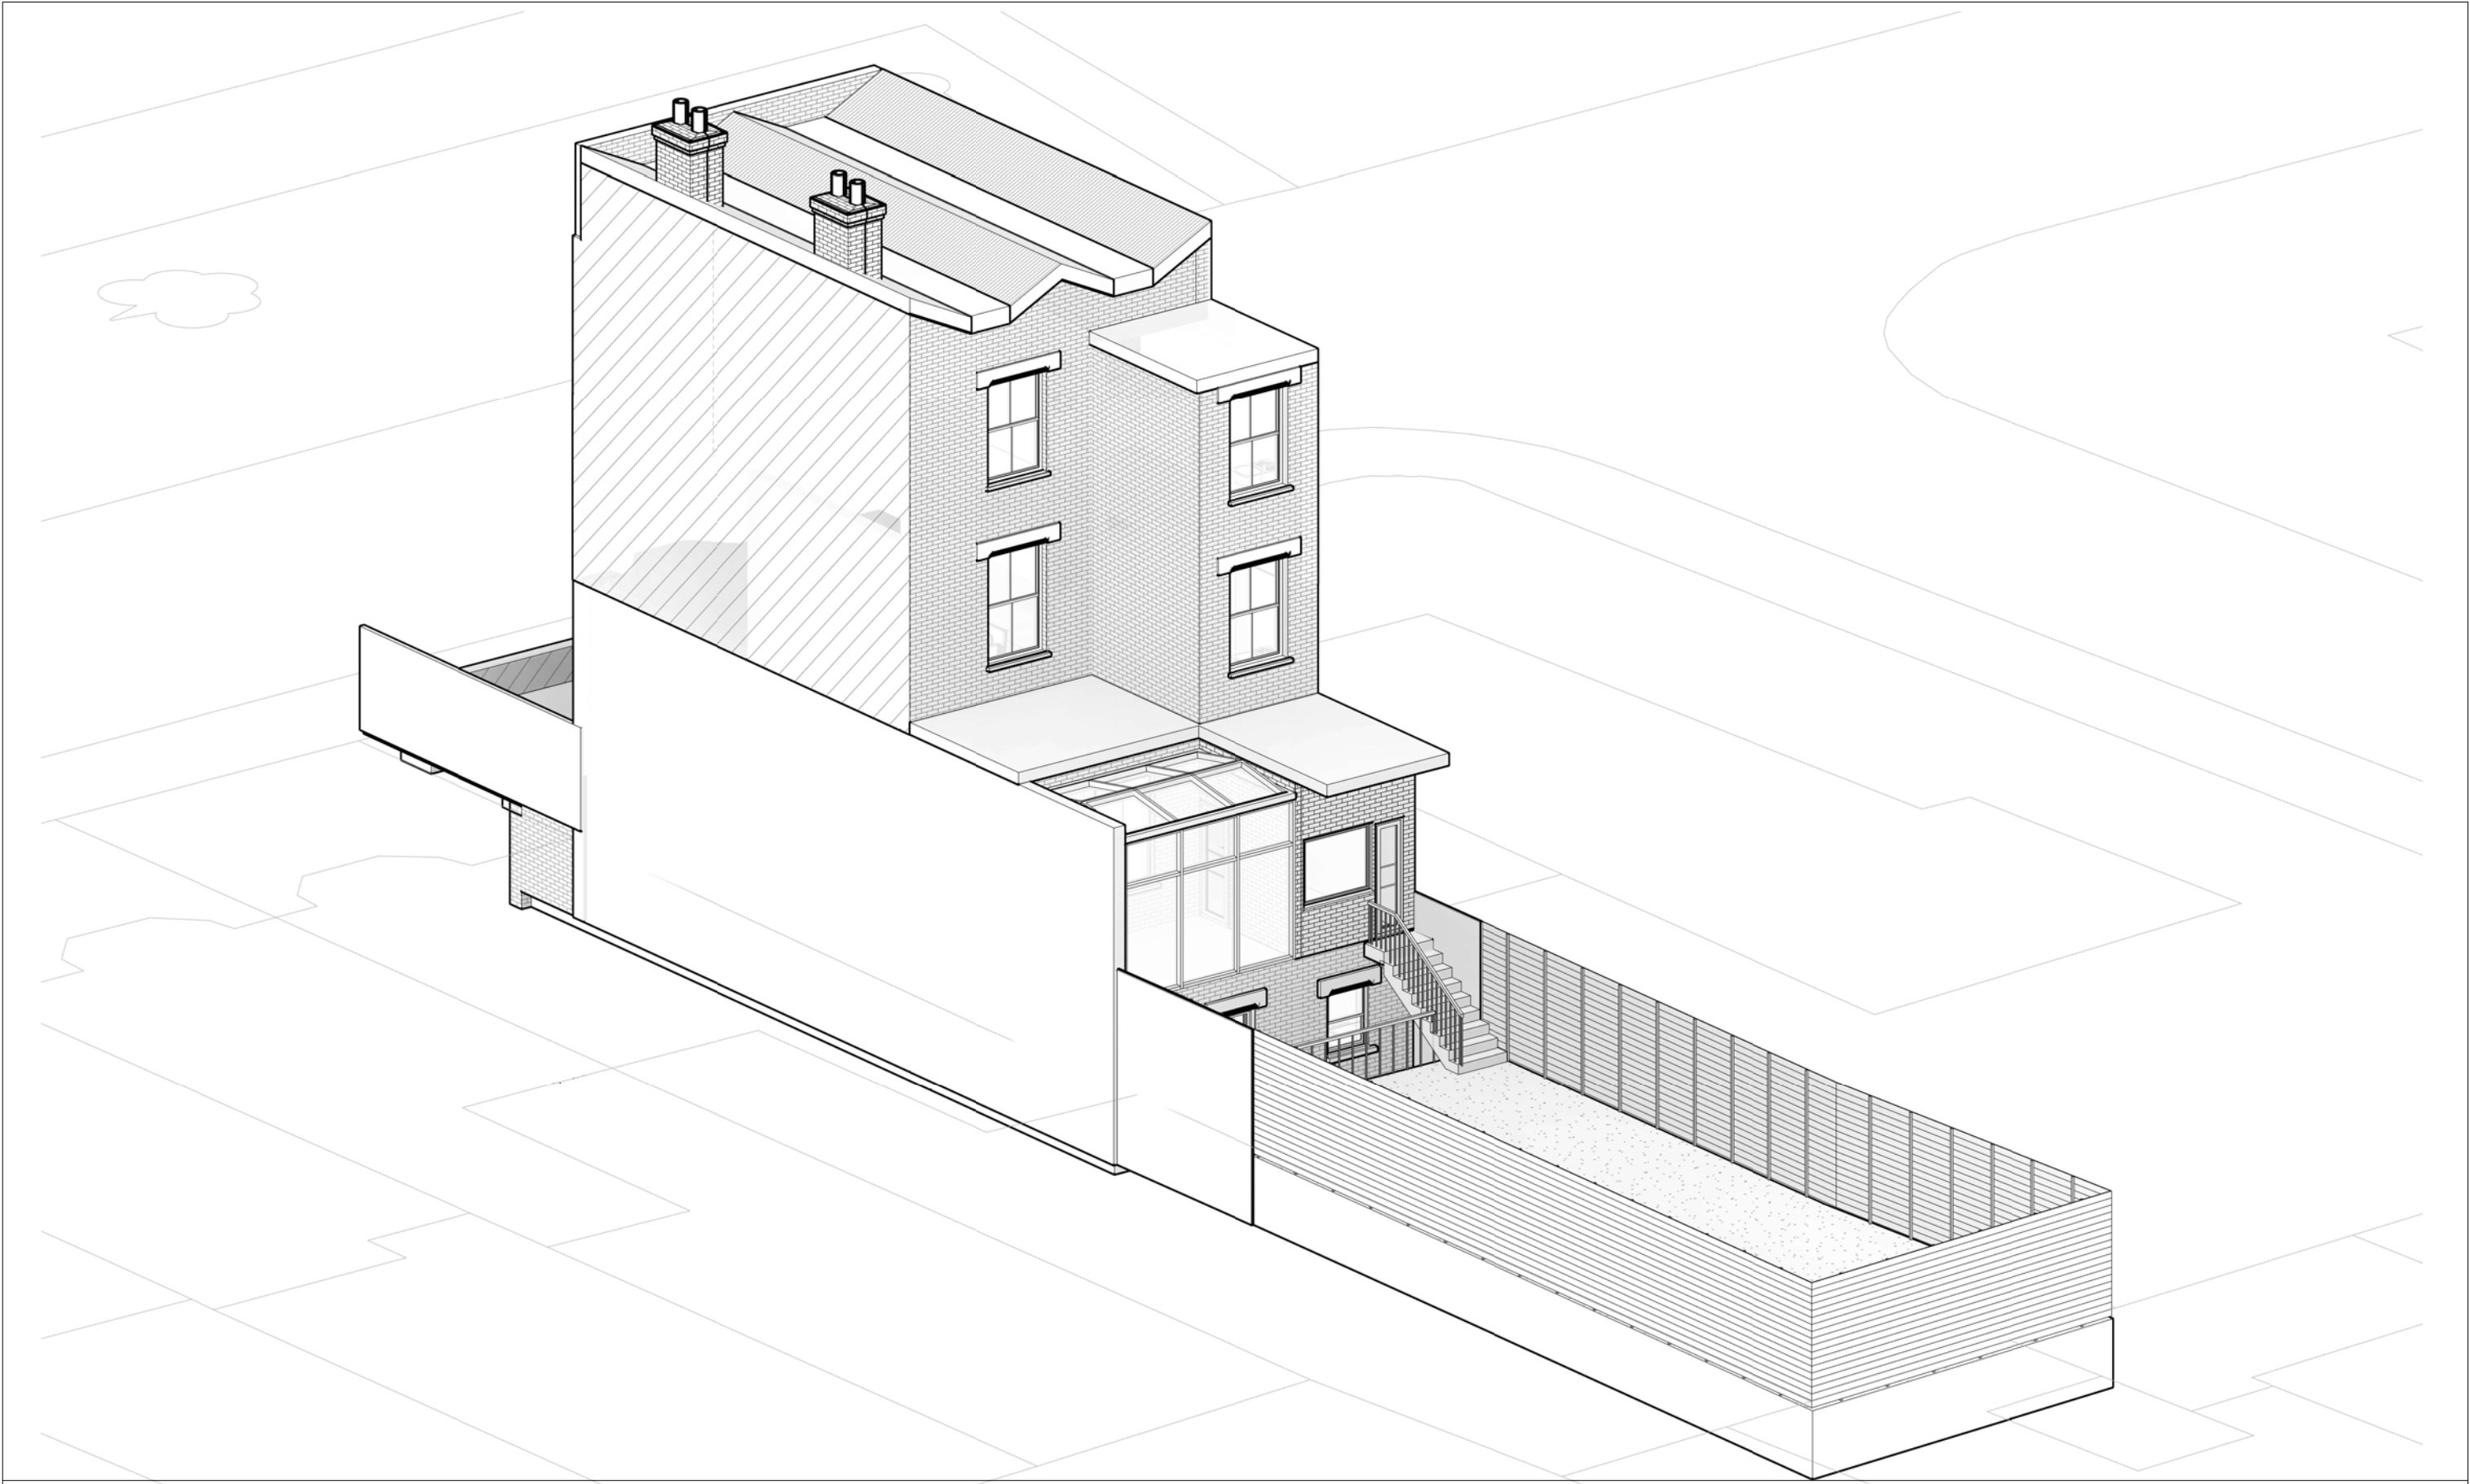

Notes.
Contractors must verify all dimensions at the site before comencing any work.
No construction work before Building Control approval and structural engineer confirmation.
Any discrepancies to be reported to Gridline.
All drawings are to be read in conjunction with all relevant drawings and specifications.

Project No.S				
REV	DATE	DESCRIPTION	BY	CH

PROJECT TITLE	
196 High Road, Haringey, N15 4NP	
DATE	Project No.
June 2026	11651

DRAWING TITLE		
Proposed Rear Perspective View		
DRAWING No.	SCALE @ A3	Drawn by:
PR-PE002		Sara



PLANNING SERVICES
Unit 9b, The High Cross Centre,
Fountainy Rd,
N15 4BE
TEL: 020 8802 3480
www.samplanning.co.uk