


2000_PROPOSED

LBMV architects Luigi Montefusco Ltd 72 Haverstock Hill NW3 2BE London M+44 (0) 7837344073 T+44 (0) 207 483 3880	DRAWINGS STATUS	A3	DRAWN	CHECKED	GENERAL NOTE - This drawing should be removed from currency immediately when a revised version is issued. - All dimensions to be checked on site by the contractor, Discrepancies to be reported before proceeding with the works. - This drawing is copyrighted. - All dimensions in mm's.	LEGEND							
	PLANNING PERMISSION		UG - CA	LM									
	PROJECT TITLE NEW BUILT HOUSE		DATE	SCALE									
			07.11.2025										
			DRAWING TITLE										
	Land behind 25 Dukes Avenue												
			JOB NO	DRAWING NO									
			0103	A2000									
							REV	DESCRIPTION	DATE	NAME			

PROPOSED - SITE PLAN

SCALE 1:200

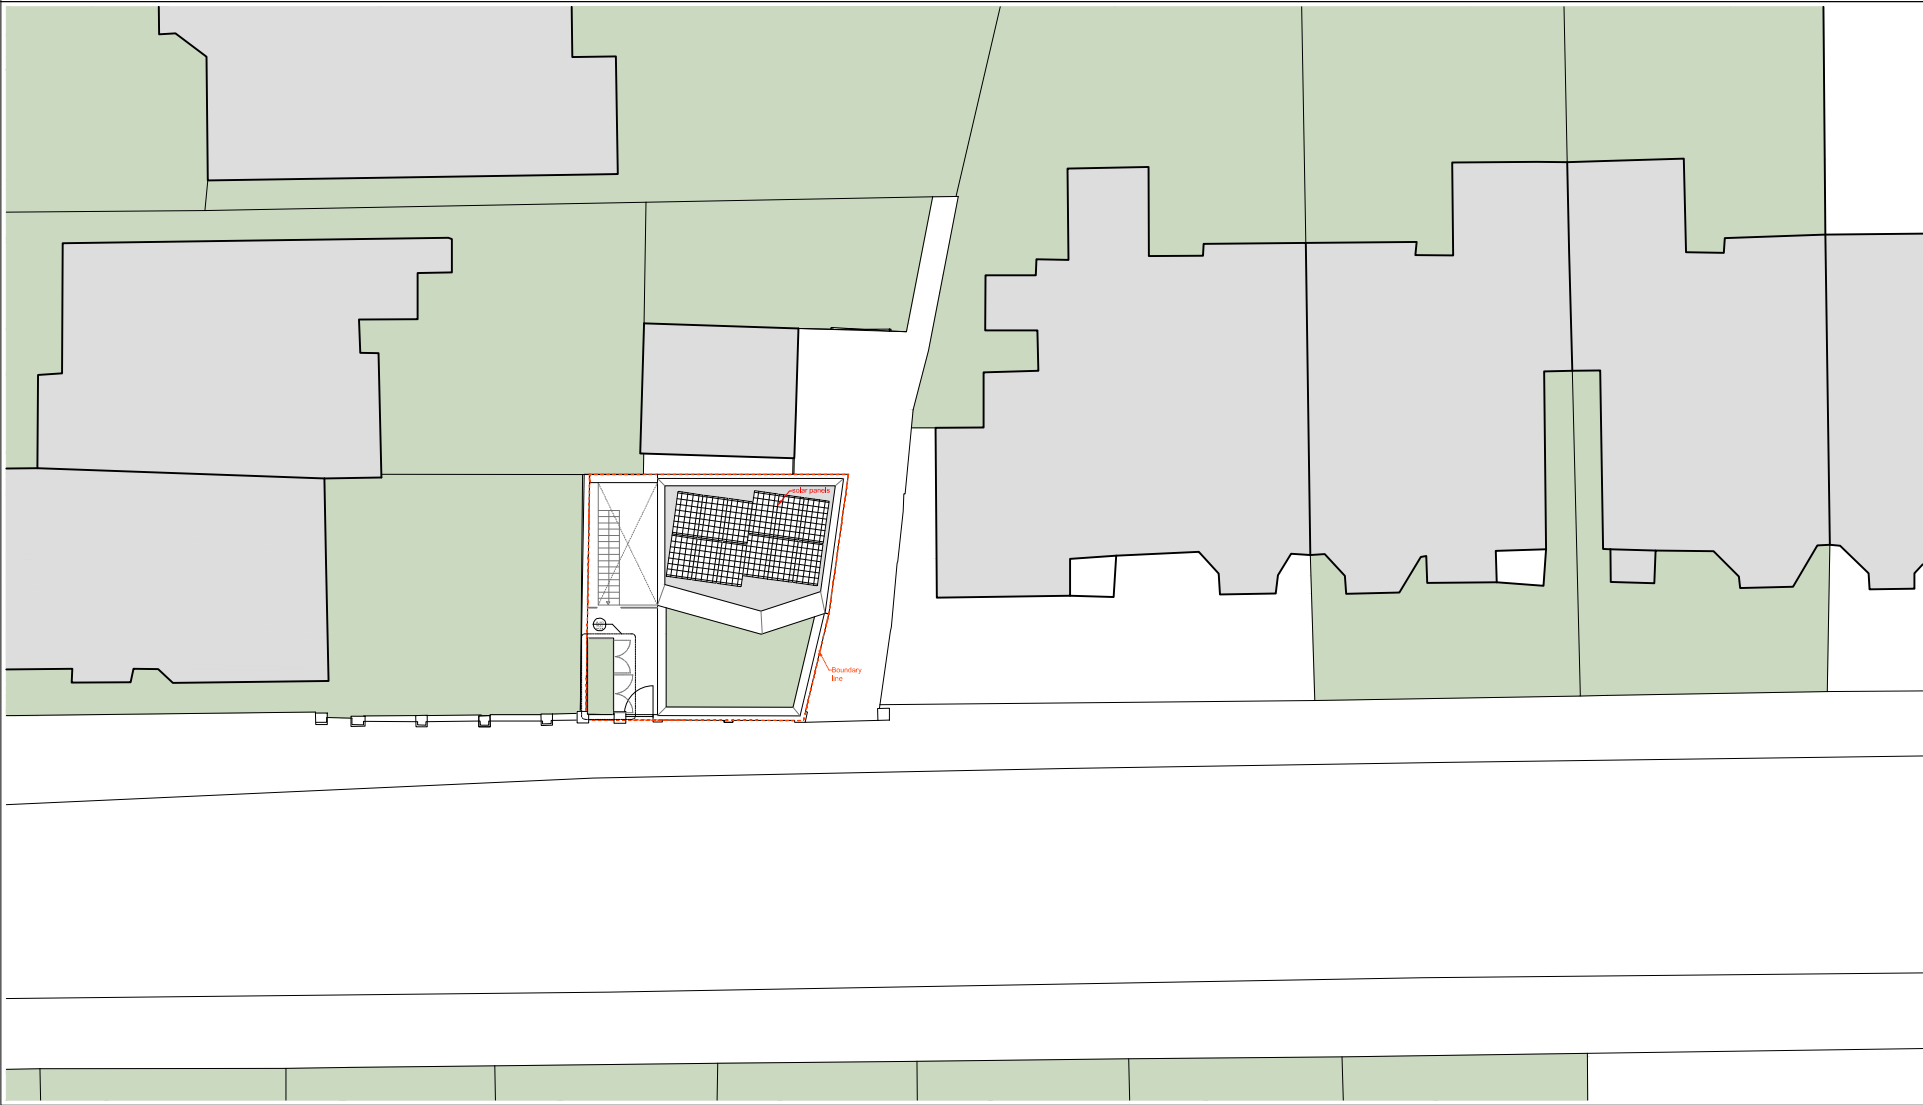

LBMV architects

Luigi Montefusco Ltd
72 Haverstock Hill
NW3 2BE London
M+44 (0) 7837344073
T+44 (0) 207 483 3880

DRAWINGS STATUS

PLANNING PERMISSION

A3

DRAWN
UG - CA

DATE	07.11.2025
------	------------

CHECKED
LM

CHECKED	LM
SCALE	1:200@A3


SITE PLAN

DRAWING NO.	A2001
-------------	-------

GENERAL NOTE


- This drawing should be removed from currency immediately when a revised version is issued.
- All dimensions to be checked on site by the contractor. Discrepancies to be reported before proceeding with the works.
- This drawing is copyrighted.
- All dimensions in mm's.

LEGEND

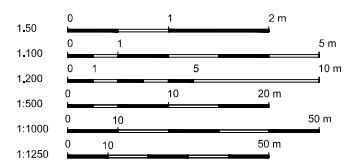[illegible]

PROPOSED - BASEMENT FLOOR PLAN

SCALE 1:100

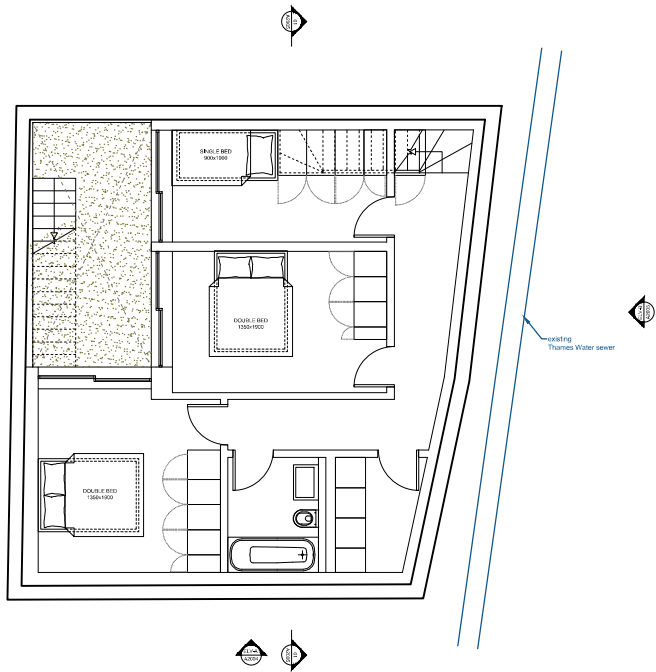

PROPOSED - GROUND FLOOR PLAN

SCALE 1:100



LBMV architects

Luigi Montefusco Ltd
72 Haverstock Hill
NW3 2BE London
M+44 (0) 7837344073
T+44 (0) 207 483 3880

DRAWINGS STATUS

PLANNING PERMISSION

A3

DRAWN
UG - CA

CHECKED
LM

SCALE
1:100@A3

DRAWING TITLE
PROPOSED - PLANS

JOB NO
0103


DRAWING
A2001

GENERAL NOTE

- This drawing should be removed from currency immediately when a revised version is issued.
- All dimensions to be checked on site by the contractor. Discrepancies to be reported before proceeding with the works.
- This drawing is copyrighted


- This drawing is copyrighted.
- All dimensions in mm's.

	LEGEND
--	--------

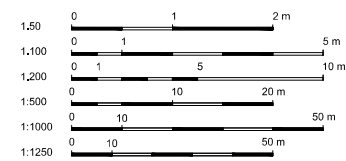[illegible]


PROPOSED - FIRST FLOOR PLAN

SCALE 1:100

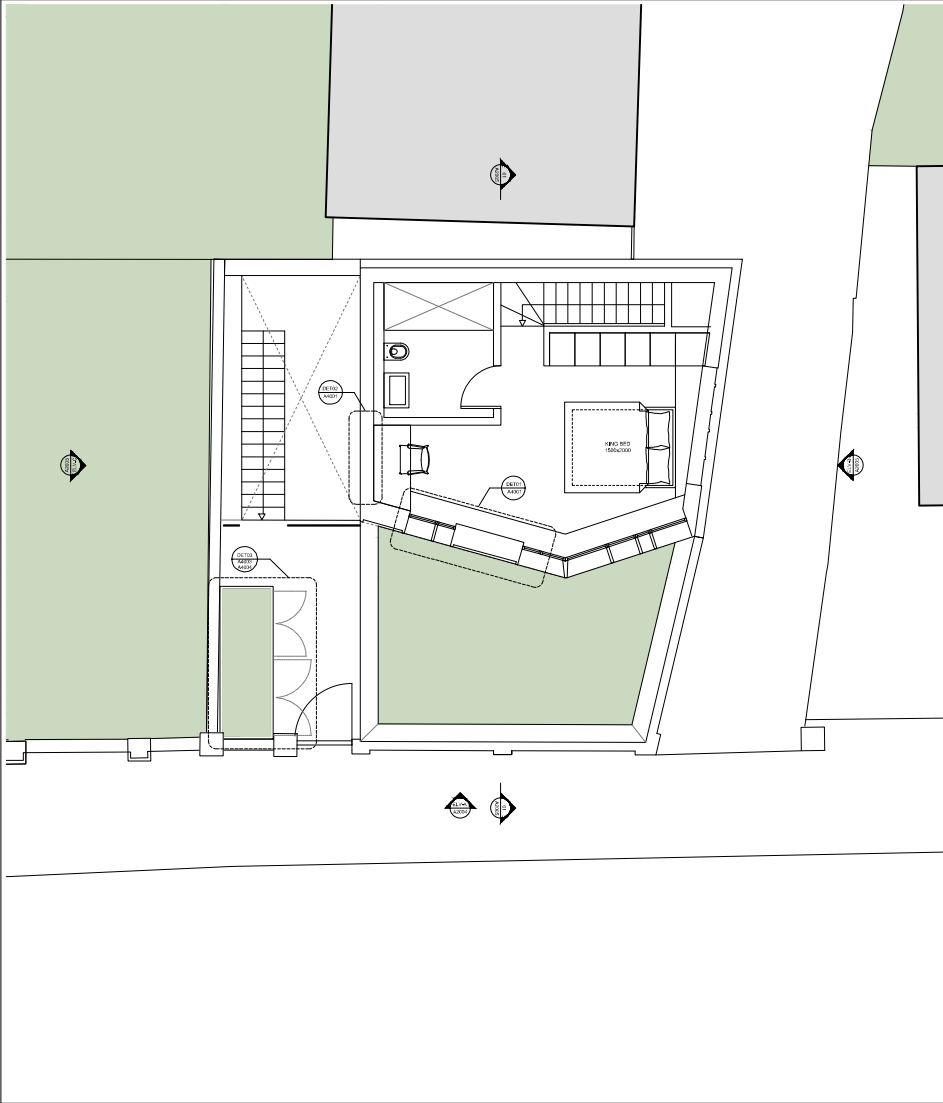

PROPOSED - ROOF PLAN

SCALE 1:100

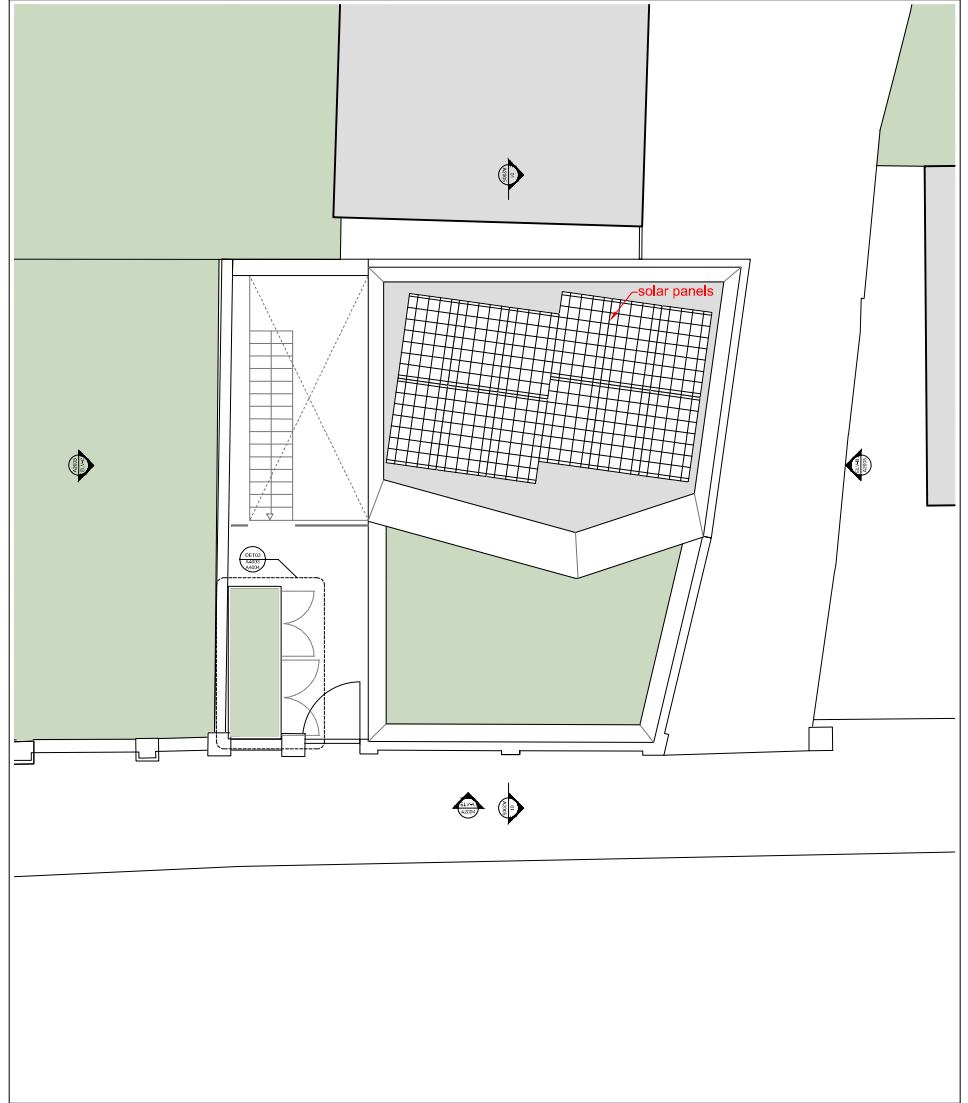

LBMV architects

Luigi Montefusco Ltd
72 Haverstock Hill
NW3 2BE London
M+44 (0) 7837344073
T+44 (0) 207 483 3880

DRAWINGS STATUS

PLANNING PERMISSION

A3

DRAWN
UG - CA

CHECKED
LM

SCALE
1:100@A3

DRAWING TITLE
PROPOSED - PLANS


JOB NO
0103

DRAWING NO	A2003
------------	-------

GENERAL NOTE

- This drawing should be removed from currency immediately when a revised version is issued.
- All dimensions to be checked on site by the contractor, Discrepancies to be reported before proceeding with the works.
- This drawing is copyrighted.
- All dimensions in mm's.

LEGEND

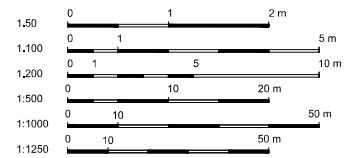[illegible]