

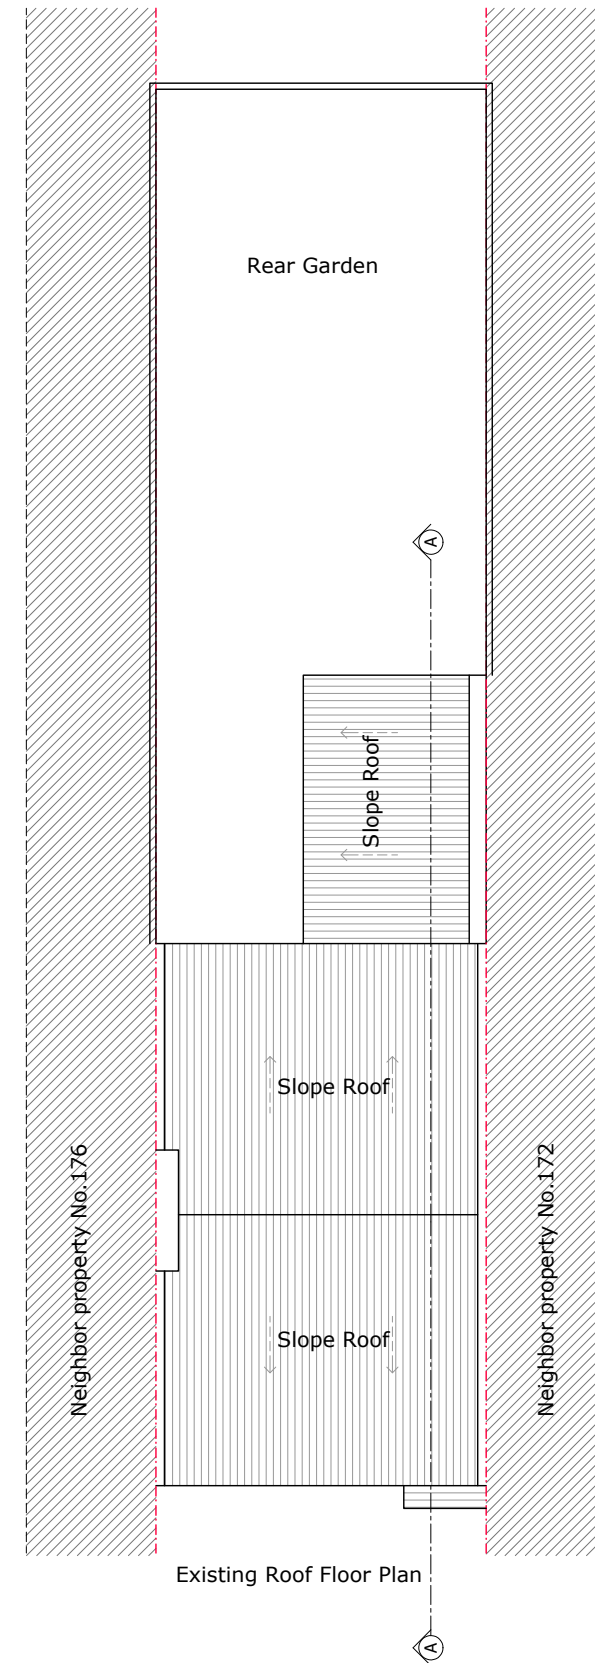
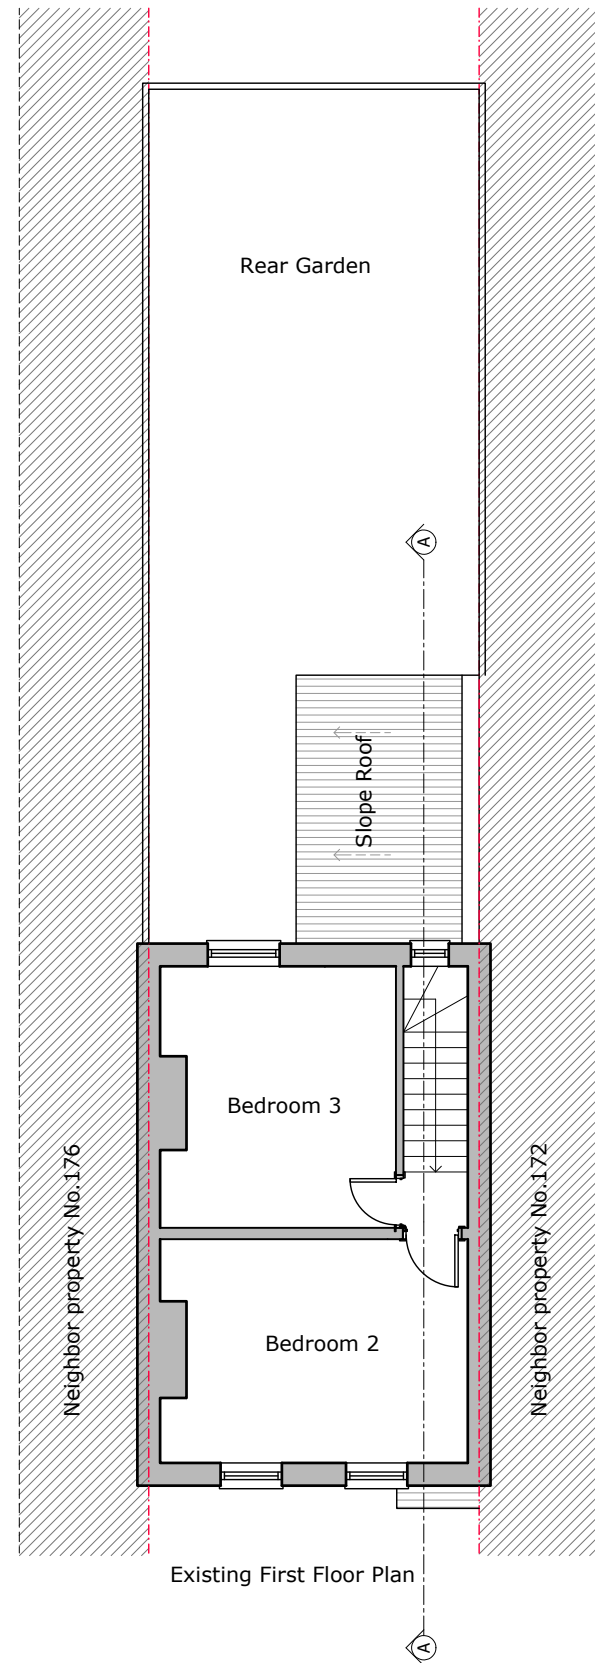
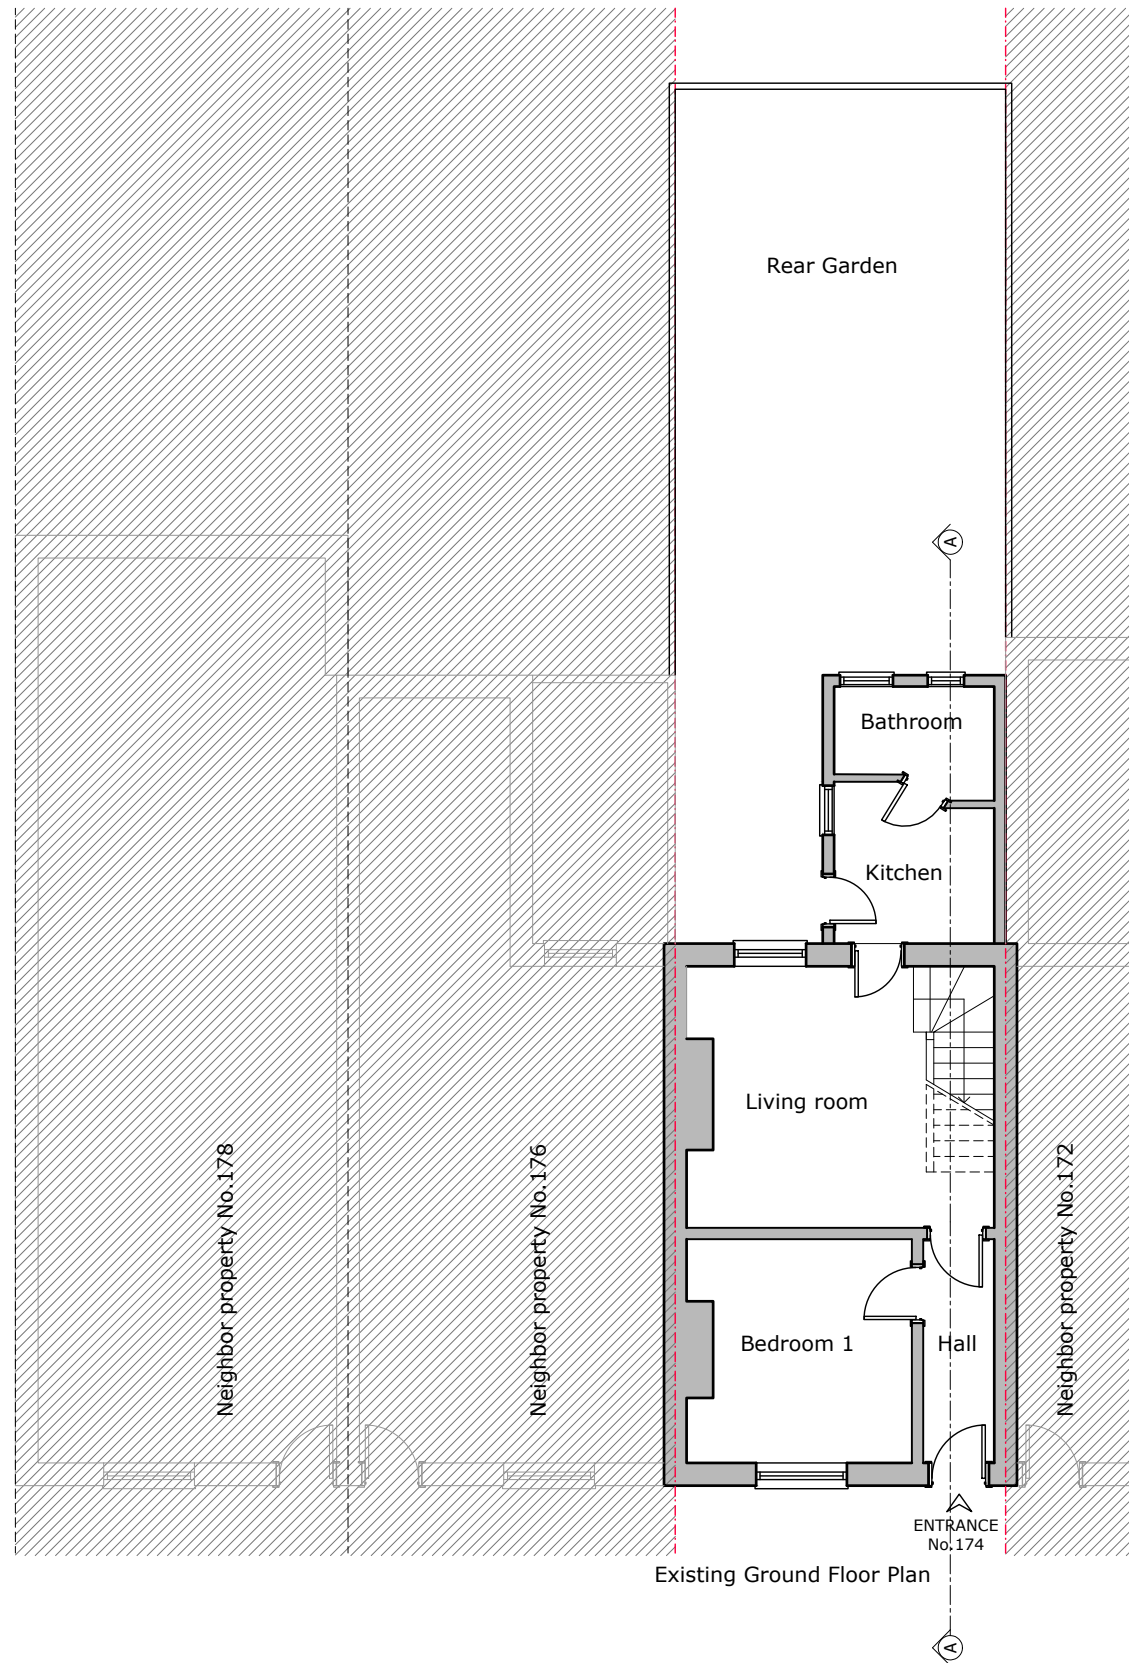


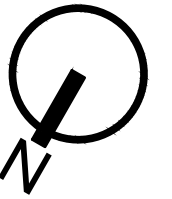


- WALLS / CEILINGS LEGEND:
- EXISTING WALLS / CEILINGS
 - WALLS / PARTITION TO BE REMOVED
 - PROPOSED WALLS / CEILINGS
- LINES / HATCHES LEGEND:
- REMOVING INTERVENTIONS
 - PROPOSED INTERVENTIONS

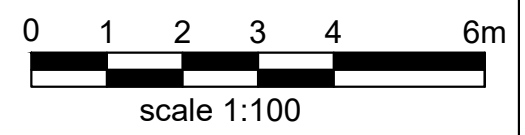

- Notes
- 1- This drawing is not for construction
 - 2- All Dimension are in millimeters
 - 3- Dimensions are not to be scaled directly from drawings
 - 4- All dimensions are to be checked on site and the Architect is to be inform of any discrepancies before construction commences
 - 5- All references to drawings refer to current revision of that drawing
 - 6- The Copyright of this drawing belongs to Archpl Ltd.

Rev.	Date	Revisions
FOR PLANNING		
 ARCHITECTURAL DESIGN STUDIO 33B Grand Parade, Green Lanes, Haringey, London, N4 1LG Tel: 0208 809 2320 - 0784241 0527 Web: www.archpl.co.uk		
Client	Mr Dalvinder Pal Singh	
Project	174 Morley Avenue, N22 6NT	
Scale	1/100@A3	Date 10/2016
Drawn By	IM	Checked By AEC/HC
Project No.	0726-16	Revision -
Drawing No.	A101	
Drawing title	Existing Floor Plans	

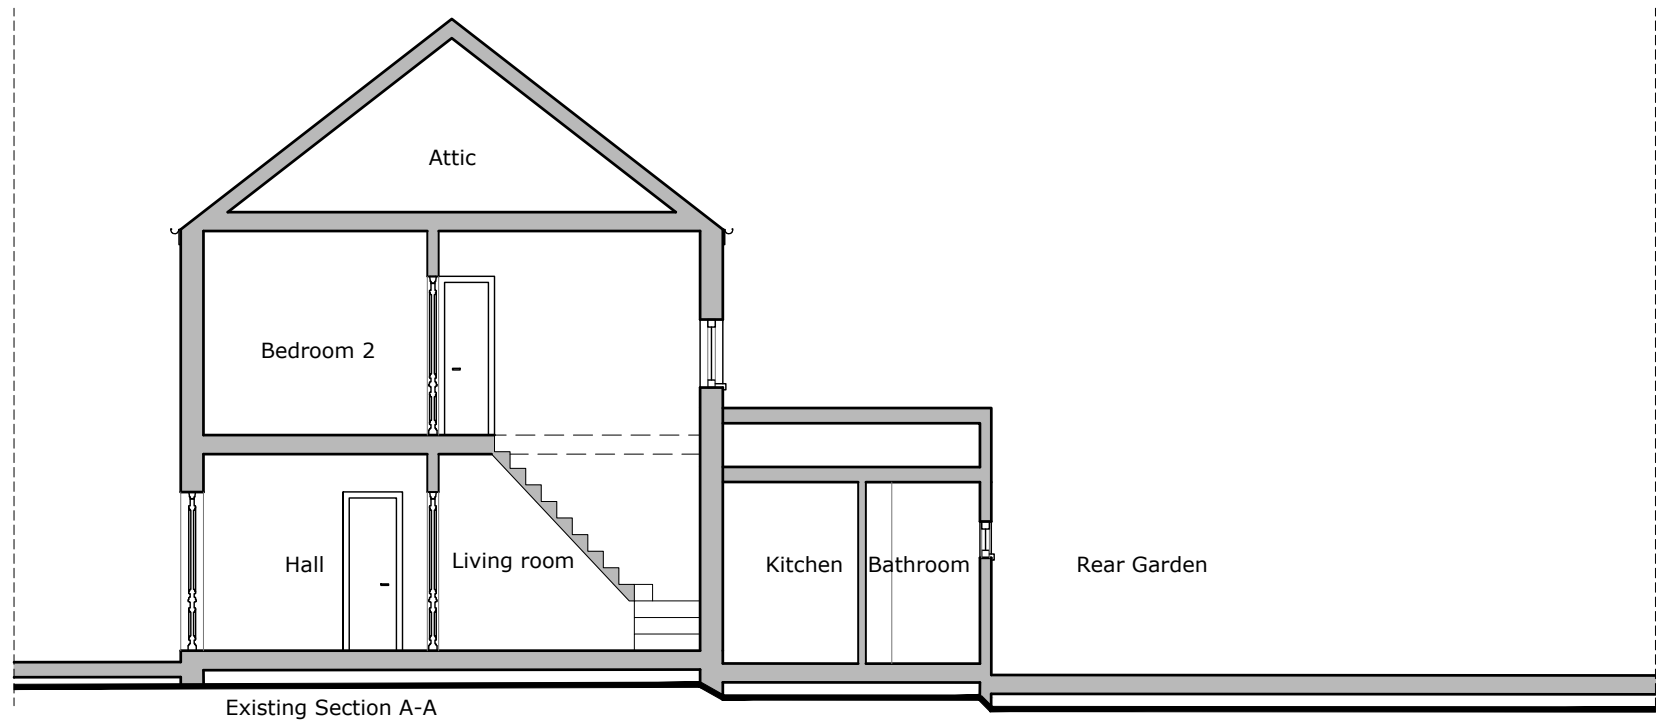

Existing Section A-A

WALLS / CEILINGS LEGEND:

- EXISTING WALLS / CEILINGS
- WALLS / PARTITION TO BE REMOVED
- PROPOSED WALLS / CEILINGS

LINES / HATCHES LEGEND:

- REMOVING INTERVENTIONS
- PROPOSED INTERVENTIONS



scale 1:100

- Notes
- 1- This drawing is not for construction
 - 2- All Dimension are in millimeters
 - 3- Dimensions are not to be scaled directly from drawings
 - 4- All dimensions are to be checked on site and the Architect is to be inform of any discrepancies before construction commences
 - 5- All references to drawings refer to current revision of that drawing
 - 6- The Copyright of this drawing belongs to Archpl Ltd.

Rev.	Date	Revisions
------	------	-----------


FOR PLANNING


ARCH
ARCHITECTURAL DESIGN STUDIO
33B Grand Parade, Green Lanes,
Haringey, London, N4 1LG
Tel: 0208 809 2320 - 0784241 0527
Web: www.archpl.co.uk


Client	Mr Dalvinder Pal Singh		
Project	174 Morley Avenue, N22 6NT		
Scale	1/100@A3	Date	10/2016
Drawn By	IM	Checked By	AEC/HC

Project No.	Drawing No.	Revision
0726-16	A102	-



Drawing title
Existing Section A-A and Elevations

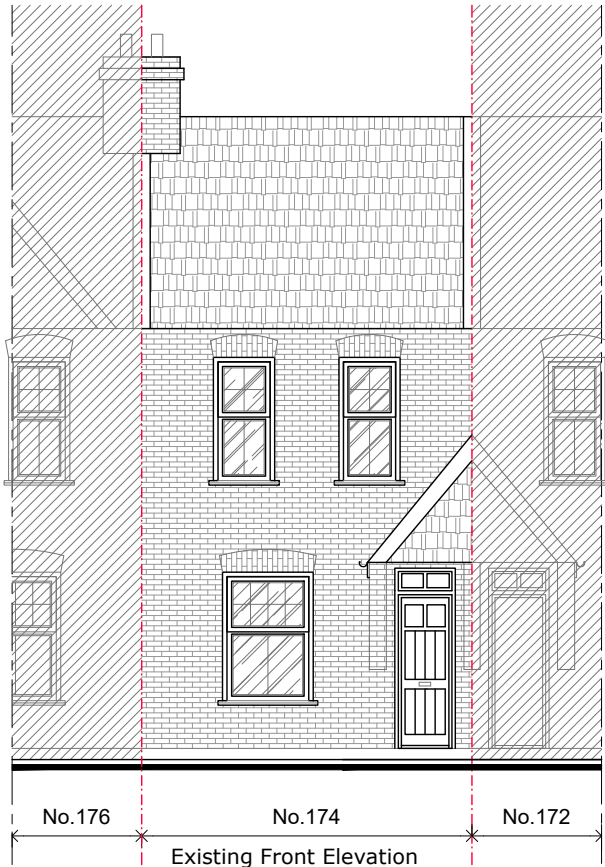


Existing Front Elevation

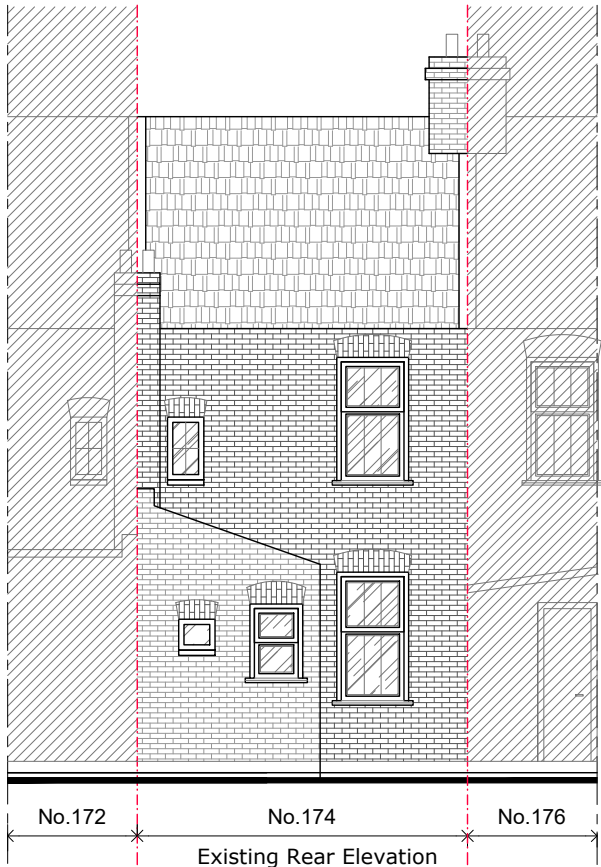


Existing Rear Elevation

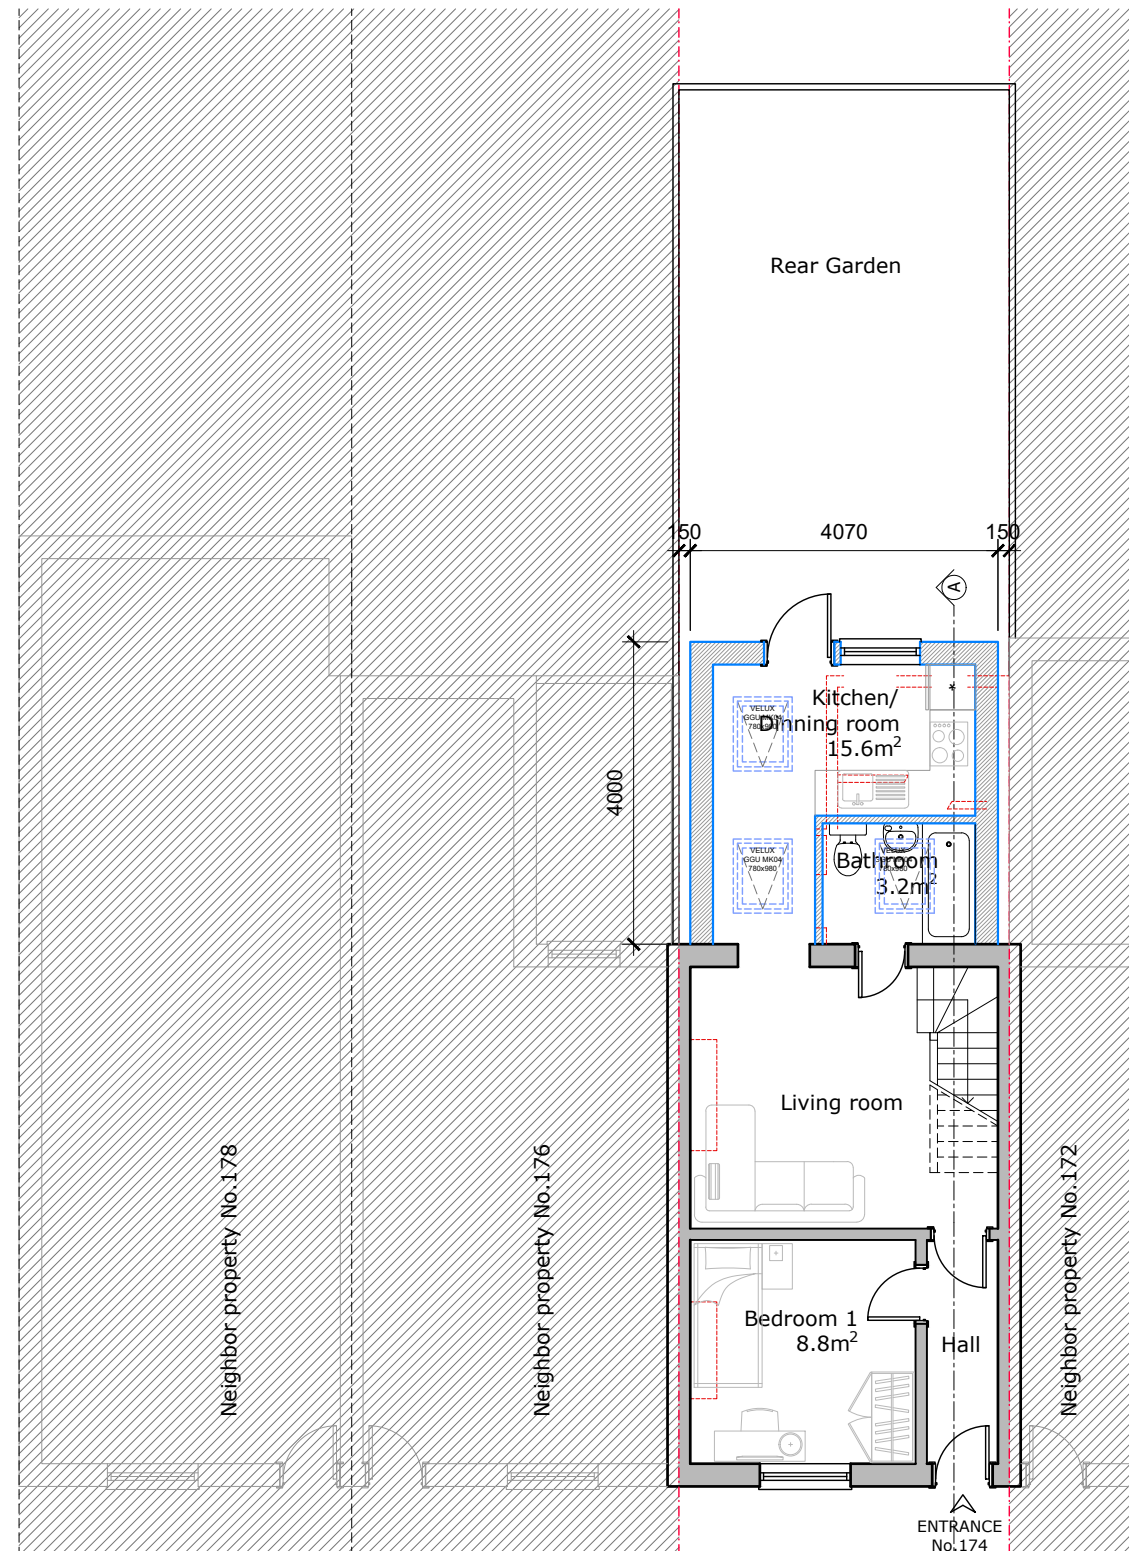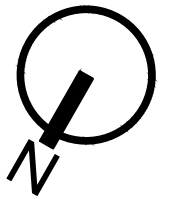

Proposed Ground Floor Plan

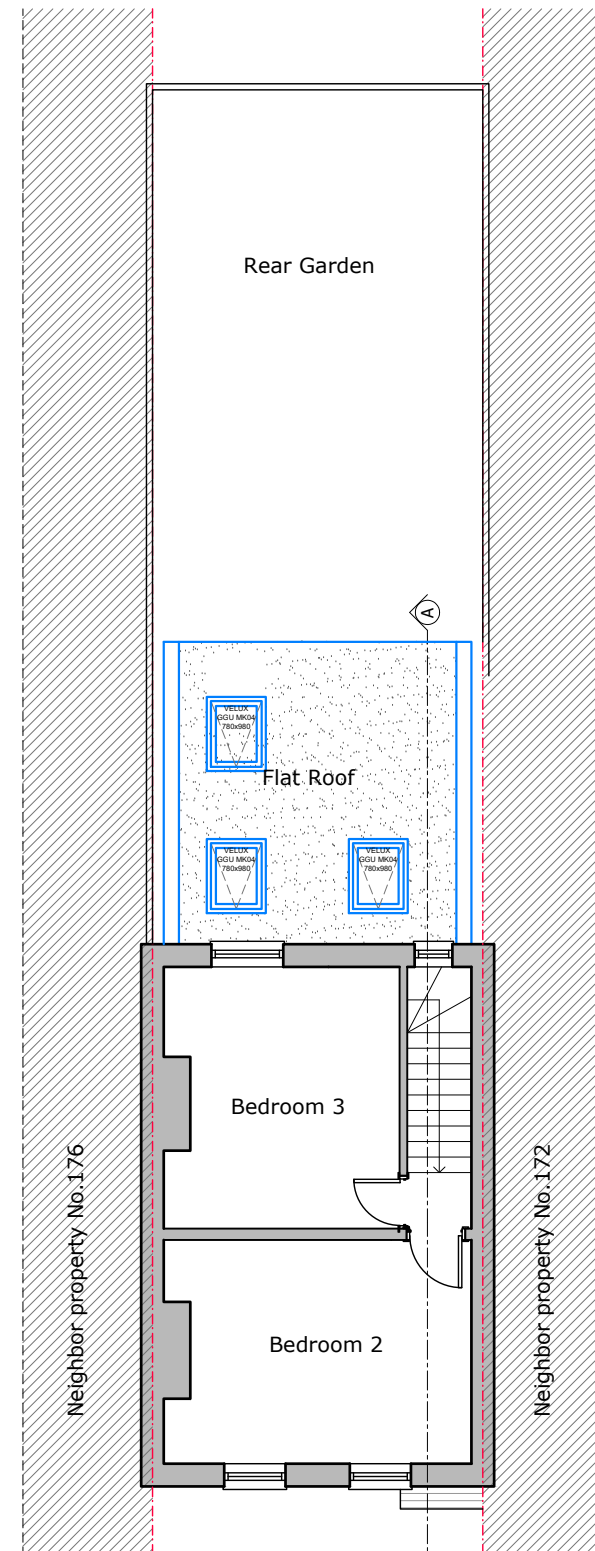


Proposed First Floor Plan

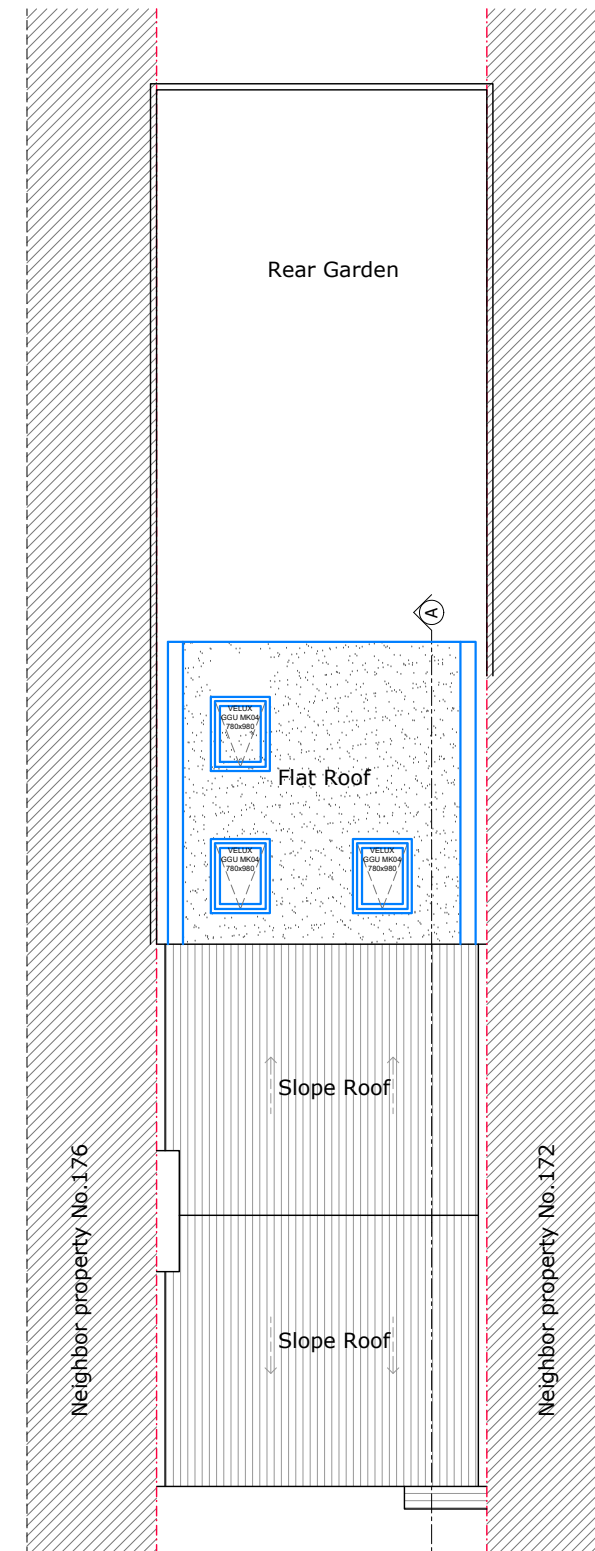

Proposed Roof Floor Plan

WALLS / CEILINGS LEGEND:
EXISTING WALLS / CEILINGS
WALLS / PARTITION TO BE REMOVED
PROPOSED WALLS / CEILINGS


LINES / HATCHES LEGEND:
REMOVING INTERVENTIONS
PROPOSED INTERVENTIONS

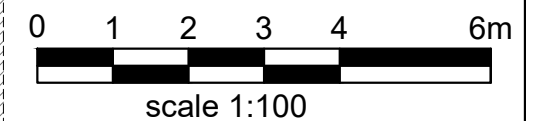

- Notes
- 1- This drawing is not for construction
 - 2- All Dimension are in millimeters
 - 3- Dimensions are not to be scaled directly from drawings
 - 4- All dimensions are to be checked on site and the Architect is to be inform of any discrepancies before construction commences
 - 5- All references to drawings refer to current revision of that drawing
 - 6- The Copyright of this drawing belongs to Archpl Ltd.

Rev.	Date	Revisions
A	19.12.16	Reduce the size of the extension

FOR PLANNING		
 ARCH ARCHITECTURAL DESIGN STUDIO 33B Grand Parade, Green Lanes, Haringey, London, N4 1LG Tel: 0208 809 2320 - 0784241 0527 Web: www.archpl.co.uk		
Client	Mr Dalvinder Pal Singh	
Project	174 Morley Avenue, N22 6NT	
Scale	1/100@A3	Date 10/2016
Drawn By	IM	Checked By AEC/HC
Project No.	0726-16	Revision A
Drawing title	Proposed Floor Plans	

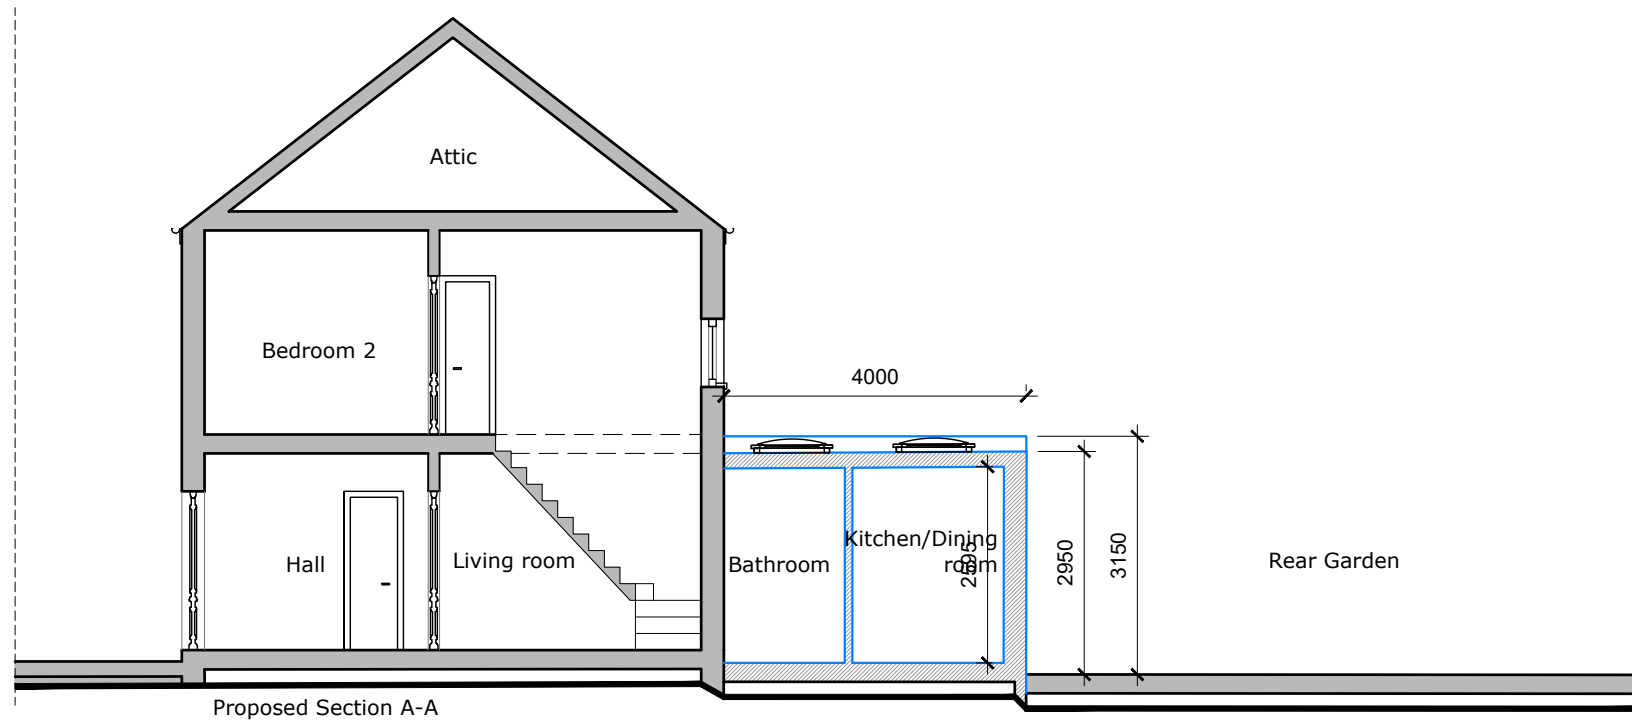


WALLS / CEILINGS LEGEND:

- EXISTING WALLS / CEILINGS
- WALLS / PARTITION TO BE REMOVED
- PROPOSED WALLS / CEILINGS

LINES / HATCHES LEGEND:

- REMOVING INTERVENTIONS
- PROPOSED INTERVENTIONS

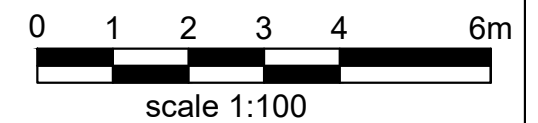

Notes

- 1- This drawing is not for construction
- 2- All Dimension are in millimeters
- 3- Dimensions are not to be scaled directly from drawings
- 4- All dimensions are to be checked on site and the Architect is to be inform of any discrepancies before construction commences
- 5- All references to drawings refer to current revision of that drawing
- 6- The Copyright of this drawing belongs to Archpl Ltd.


Rev.	Date	Revisions
A	19.12.16	Reduce the size of the extension

FOR PLANNING



ARCHITECTURAL DESIGN STUDIO
33B Grand Parade, Green Lanes,
Haringey, London, N4 1LG
Tel: 0208 809 2320 - 0784241 0527
Web: www.archpl.co.uk

Client	Mr Dalvinder Pal Singh		
Project	174 Morley Avenue, N22 6NT		
Scale	1/100@A3	Date	10/2016
Drawn By	IM	Checked By	AEC/HC
Project No.	0726-16	Drawing No.	R104
Drawing title	Proposed Section A-A and Elevations		
		Revision	A

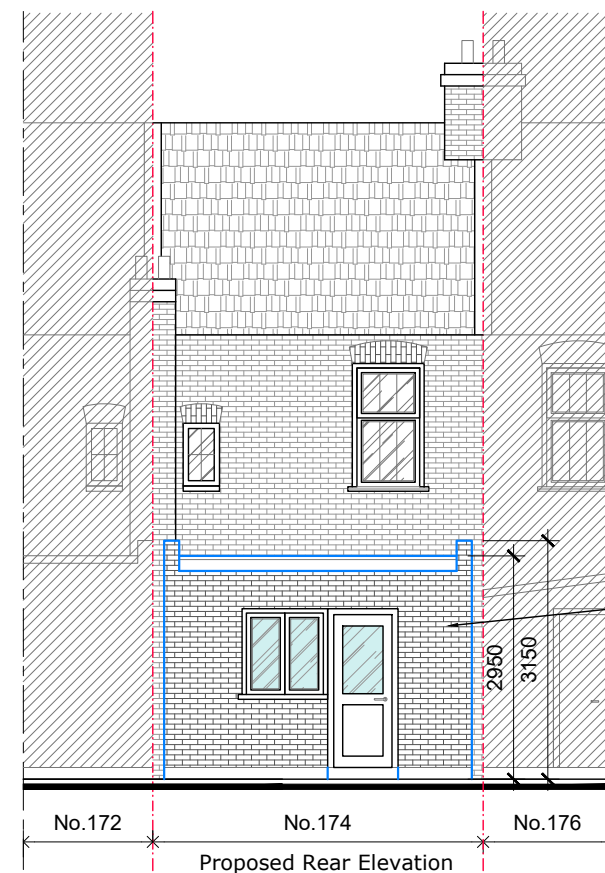

Proposed materials to match to existing materials