



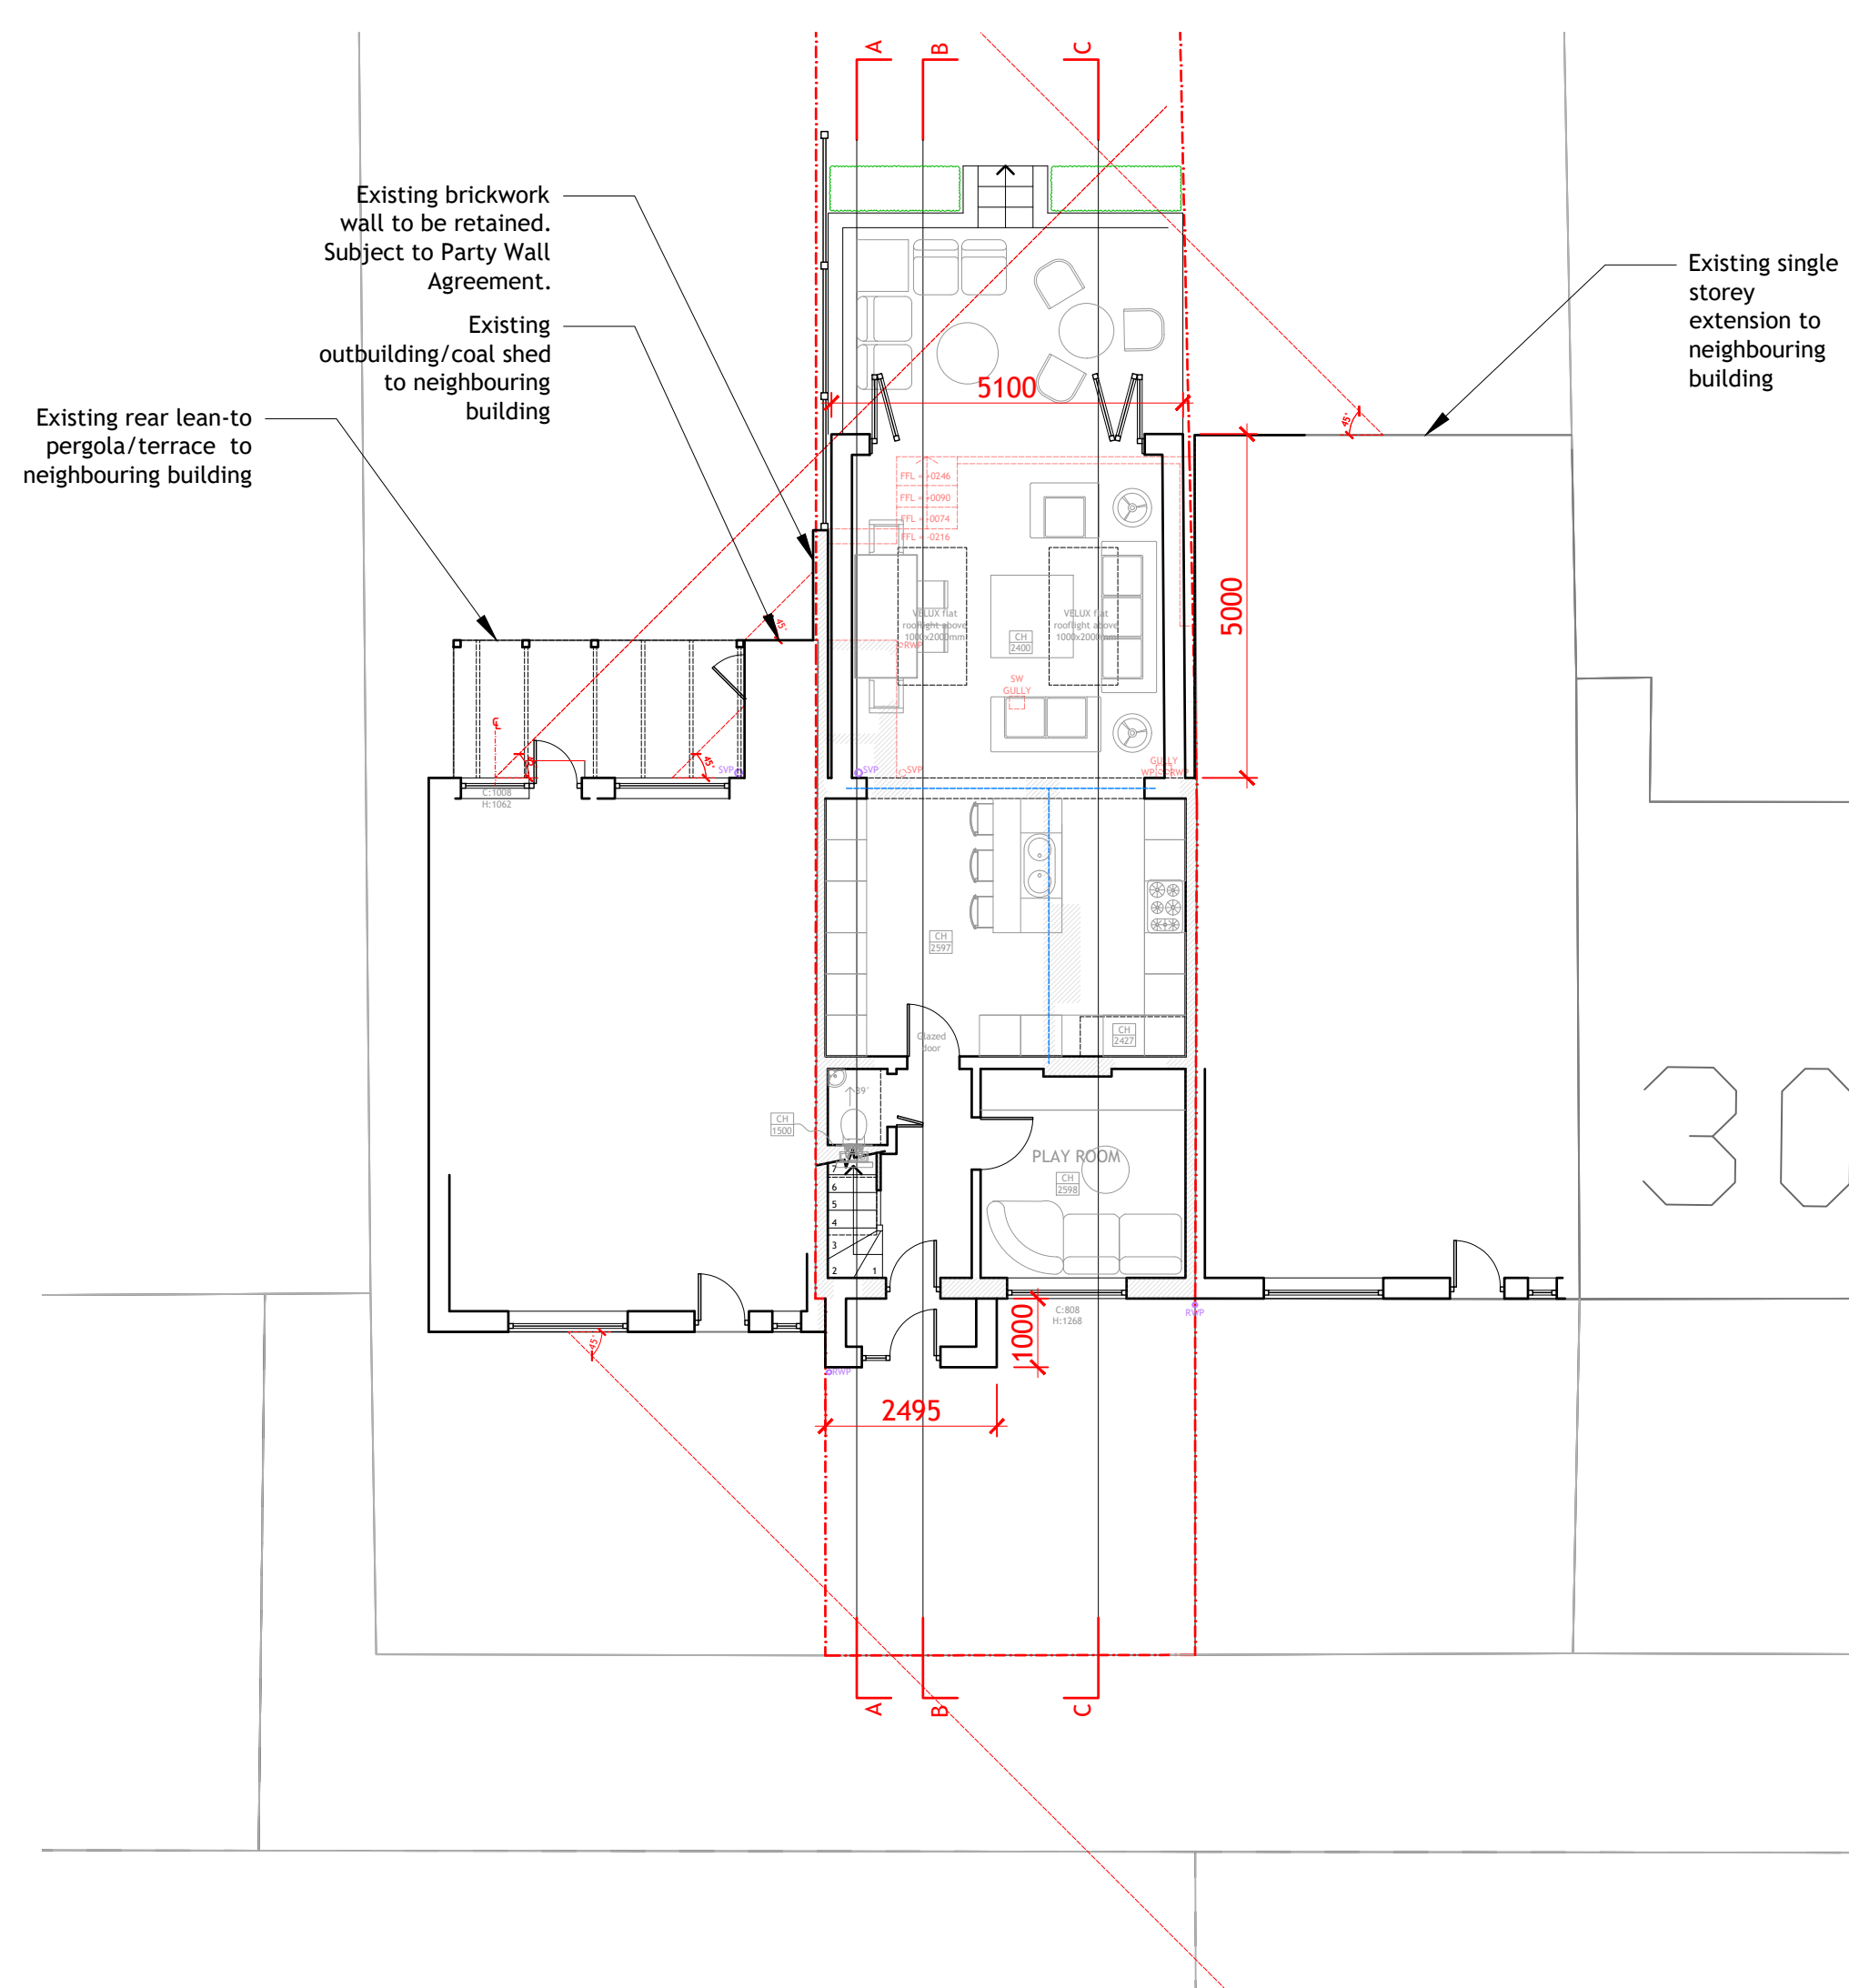


PROPOSED:
GROUND FLOOR PLAN



PROPOSED:
FRONT ELEVATION (NORTH) - STREETVIEW

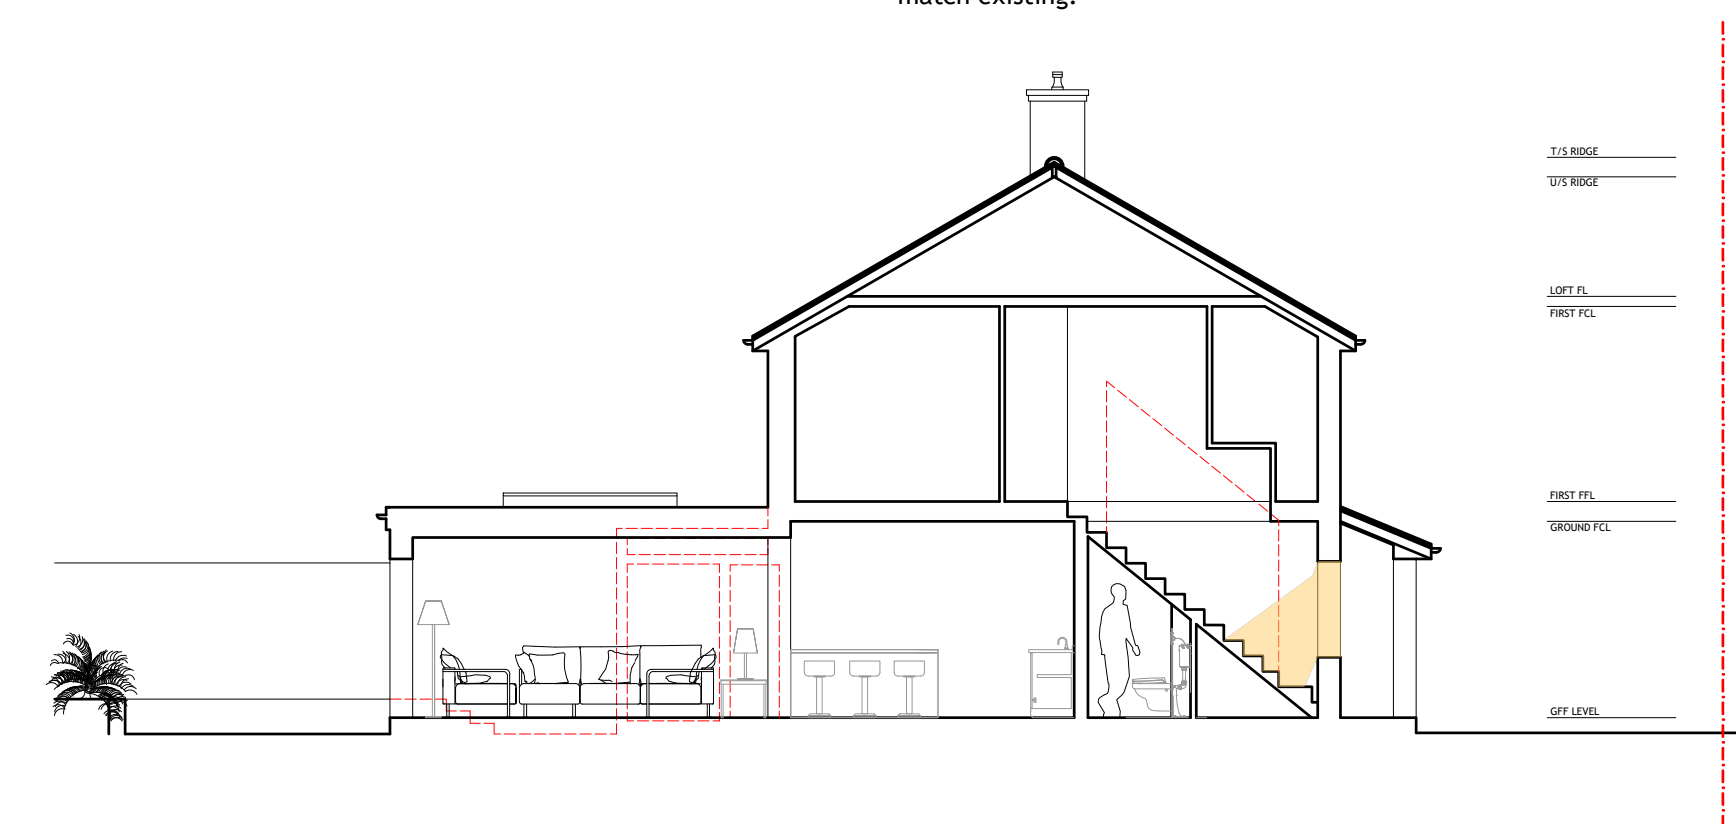


PROPOSED:
SECTION AA

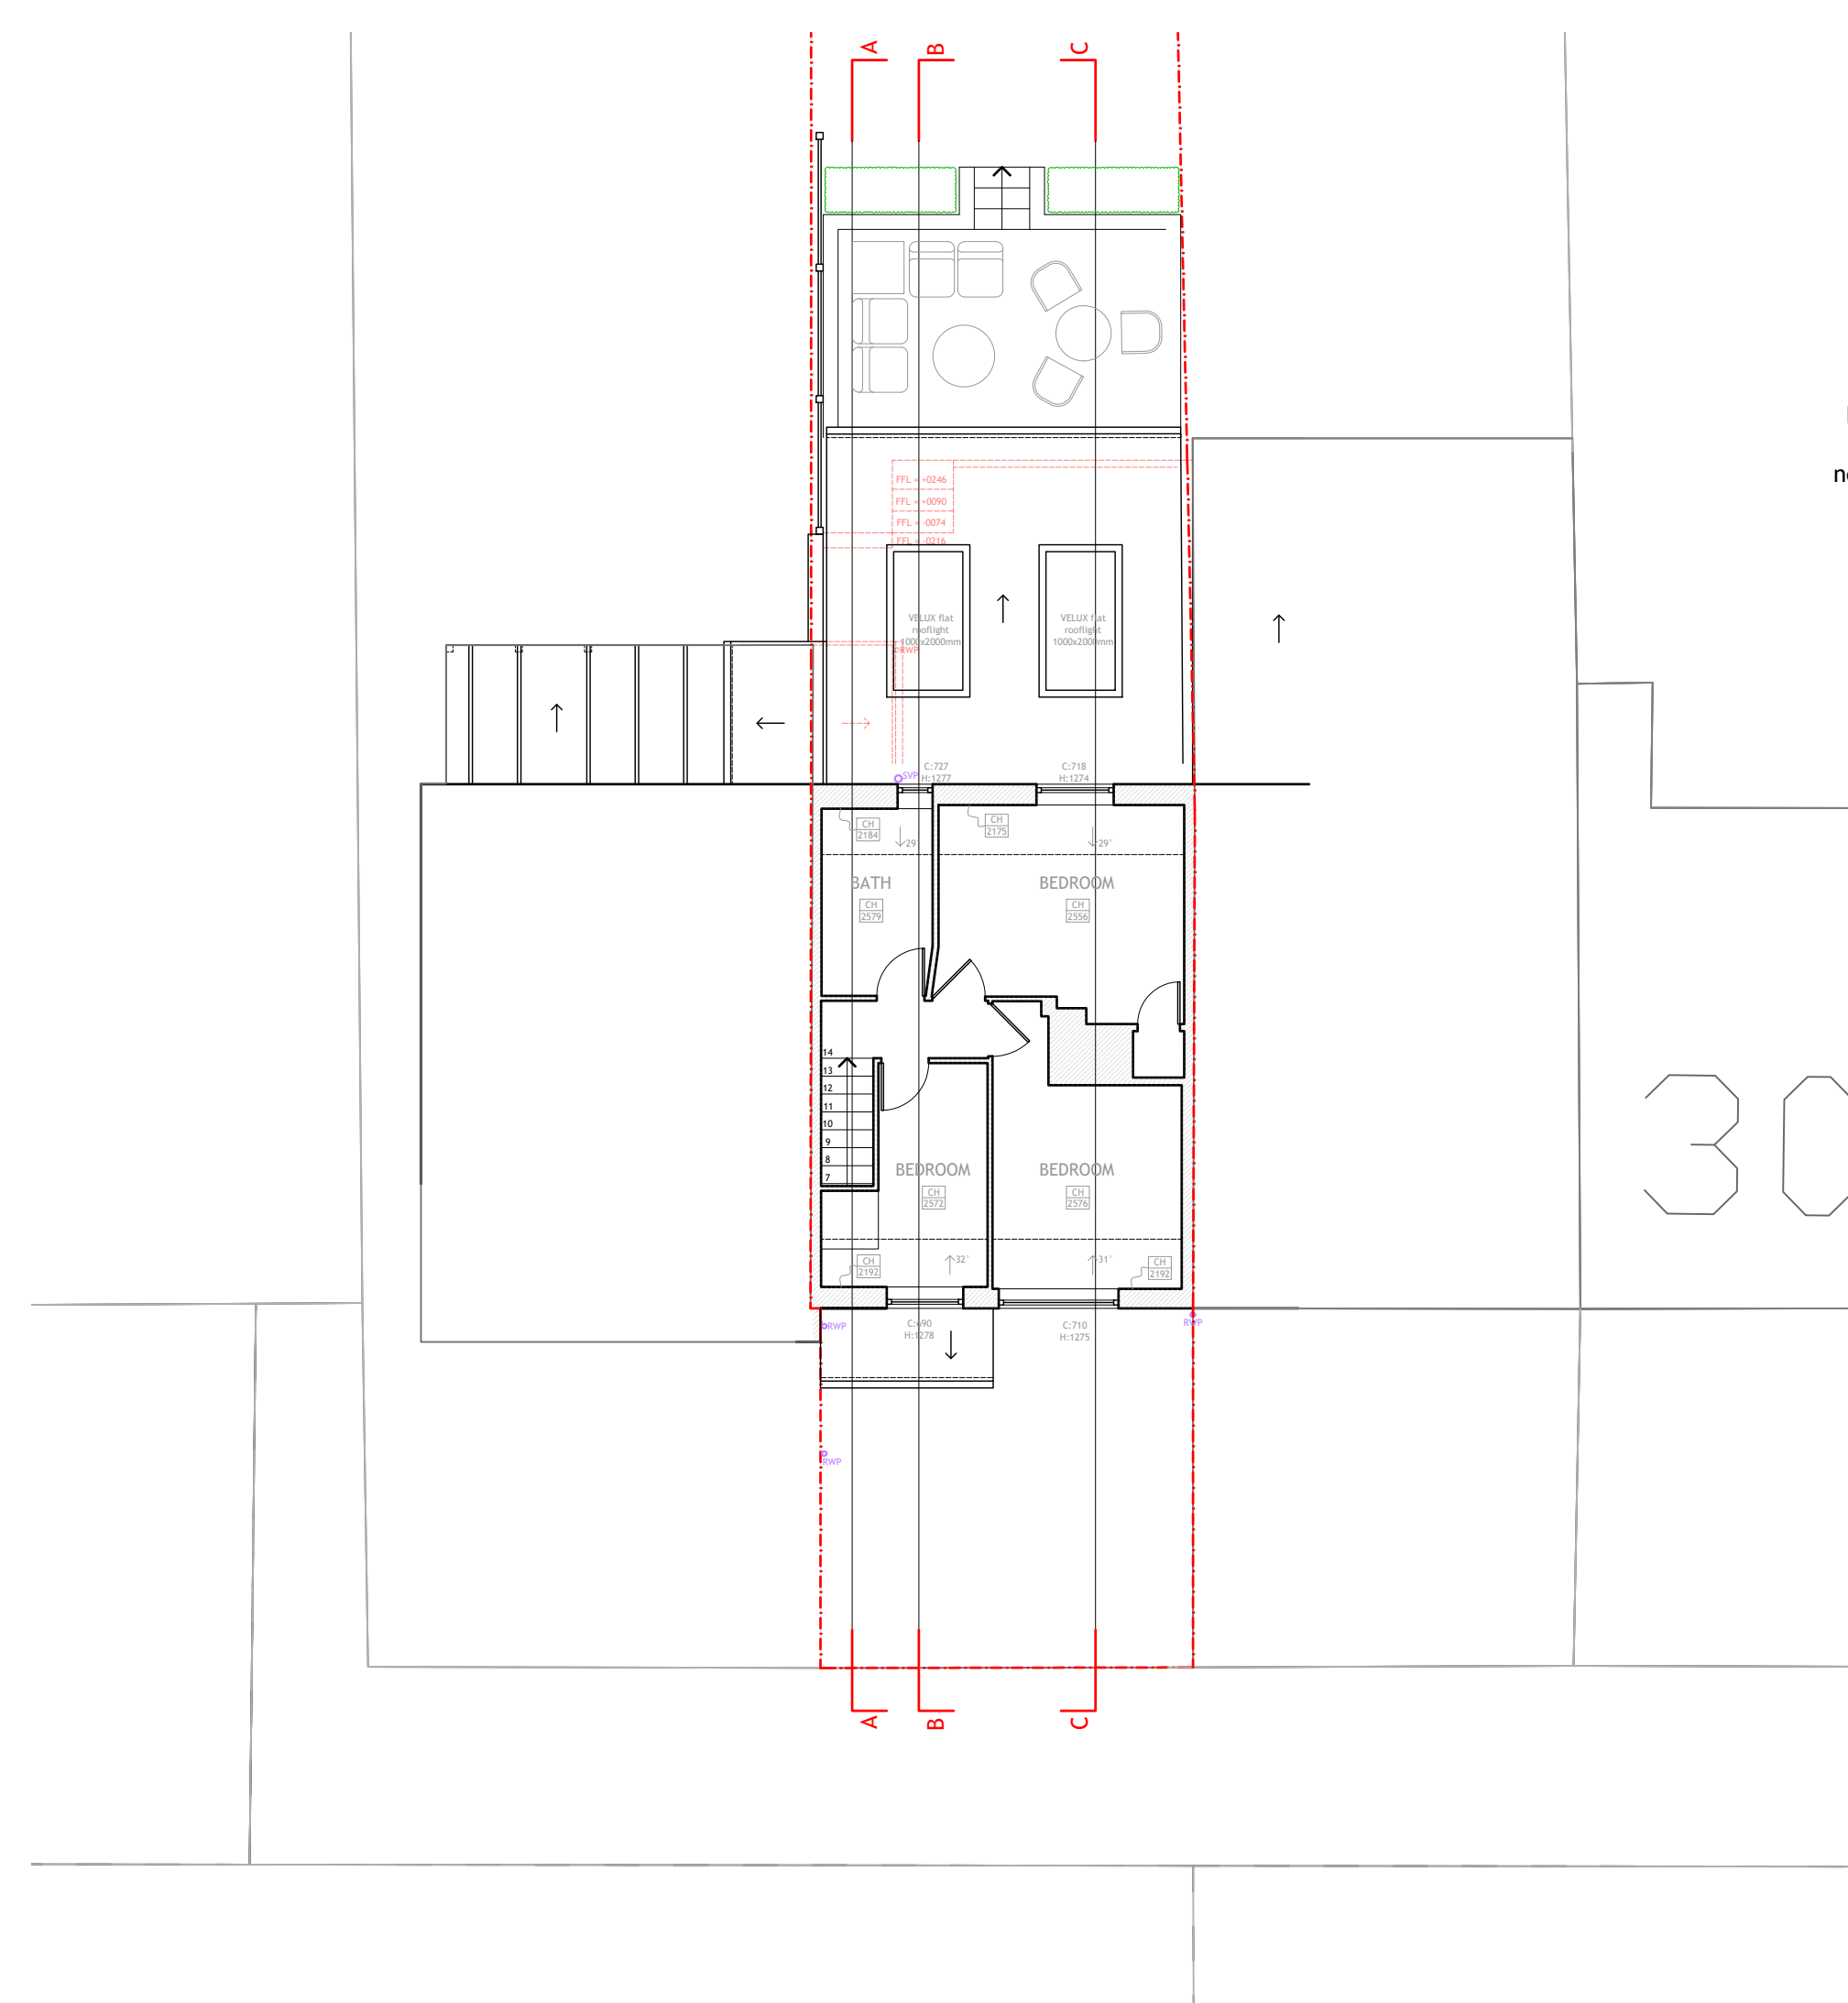


PROPOSED:
FIRST FLOOR PLAN




PROPOSED:
REAR ELEVATION (SOUTH)

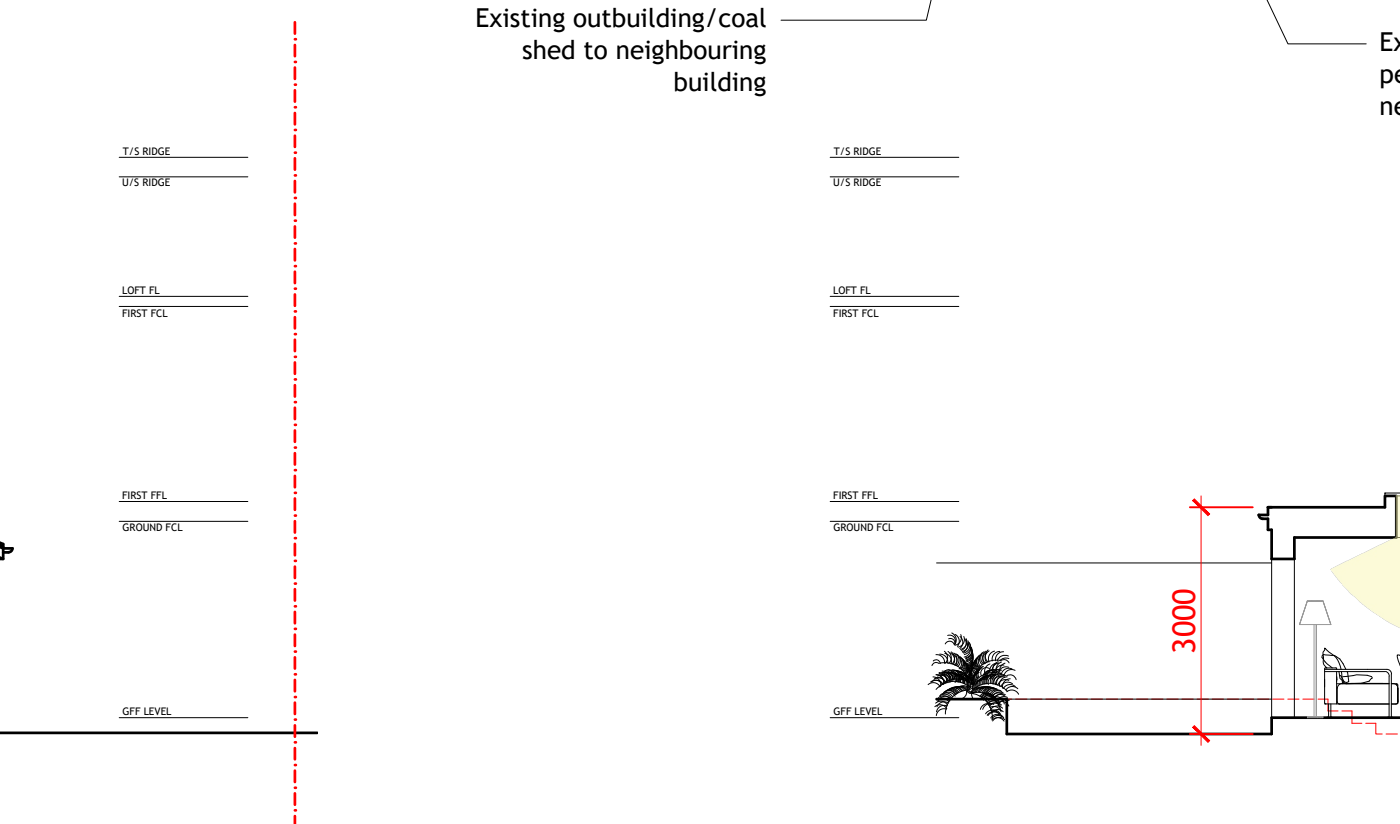


PROPOSED:
SECTION BB

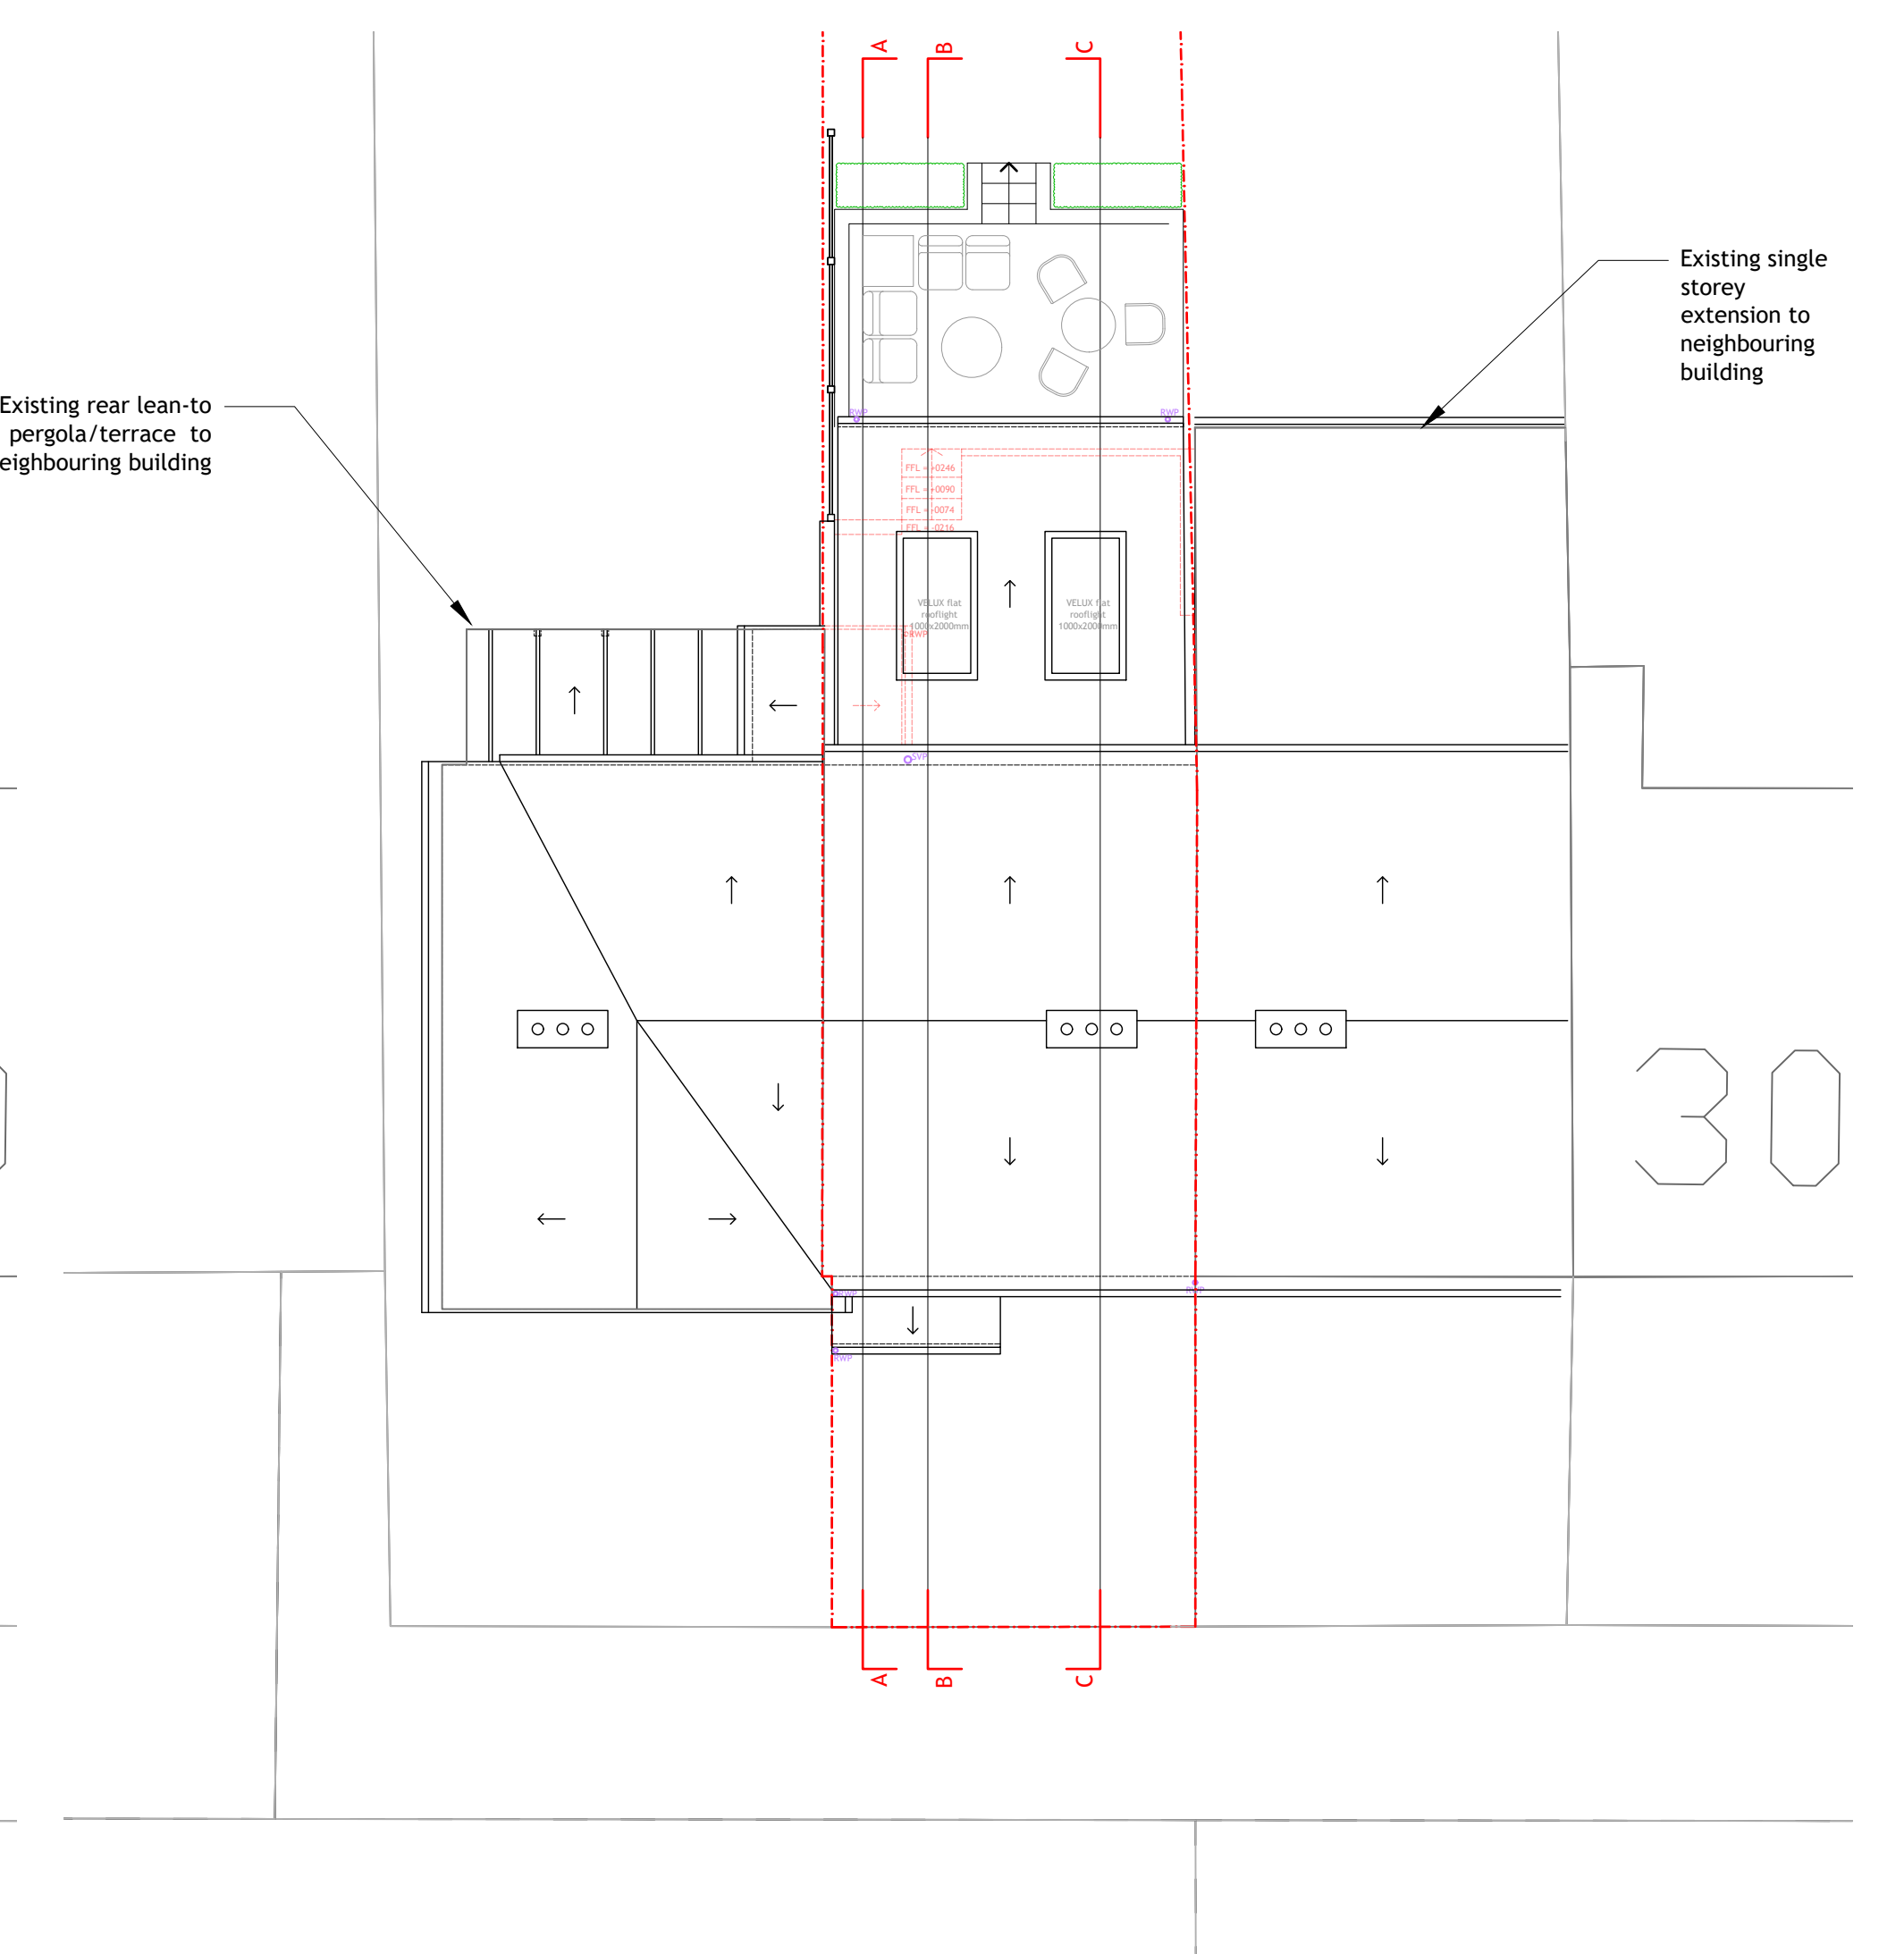


PROPOSED:
ROOF PLAN

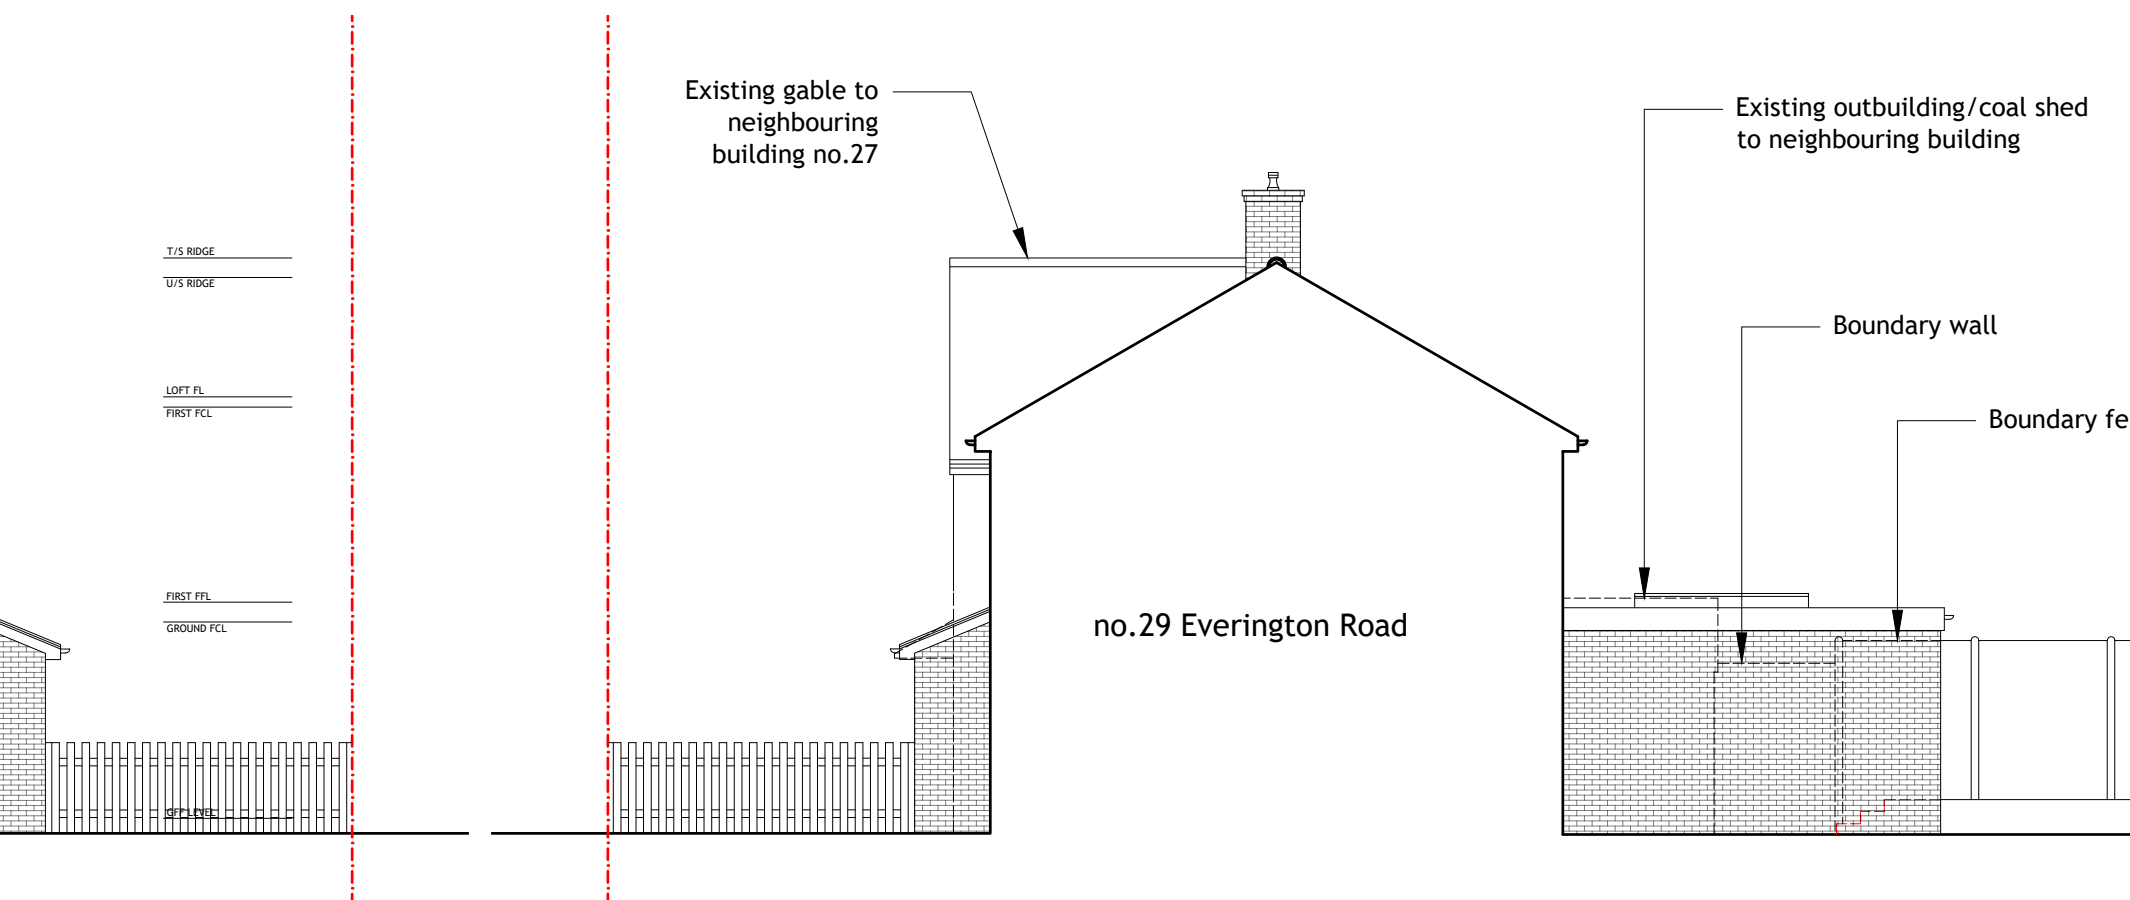

PROPOSED:
SIDE ELEVATION SOUTH WEST

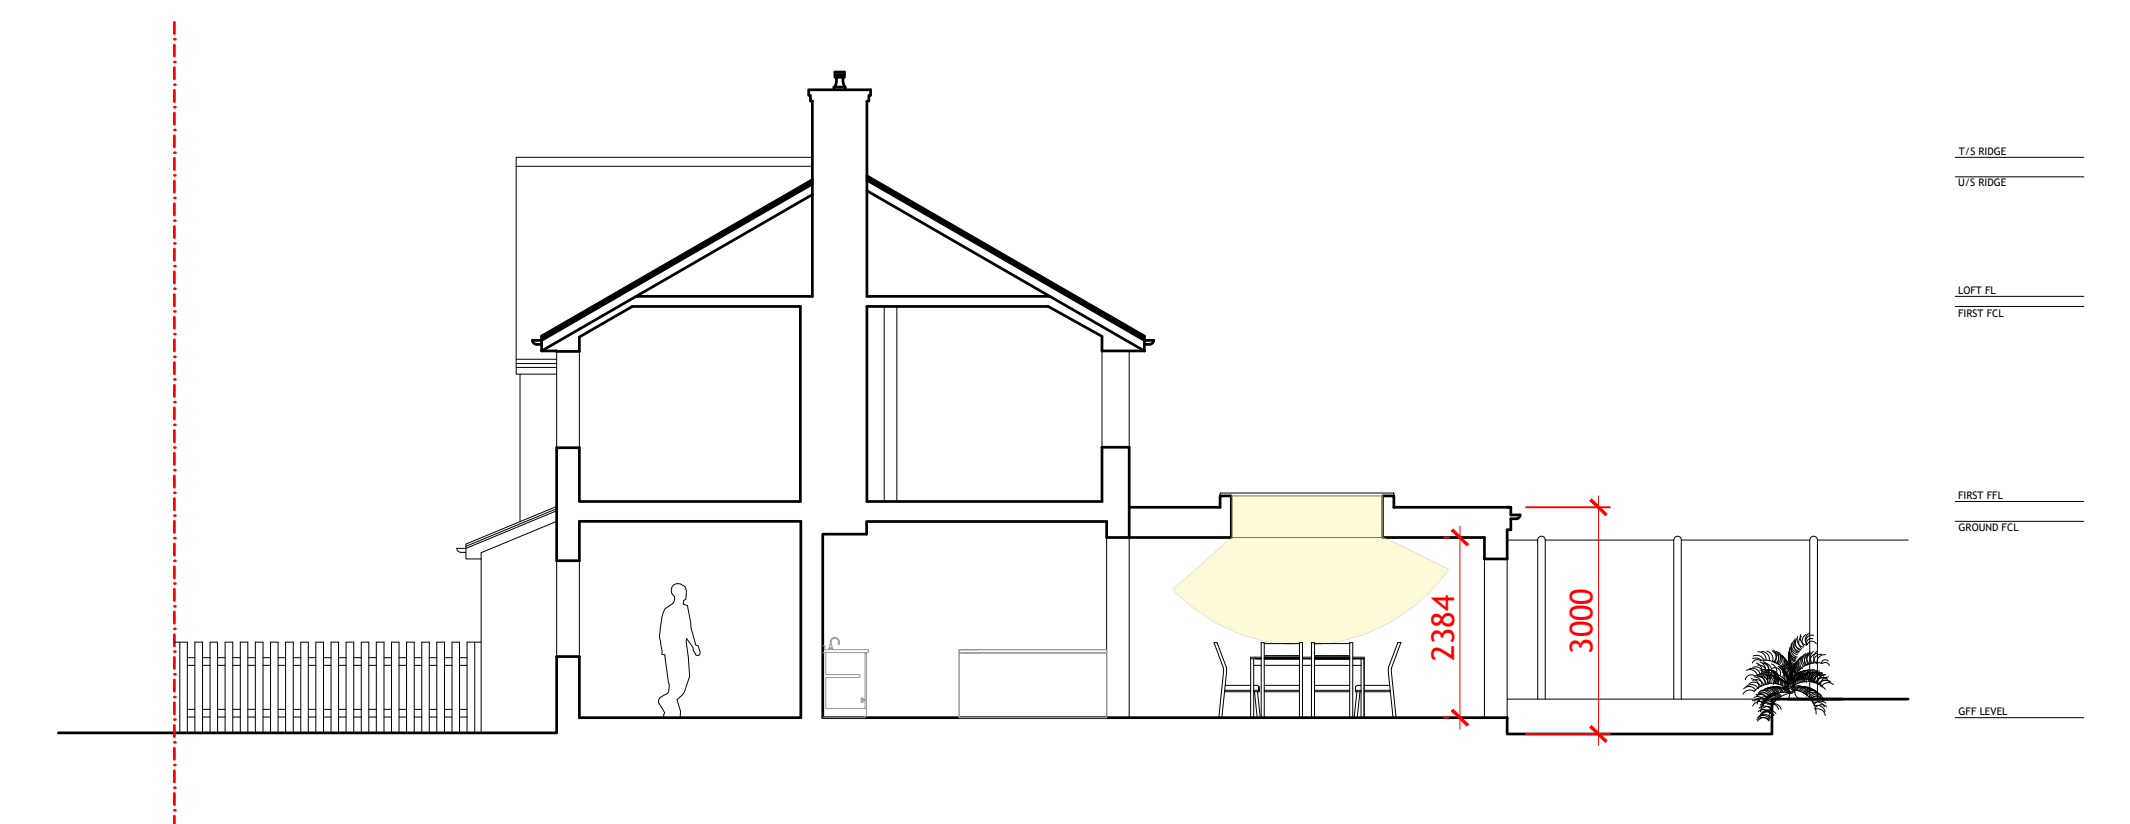

PROPOSED:
SECTION CC

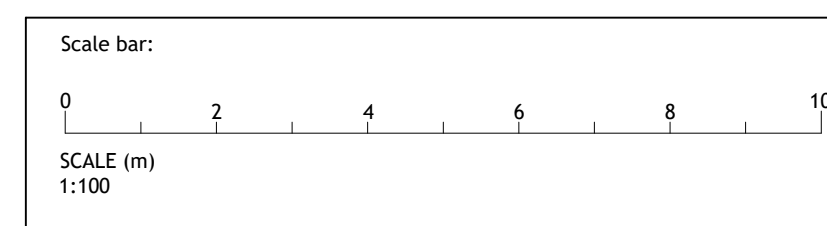

Issue:
REV A
FRONT PORCH AMENDED

19/06/2026


Proposed Materials:
WALL: Painted brickwork and white render to match existing.
WINDOW: White UPVC
ROOF: Clay/Concrete tiles to match existing. GRP or similar to flat roof.
OTHER: Black rainwater goods. Black fascia and white soffit.

Orientation:

Project:
28 EVERINGTON ROAD, LONDON, N10 1HT
Drawing:
PROPOSED:
PLANS, ELEVATIONS & SECTIONS
Drawing No:
P-101

Date:
FEBRUARY 2026
Scale:
1:100, 1:200 @ A1
Rev:
A

Client:
CAMPION AND
UPTON
Job No:
26-0202-CAM
Rev:
A

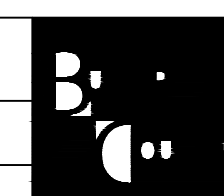

BULMER + COUNTER ARCHITECTS
e:hello@bulmerandcounter.co.uk www.bulmerandcounter.co.uk