


PLANNING DRAWING NOTES

- 1. Corten clad bike Store
- 2. Timber clad bin store
- 3. New london stock stack bonded brick wall
- 4. Air source heat pump
- 5. New timber windows
- 6. New front door
- 7. Obscure glazed timber window
- 8. New timber garden gate
- 9. New planter
- 10. Timber sliding doors
- 11. Glazed timber door
- 12. Extension clad in vetical timber cladding
- 13. Double timber doors
- 14. Glass blocks
- 15. Party wall rendered
- 16. Rooflight
- 17. Parapet gutter
- 18. Single ply membrane roof covering
- 19. Aluminum coping
- 20. Planters over stores
- 21. Concrete plinth
- 22. Encaustic tiles
- 23. Dotted line indicates roof behind parapet
- 24. Expressed concrete lintel
- 25. Powder coated metal canopy

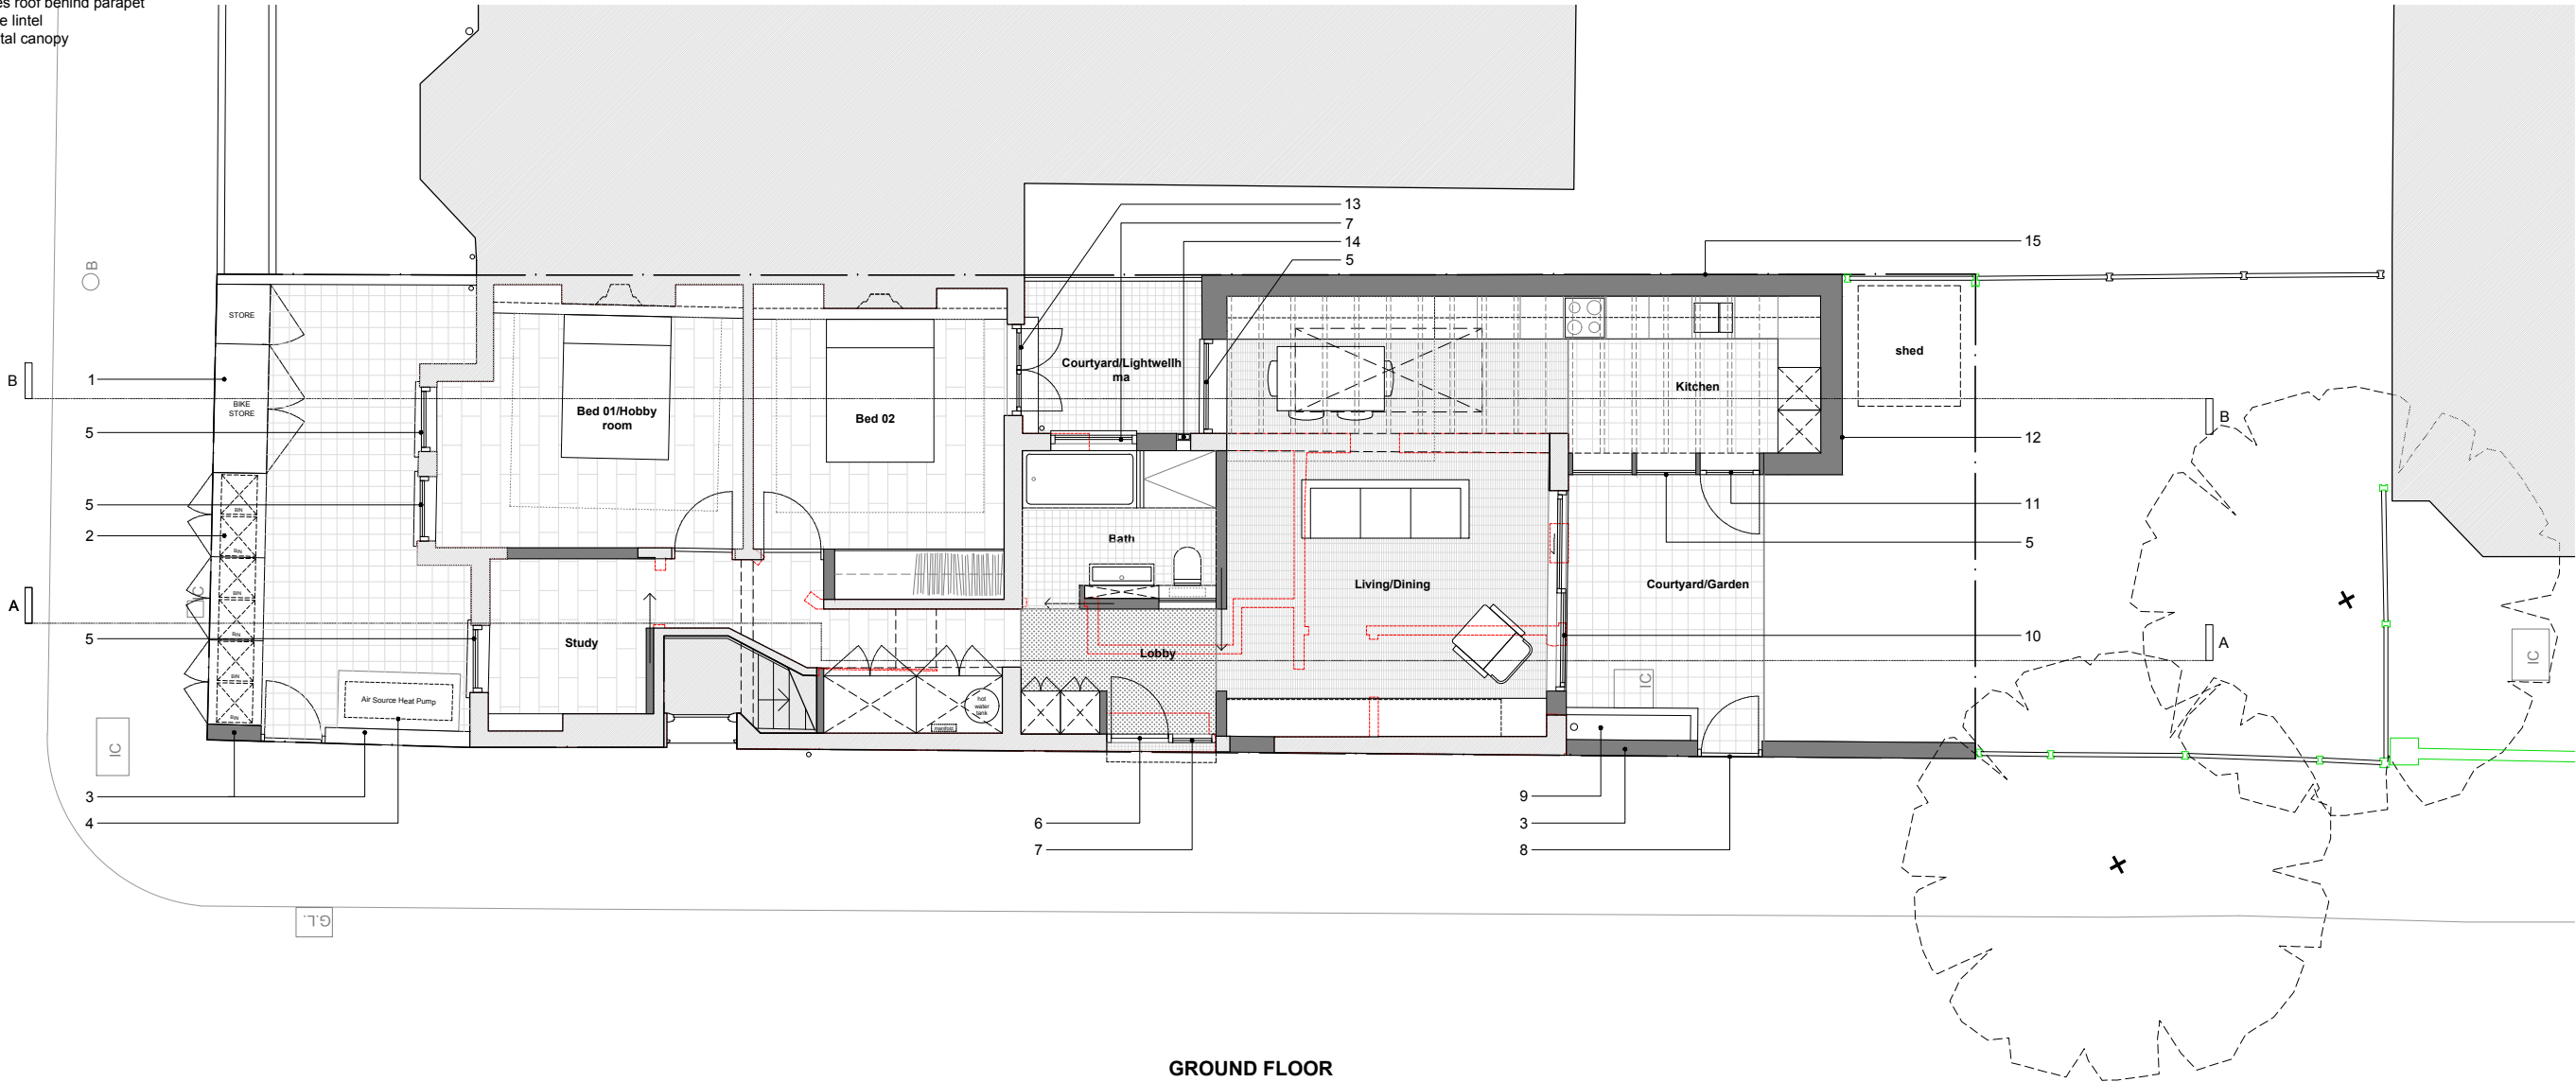

GROUND FLOOR

date rev revisions


north point

scale bar

notes

Unit 13 Old Dairy Court 17 Crouch Hill, London, N4 4AP | www.jamesdalearchitects.com

James Dale Architects

 

1:100 0 1 2 3 4 5m


James Dale Architects take no responsibility for dimensions obtained by scaling from this drawing. If no dimension is shown the recipient must ascertain the dimension specifically from the architect or by site measurement and may not rely on the drawing. Supply of the drawing in digital form is solely for convenience and no reliance may be placed on any data in digital form. All data must be checked against hard copy. This drawing is issued for design intent only and should not be used for construction unless stated. All work must comply with relevant British Standards and Building Regulation requirements.

drawing title
GF Plan - Proposed
project
Stanhope Gardens
client
S&S

drawing no.
A200
scale @ A1
-
project no.
426
revision
-
scale @ A3
1:100
drawn | date
JD | MAR 26

PLANNING DRAWING NOTES


- 1. Corten clad bike Store
- 2. Timber clad bin store
- 3. New london stock stack bonded brick wall
- 4. Air source heat pump
- 5. New timber windows
- 6. New front door
- 7. Obscure glazed timber window
- 8. New timber garden gate
- 9. New planter
- 10. Timber sliding doors
- 11. Glazed timber door
- 12. Extension clad in vetical timber cladding
- 13. Double timber doors
- 14. Glass blocks
- 15. Party wall rendered
- 16. Rooflight
- 17. Parapet gutter
- 18. Single ply membrane roof covering
- 19. Aluminum coping
- 20. Planters over stores
- 21. Concrete plinth
- 22. Encaustic tiles
- 23. Dotted line indicates roof behind parapet
- 24. Expressed concrete lintel
- 25. Powder coated metal canopy

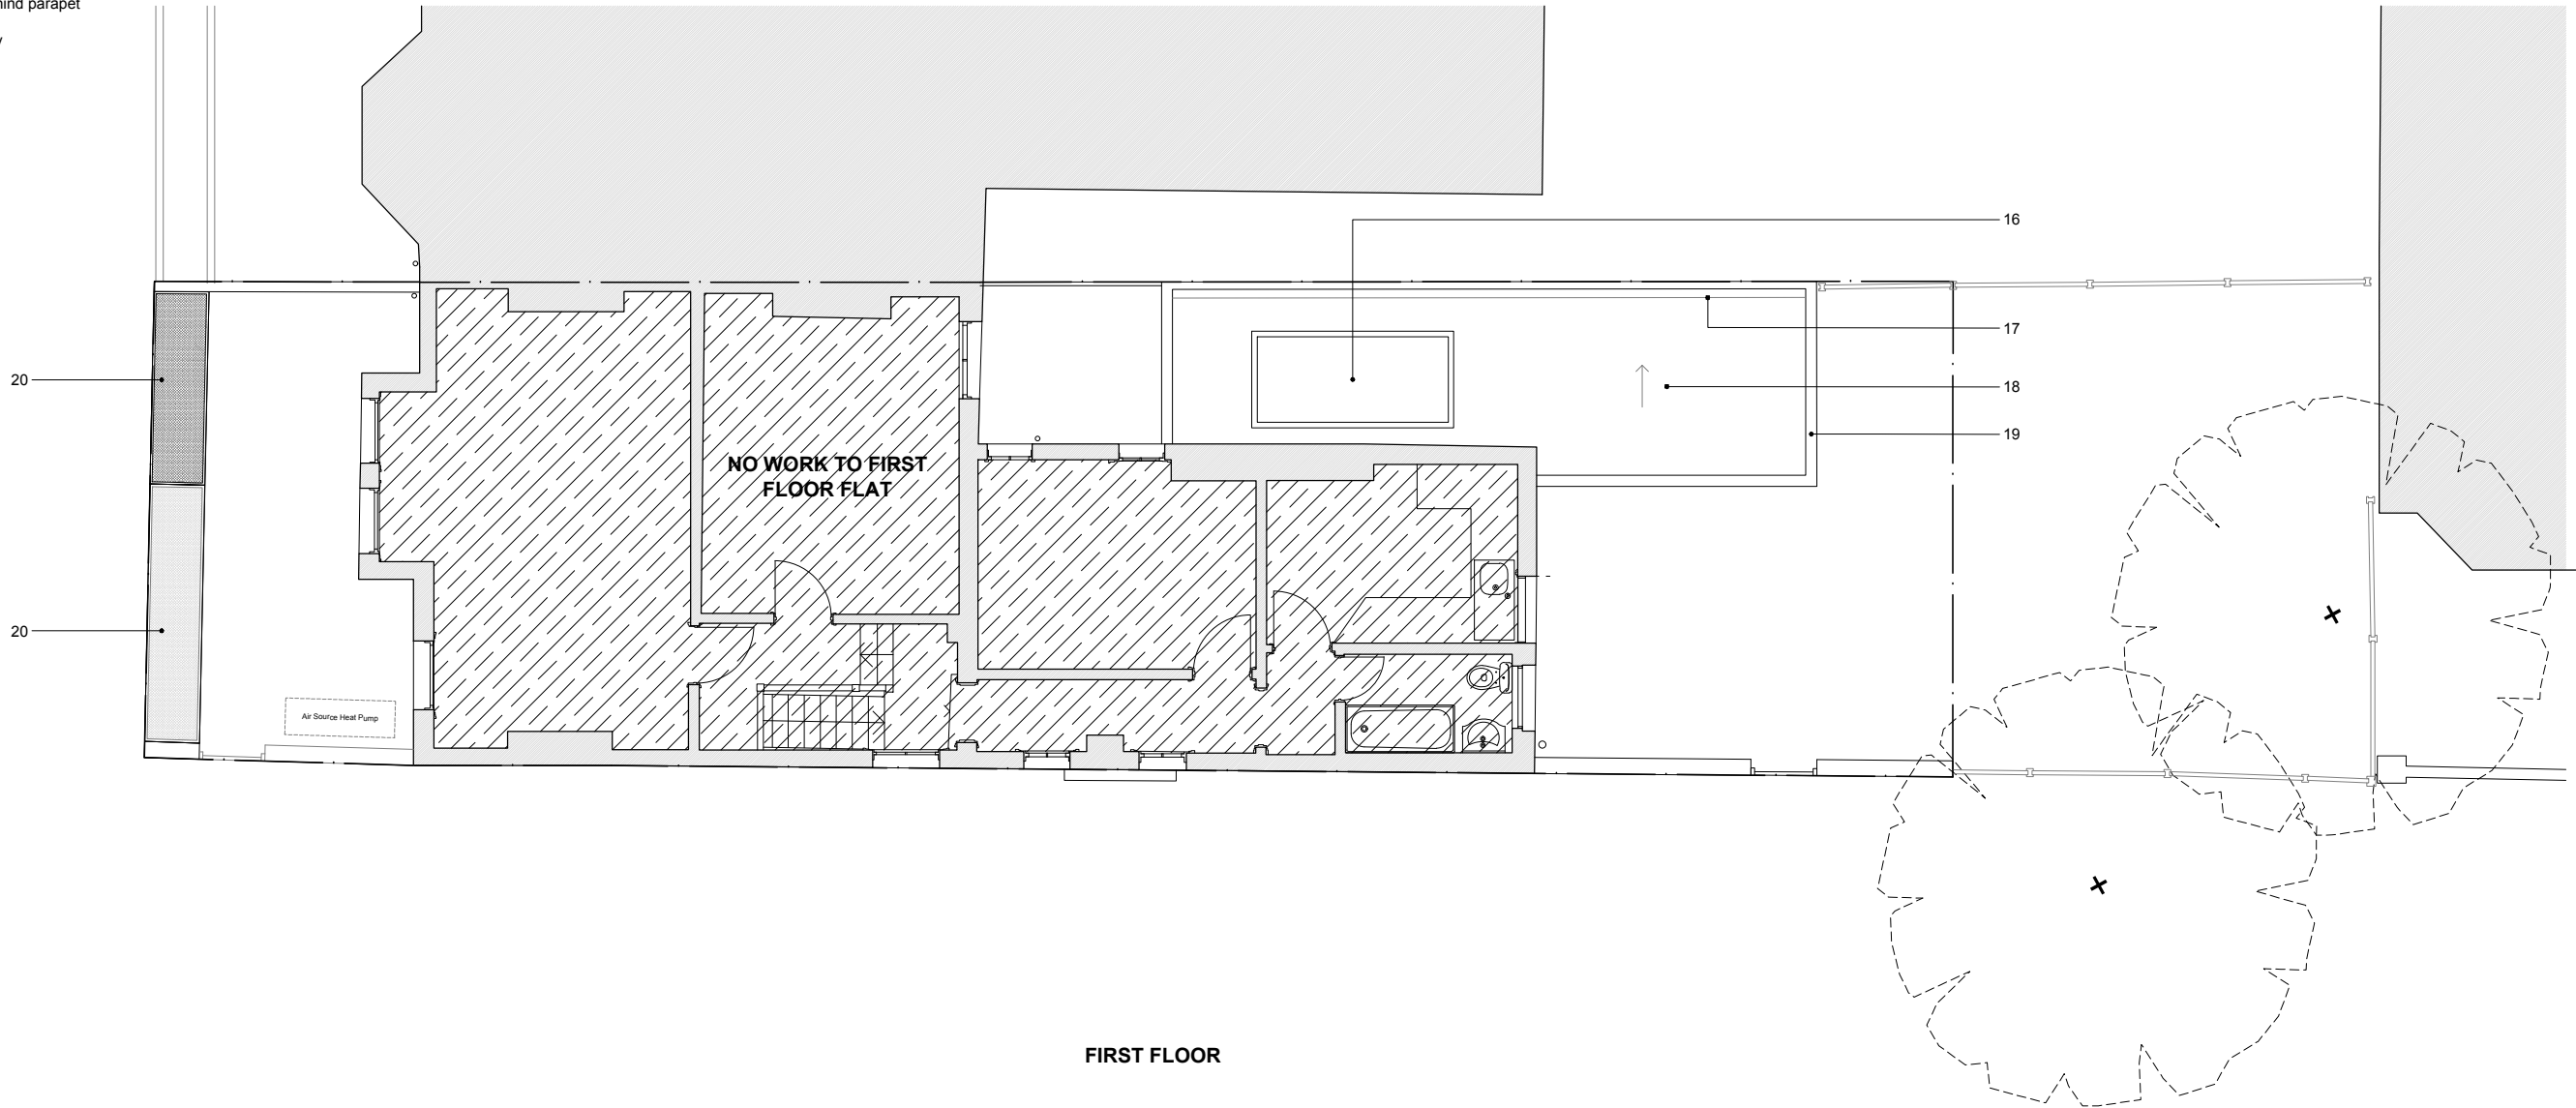

date rev revisions

- - -

north point

 

scale bar

1:100 0 1 2 3 4 5m

notes

James Dale Architects take no responsibility for dimensions obtained by scaling from this drawing. If no dimension is shown the recipient must ascertain the dimension specifically from the architect or by site measurement and may not rely on the drawing. Supply of the drawing in digital form is solely for convenience and no reliance may be placed on any data in digital form. All data must be checked against hard copy. This drawing is issued for design intent only and should not be used for construction unless stated. All work must comply with relevant British Standards and Building Regulation requirements.

Unit 13 Old Dairy Court 17 Crouch Hill, London, N4 4AP | www.jamesdalearchitects.com

James Dale +Architects

drawing title
FF Plan - Proposed


project
Stanhope Gardens

client
S&S

drawing no.	revision
A201	-
scale @ A1	scale @ A3
-	1:100
project no.	drawn date
426	JD MAR 26

PLANNING DRAWING NOTES


- 1. Corten clad bike Store
- 2. Timber clad bin store
- 3. New london stock stack bonded brick wall
- 4. Air source heat pump
- 5. New timber windows
- 6. New front door
- 7. Obscure glazed timber window
- 8. New timber garden gate
- 9. New planter
- 10. Timber sliding doors
- 11. Glazed timber door
- 12. Extension clad in vetical timber cladding
- 13. Double timber doors
- 14. Glass blocks
- 15. Party wall rendered
- 16. Rooflight
- 17. Parapet gutter
- 18. Single ply membrane roof covering
- 19. Aluminum coping
- 20. Planters over stores
- 21. Concrete plinth
- 22. Encaustic tiles
- 23. Dotted line indicates roof behind parapet
- 24. Expressed concrete lintel
- 25. Powder coated metal canopy

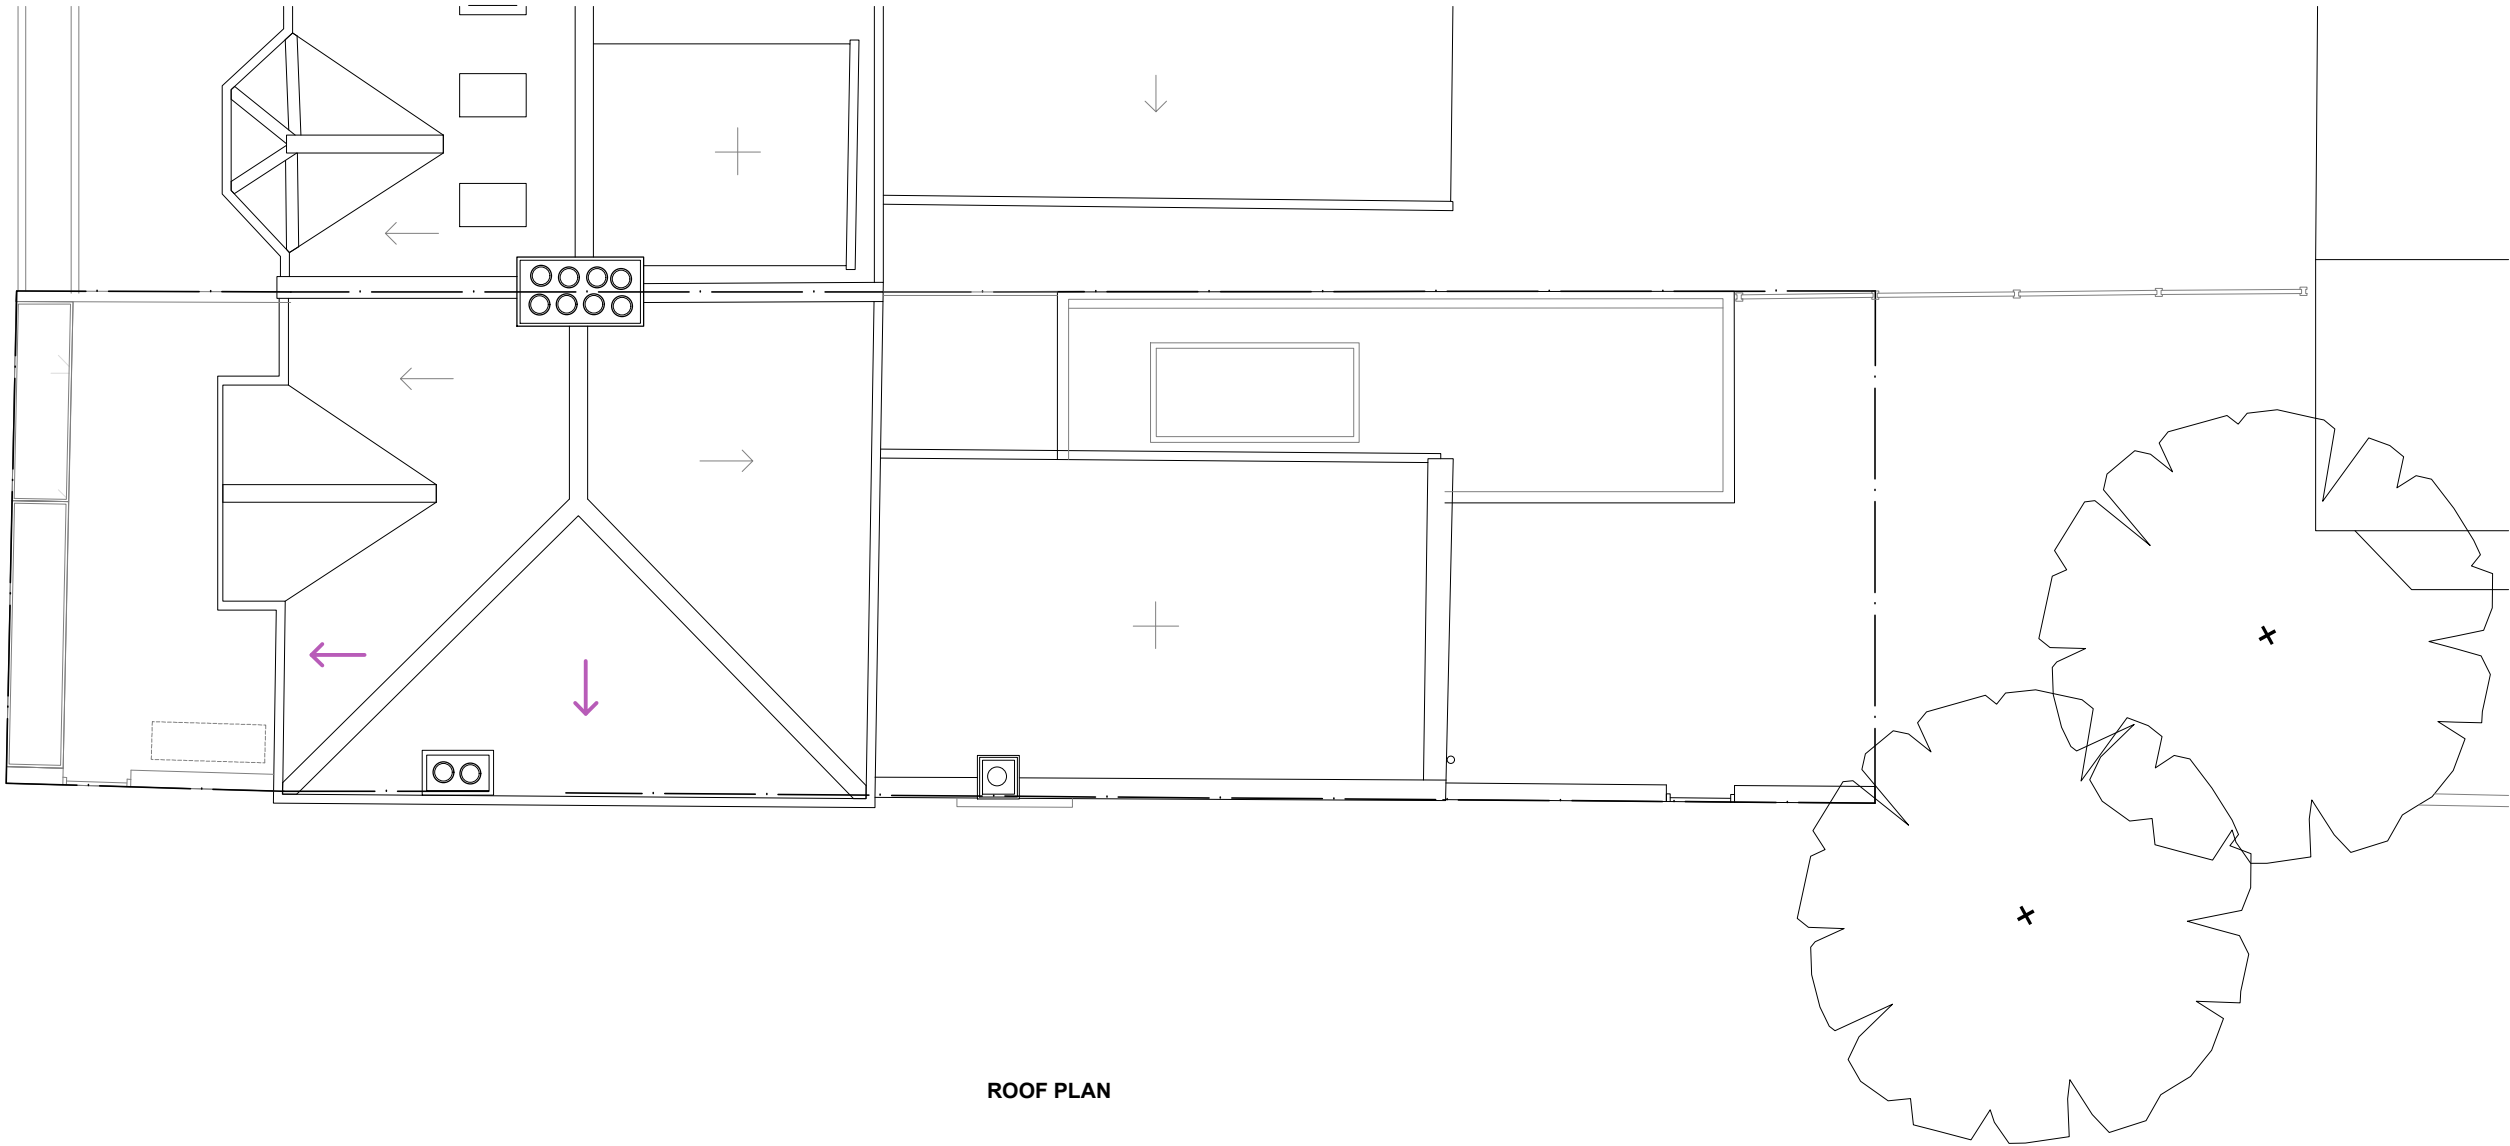

date rev revisions

- - -

north point

 

scale bar

1:100 0 1 2 3 4 5m

notes

James Dale Architects take no responsibility for dimensions obtained by scaling from this drawing. If no dimension is shown the recipient must ascertain the dimension specifically from the architect or by site measurement and may not rely on the drawing. Supply of the drawing in digital form is solely for convenience and no reliance may be placed on any data in digital form. All data must be checked against hard copy. This drawing is issued for design intent only and should not be used for construction unless stated. All work must comply with relevant British Standards and Building Regulation requirements.

Unit 13 Old Dairy Court 17 Crouch Hill, London, N4 4AP | www.jamesdalearchitects.com


James Dale +Architects

drawing title
Roof Plan - Proposed
project
Stanhope Gardens
client
S&S

drawing no.	revision
A202	-
scale @ A1	scale @ A3
-	1:100
project no.	drawn date
426	JD MAR 26

PLANNING DRAWING NOTES

- 1. Corten clad bike Store
- 2. Timber clad bin store
- 3. New london stock stack bonded brick wall
- 4. Air source heat pump
- 5. New timber windows
- 6. New front door
- 7. Obscure glazed timber window
- 8. New timber garden gate
- 9. New planter
- 10. Timber sliding doors
- 11. Glazed timber door
- 12. Extension clad in vetical timber cladding
- 13. Double timber doors
- 14. Glass blocks
- 15. Party wall rendered
- 16. Rooflight
- 17. Parapet gutter
- 18. Single ply membrane roof covering
- 19. Aluminum coping
- 20. Planters over stores
- 21. Concrete plinth
- 22. Encaustic tiles
- 23. Dotted line indicates roof behind parapet
- 24. Expressed concrete lintel
- 25. Powder coated metal canopy

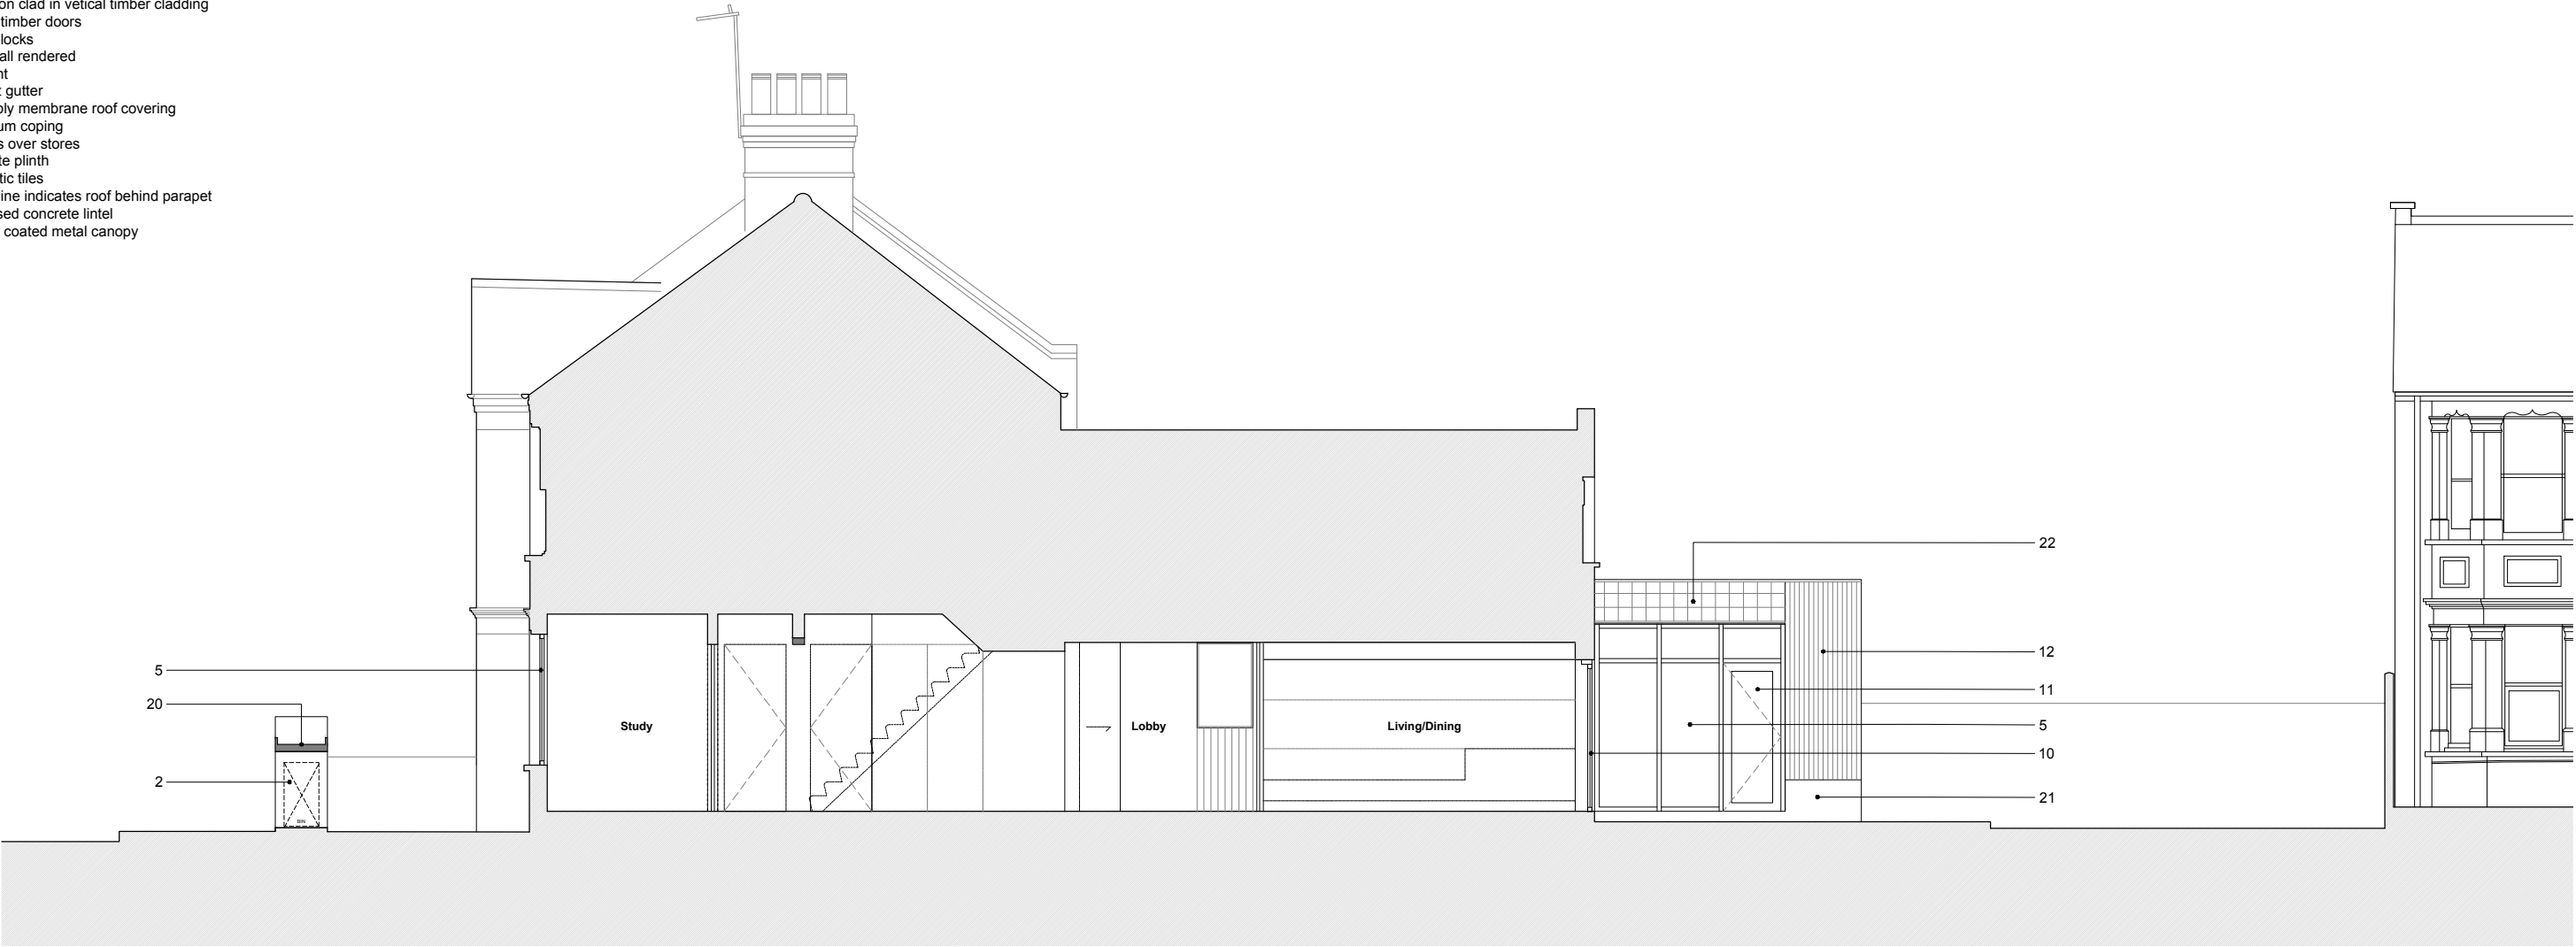

SECTION AA

date rev revisions

- - -

north point

scale bar

1:100 0 1 2 3 4 5m

notes

James Dale Architects take no responsibility for dimensions obtained by scaling from this drawing. If no dimension is shown the recipient must ascertain the dimension specifically from the architect or by site measurement and may not rely on the drawing. Supply of the drawing in digital form is solely for convenience and no reliance may be placed on any data in digital form. All data must be checked against hard copy. This drawing is issued for design intent only and should not be used for construction unless stated. All work must comply with relevant British Standards and Building Regulation requirements.

Unit 13 Old Dairy Court 17 Crouch Hill, London, N4 4AP | www.jamesdalearchitects.com

James Dale +Architects

drawing title
Section AA - Proposed
project
Stanhope Gardens
client
S&S

drawing no.
A210
scale @ A1
-
project no.
426
revision
-
scale @ A3
1:100
drawn | date
JD | MAR 26

PLANNING DRAWING NOTES

- 1. Corten clad bike Store
- 2. Timber clad bin store
- 3. New london stock stack bonded brick wall
- 4. Air source heat pump
- 5. New timber windows
- 6. New front door
- 7. Obscure glazed timber window
- 8. New timber garden gate
- 9. New planter
- 10. Timber sliding doors
- 11. Glazed timber door
- 12. Extension clad in vetical timber cladding
- 13. Double timber doors
- 14. Glass blocks
- 15. Party wall rendered
- 16. Rooflight
- 17. Parapet gutter
- 18. Single ply membrane roof covering
- 19. Aluminum coping
- 20. Planters over stores
- 21. Concrete plinth
- 22. Encaustic tiles
- 23. Dotted line indicates roof behind parapet
- 24. Expressed concrete lintel
- 25. Powder coated metal canopy



SECTION AA

date rev revisions

- - -

north point

scale bar

1:100 0 1 2 3 4 5m

notes

James Dale Architects take no responsibility for dimensions obtained by scaling from this drawing. If no dimension is shown the recipient must ascertain the dimension specifically from the architect or by site measurement and may not rely on the drawing. Supply of the drawing in digital form is solely for convenience and no reliance may be placed on any data in digital form. All data must be checked against hard copy. This drawing is issued for design intent only and should not be used for construction unless stated. All work must comply with relevant British Standards and Building Regulation requirements.

Unit 13 Old Dairy Court 17 Crouch Hill, London, N4 4AP | www.jamesdalearchitects.com

James Dale+Architects

drawing title
Section BB - Proposed


project
Stanhope Gardens

client
S&S

drawing no.	revision
A211	-
scale @ A1	scale @ A3
-	1:100
project no.	drawn date
426	JD MAR 26

PLANNING DRAWING NOTES

- 1. Corten clad bike Store
- 2. Timber clad bin store
- 3. New london stock stack bonded brick wall
- 4. Air source heat pump
- 5. New timber windows
- 6. New front door
- 7. Obscure glazed timber window
- 8. New timber garden gate
- 9. New planter
- 10. Timber sliding doors
- 11. Glazed timber door
- 12. Extension clad in vetical timber cladding
- 13. Double timber doors
- 14. Glass blocks
- 15. Party wall rendered
- 16. Rooflight
- 17. Parapet gutter
- 18. Single ply membrane roof covering
- 19. Aluminum coping
- 20. Planters over stores
- 21. Concrete plinth
- 22. Encaustic tiles
- 23. Dotted line indicates roof behind parapet
- 24. Expressed concrete lintel
- 25. Powder coated metal canopy

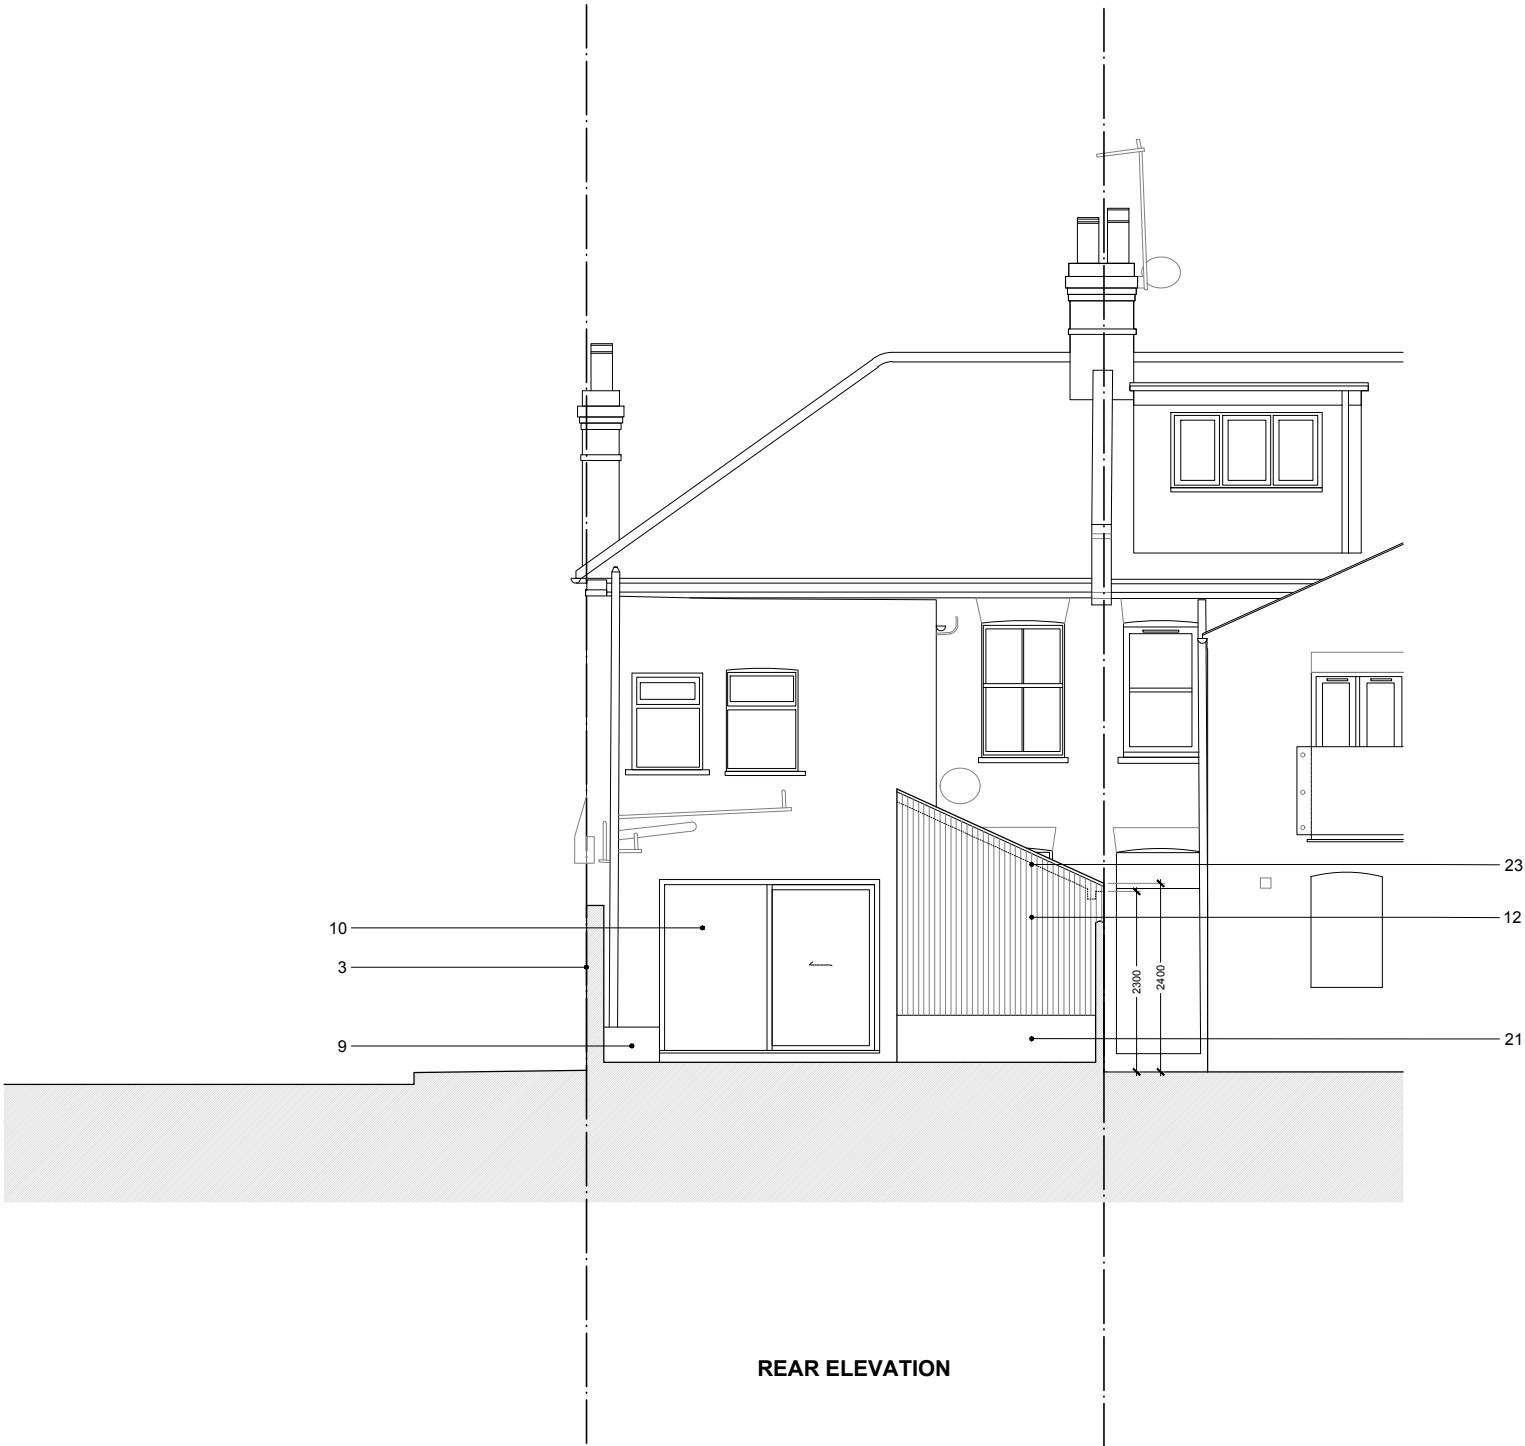

date rev revisions

north point

scale bar

notes

James Dale +Architects

Unit 13 Old Dairy Court 17 Crouch Hill, London, N4 4AP | www.jamesdalearchitects.com

1:100 0 1 2 3 4 5m

James Dale Architects take no responsibility for dimensions obtained by scaling from this drawing. If no dimension is shown the recipient must ascertain the dimension specifically from the architect or by site measurement and may not rely on the drawing. Supply of the drawing in digital form is solely for convenience and no reliance may be placed on any data in digital form. All data must be checked against hard copy. This drawing is issued for design intent only and should not be used for construction unless stated. All work must comply with relevant British Standards and Building Regulation requirements.

drawing title
Rear Elevation - Proposed
project
Stanhope Gardens
client
S&S

drawing no.
A220
scale @ A1
-
project no.
426
revision
-
scale @ A3
1:100
drawn | date
JD | MAR 26

PLANNING ISSUE

PLANNING DRAWING NOTES

- 1. Corten clad bike Store
- 2. Timber clad bin store
- 3. New london stock stack bonded brick wall
- 4. Air source heat pump
- 5. New timber windows
- 6. New front door
- 7. Obscure glazed timber window
- 8. New timber garden gate
- 9. New planter
- 10. Timber sliding doors
- 11. Glazed timber door
- 12. Extension clad in vetical timber cladding
- 13. Double timber doors
- 14. Glass blocks
- 15. Party wall rendered
- 16. Rooflight
- 17. Parapet gutter
- 18. Single ply membrane roof covering
- 19. Aluminum coping
- 20. Planters over stores
- 21. Concrete plinth
- 22. Encaustic tiles
- 23. Dotted line indicates roof behind parapet
- 24. Expressed concrete lintel
- 25. Powder coated metal canopy



SIDE ELEVATION

date rev revisions

north point

scale bar

notes

James Dale +Architects

Unit 13 Old Dairy Court 17 Crouch Hill, London, N4 4AP | www.jamesdalearchitects.com

1:100 0 1 2 3 4 5m

James Dale Architects take no responsibility for dimensions obtained by scaling from this drawing. If no dimension is shown the recipient must ascertain the dimension specifically from the architect or by site measurement and may not rely on the drawing. Supply of the drawing in digital form is solely for convenience and no reliance may be placed on any data in digital form. All data must be checked against hard copy. This drawing is issued for design intent only and should not be used for construction unless stated. All work must comply with relevant British Standards and Building Regulation requirements.

drawing title
Side Elevation - Proposed
project
Stanhope Gardens
client
S&S

drawing no.
A221
scale @ A1
-
project no.
426
revision
-
scale @ A3
1:100
drawn | date
JD | MAR 26

PLANNING DRAWING NOTES

1. Corten clad bike Store
2. Timber clad bin store
3. New london stock stack bonded brick wall
4. Air source heat pump
5. New timber windows
6. New front door
7. Obscure glazed timber window
8. New timber garden gate
9. New planter
10. Timber sliding doors
11. Glazed timber door
12. Extension clad in vetical timber cladding
13. Double timber doors
14. Glass blocks
15. Party wall rendered
16. Rooflight
17. Parapet gutter
18. Single ply membrane roof covering
19. Aluminum coping
20. Planters over stores
21. Concrete plinth
22. Encaustic tiles
23. Dotted line indicates roof behind parapet
24. Expressed concrete lintel
25. Powder coated metal canopy



FRONT ELEVATION

date rev revisions

- - -

north point

scale bar

1:100 0 1 2 3 4 5m

notes

James Dale Architects take no responsibility for dimensions obtained by scaling from this drawing. If no dimension is shown the recipient must ascertain the dimension specifically from the architect or by site measurement and may not rely on the drawing. Supply of the drawing in digital form is solely for convenience and no reliance may be placed on any data in digital form. All data must be checked against hard copy. This drawing is issued for design intent only and should not be used for construction unless stated. All work must comply with relevant British Standards and Building Regulation requirements.

Unit 13 Old Dairy Court 17 Crouch Hill, London, N4 4AP | www.jamesdalearchitects.com

+Architects
James Dale

drawing title
Front Elevation - Proposed

project
Stanhope Gardens

client
S&S

drawing no.	revision
A222	-
scale @ A1	scale @ A3
-	1:100
project no.	drawn date
426	JD MAR 26

PLANNING DRAWING NOTES

1. Corten clad bike Store
2. Timber clad bin store
3. New london stock stack bonded brick wall
4. Air source heat pump
5. New timber windows
6. New front door
7. Obscure glazed timber window
8. New timber garden gate
9. New planter
10. Timber sliding doors
11. Glazed timber door
12. Extension clad in vetical timber cladding
13. Double timber doors
14. Glass blocks
15. Party wall rendered
16. Rooflight
17. Parapet gutter
18. Single ply membrane roof covering
19. Aluminum coping
20. Planters over stores
21. Concrete plinth
22. Encaustic tiles
23. Dotted line indicates roof behind parapet
24. Expressed concrete lintel
25. Powder coated metal canopy



date rev revisions

- - -

north point

scale bar

1:100 0 1 2 3 4 5m

notes

James Dale Architects take no responsibility for dimensions obtained by scaling from this drawing. If no dimension is shown the recipient must ascertain the dimension specifically from the architect or by site measurement and may not rely on the drawing. Supply of the drawing in digital form is solely for convenience and no reliance may be placed on any data in digital form. All data must be checked against hard copy. This drawing is issued for design intent only and should not be used for construction unless stated. All work must comply with relevant British Standards and Building Regulation requirements.

Unit 13 Old Dairy Court 17 Crouch Hill, London, N4 4AP | www.jamesdalearchitects.com

+Architects
James Dale

drawing title
Front Elevation - Proposed

project
Stanhope Gardens

client
S&S

drawing no.	revision
A223	-
scale @ A1	scale @ A3
-	1:100
project no.	drawn date
426	JD MAR 26

PLANNING ISSUE

