

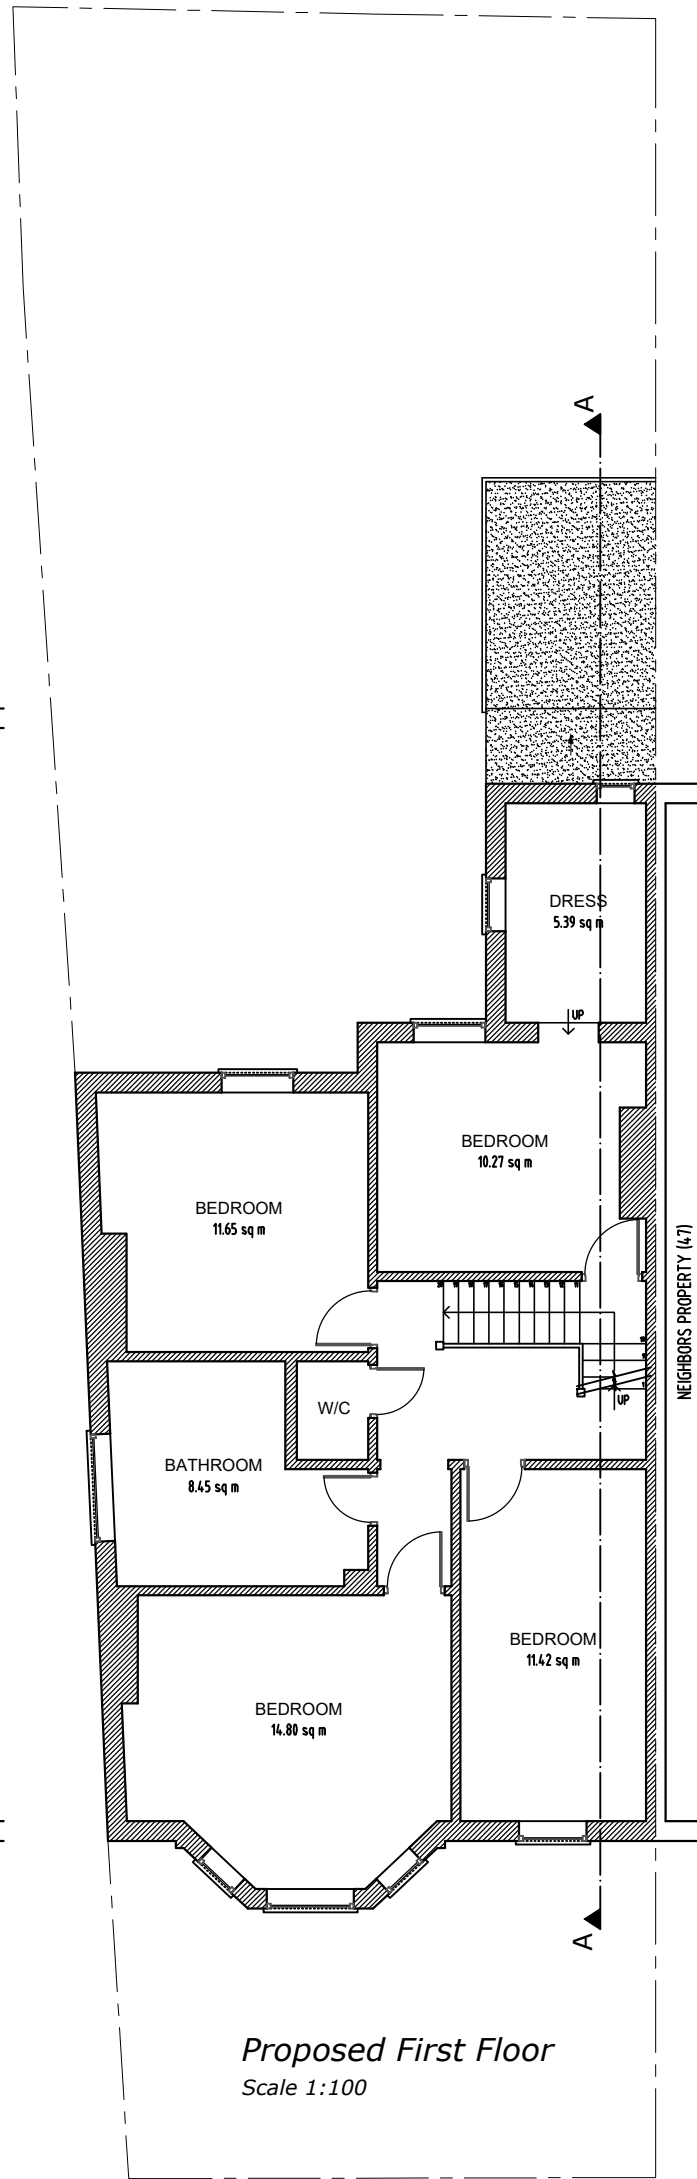
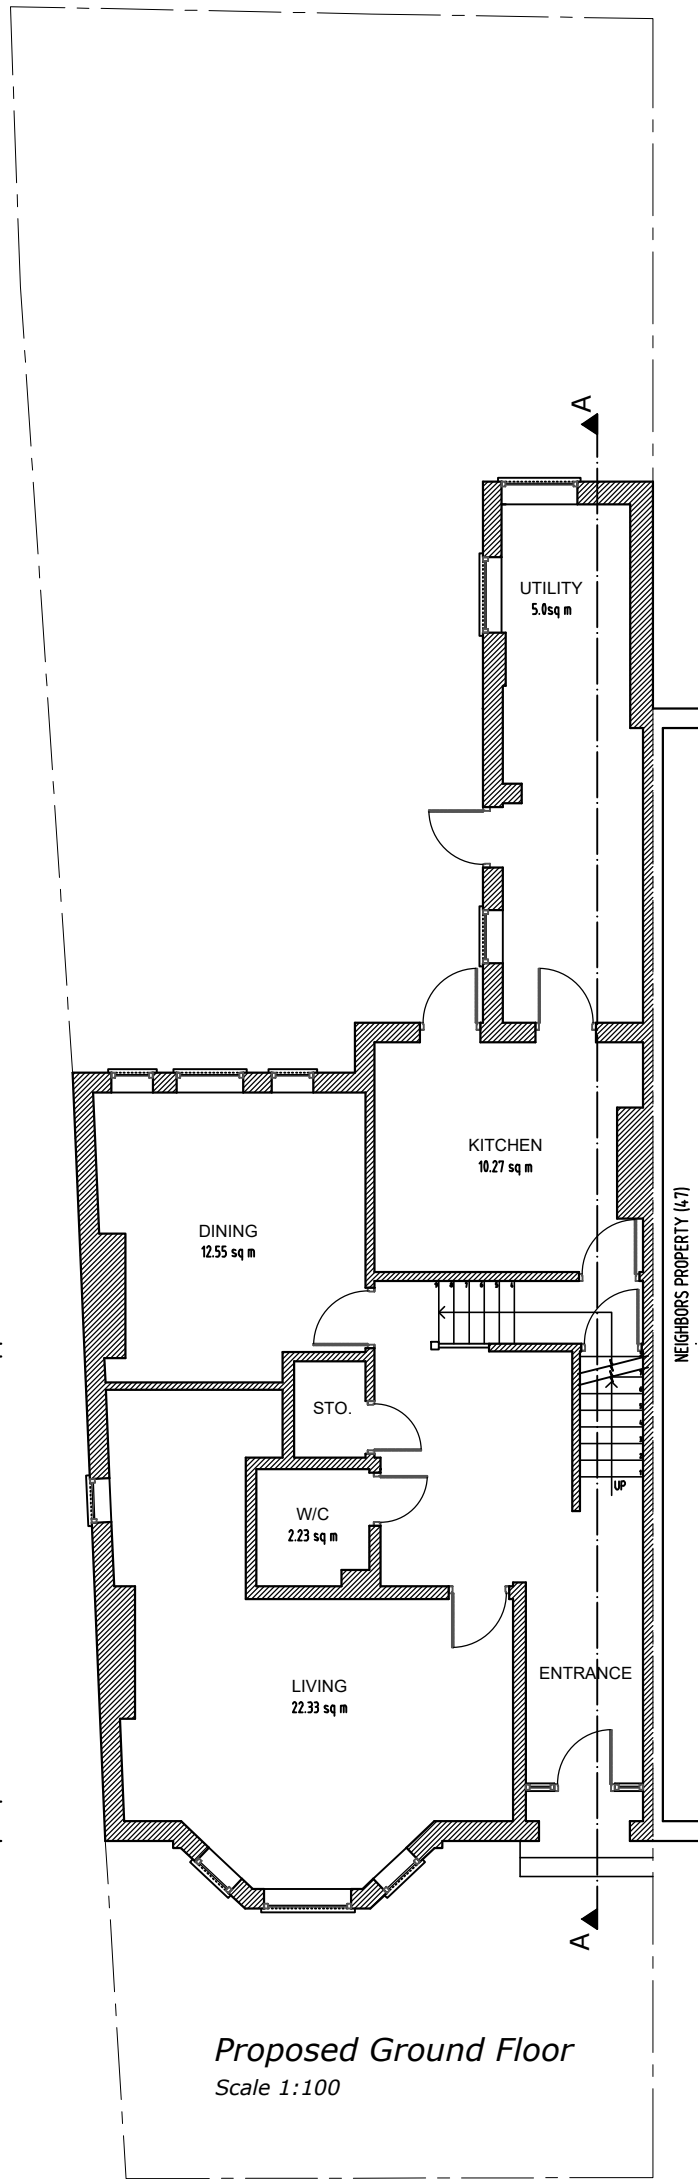
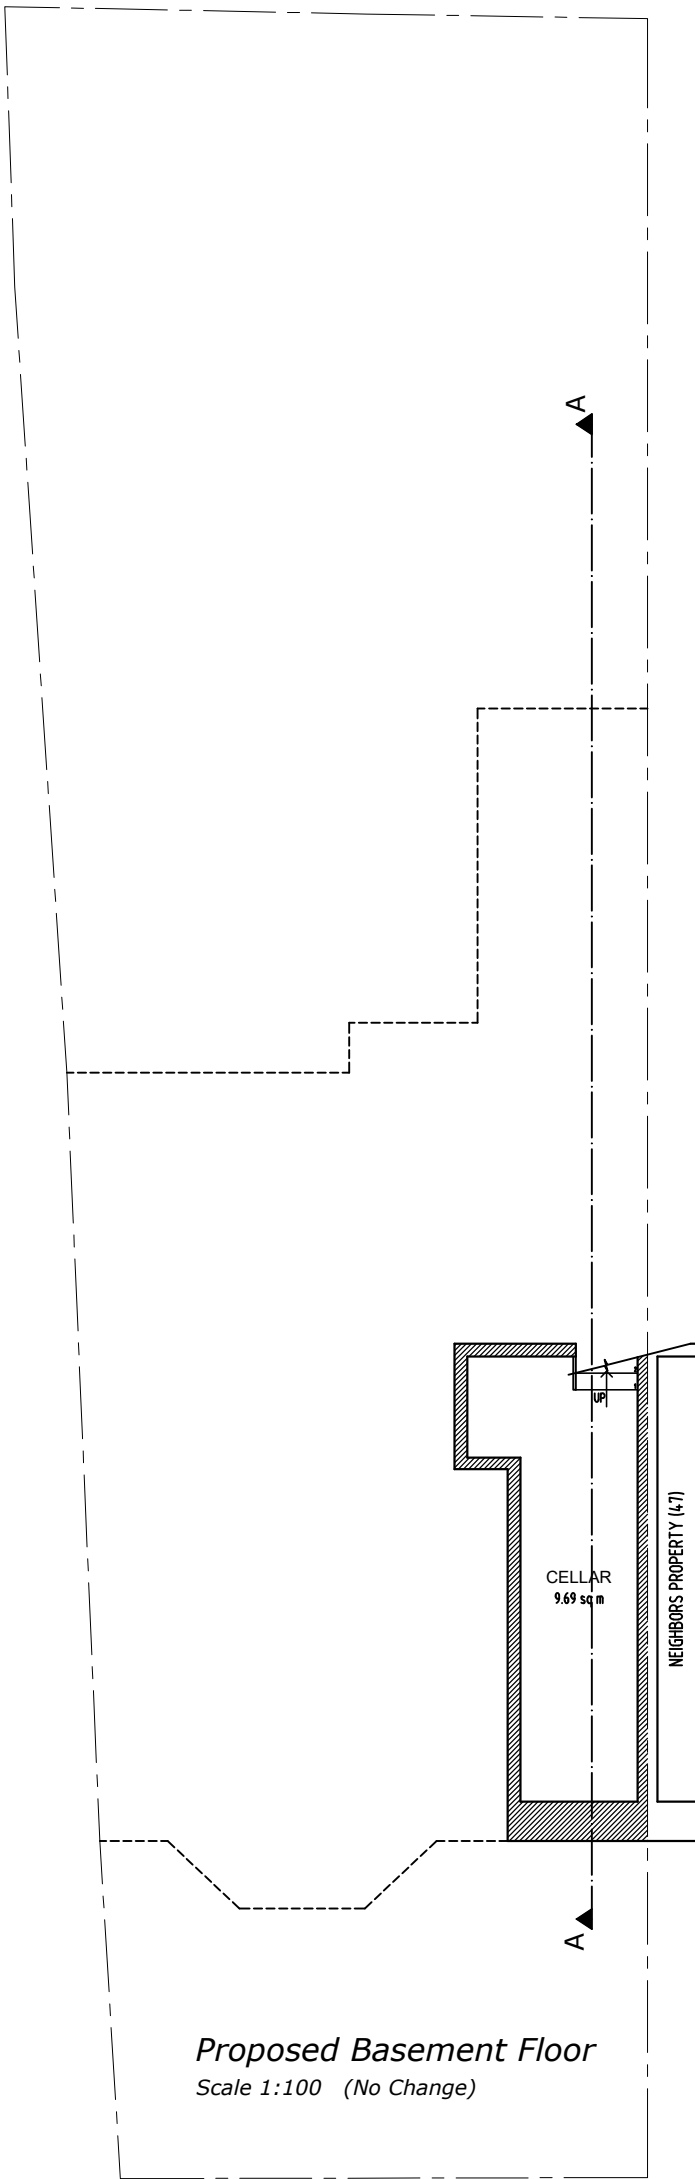



NOTES The contractors are to check all the dimensions, levels, drain runs and general condition of the site before works commence. All works are to be carried out in accordance with current Building Regulations, British Standards, Code of Practice and Local Authority Requirements.		Project: 49 Vartry Road, London N15 6PR	
Title: Proposed Floor Plans Basement; Ground And First		Date: 24.11.25 Scale: 1:100 @ A3	
Dwg. No. VR.49.PR.201		Rev: A	

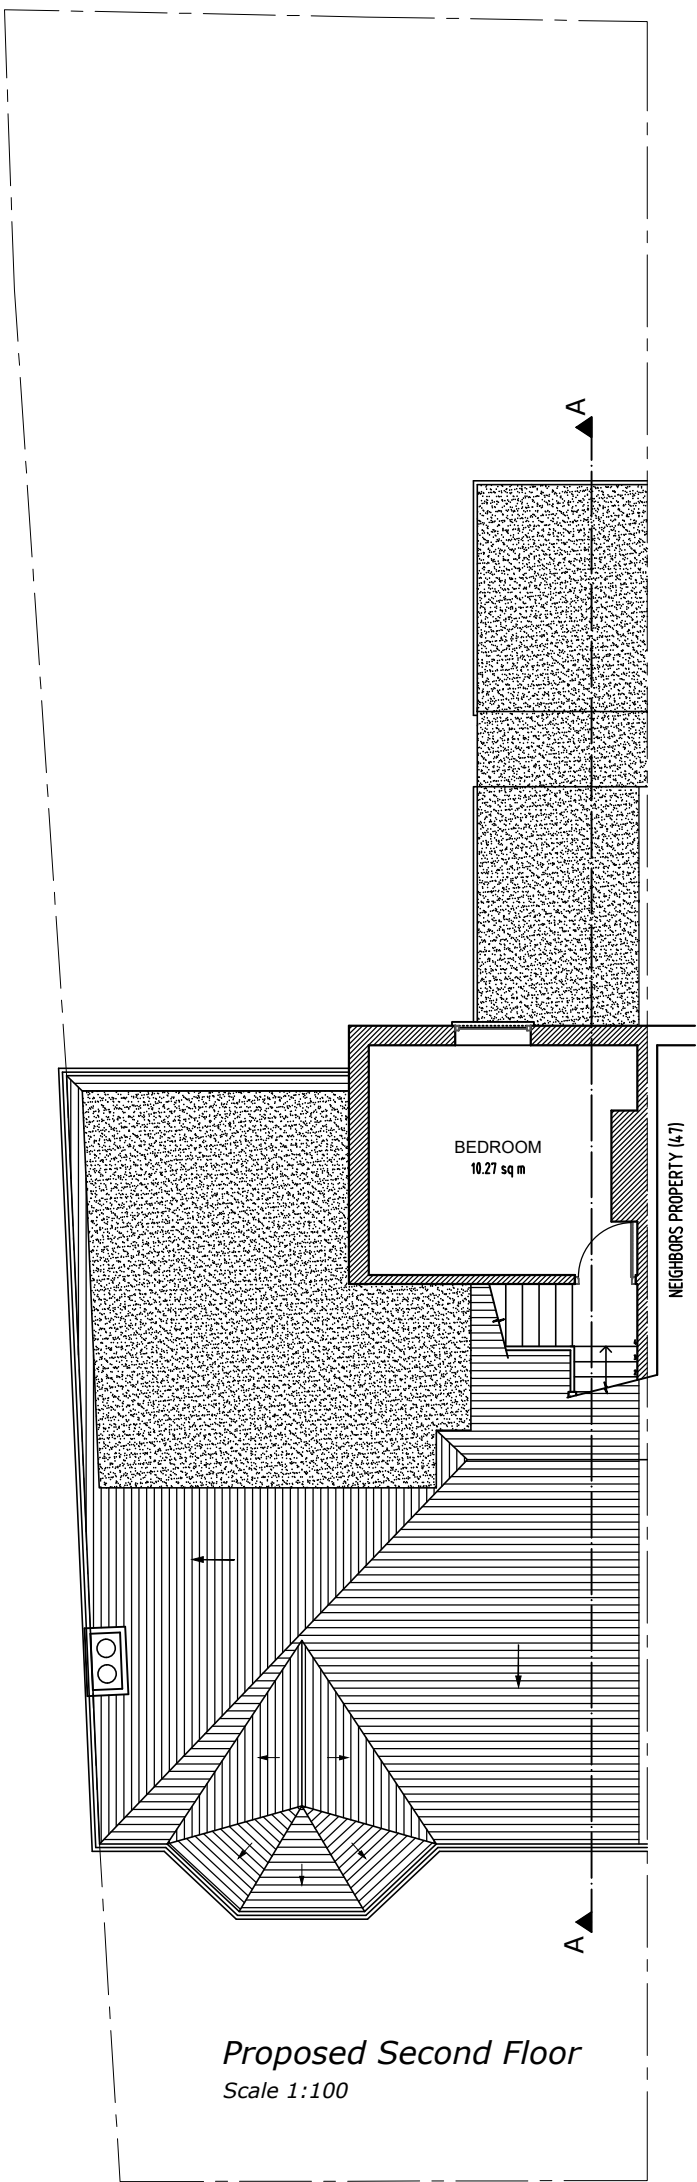


Proposed Second Floor
Scale 1:100

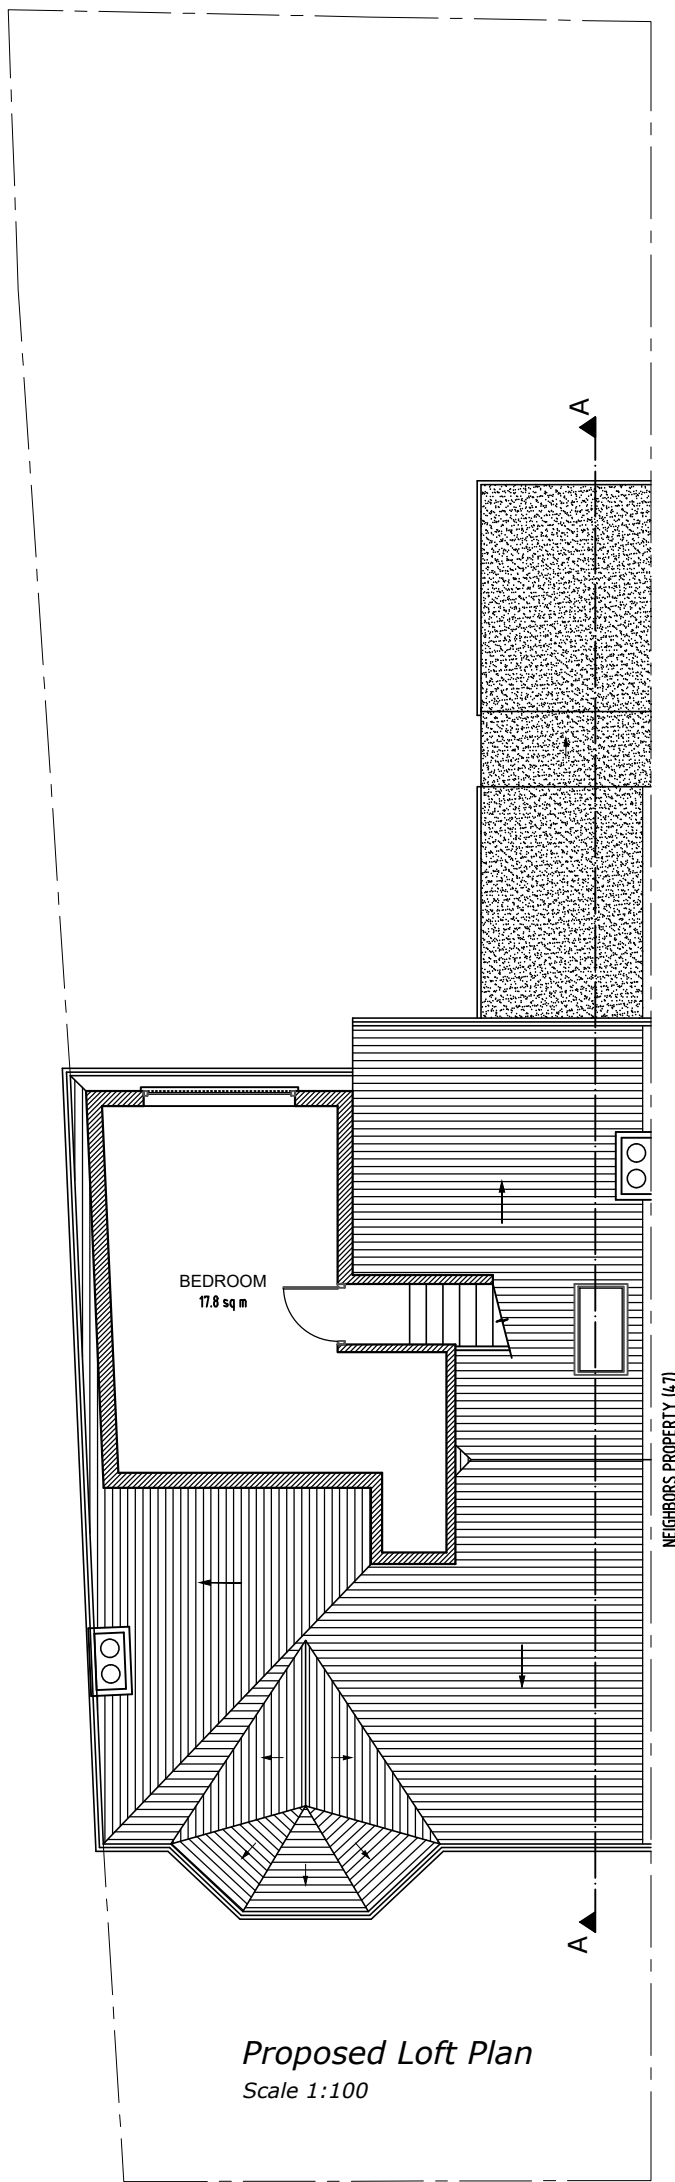


Proposed Loft Plan
Scale 1:100

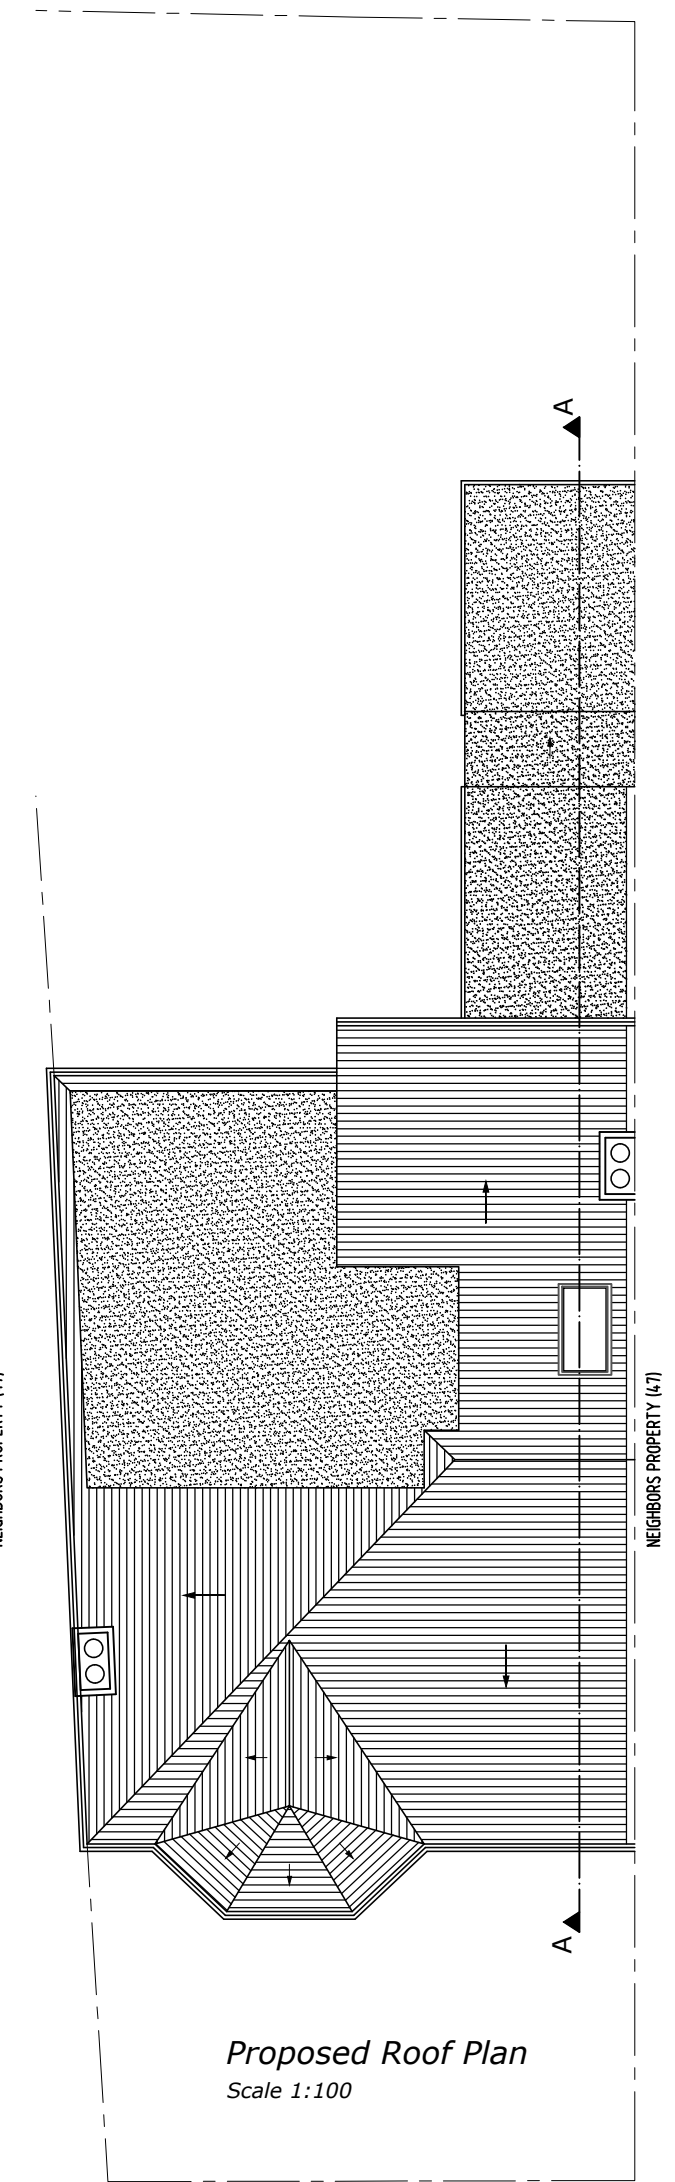


Proposed Roof Plan
Scale 1:100

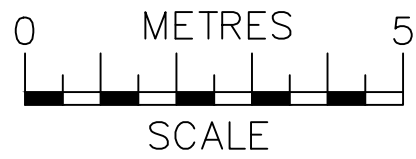


 ajs Planning info@ajsplanning.co.uk 020 81501820	NOTES The contractors are to check all the dimensions, levels, drain runs and general condition of the site before works commence.	Project: 49 Vartry Road, London N15 6PR	
	All works are to be carried out in accordance with current Building Regulations, British Standards, Code of Practice and Local Authority Requirements.	Title: Proposed Floor Plans Second And Roof	
		Date: 24.11.25	Scale: 1:100 @ A3
		Dwg. No. VR.49.PR.202	Rev: A

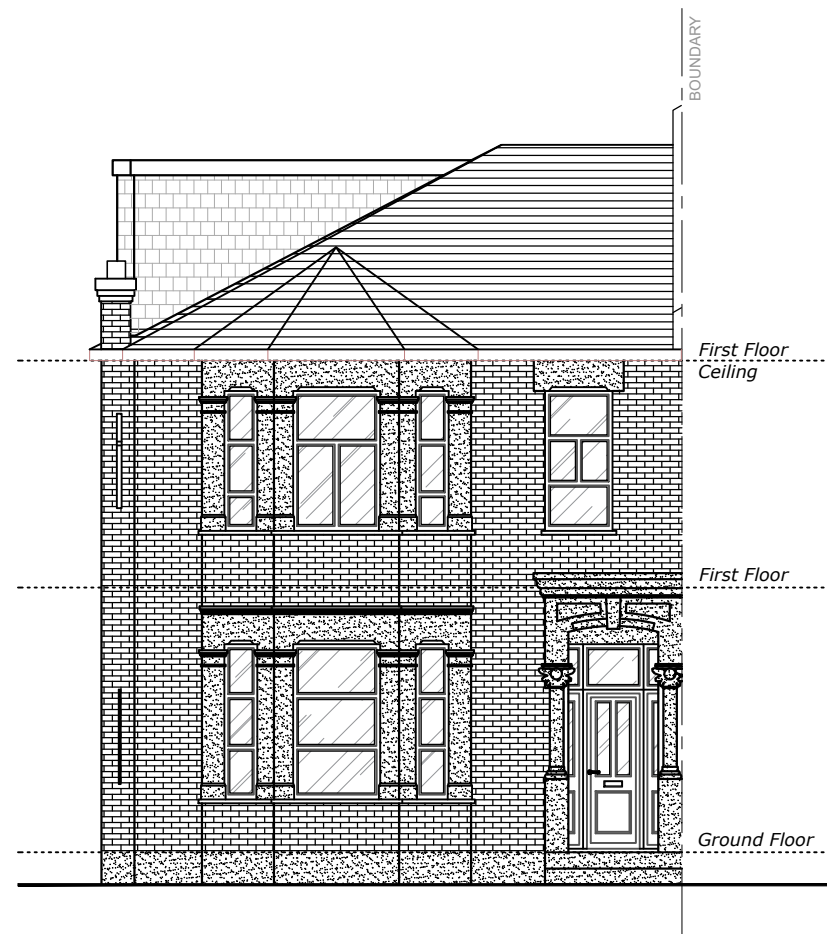

Proposed Front Elevation
Scale 1:100

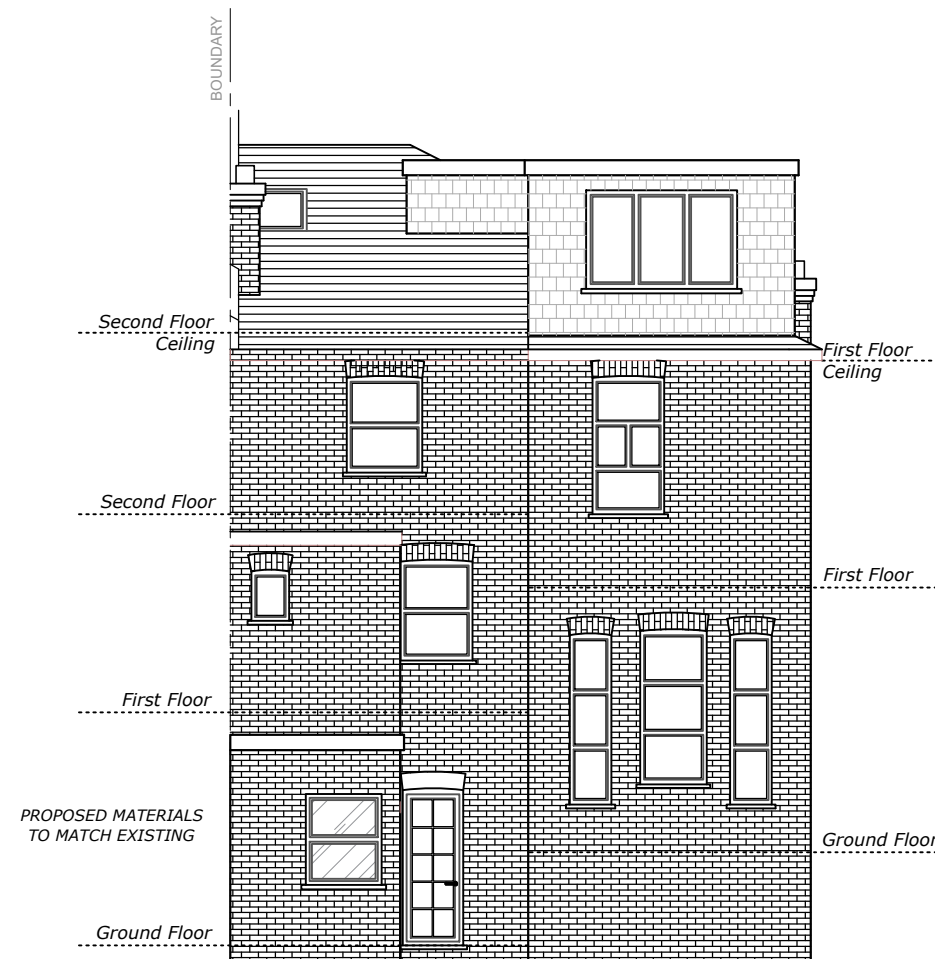


Proposed Rear Elevation
Scale 1:100

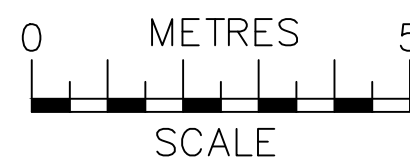


 ajs Planning info@ajsplanning.co.uk 020 81501820	NOTES The contractors are to check all the dimensions, levels, drain runs and general condition of the site before works commence. All works are to be carried out in accordance with current Building Regulations, British Standards, Code of Practice and Local Authority Requirements.		Project: 49 Vartry Road, London N15 6PR	
	Title: Proposed Front & Rear Elevations			
	Date: 24.11.25		Scale: 1:100 @ A3	
	Dwg. No. VR.49.PR.203		Rev: A	



Proposed Side 1 Elevation
Scale 1:100

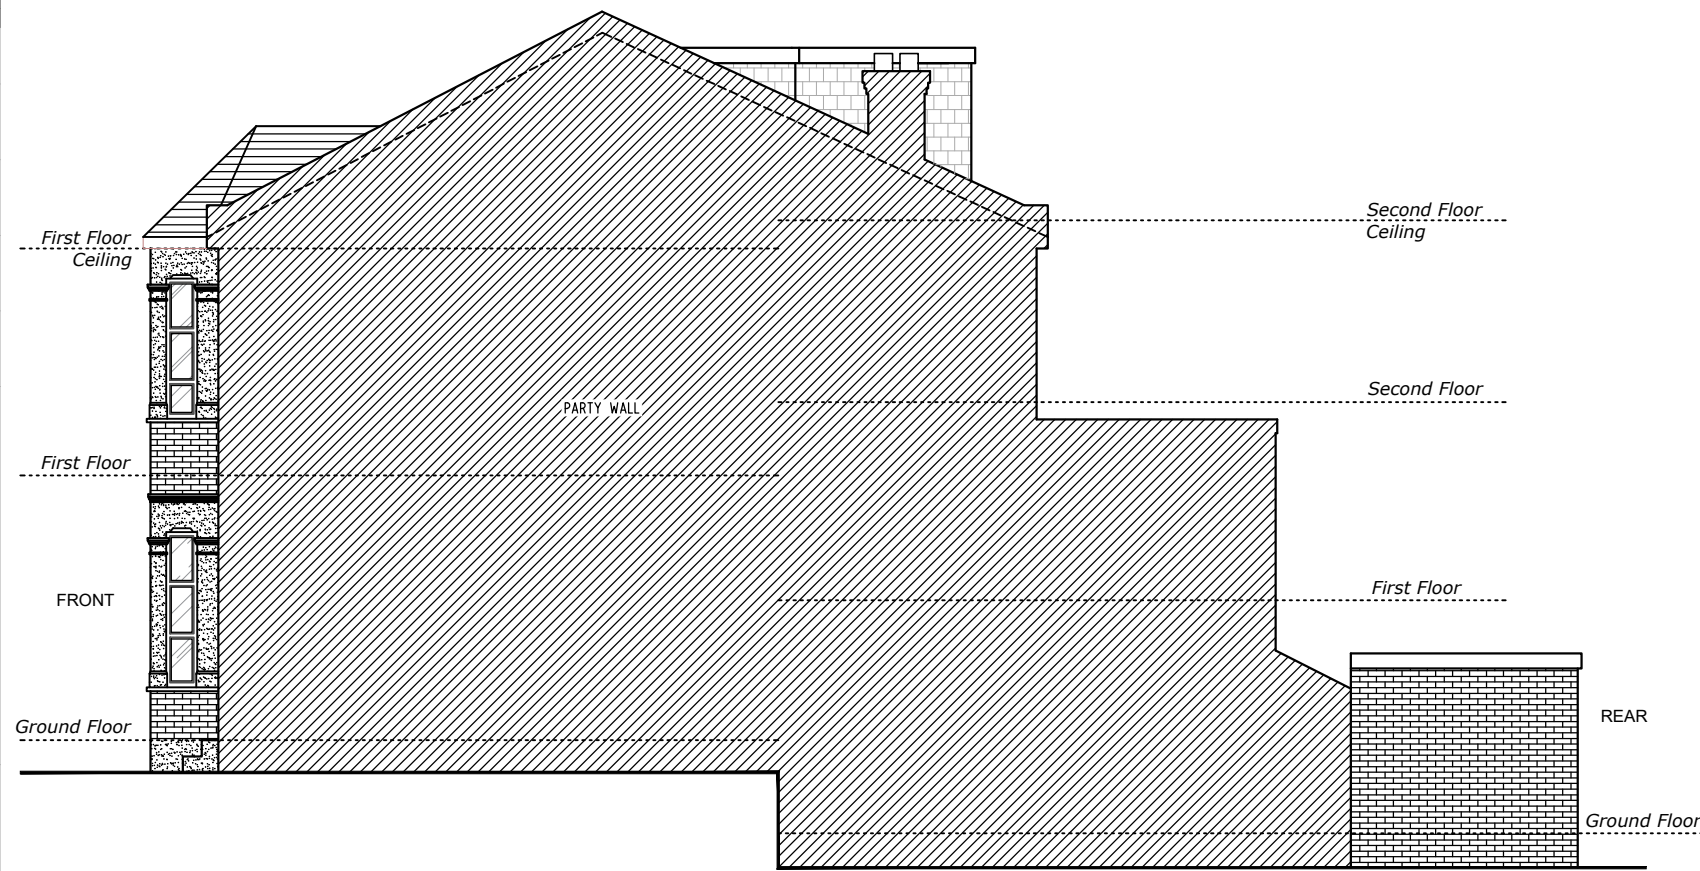

Proposed Side 2 Elevation
Scale 1:100


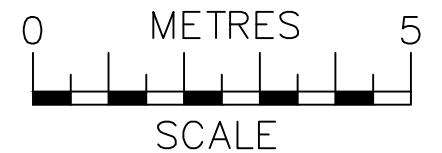


 ajs Planning info@ajsplanning.co.uk 020 81501820	NOTES The contractors are to check all the dimensions, levels, drain runs and general condition of the site before works commence. All works are to be carried out in accordance with current Building Regulations, British Standards, Code of Practice and Local Authority Requirements.	Project: 49 Vartry Road, London N15 6PR	
		Title: Proposed Side Elevations (1 & 2)	
		Date: 24.11.25	Scale: 1:100 @ A3
		Dwg. No. VR.49.PR.204	Rev: A


6
5
2
1

6
5
2
1

DORMER CALCULATION

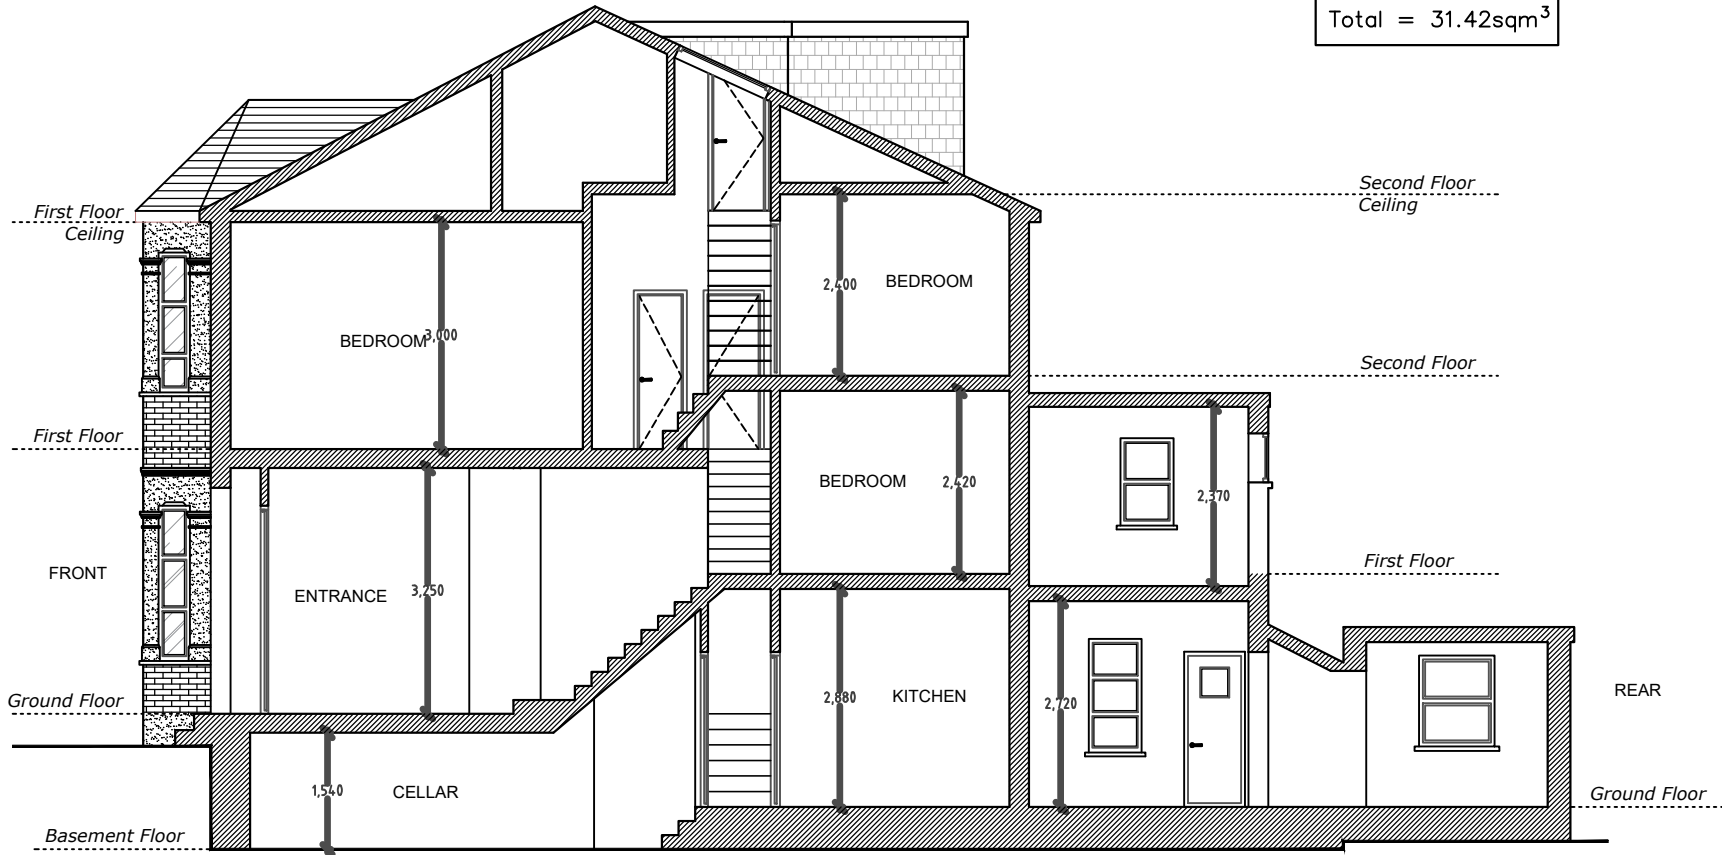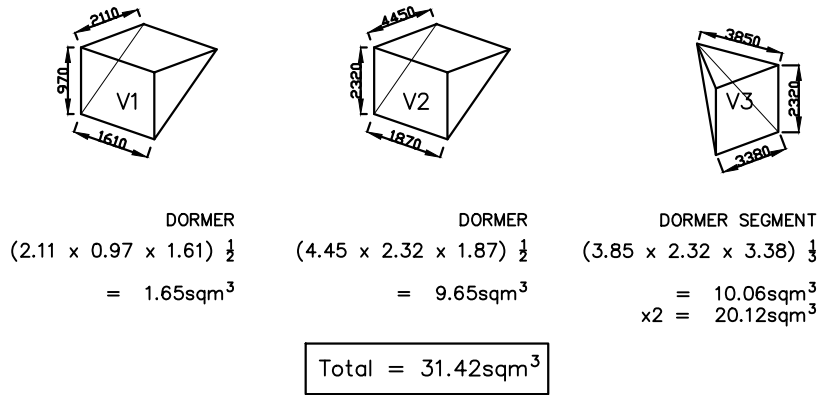

Proposed Section A-A
Scale 1:100

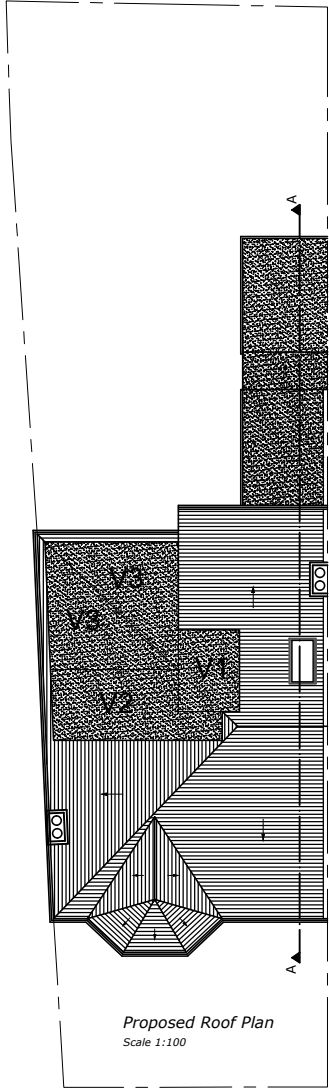



ajs
Planning
info@ajsplanning.co.uk
020 81501820

NOTES
The contractors are to check all the dimensions, levels, drain runs and general condition of the site before works commence.

All works are to be carried out in accordance with current Building Regulations, British Standards, Code of Practice and Local Authority Requirements.

Project:
49 Vartry Road,
London N15 6PR

Title:
Proposed
Section A-A

Date: 24.11.25 Scale: 1:100 @ A3

Dwg. No. VR.49.PR.205 Rev: A