



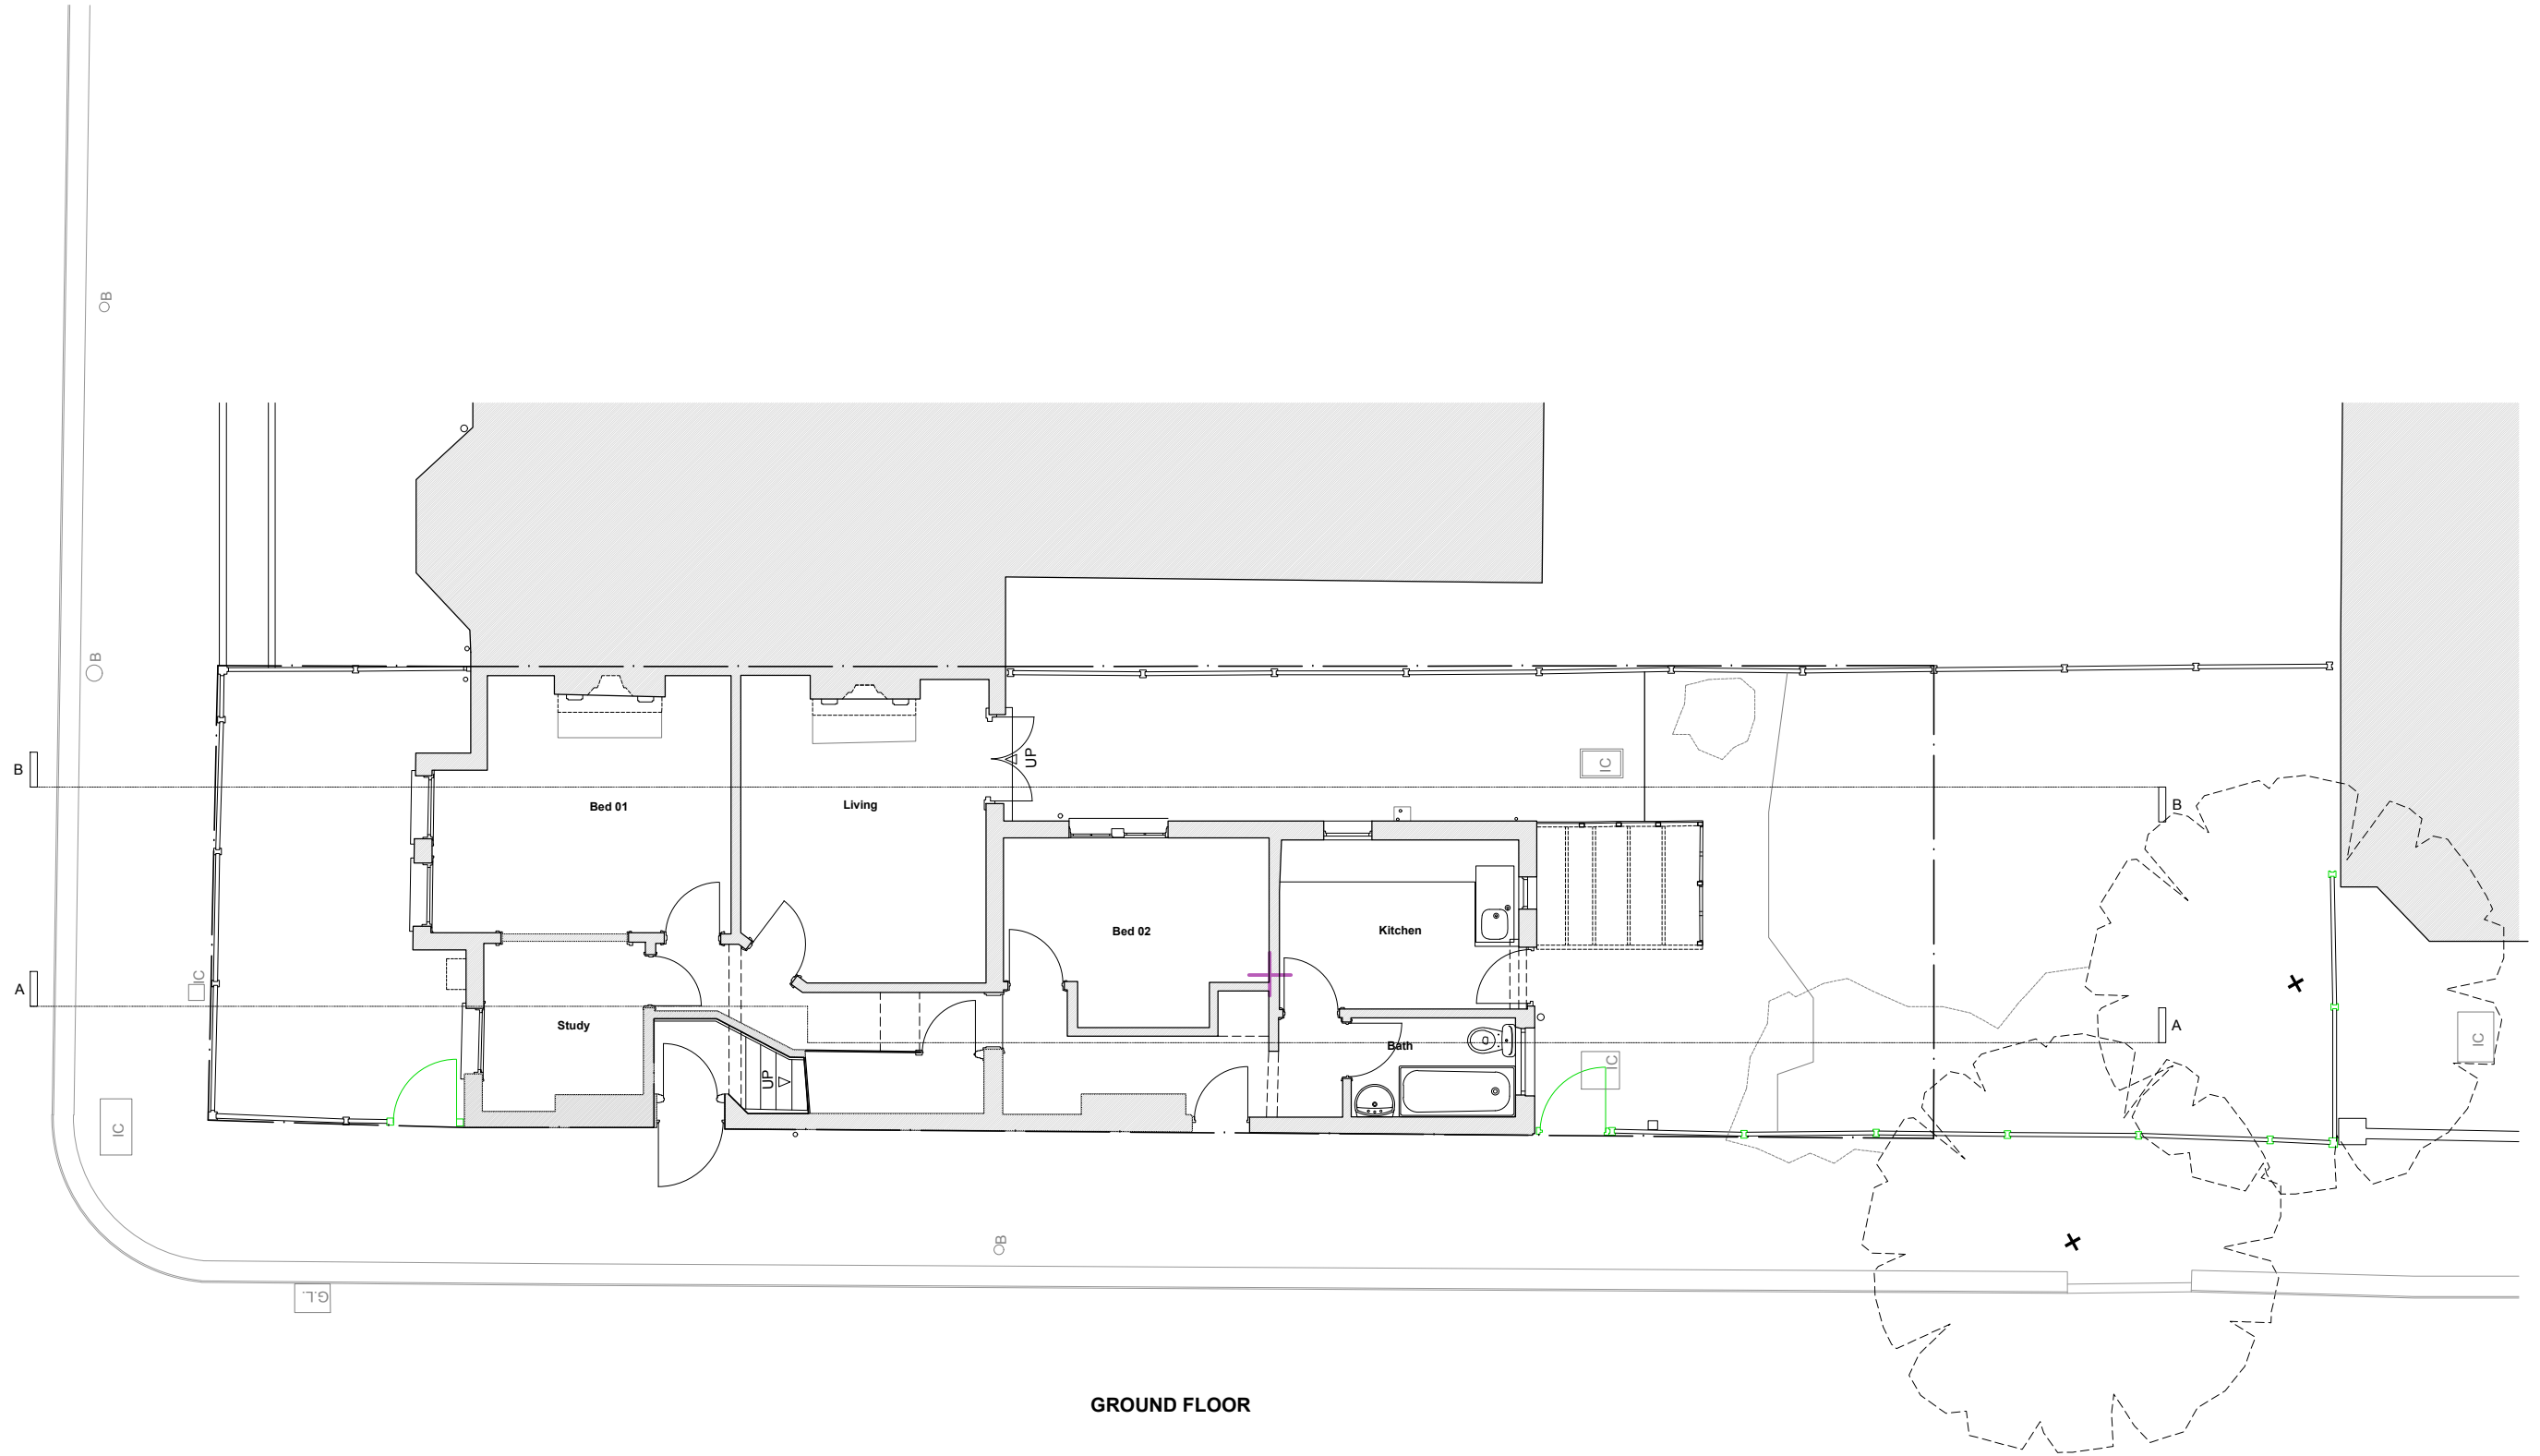

date	rev	revisions
-	-	-

north point

 

scale bar

1:100 0 1 2 3 4 5m

notes

James Dale Architects take no responsibility for dimensions obtained by scaling from this drawing. If no dimension is shown the recipient must ascertain the dimension specifically from the architect or by site measurement and may not rely on the drawing. Supply of the drawing in digital form is solely for convenience and no reliance may be placed on any data in digital form. All data must be checked against hard copy. This drawing is issued for design intent only and should not be used for construction unless stated. All work must comply with relevant British Standards and Building Regulation requirements.

Unit 13 Old Dairy Court 17 Crouch Hill, London, N4 4AP | www.jamesdalearchitects.com

+Architects
James Dale


drawing title
GF Plan - Existing

project
Stanhope Gardens

client
S&S

drawing no.	revision
A100	-
scale @ A1	scale @ A3
-	1:100
project no.	drawn date
426	JD MAR 26


PLANNING ISSUE

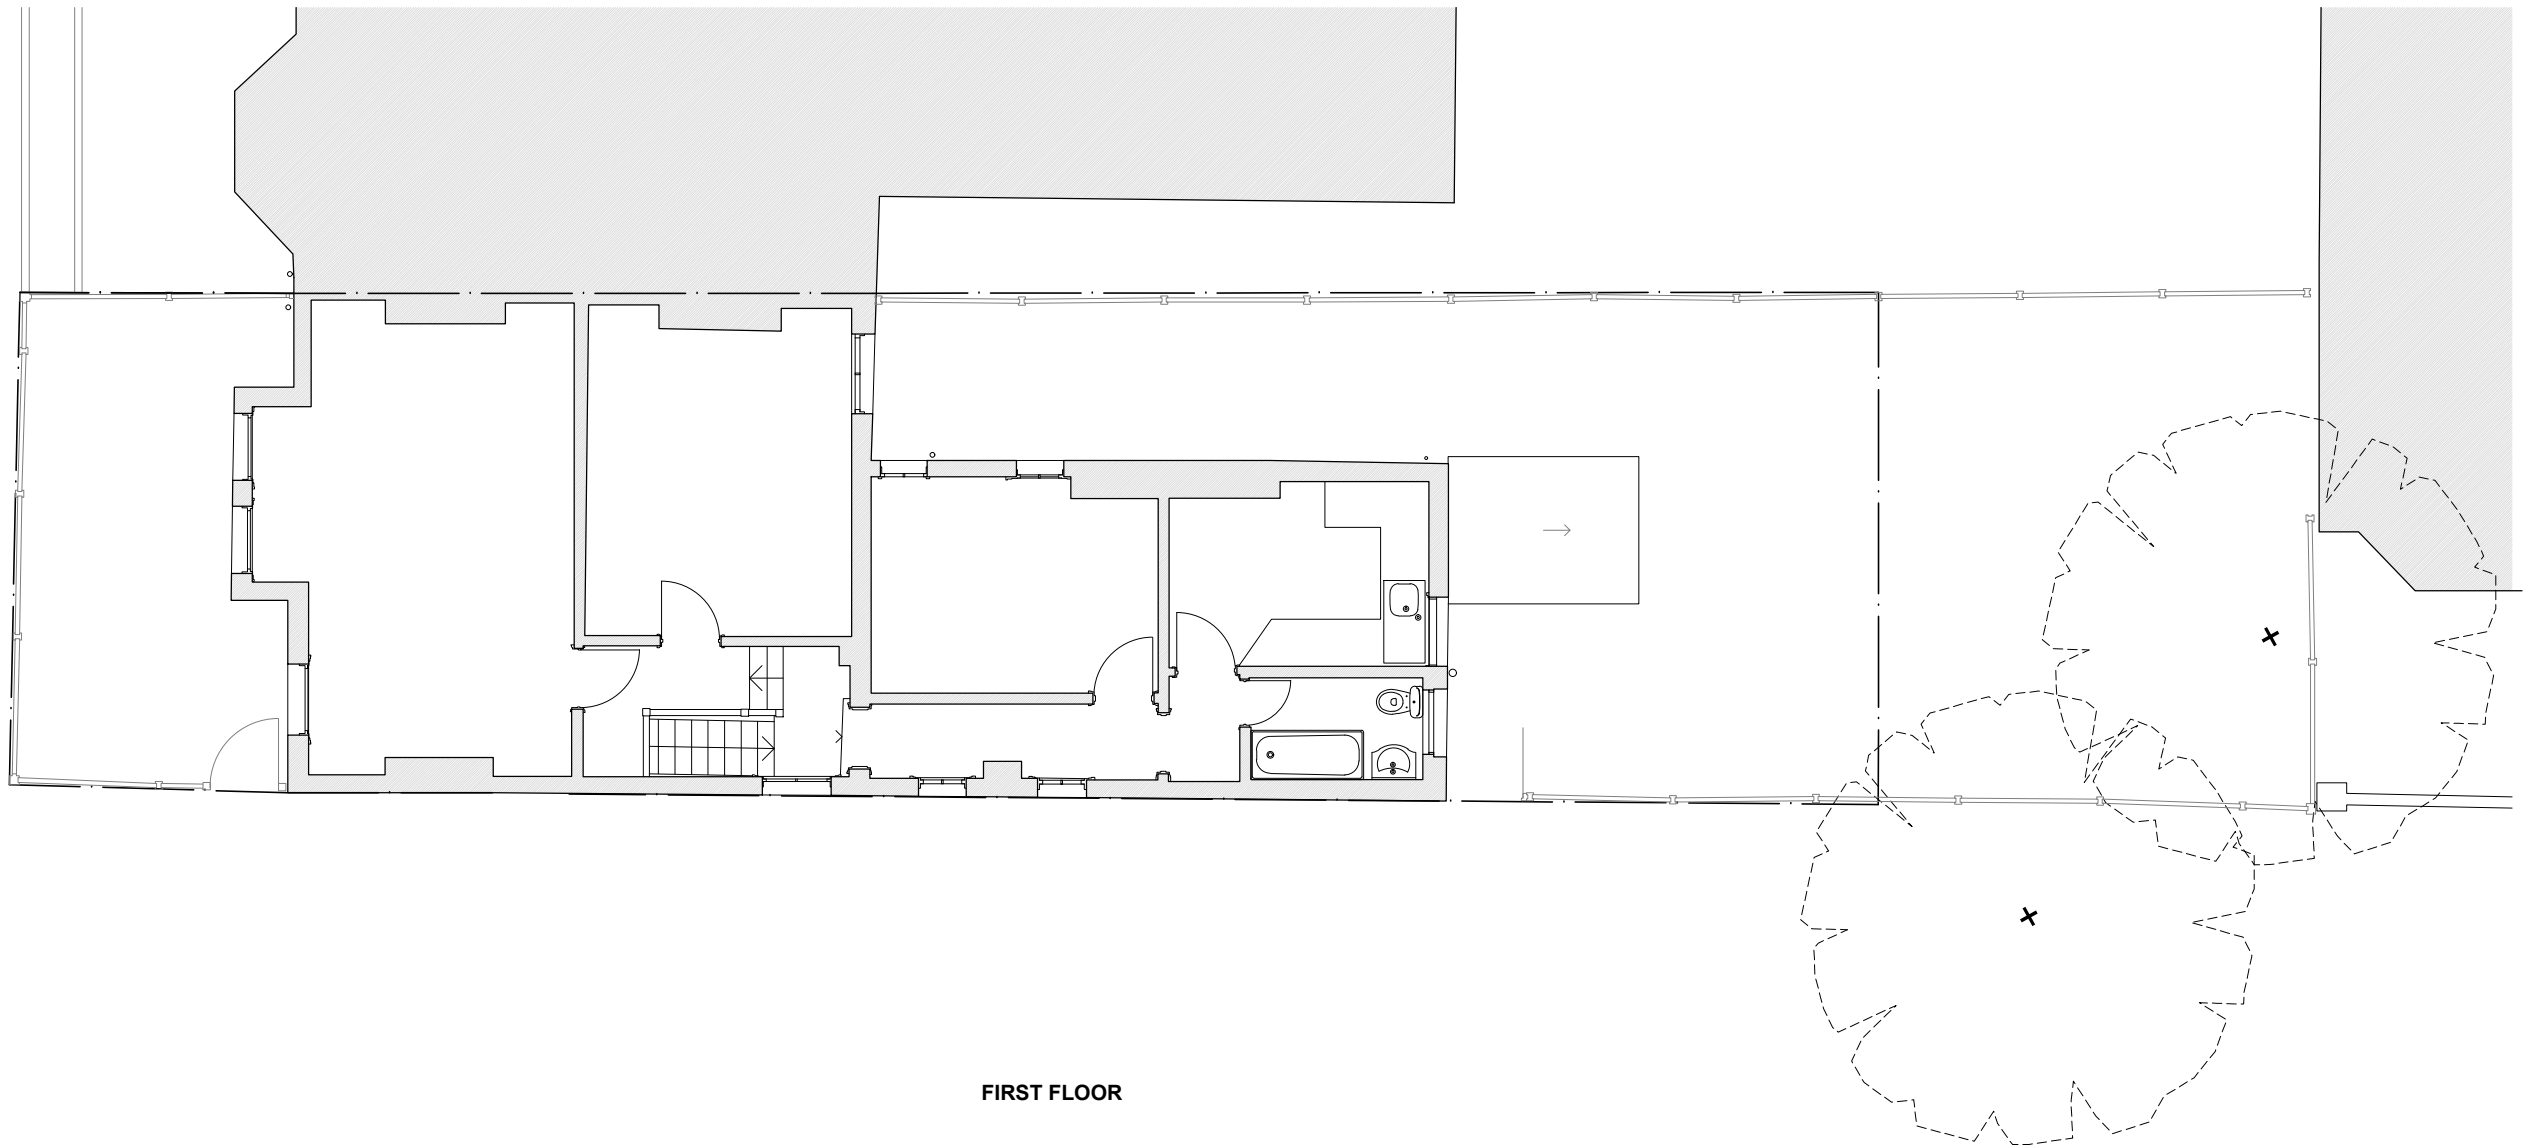

FIRST FLOOR

date	rev	revisions
-	-	-

north point

 

scale bar

1:100 0 1 2 3 4 5m

notes

James Dale Architects take no responsibility for dimensions obtained by scaling from this drawing. If no dimension is shown the recipient must ascertain the dimension specifically from the architect or by site measurement and may not rely on the drawing. Supply of the drawing in digital form is solely for convenience and no reliance may be placed on any data in digital form. All data must be checked against hard copy. This drawing is issued for design intent only and should not be used for construction unless stated. All work must comply with relevant British Standards and Building Regulation requirements.

Unit 13 Old Dairy Court 17 Crouch Hill, London, N4 4AP | www.jamesdalearchitects.com


+Architects
James Dale

drawing title
FF Plan - Existing

project
Stanhope Gardens

client
S&S

drawing no.	revision
A101	-
scale @ A1	scale @ A3
-	1:100
project no.	drawn date
426	JD MAR 26

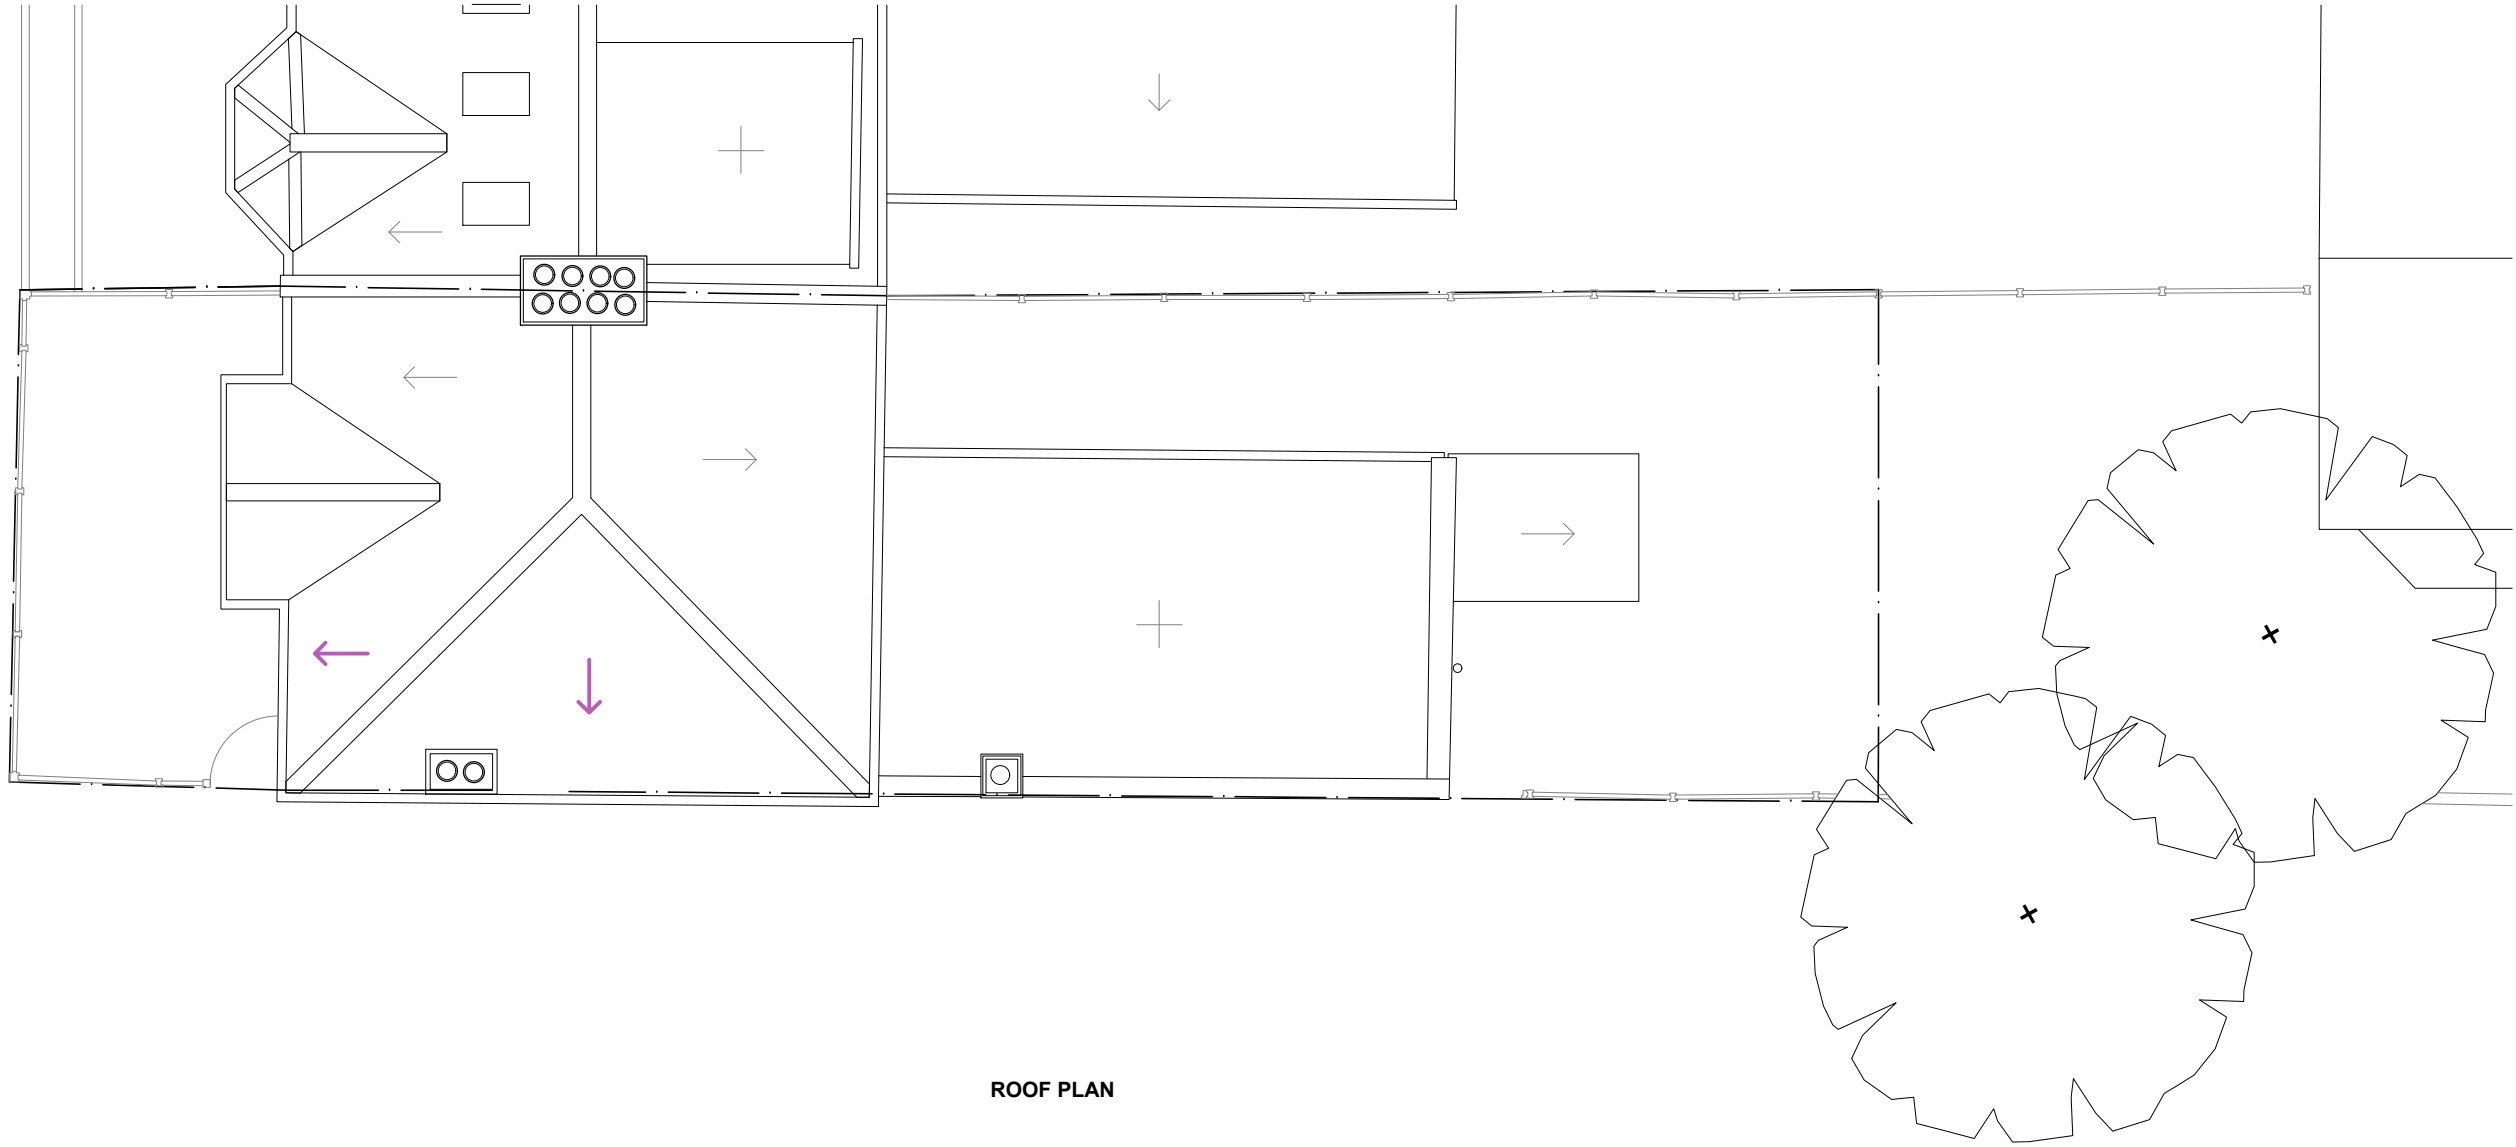


ROOF PLAN

date rev revisions

- - -

north point

 

scale bar

1:100 0 1 2 3 4 5m

notes


James Dale Architects take no responsibility for dimensions obtained by scaling from this drawing. If no dimension is shown the recipient must ascertain the dimension specifically from the architect or by site measurement and may not rely on the drawing. Supply of the drawing in digital form is solely for convenience and no reliance may be placed on any data in digital form. All data must be checked against hard copy. This drawing is issued for design intent only and should not be used for construction unless stated. All work must comply with relevant British Standards and Building Regulation requirements.

Unit 13 Old Dairy Court 17 Crouch Hill, London, N4 4AP | www.jamesdalearchitects.com

James Dale +Architects

drawing title
Roof Plan - Existing
project
Stanhope Gardens
client
S&S

drawing no.	revision
A102	-
scale @ A1	scale @ A3
-	1:100
project no.	drawn date
426	JD MAR 26

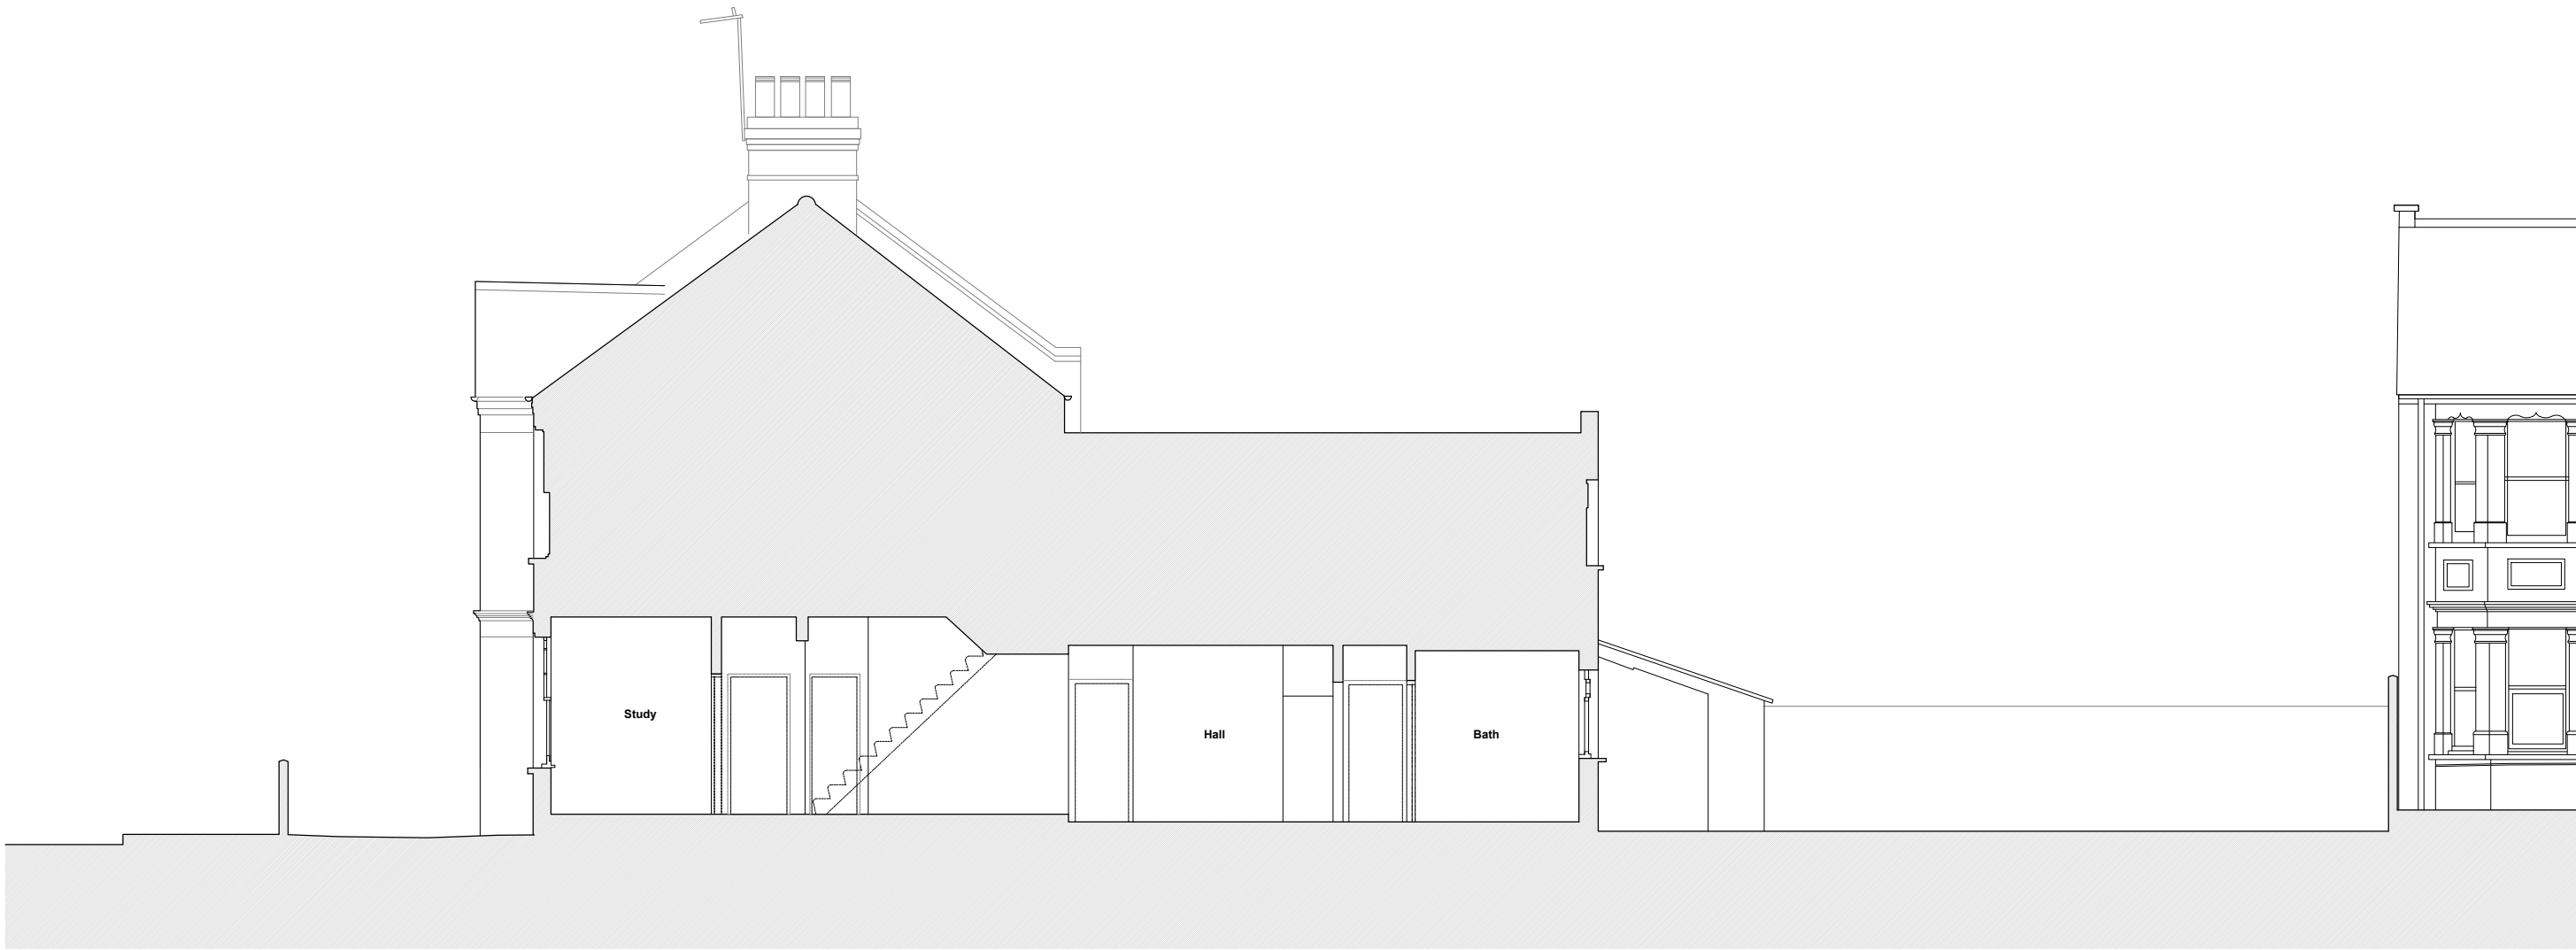

SECTION AA

date	rev	revisions
-	-	-

north point

scale bar

1:100 0 1 2 3 4 5m

notes

James Dale Architects take no responsibility for dimensions obtained by scaling from this drawing. If no dimension is shown the recipient must ascertain the dimension specifically from the architect or by site measurement and may not rely on the drawing. Supply of the drawing in digital form is solely for convenience and no reliance may be placed on any data in digital form. All data must be checked against hard copy. This drawing is issued for design intent only and should not be used for construction unless stated. All work must comply with relevant British Standards and Building Regulation requirements.

Unit 13 Old Dairy Court 17 Crouch Hill, London, N4 4AP | www.jamesdalearchitects.com

James Dale+Architects

drawing title
Section AA - Existing

project
Stanhope Gardens

client
S&S

drawing no.	revision
A110	-
scale @ A1	scale @ A3
-	1:100
project no.	drawn date
426	JD MAR 26

PLANNING ISSUE



SECTION AA

date	rev	revisions
-	-	-

north point

scale bar

1:100 0 1 2 3 4 5m

notes

James Dale Architects take no responsibility for dimensions obtained by scaling from this drawing. If no dimension is shown the recipient must ascertain the dimension specifically from the architect or by site measurement and may not rely on the drawing. Supply of the drawing in digital form is solely for convenience and no reliance may be placed on any data in digital form. All data must be checked against hard copy. This drawing is issued for design intent only and should not be used for construction unless stated. All work must comply with relevant British Standards and Building Regulation requirements.

Unit 13 Old Dairy Court 17 Crouch Hill, London, N4 4AP | www.jamesdalearchitects.com

James Dale +Architects

drawing title
Section BB - Existing

project
Stanhope Gardens

client
S&S

drawing no.	revision
A111	-
scale @ A1	scale @ A3
-	1:100
project no.	drawn date
426	JD MAR 26



REAR ELEVATION

date rev revisions

north point

scale bar

notes

Unit 13 Old Dairy Court 17 Crouch Hill, London, N4 4AP | www.jamesdalearchitects.com

James Dale +Architects

James Dale Architects take no responsibility for dimensions obtained by scaling from this drawing. If no dimension is shown the recipient must ascertain the dimension specifically from the architect or by site measurement and may not rely on the drawing. Supply of the drawing in digital form is solely for convenience and no reliance may be placed on any data in digital form. All data must be checked against hard copy. This drawing is issued for design intent only and should not be used for construction unless stated. All work must comply with relevant British Standards and Building Regulation requirements.

drawing title
Rear Elevation - Existing

project
Stanhope Gardens

client
S&S

drawing no.
A120

scale @ A1
-

project no.
426

revision
-

scale @ A3
1:100

drawn | date
JD | MAR 26



SIDE ELEVATION

date rev revisions

- - -

north point

scale bar

1:100 0 1 2 3 4 5m

notes

James Dale Architects take no responsibility for dimensions obtained by scaling from this drawing. If no dimension is shown the recipient must ascertain the dimension specifically from the architect or by site measurement and may not rely on the drawing. Supply of the drawing in digital form is solely for convenience and no reliance may be placed on any data in digital form. All data must be checked against hard copy. This drawing is issued for design intent only and should not be used for construction unless stated. All work must comply with relevant British Standards and Building Regulation requirements.

Unit 13 Old Dairy Court 17 Crouch Hill, London, N4 4AP | www.jamesdalearchitects.com

James Dale +Architects

drawing title
Side Elevation - Existing

project
Stanhope Gardens

client
S&S

drawing no.	revision
A121	-
scale @ A1	scale @ A3
-	1:100
project no.	drawn date
426	JD MAR 26

PLANNING ISSUE



FRONT ELEVATION

date	rev	revisions
-	-	-

north point

scale bar

notes

James Dale
+Architects

Unit 13 Old Dairy Court 17 Crouch Hill, London, N4 4AP | www.jamesdalearchitects.com

1:100 0 1 2 3 4 5m

James Dale Architects take no responsibility for dimensions obtained by scaling from this drawing. If no dimension is shown the recipient must ascertain the dimension specifically from the architect or by site measurement and may not rely on the drawing. Supply of the drawing in digital form is solely for convenience and no reliance may be placed on any data in digital form. All data must be checked against hard copy. This drawing is issued for design intent only and should not be used for construction unless stated. All work must comply with relevant British Standards and Building Regulation requirements.

drawing title
Front Elevation - Existing

project
Stanhope Gardens

client
S&S

drawing no.	revision
A122	-
scale @ A1	scale @ A3
-	1:100
project no.	drawn date
426	JD MAR 26

PLANNING ISSUE