



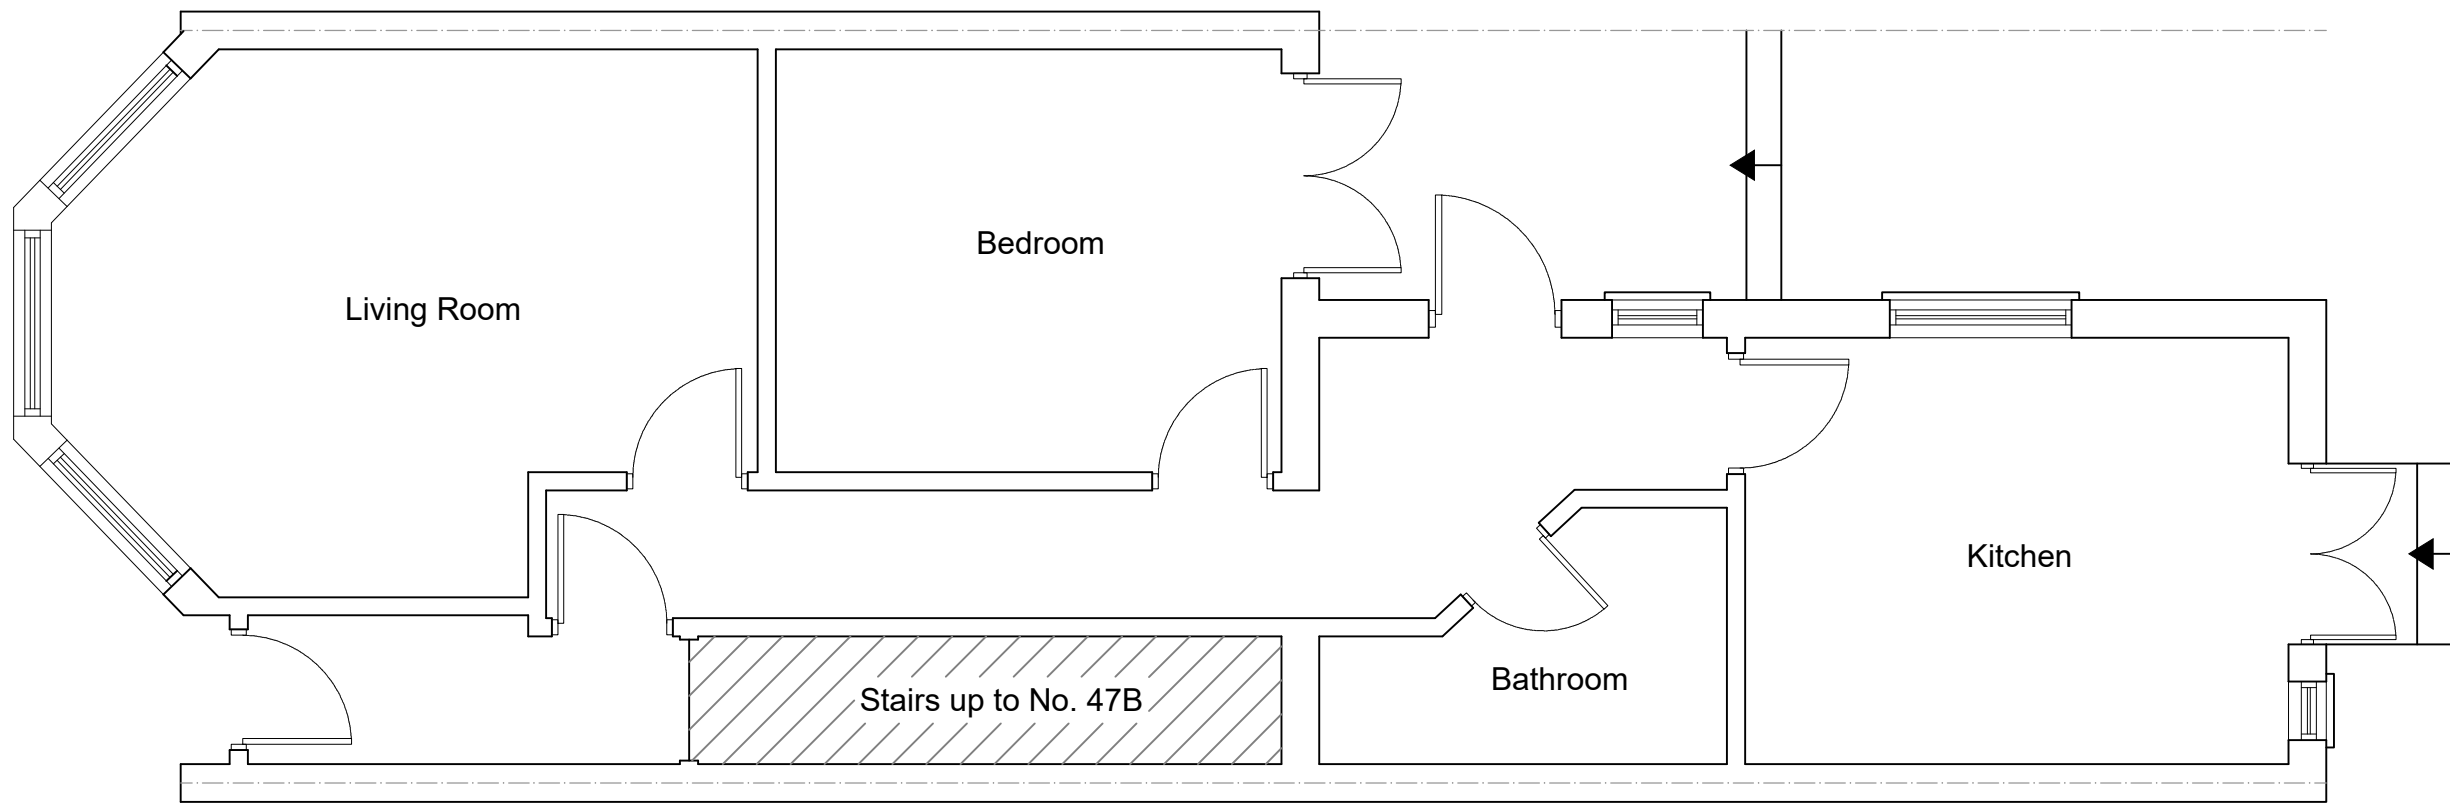


EXISTING GROUND FLOOR PLAN
SCALE 1:50

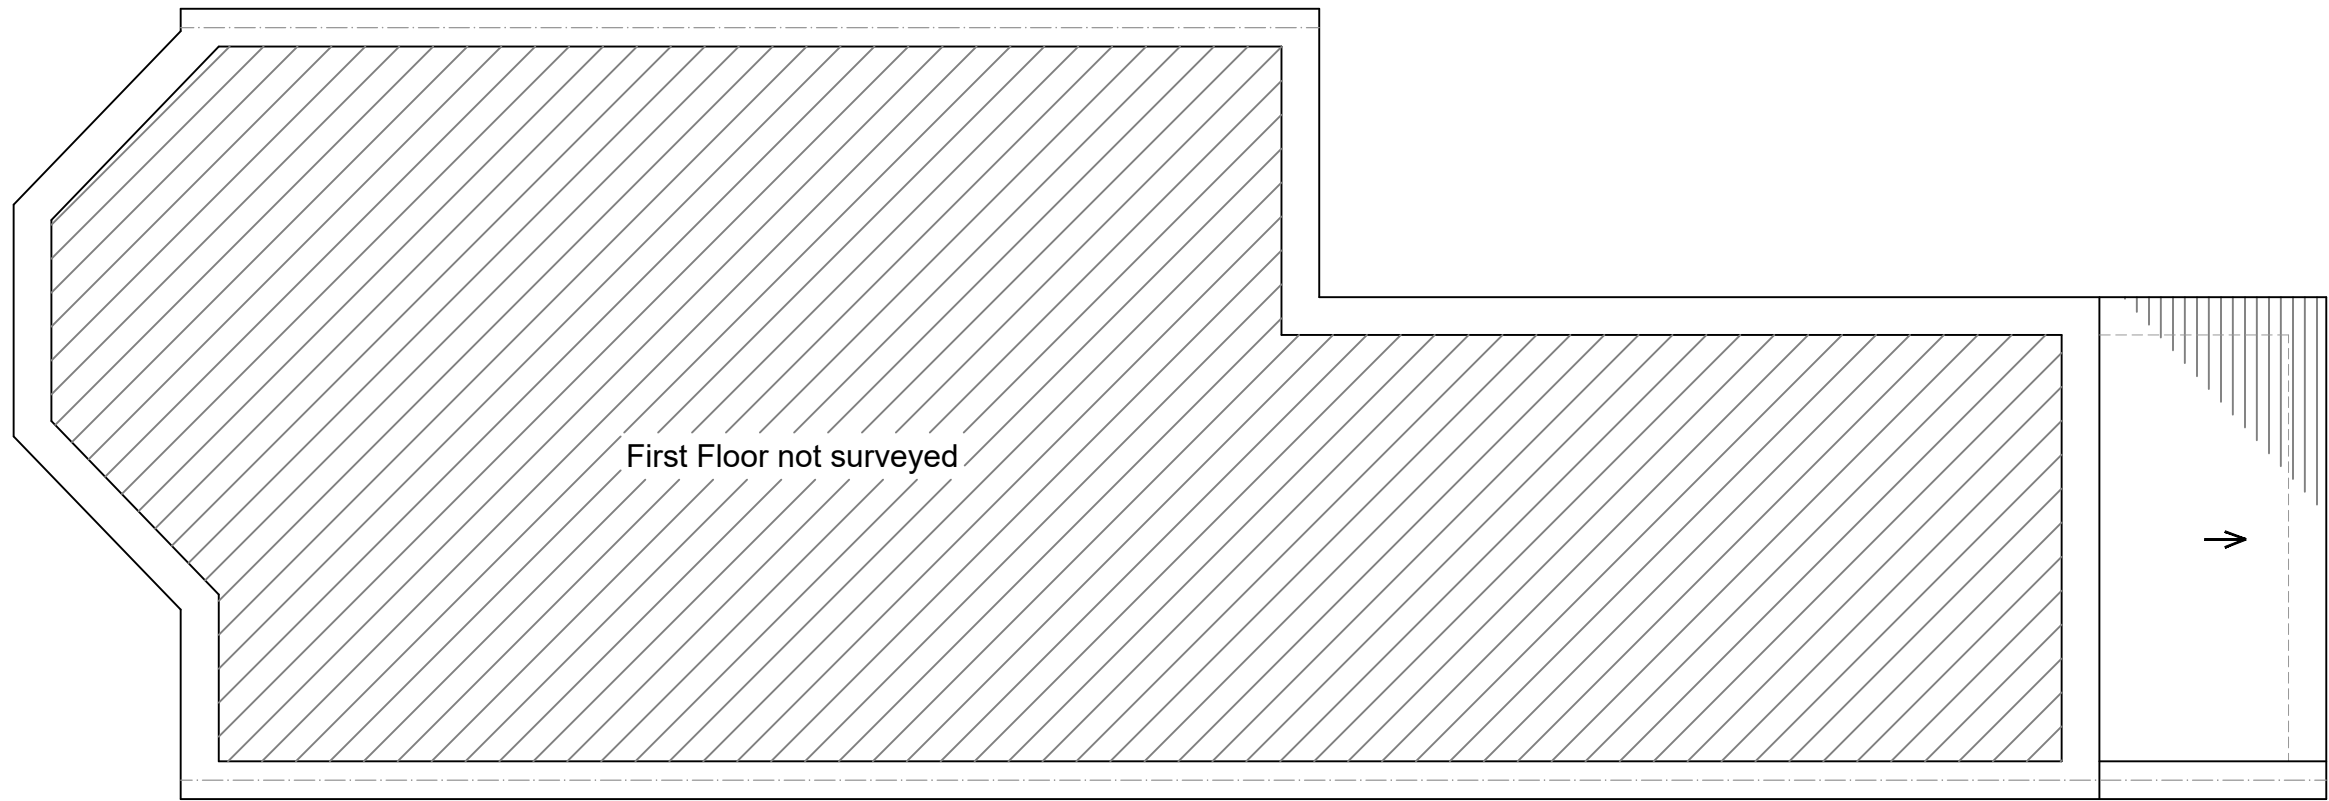


EXISTING FIRST FLOOR PLAN
SCALE 1:50



www.FastPlansUK.co.uk	
Project: EXTENSION	
Address: 45a DONGOLA ROAD N17 6EB	
Scale: 1:50 @ A3	Dwg. no: A01
Drawn by: O.B.S	Date Drawn: 03-JUNE-2026
For Drawings Tel: 0208 154 5569	
E-mail: plans@FastPlansUK.co.uk	

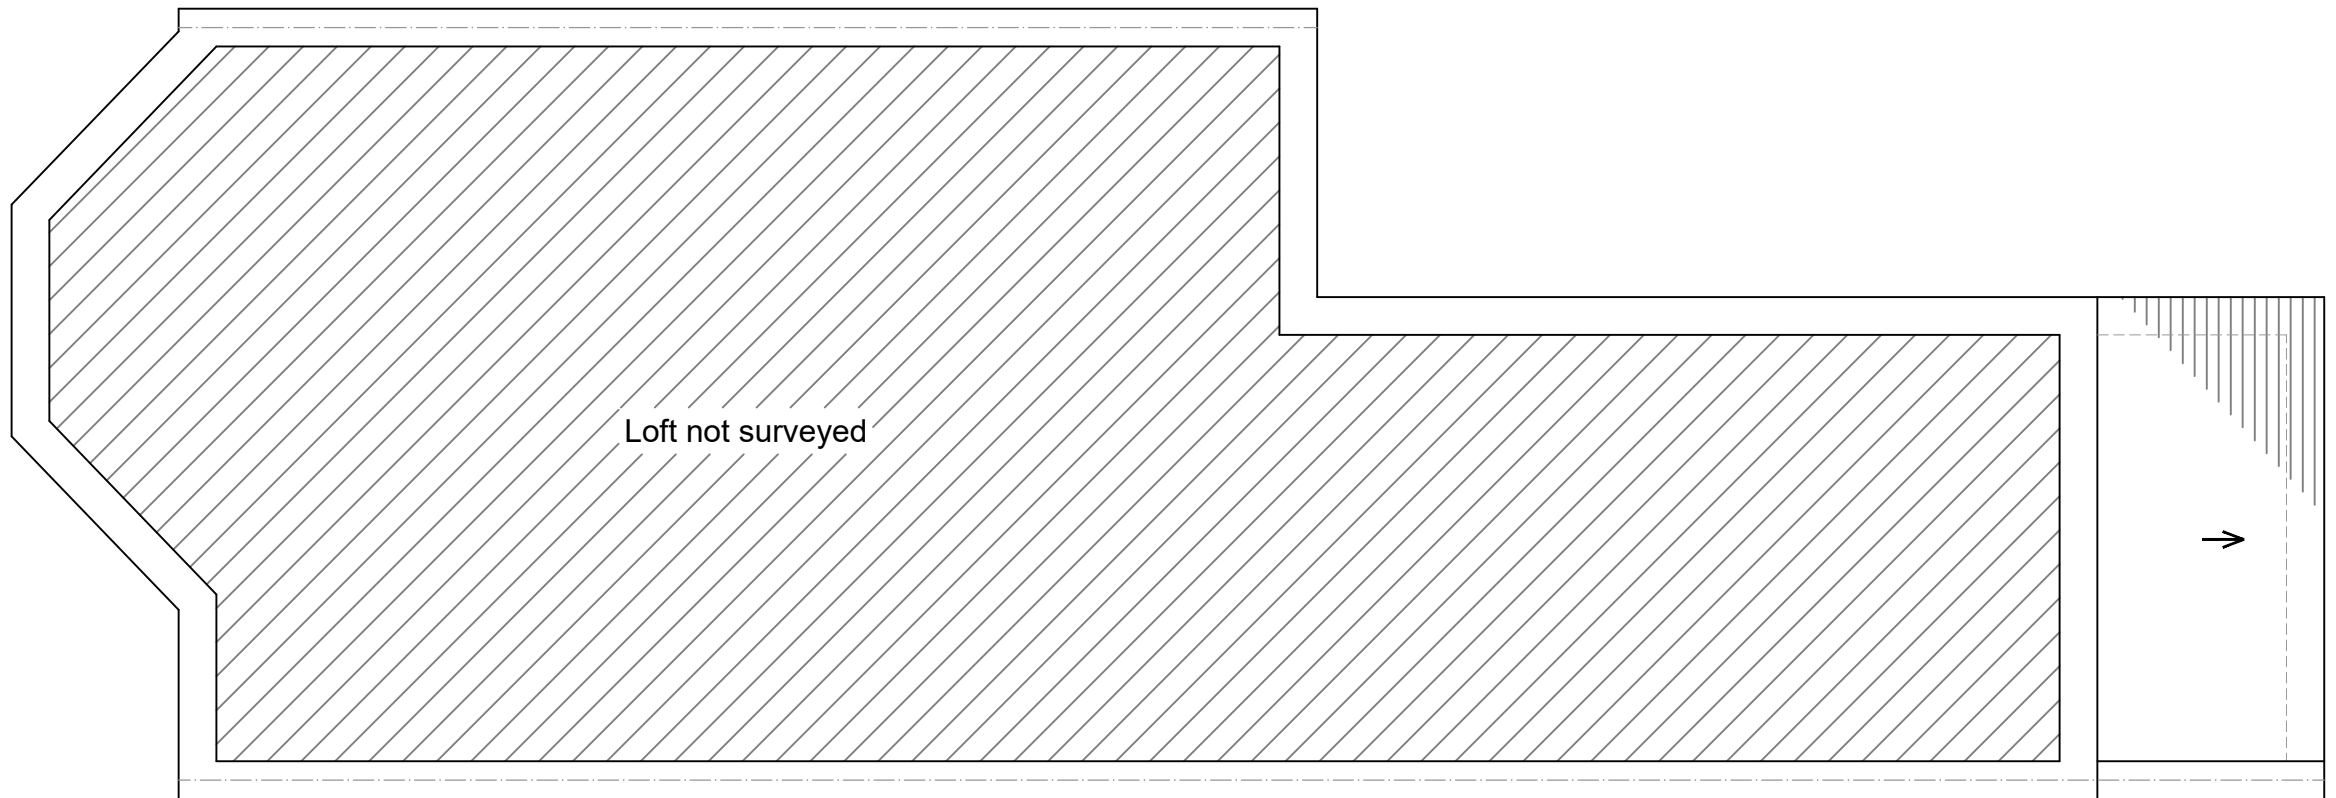

EXISTING LOFT PLAN
SCALE 1:50

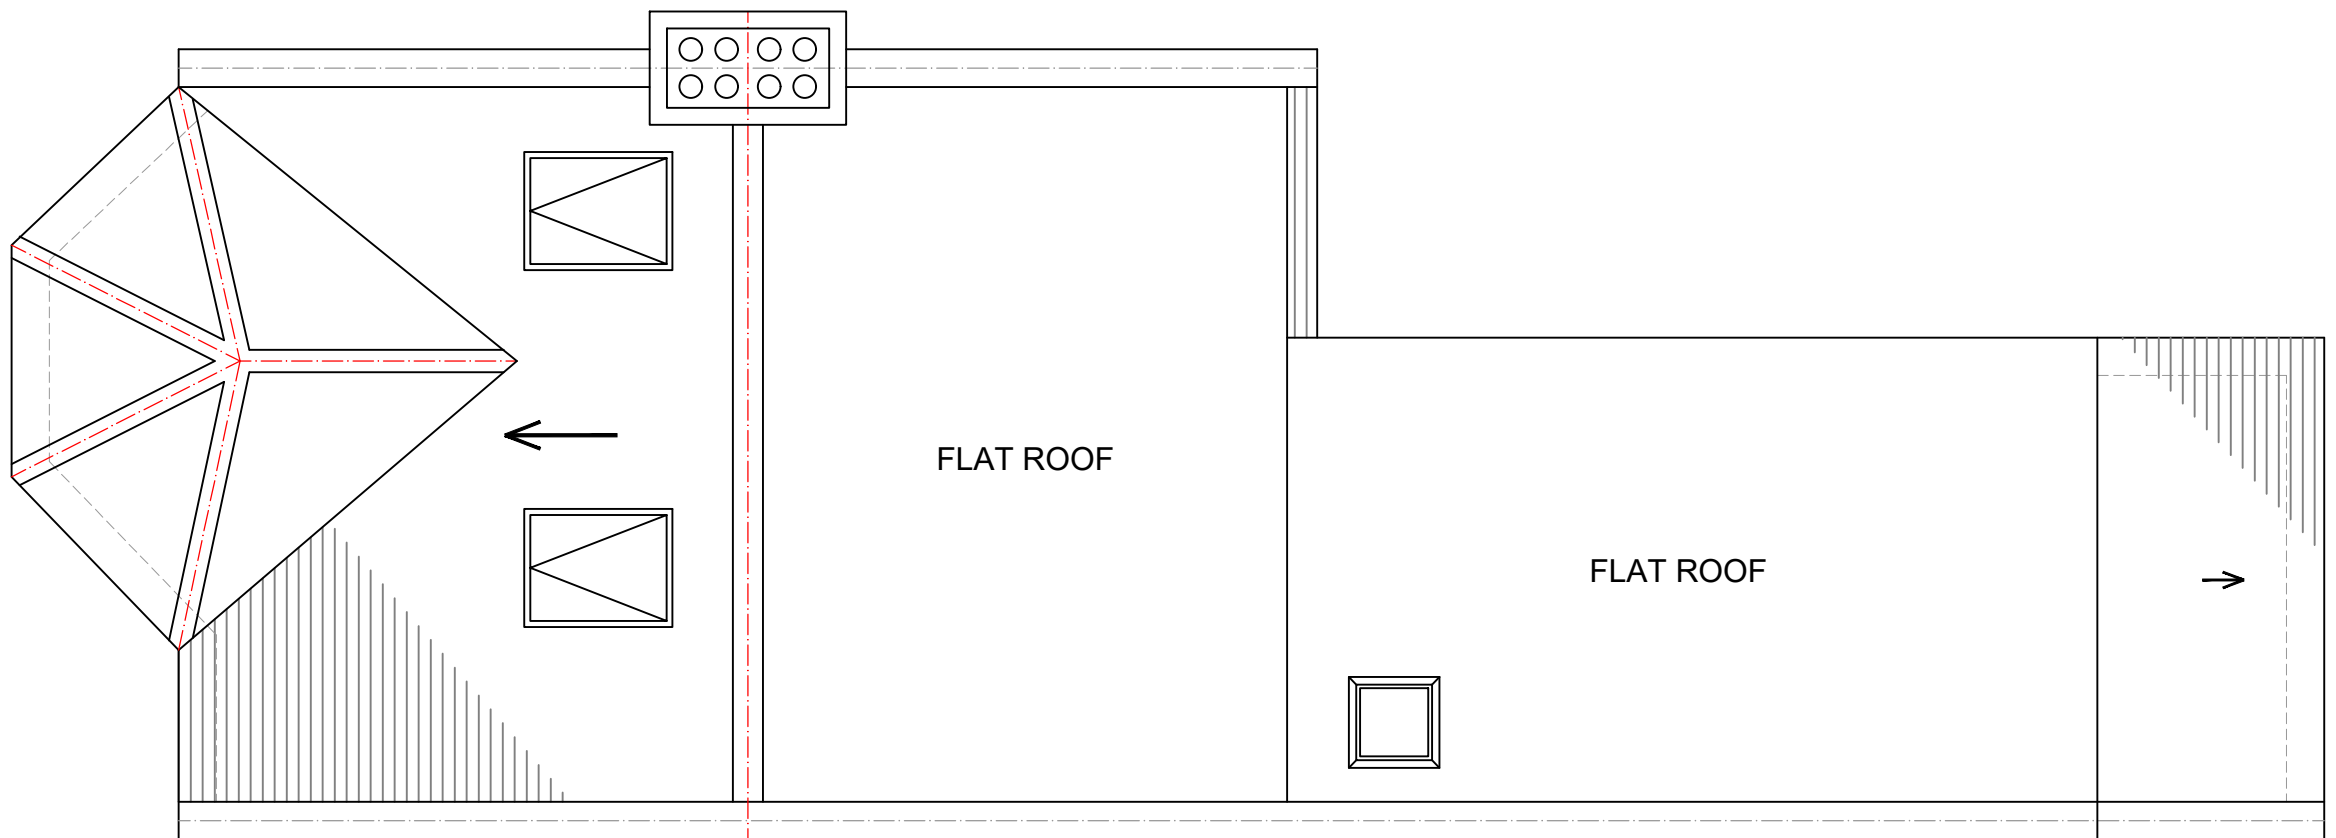

EXISTING ROOF PLAN
SCALE 1:50



www.FastPlansUK.co.uk


Project: EXTENSION

Address: 45a DONGOLA ROAD N17 6EB


Scale: 1:50 @ A3	Dwg. no: A02
Drawn by: O.B.S	Date Drawn: 03-JUNE-2026

For Drawings Tel: 0208 154 5569

E-mail: plans@FastPlansUK.co.uk

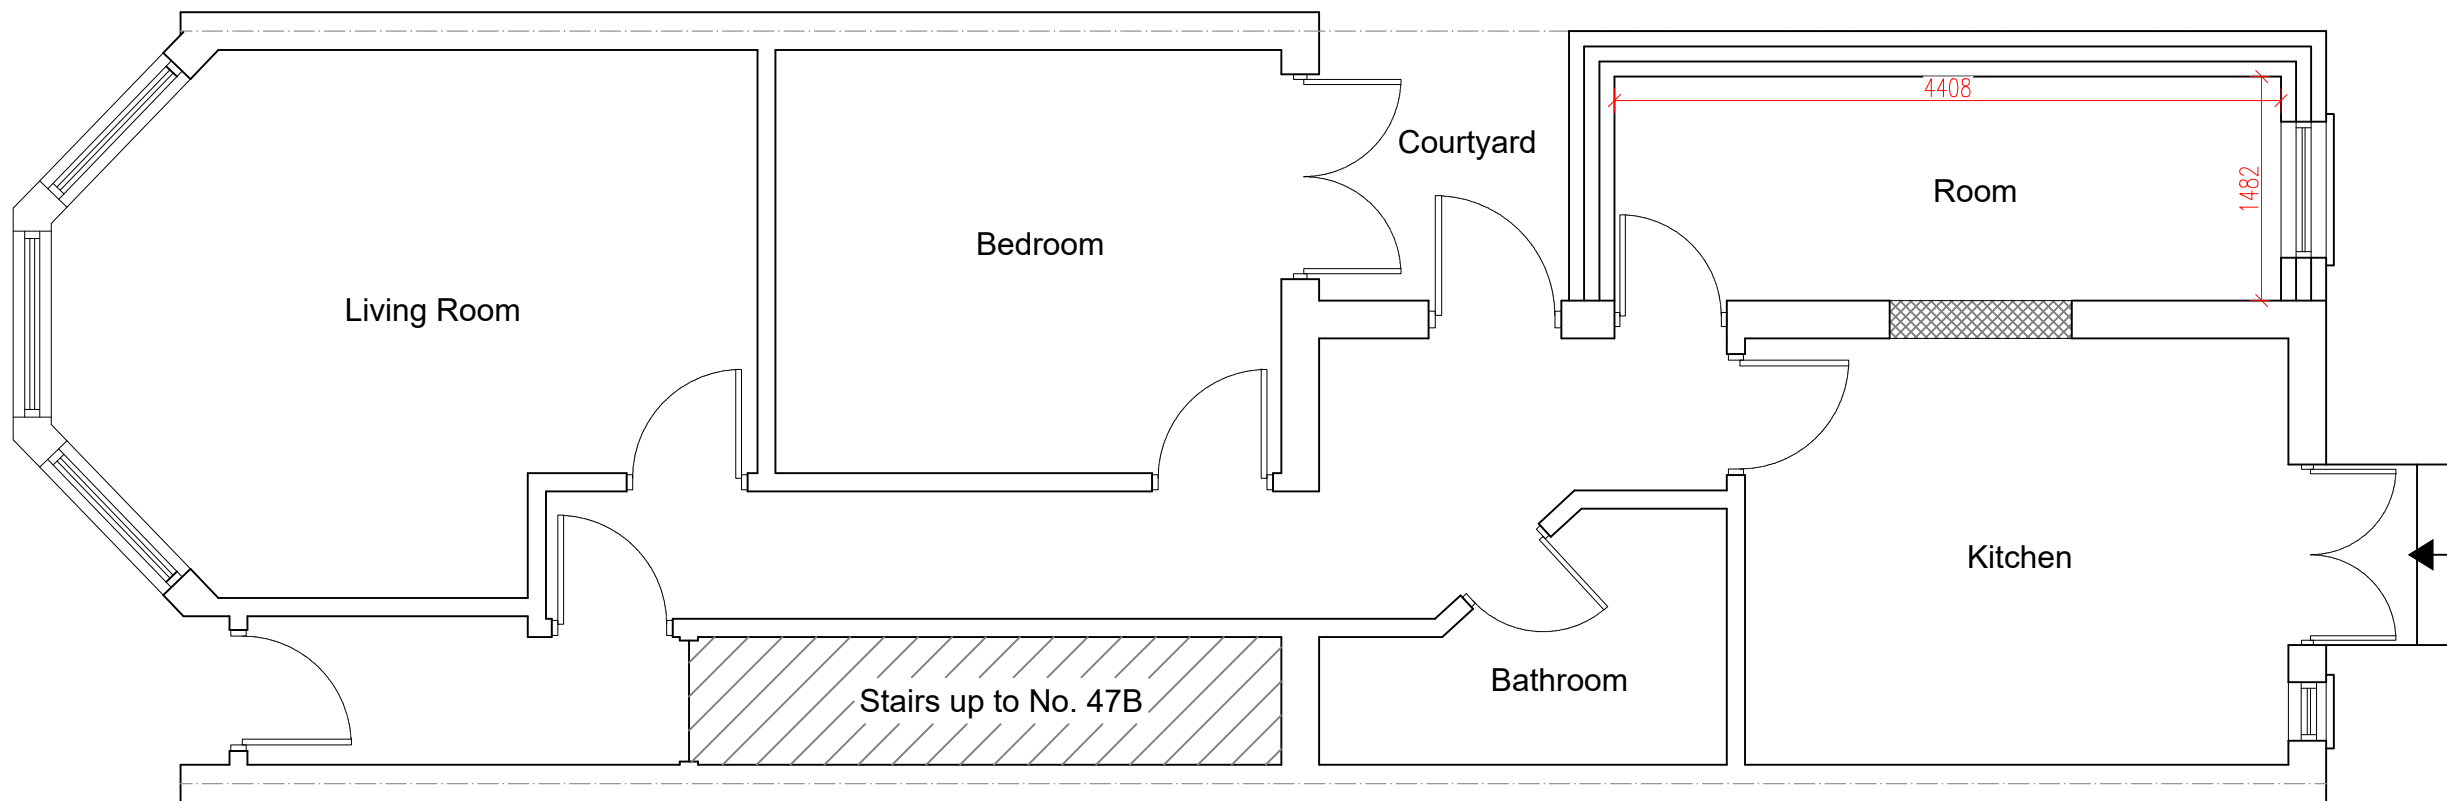

PROPOSED GROUND FLOOR PLAN
SCALE 1:50

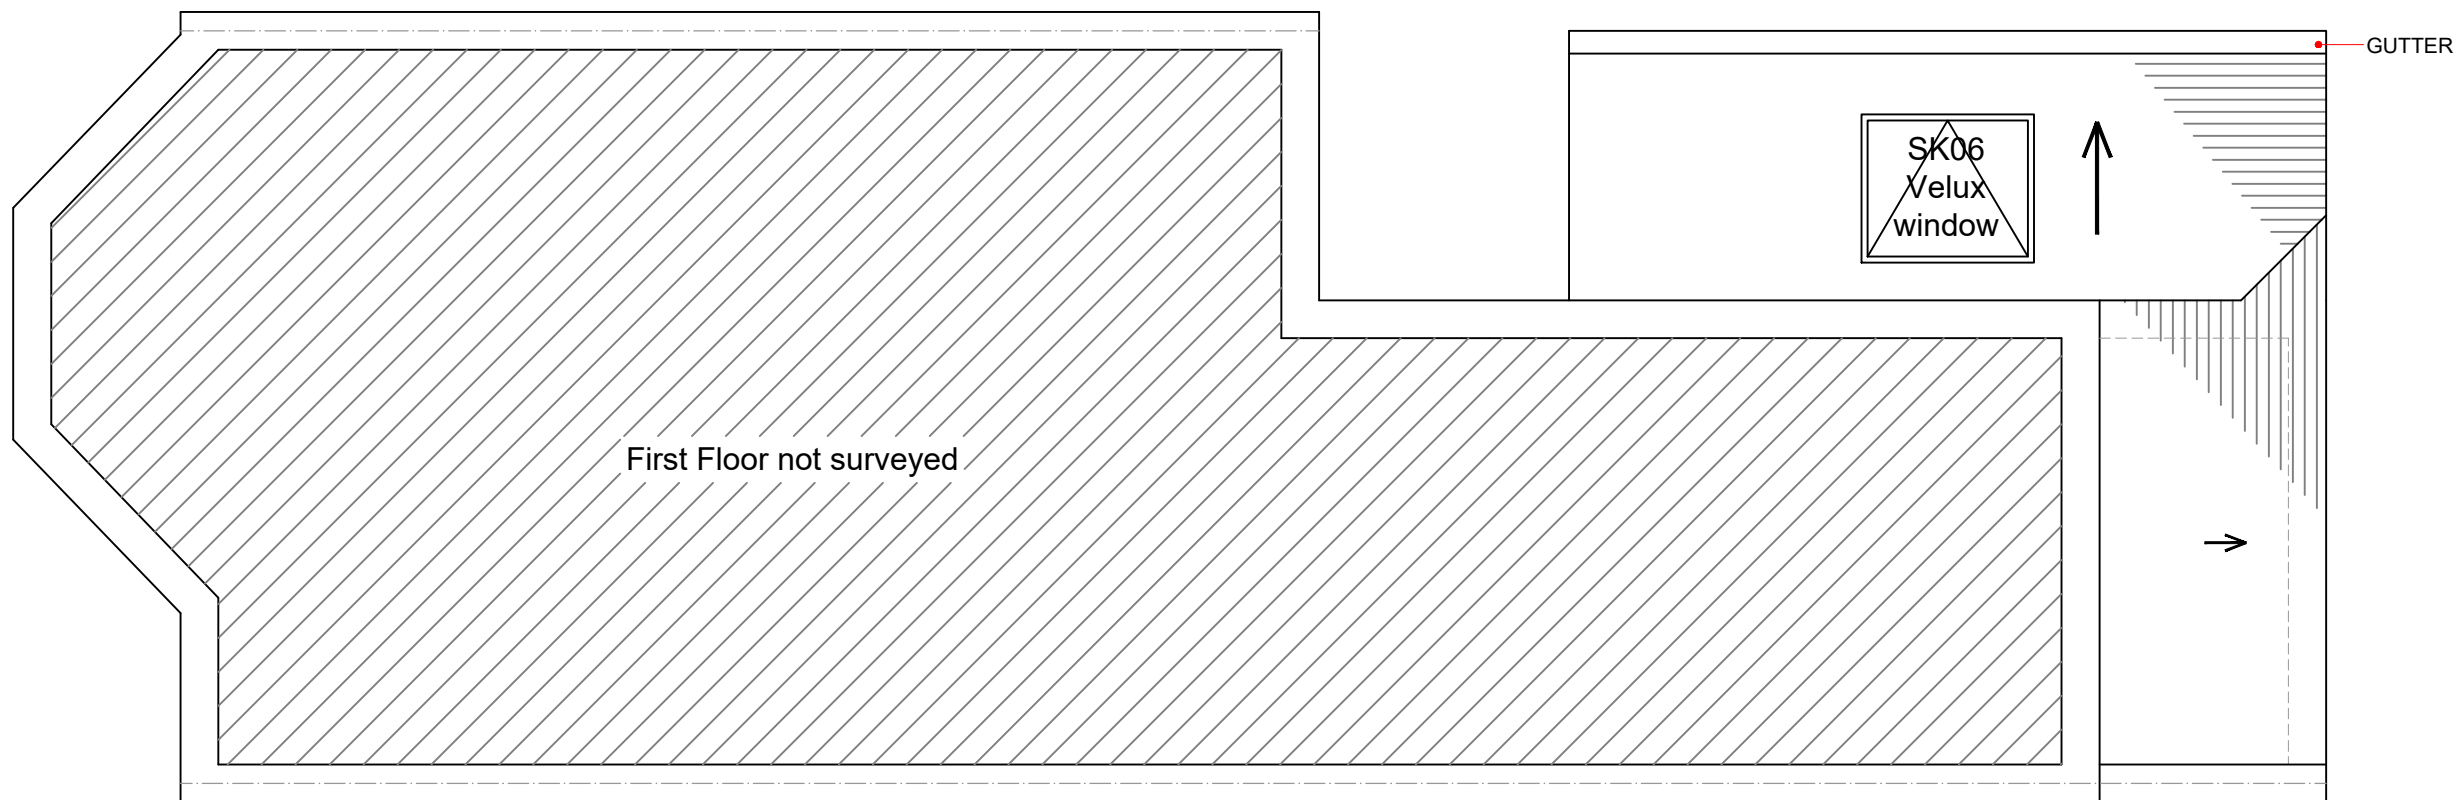

PROPOSED FIRST FLOOR PLAN
SCALE 1:50



www.FastPlansUK.co.uk

Project: EXTENSION

Address: 45a DONGOLA ROAD N17 6EB

Scale: 1:50 @ A3


Dwg. no: A03

Drawn by: O.B.S

Date Drawn: 03-JUNE-2026

For Drawings Tel: 0208 154 5569

E-mail: plans@FastPlansUK.co.uk

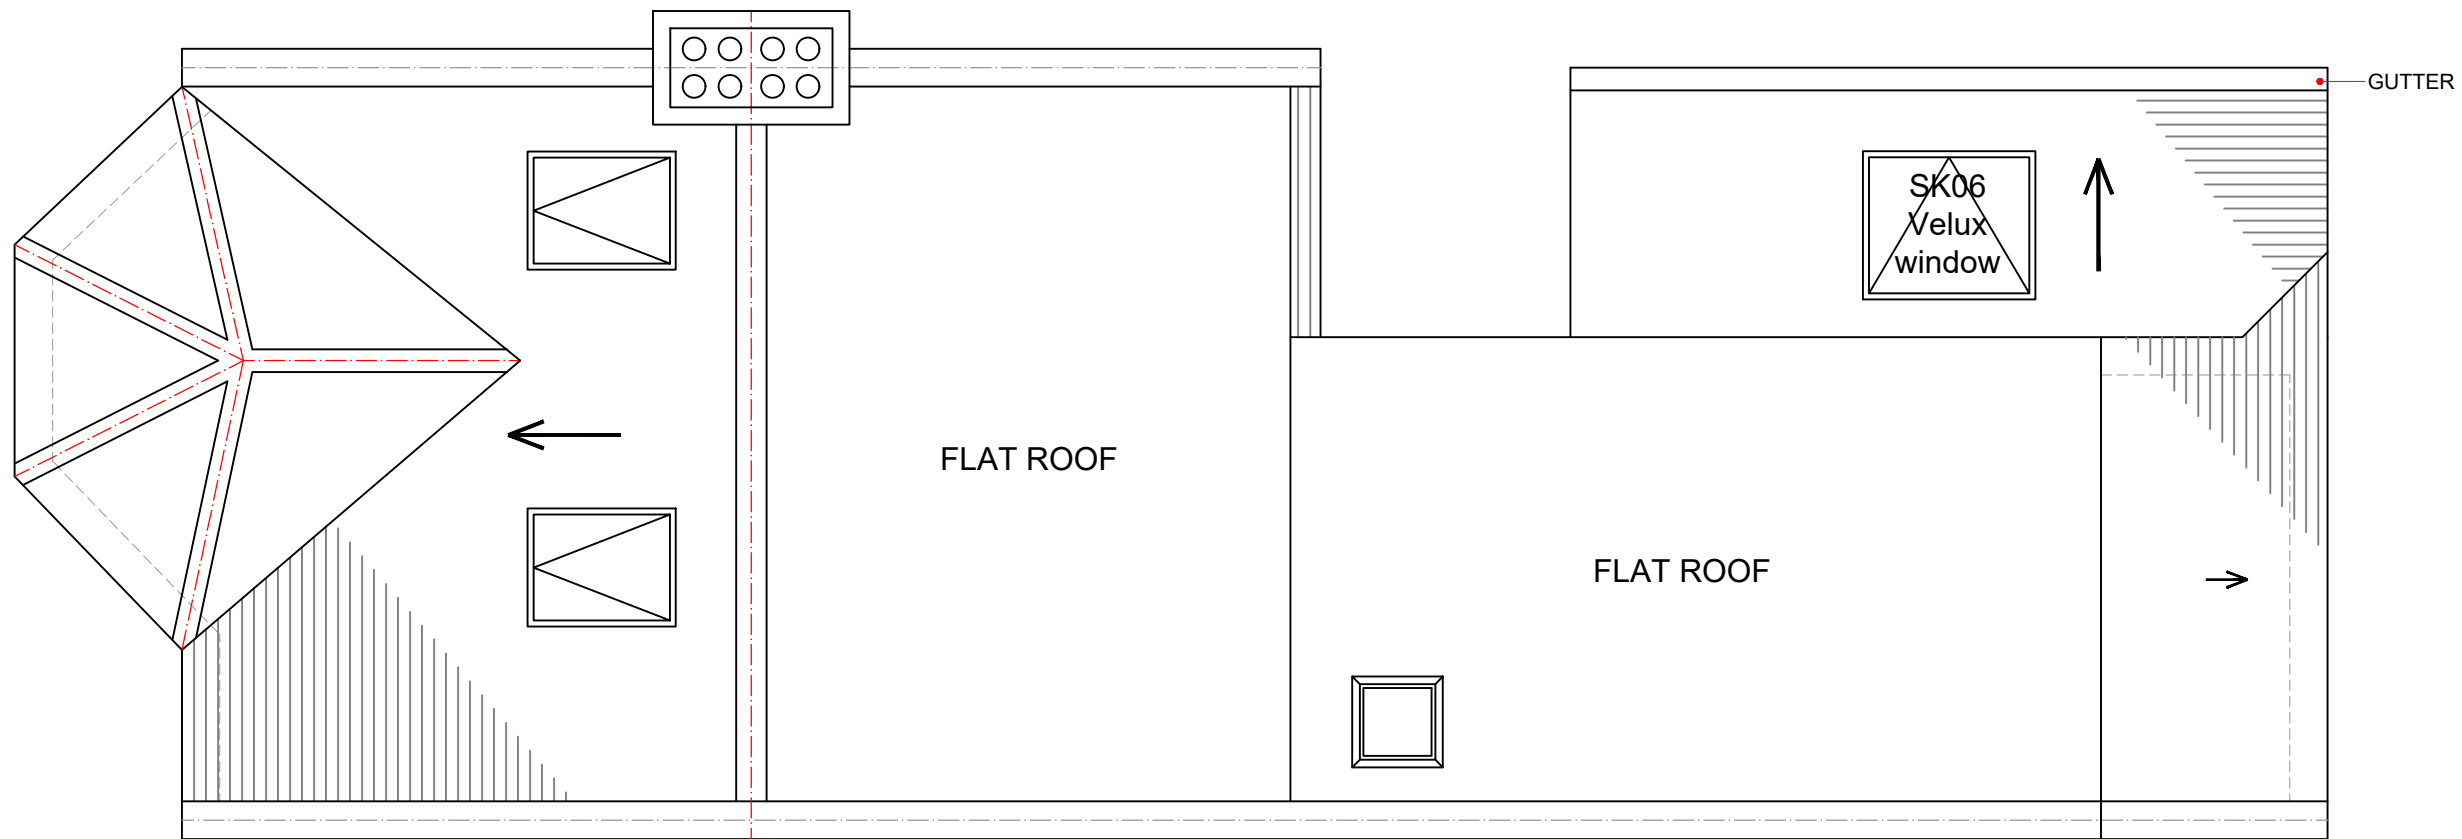

PROPOSED ROOF PLAN
SCALE 1:50



www.FastPlansUK.co.uk

Project: EXTENSION

Address: 45a DONGOLA ROAD N17 6EB

Scale: 1:50 @ A3	Dwg. no: A04
Drawn by: O.B.S	Date Drawn: 03-JUNE-2026

For Drawings Tel: 0208 154 5569


E-mail: plans@FastPlansUK.co.uk



EXISTING FRONT ELEVATION
SCALE 1:100



EXISTING REAR ELEVATION
SCALE 1:100

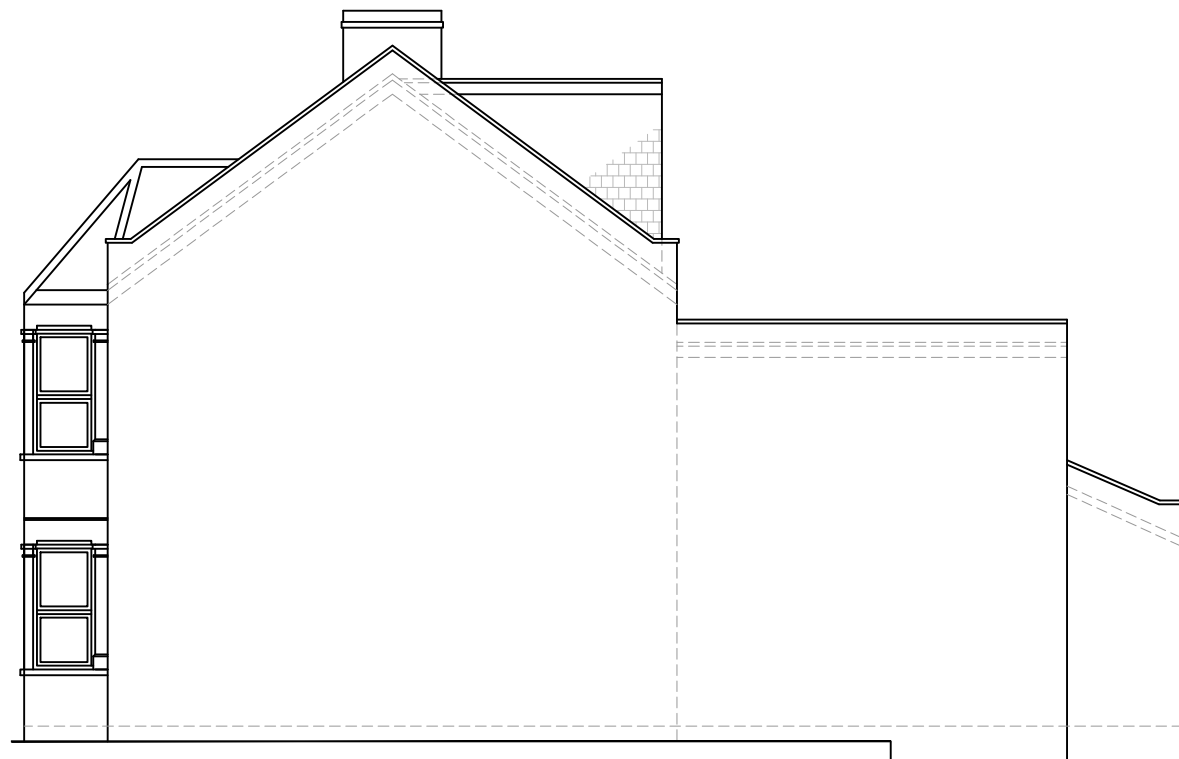

EXISTING ELEVATION SIDE A
SCALE 1:100



EXISTING ELEVATION SIDE B
SCALE 1:100



www.FastPlansUK.co.uk

Project: EXTENSION

Address: 45a DONGOLA ROAD N17 6EB

Scale: 1:100 @ A3	Dwg. no: A05
Drawn by: O.B.S	Date Drawn: 03-JUNE-2026

For Drawings Tel: 0208 154 5569


E-mail: plans@FastPlansUK.co.uk



PROPOSED FRONT ELEVATION
SCALE 1:100



PROPOSED REAR ELEVATION
SCALE 1:100

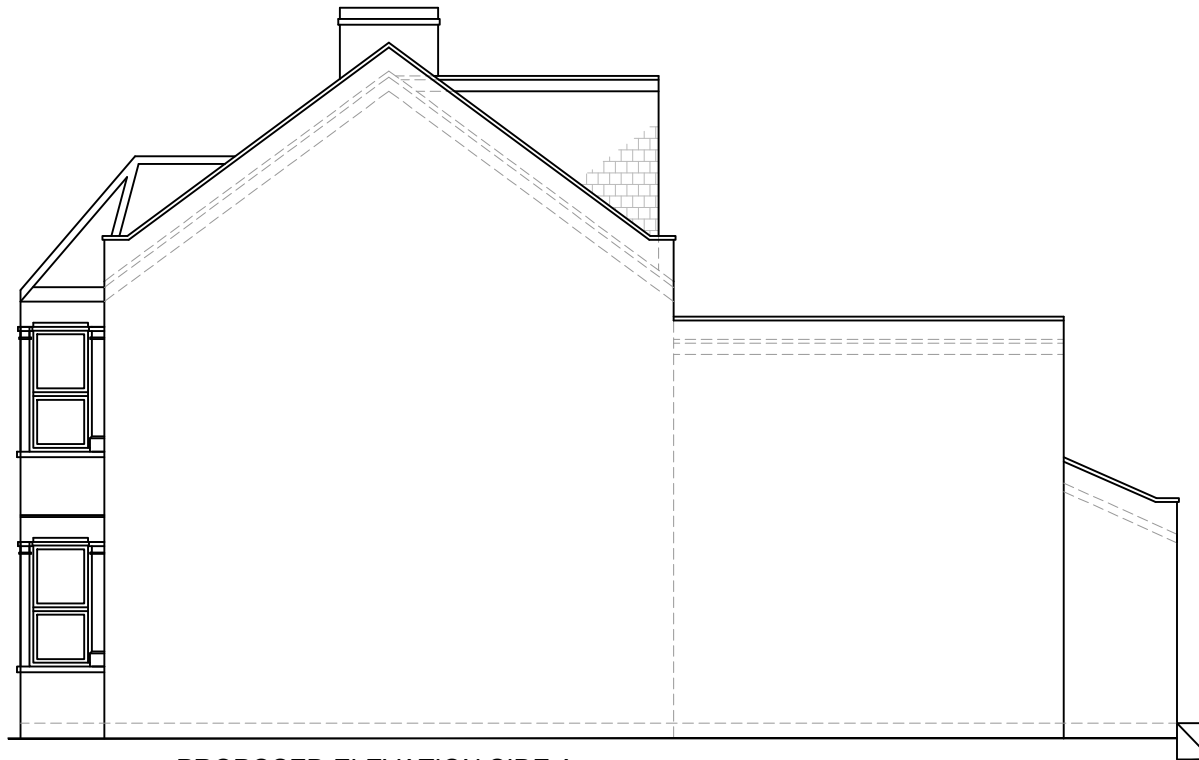

PROPOSED ELEVATION SIDE A
SCALE 1:100



PROPOSED ELEVATION SIDE B
SCALE 1:100



www.FastPlansUK.co.uk

Project:
EXTENSION

Address:
45a DONGOLA ROAD N17 6EB

Scale:
1:100 @ A3


Dwg. no:
A06

Drawn by:
O.B.S

Date Drawn:
03-JUNE-2026

For Drawings Tel: 0208 154 5569

E-mail: plans@FastPlansUK.co.uk

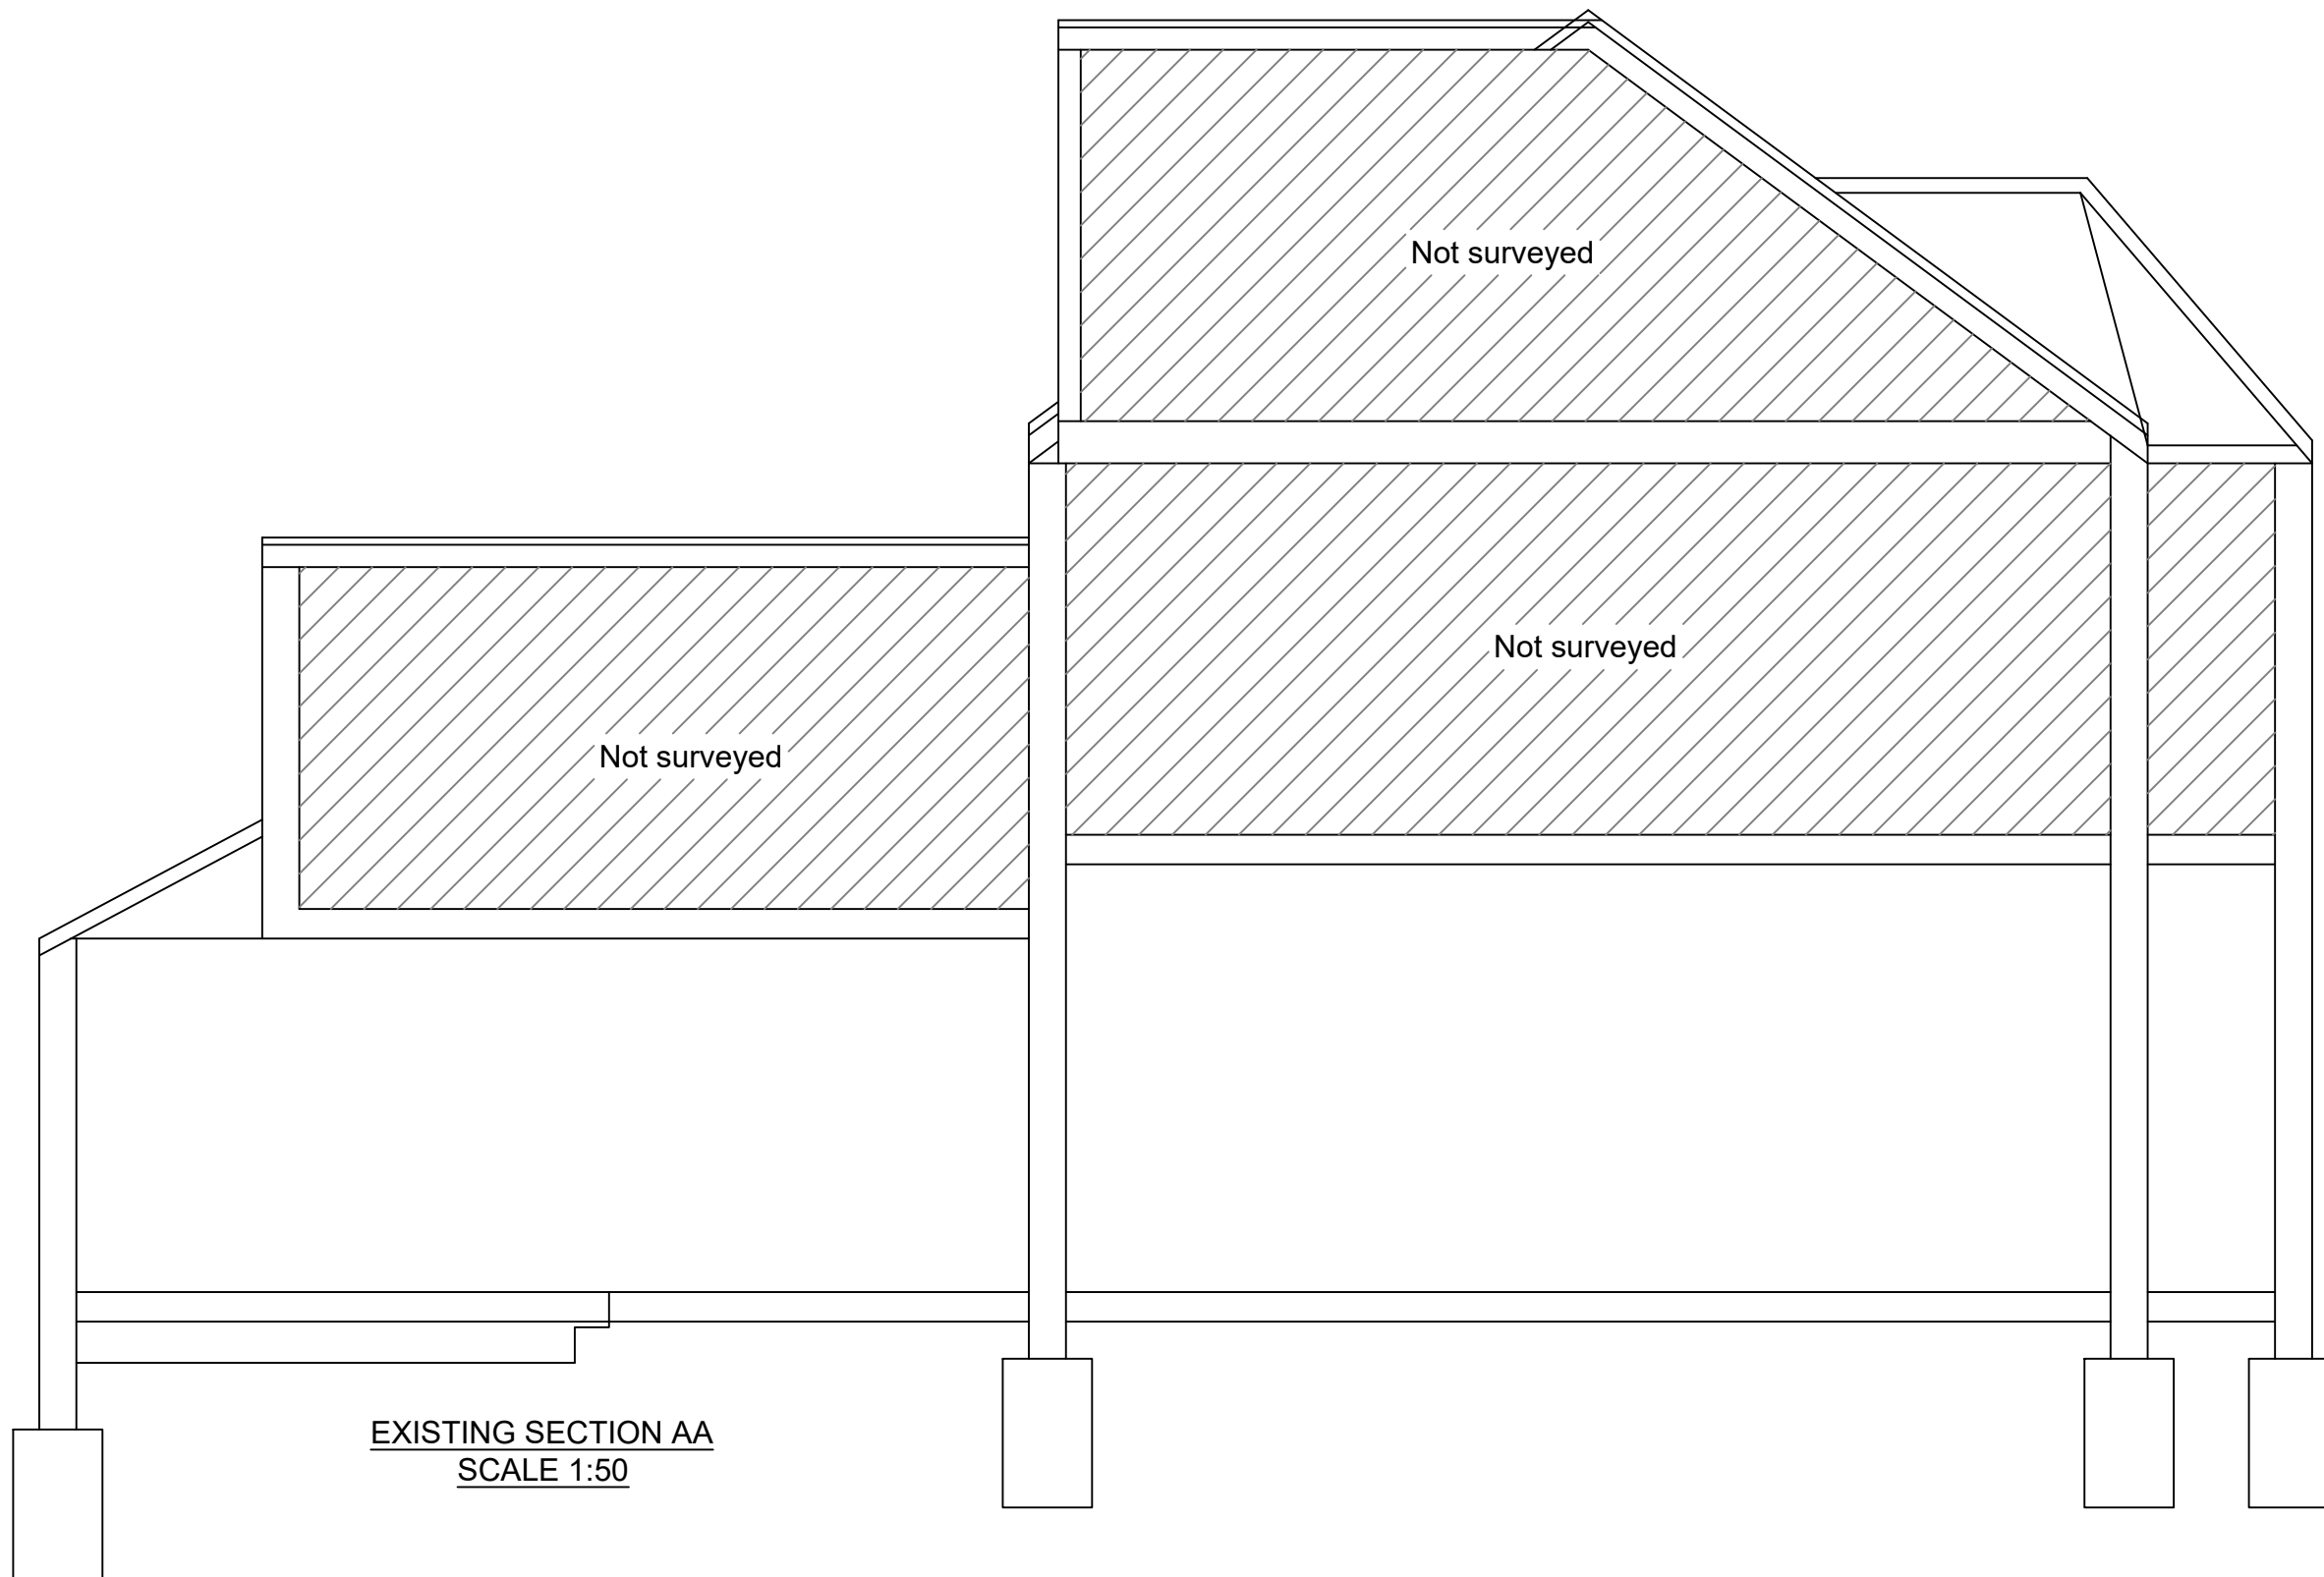

www.FastPlansUK.co.uk


Project: EXTENSION

Address: 45a DONGOLA ROAD N17 6EB

Scale: 1:50 @ A3	Dwg. no: A07
Drawn by: O.B.S	Date Drawn: 03-JUNE-2026

For Drawings Tel: 0208 154 5569

E-mail: plans@FastPlansUK.co.uk

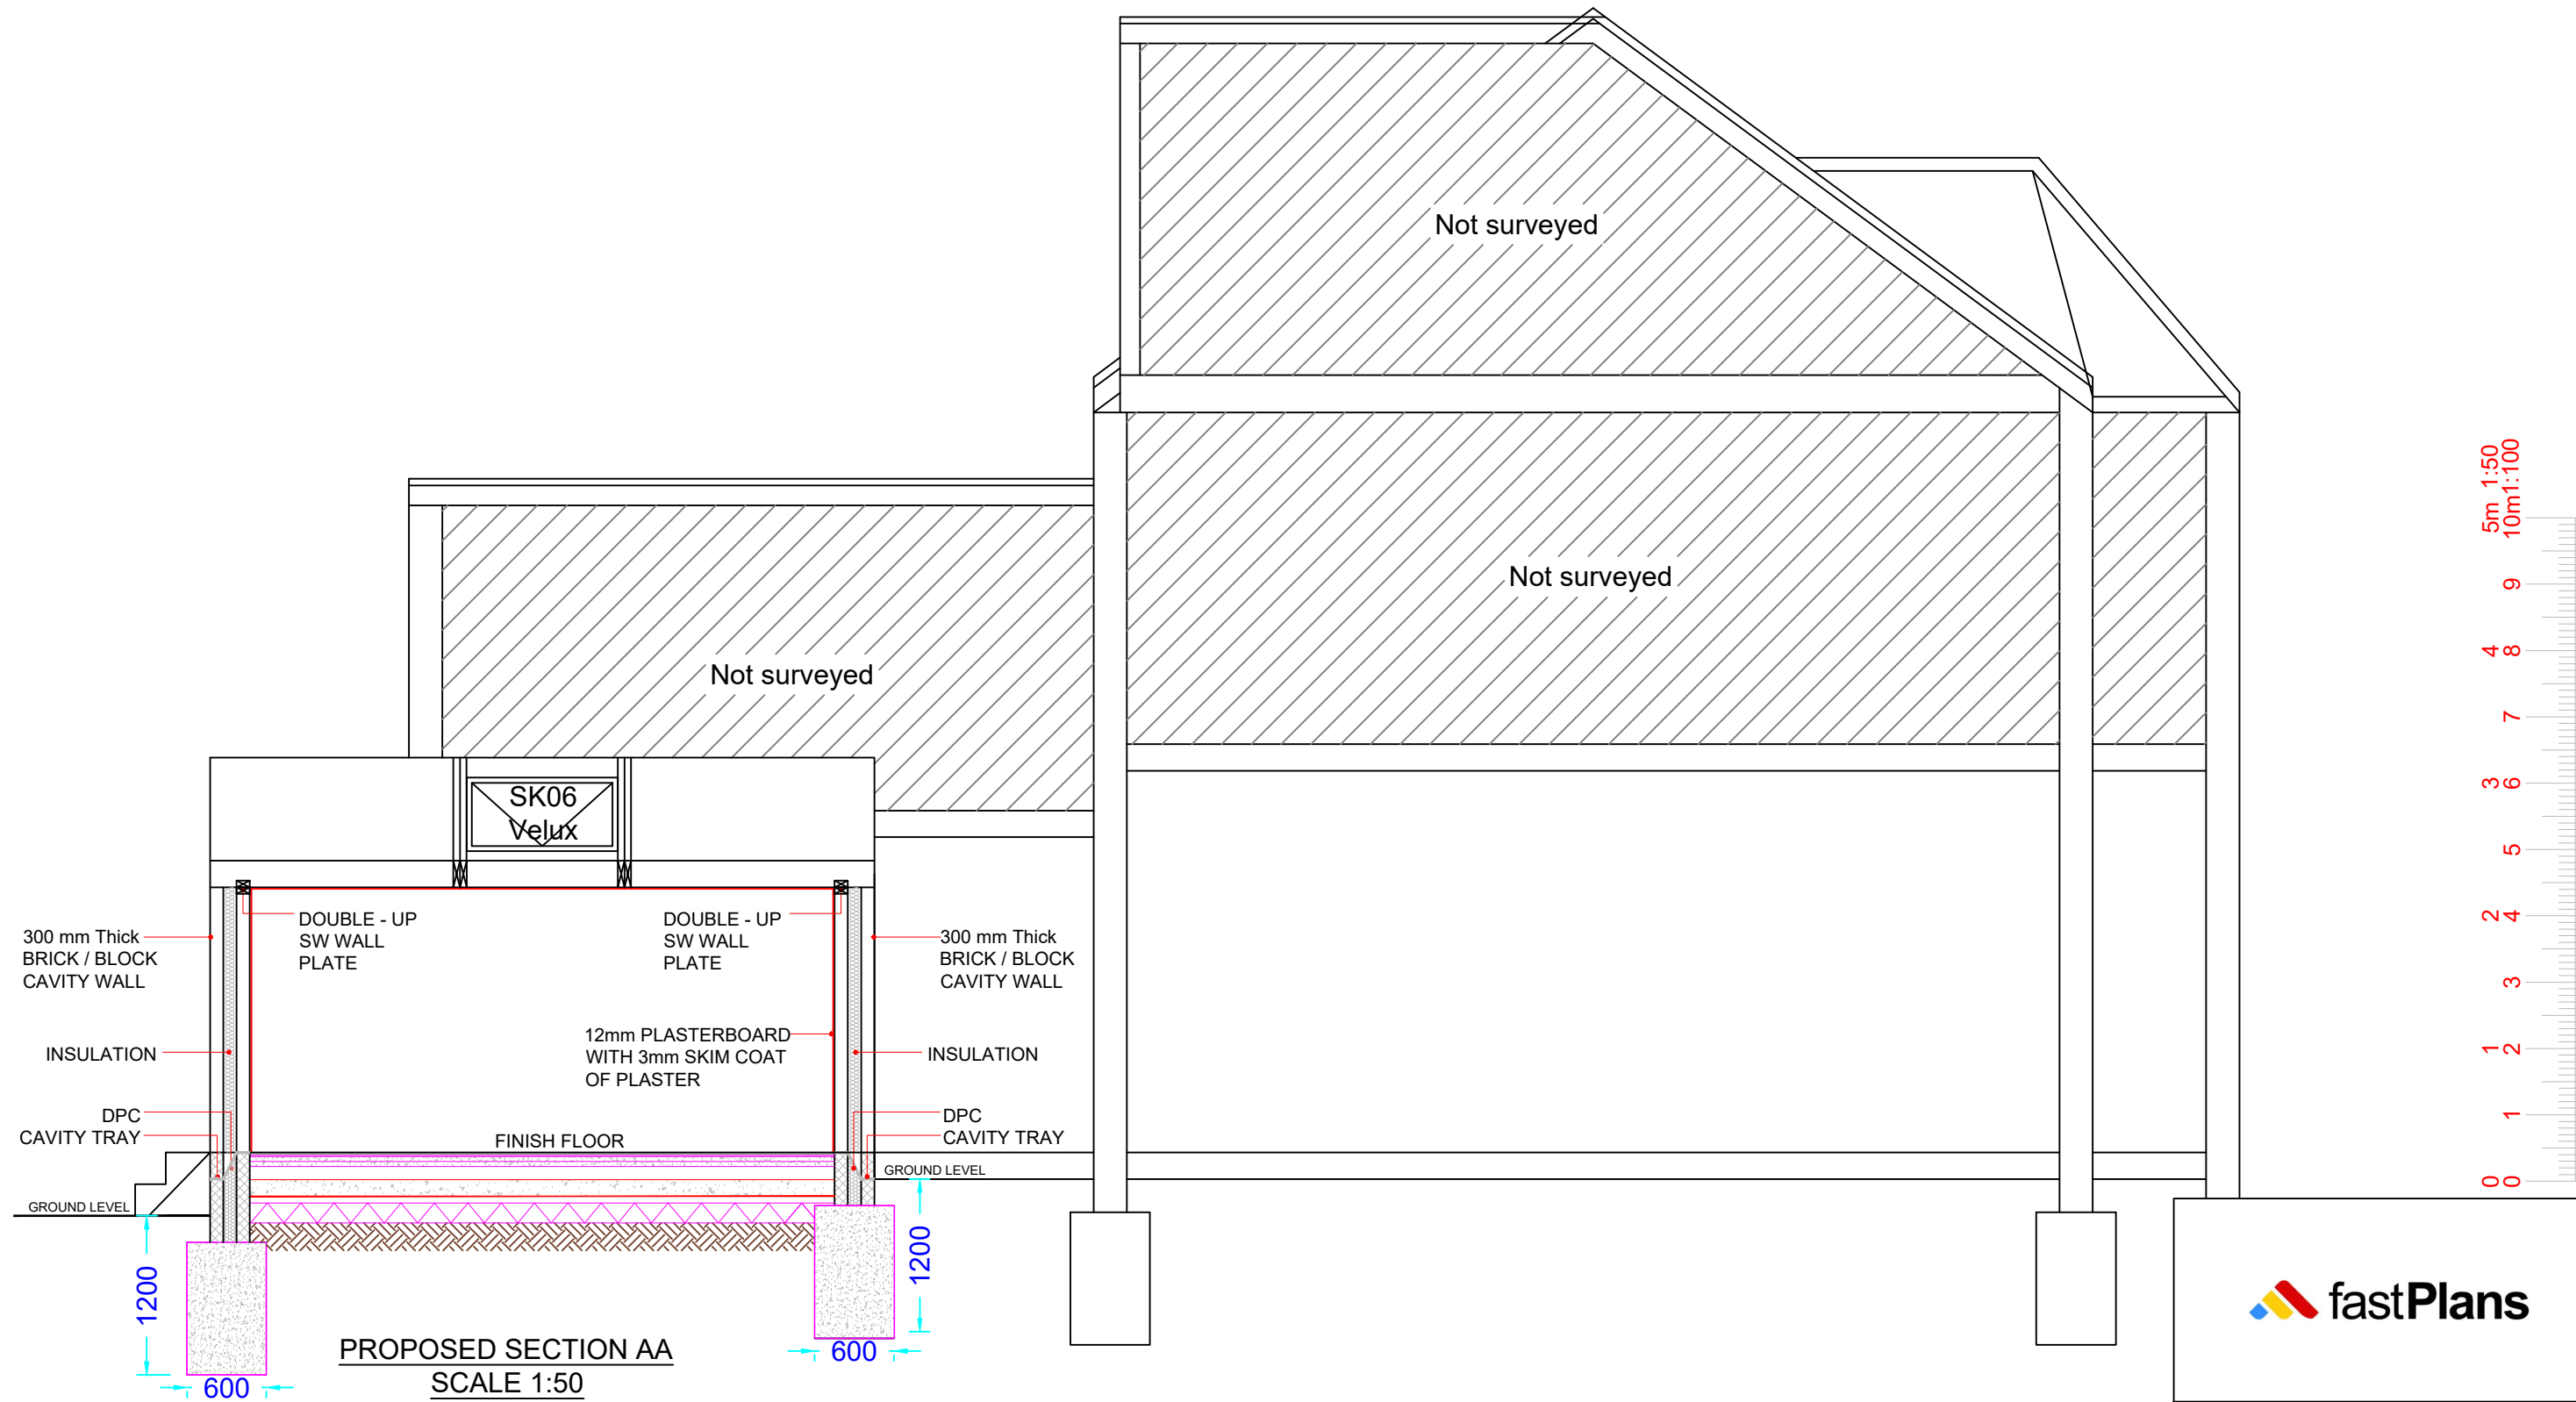

www.FastPlansUK.co.uk


Project: EXTENSION

Address: 45a DONGOLA ROAD N17 6EB

Scale: 1:50 @ A3	Dwg. no: A08
Drawn by: O.B.S	Date Drawn: 03-JUNE-2026

For Drawings Tel: 0208 154 5569


E-mail: plans@FastPlansUK.co.uk

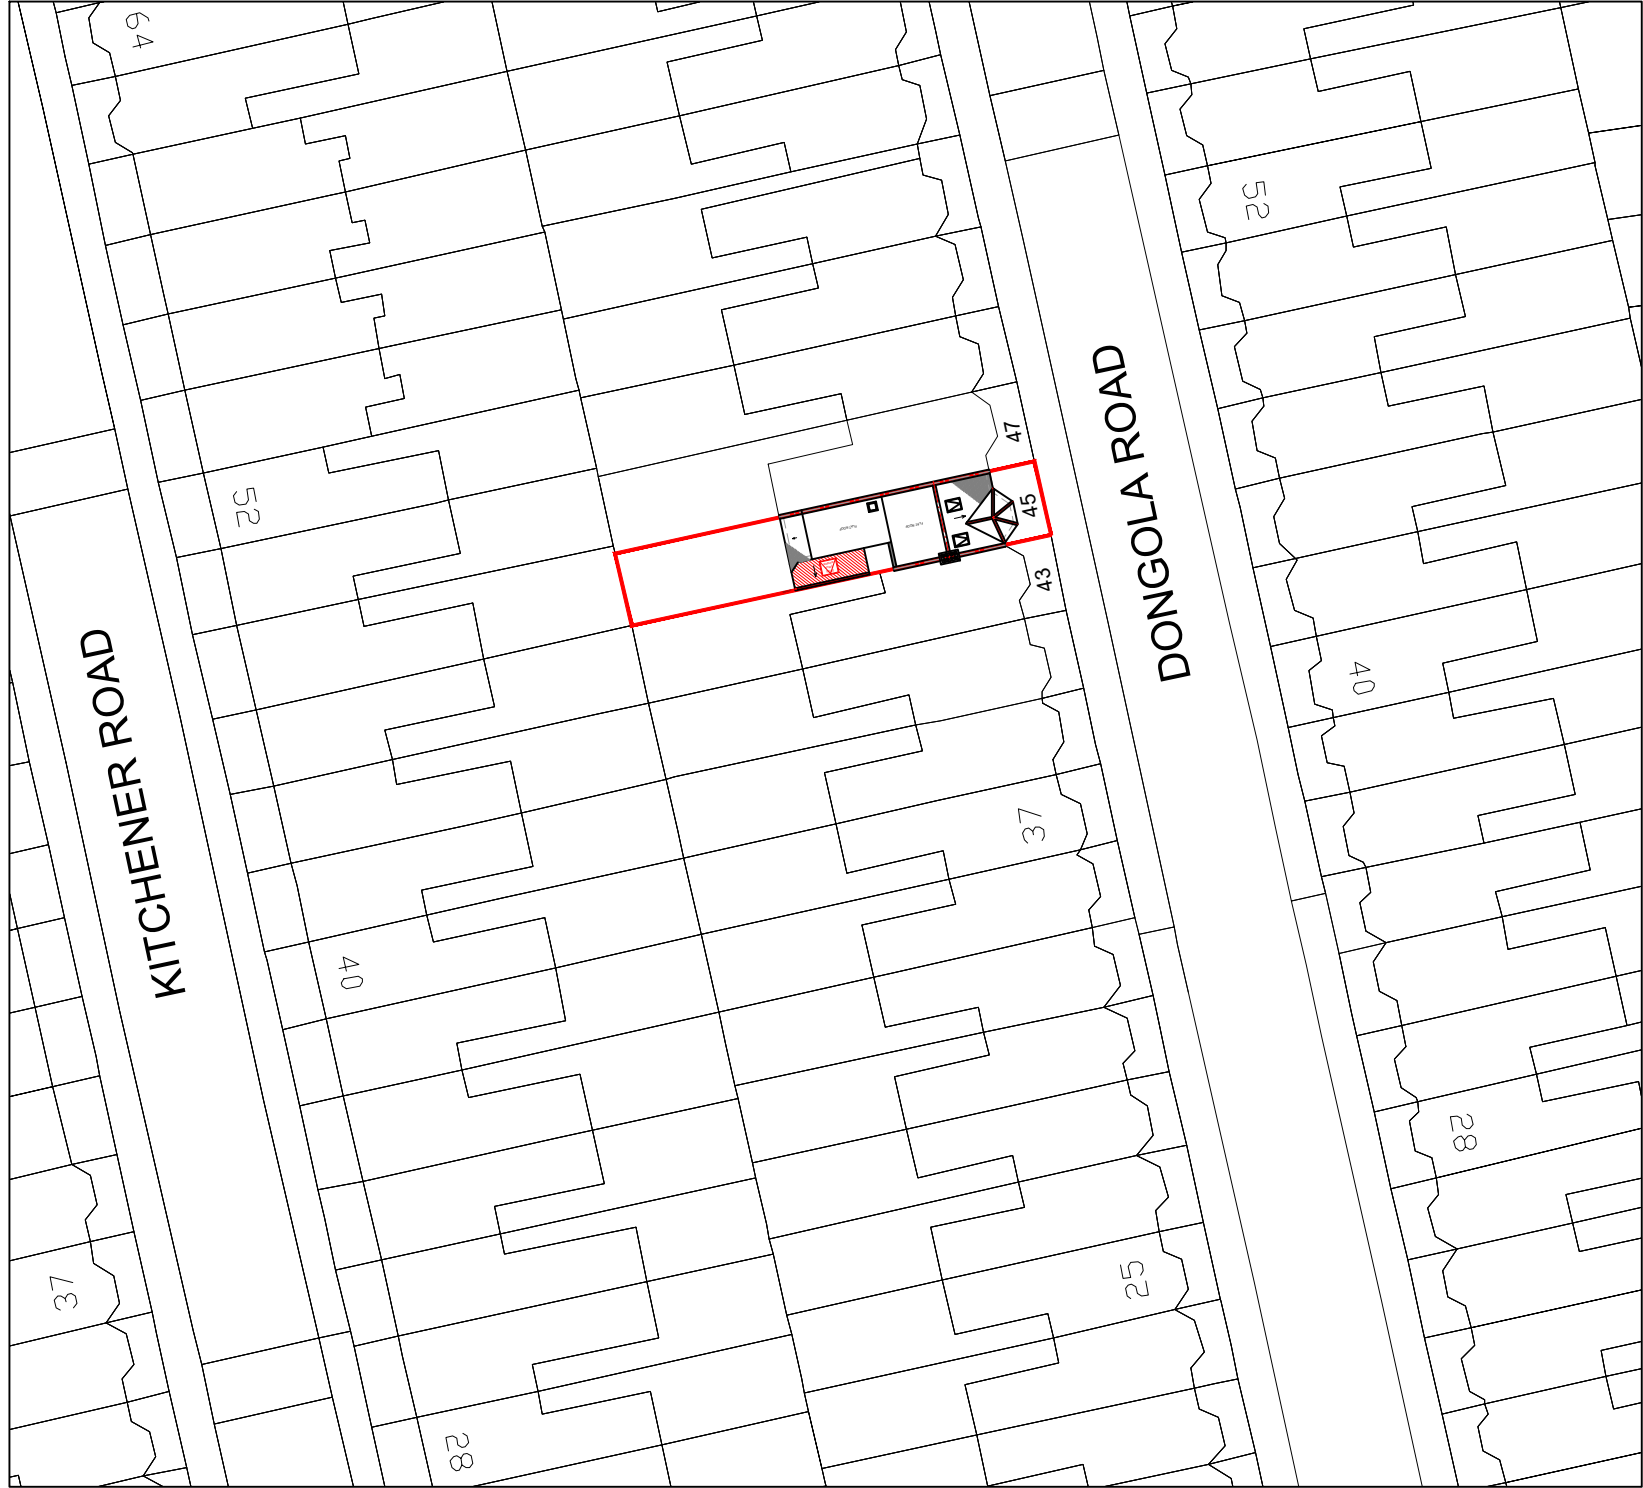

BLOCK PLAN
SCALE 1:500



LOCATION PLAN
SCALE 1:1250

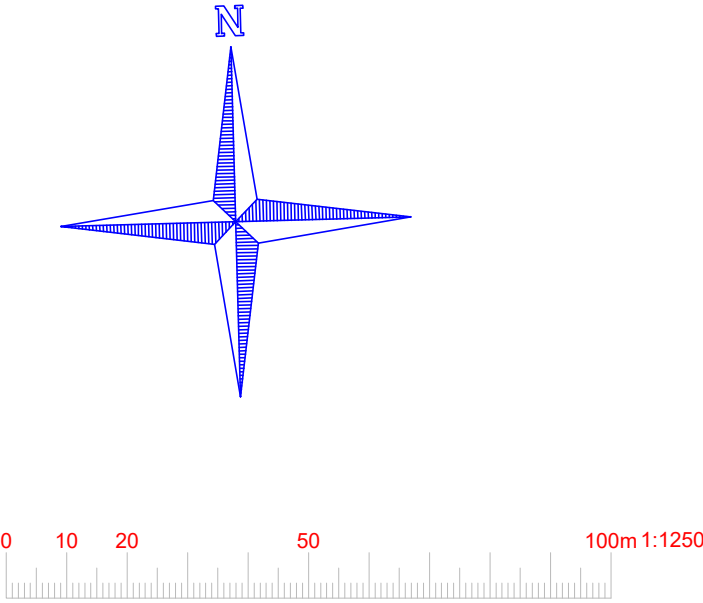

	
www.FastPlansUK.co.uk	
Project:	EXTENSION
Address:	45a DONGOLA ROAD N17 6EB
Scale:	Dwg. no:
1:500 @ A3	A09
Drawn by:	Date Drawn:
O.B.S	03-JUNE-2026
For Drawings Tel: 0208 154 5569	
E-mail: plans@FastPlansUK.co.uk	