


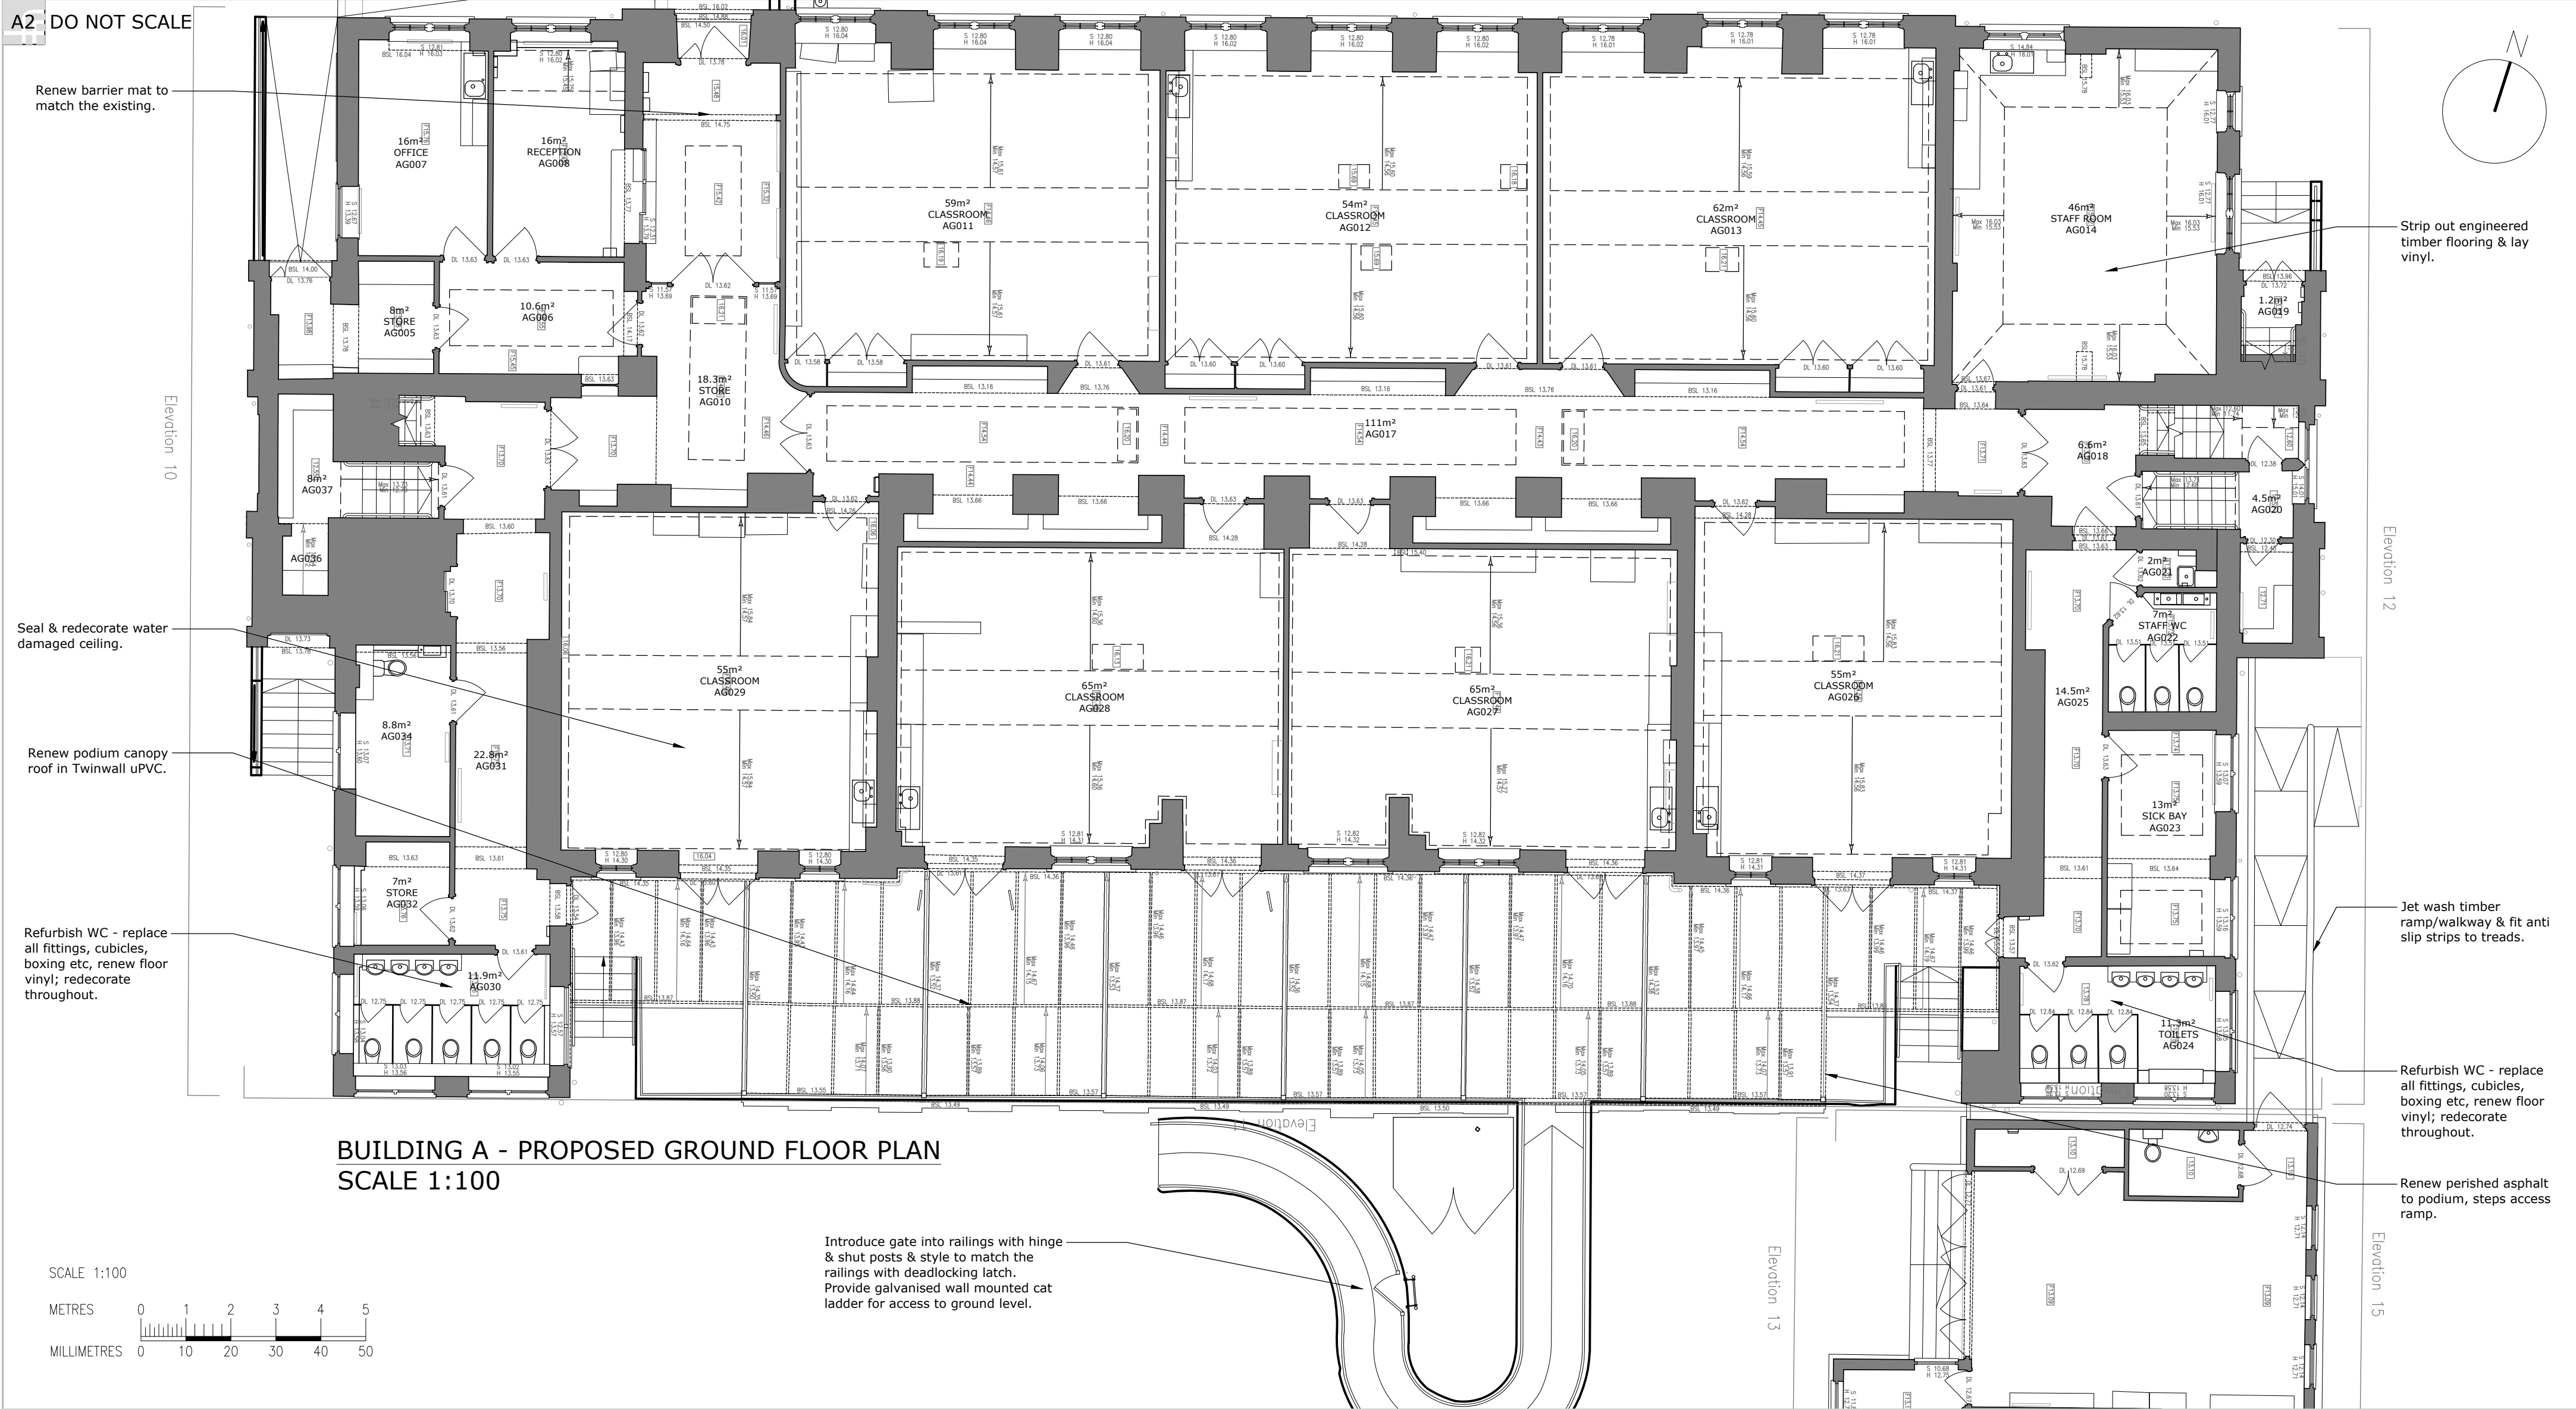

NOTES 1: Remove & replace all furniture where necessary to allow specified works to be carried out. 2: Overhaul all fire doors; works by self certifying specialist sub contractor.					ALL DIMENSIONS, LEVELS AND CLEARANCES TO BE CHECKED ON SITE PRIOR TO WORKS COMMENCING THIS DRAWING SHOULD BE READ IN CONJUNCTION WITH ALL OTHER PROJECT RELATED DRAWINGS, SPECIFICATIONS AND DOCUMENTS AS PART OF A SINGLE PROJECT PACKAGE. ANY DISCREPANCY BETWEEN THIS DRAWING, OTHER DRAWINGS FORMING PART OF THIS CONTRACT, OR THE SPECIFICATION / BILLS OF QUANTITIES MUST BE CLARIFIED BEFORE COMMENCEMENT OF ANY WORK OR ORDERING OF ANY MATERIALS. PLEASE CONSULT THE AUTHOR OR PROJECT MANAGER SHOULD THE READER REQUIRE CLARIFICATION ON ANY PART OF THIS DRAWING. THE COPYRIGHT OF THE DRAWING AND DESIGN IS THE PROPERTY OF THE COMPANY. THIS INFORMATION HAS BEEN ISSUED UNDER SPECIFIC TERMS FOR THIS PROJECT AND MAY ONLY BE USED AND REPRODUCED ACCORDINGLY.					BRINGING IDEAS TO LIFE FRANKHAM Frankham Consultancy Group Limited E: enquire@frankham.com www.frankham.com SIDCUP OFFICE (HQ & Registered Office) T: 020 8309 7777 OXFORD OFFICE T: 01865 322500 LONDON OFFICE T: 020 7651 0790 STEVENAGE OFFICE T: 020 3714 7063 BIRMINGHAM OFFICE T: 01213 120584					Project Title: Crowland Primary School Drawing Title: Building A Proposed Ground Floor Plan Project Number-Originator-Zone-Level-Type-Discipline-Number-Suitability-Revision 441987 - FCG - BA - 00 - DR - B - 2014 - S2 - P01					Client: Haringey Council Drawn By: JM Designed By: JM Checked By: GS Approved By: PM Original Issue Date: 19/03/2026 Scale @ A2: 1:100 Status: FOR INFORMATION				
--	--	--	--	--	--	--	--	--	--	--	--	--	--	--	---	--	--	--	--	---	--	--	--	--