


NOTES

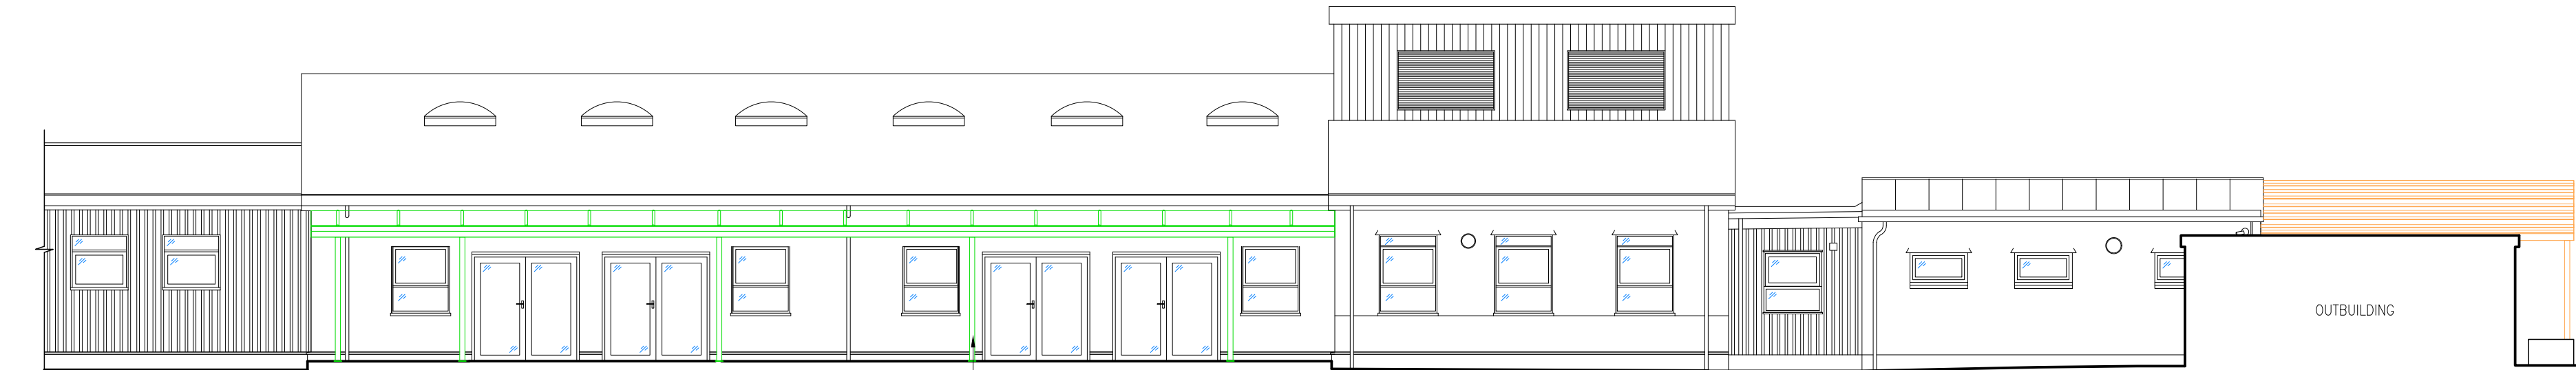


NORTH ELEVATION




NEW CANOPY 1
NEW CANOPY 2

NOTE: FENCING & PLAYGROUND EQUIPMENT OMITTED FOR CLARITY

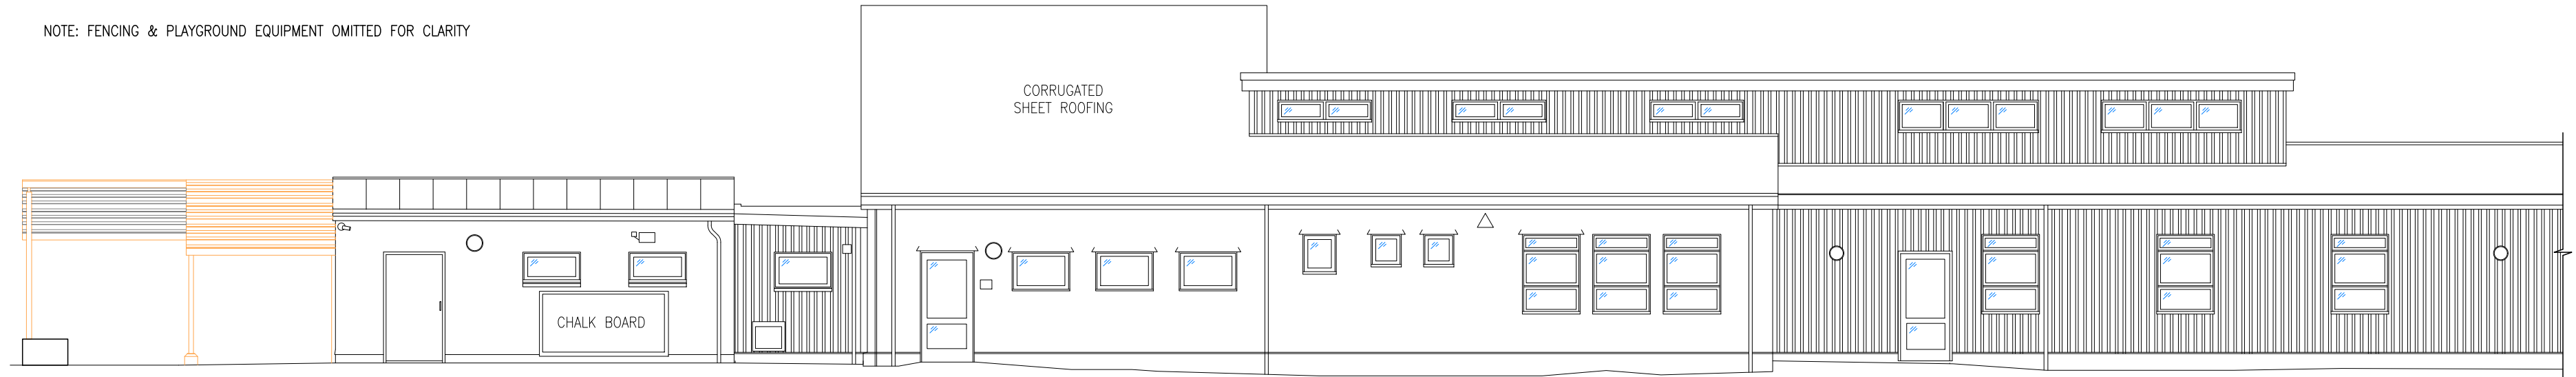


SOUTH ELEVATION

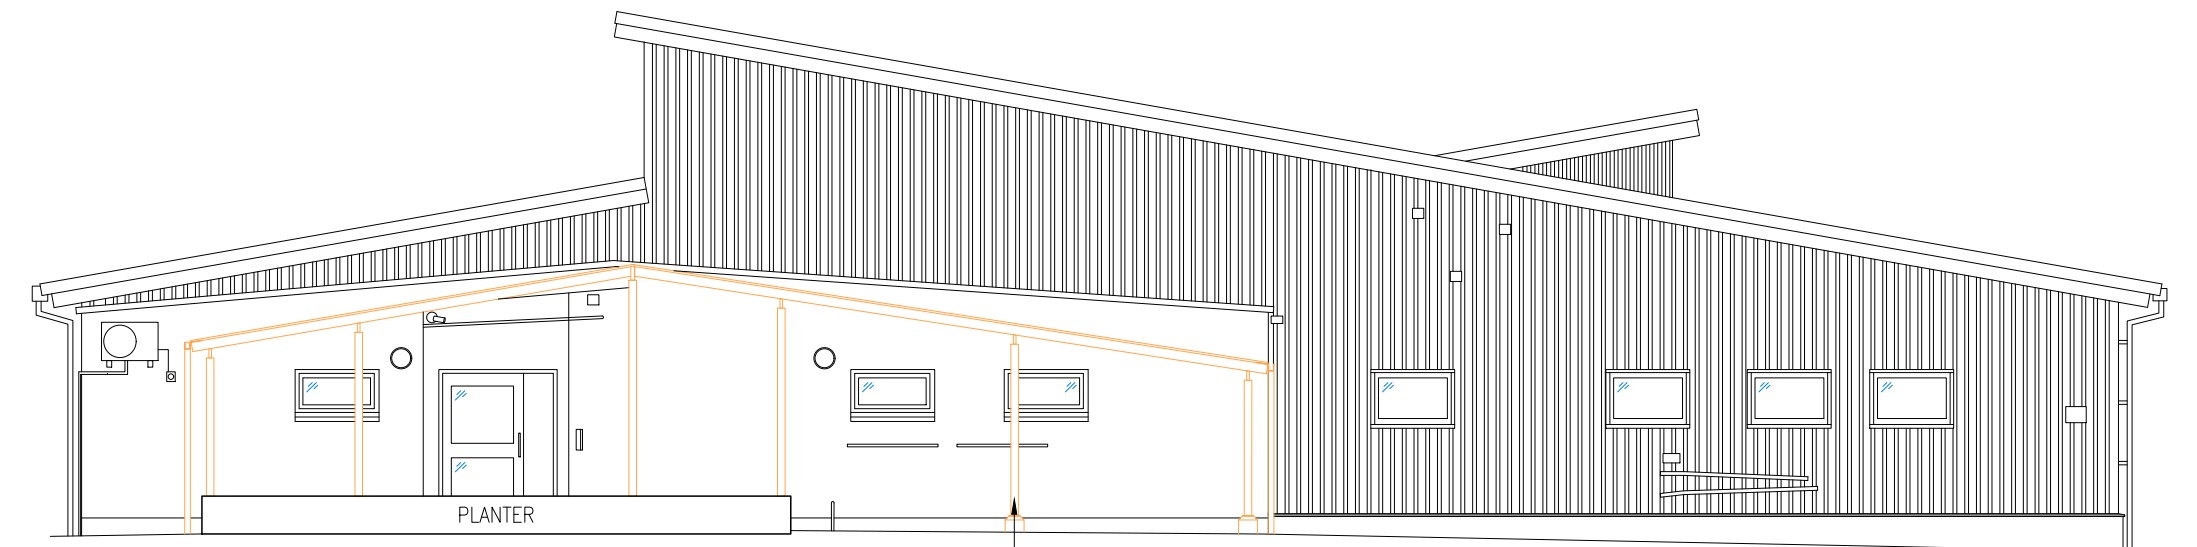


WEST ELEVATION

NEW STEEL CANOPY WITH COLOURED—
POLYCARBONATE SHEETS, COLOURS TBC —
SUBJECT TO STRUCTURAL ENGINEER COMMENTS
AND CALCULATIONS

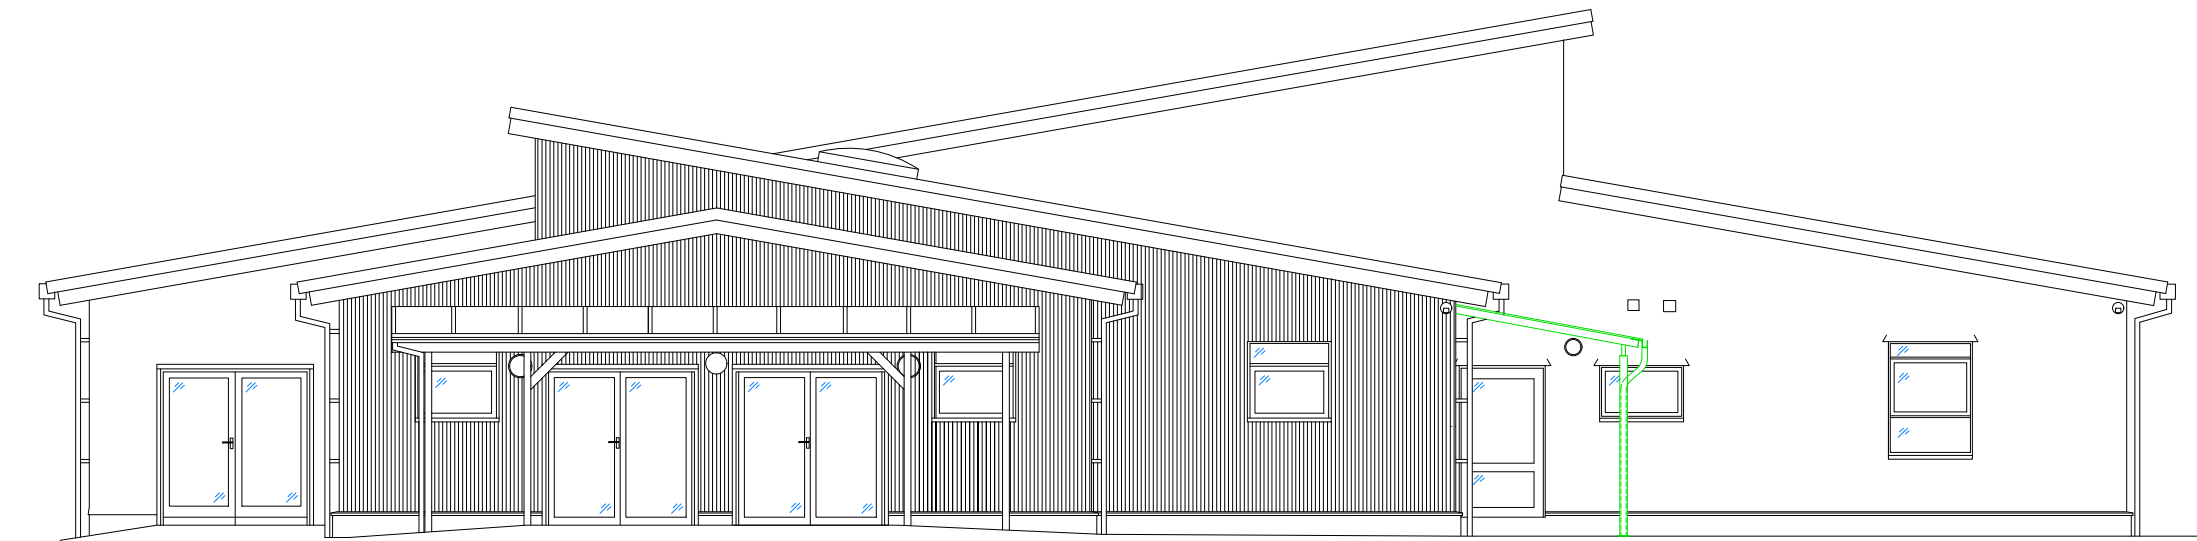

EAST ELEVATION

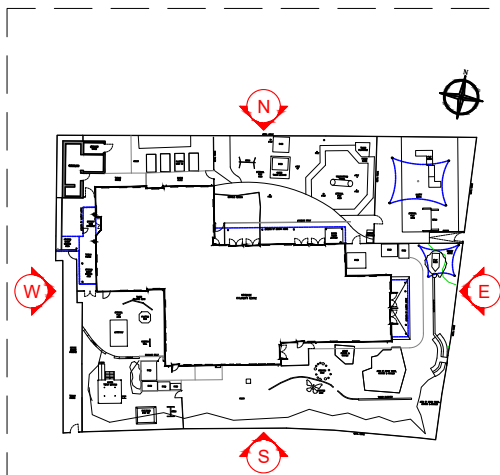

REV.	DATE	PURPOSE	DRAWN
A	29/06/26	ISSUED FOR INFORMATION	IS

CLIENT	HARINGEY COUNCIL
PROJECT	WOODSIDE CHILDRENS' CENTRE, LONDON N22 5SJ
TITLE	PROPOSED EXTERNAL ELEVATIONS

REVISION	DWG No.	SKK4315/105	SCALE
A	DATE	JUN '26	1:100 @ A2
	DRAWN	IS	CHECKED
			APF

SKK DESIGN

INTERIOR, ARCHITECTURAL & RETAIL DESIGN

NEW MEAD BARN
WICKHAM HALL
HADHAM ROAD
BISHOP'S STORTFORD
CM23 1JG

Tel: 02031 502247
www.senkenken.com