



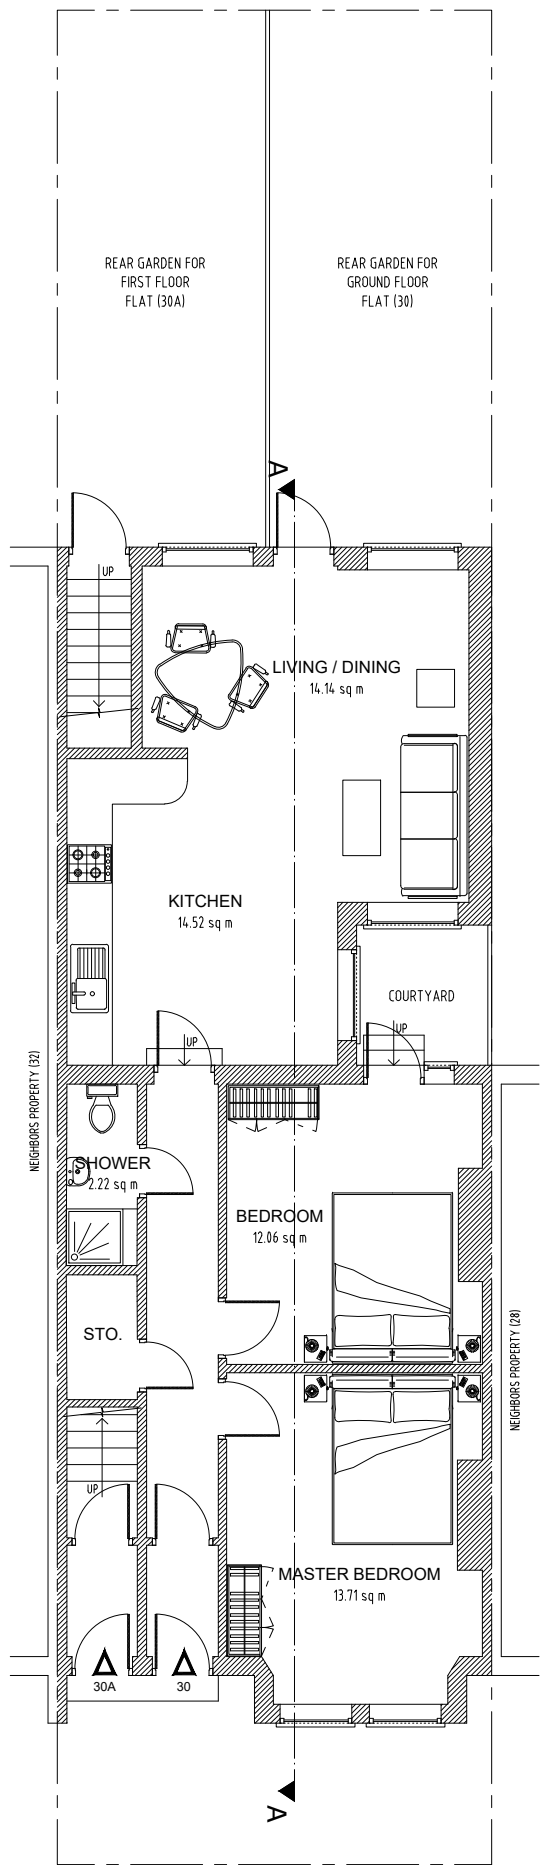


Proposed Ground Floor
 Scale 1:100

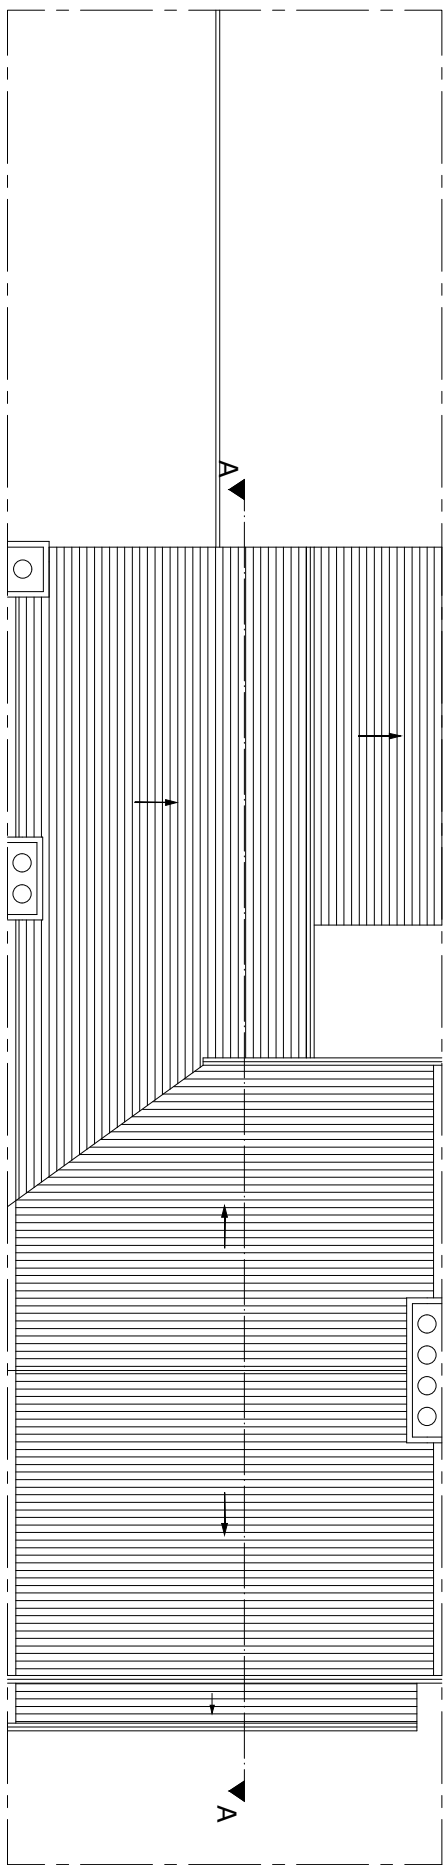

Proposed Roof Plan
 Scale 1:100

Note:
 MATERIALS USED IN THE CONSTRUCTION OF THE
 REAR EXTENSION WILL MATCH THE MAIN DWELLING

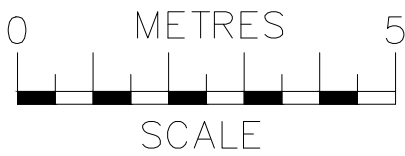


ajs
Planning

info@ajsplanning.co.uk
020 81501820



NOTES
 The contractors are to check all the dimensions, levels, drain runs and general condition of the site before works commence.

All works are to be carried out in accordance with current Building Regulations, British Standards, Code of Practice and Local Authority Requirements.

Project: 30 St.Johns Road, London N15 6QP		
Title: Proposed Floor Plans Ground And Roof		
Date: 22.06.26	Scale: 1:100 @ A3	
Dwg. No. SJR.30.PR.101		Rev: 0

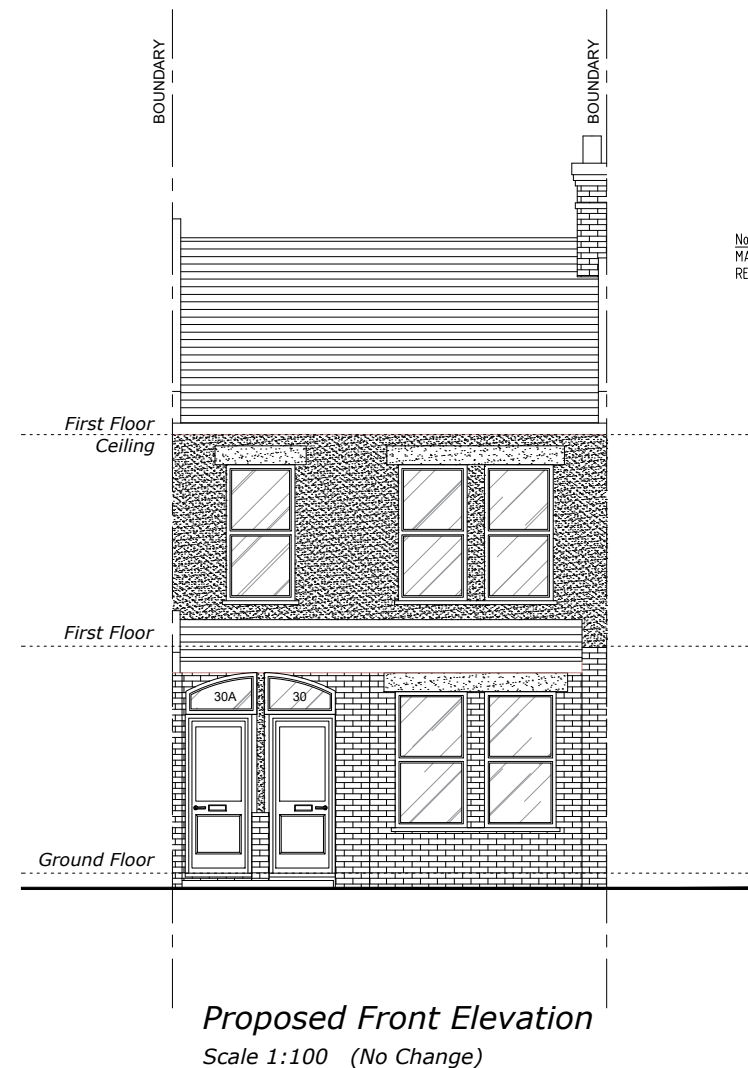

Note:
MATERIALS USED IN THE CONSTRUCTION OF THE
REAR EXTENSION WILL MATCH THE MAIN DWELLING

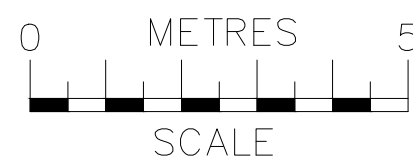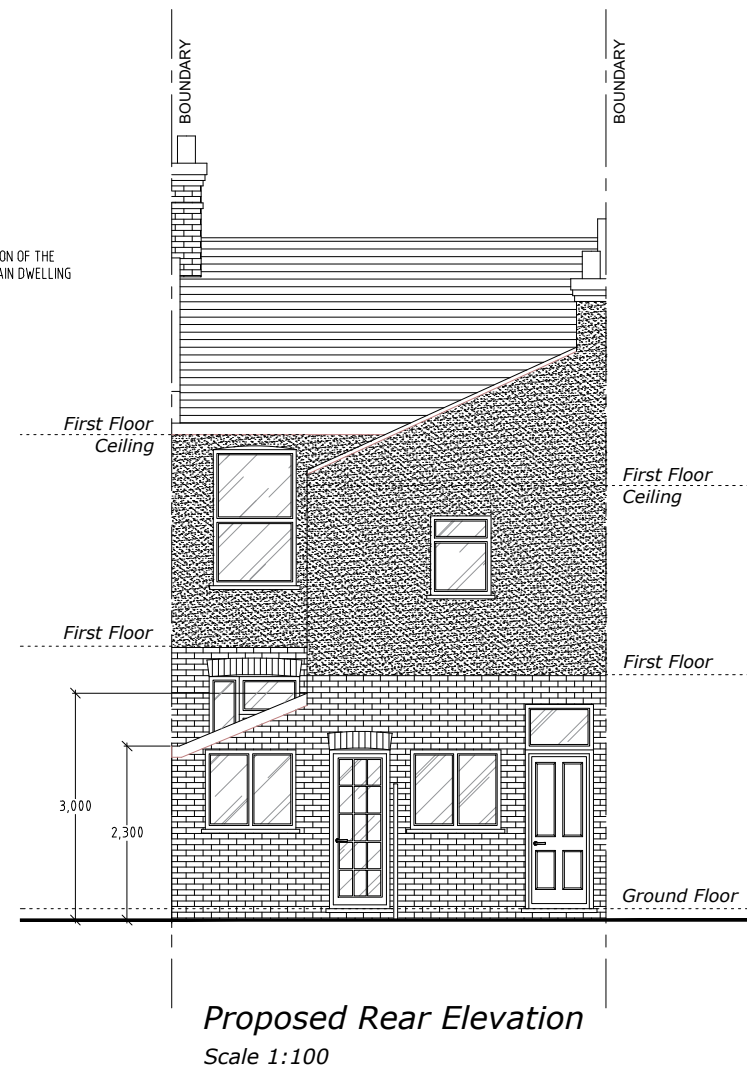



info@ajsplanning.co.uk
020 81501820

NOTES
The contractors are to check all the dimensions, levels, drain runs and general condition of the site before works commence.

All works are to be carried out in accordance with current Building Regulations, British Standards, Code of Practice and Local Authority Requirements.

Project:
**30 St.Johns Road,
London N15 6QP**


Title: Proposed Front & Rear Elevations	
Date: 22.06.26	Scale: 1:100 @ A3
Dwg. No. SJR.30.PR.102	Rev: 0



Proposed Side 1 Elevation
Scale 1:100 (No Change)

Proposed Side 2 Elevation
Scale 1:100

Note:
MATERIALS USED IN THE CONSTRUCTION OF THE
REAR EXTENSION WILL MATCH THE MAIN DWELLING

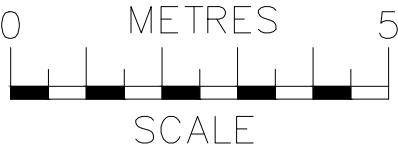




ajs
Planning
info@ajsplanning.co.uk
020 81501820

NOTES
The contractors are to check all the dimensions, levels, drain runs and general condition of the site before works commence.


All works are to be carried out in accordance with current Building Regulations, British Standards, Code of Practice and Local Authority Requirements.

Project:
**30 St.Johns Road,
London N15 6QP**

Title: Proposed Side Elevations (1 & 2)	
Date: 22.06.26	Scale: 1:100 @ A3
Dwg. No. SJR.30.PR.103	Rev: 0

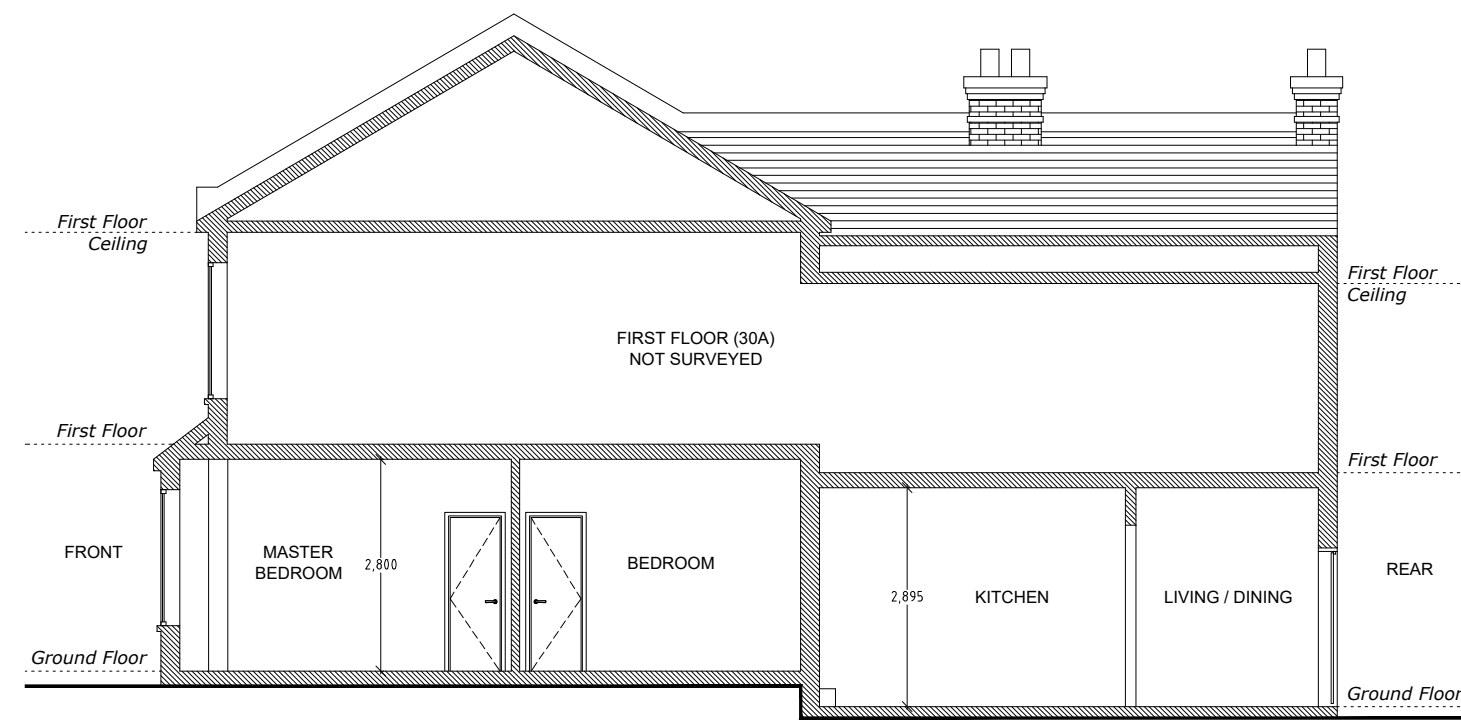

Proposed Section A-A
Scale 1:100

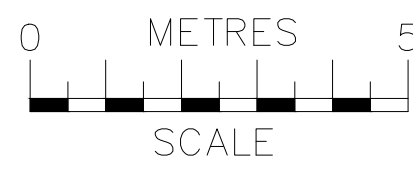

 ajs Planning info@ajsplanning.co.uk 020 81501820	NOTES The contractors are to check all the dimensions, levels, drain runs and general condition of the site before works commence. All works are to be carried out in accordance with current Building Regulations, British Standards, Code of Practice and Local Authority Requirements.	Project: 30 St.Johns Road, London N15 6QP	
		Title: Proposed Section A-A	
		Date: 22.06.26	Scale: 1:100 @ A3
Dwg. No. SJR.30.PR.104		Rev: 0	