




EXISTING FRONT ELEVATION
1 : 100



EXISTING REAR ELEVATION
1 : 100

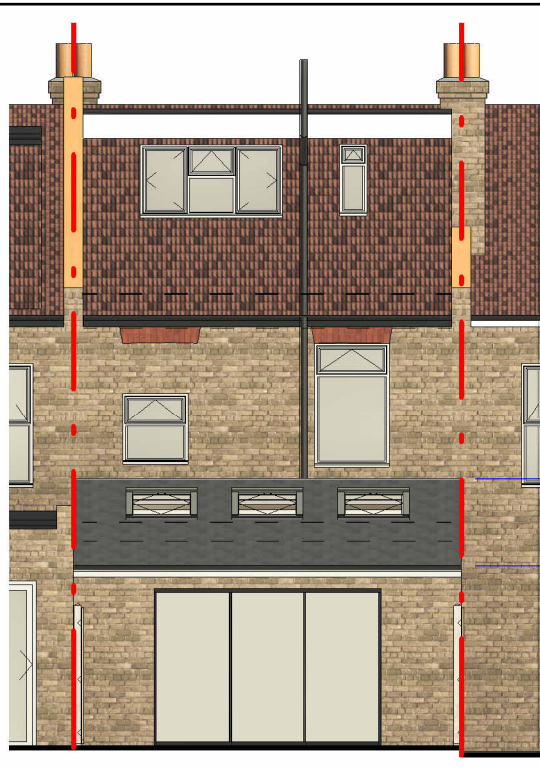

PROPOSED REAR ELEVATION
1 : 100



2.50 m from
neighbour's site level
3.66 m from
neighbour's site level




PROPOSED BLOCK PLAN
1 : 500




EXISTING BLOCK PLAN
1 : 500

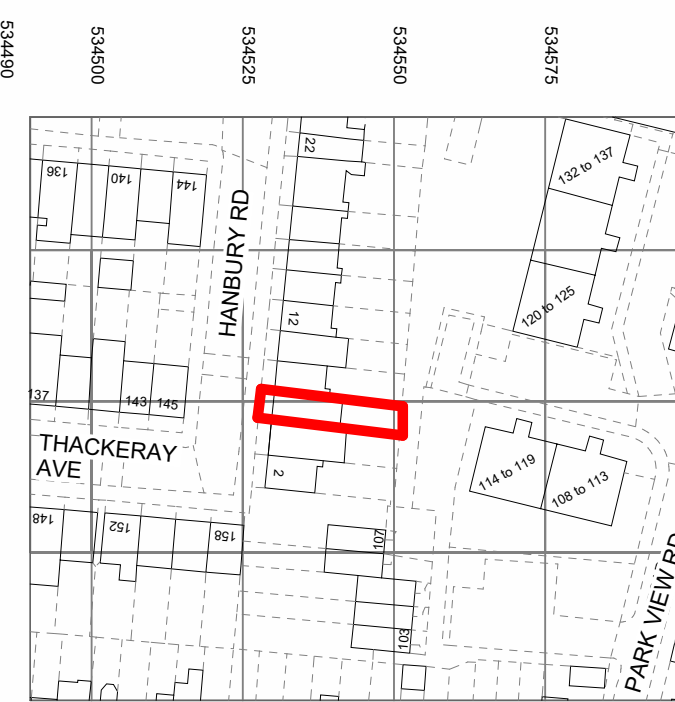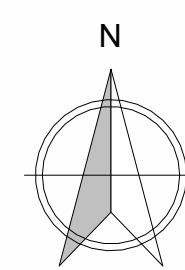


LOCATION PLAN
1 : 1250

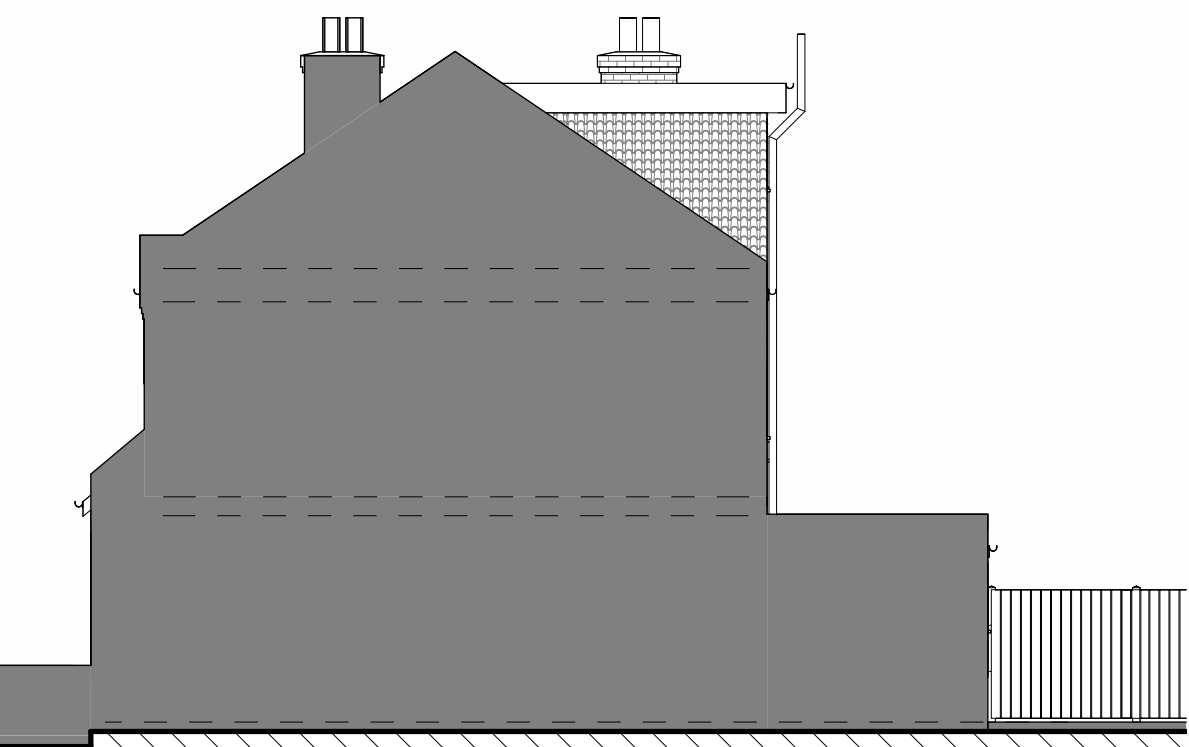

EXISTING SIDE ELEVATION
1 : 100

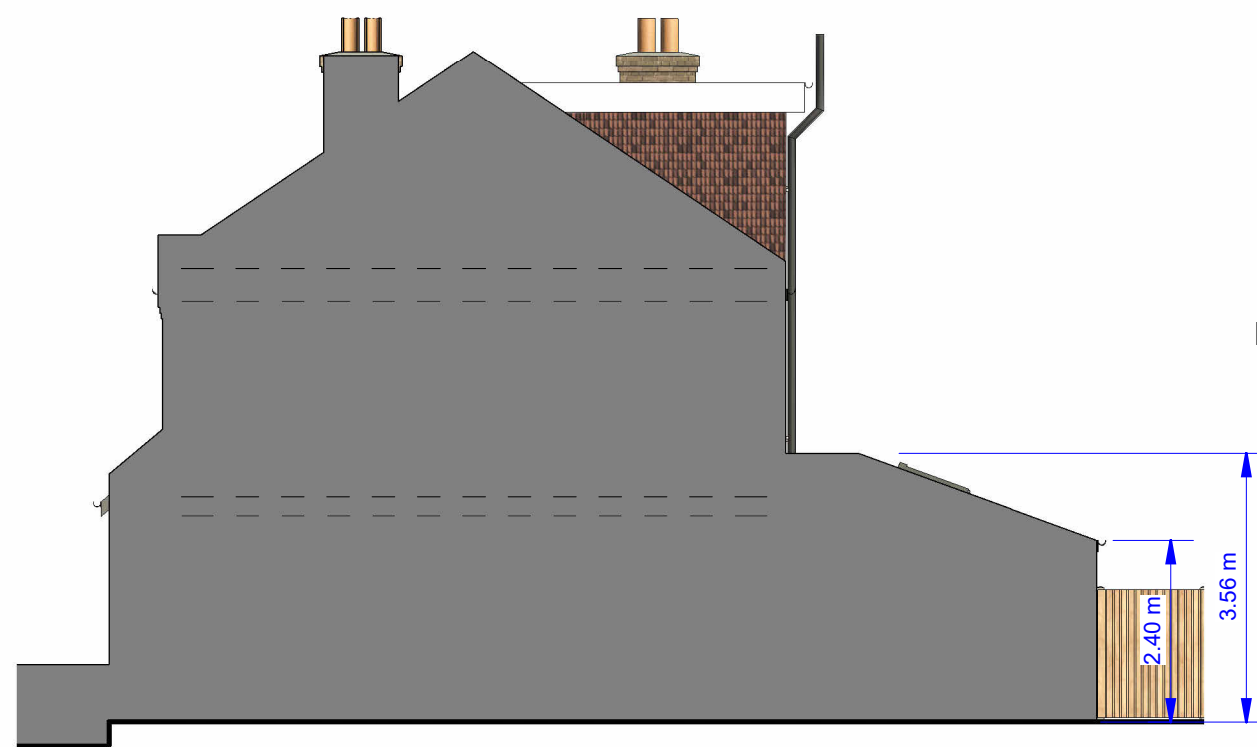


PROPOSED SIDE ELEVATION
1 : 100

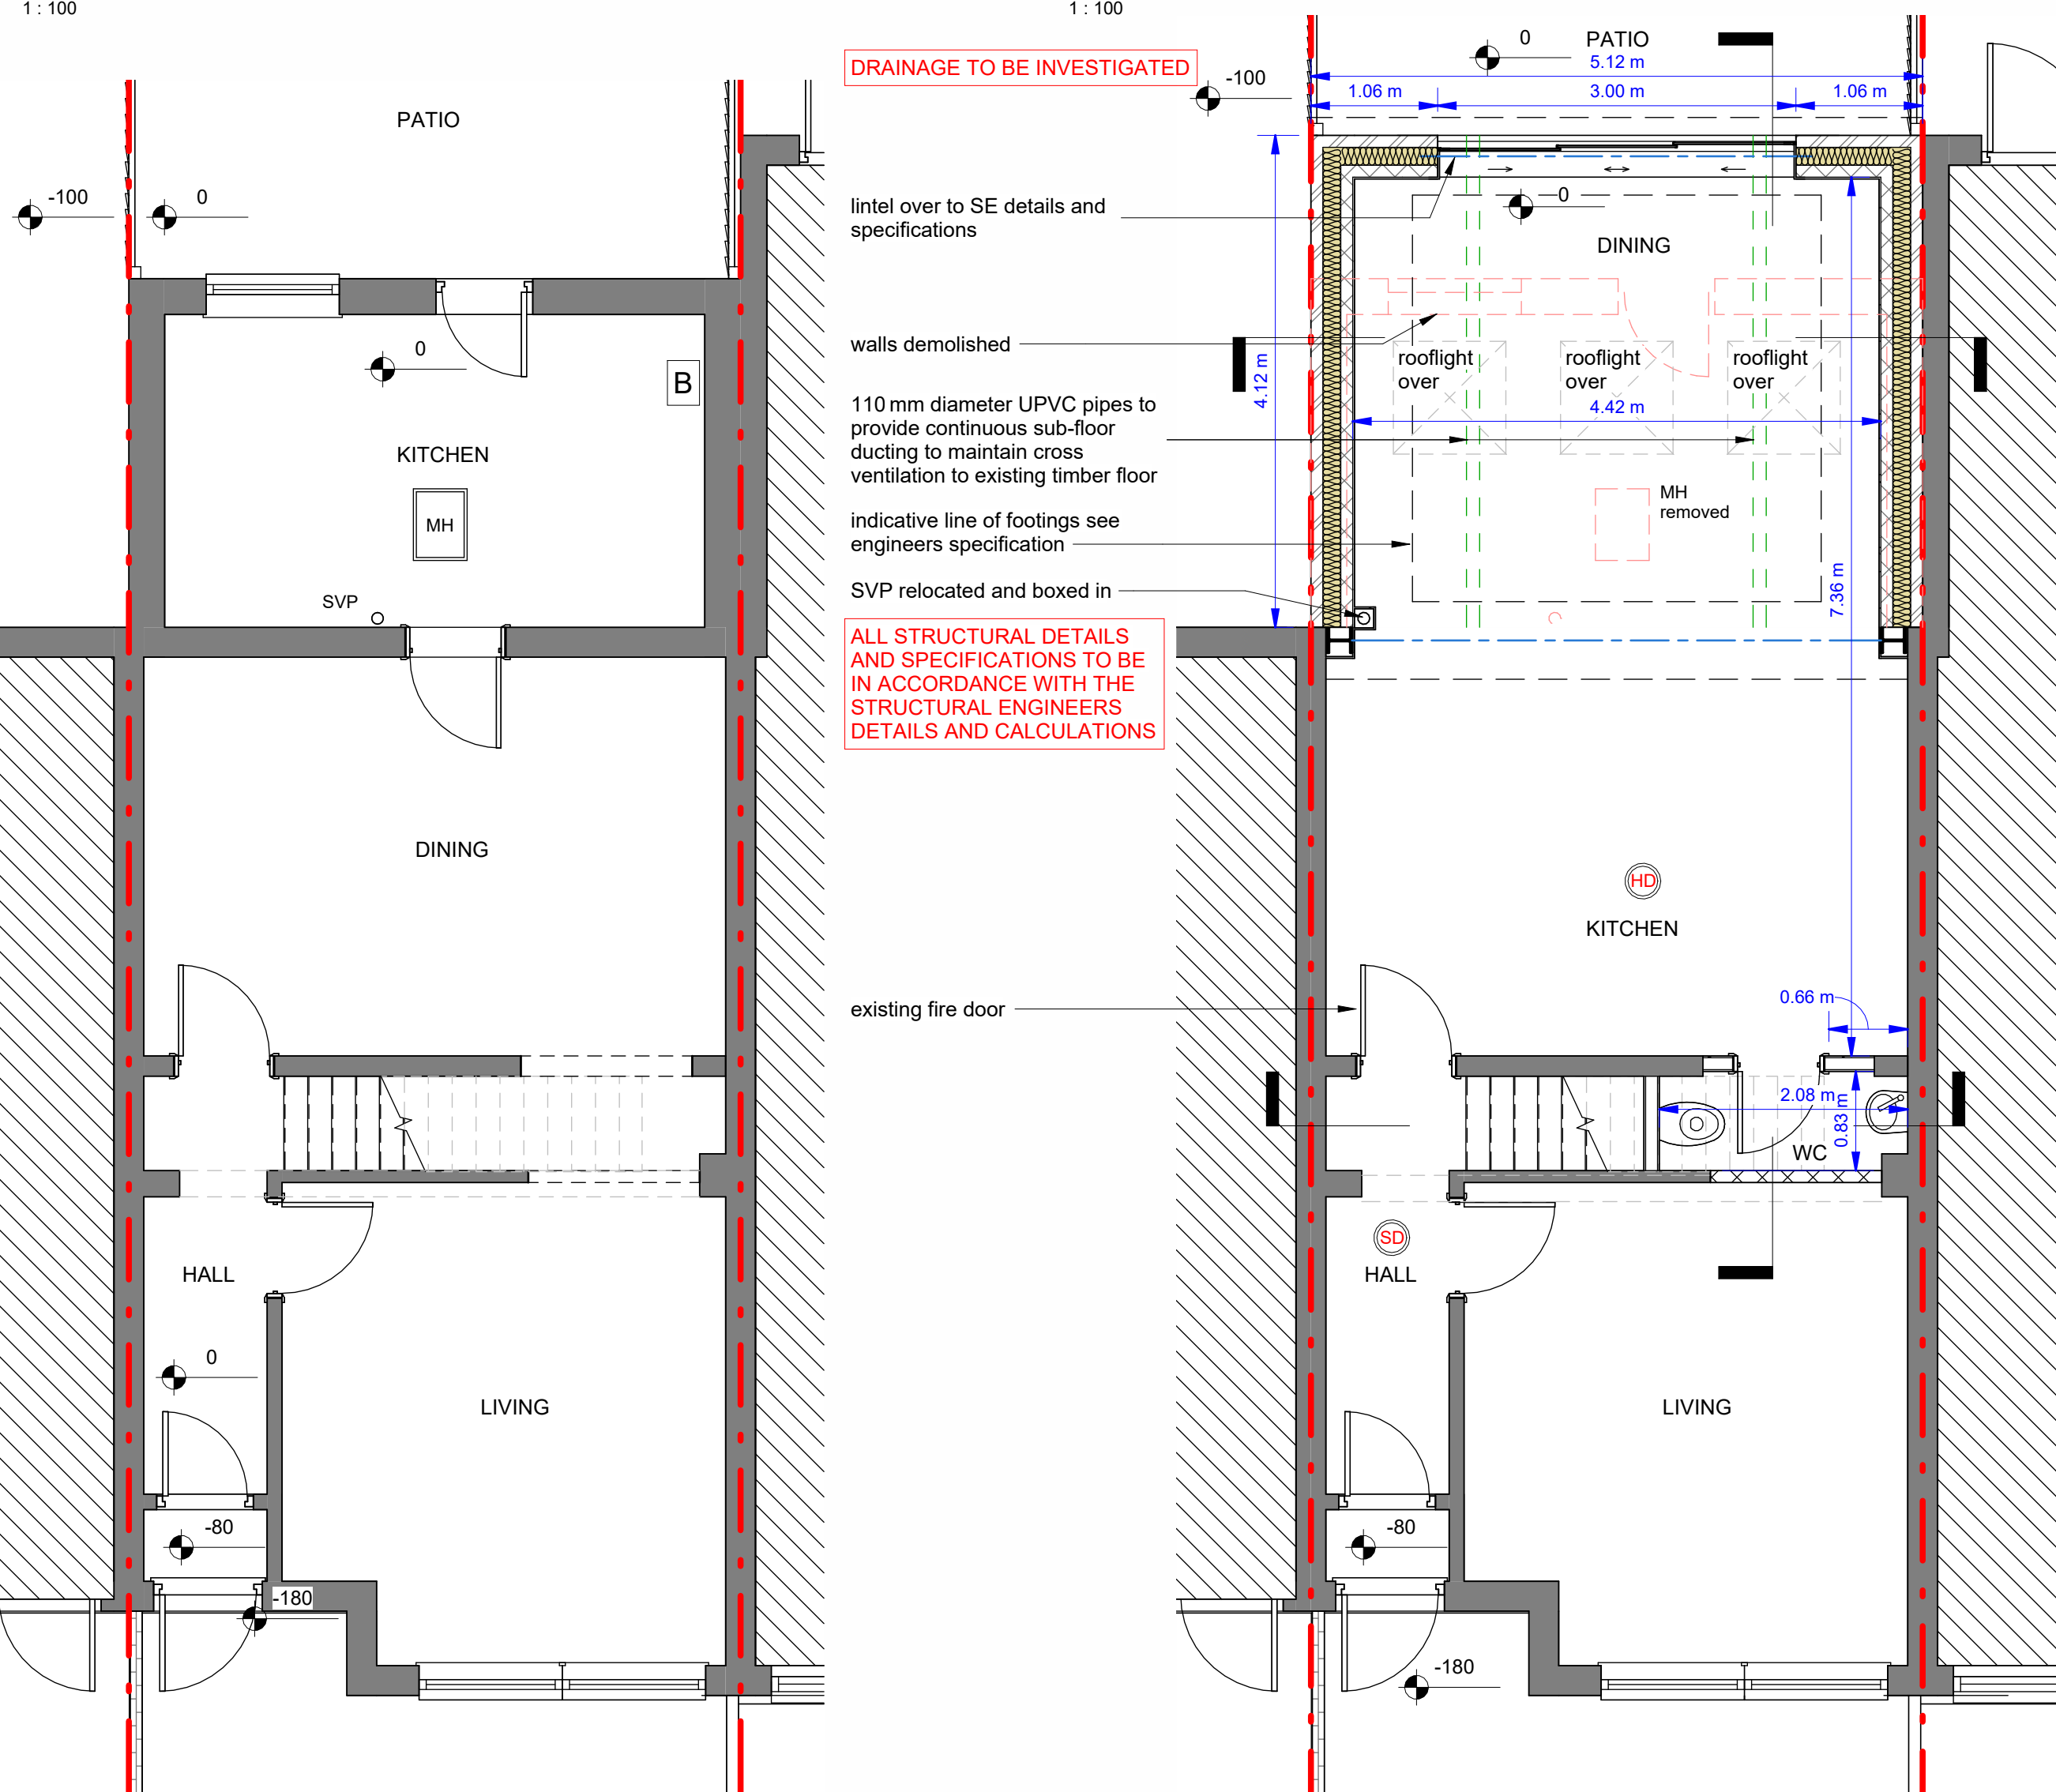


EXISTING GROUND FLOOR
1 : 50


PROPOSED GROUND FLOOR
1 : 50

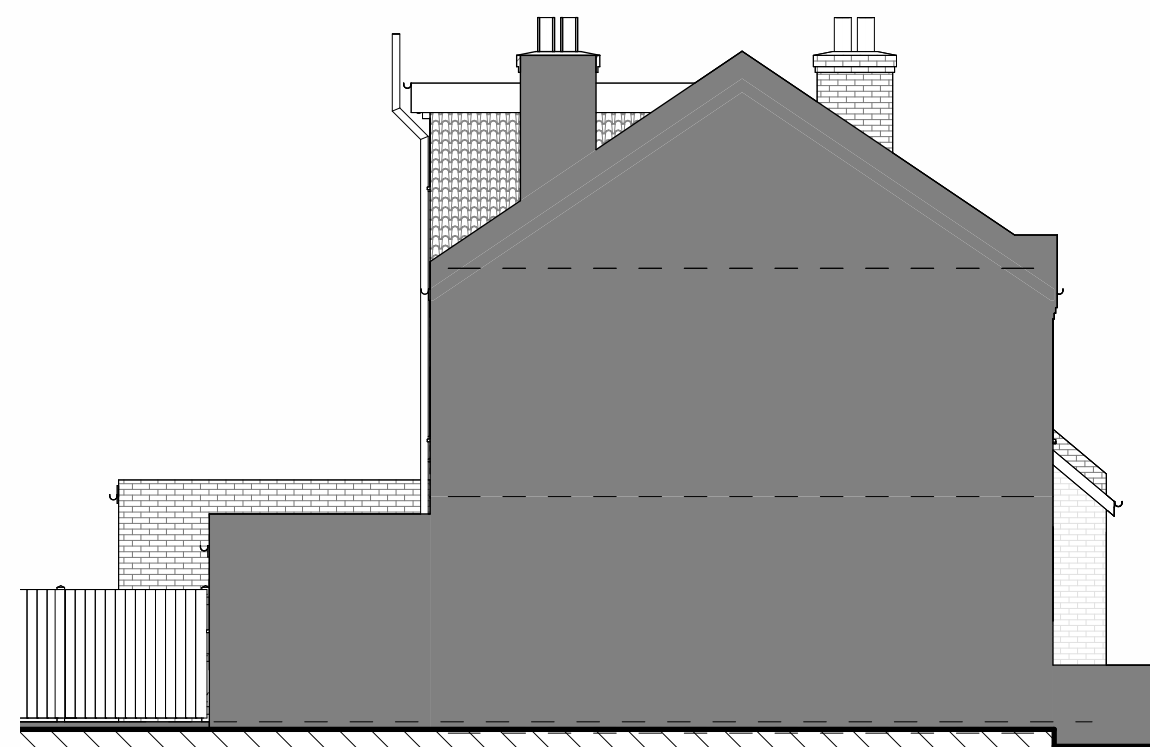


EXISTING SIDE ELEVATION II
1 : 100

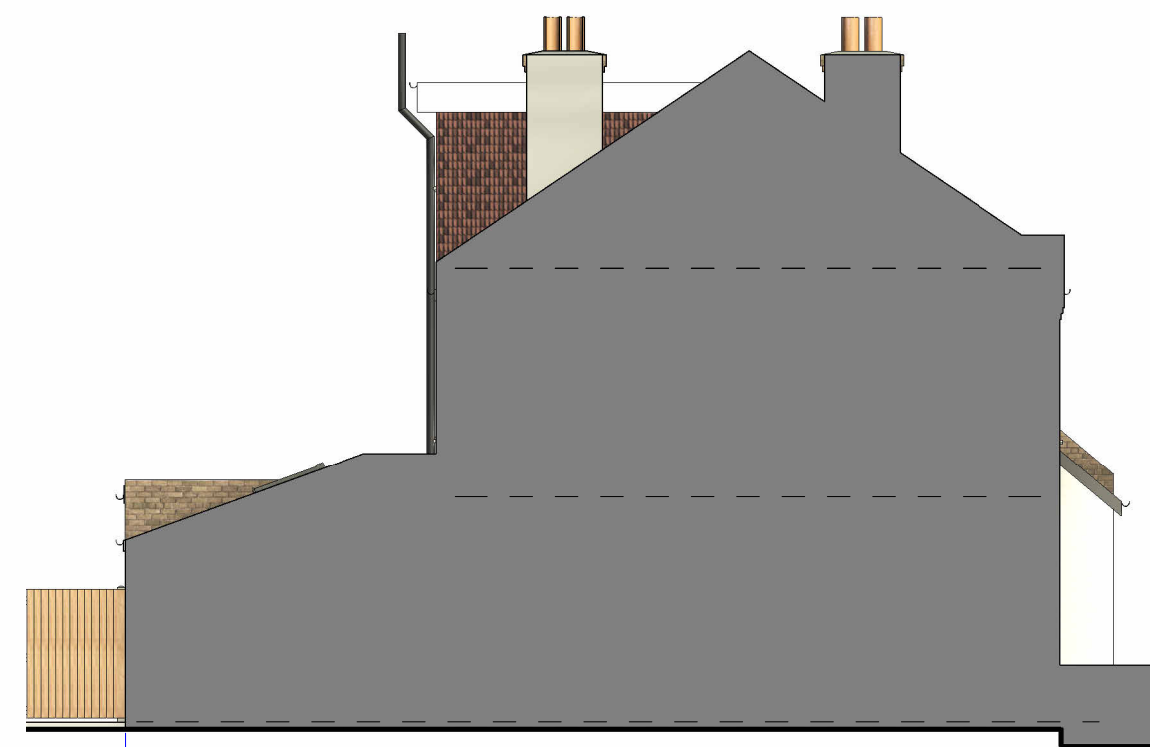

PROPOSED SIDE ELEVATION II
1 : 100

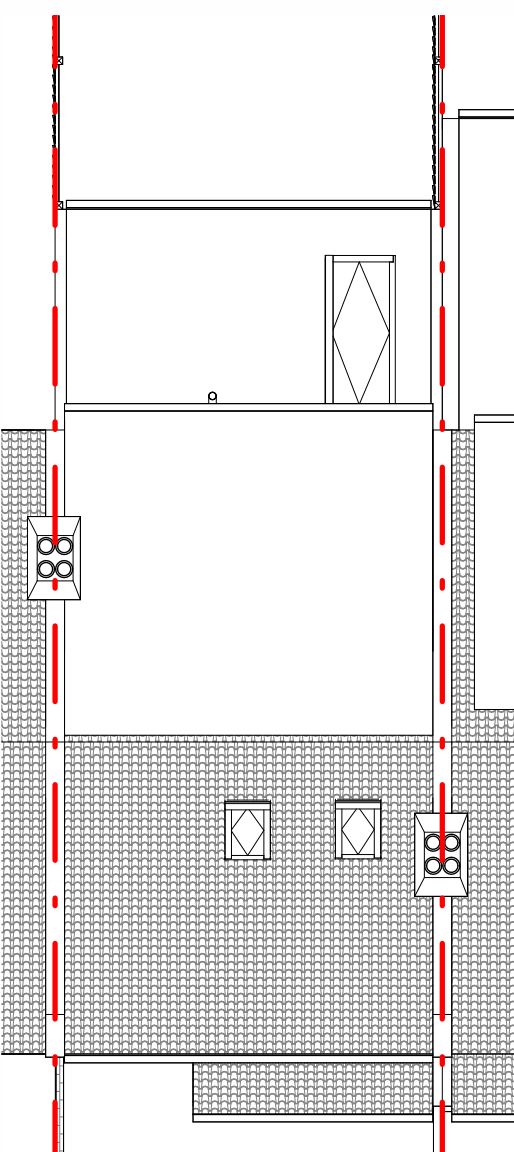

EXISTING ROOF PLAN
1 : 100

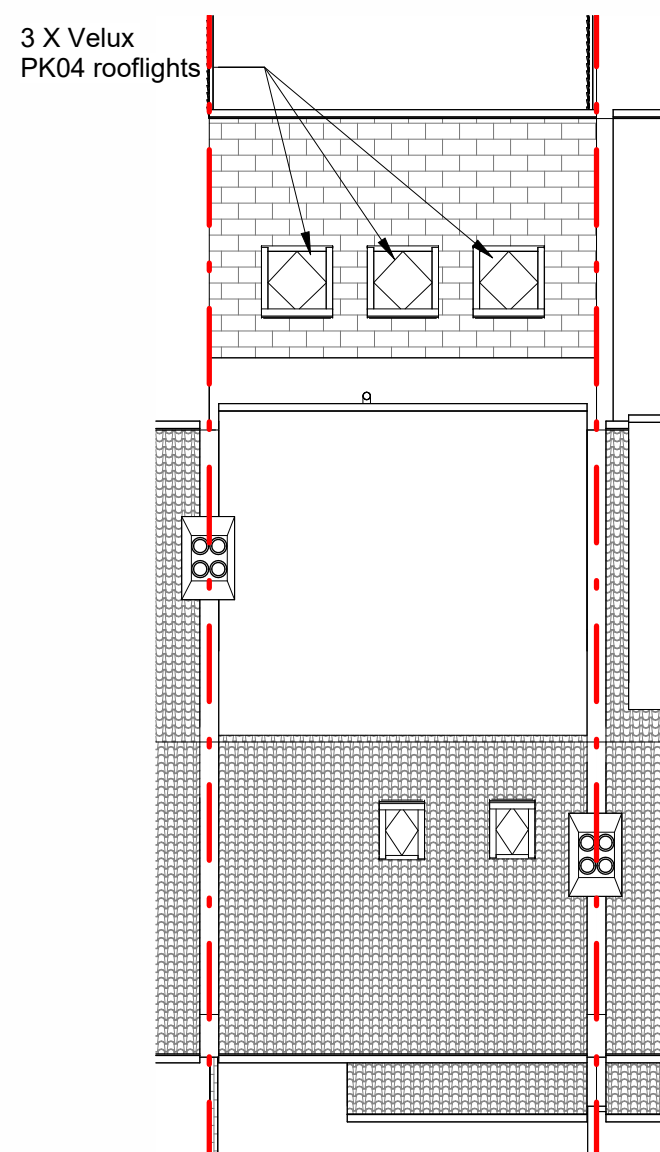

PROPOSED ROOF PLAN
1 : 100

1M 2M 3M 4M 5M 6M 7M 8M 9M 10M
1M 2M 3M 4M 5M
SCALE @ 1:100
SCALE @ 1:500

- KITCHEN EXTENSIONS
- LOFT CONVERSIONS
- REFURBISHMENT

plusrooms
HOME EXTENSIONS

REV	DATE	DETAIL	P/C	DRN
A	19/05/26	1st draft	VH	SZ

DRAWING: EXISTING & PROPOSED DRAWINGS


DATE:	PROJECT:
14/05/26	REAR EXTENSION

SCALE @ A1:	CLIENT:
As indicated	MEJIAS


DRAWING No.	CLIENT ADDRESS:
2026 046 01 A	6 HANBURY ROAD LONDON N17 9RJ

ALL PLANS TO BE CHECKED BY CONTRACTOR FOR ACCURACY AND DIMENSIONS BEFORE WORK ON SITE. ANY QUOTES MUST BE RELATED TO DISCOVERIES AND QUOTATIONS FROM PLANS OR STRUCTURAL ALTERATIONS ARE TO BE NOTIFIED IMMEDIATELY FOR WILL BE CARRIED OUT AT THE CLIENT'S RISK. ANY BUILDING WORKS MUST BE STOPPED BEFORE ANY NECESSARY LOCAL AUTHORITY APPROVALS HAVE BEEN OBTAINED AND AT CLIENT'S OWN RISK. THE DRAWING REMAINS THE PROPERTY OF THE ART OF BUILDING LTD. ANY REUSE OR REPRODUCTION OF THIS DRAWING WITHOUT THE WRITTEN PERMISSION OF THE ART OF BUILDING LTD. IS STRICTLY PROHIBITED. 


PLUS ROOMS Unit 30, NW Works, 135 Solihull Rd, London NW6 6RJ | T: 0800 917 7127
Plus Rooms is trading name of plusrooms.com ltd. Company Registration No. 134076
Registered Office: Second House, 42 Lifford Road, Barnet, Herts, EN5 9PT. Directors: James and Robert Barnett

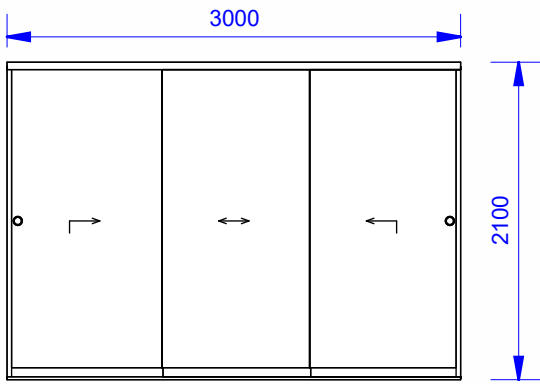


SLIDING DOOR DETAIL
1 : 50

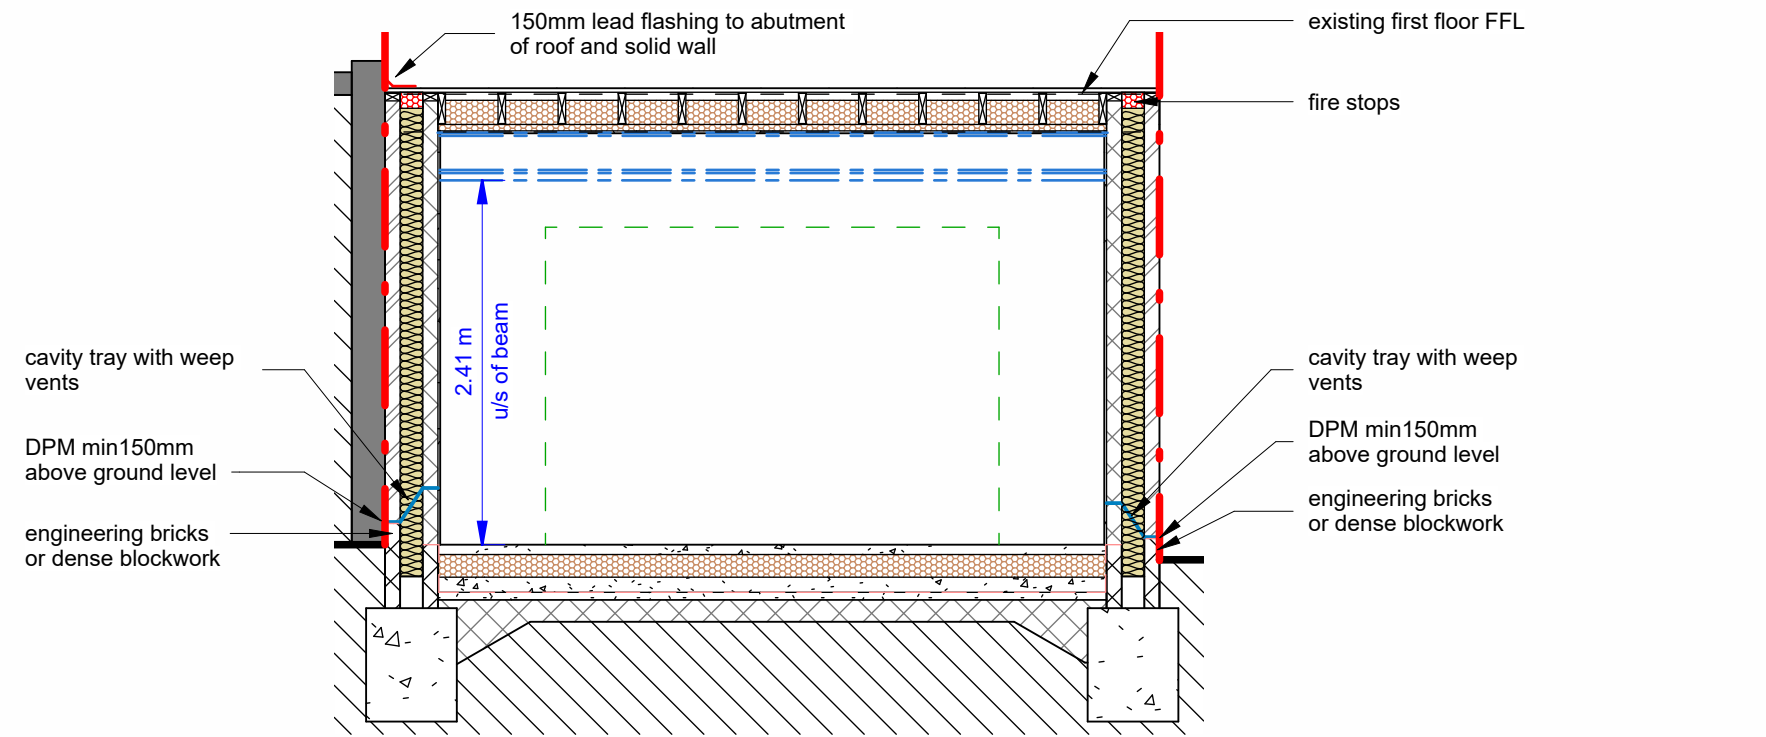

SECTION A - A
1 : 50

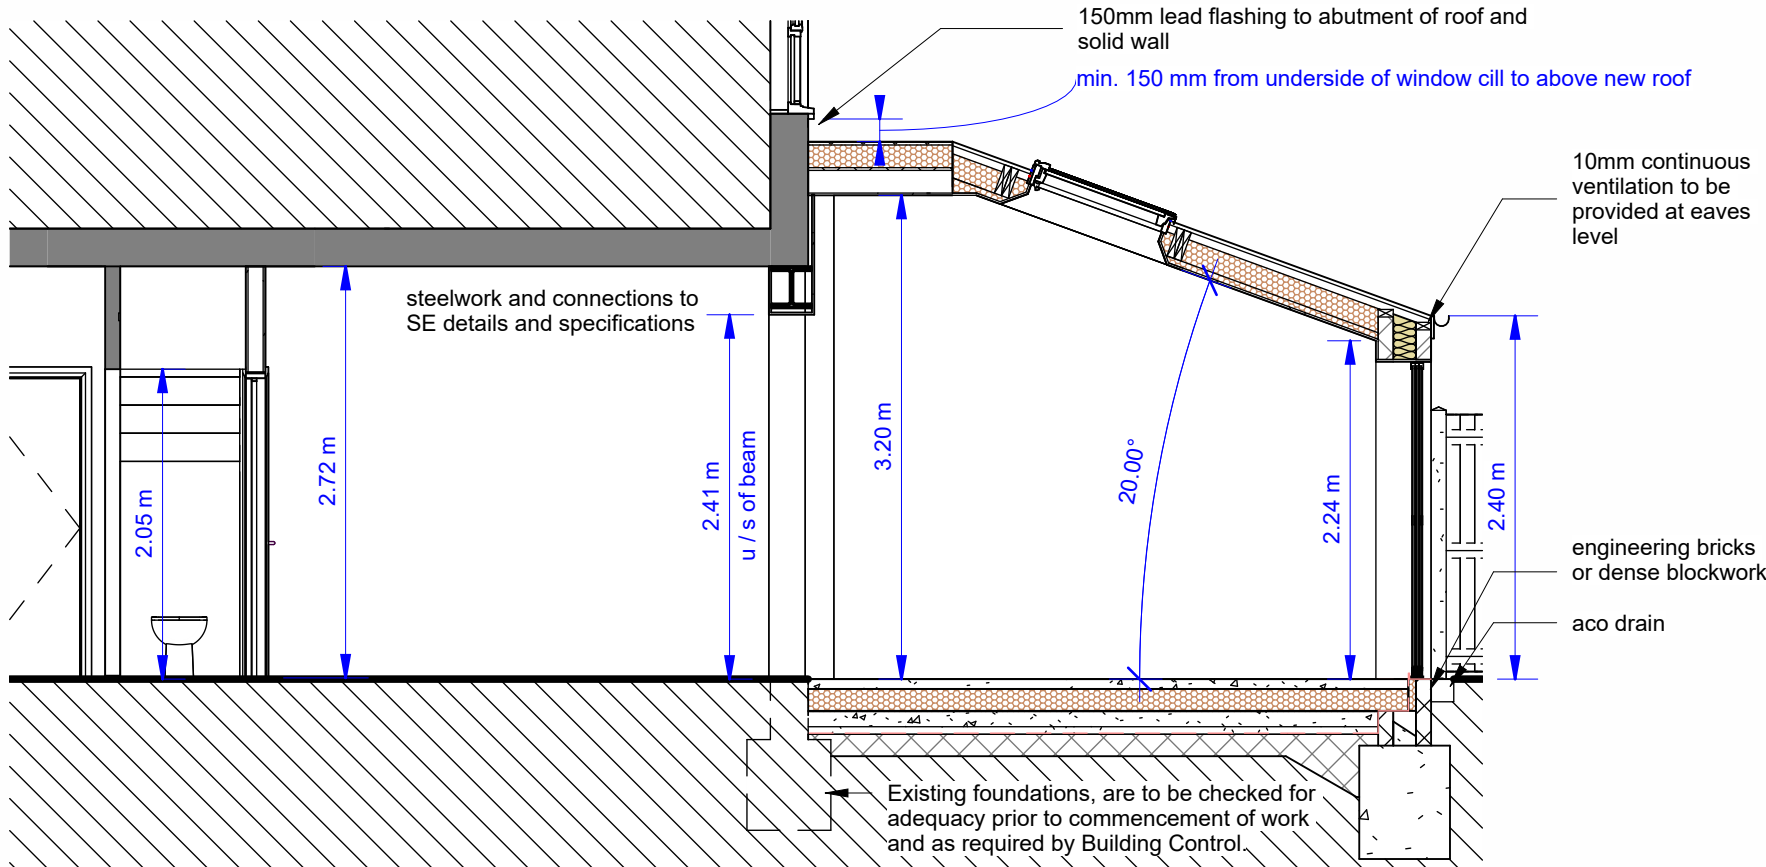

SECTION B - B
1 : 50

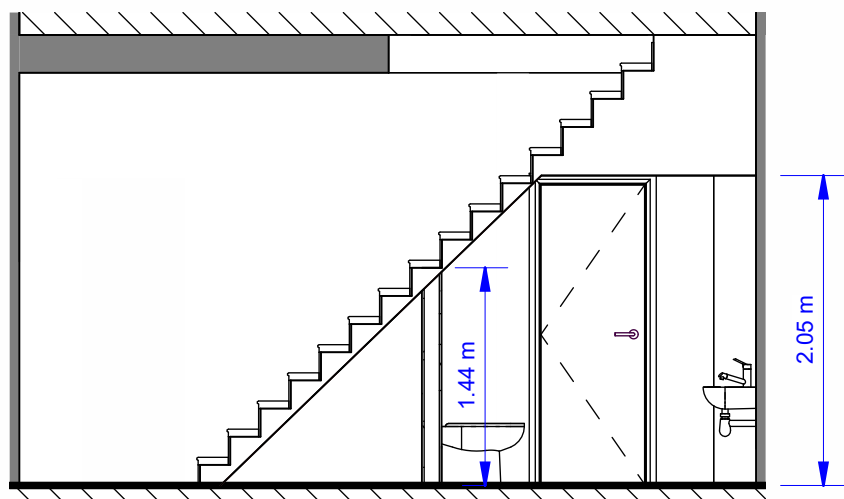

SECTION C - C
1 : 50



1M2M3M4M5M6M7M8M9M10M

1M2M3M4M5M

SCALE @ 1:50

SCALE @ 1:50

plusrooms

HOME EXTENSIONS

KITCHEN EXTENSIONS

LOFT CONVERSIONS

REFURBISHMENT

REV

DATE

DETAIL

P/C

DRN

A

19/05/26

first draft

VH

SZ

DRAWING:

PROPOSED SECTIONS AND DETAILS

DATE:

14/05/26

PROJECT:

REAR EXTENSION

SCALE @ A1:

1 : 50

CLIENT:

MEJIAS

DRAWING No.

2026 046 02 A

CLIENT ADDRESS:

6 HANBURY ROAD
LONDON
N17 9RJ

ALL PLANS TO BE CHECKED BY CONTRACTOR FOR ACCURACY AND DIMENSIONS BEFORE WORK ON SITE. ANY QUOTES MUST BE RELAYED TO DISCOVERIES
AND QUOTATIONS FROM PLANS OR STRUCTURAL ALTERATIONS ARE TO BE NOTIFIED IMMEDIATELY OF ANY CHANGES TO THE CLIENTS SIDE
AND BUILDING WORKS PROCEEDING BEFORE ALL NECESSARY LOCAL AUTHORITY APPROVALS HAVE BEEN OBTAINED AND AT CLIENTS OWN RISK.
THE DRAWING REMAINS THE PROPERTY OF PLUS ROOMS LTD. NO PART OF THIS DRAWING IS TO BE REPRODUCED OR USED FOR ANY OTHER PURPOSE WITHOUT PLUS ROOMS LTD.
ANY REVISED DRAWINGS OR ADDITIONAL DRAWINGS REQUIRED AFTER LOCAL AUTHORITY APPROVALS HAVE BEEN OBTAINED WILL
FORM AN ADDITIONAL COST TO THE CLIENT.

PLUS ROOMS Unit 30, NW Works, 135 Solihbury Rd, London NW6 6RJ | T: 0800 917 7127

Plus Rooms is trading name of plusrooms.com ltd | Company Registration No. 1304798

Registered Office: Second House, 42 Lifford Road, Barnet, Herts, EN5 9PT | Directors: James and Robert Barnard