

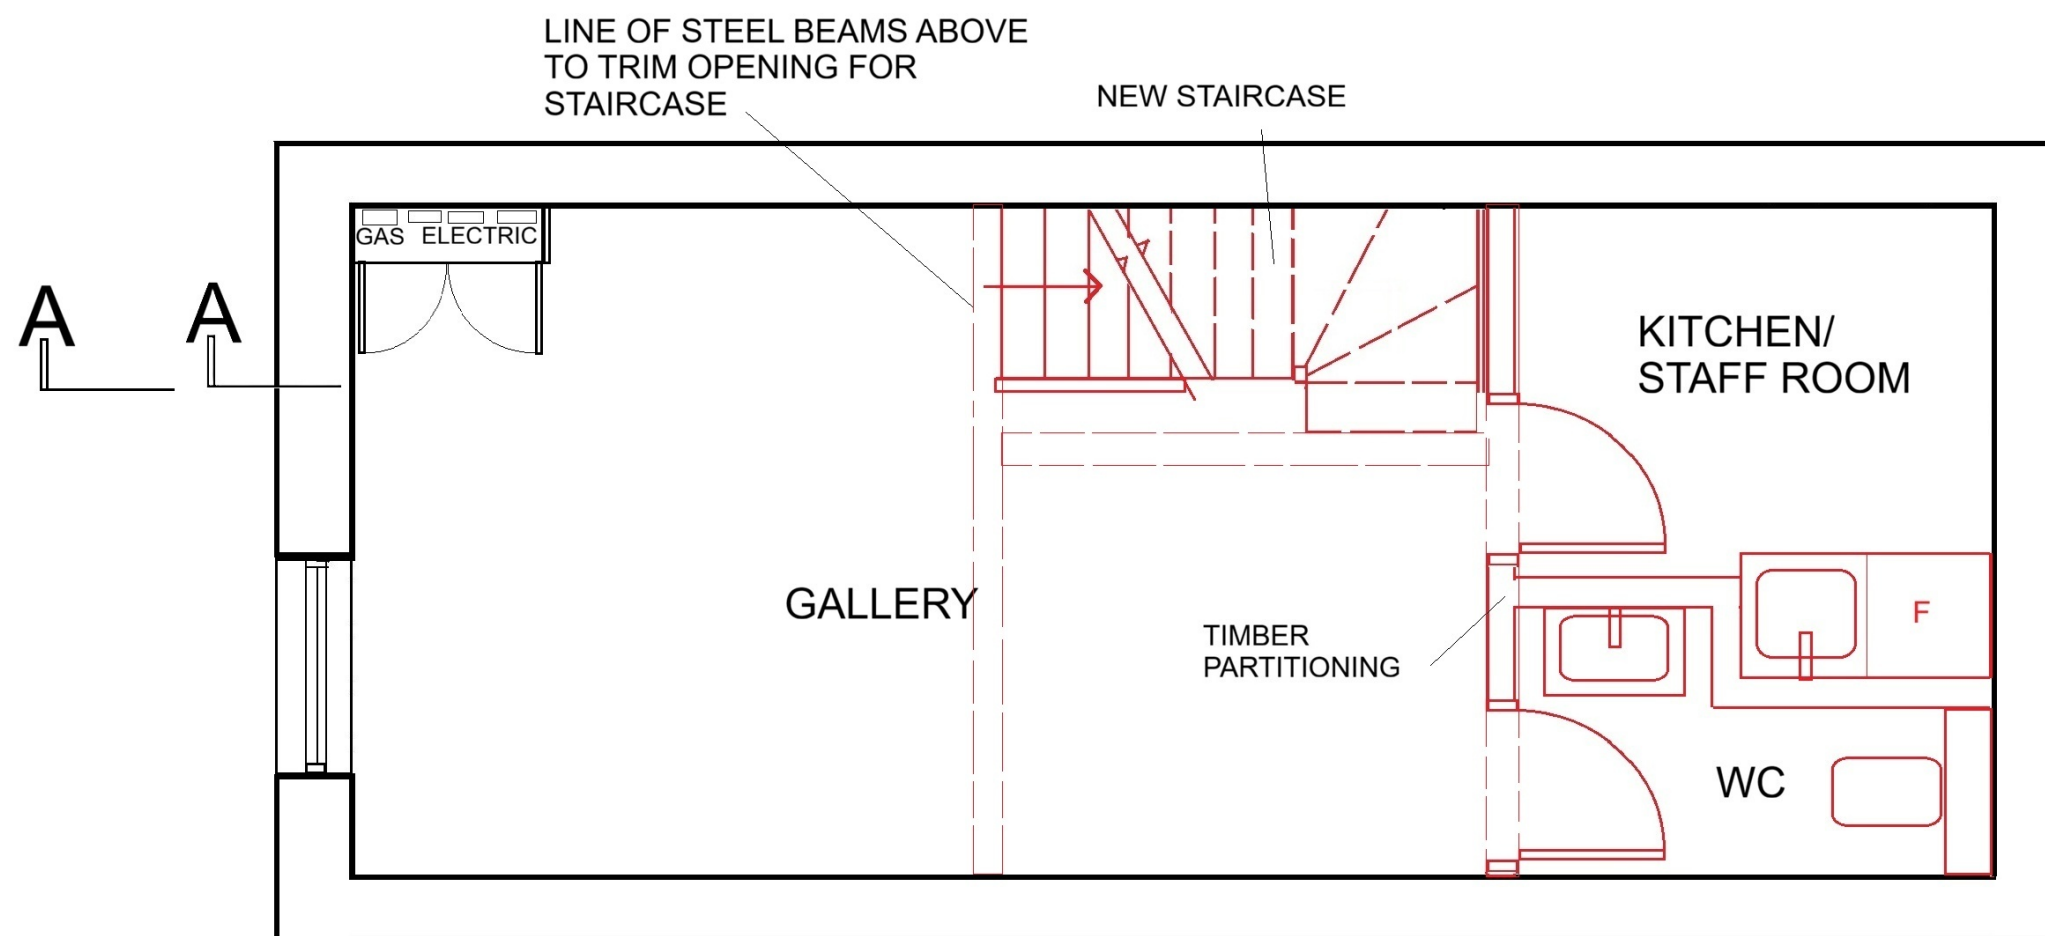
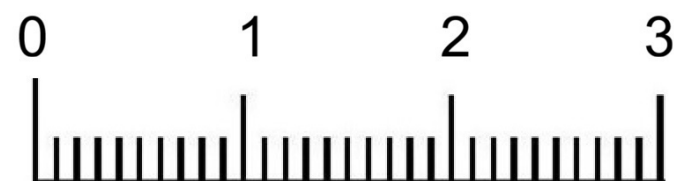



AS PROPOSED

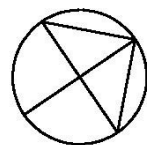




archplan architects and property management 1 Millfield Place, Highgate, London N6 6JP Tel: 020 8341 5628 e-mail: archplan@hotmail.com	Date MAY 25 Drawn by Checked by	Scale 1:50 At A3	Project 84 HIGHGATE HIGH ST LONDON N6 5HX Title BASEMENT PLAN	Drawing no HH/11 Copyright Archplan 2020
---	---	-------------------------------	---	--

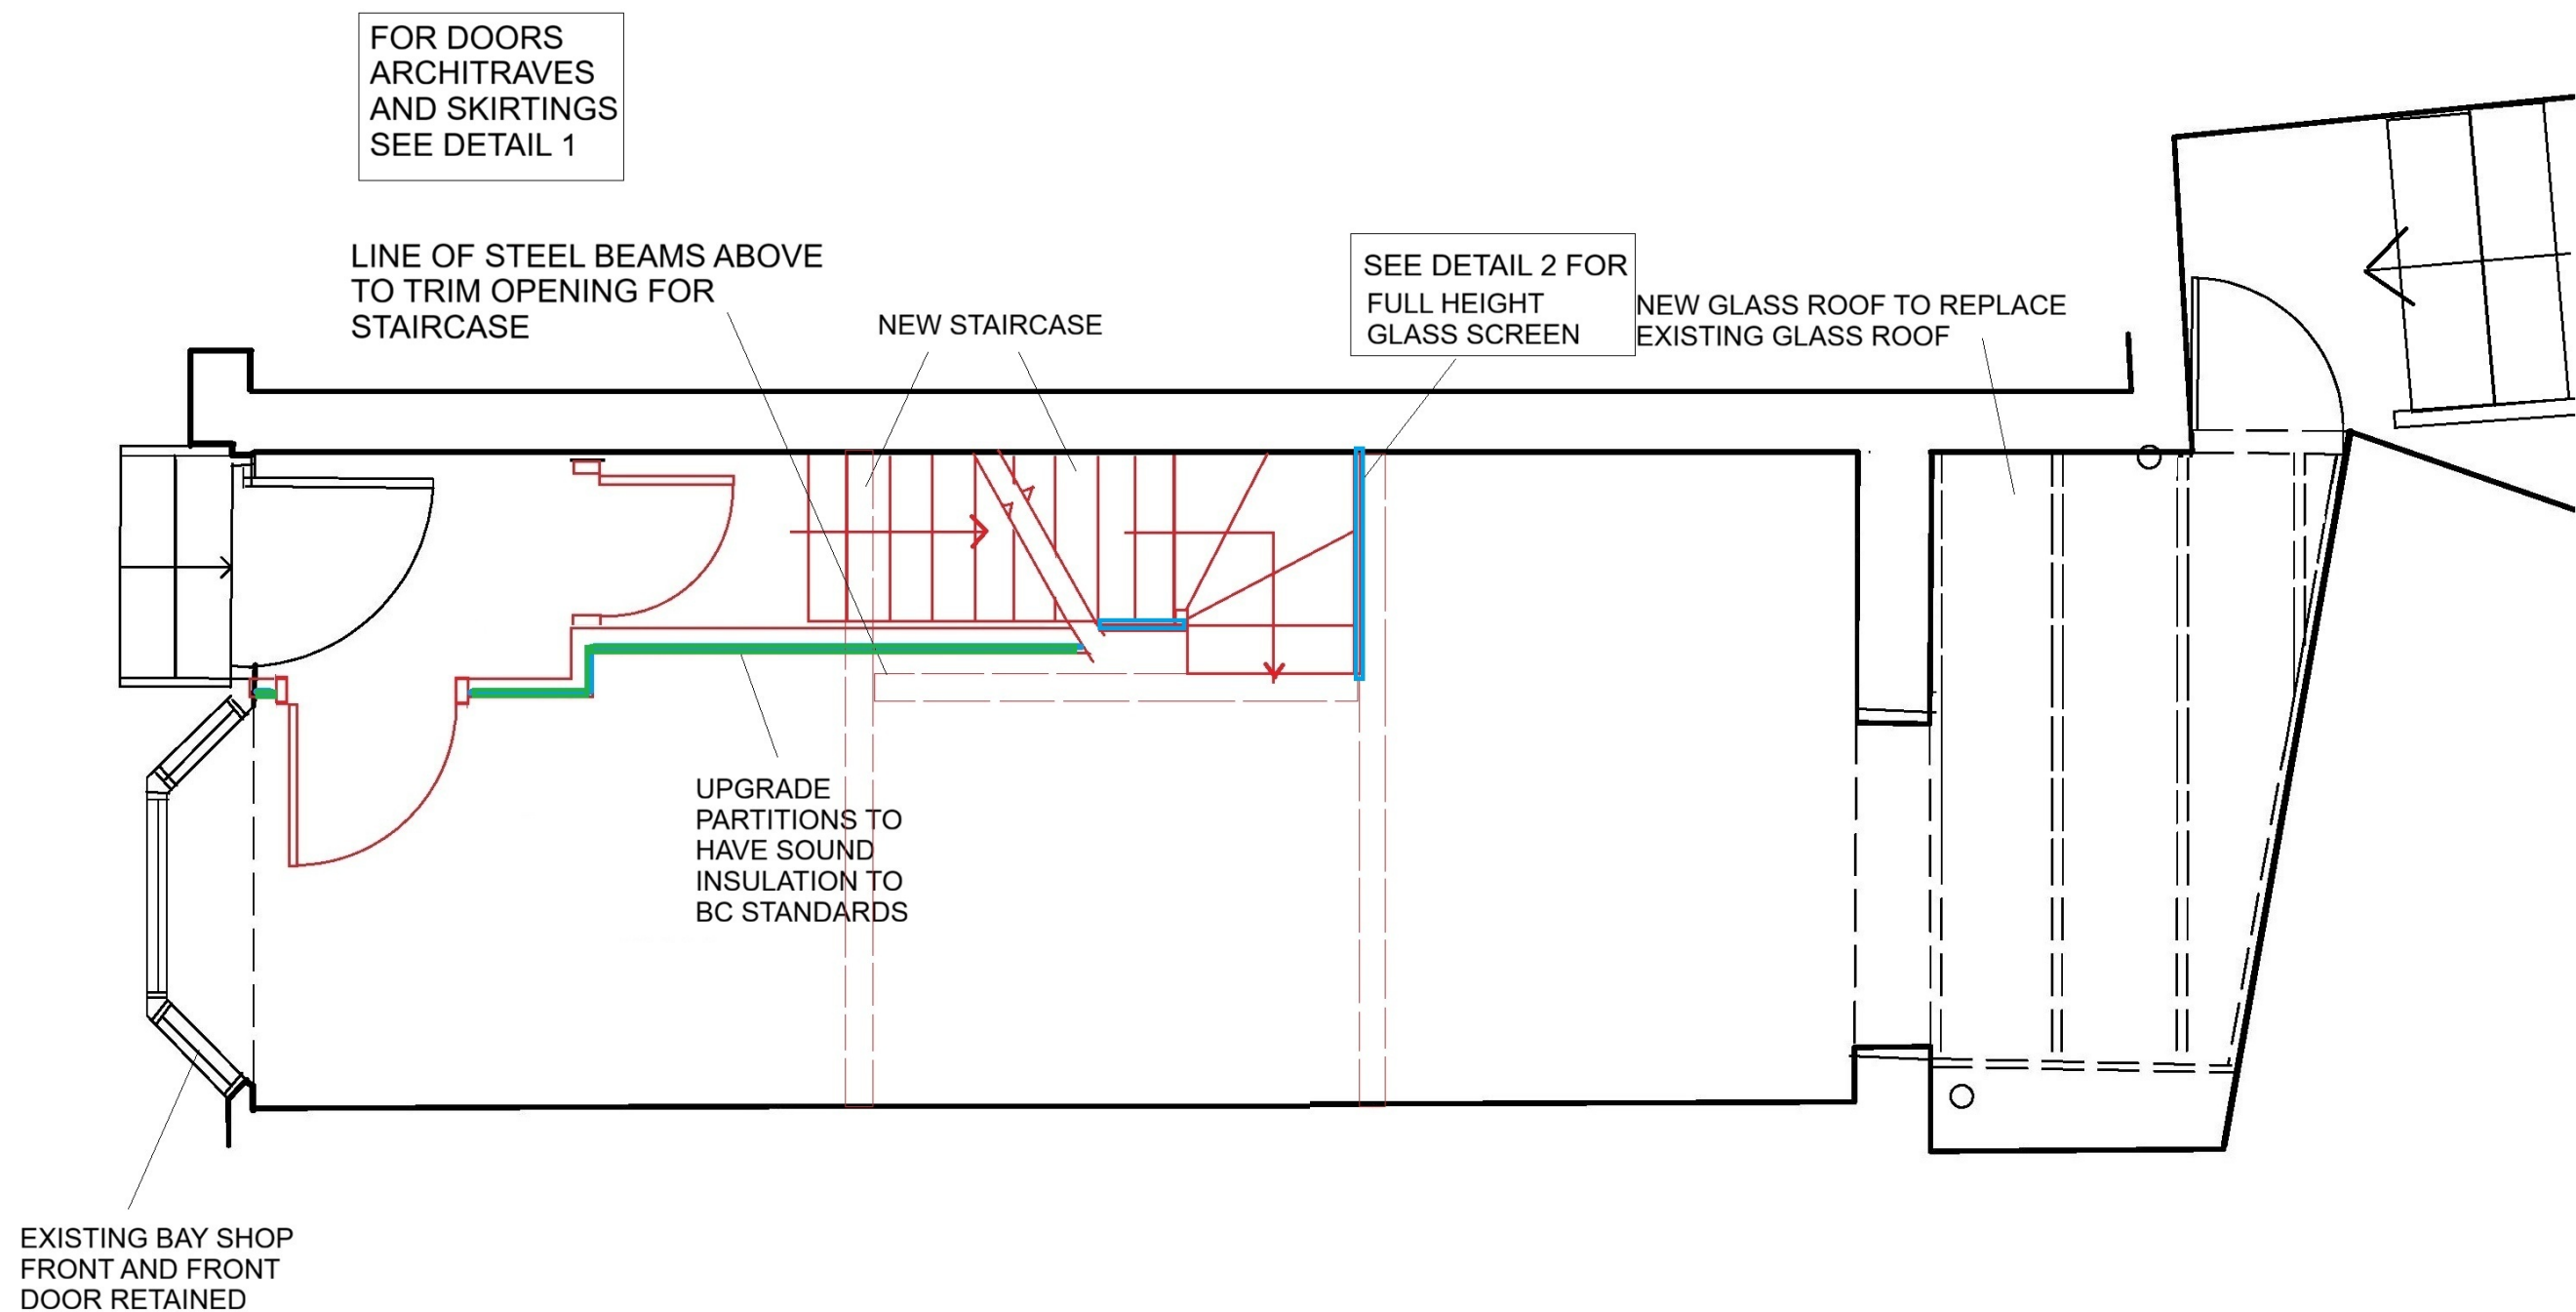

AS PROPOSED



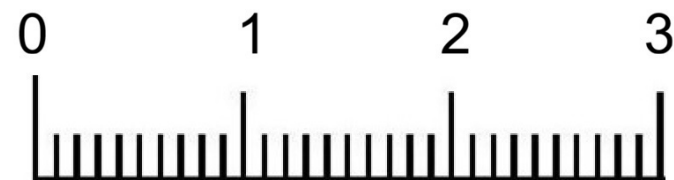


archplan architects and property management 1 Millfield Place, Highgate, London N6 6JP Tel: 020 8341 5628 e-mail: archplan@hotmail.com	Date MAY 25 Drawn by Checked by	Scale 1:50 At A3	Project 84 HIGHGATE HIGH ST LONDON N6 5HX Title GROUND FL PLAN	Drawing no HH/12 Copyright Archplan 2020
--	--	---------------------------------	---	---

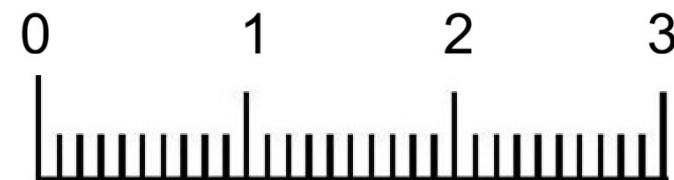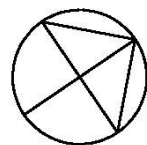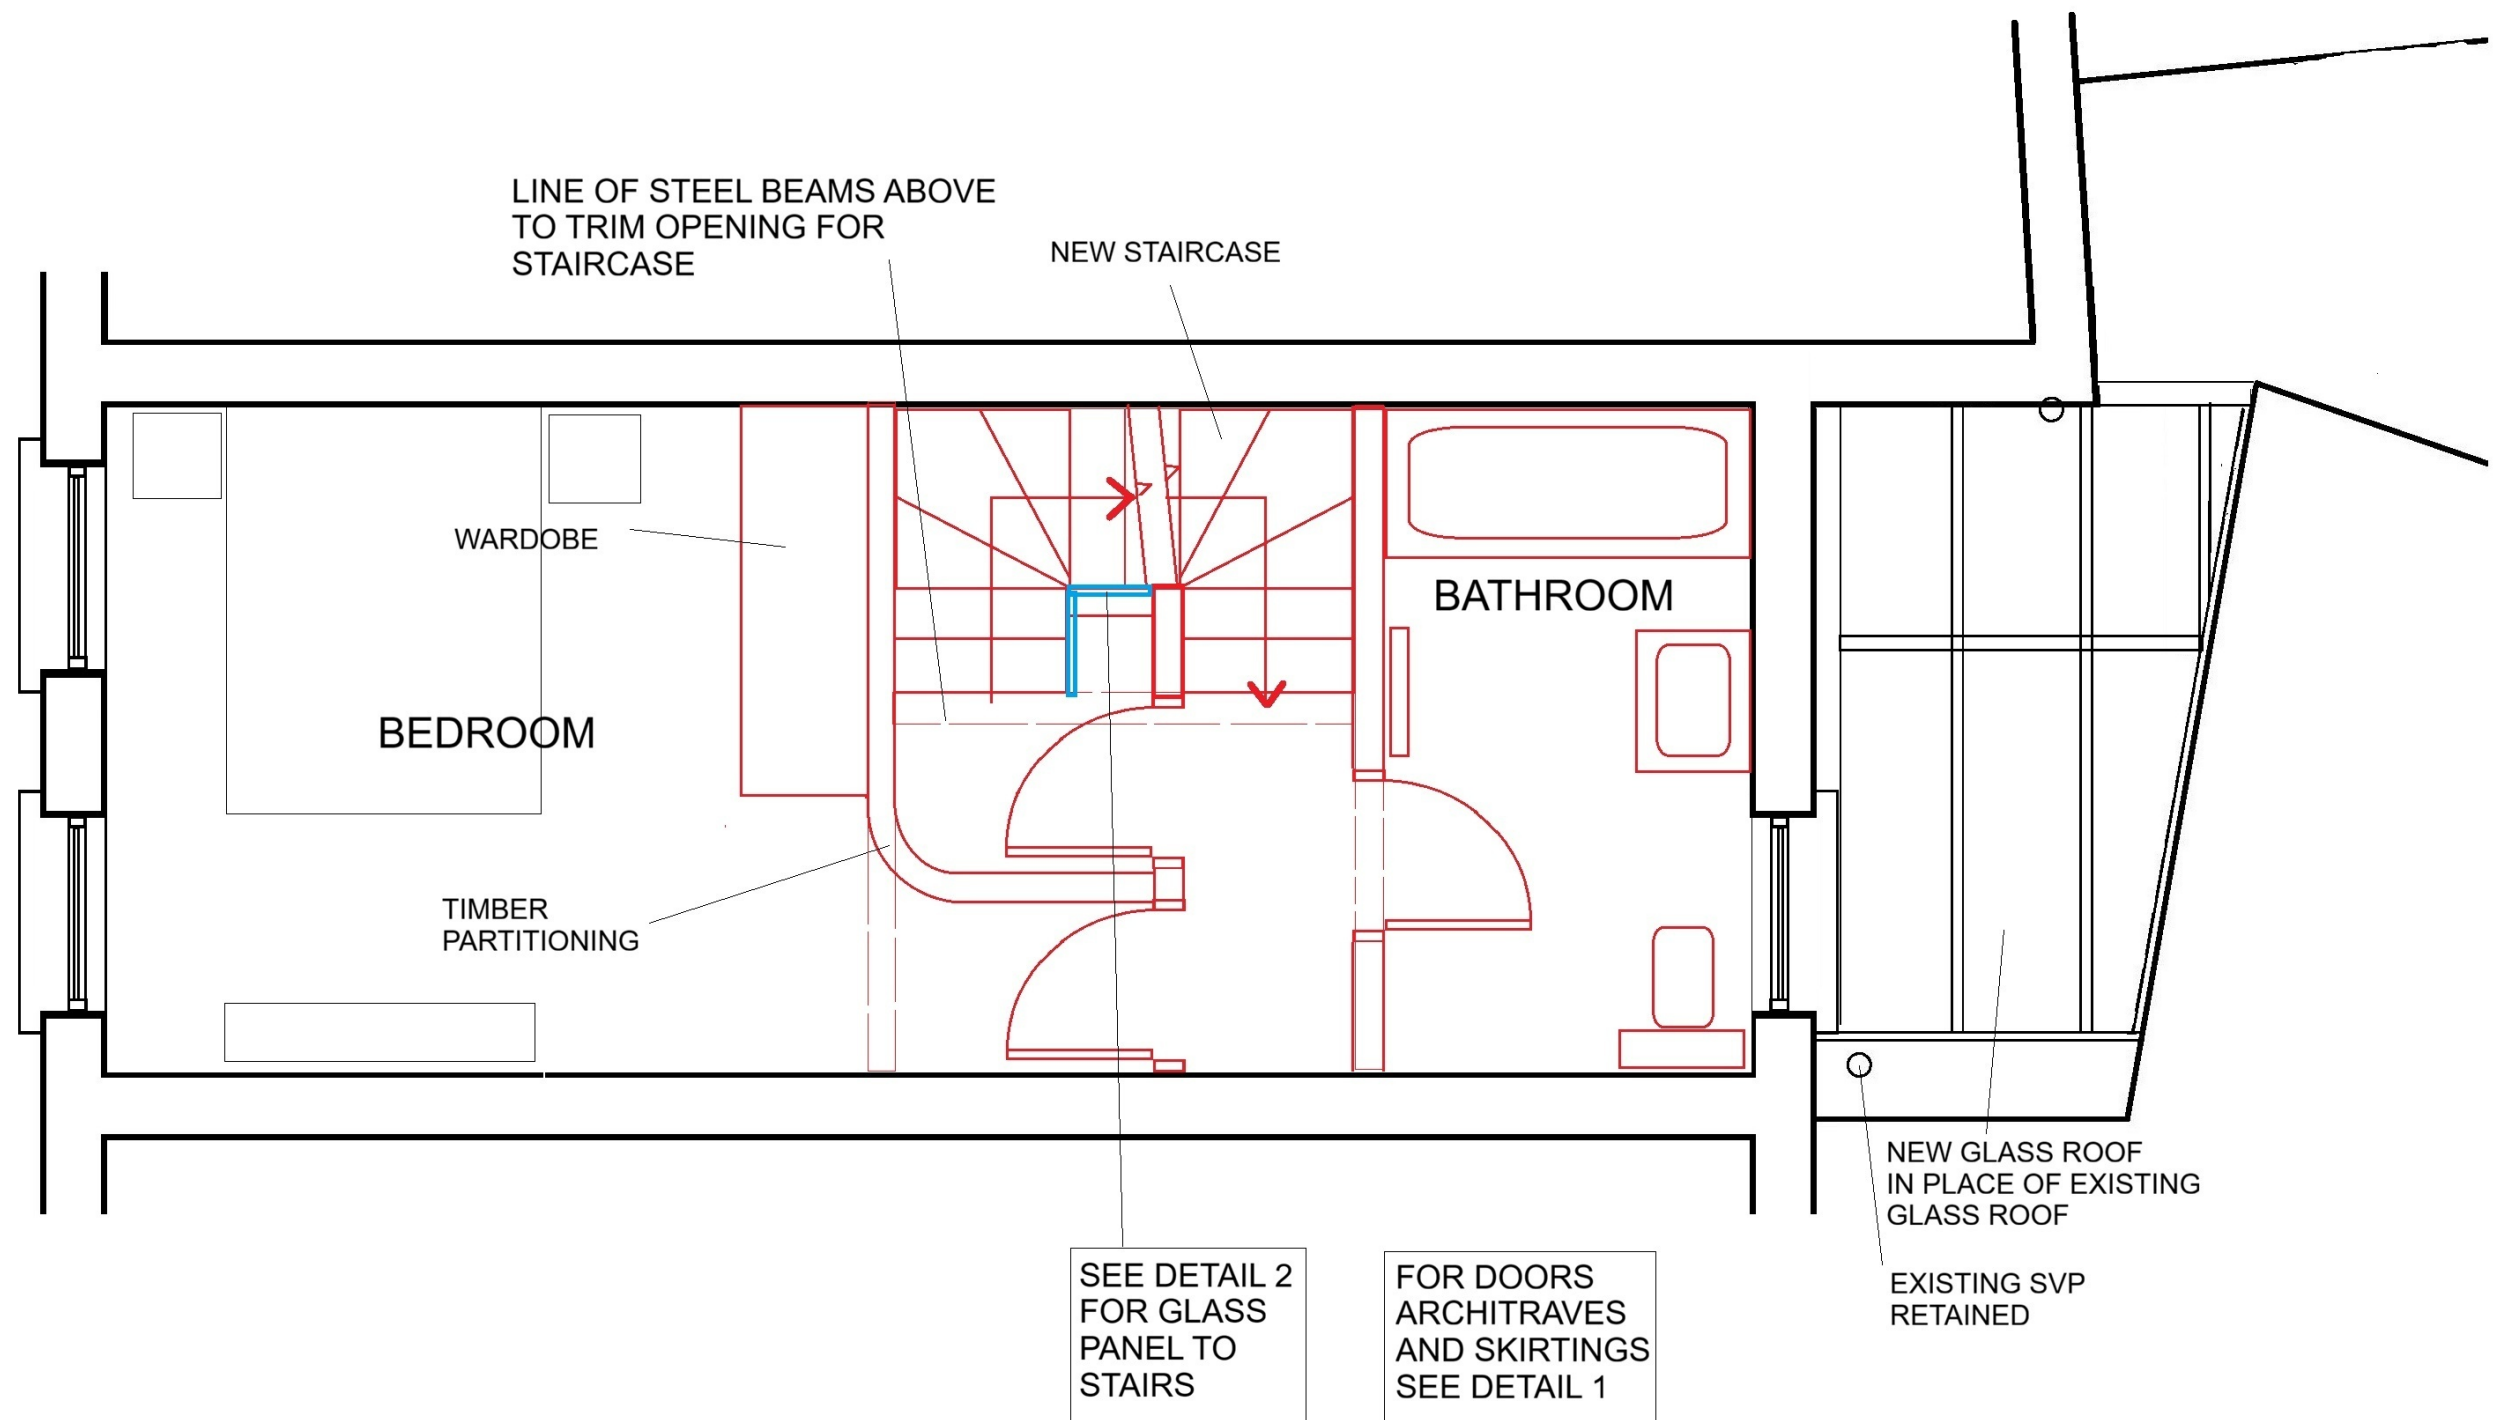


AS PROPOSED

archplan architects and property management 1 Millfield Place, Highgate, London N6 6JP Tel: 020 8341 5628 e-mail: archplan@hotmail.com	Date MAY 25 Drawn by Checked by	Scale 1:50 At A3	Project 84 HIGHGATE HIGH ST LONDON N6 5HX Title FIRST FLOOR PLAN	Drawing no HH/13 Copyright Archplan 2020
--	--	--	---	---

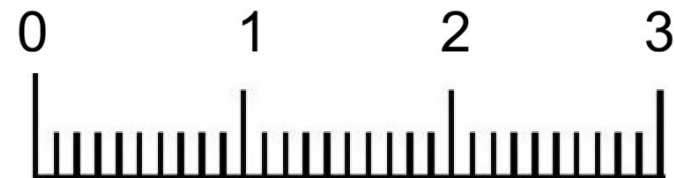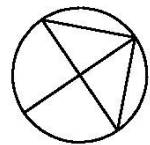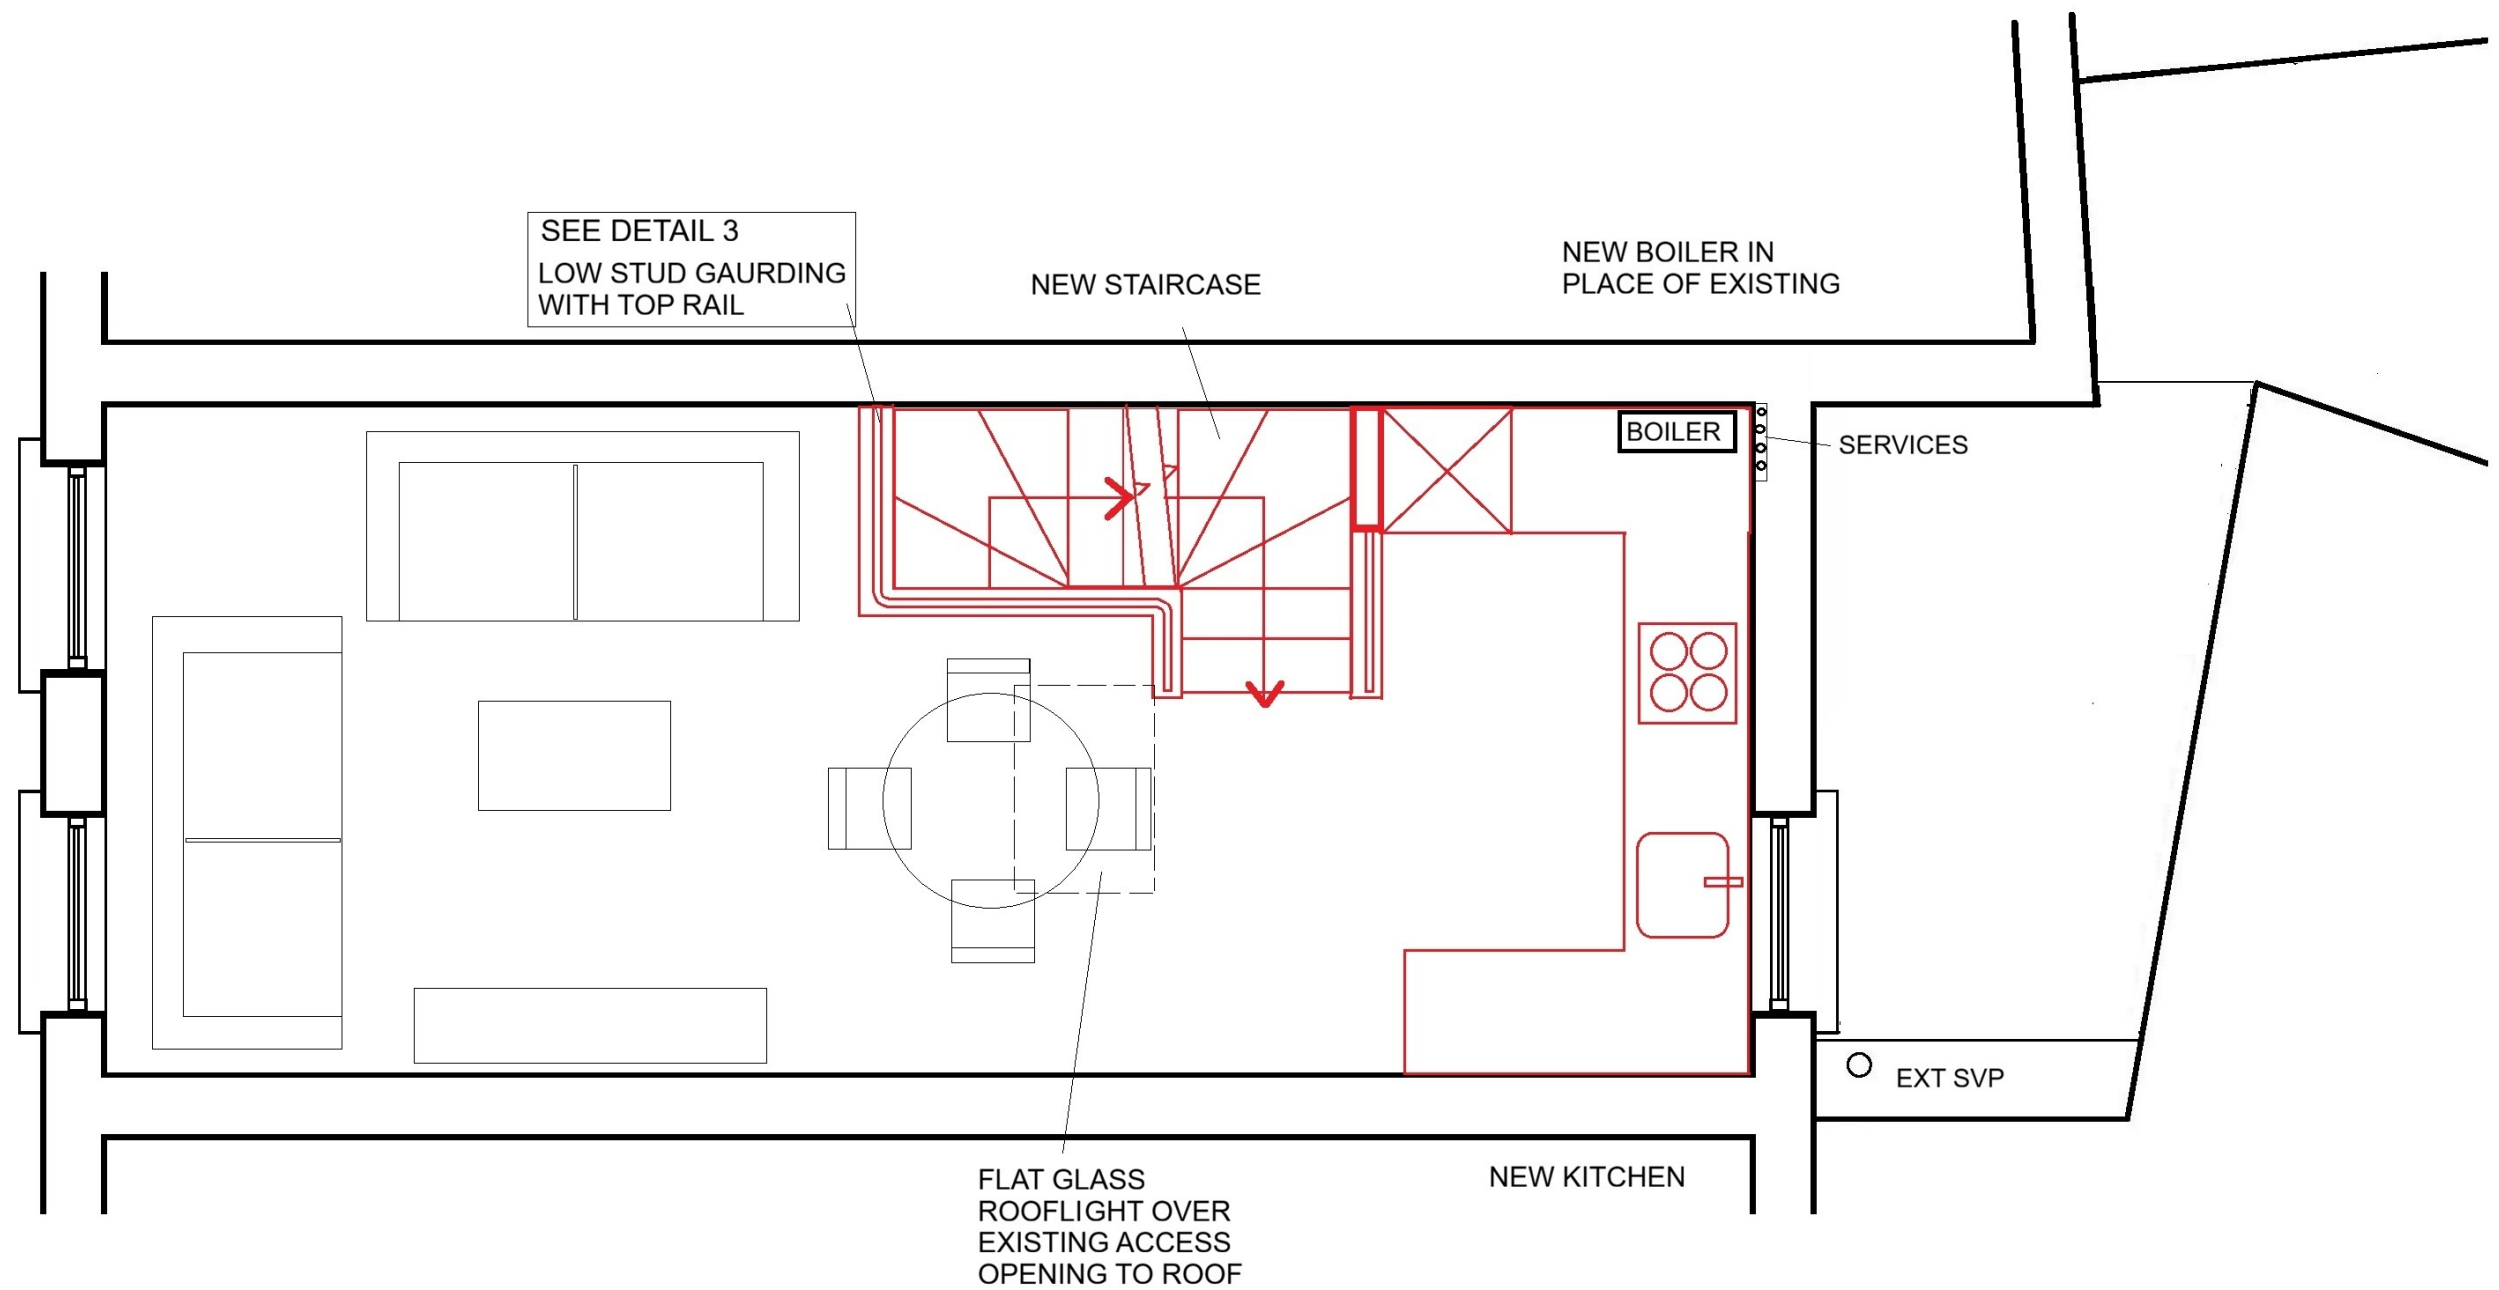


AS PROPOSED

archplan architects and property management 1 Millfield Place, Highgate, London N6 6JP Tel: 020 8341 5628 e-mail: archplan@hotmail.com	Date MAY 25 Drawn by Checked by	Scale 1:50 At A3	Project 84 HIGHGATE HIGH ST LONDON N6 5HX Title SECOND FL PLAN	Drawing no HH/14 Copyright Archplan 2020
---	---	-------------------------------	---	--

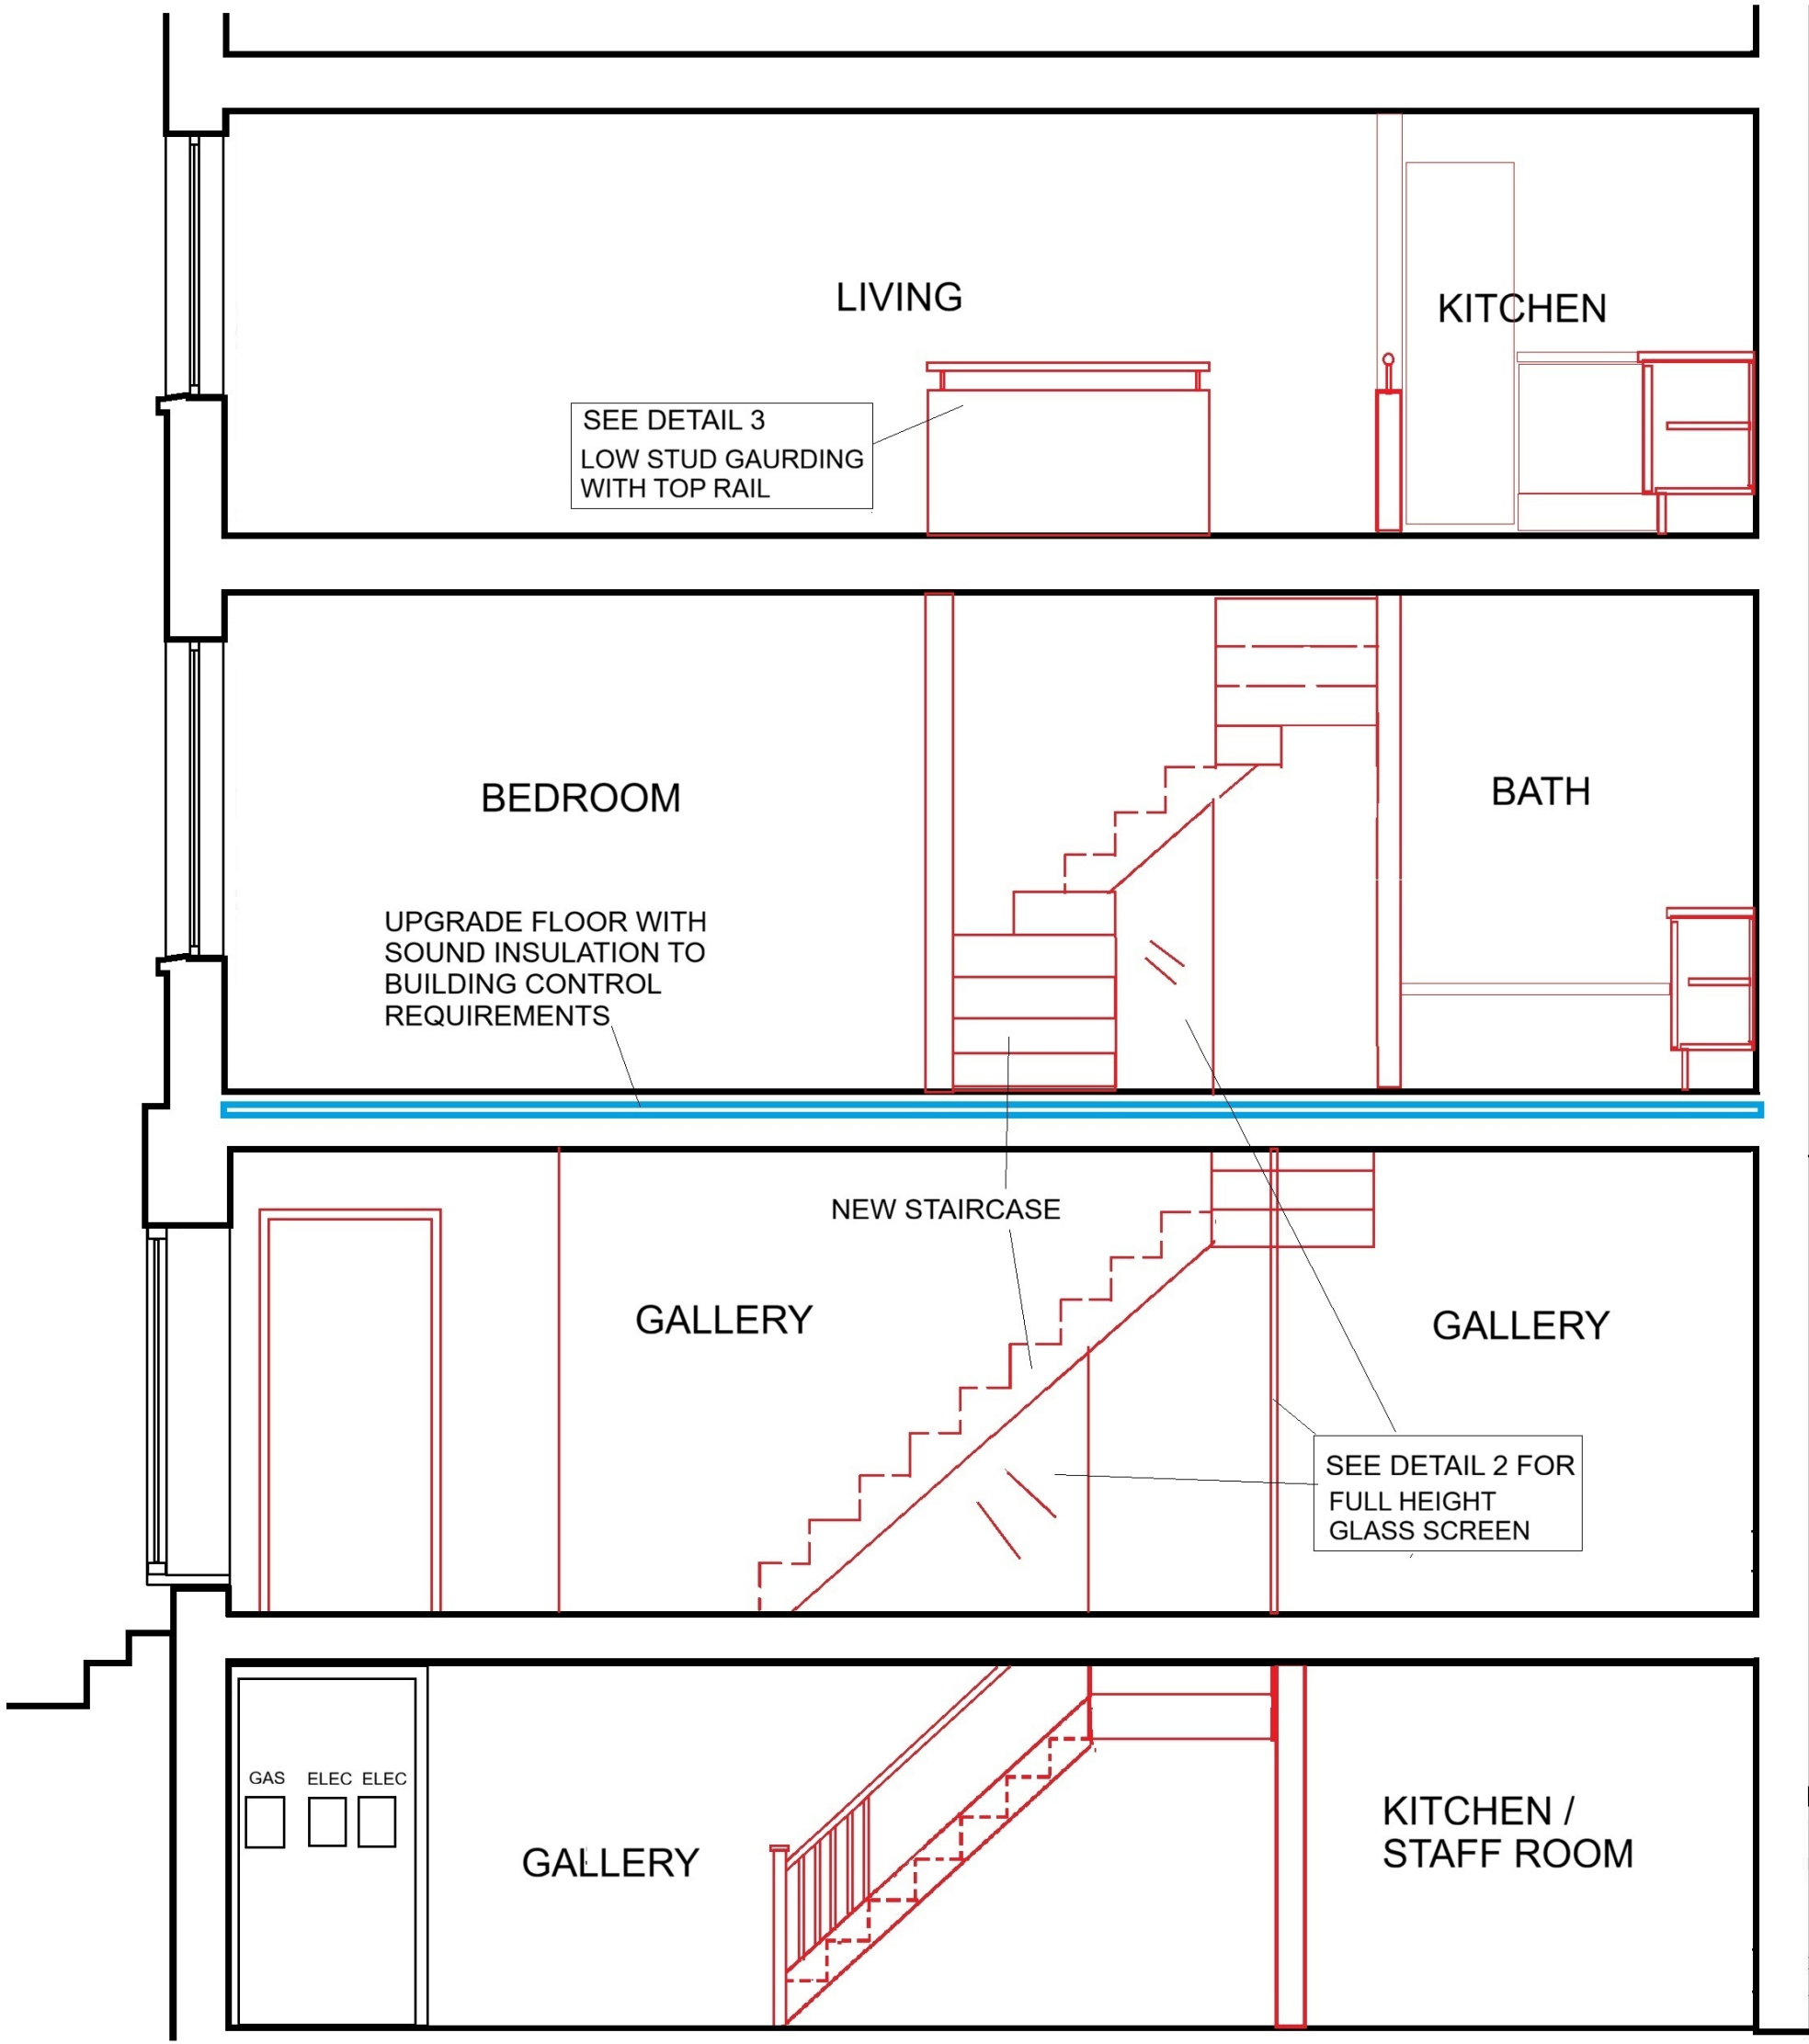

AS PROPOSED

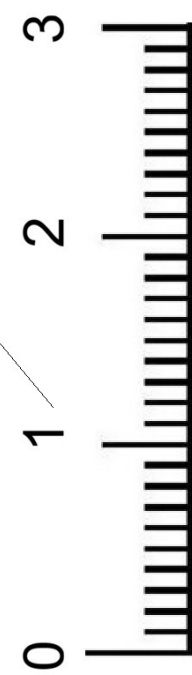

archplan architects and property management 1 Millfield Place, Highgate, London N6 6JP Tel: 020 8341 5628 e-mail: archplan@hotmail.com		Date MAY 25 Drawn by Checked by	Scale 1:50 At A3	Project 84 HIGHGATE HIGH ST LONDON N6 5HX SECTION A-A	Drawing no HH/15 Copyright Archplan 2020
---	--	--	------------------------	--	---