
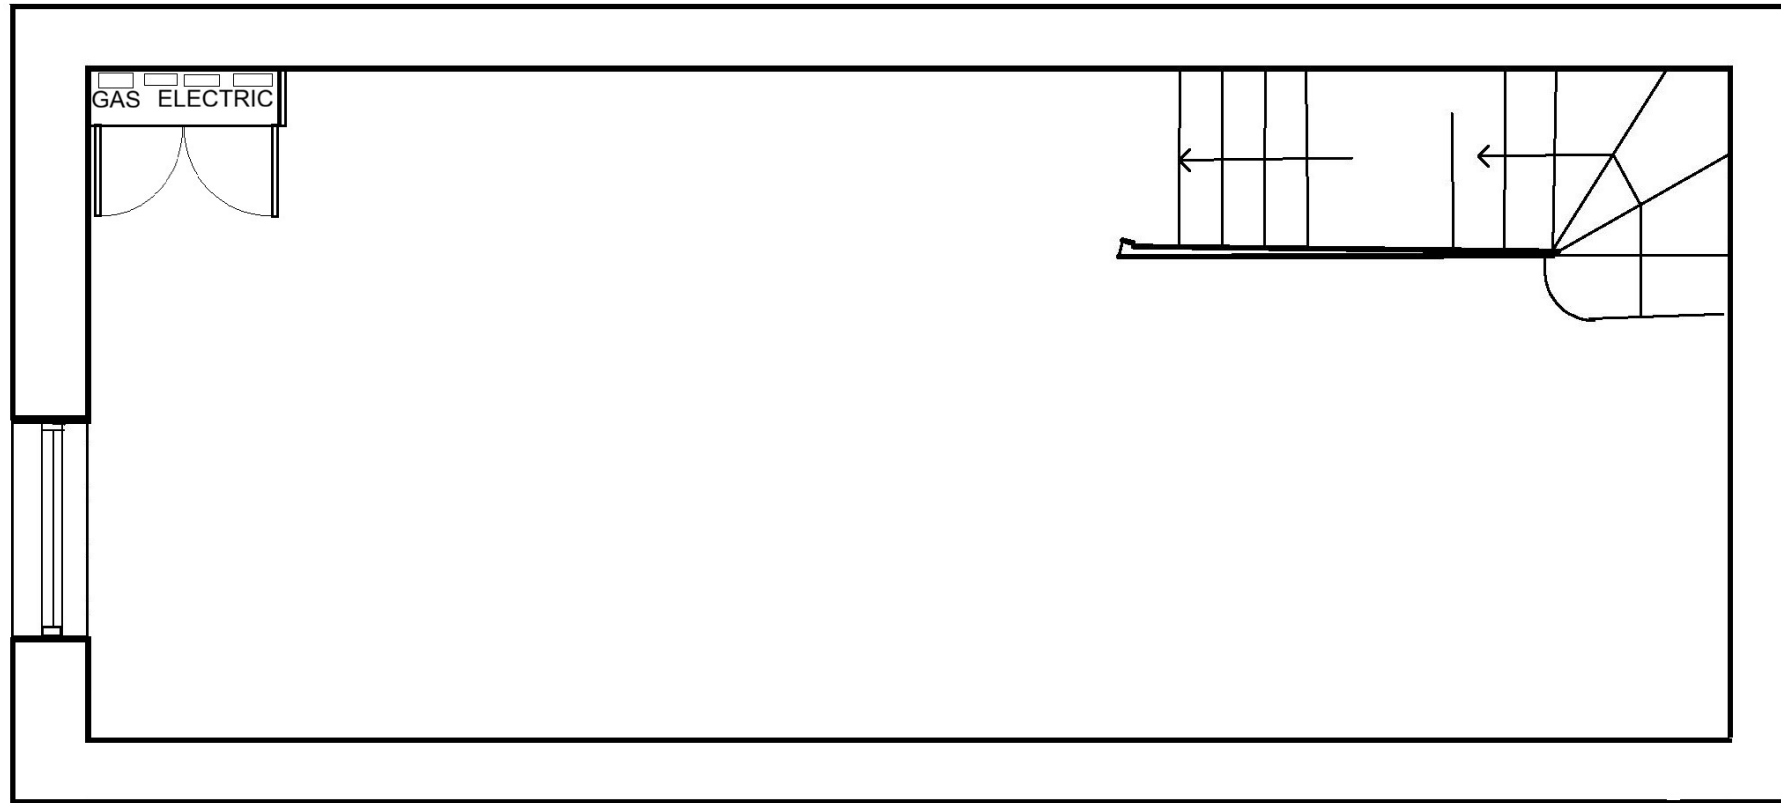
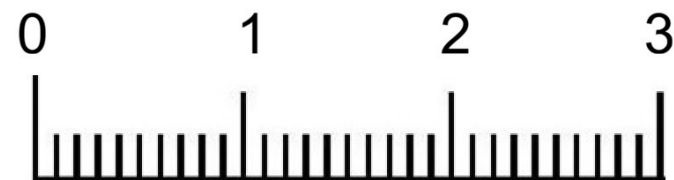
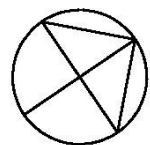





AS EXISTING

archplan architects and property management 1 Millfield Place, Highgate, London N6 6JP Tel: 020 8341 5628 e-mail: archplan@hotmail.com	Date MAY 25 Drawn by Checked by	Scale 1:50 At A3	Project 84 HIGHGATE HIGH ST LONDON N6 5HX Title BASEMENT PLAN	Drawing no HH/02 Copyright Archplan 2020
--	--	--	--	---

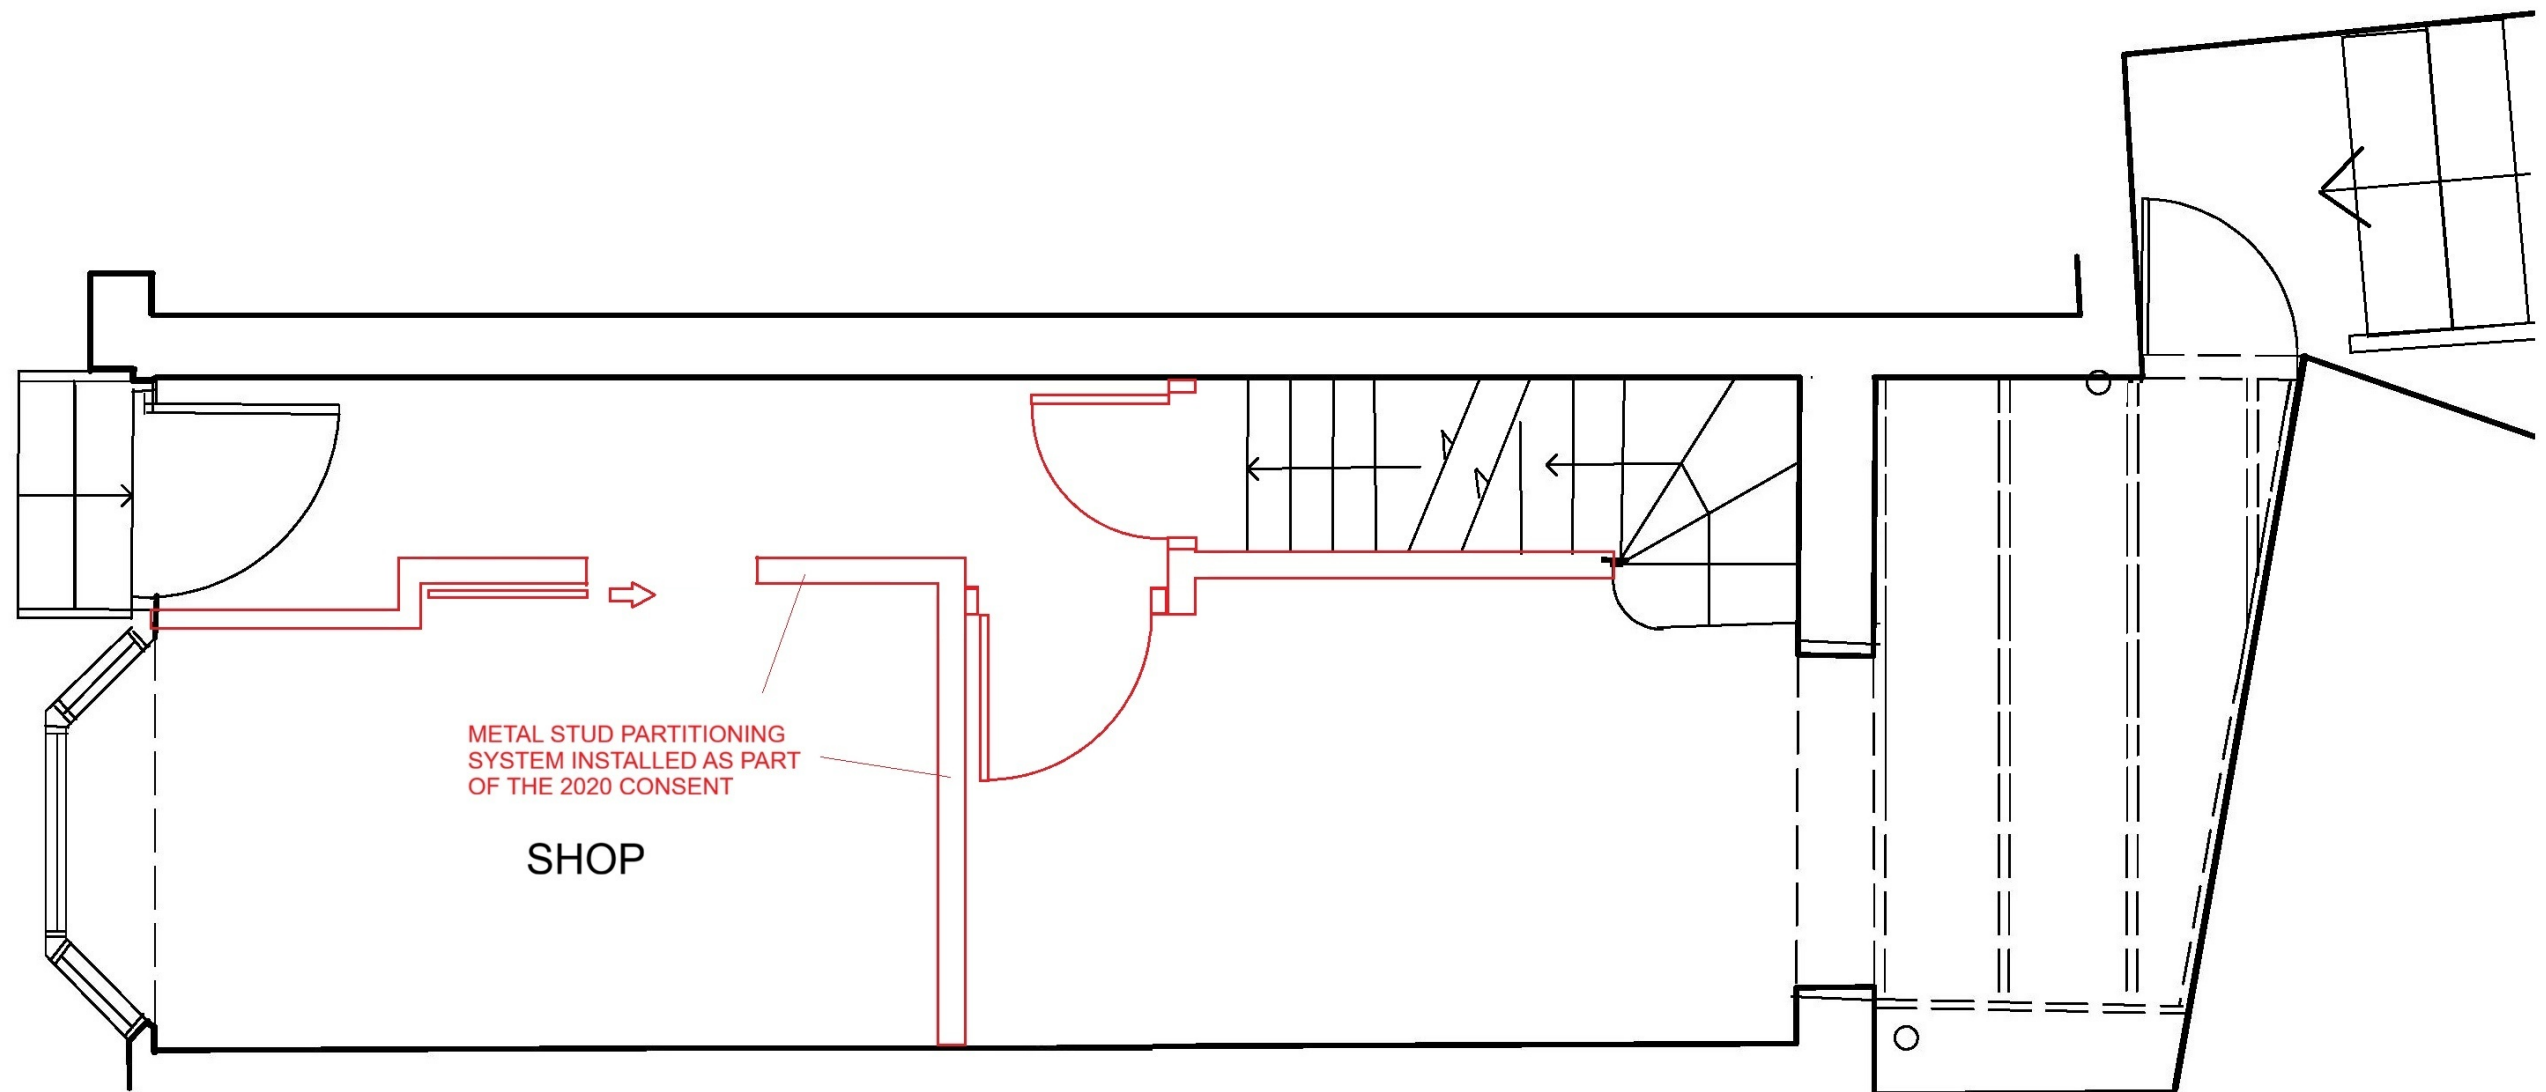




AS EXISTING

archplan architects and property management 1 Millfield Place, Highgate, London N6 6JP Tel: 020 8341 5628 e-mail: archplan@hotmail.com	Date MAY 25 Drawn by Checked by	Scale 1:50 At A3	Project 84 HIGHGATE HIGH ST LONDON N6 5HX Title GROUND FL PLAN	Drawing no HH/03 Copyright Archplan 2020
---	---	-------------------------------	--	--

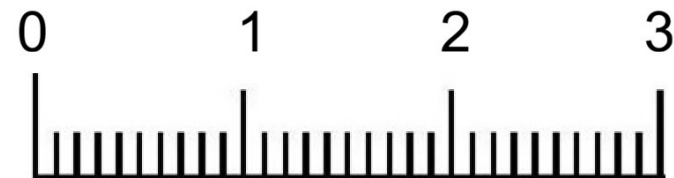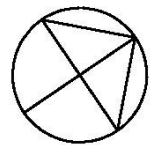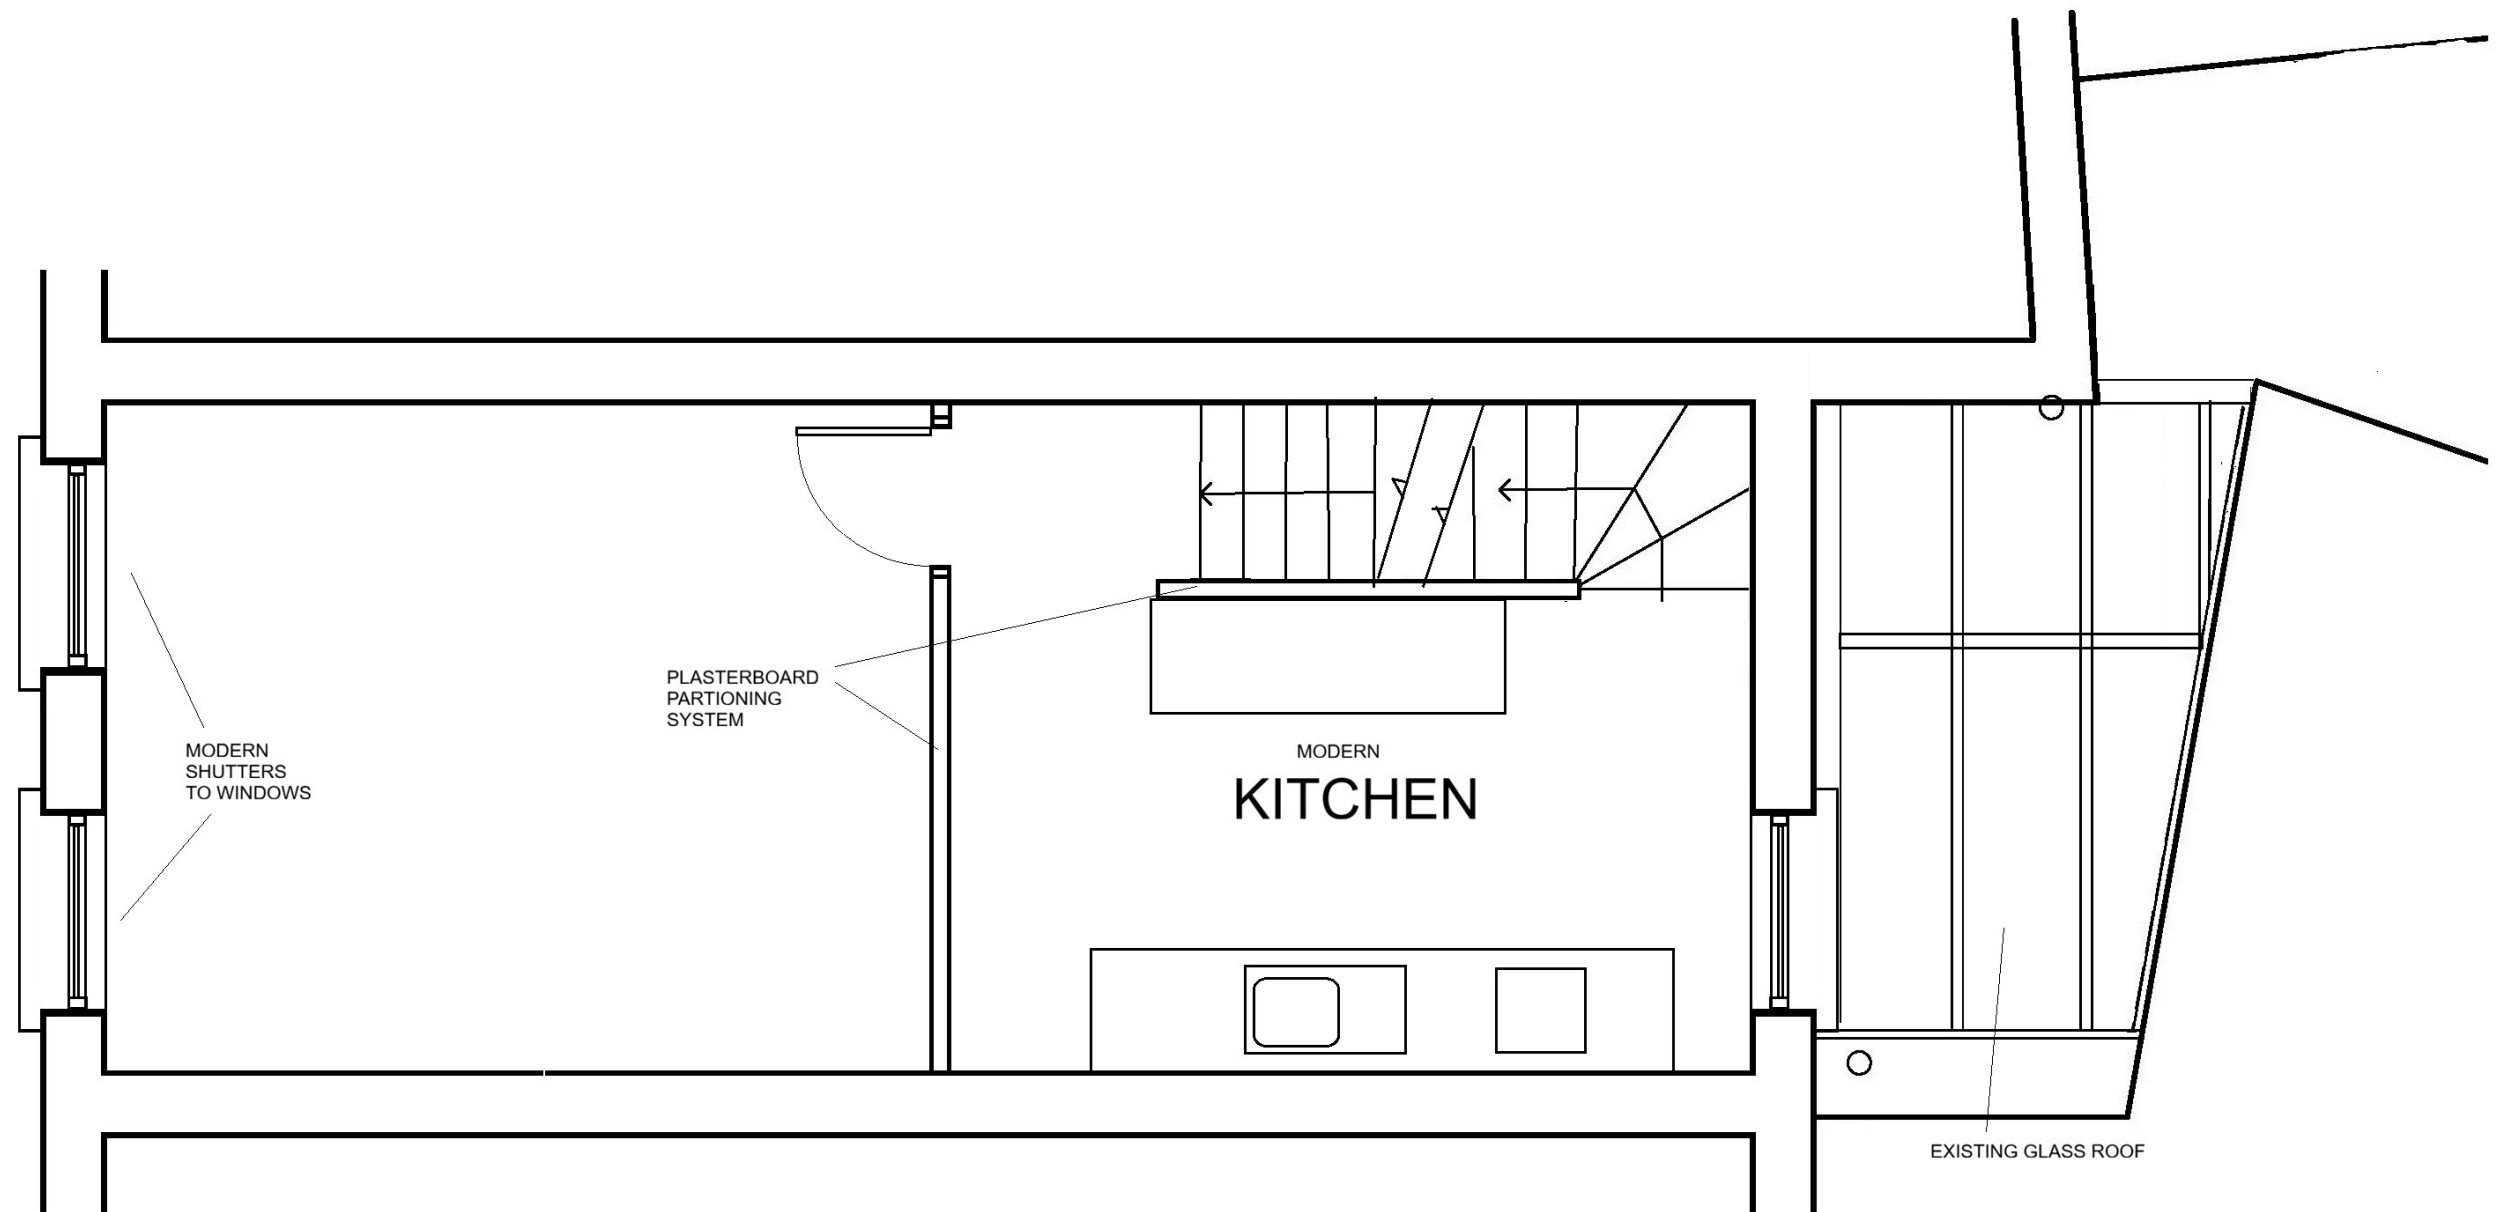



AS EXISTING

archplan architects and property management 1 Millfield Place, Highgate, London N6 6JP Tel: 020 8341 5628 e-mail: archplan@hotmail.com	Date MAY 25 Drawn by Checked by	Scale 1:50 At A3	Project 84 HIGHGATE HIGH ST LONDON N6 5HX Title FIRST FLOOR PLAN	Drawing no HH/04 Copyright Archplan 2020
---	---	-------------------------------	--	--

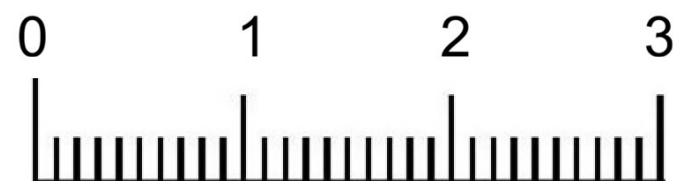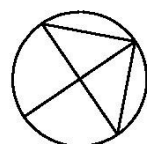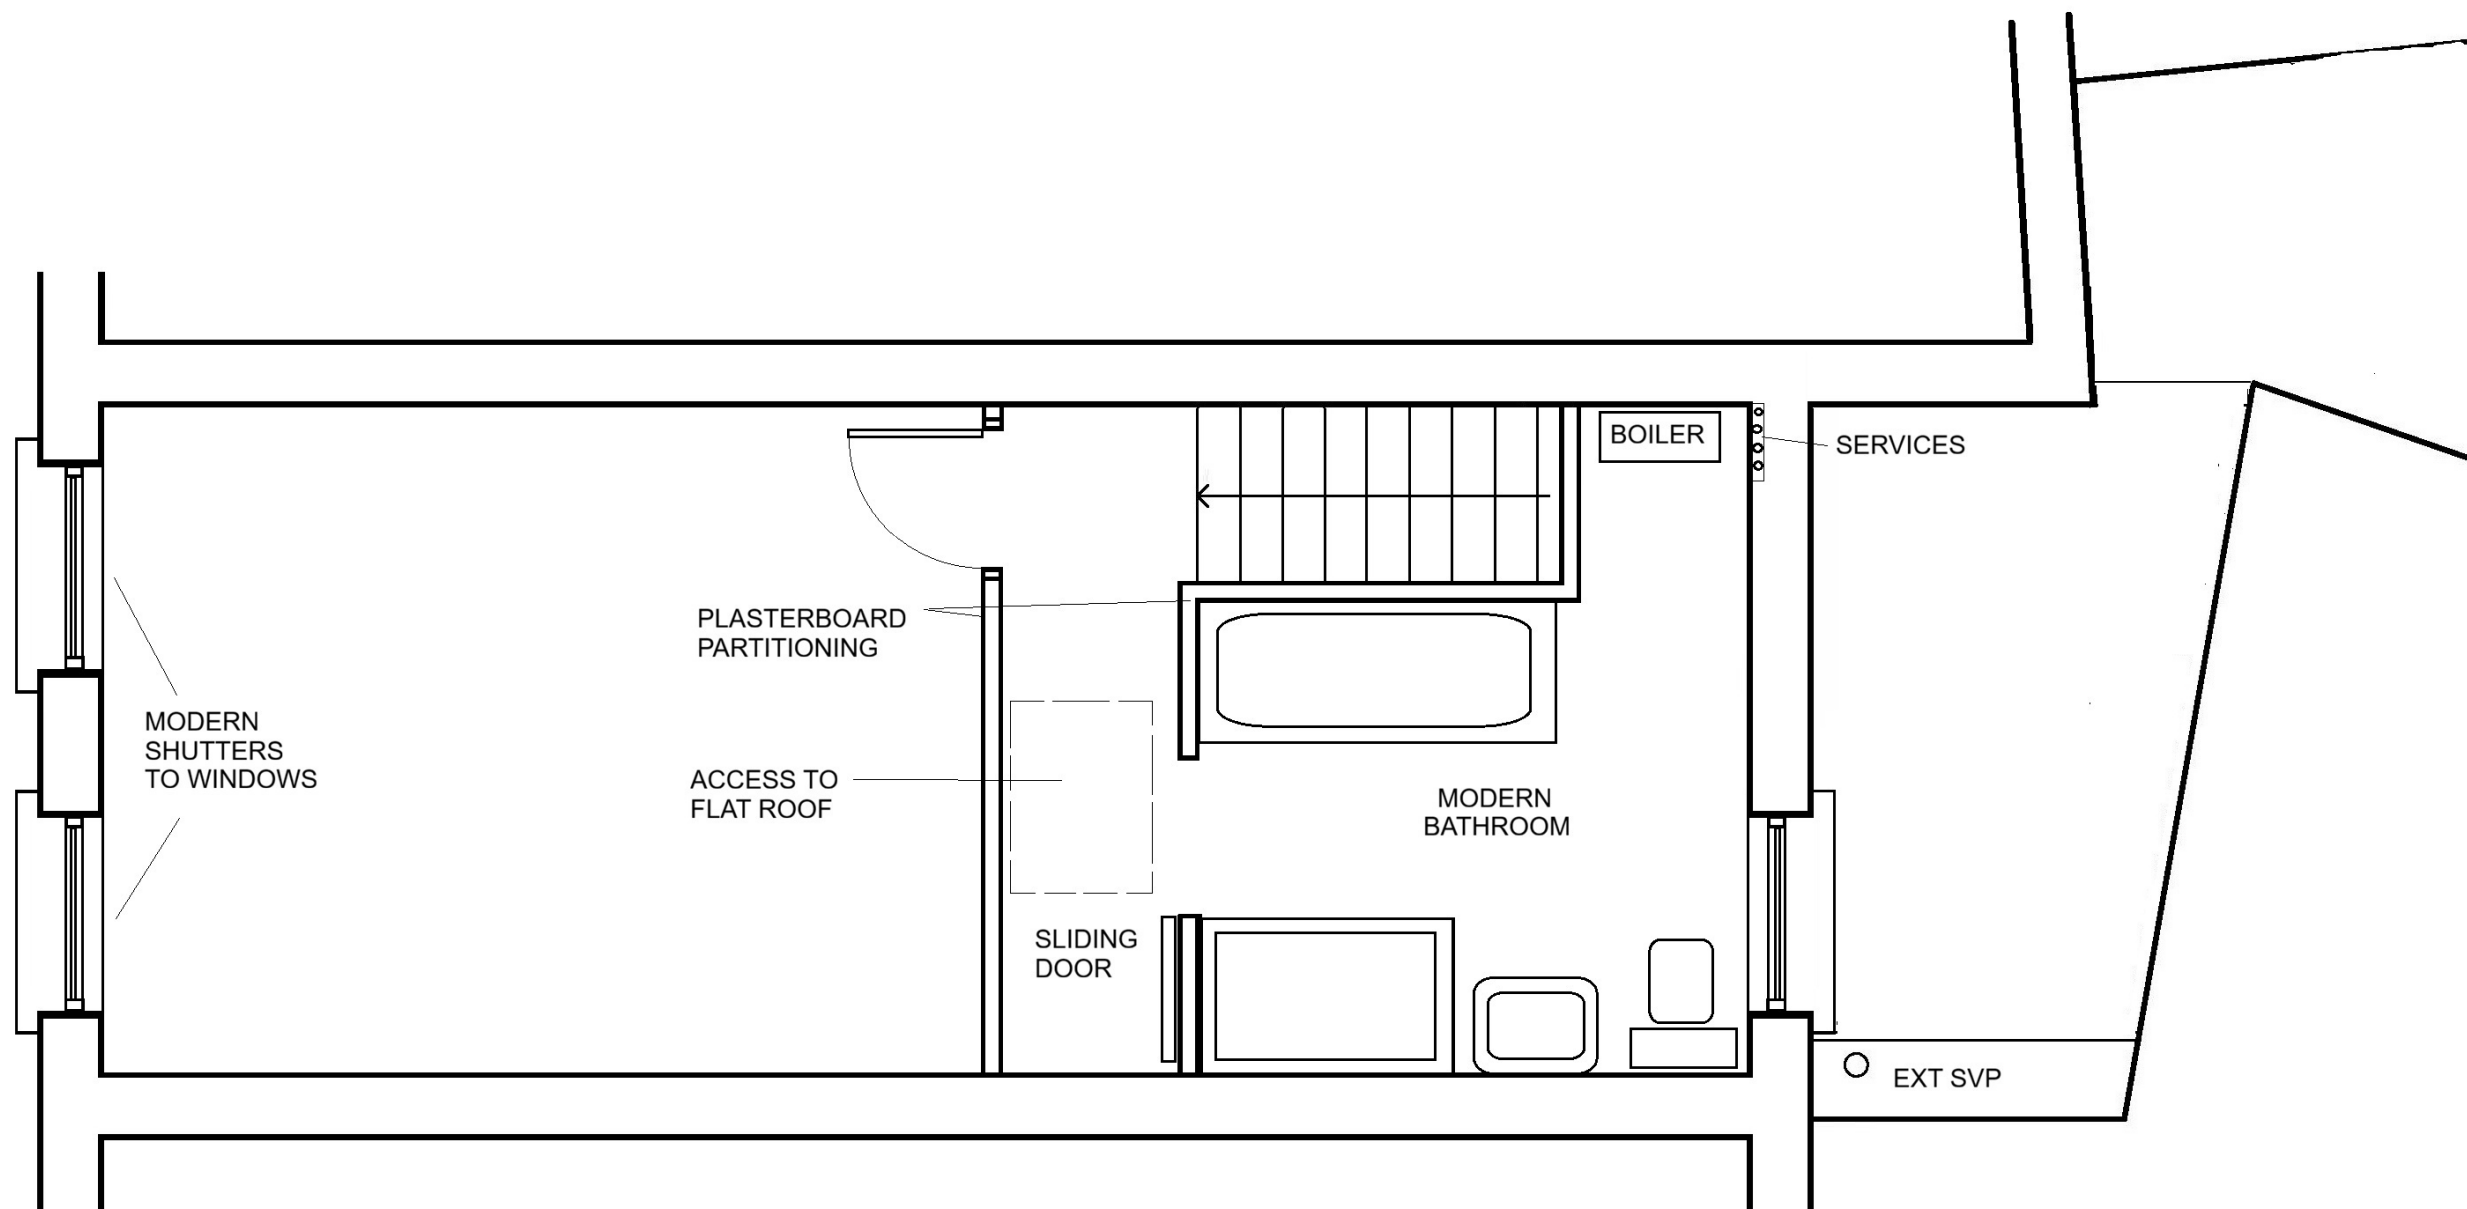

AS EXISTING

archplan architects and property management 1 Millfield Place, Highgate, London N6 6JP Tel: 020 8341 5628 e-mail: archplan@hotmail.com	Date MAY 25 Drawn by Checked by	Scale 1:50 At A3	Project 84 HIGHGATE HIGH ST LONDON N6 5HX Title SECOND FL PLAN	Drawing no HH/05 Copyright Archplan 2020
--	---	-----------------------------------	---	--

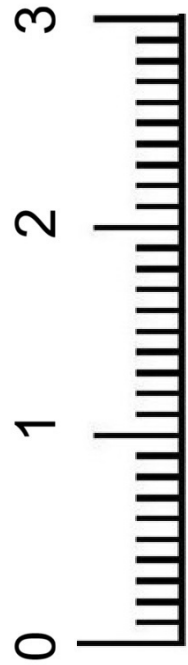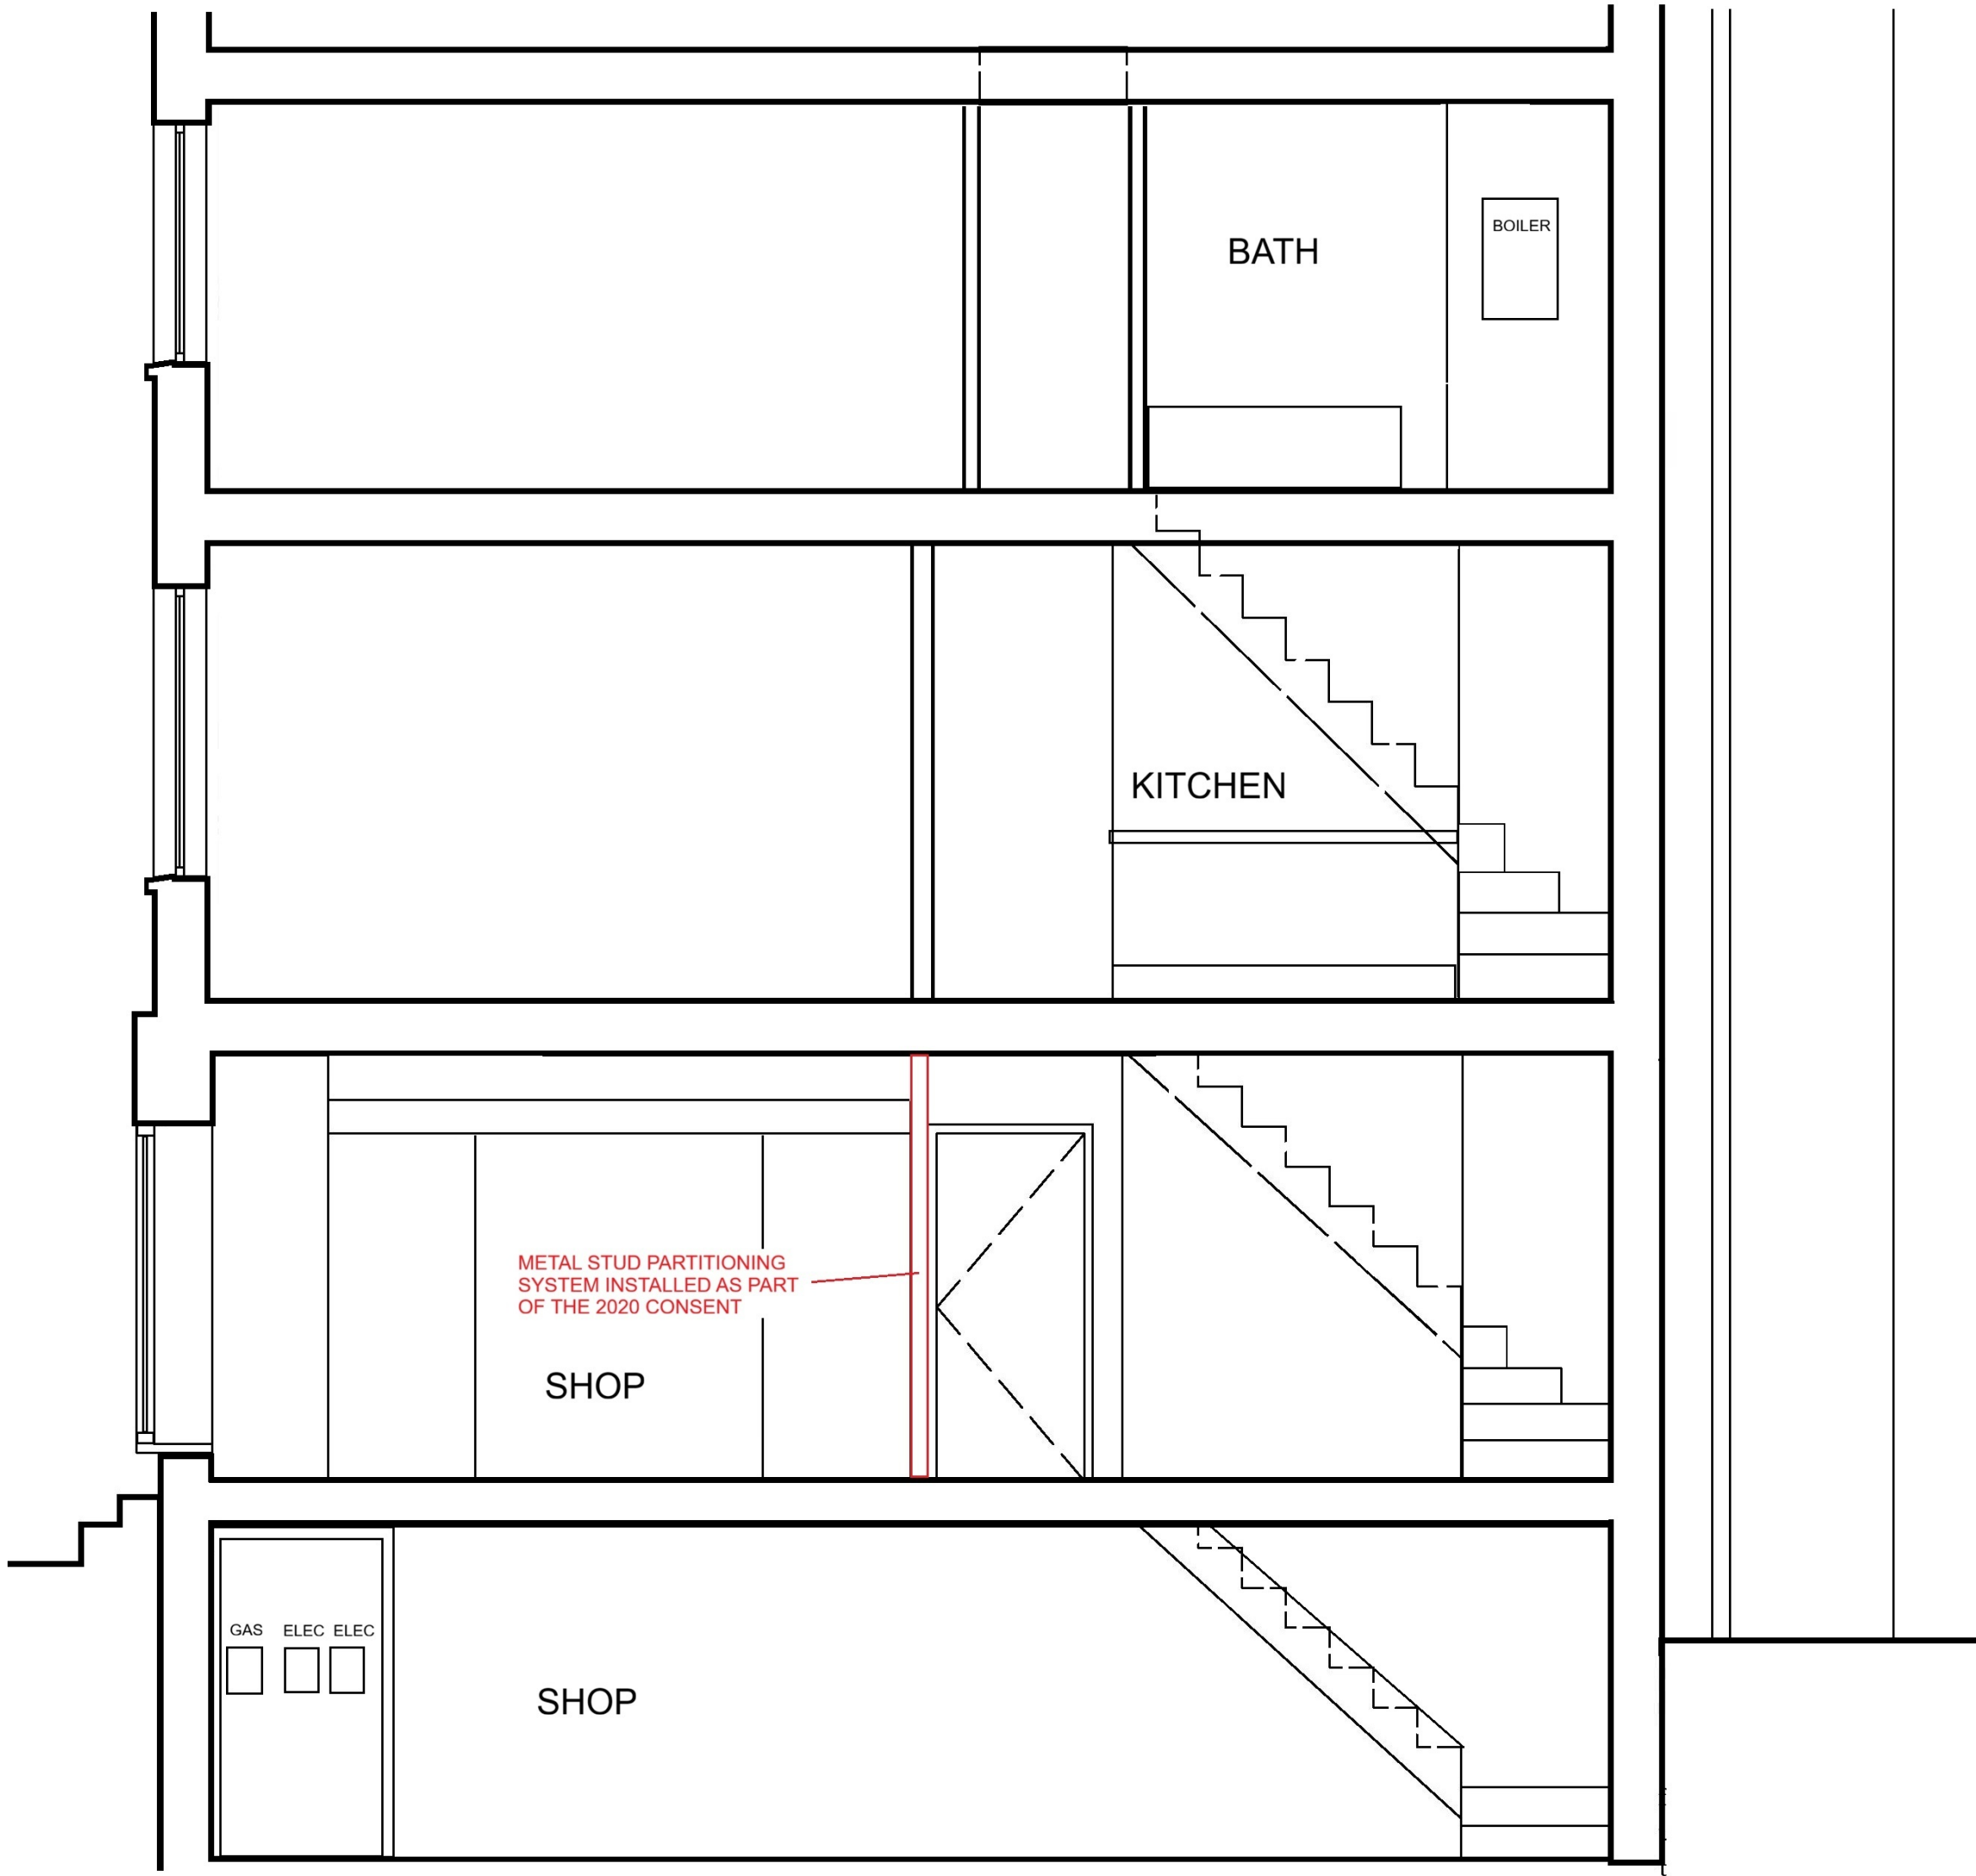

AS EXISTING

archplan architects and property management 1 Millfield Place, Highgate, London N6 6JP Tel: 020 8341 5628 e-mail: archplan@hotmail.com	Date MAY 25 Drawn by Checked by	Scale 1:50 At A3	Project 84 HIGHGATE HIGH ST LONDON N6 5HX Title SECTION A-A	Drawing no HH/06 Copyright Archplan 2020