


0 1 2 3 4 5m

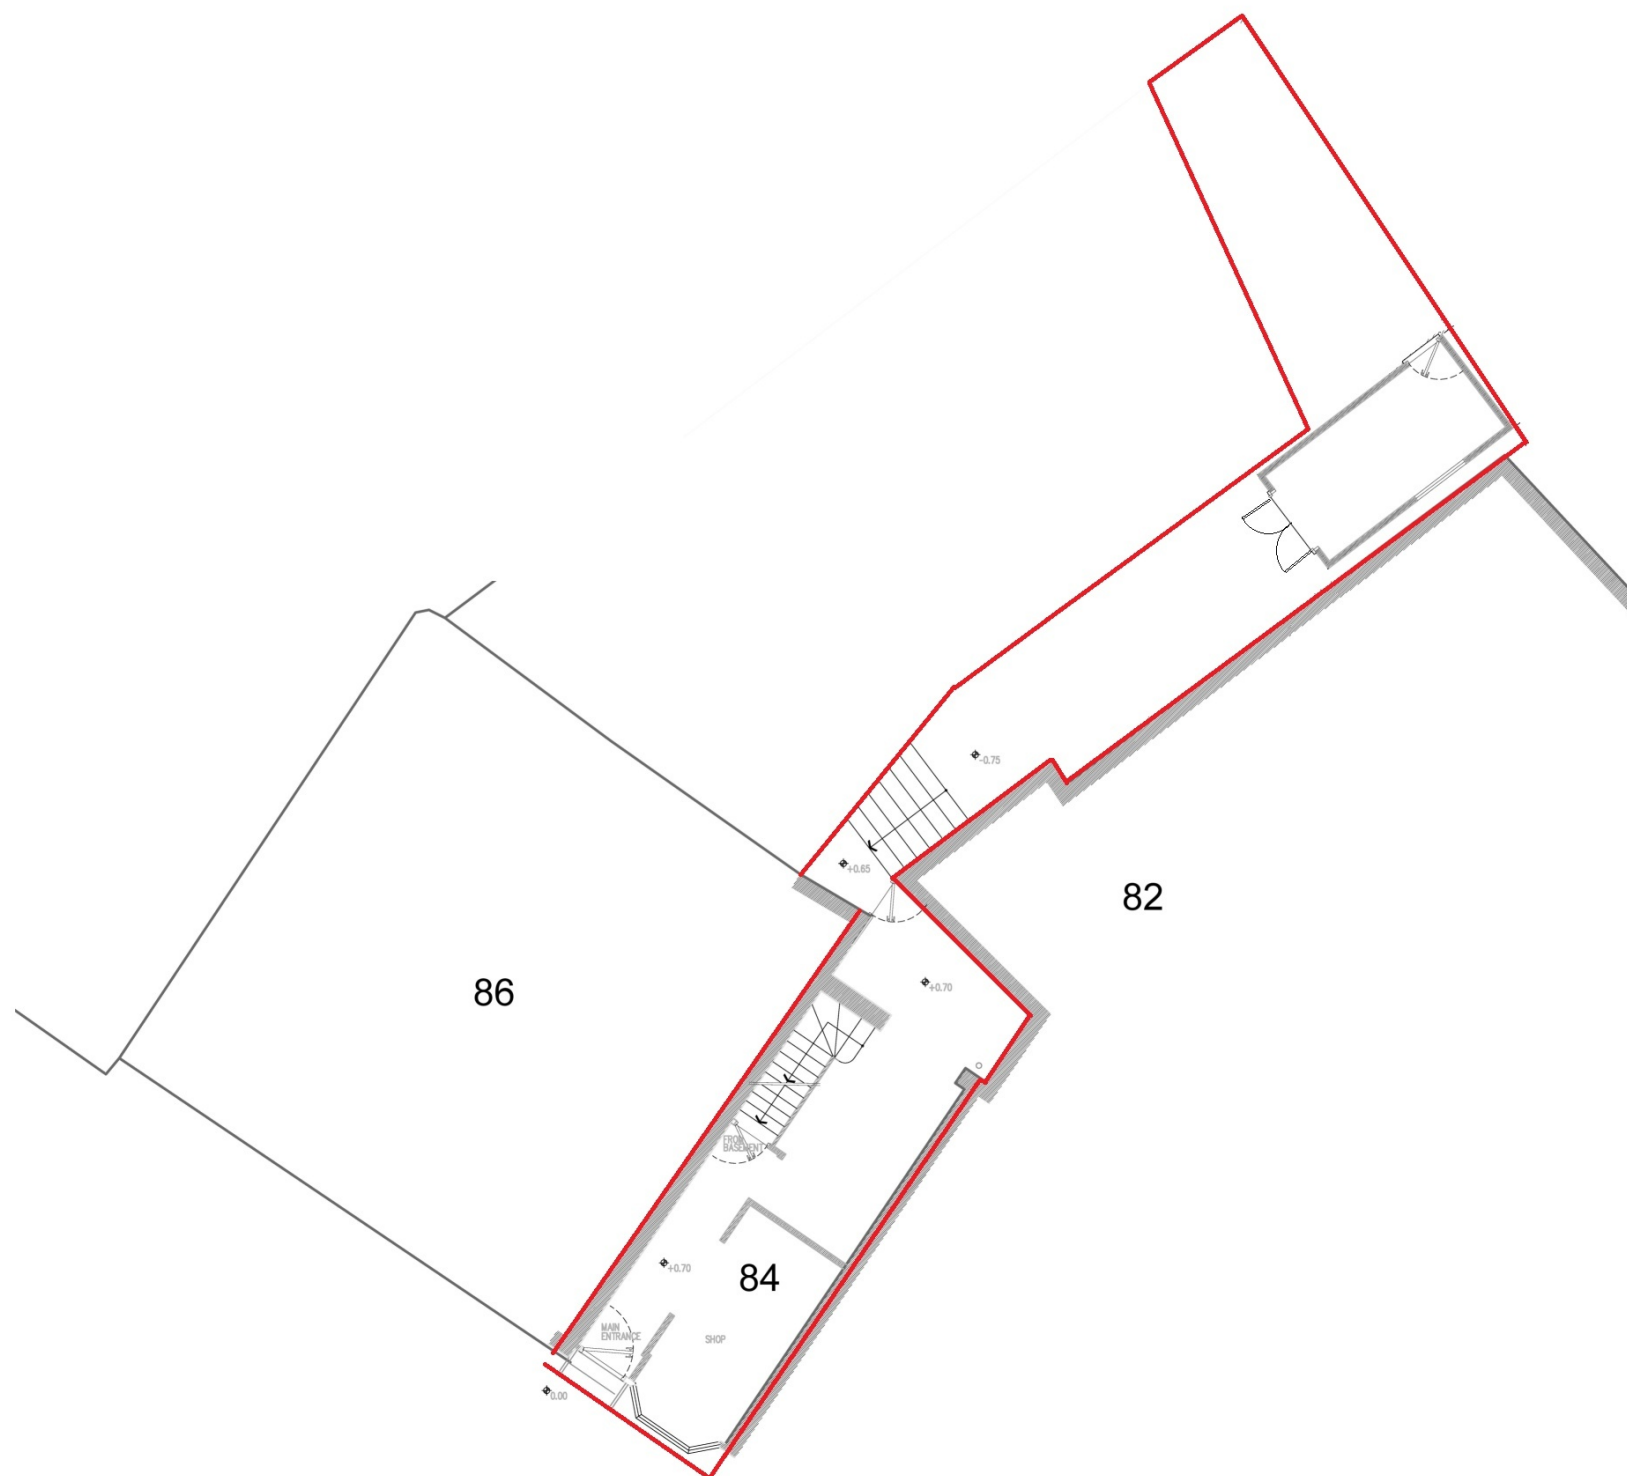

AS EXISTING

archplan architects and property management 1 Millfield Place, Highgate, London N6 6JP Tel: 020 8341 5628 e-mail: archplan@hotmail.com	Date MAY 25	Scale 1:200 At A3	Project 84 HIGHGATE HIGH ST LONDON N6 5HX SITE PLAN	Drawing no HH/01
	Drawn by			
	Checked by			Copyright Archplan 2020