

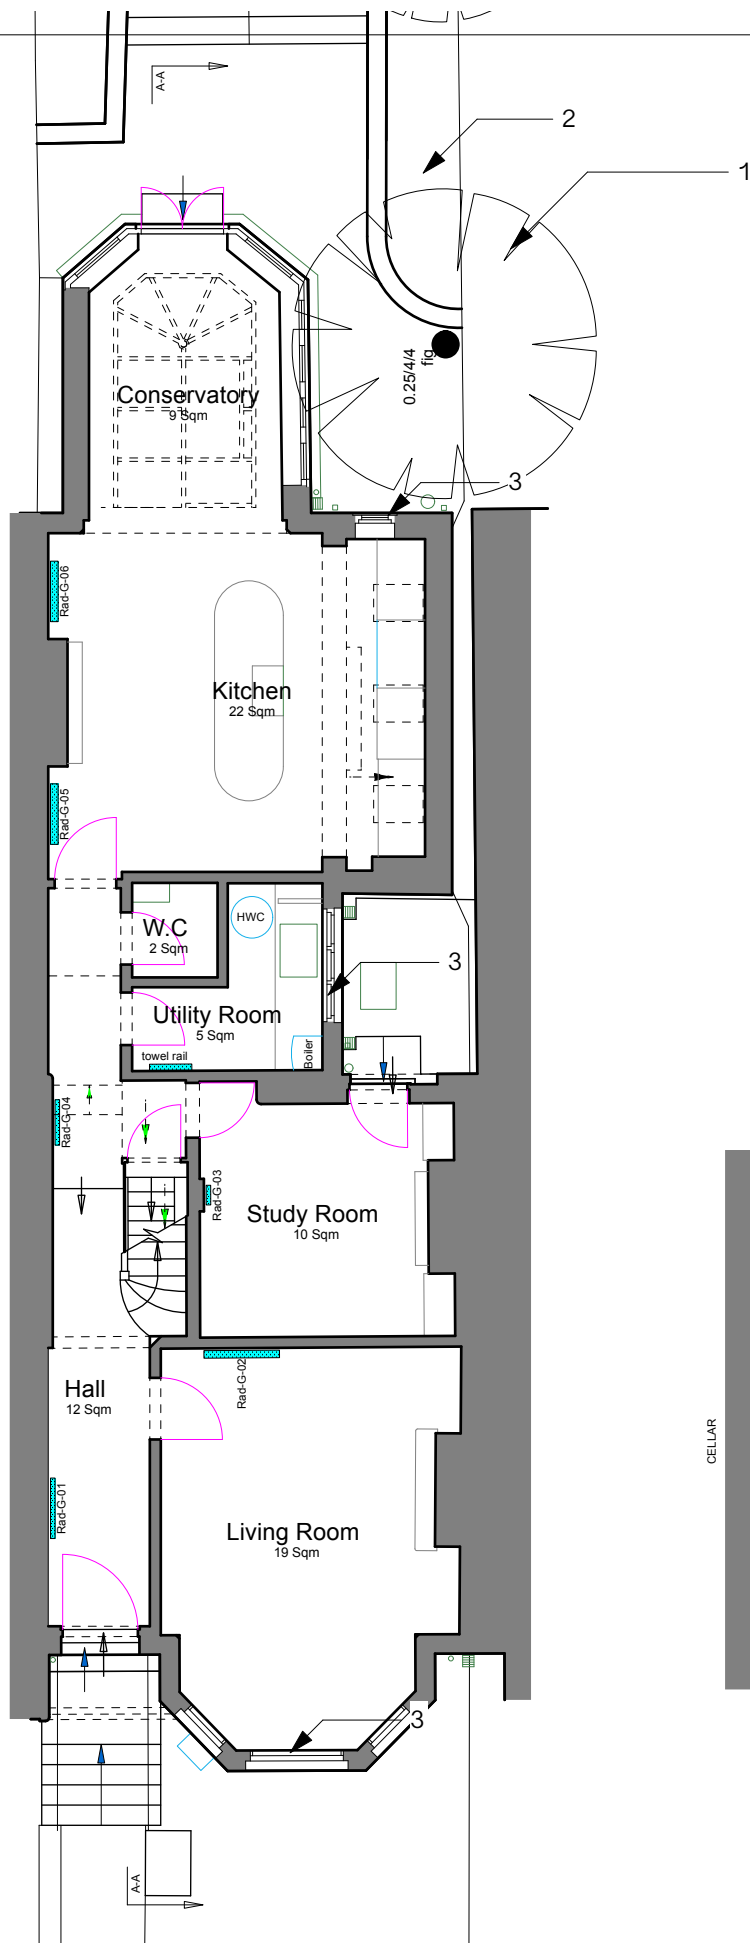


 

1 Existing Ground Floor Plan

Scale: 1:100

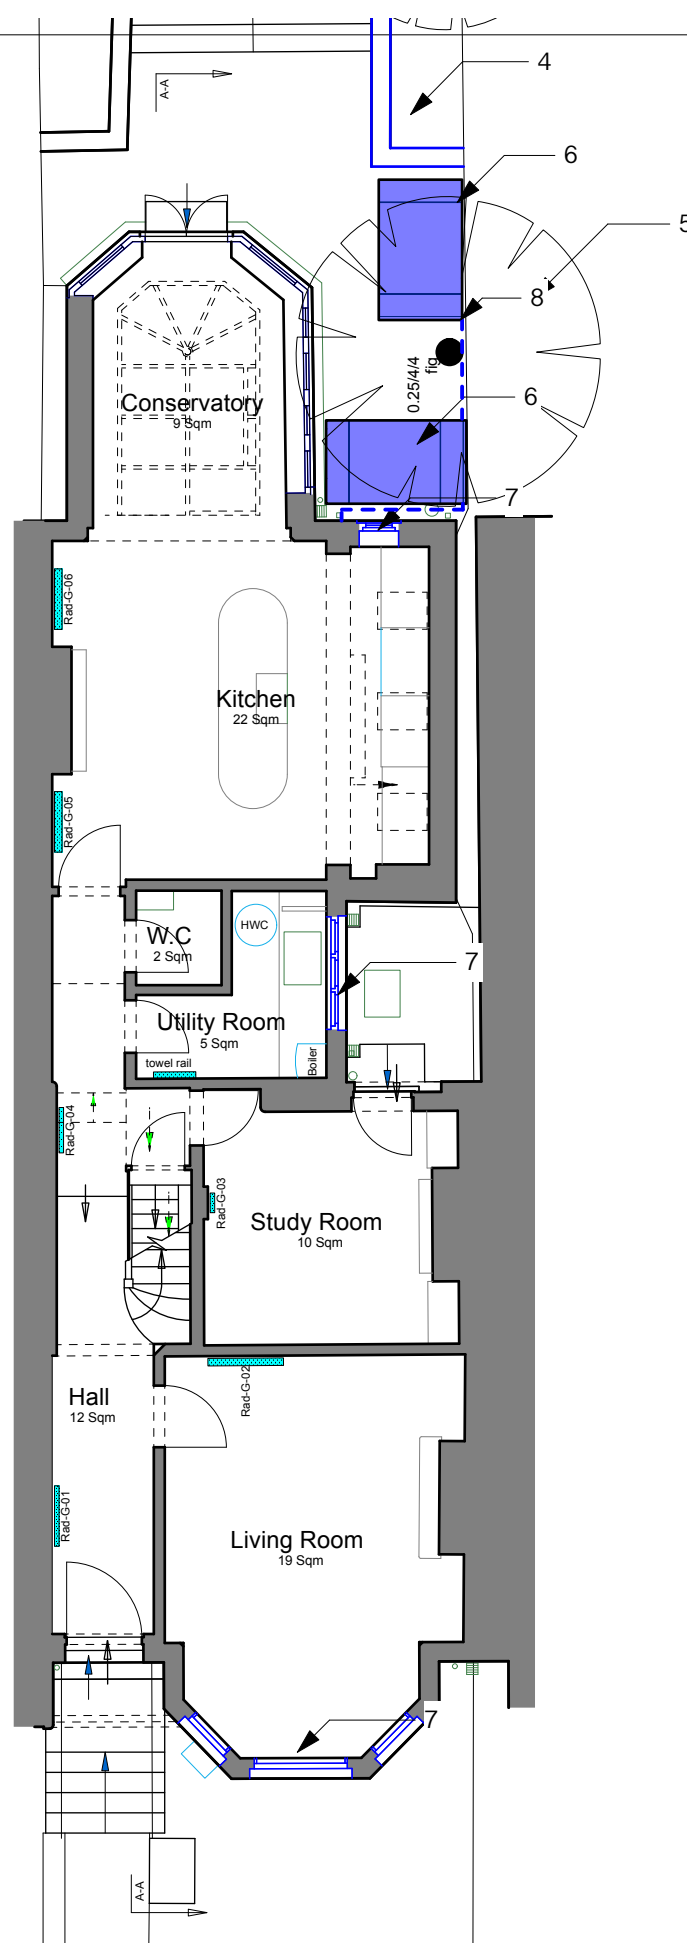

2 Proposed Ground Floor Plan


Scale: 1:100

Notes:
All dimensions to be checked on site before commencing work or manufacture of components.

Any Discrepancy Or Omission To Be Reported To The Architect Immediately.

Copyright Philip Gooby Architecture Ltd. All Rights reserved.

Do not scale from this drawing. (except for planning purposes). This drawing is for identification purposes only, it is indicative and solely intended to illustrate the general type and approximate locations of the various building elements.

 

Notes

- Existing tree to remain.
- Existing raised bed to be altered.
- Existing single glazed windows to be replaced with new painted timber, double glazed windows. Style to match the existing.
- Raised plant beds to be altered. To accommodate the location of the air source heat pump.
- Existing tree to remain.
- Proposed air source heat pumpes, located with in acoustic enclosure. Colour dark gray.
- Proposed double glazed window in painted timber style to match existing.
- Proposed pipework for the air source heat pumps. Pipework behind the tree stump avoiding damage to the tree itself.

FOR PLANNING

E	PLANNING NOTES UPDATED	30/06/26
D	PLANNING ISSUE	13/05/26
C	ACOUSTIC ENCLOSURE ADDED	13/05/26
B	HEAT PUMP LOCATION AMENDED	23/04/26
A	FOR INFORMATION	26/01/26

REVISION:	DESCRIPTION:	DATE:
-----------	--------------	-------

PROJECT: 11 Windermere Road N10 2RD

CLIENT: Ms Gao

DRAWING: Existing & Proposed Ground Floor Plans

SCALE: 1:100 @ A3

DATE: 26/01/2026

DRAWING NO: 008 - 001

REV: E

PHILIP GOOBY ARCHITECTURE LTD

65 Craneford Way Twickenham, TW2 7SB, t: 07515655830 Email: philip@philipgoobyarchitecture.com