




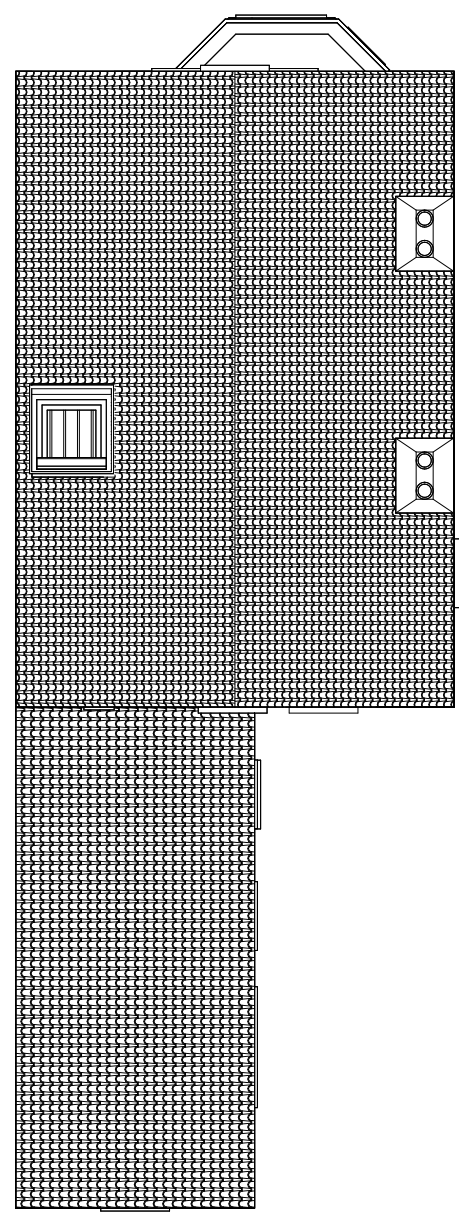


1 Roof Plan Existing
1 : 100

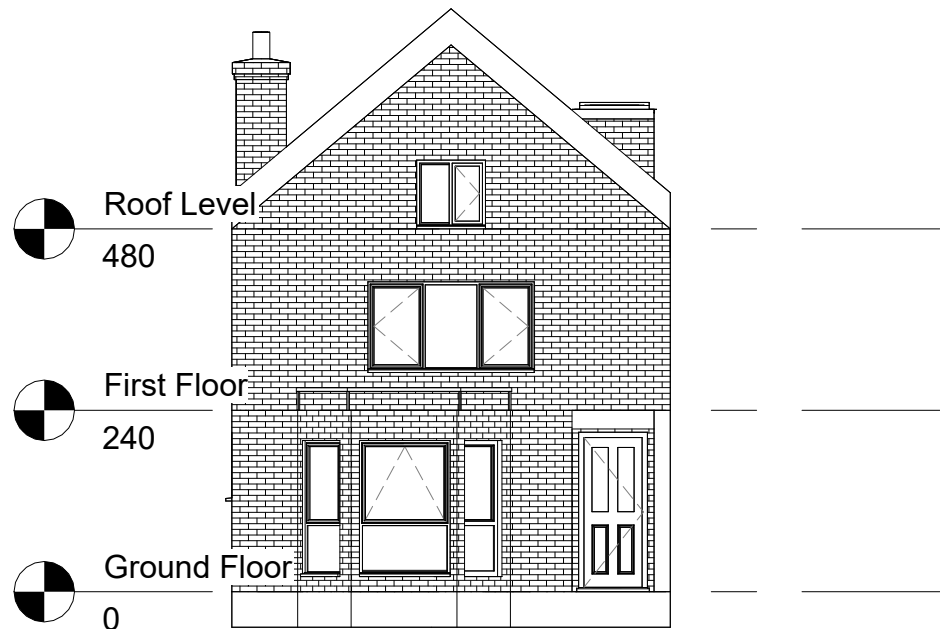


3 North Existing Elevation
1 : 100

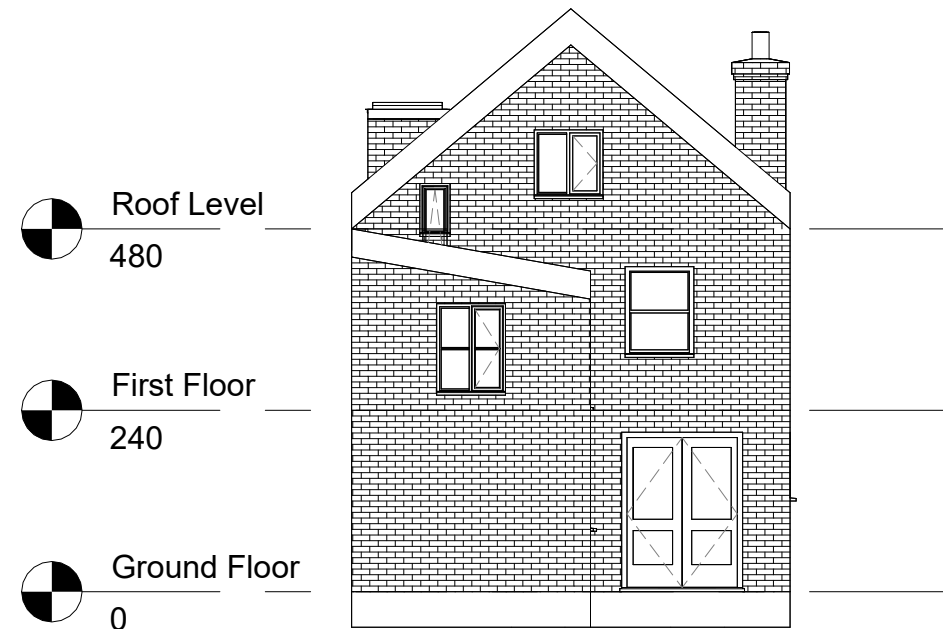


4 South Existing Elevation
1 : 100

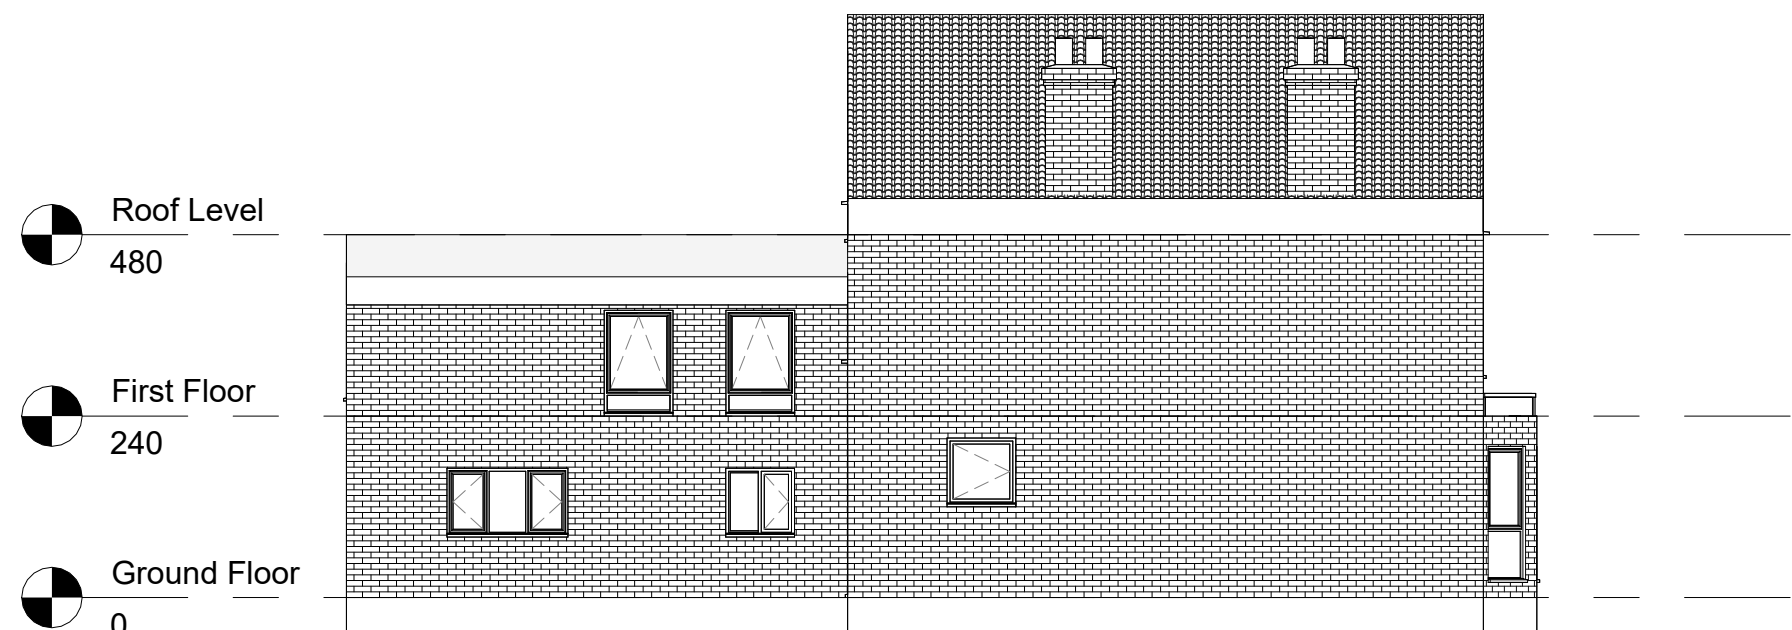

2 East Existing Elevation
1 : 100

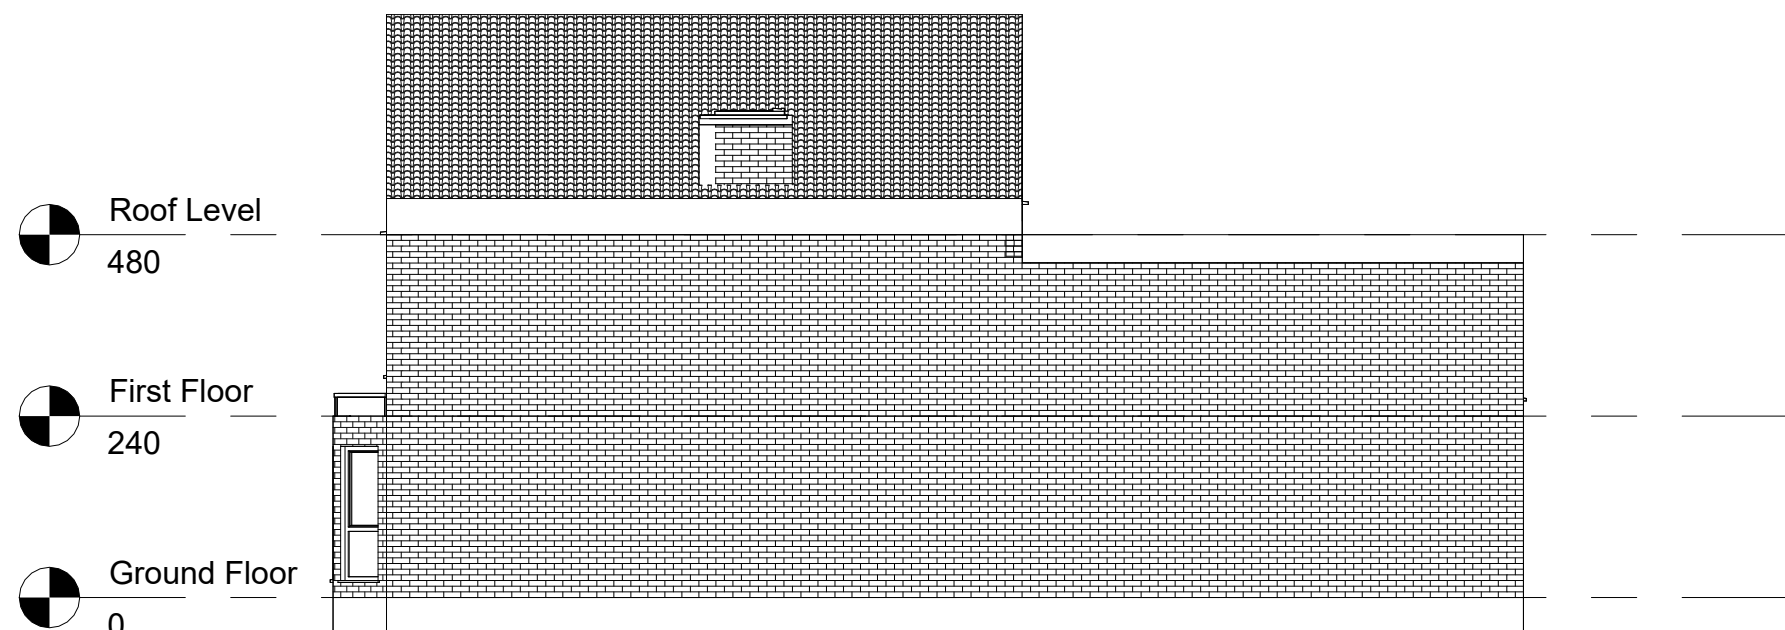

5 West Existing Elevation
1 : 100

 

Rev	Description	Date

CODE	SUITABILITY DESCRIPTION
STATUS	PURPOSE OF ISSUE



PROJECT
Flat B 48 Palmerston
Road, N22 8RG

TITLE
Existing Elevations

CLIENT
GLA

DRAWN BY HC	CHECKED BY	DATE
----------------	------------	------

SCALE (@ A1) As indicated	PROJECT NUMBER
------------------------------	----------------

DRAWING NUMBER	REV
----------------	-----