


FRONT ELEVATION




REAR ELEVATION




SIDE ELEVATION

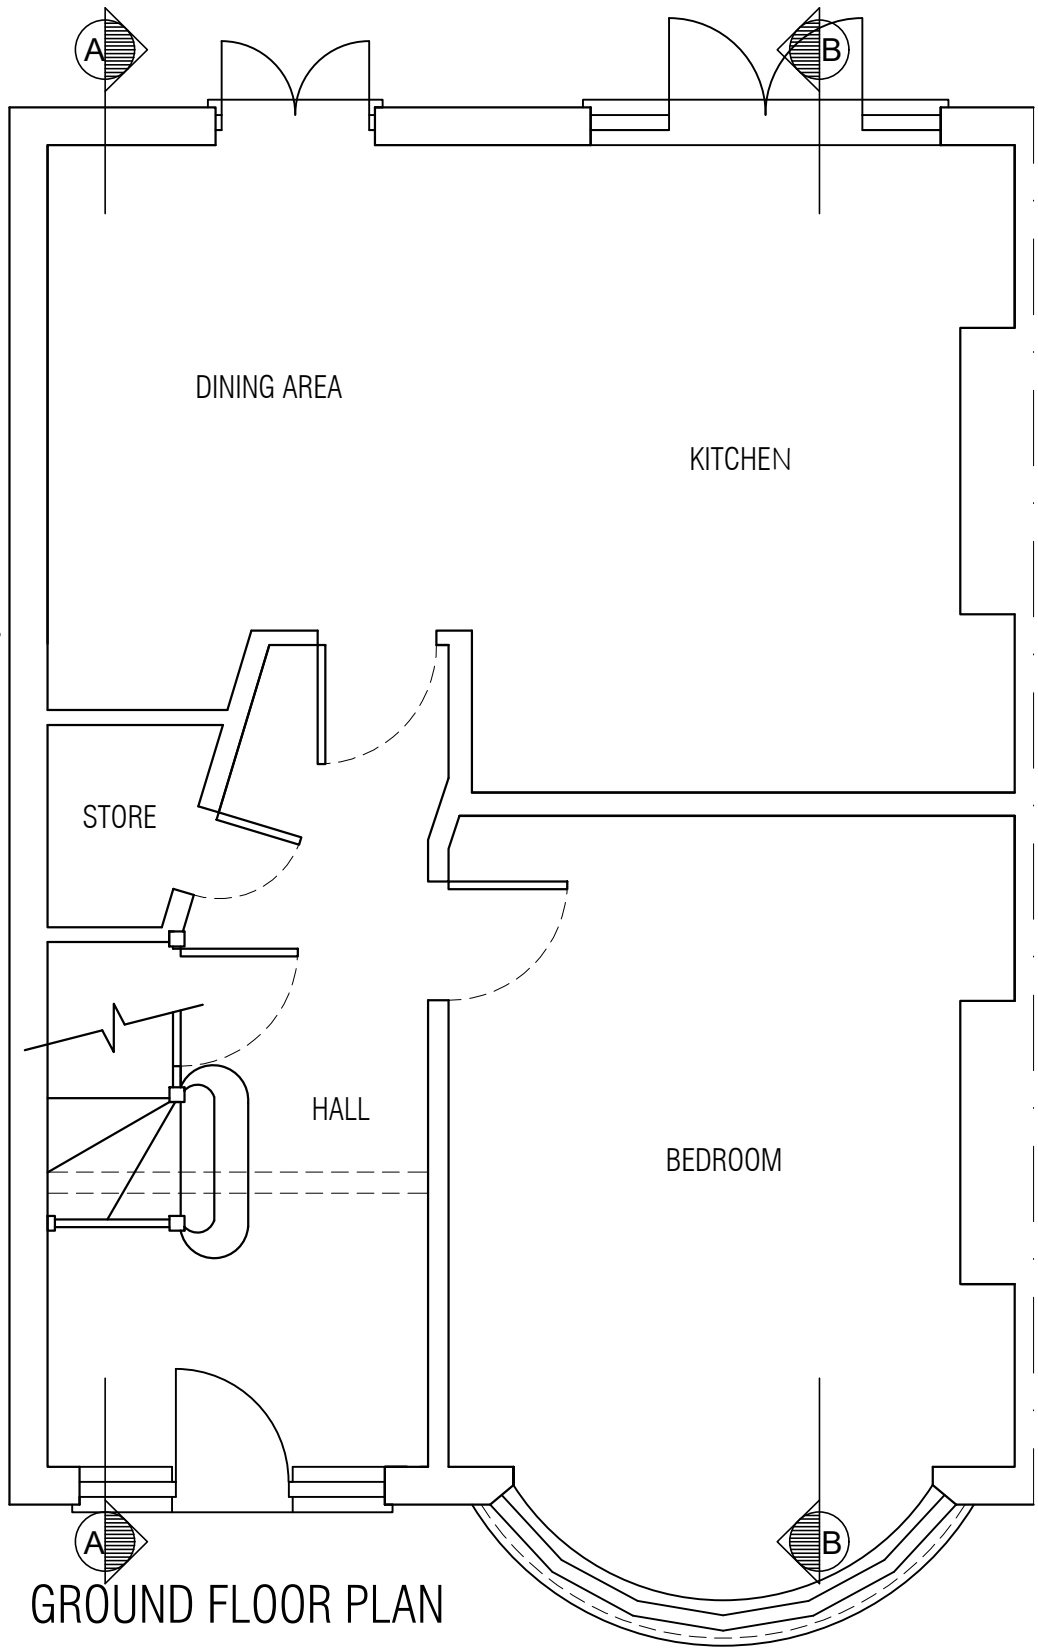

GROUND FLOOR PLAN

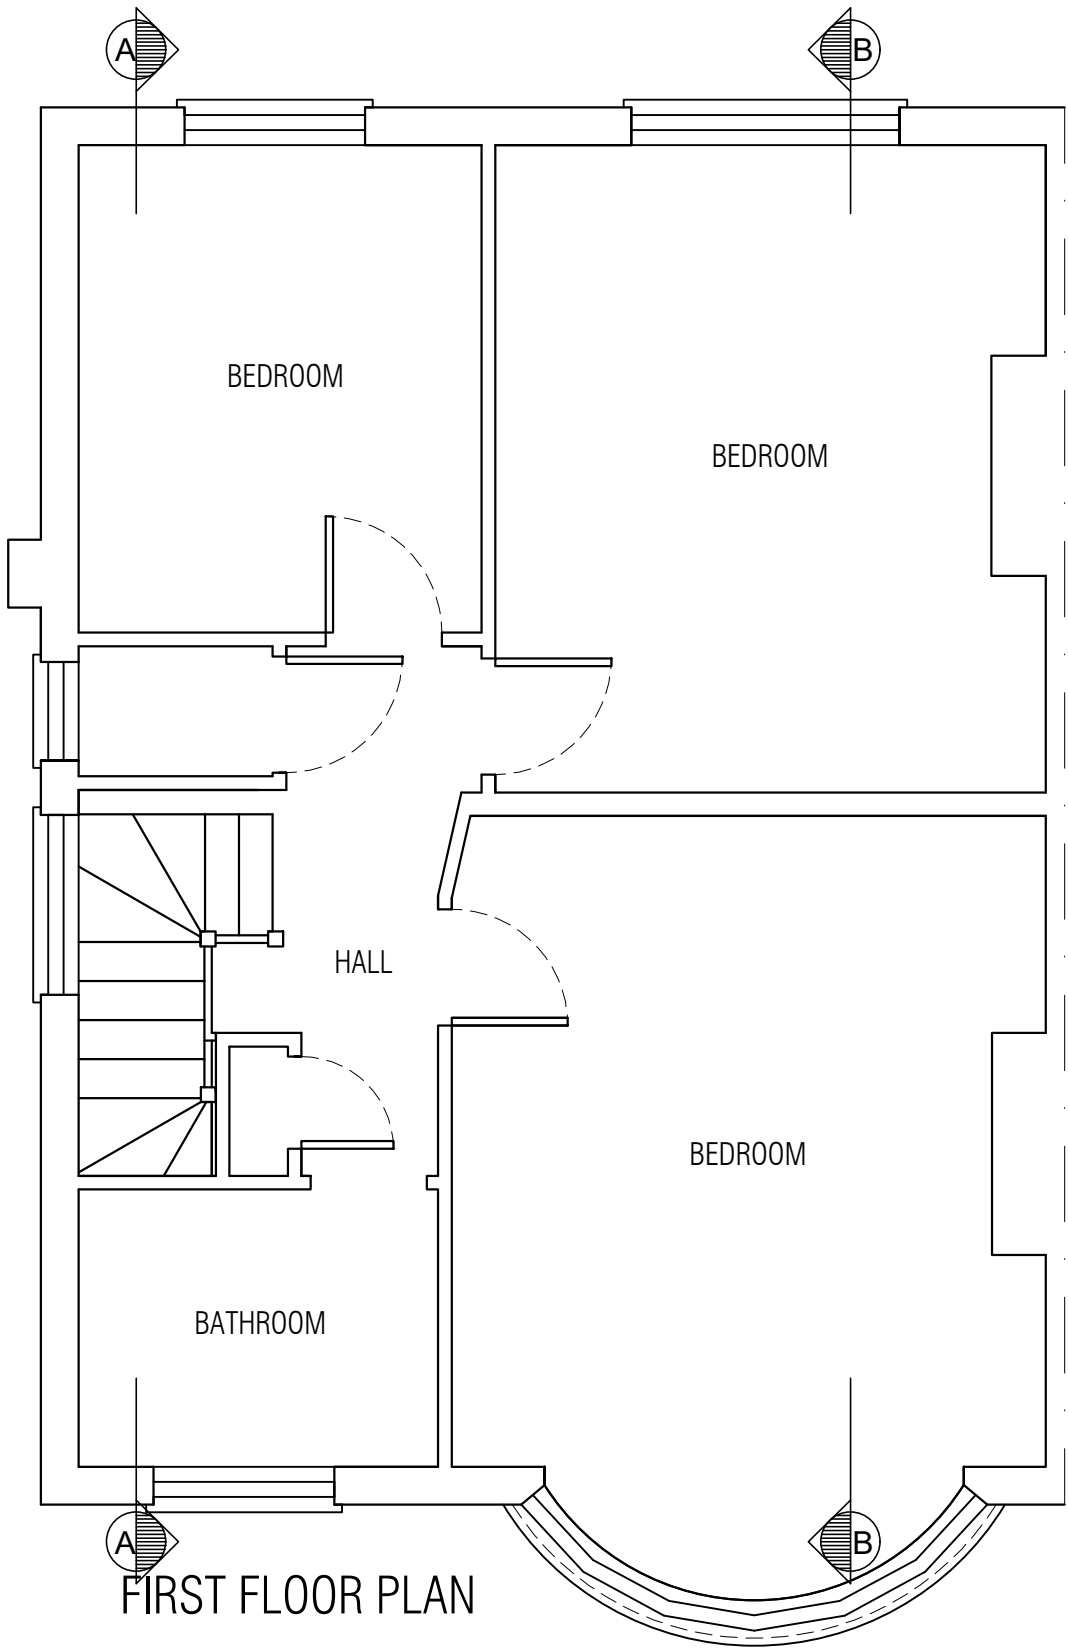

FIRST FLOOR PLAN

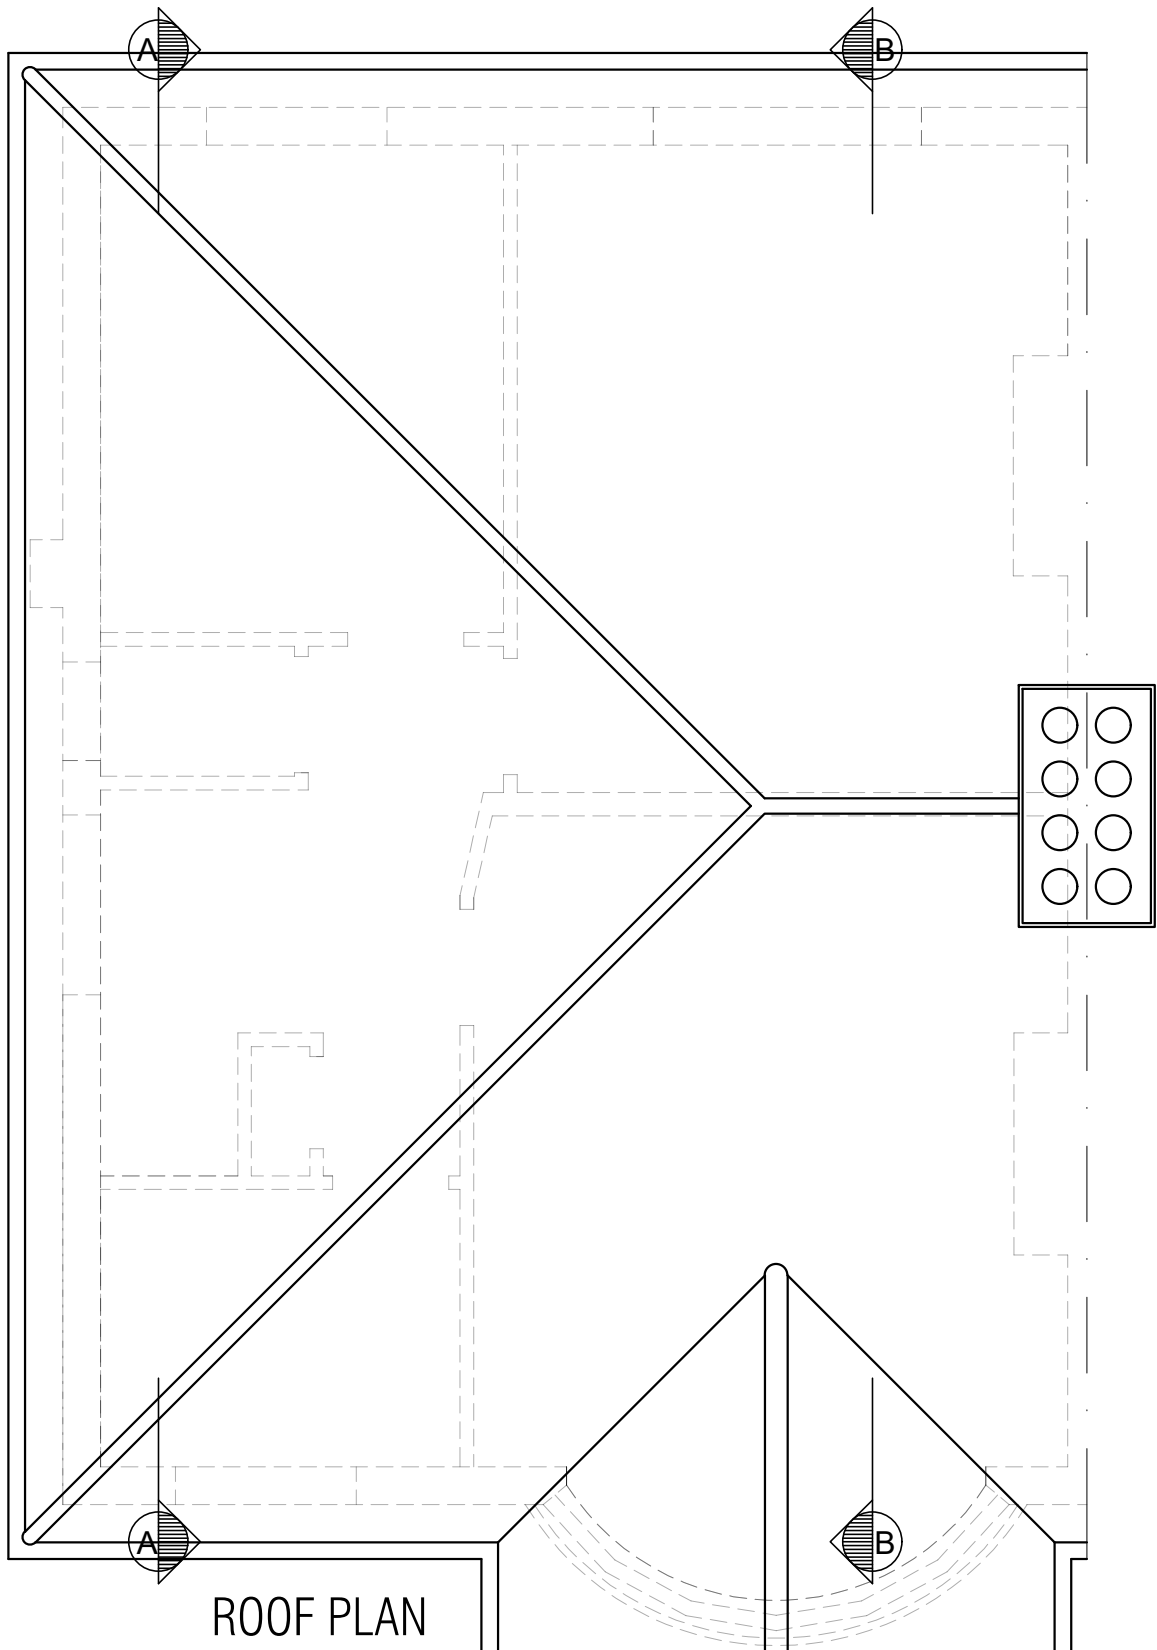

ROOF PLAN



SECTION A-A

GENERAL NOTES:

1. THE COPYRIGHT OF THIS DRAWING IS VESTED IN EXPANSE PARTNERSHIP LTD AND IT MAY NOT BE REPRODUCED IN WHOLE OR PART OR USED FOR THE MANUFACTURE OF ANY ARTICLE WITHOUT THE EXPRESS PERMISSION OF THE COPYRIGHT HOLDERS.
2. ALL WORKMANSHIP AND MATERIALS, SERVICE INSTALLATIONS AND DEMOLITIONS TO COMPLY WITH THE LATEST RELEVANT BUILDING REGULATIONS, BRITISH STANDARDS, CODE OF PRACTICE AND JEE REGULATIONS. ALL DIMENSIONS AND LEVELS MUST BE CHECKED AND VERIFIED ON SITE PRIOR TO ORDERING, MANUFACTURING AND CONSTRUCTION. ALL DISCREPANCIES TO THE ARCHITECT'S DRAWINGS ARE TO BE BROUGHT TO THE ATTENTION OF EXPANSE PARTNERSHIP LTD.
3. THIS DRAWING IS TO BE READ IN CONJUNCTION WITH ALL RELEVANT EXPANSE PARTNERSHIP LTD DESIGNS DRAWINGS AND SPECIFICATIONS.
4. DIMENSIONS ARE NOT TO BE SCALED FROM THIS DRAWING.
5. ALL WORKS IN CONNECTION WITH TEMPORARY SUPPORT TO EXISTING STRUCTURE ARE TO BE THE SOLE RESPONSIBILITY OF THE CONTRACTOR OR OTHER EXTERNAL PROFESSIONAL. EXPANSE PARTNERSHIP LTD. DO NOT UNDERTAKE OR PROVIDE ANY DESIGNS OR SPECIFICATIONS IN RELATION TO THE TEMPORARY SUPPORT OF ANY EXISTING STRUCTURE.

Key

- FD30 Half hour fire protection door
- SVP Soil & vent pipe
- RWP Rain water pipe
- Mechanically ventilated
- Mains operated interlinked smoke detector
- Mains operated interlinked heat detector
- Escape door / window

Fire Safety Provisions:
Include provision for a hard-wired or radio-linked, Grade D LD1 standard fire alarm system as described in BS 5839 Part 6. Final decision for acceptance of fire alarm system to lie with Building Control. Alternatively provide escape route from new loft room to exit at ground floor with all structural elements of 30 min fire resisting construction. All doors to habitable rooms to be FD30.



EXPANSE
PARTNERSHIP

ARCHITECTURE AND ENGINEERING
CONSULTANTS

ARCHITECT 75 Shooters drive
Nazeing
Waltham abbey
EN9 2QB

SITE 57 Priory Gardens,
London,
N6 5QU.

TITLE
**Existing Plans Elevations
and Sections.**

DRAWING NUMBER	DATE
100	01/06/2026

PROJECT NUMBER	SCALE
569	1:50

DRAWN BY:	CHECKED BY:
SF	RPW

REVISION	DATE	BY
A Internal Layout	16/06/2026	
B Window change	22/06/2026	SF